

APPLIANCES:

1.

REFRIGERATOR: "SUBZERO" Model: 550SS
2.

STOVE: "VIKING PRFESSIONAL"
3.

HOOD:
4.

MICROWAVE: "SHARP" Model: R-930CS
WITH BUILD-IN KIT RK-93S27
5.

DISHWASHER: "MIELE" EXCELLA SERIES
Model: G 2670 SCVi
6.

FOOD WASTE DISPOSER: "PRO 77"
7.

"AQUA PURE" DRINKING WATER SYSTEM
Model: AP-DWS1000
8.

HAFELE DOUBLE WASTE BIN
WITH DOOR OPENER
FOOT PEDAL, PULL OUT DOOR MOUNTED
9.

HAFELESINGLE WASTE BIN
PULL OUT DOOR MOUNTED

FIXTURE / FITTING:

1.

SINK: UNDERMOUNT SINK "JULIEN" HOME
REFINEMENTS Model: #3350
2.

FAUCET:

MATERIALS:

1.

3/4" THICK PLYWOOD RIFT OAK VENEERED FOR
ALL CABINET BODIES
2.


3/4" THICK PLYWOOD RIFT OAK VENEERED FOR
CABINET DOORS INSIDE KITCHEN
3.

3/4" THICK PLYWOOD - LAQUIERED FOR PANELS FOR
CABINET DOORS AT DINING ROOM SIDE
4.

3/4" THICK PLYWOOD - LAQUIERED FOR PANELS ABOVE
THE WIGMORE LIGHT FIXTURE
5.

HINGES: GRASS EUROPEAN CONCEALED 120°
6.

SLIDES: 4034 ACCURIDE SIDE MOUNTED FULL EXTENTION

 

M M KITCHEN
NOVEMBER , 2006

DRAWINGS INCLUDED:

- 1.1

PLAN UNDER COUNTER TOP (10" AFFL)
- 1.2

DETAILS
- 1.3

PLAN UNDER COUNTER TOP (30" AFFL)
- 1.4

PLAN ABOVE COUNTER TOP (40" AFFL)
- 1.5

DETAILS
- 1.6

PLAN ABOVE COUNTER TOP (100" AFFL)
- 1.7

DETAILS
- 1.8

EAST ELEVATION
- 1.9

LONGITUDIAL SECTION
- 1.10

DETAILS
- 1.11

NORTH ELEVATION
- 1.12

LONGITUDIAL SECTION
- 1.13

WEST ELEVATOIN
- 1.14

LONGITUDIAL SECTION
- 1.15

SOUTH ELEVATION
- 1.16

LONGITUDIAL SECTION
- 1.17

NORTH ELEVATION
- 1.18

LONGITUDIAL SECTION
- 1.19

DETAILS
- 1.20

PARTIAL SECTIONS, DETAIL
- 1.21











ELEVATIONS

NOTES:

1.

THERE IS A DIFFERENCE IN THE KITCHEN FLOOR LEVEL $\frac{3}{4}$ "),
THE TOE KICK HIGHT VARIES FROM $\frac{1}{2}$ TO 4 "

NO.	DATE	SUBMISSION TYPE
1	12 / 06 / 06	FIRST SUBMISSION
2	01 / 05 / 07	SECOND SUBMISSION
3	01 / 08 / 07	THIRD SUBMISSION

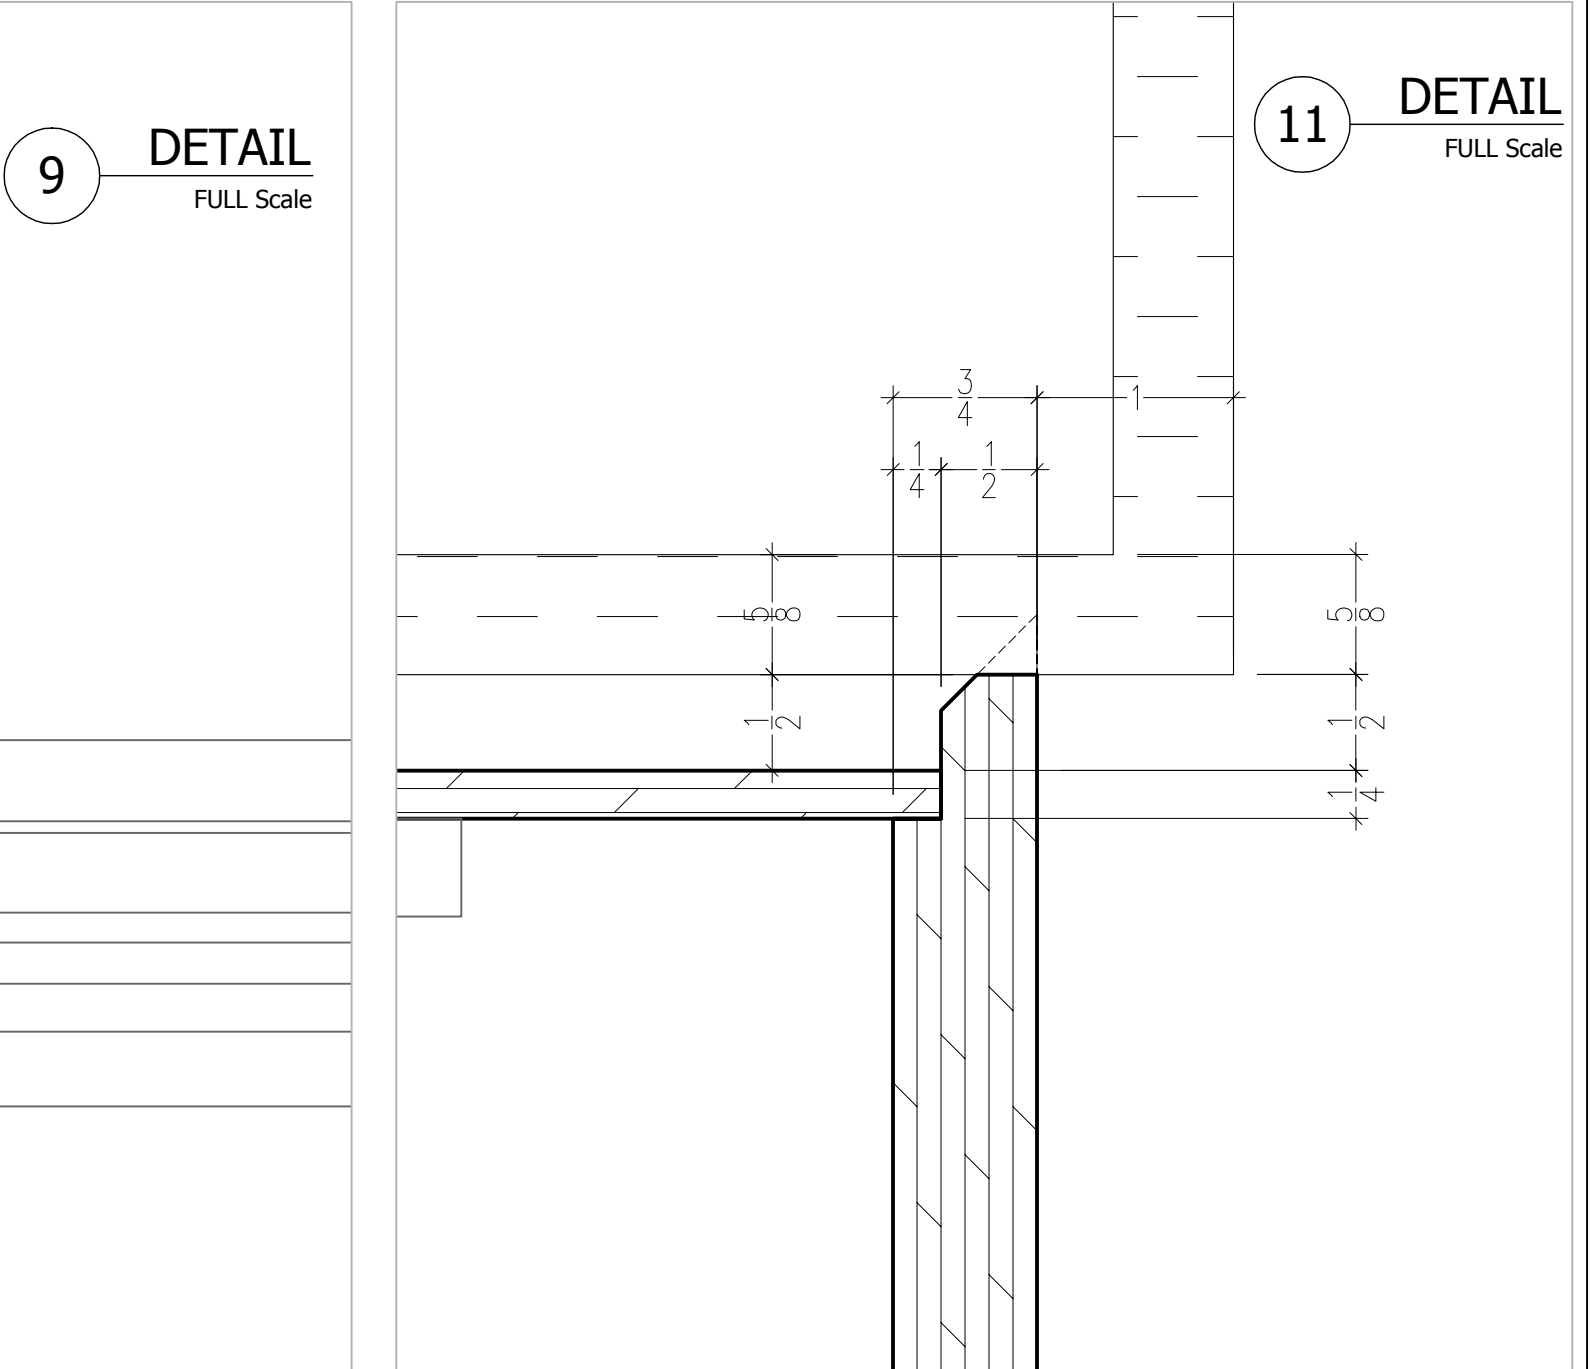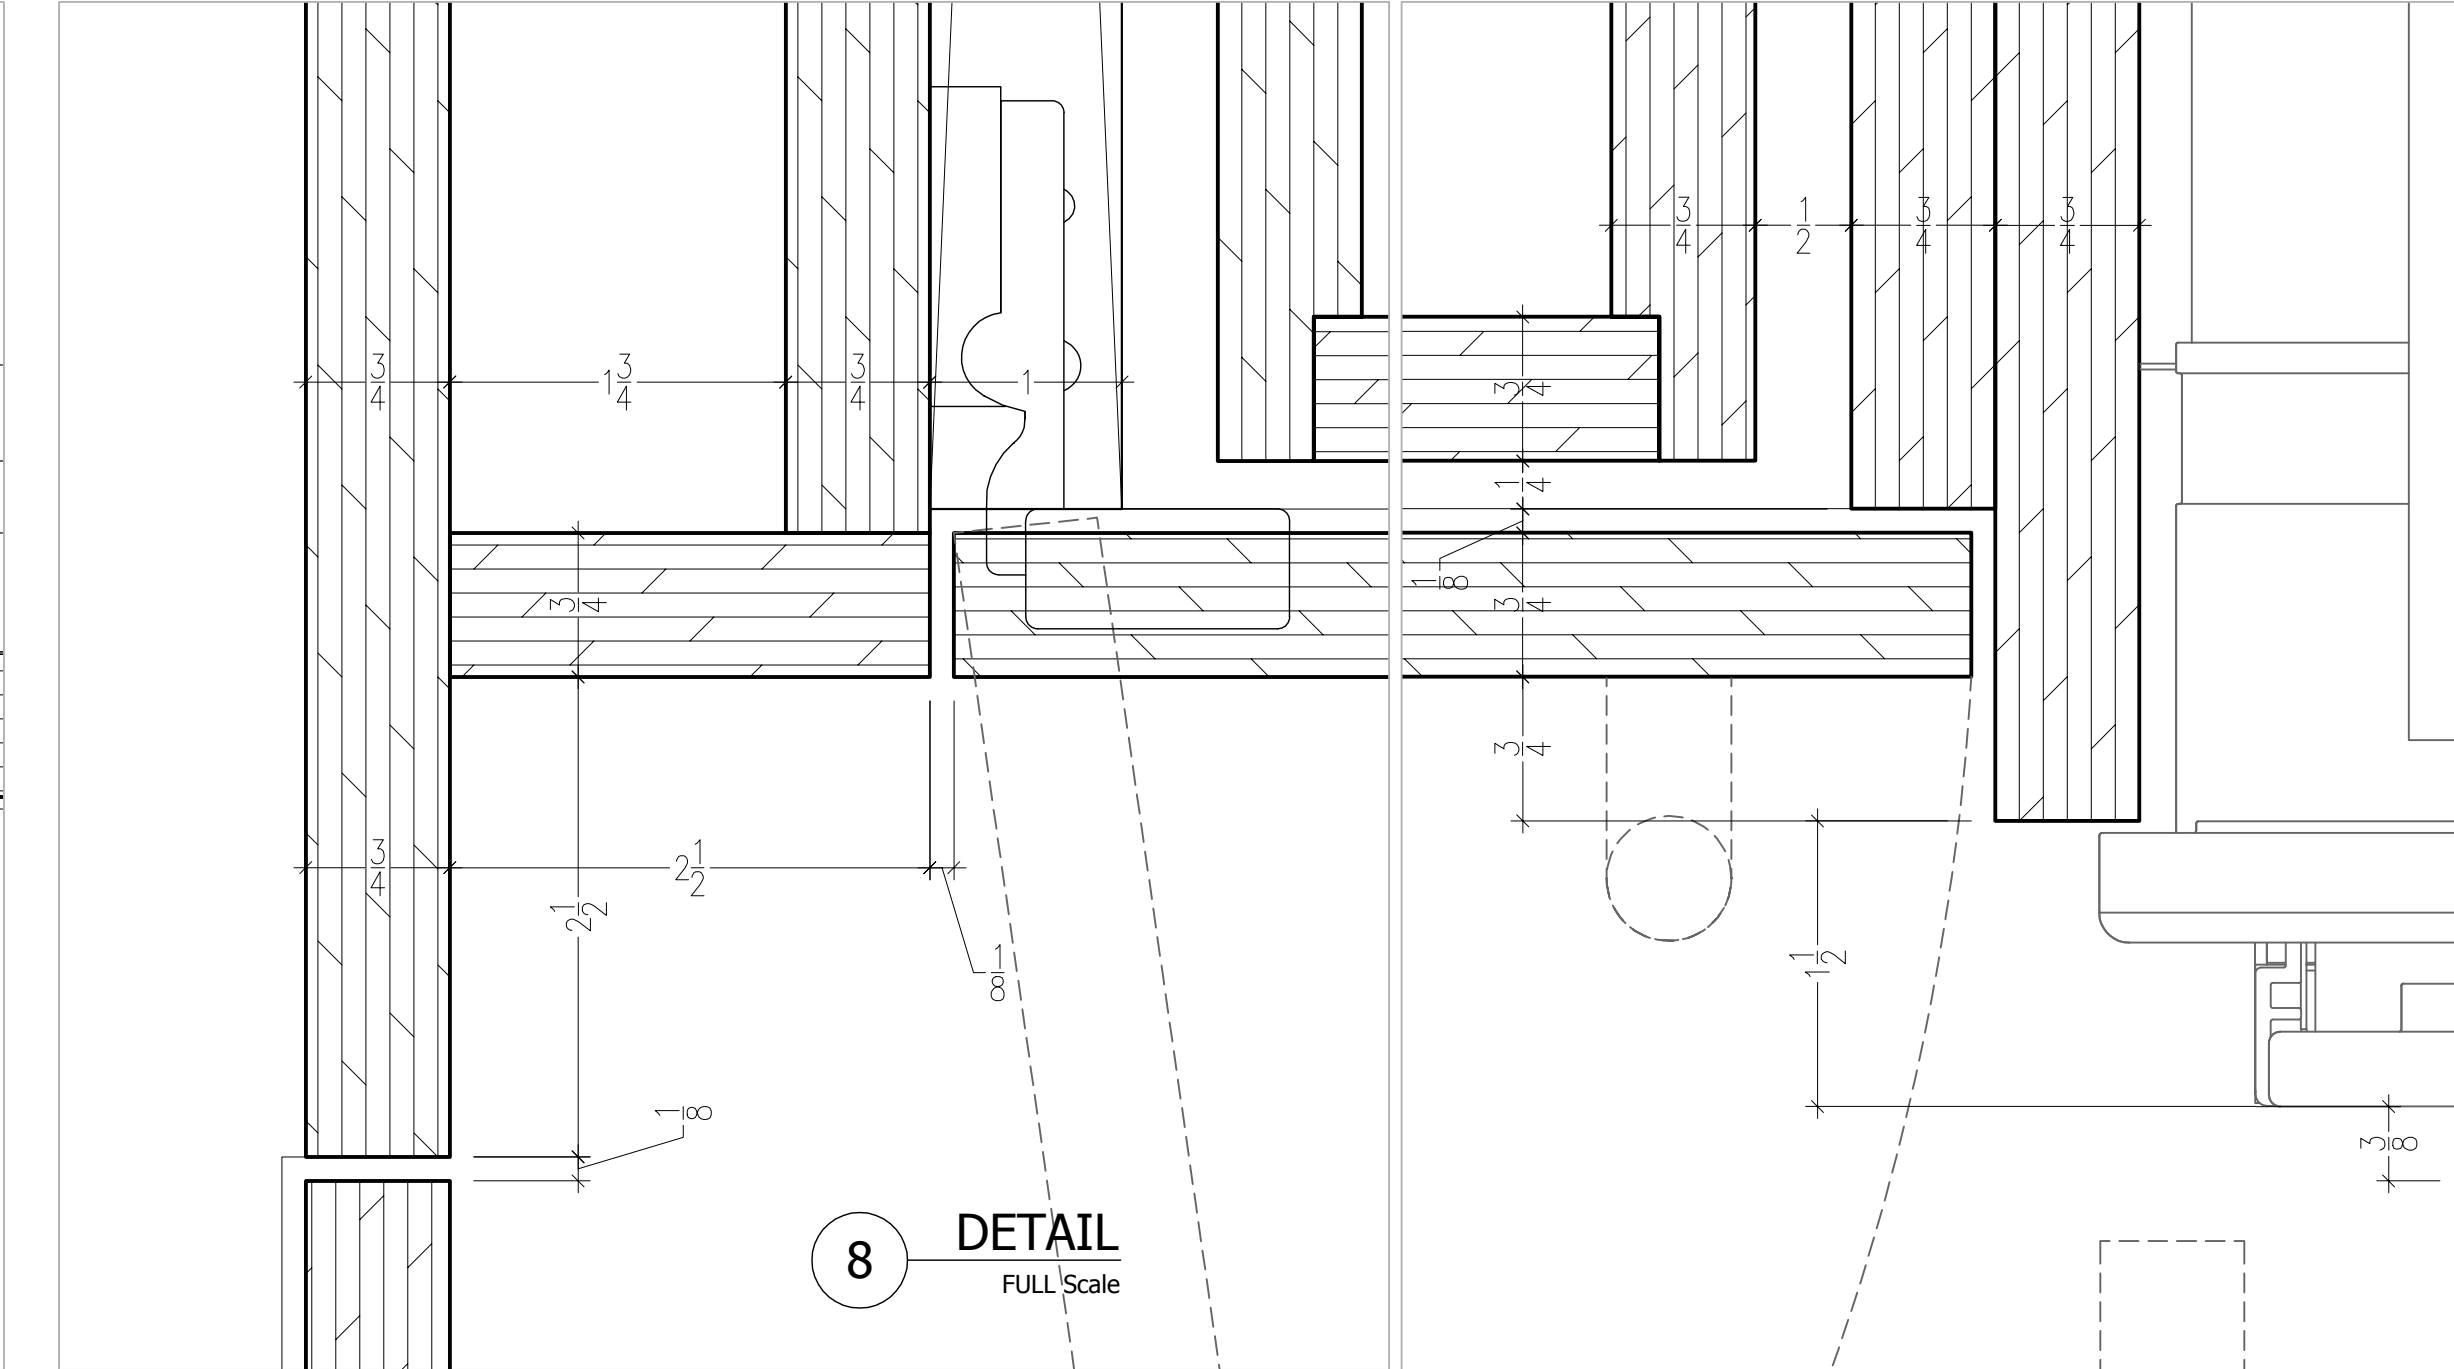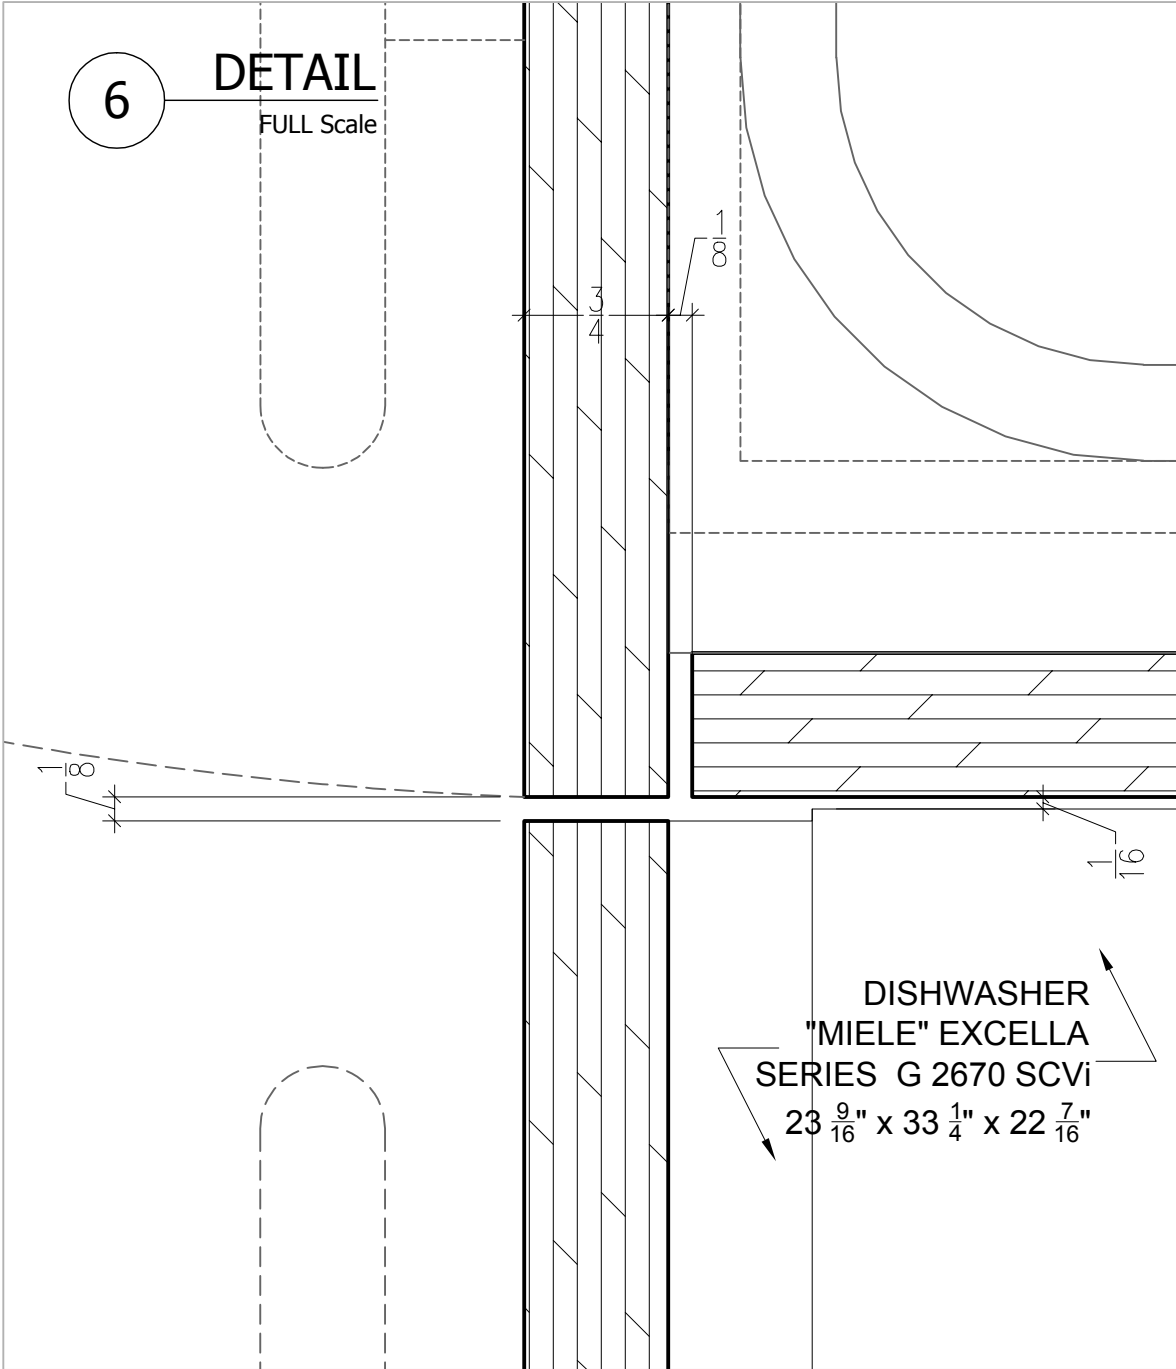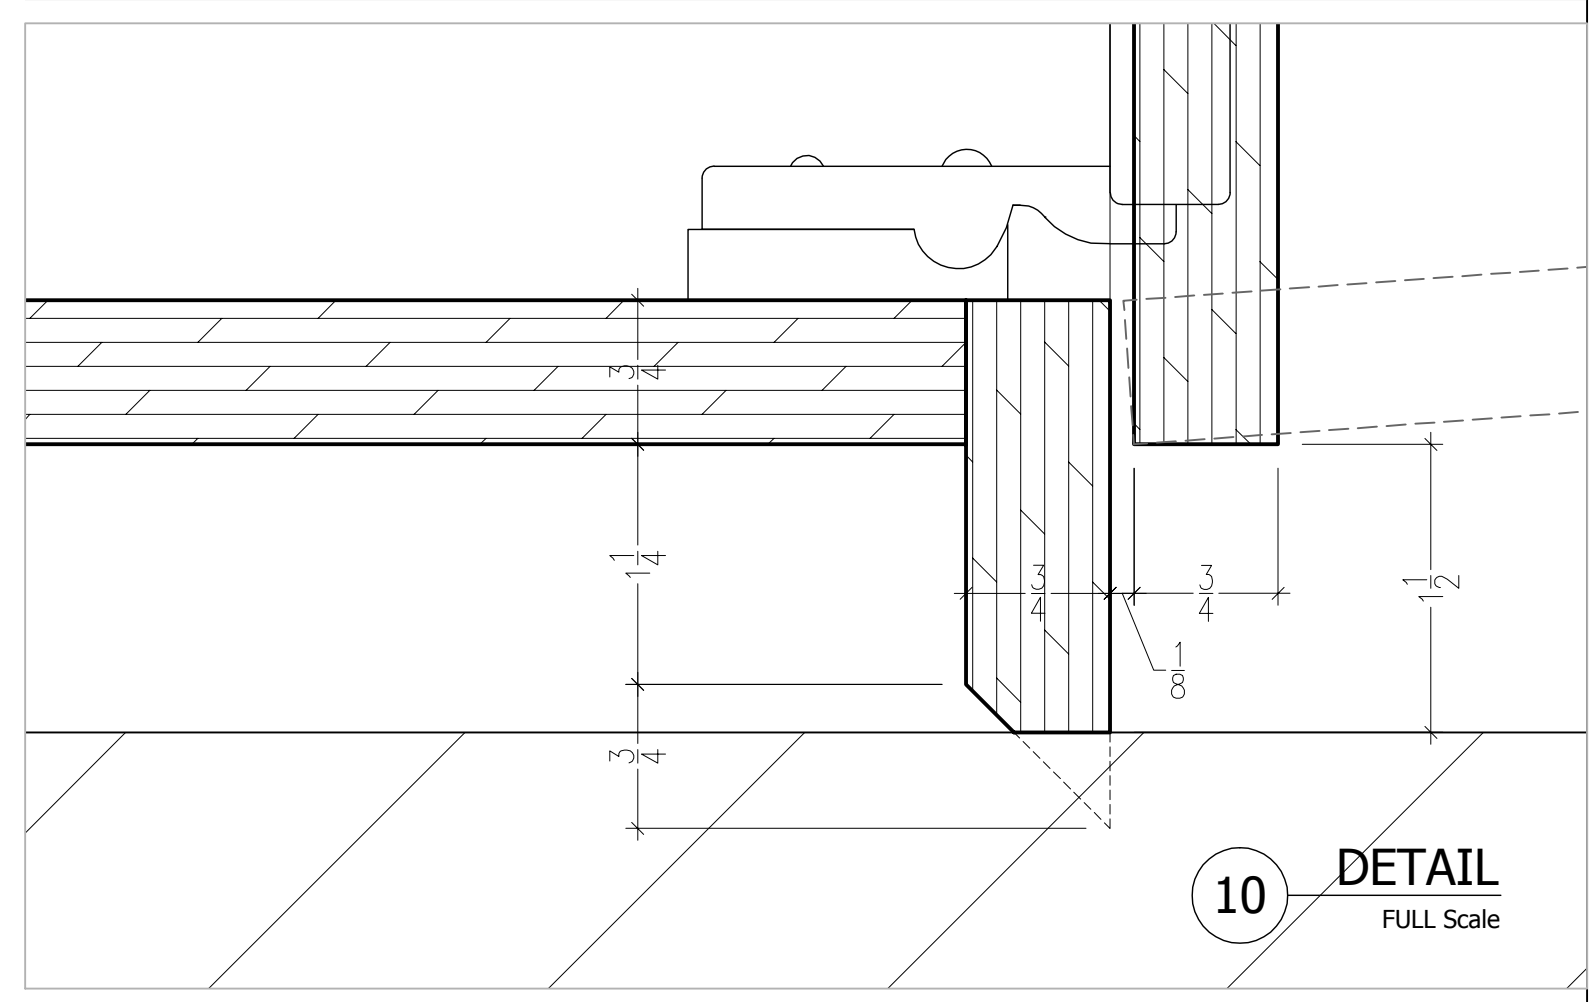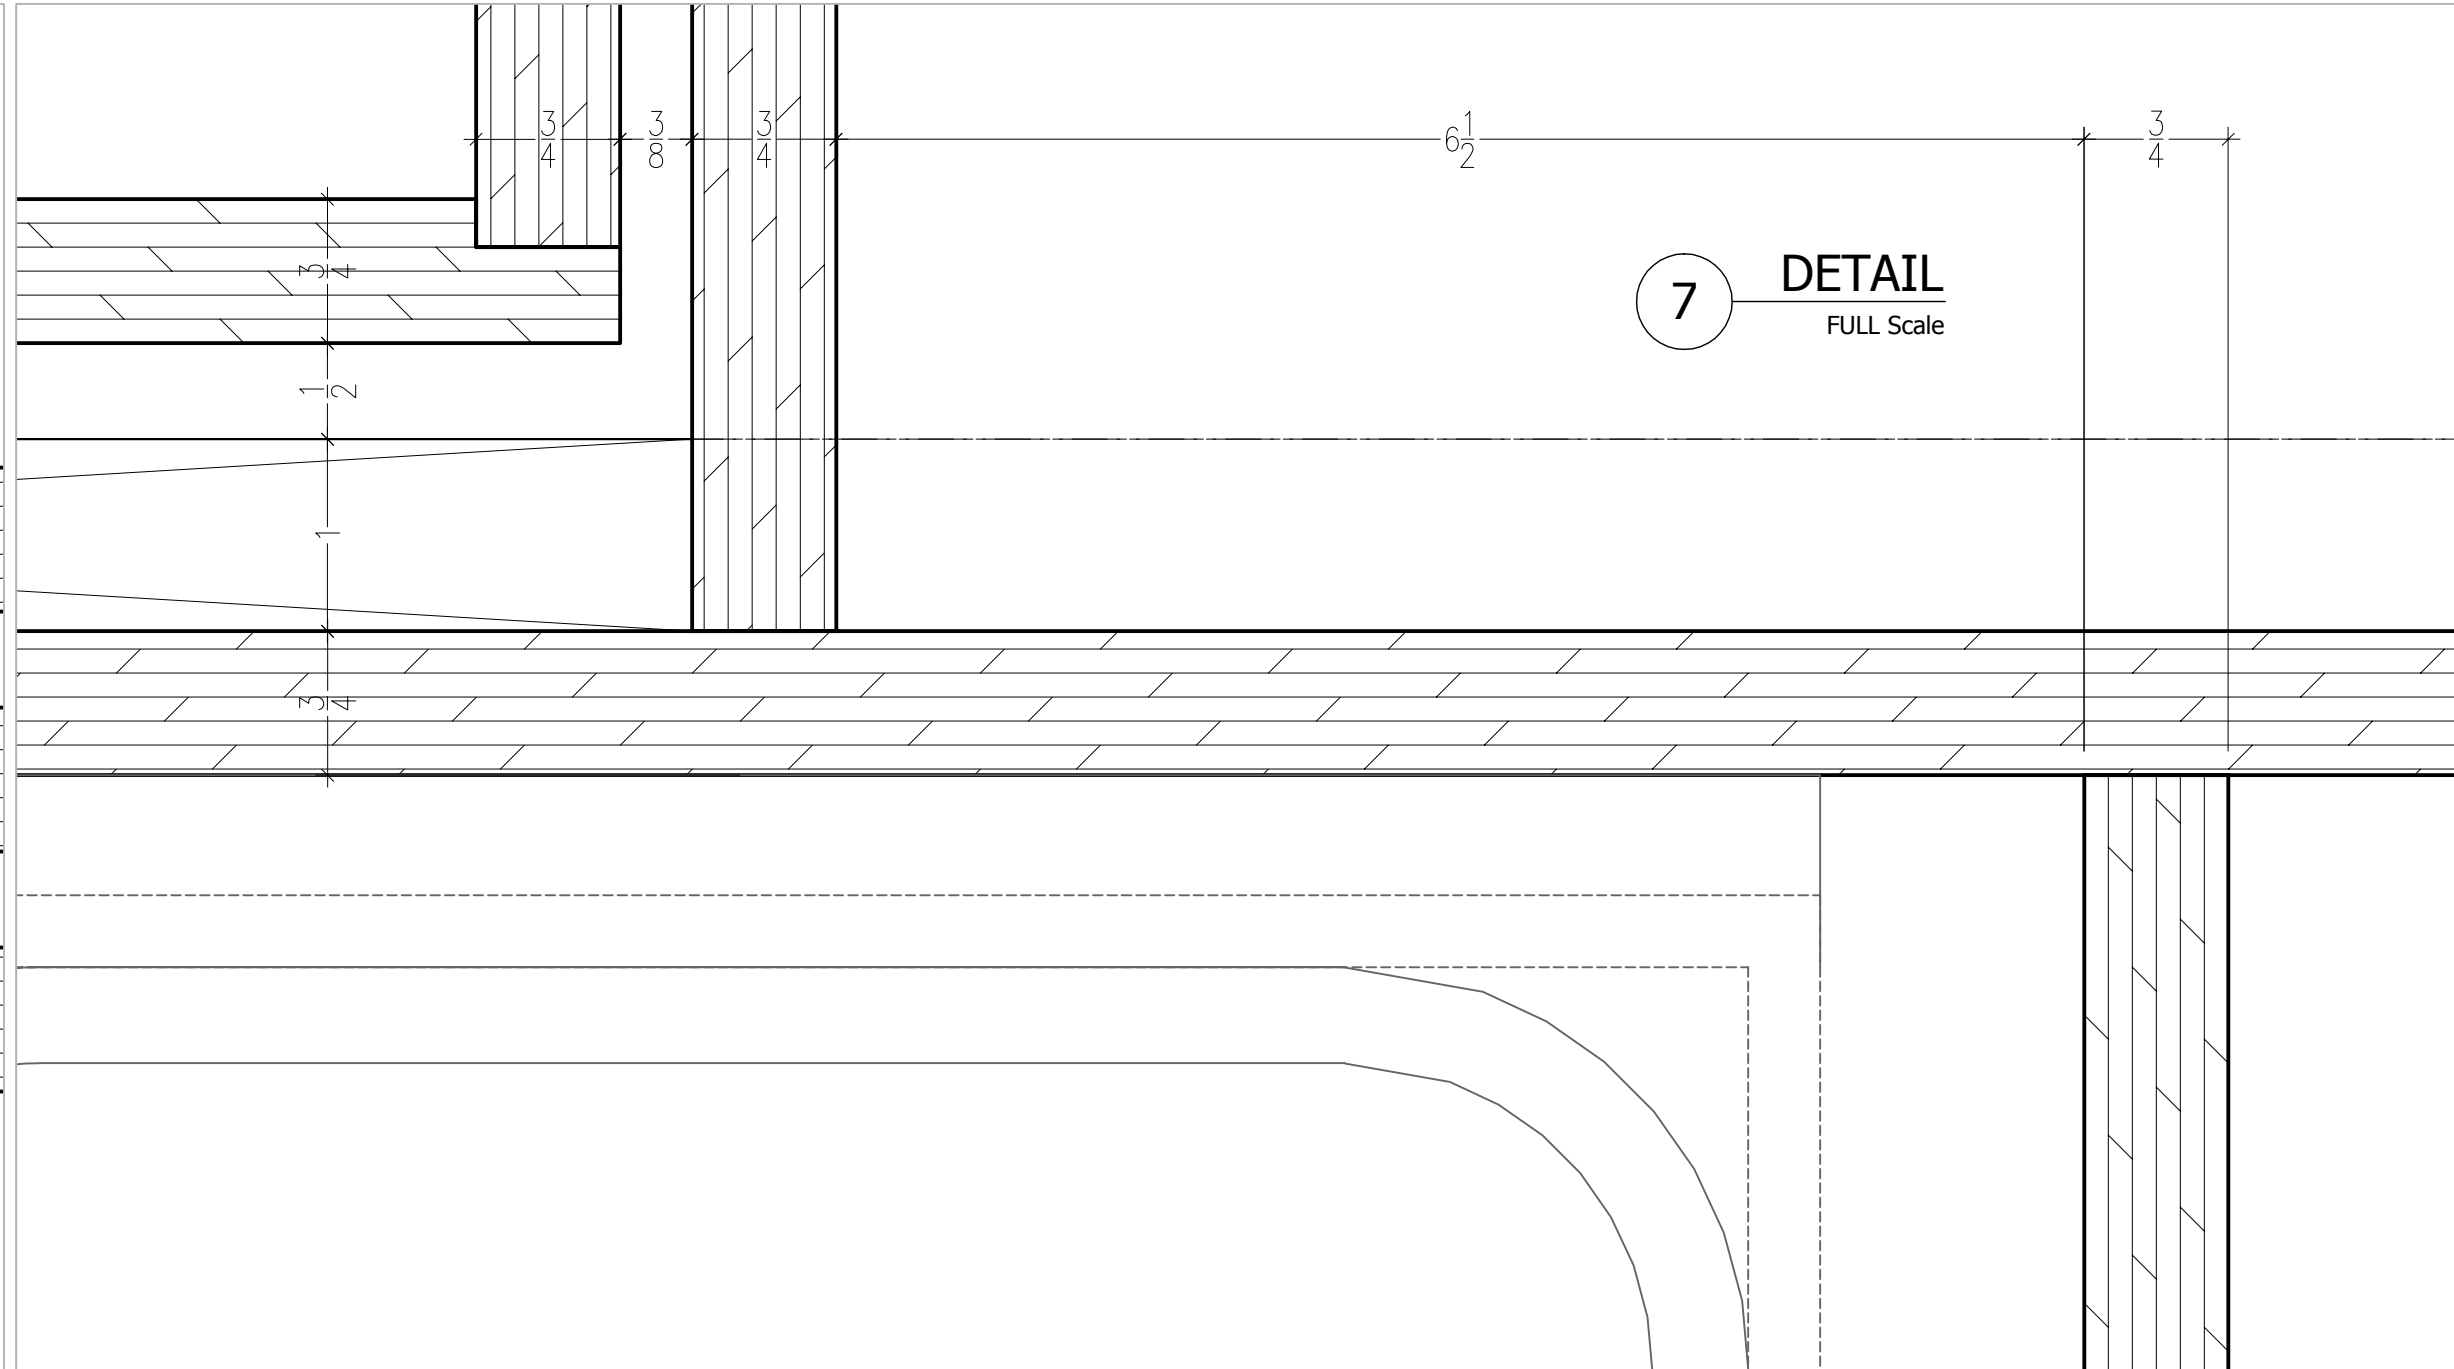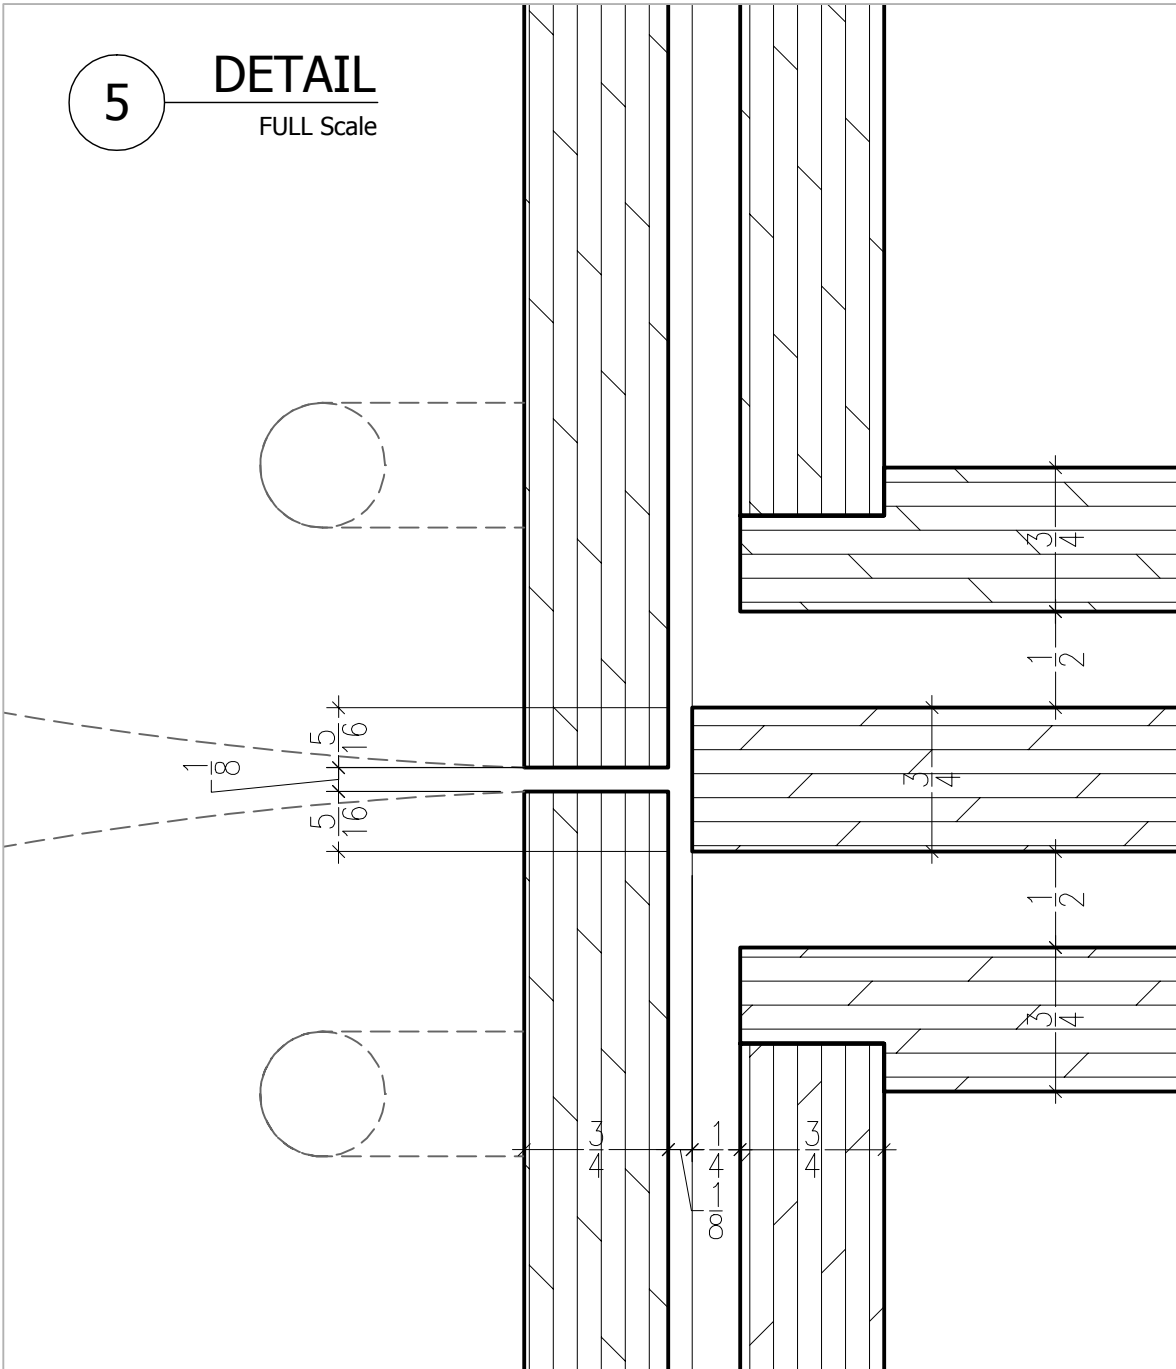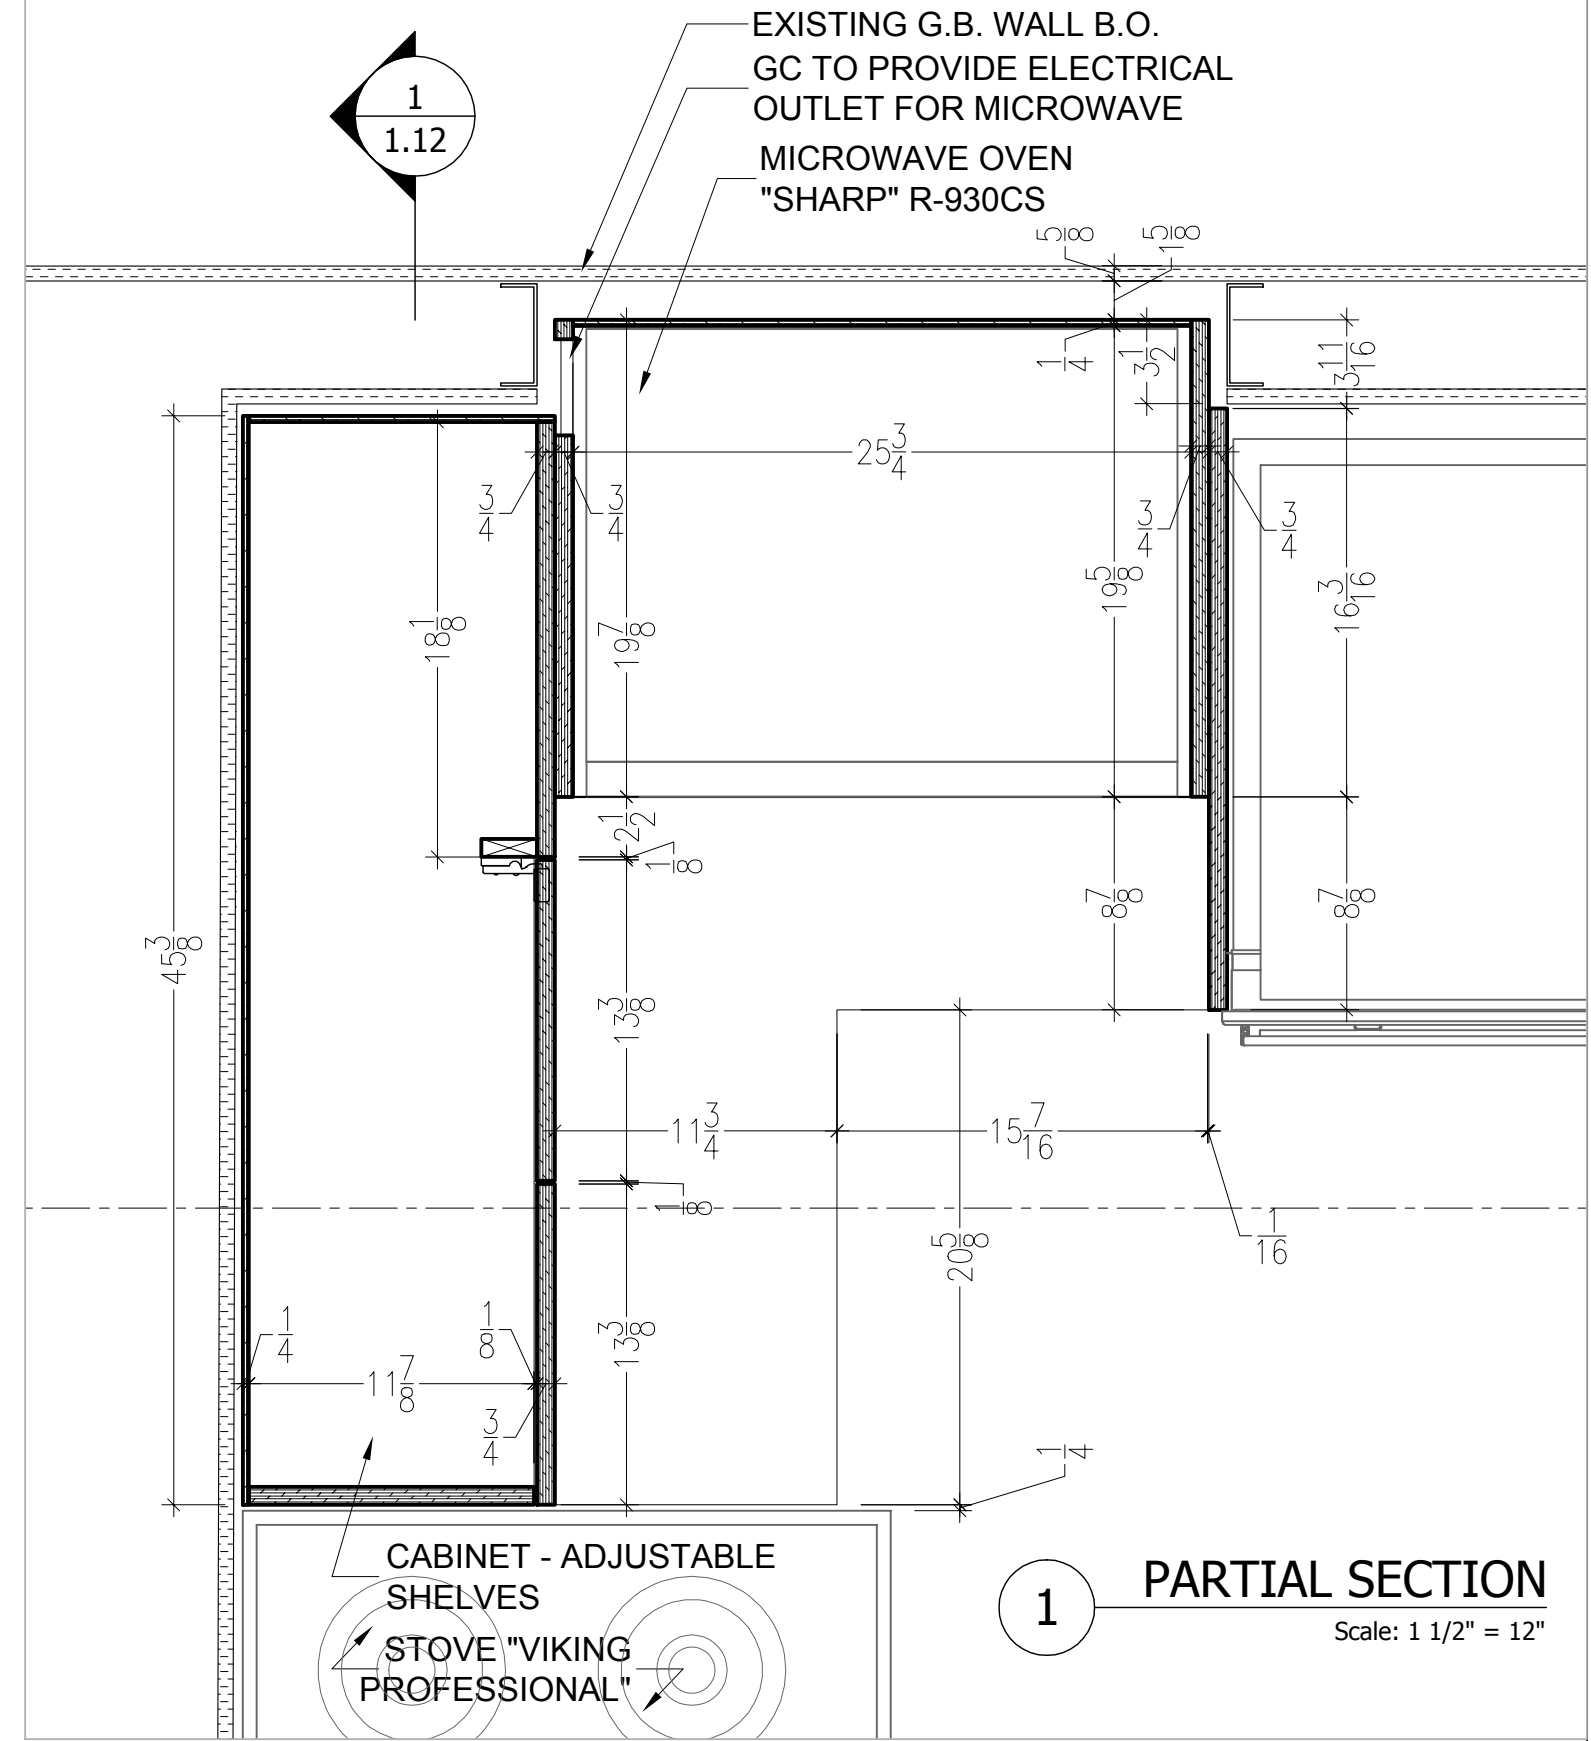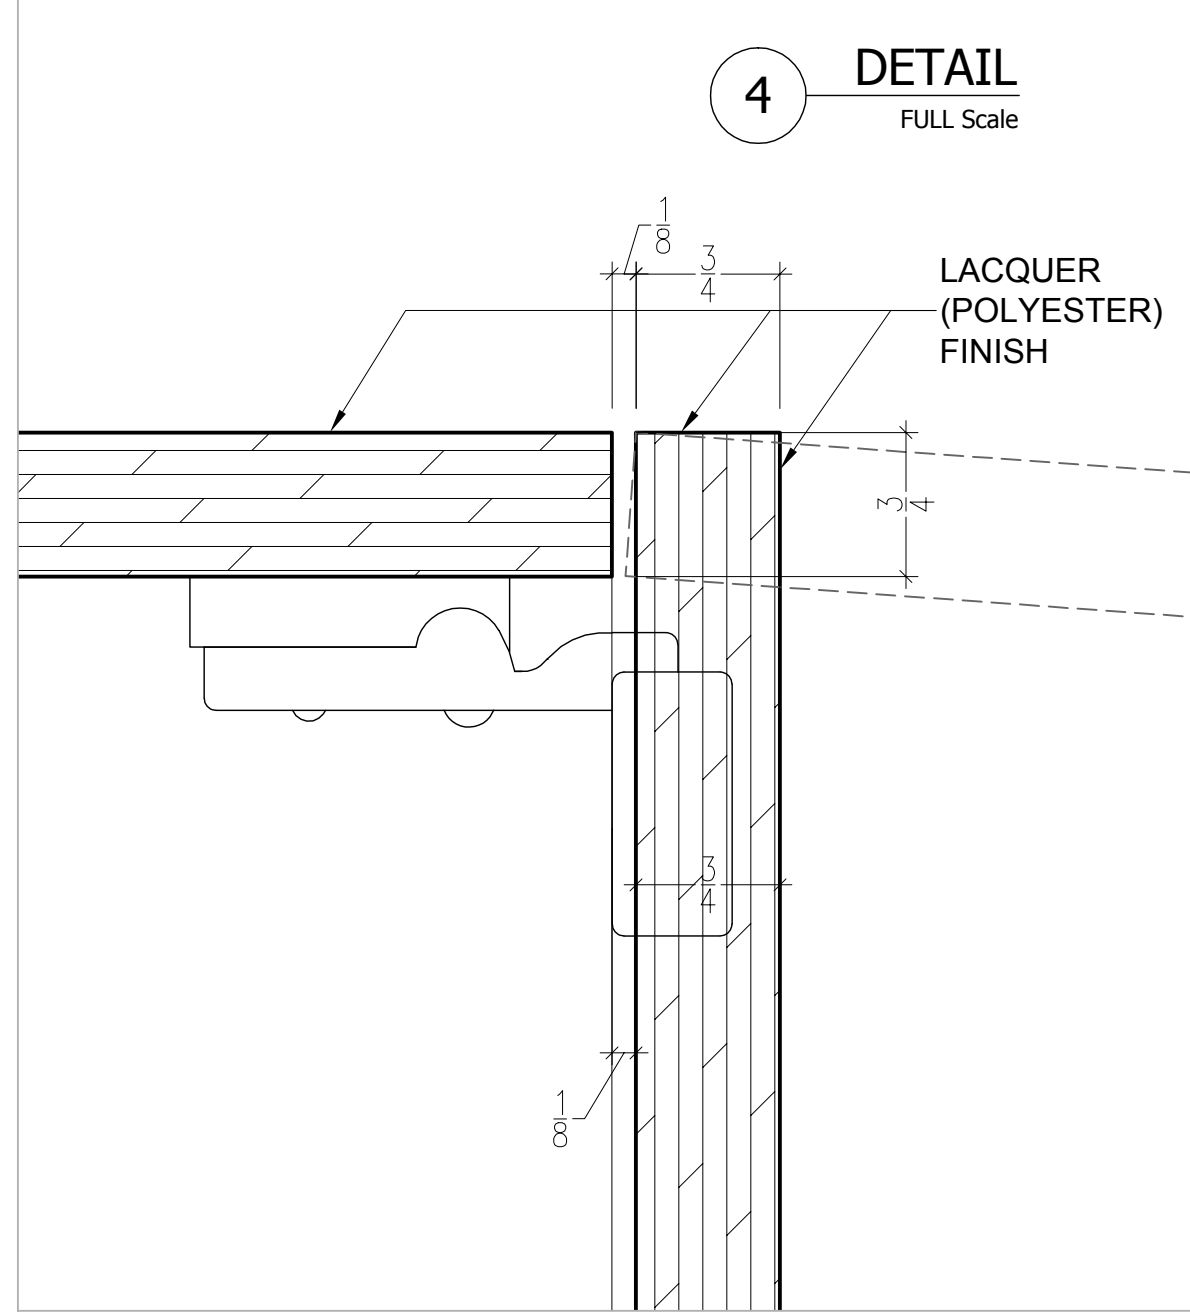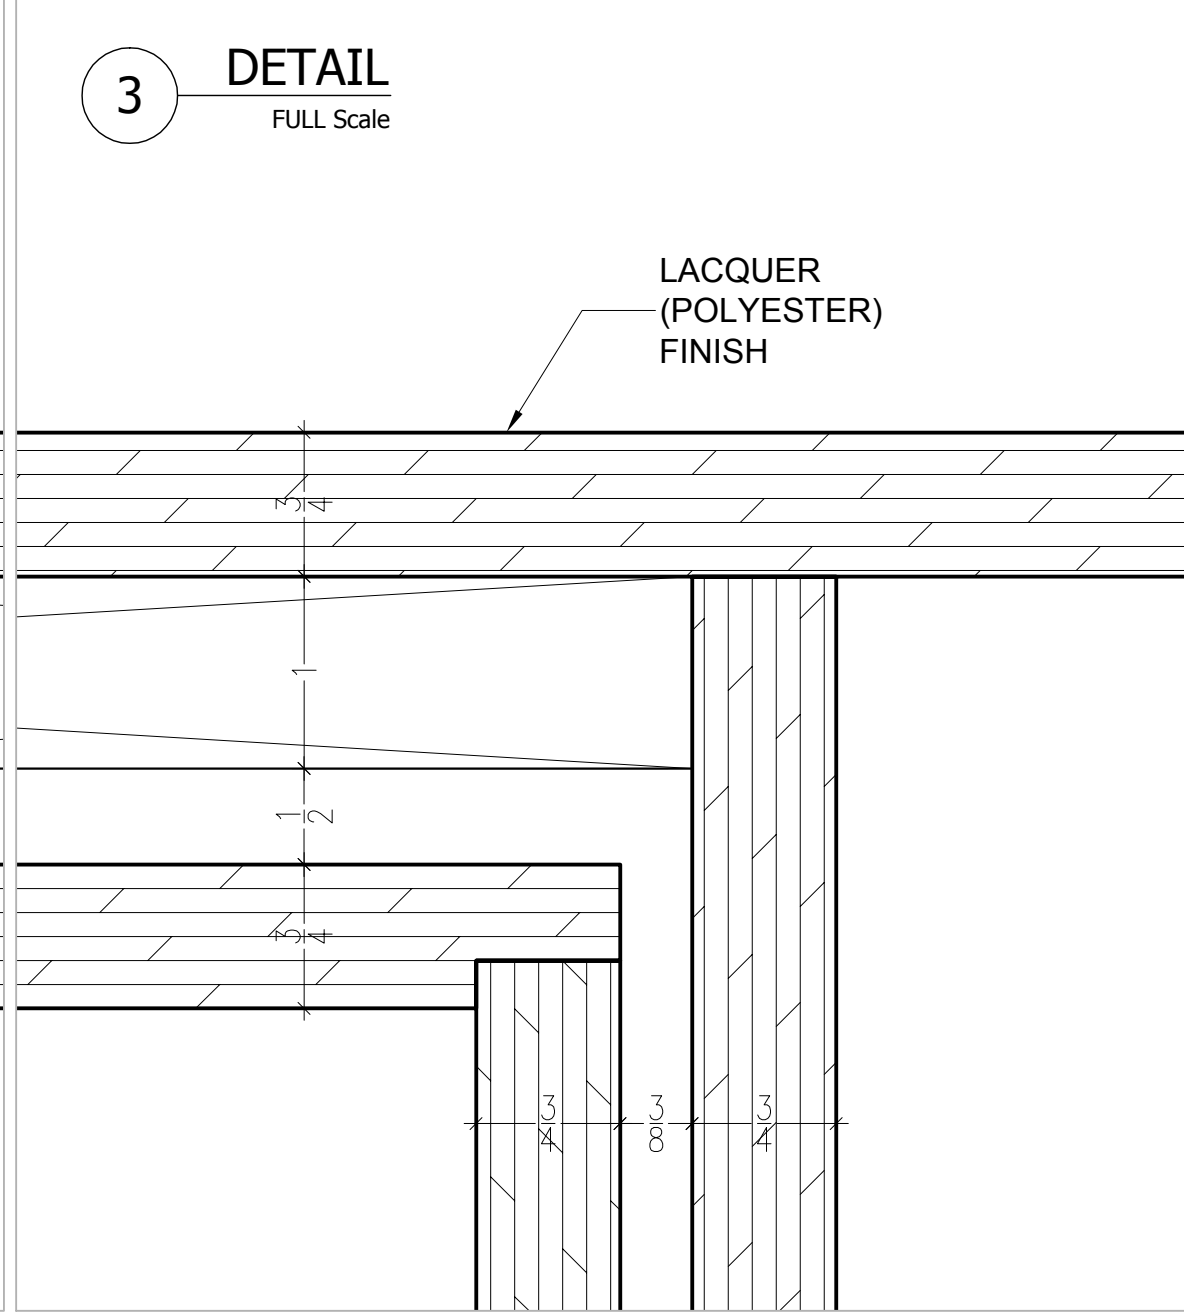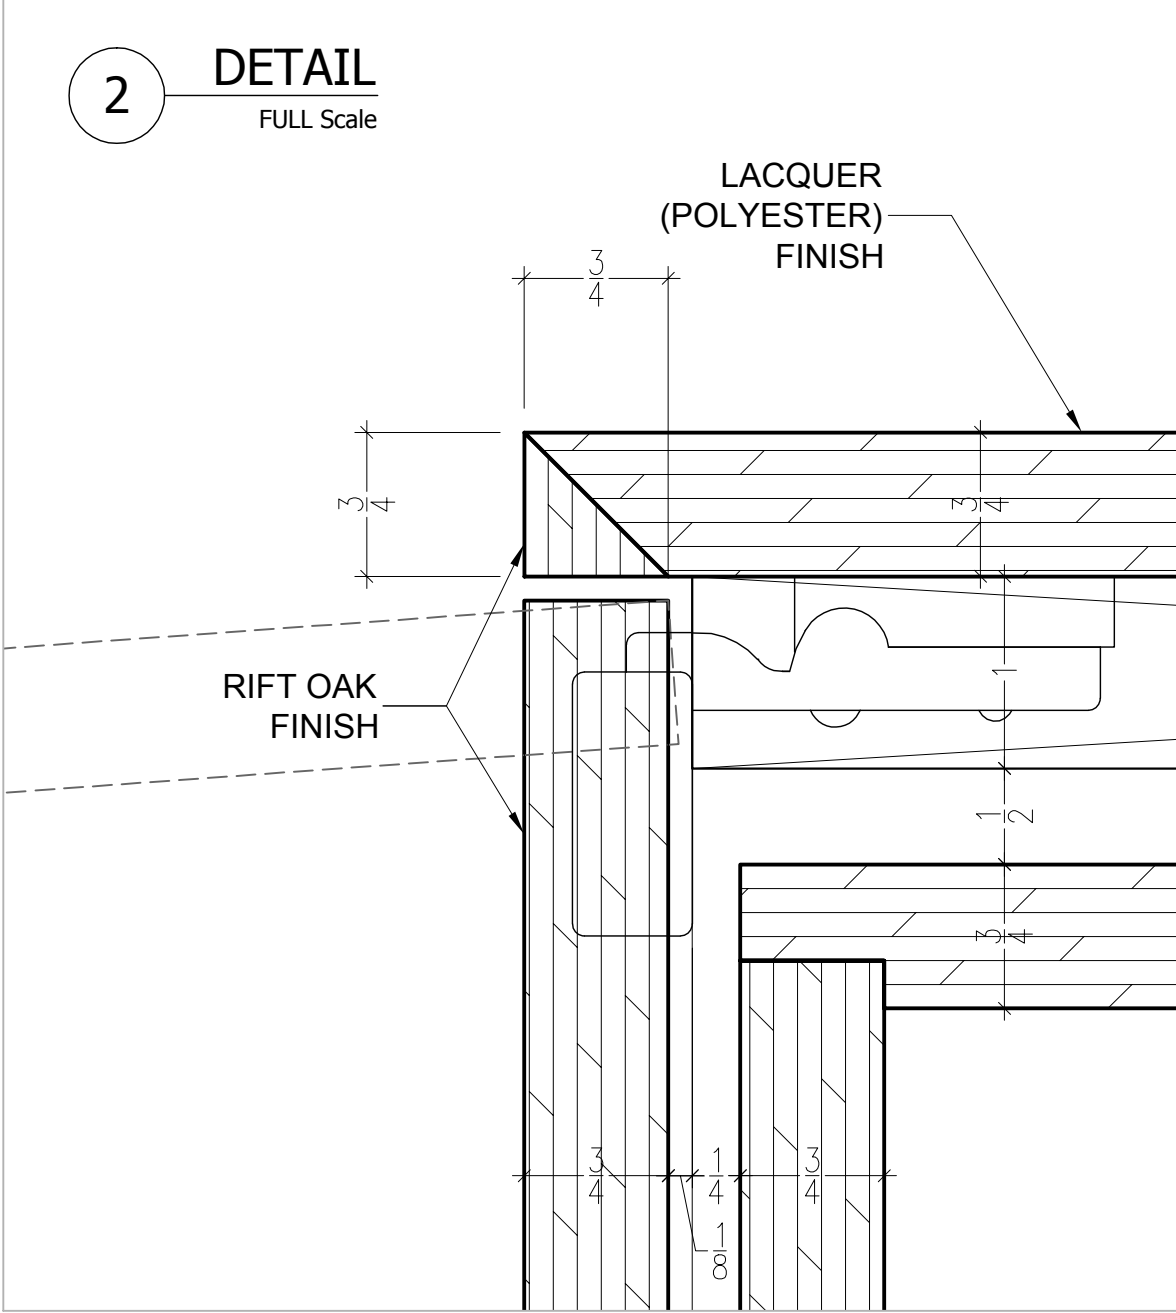

NOTES:

01.08.2007	THIRD SUBMITTAL
01.05.2007	SECOND SUBMITTAL
12.06.2006	FIRST SUBMITTAL

DRAWN BY: N.A.
CHECKED BY: Y.P.
APPROVED BY:

ARCHITECT:


CLIENT:

JOB NAME:

XX

TITLE:

DETAILS
PARTIAL SECTION

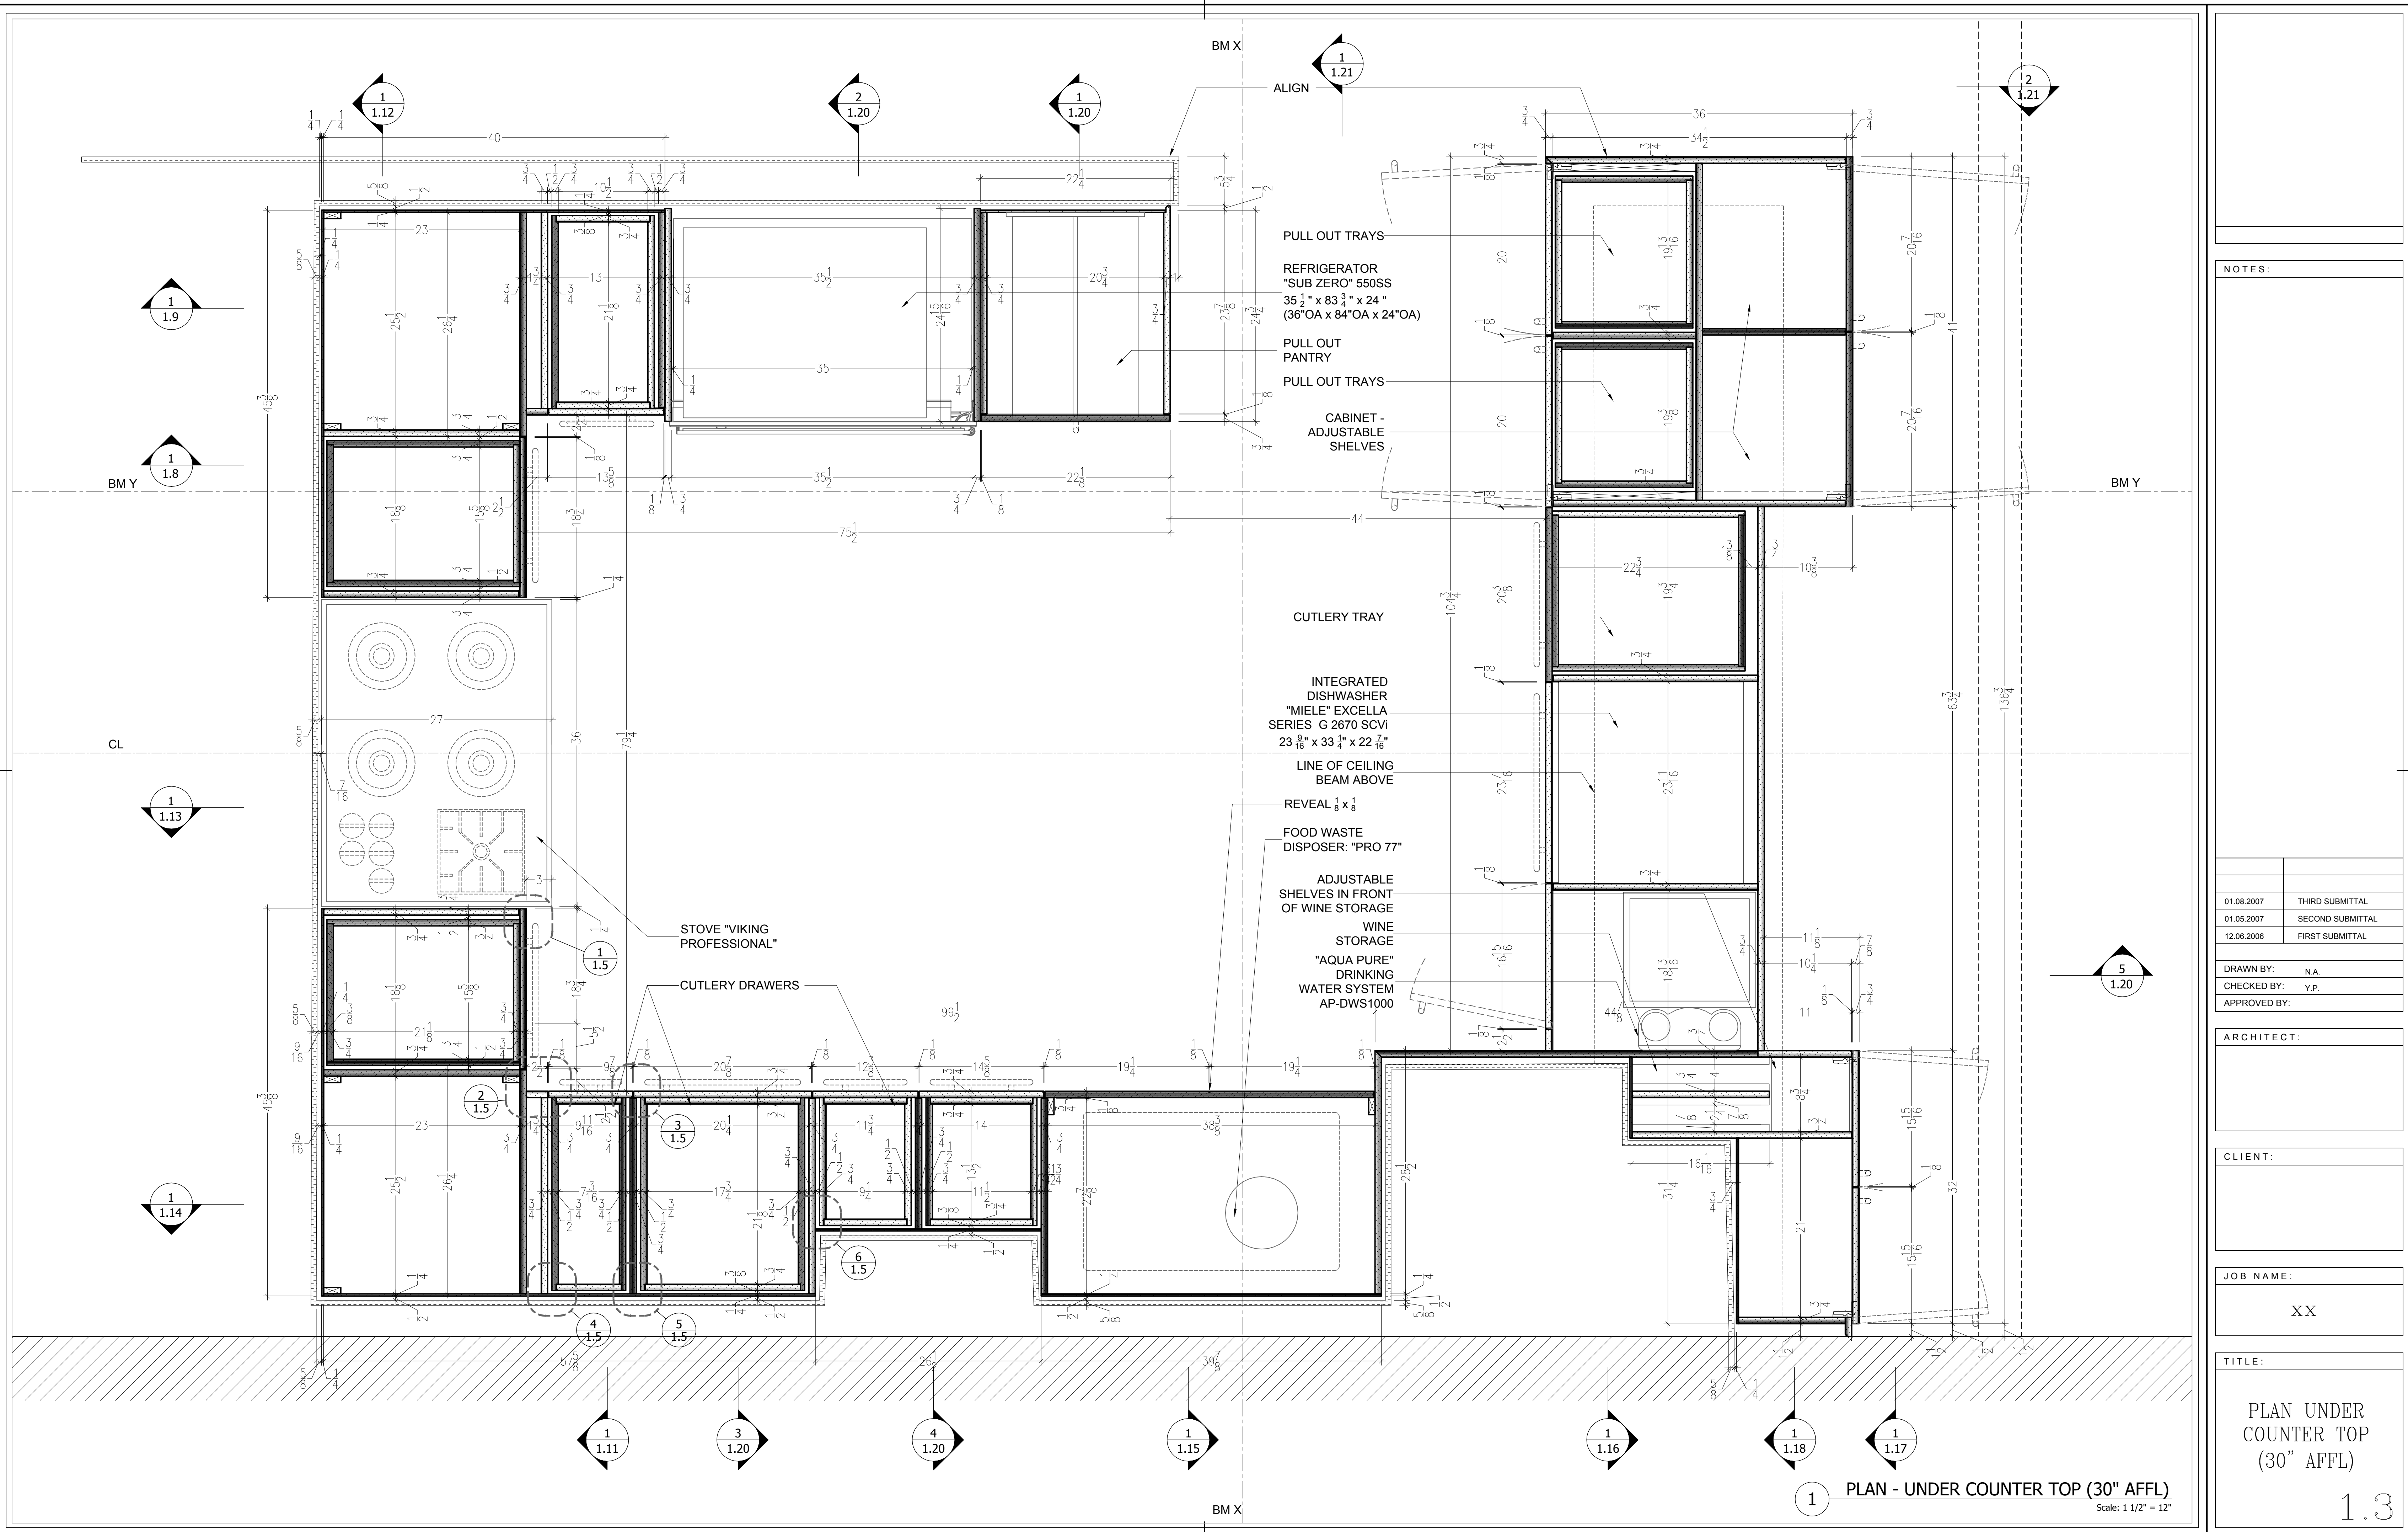

NOTES:

01.08.2007	THIRD SUBMITTAL
01.05.2007	SECOND SUBMITTAL
12.06.2006	FIRST SUBMITTAL

DRAWN BY: N.A.
CHECKED BY: Y.P.
APPROVED BY:

ARCHITECT:

CLIENT:

JOB NAME:


XX












TITLE:

PLAN UNDER
COUNTER TOP
(30" AFFL)

1.3

1 PLAN - UNDER COUNTER TOP (30" AFFL)
Scale: 1 1/2" = 12"

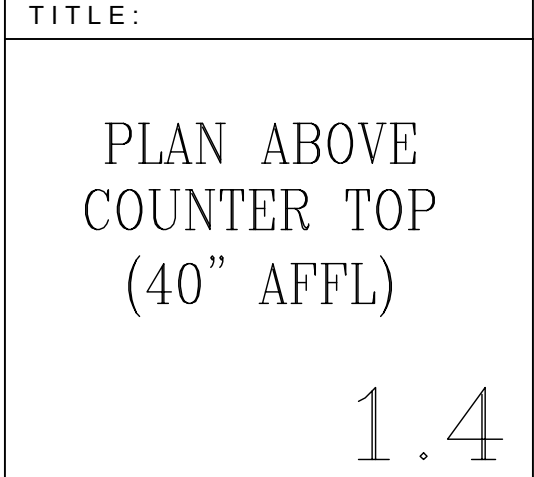

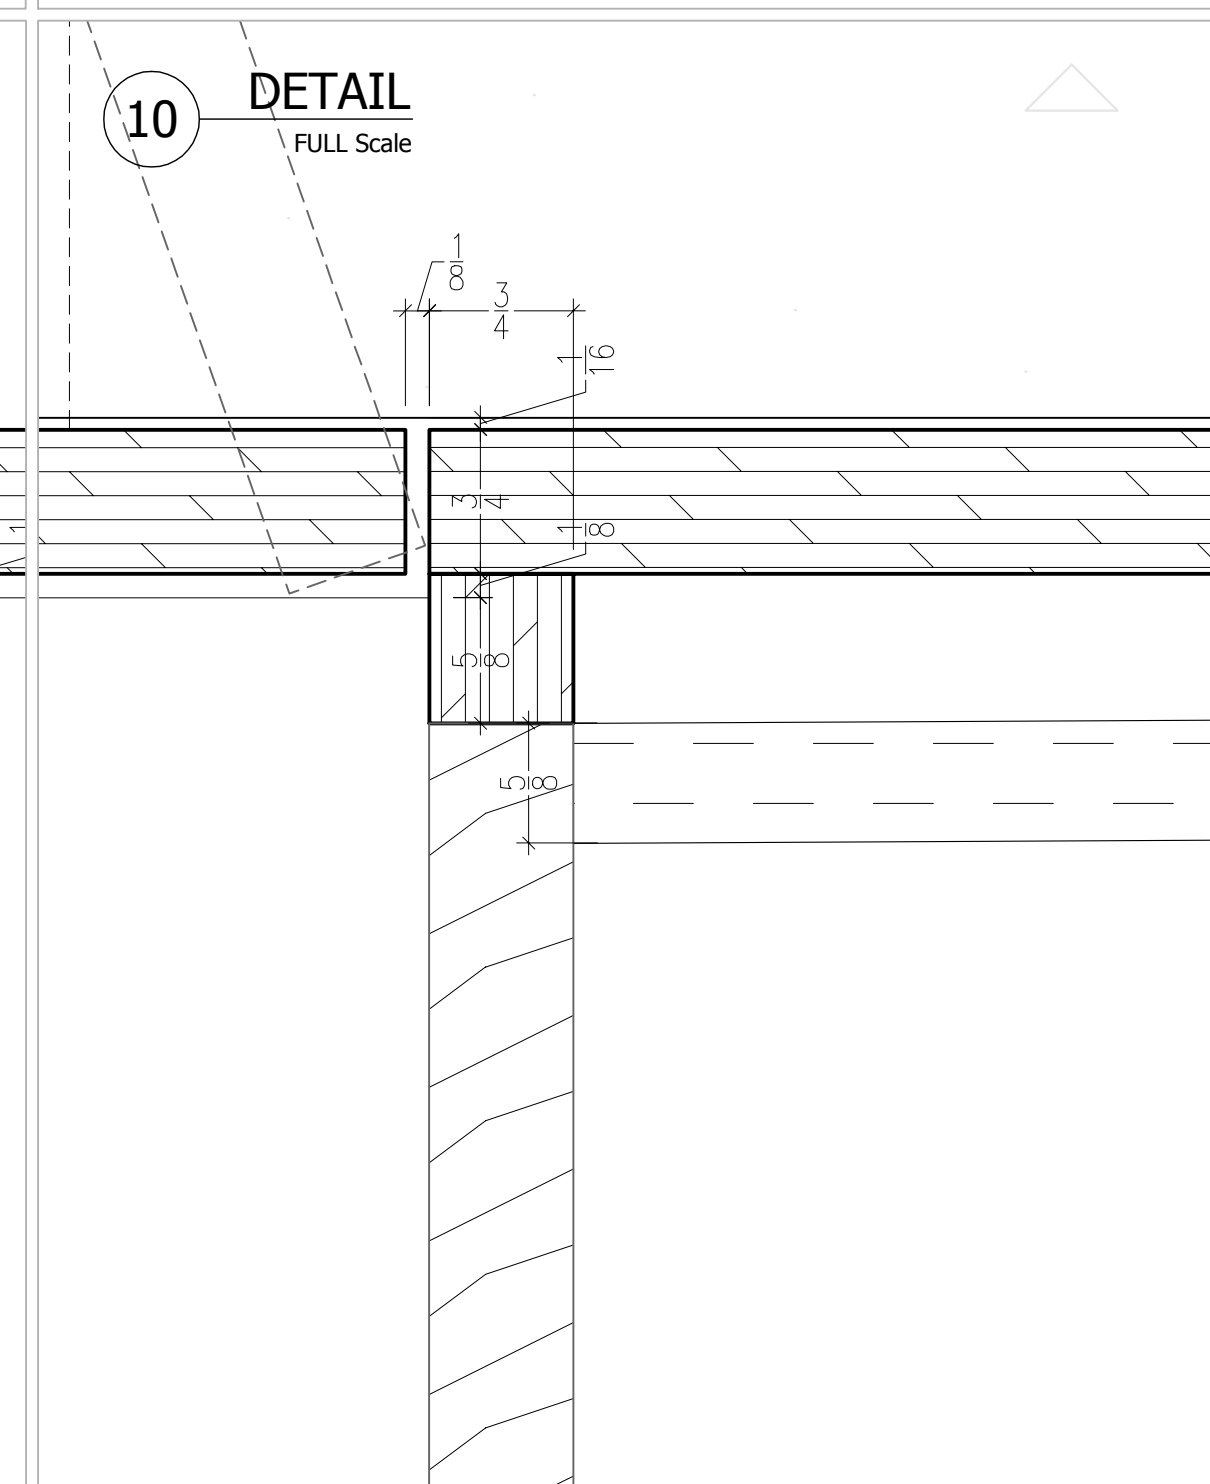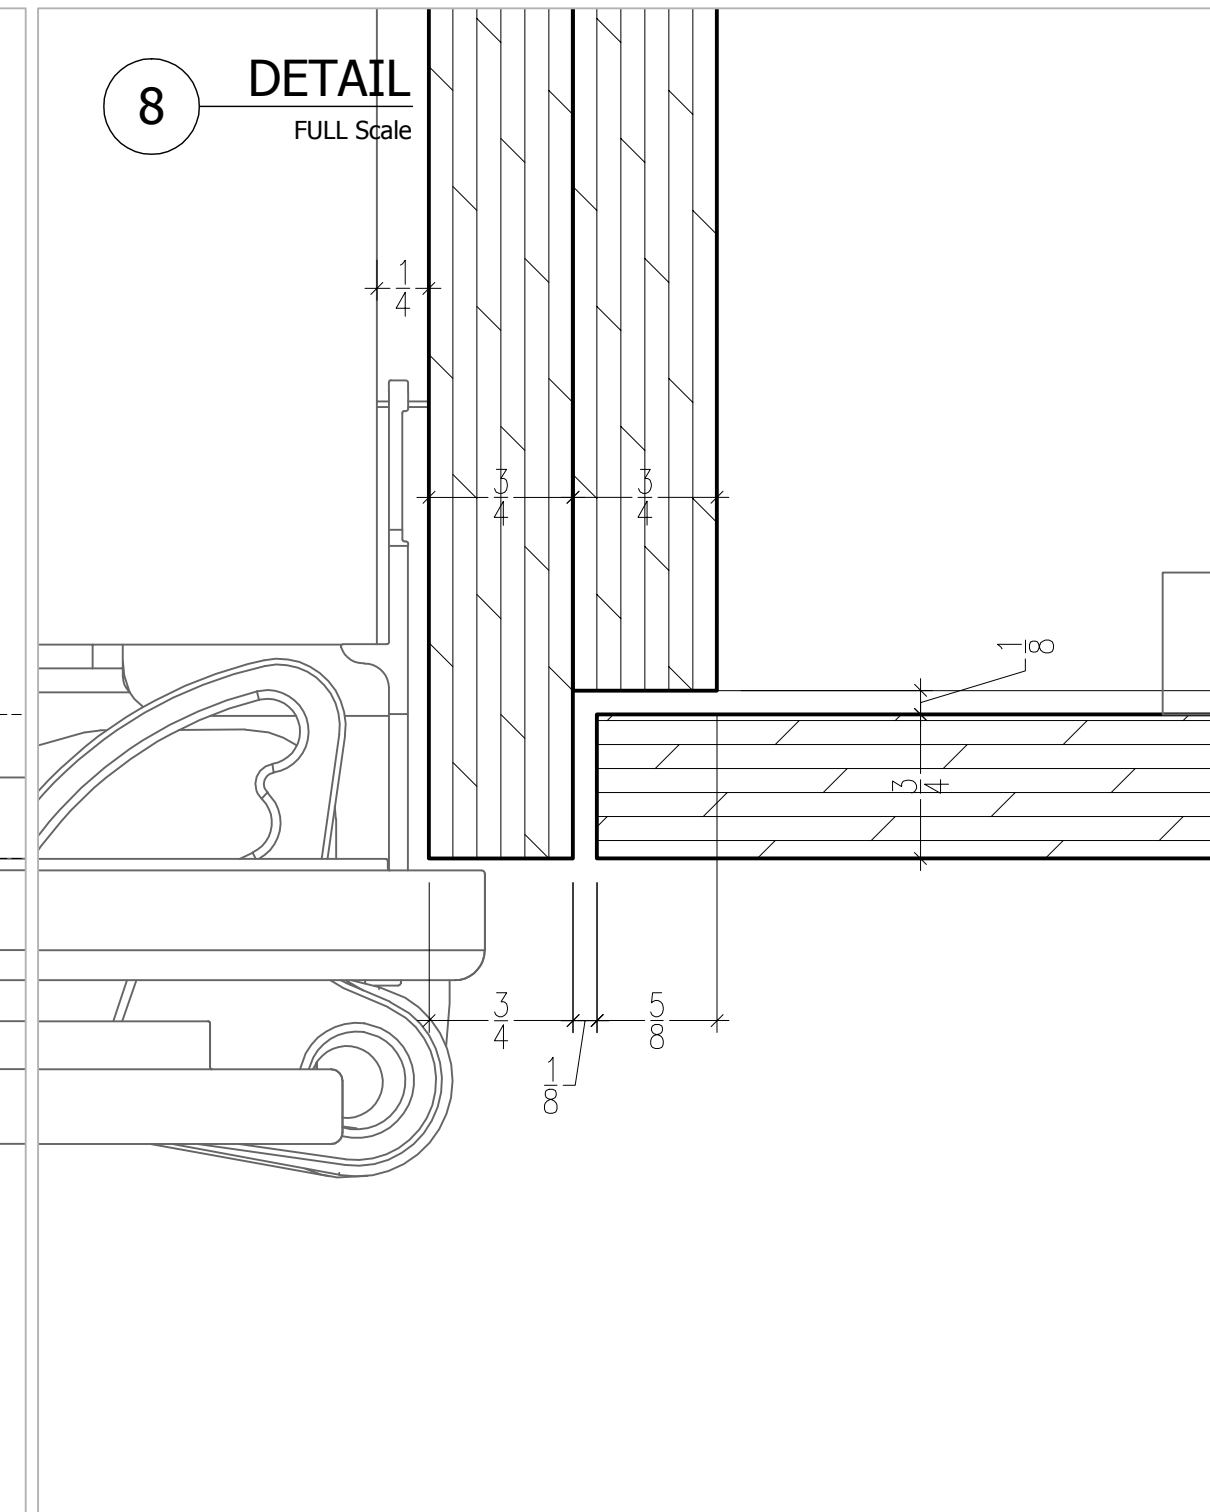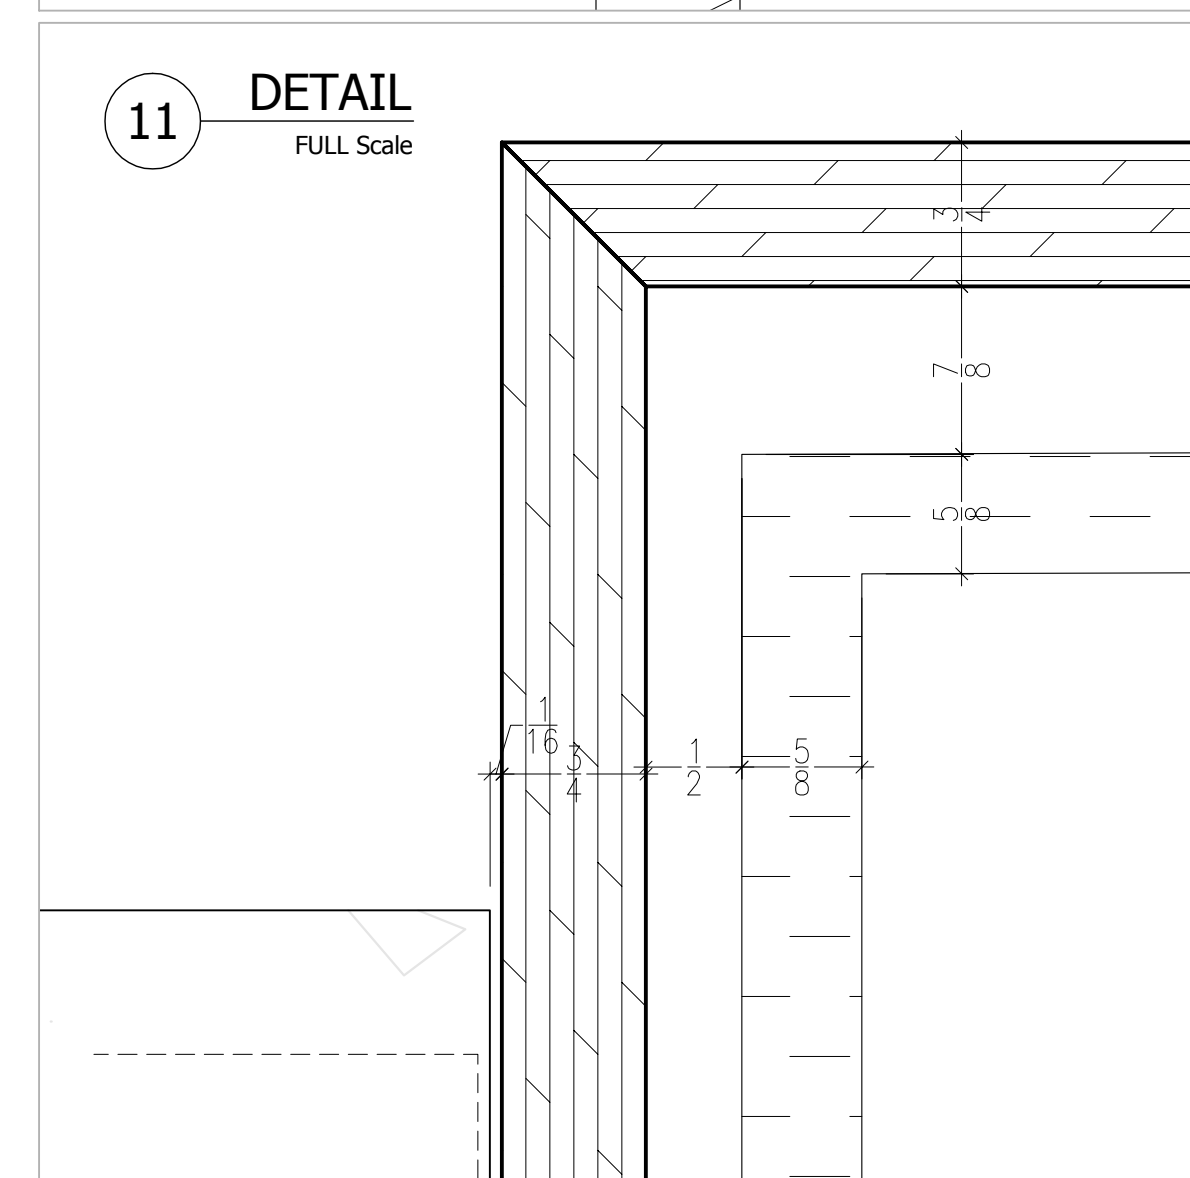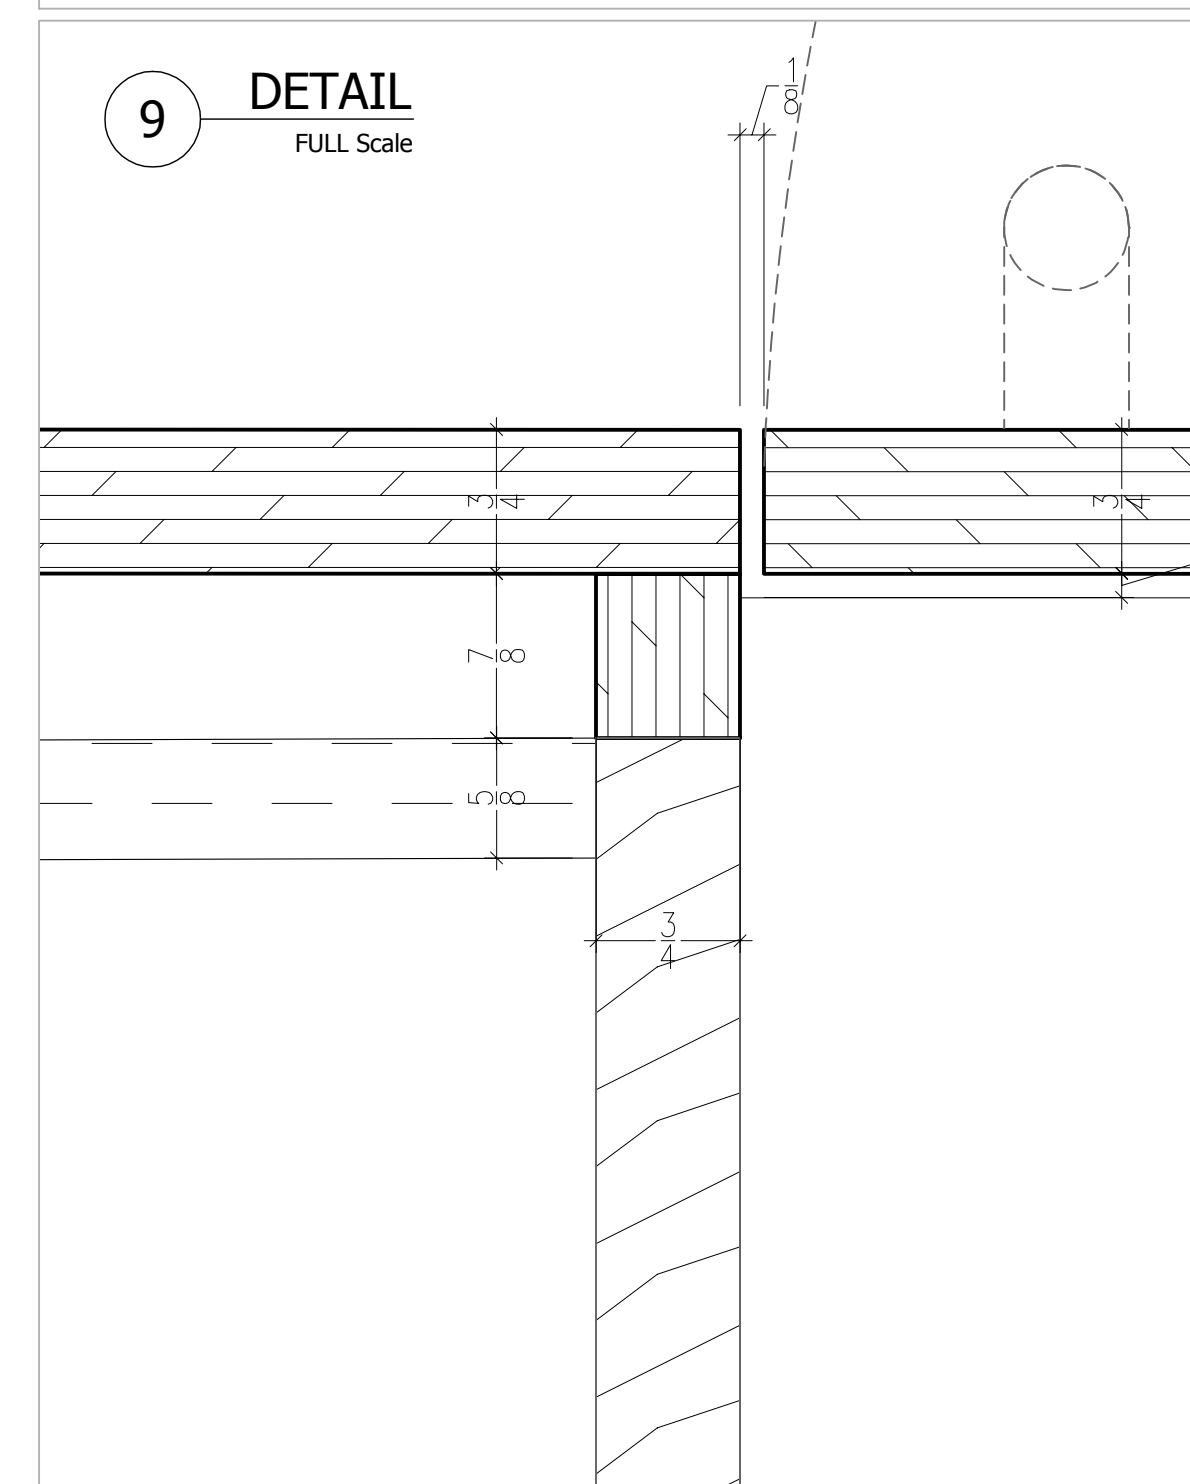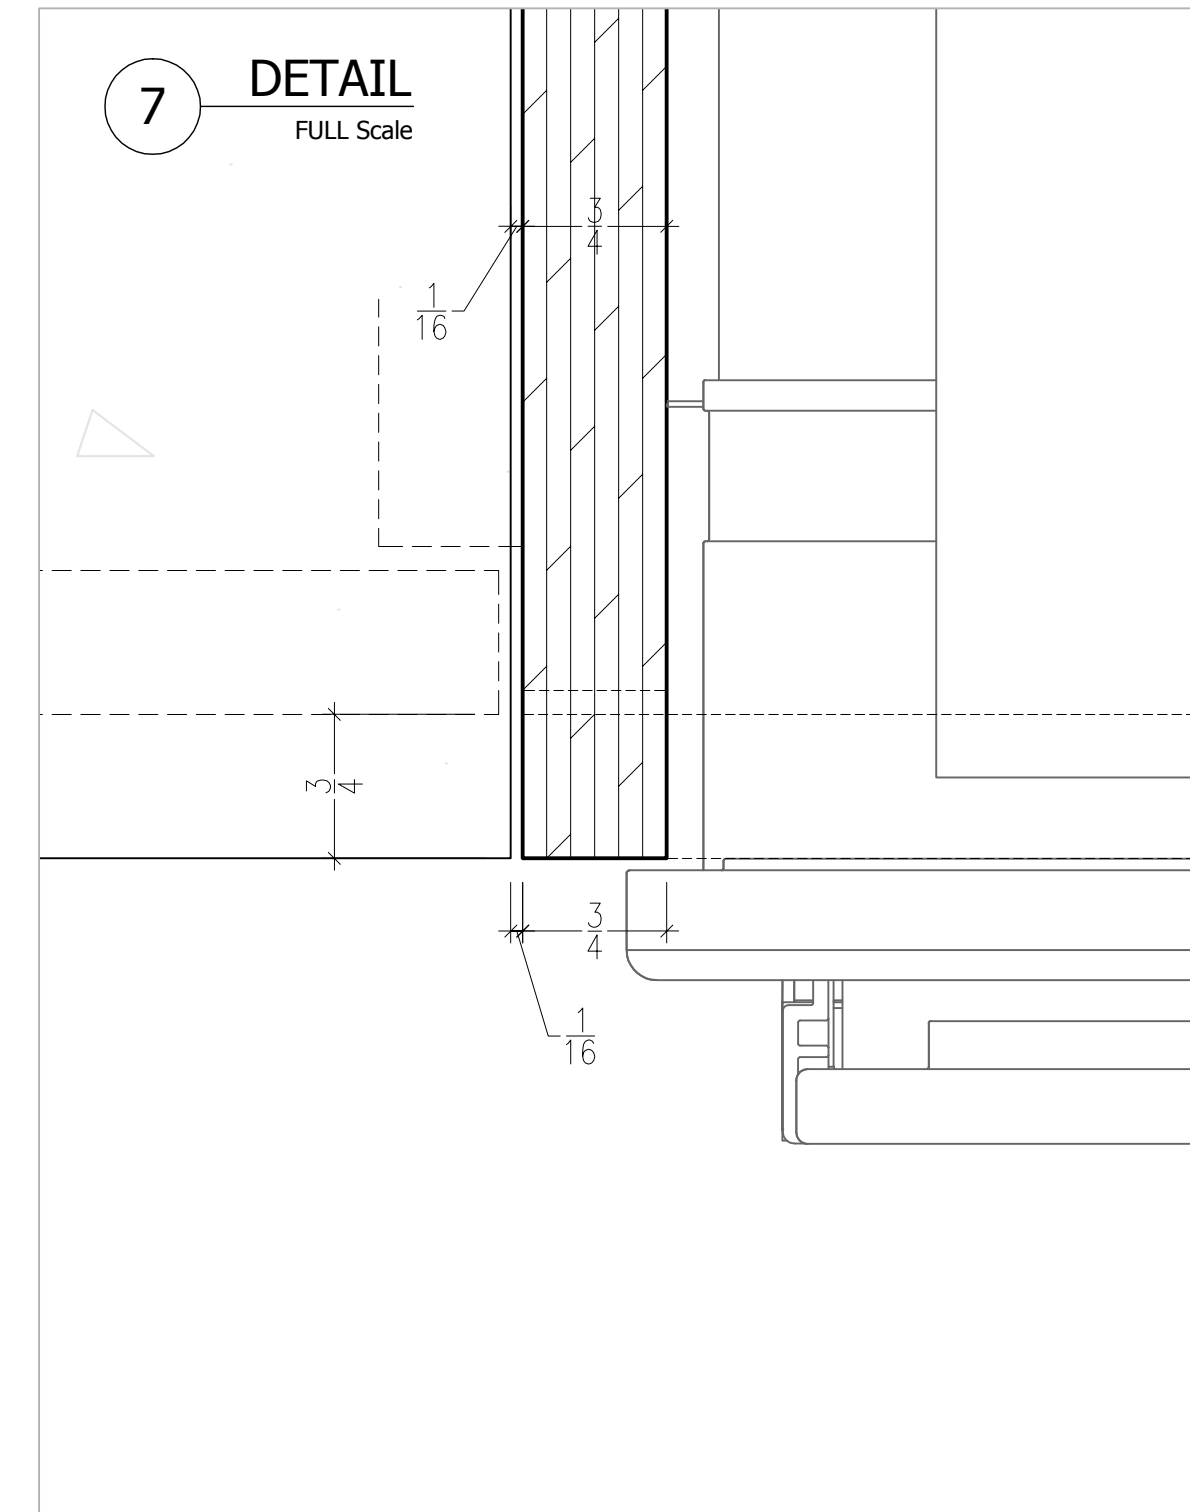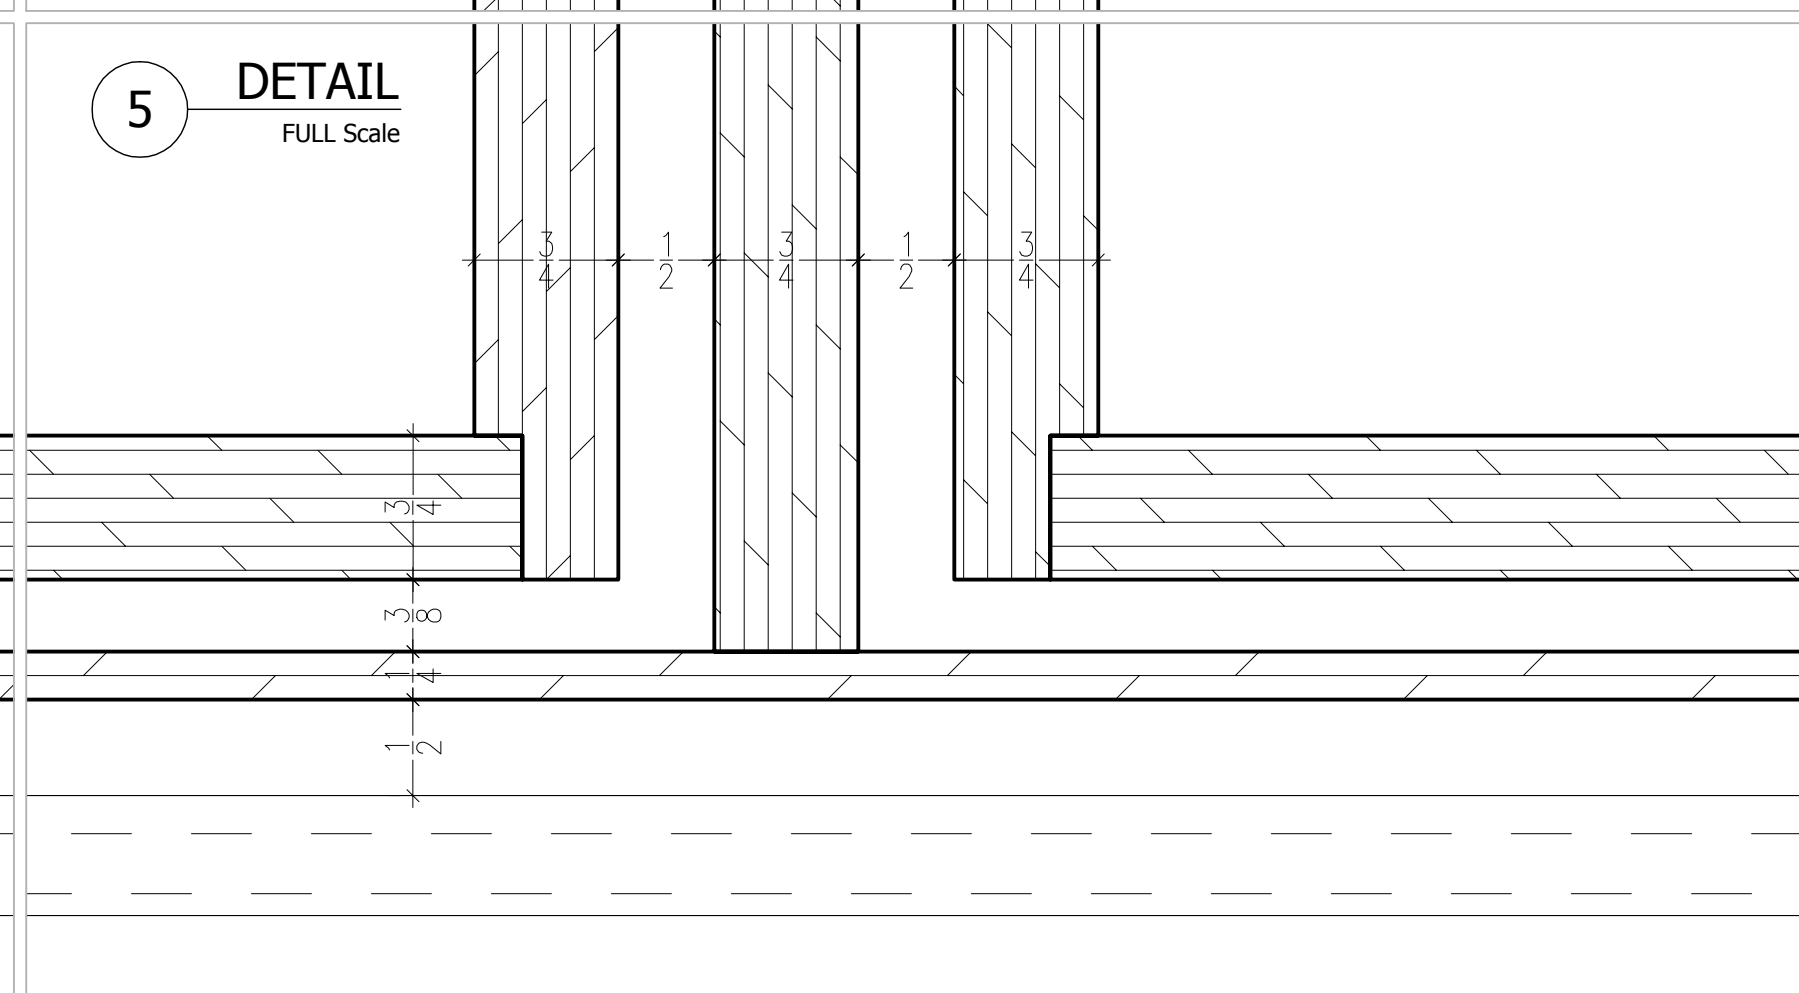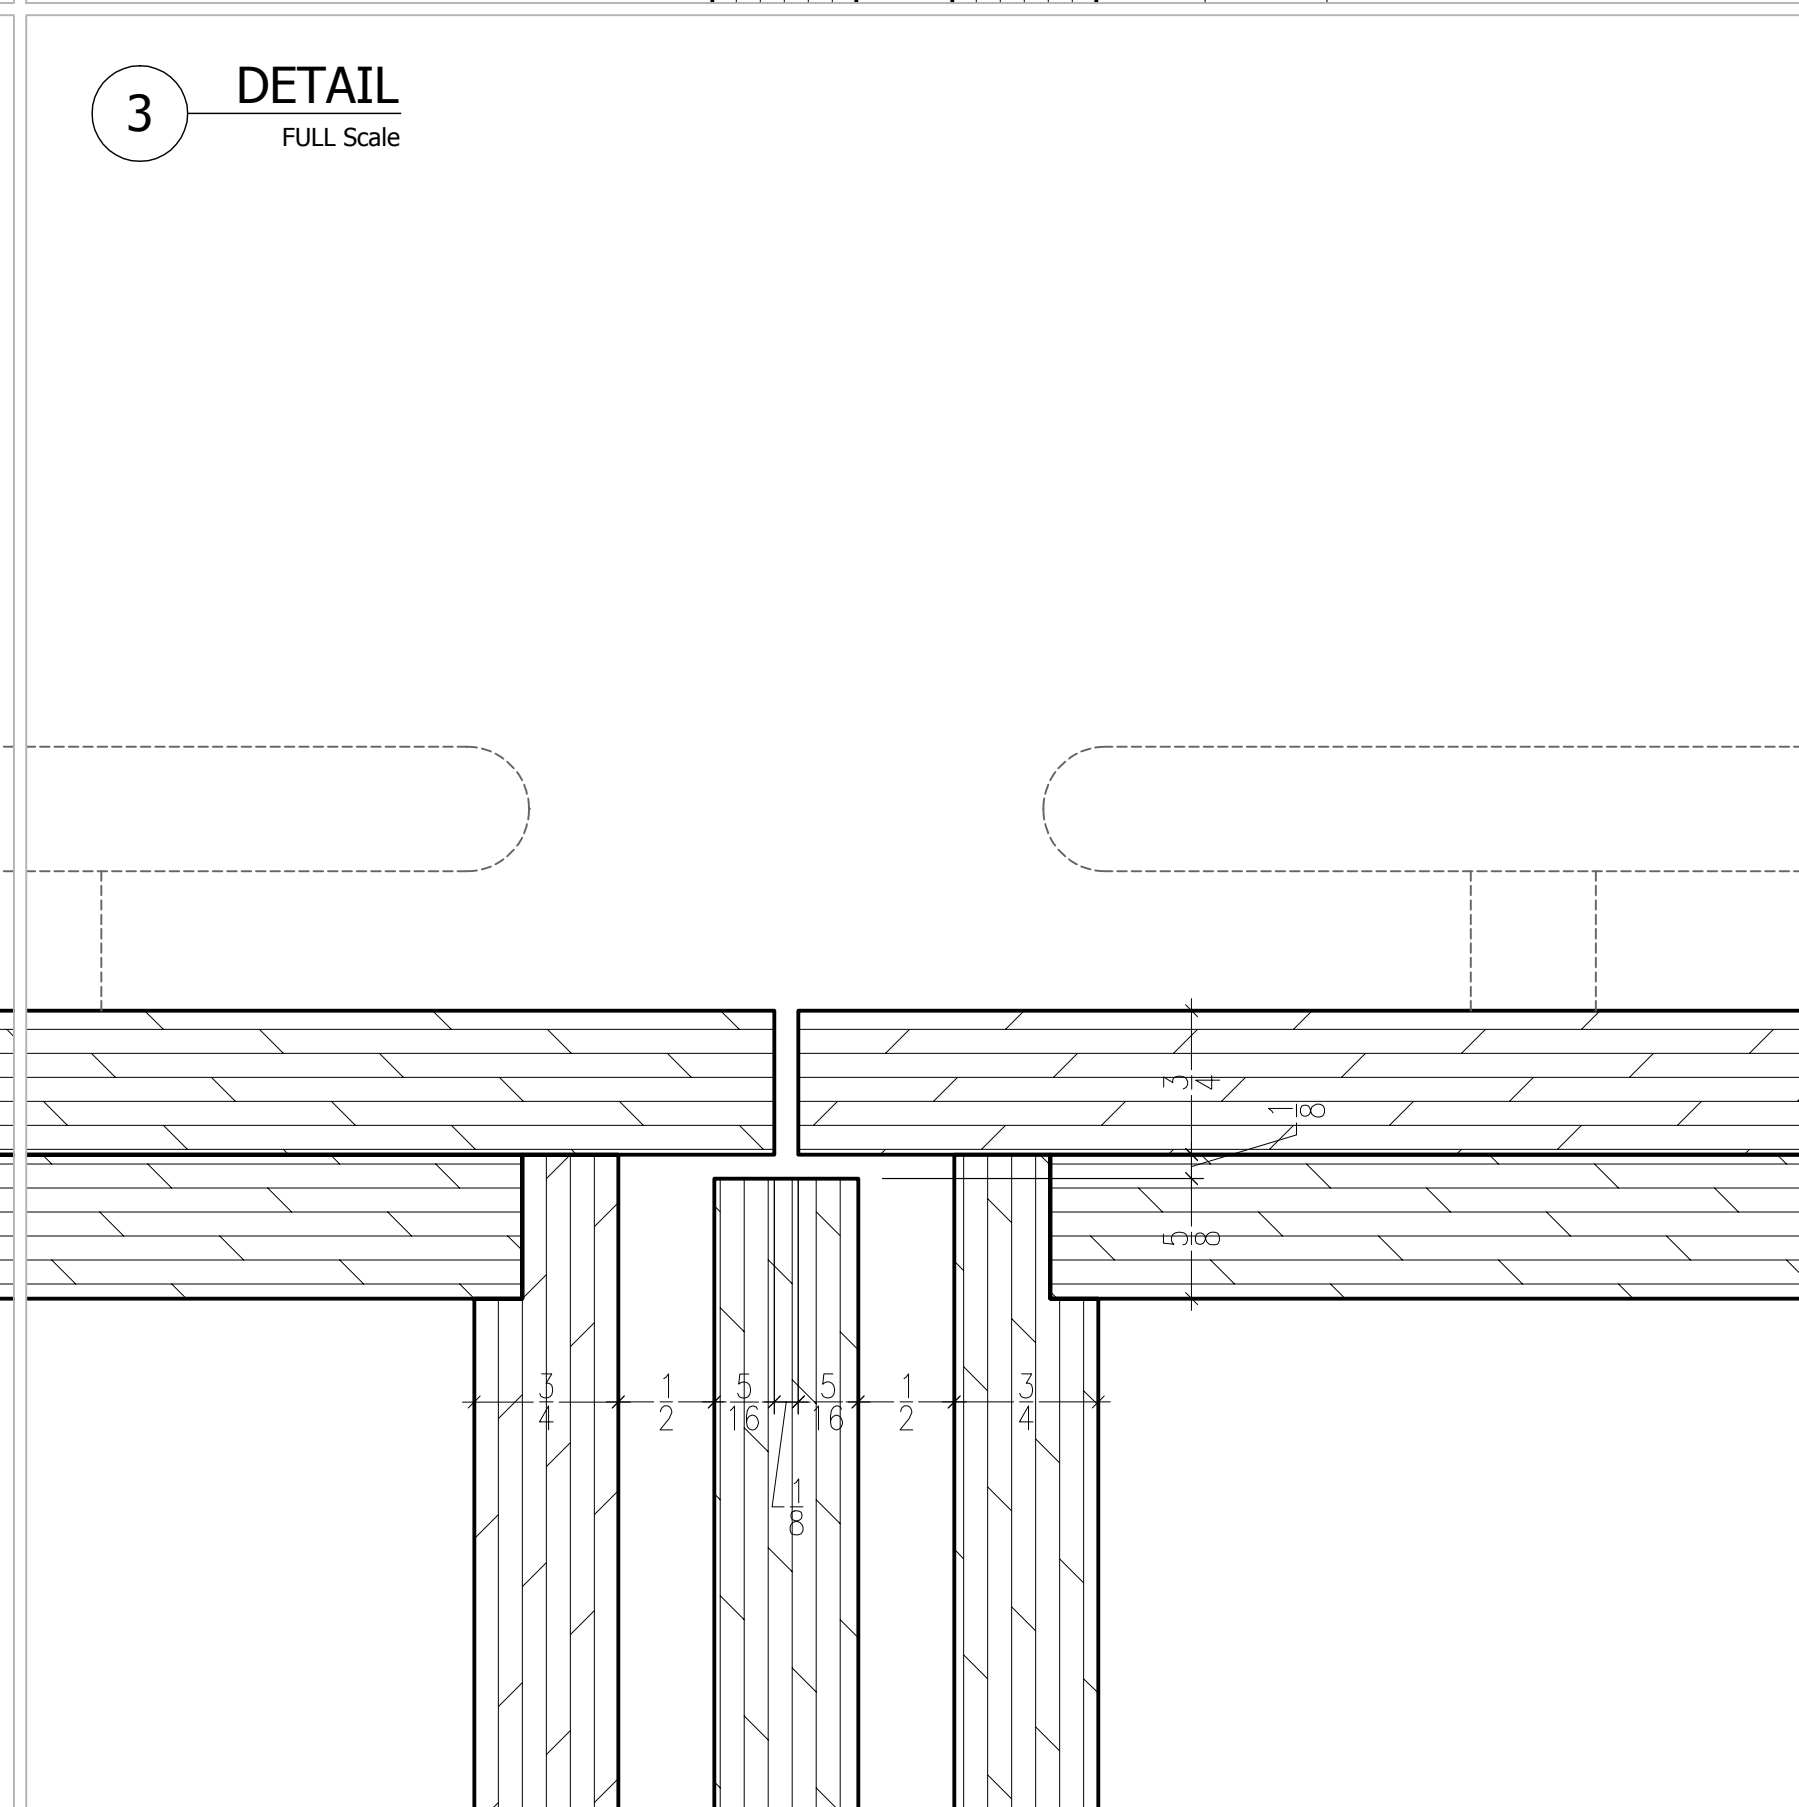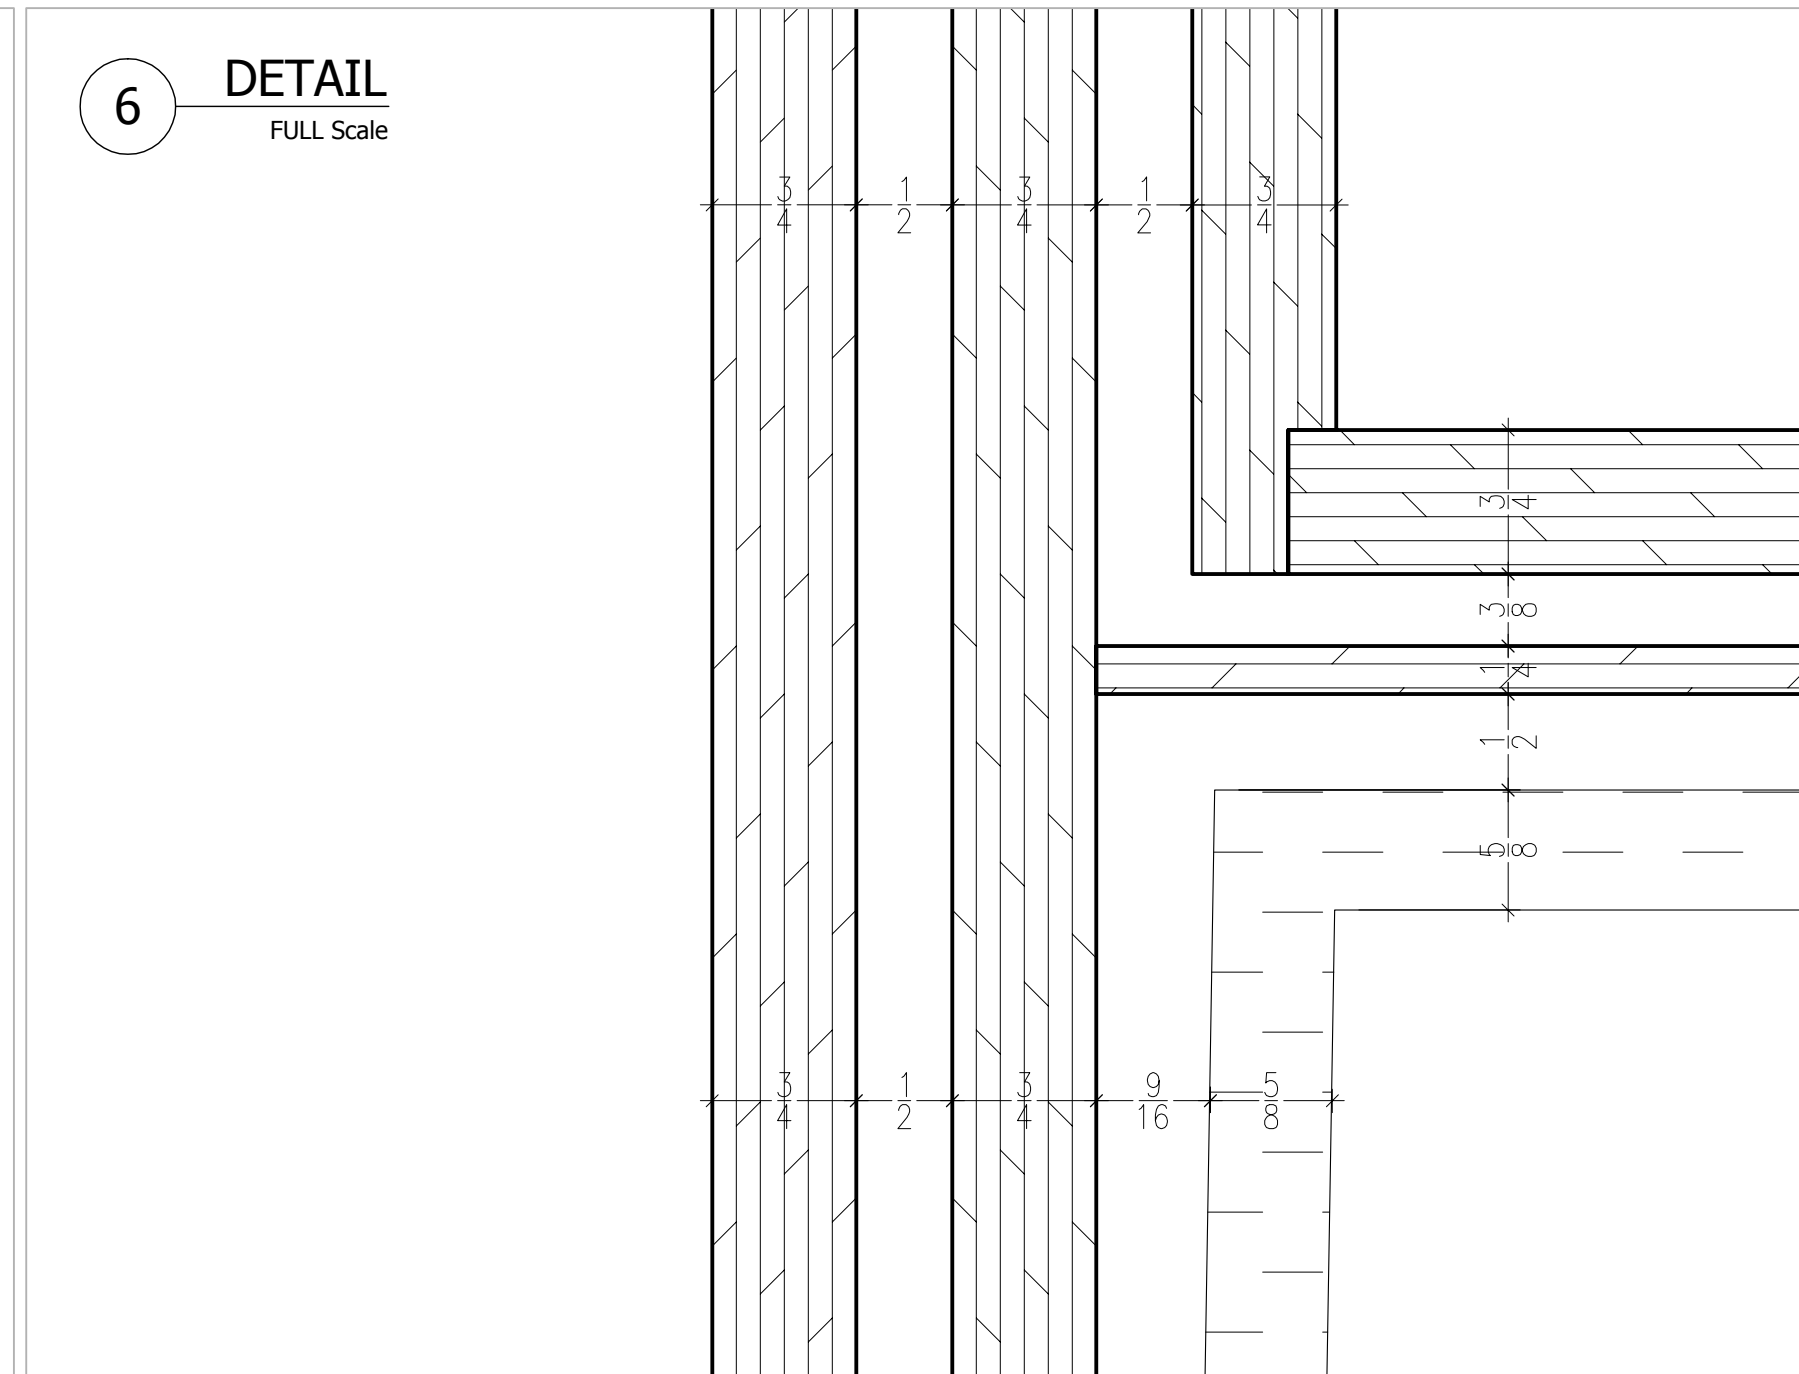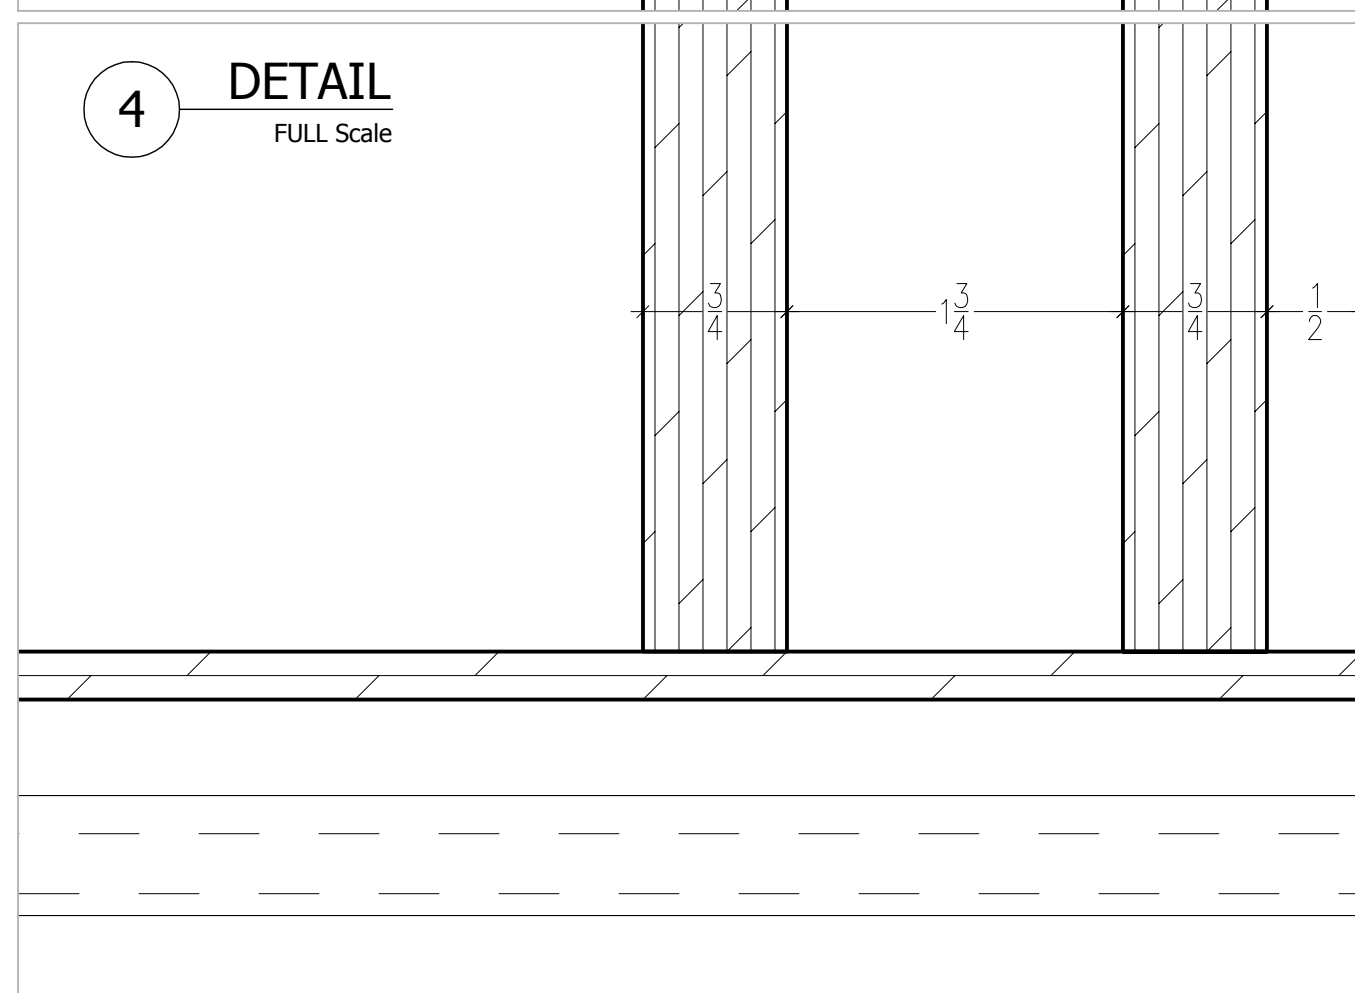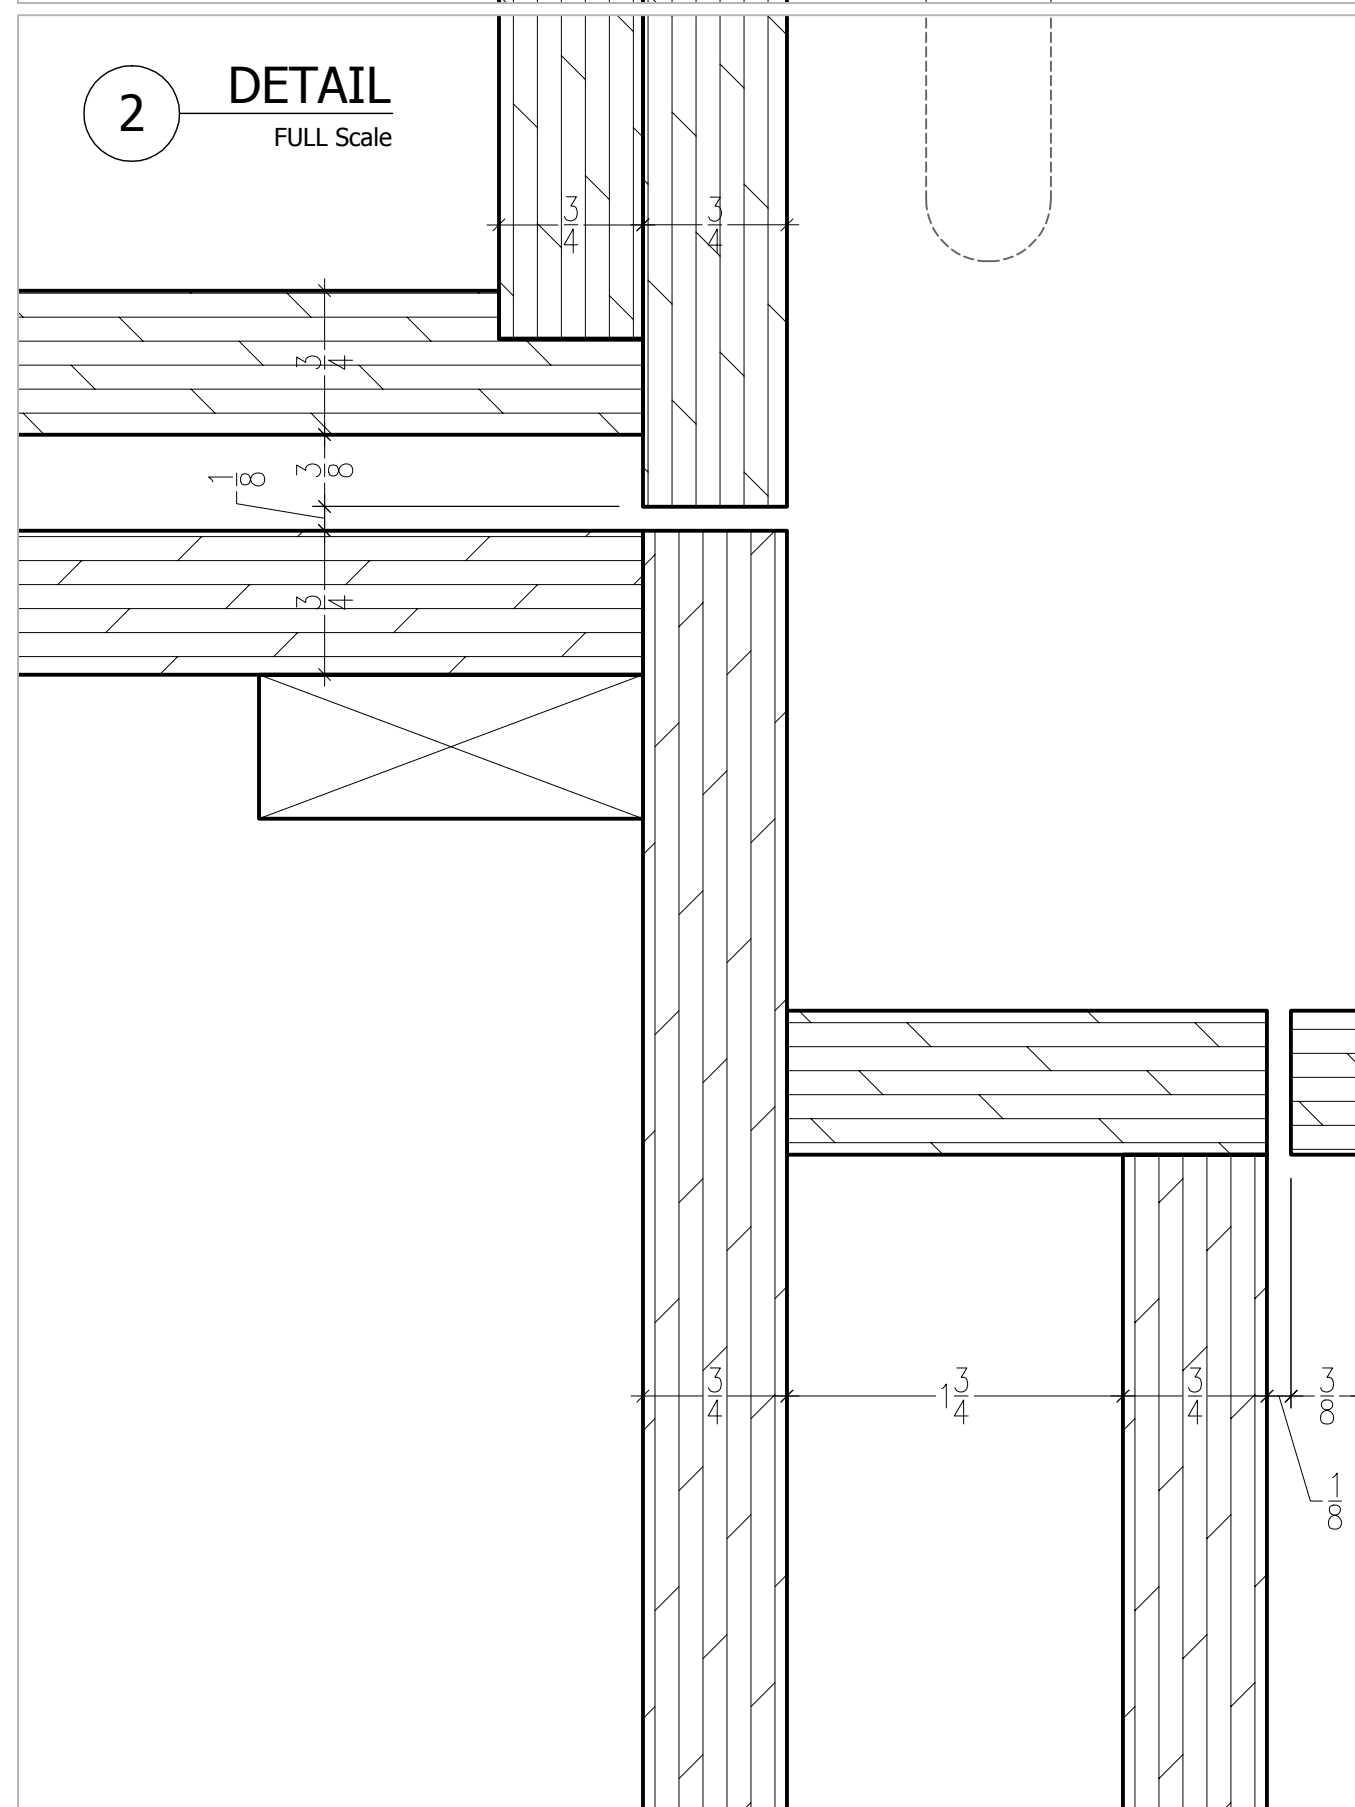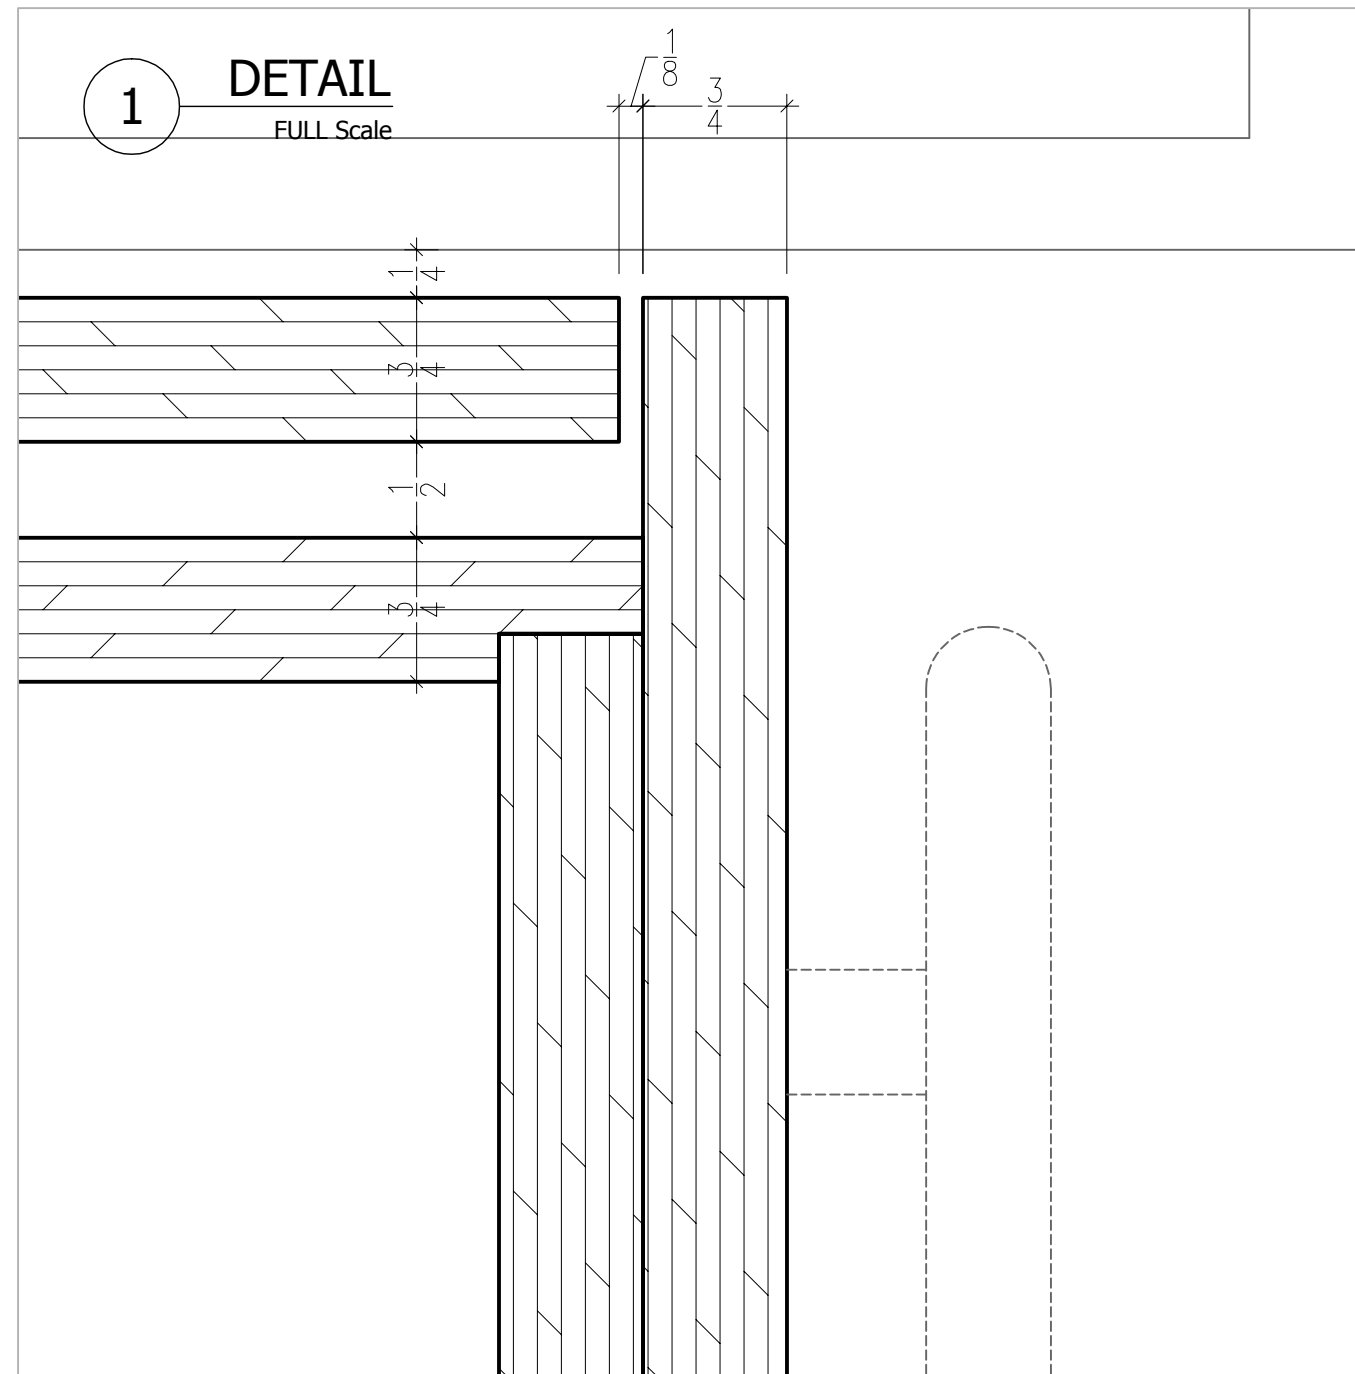

NOTES:

1.08.2007	THIRD SUBMITTAL
1.05.2007	SECOND SUBMITTAL
2.06.2006	FIRST SUBMITTAL

DRAWN BY:	N.A.
CHECKED BY:	Y.P.
APPROVED BY:	

ARCHITECT:


CLIENT:

OB NAME:

X

TITLE:

DETAILS PLAN

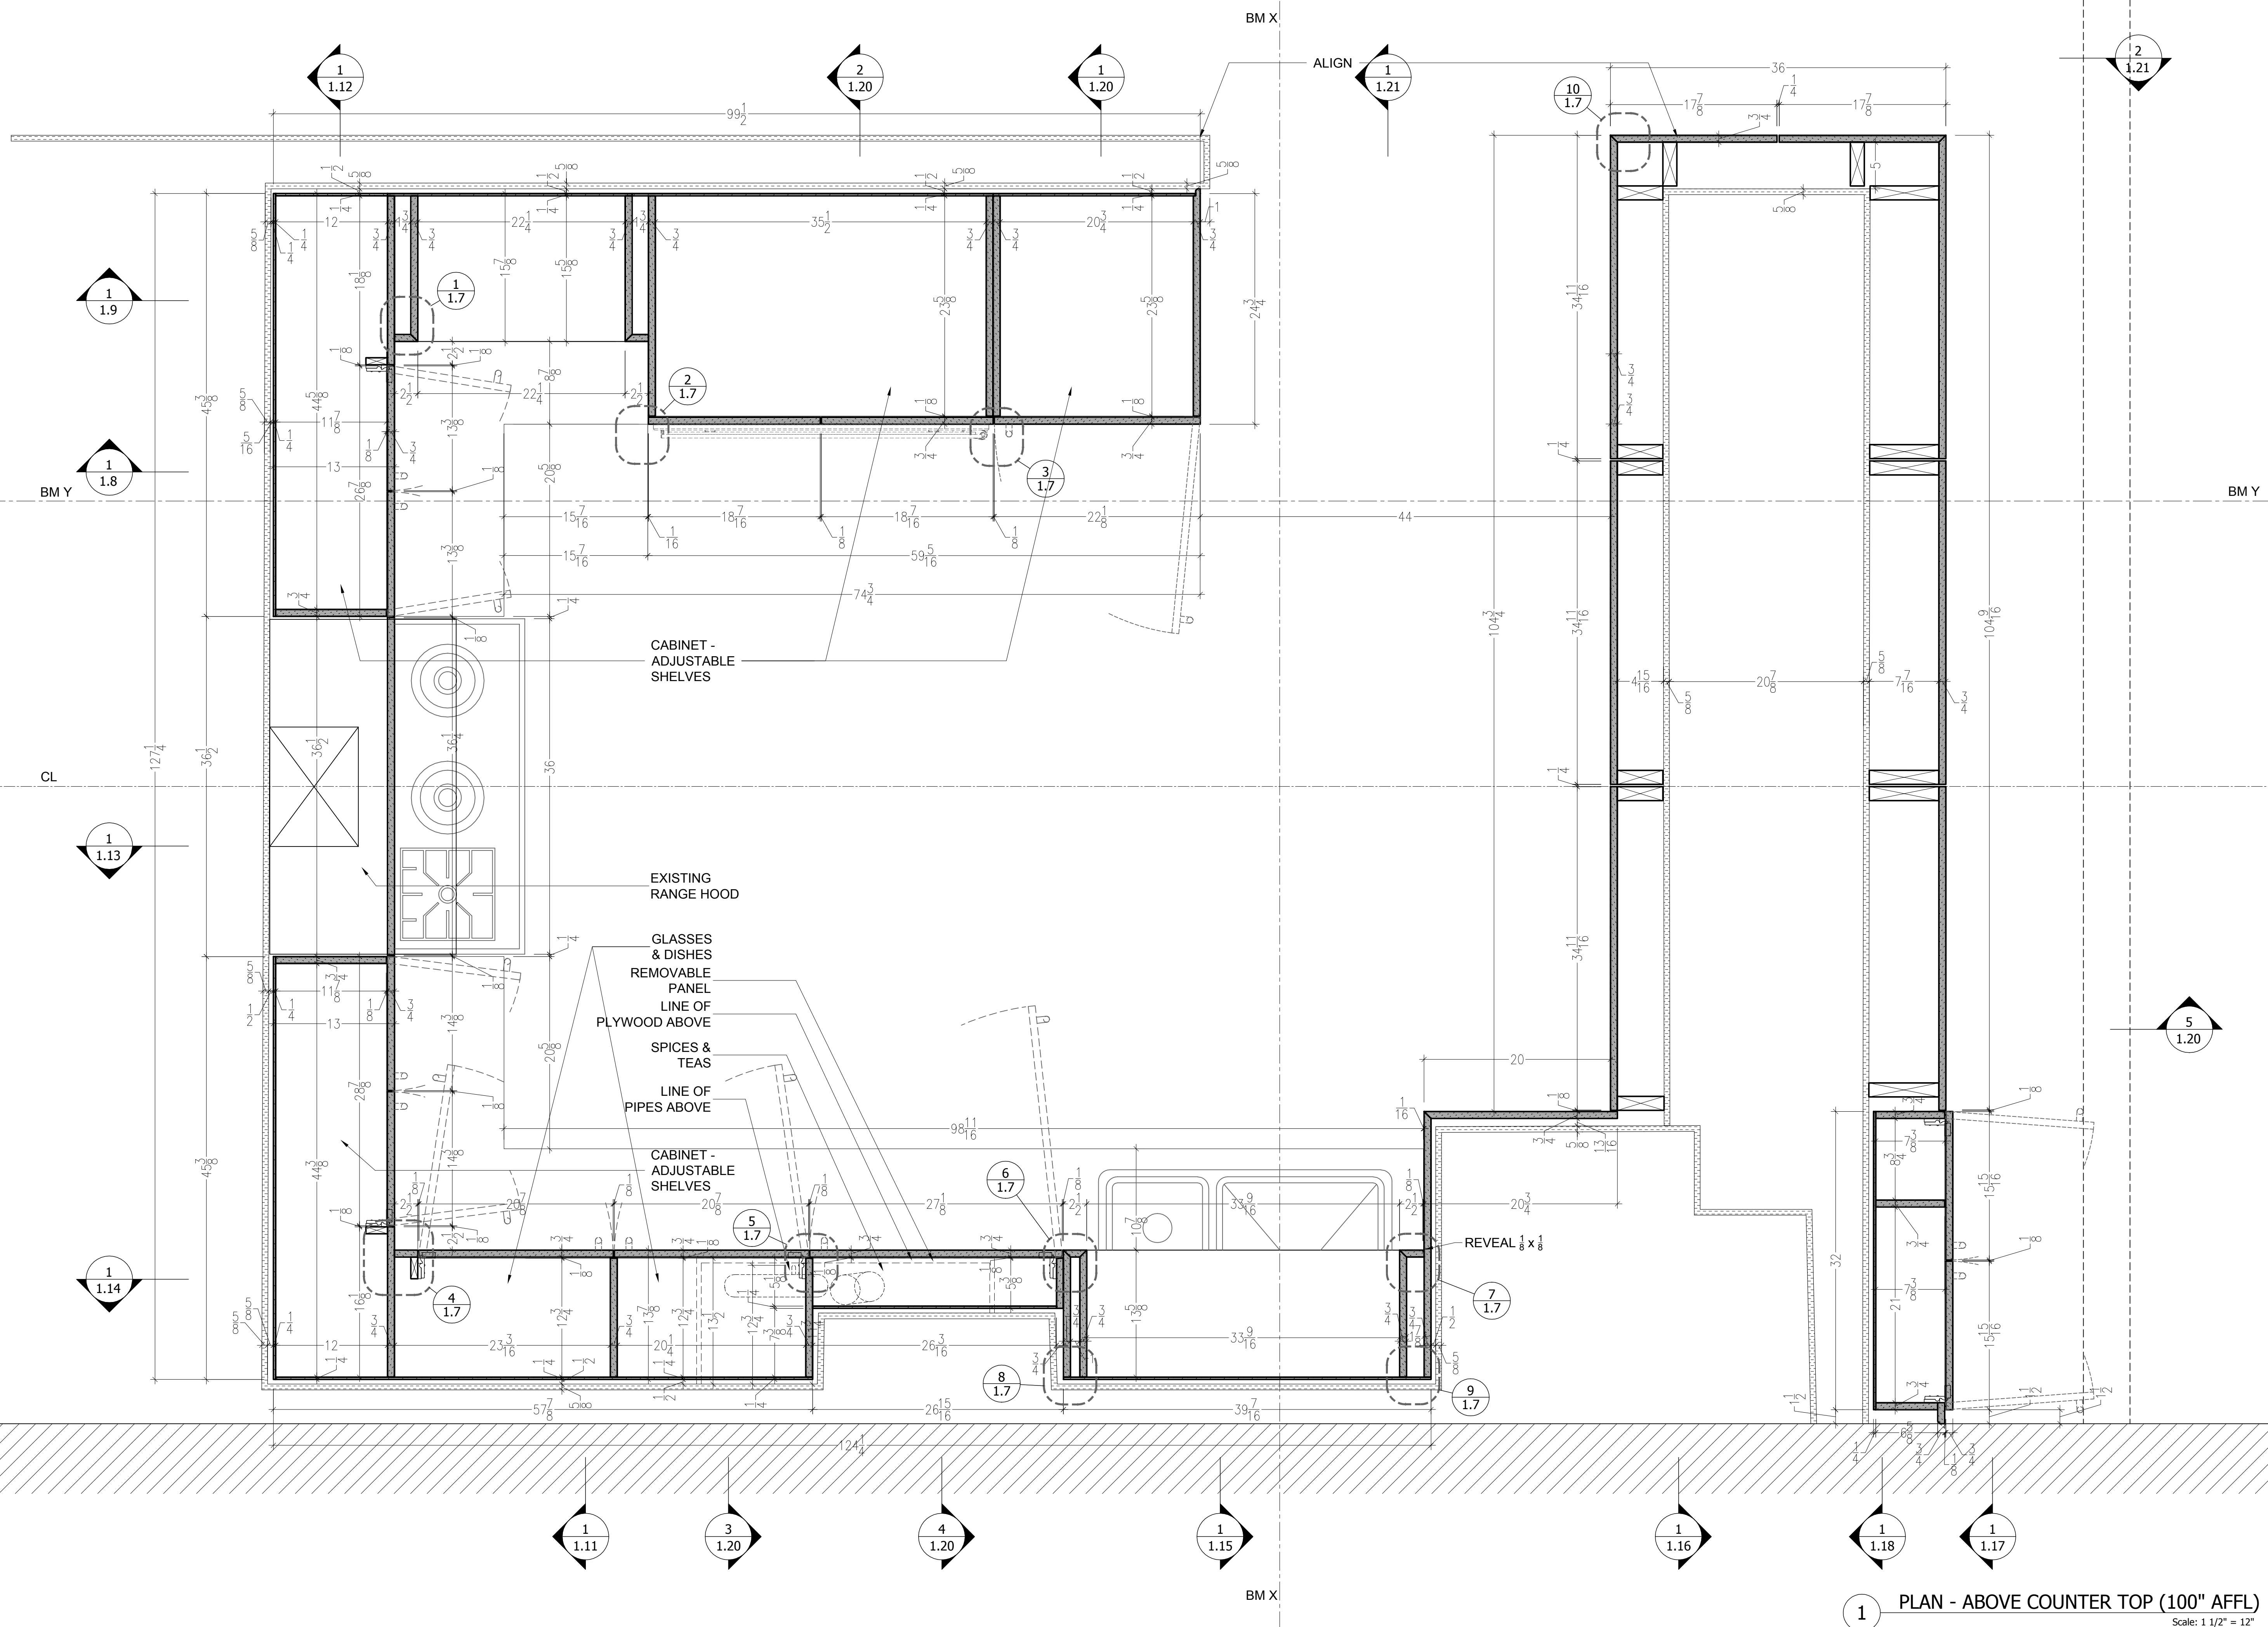

NOTES:

1.08.2007	THIRD SUBMITTAL
1.05.2007	SECOND SUBMITTAL
2.06.2006	FIRST SUBMITTAL

DRAWN BY:	N.A.
CHECKED BY:	Y.P.
APPROVED BY:	

ARCHITECT:

CLIENT:


OB NAME:


X

TITLE:

PLAN ABOVE
COUNTER TOP
(100" AFFL)

1.6

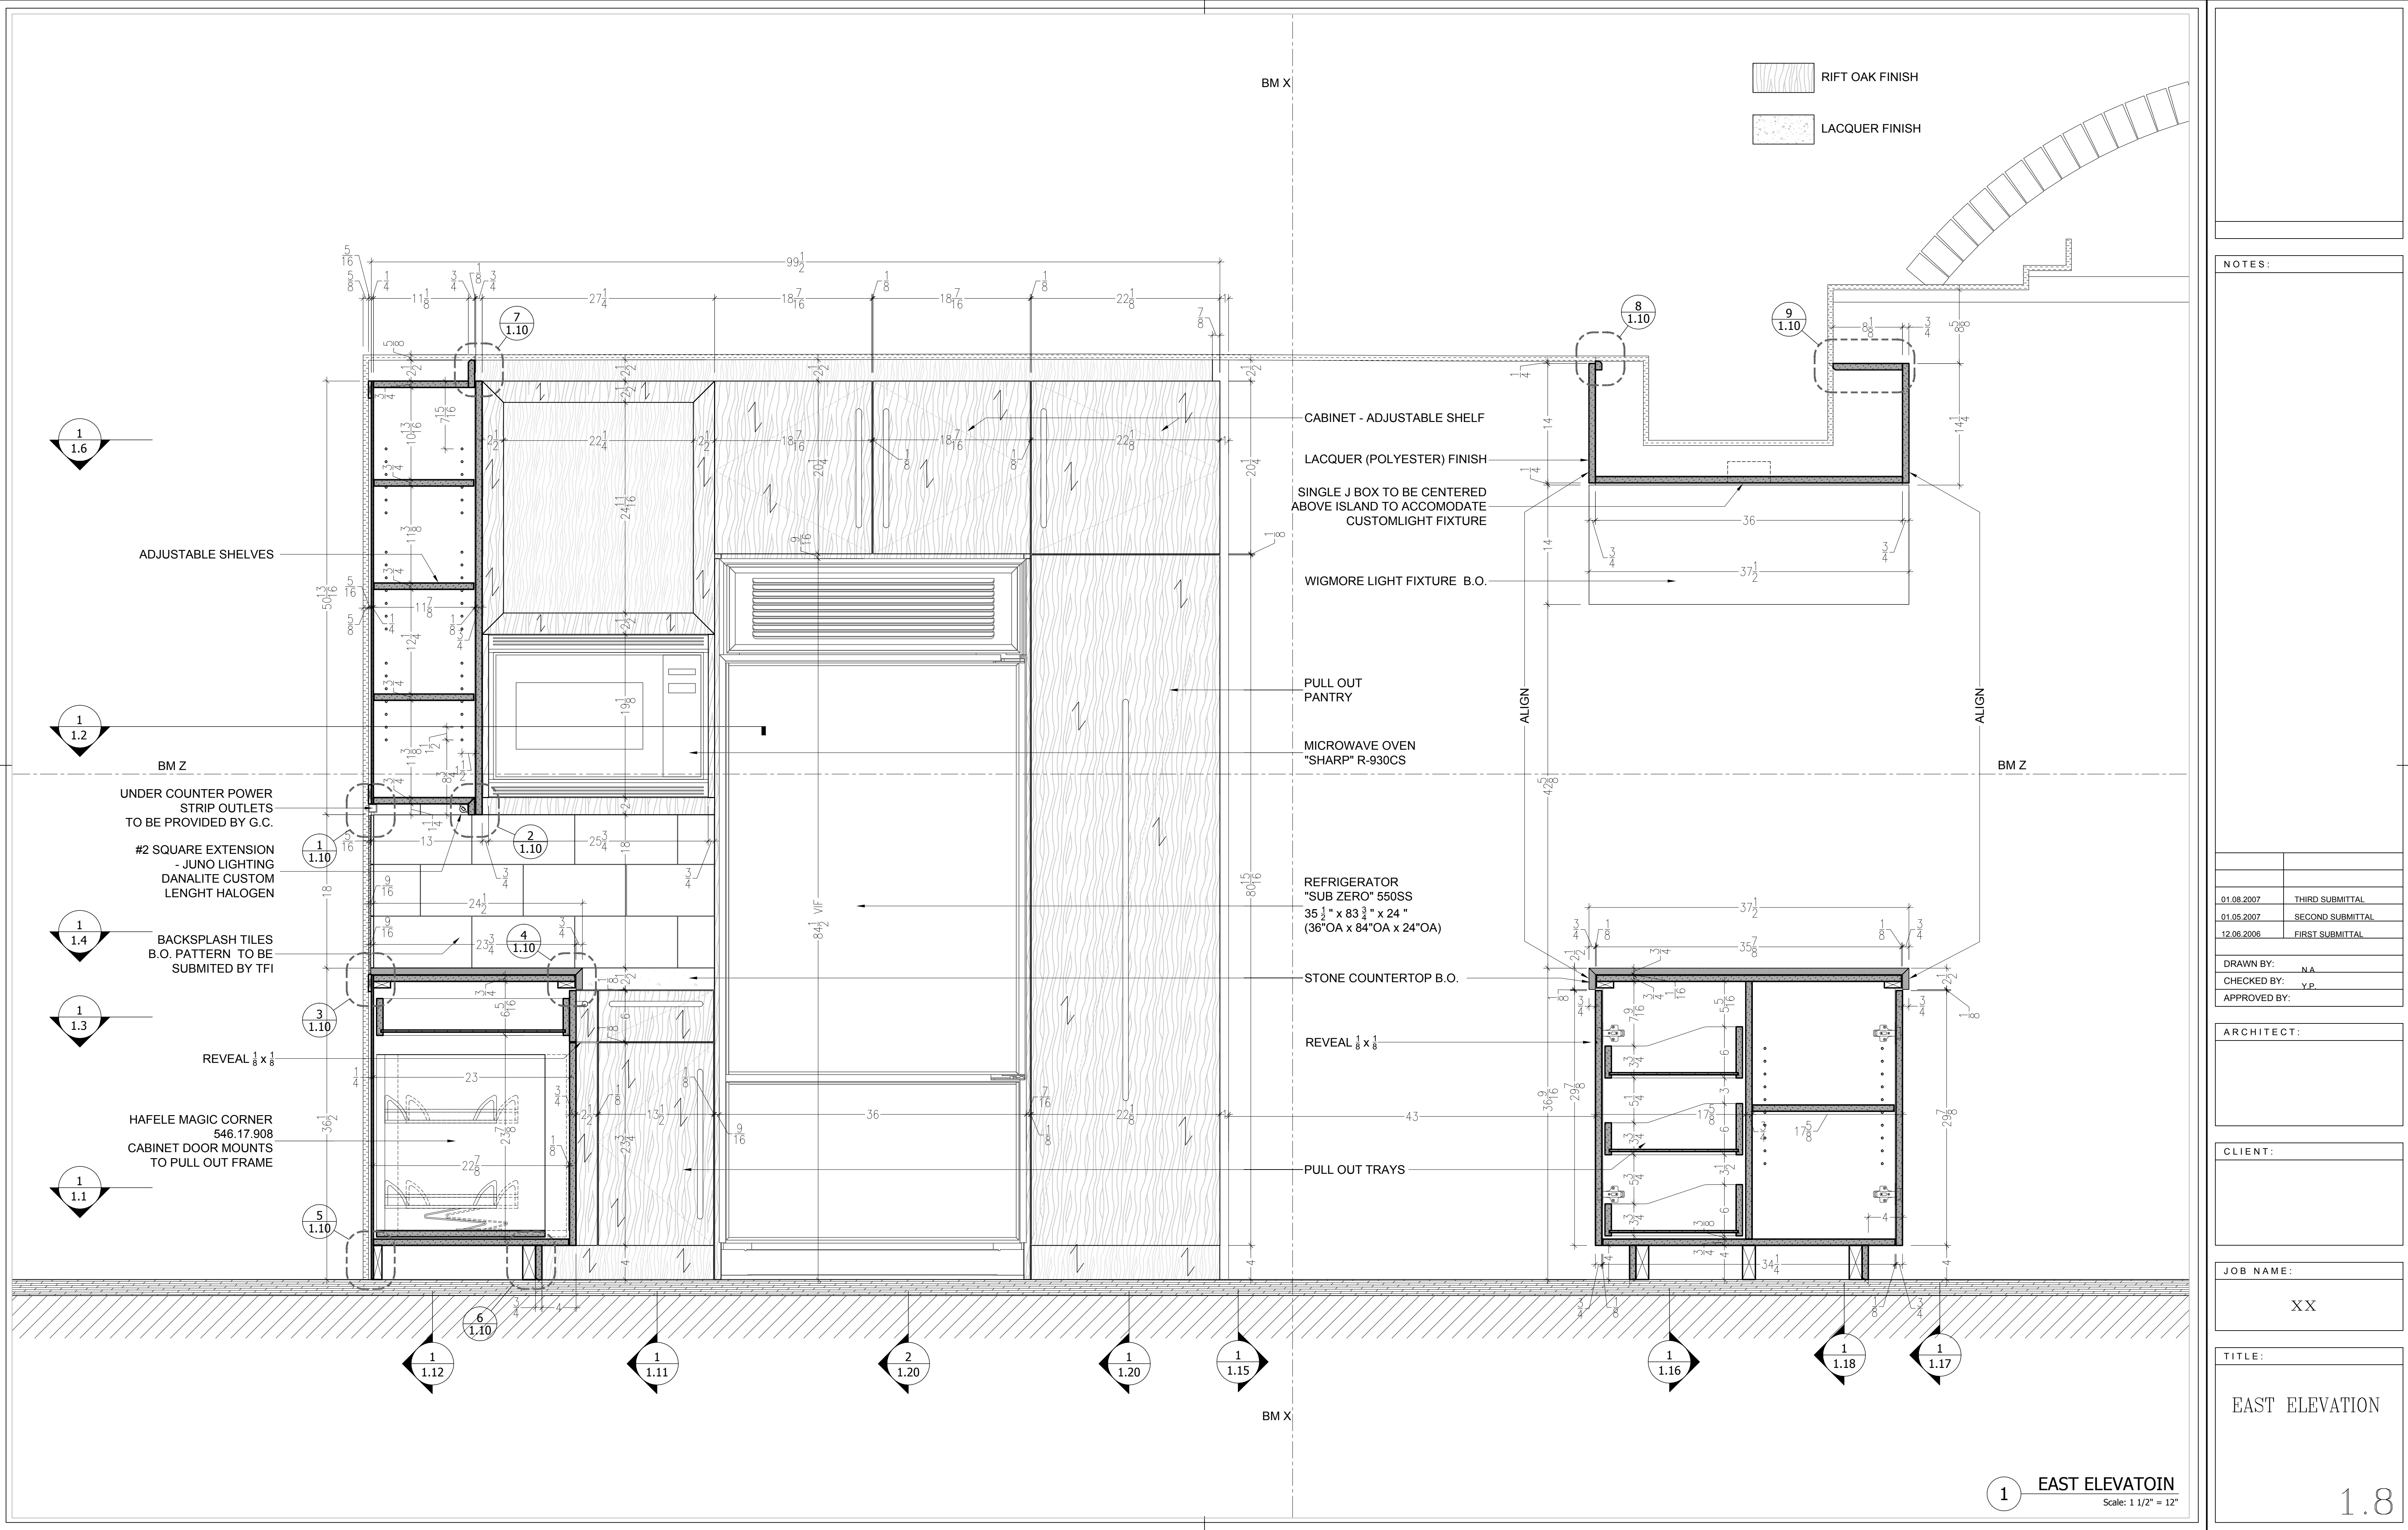

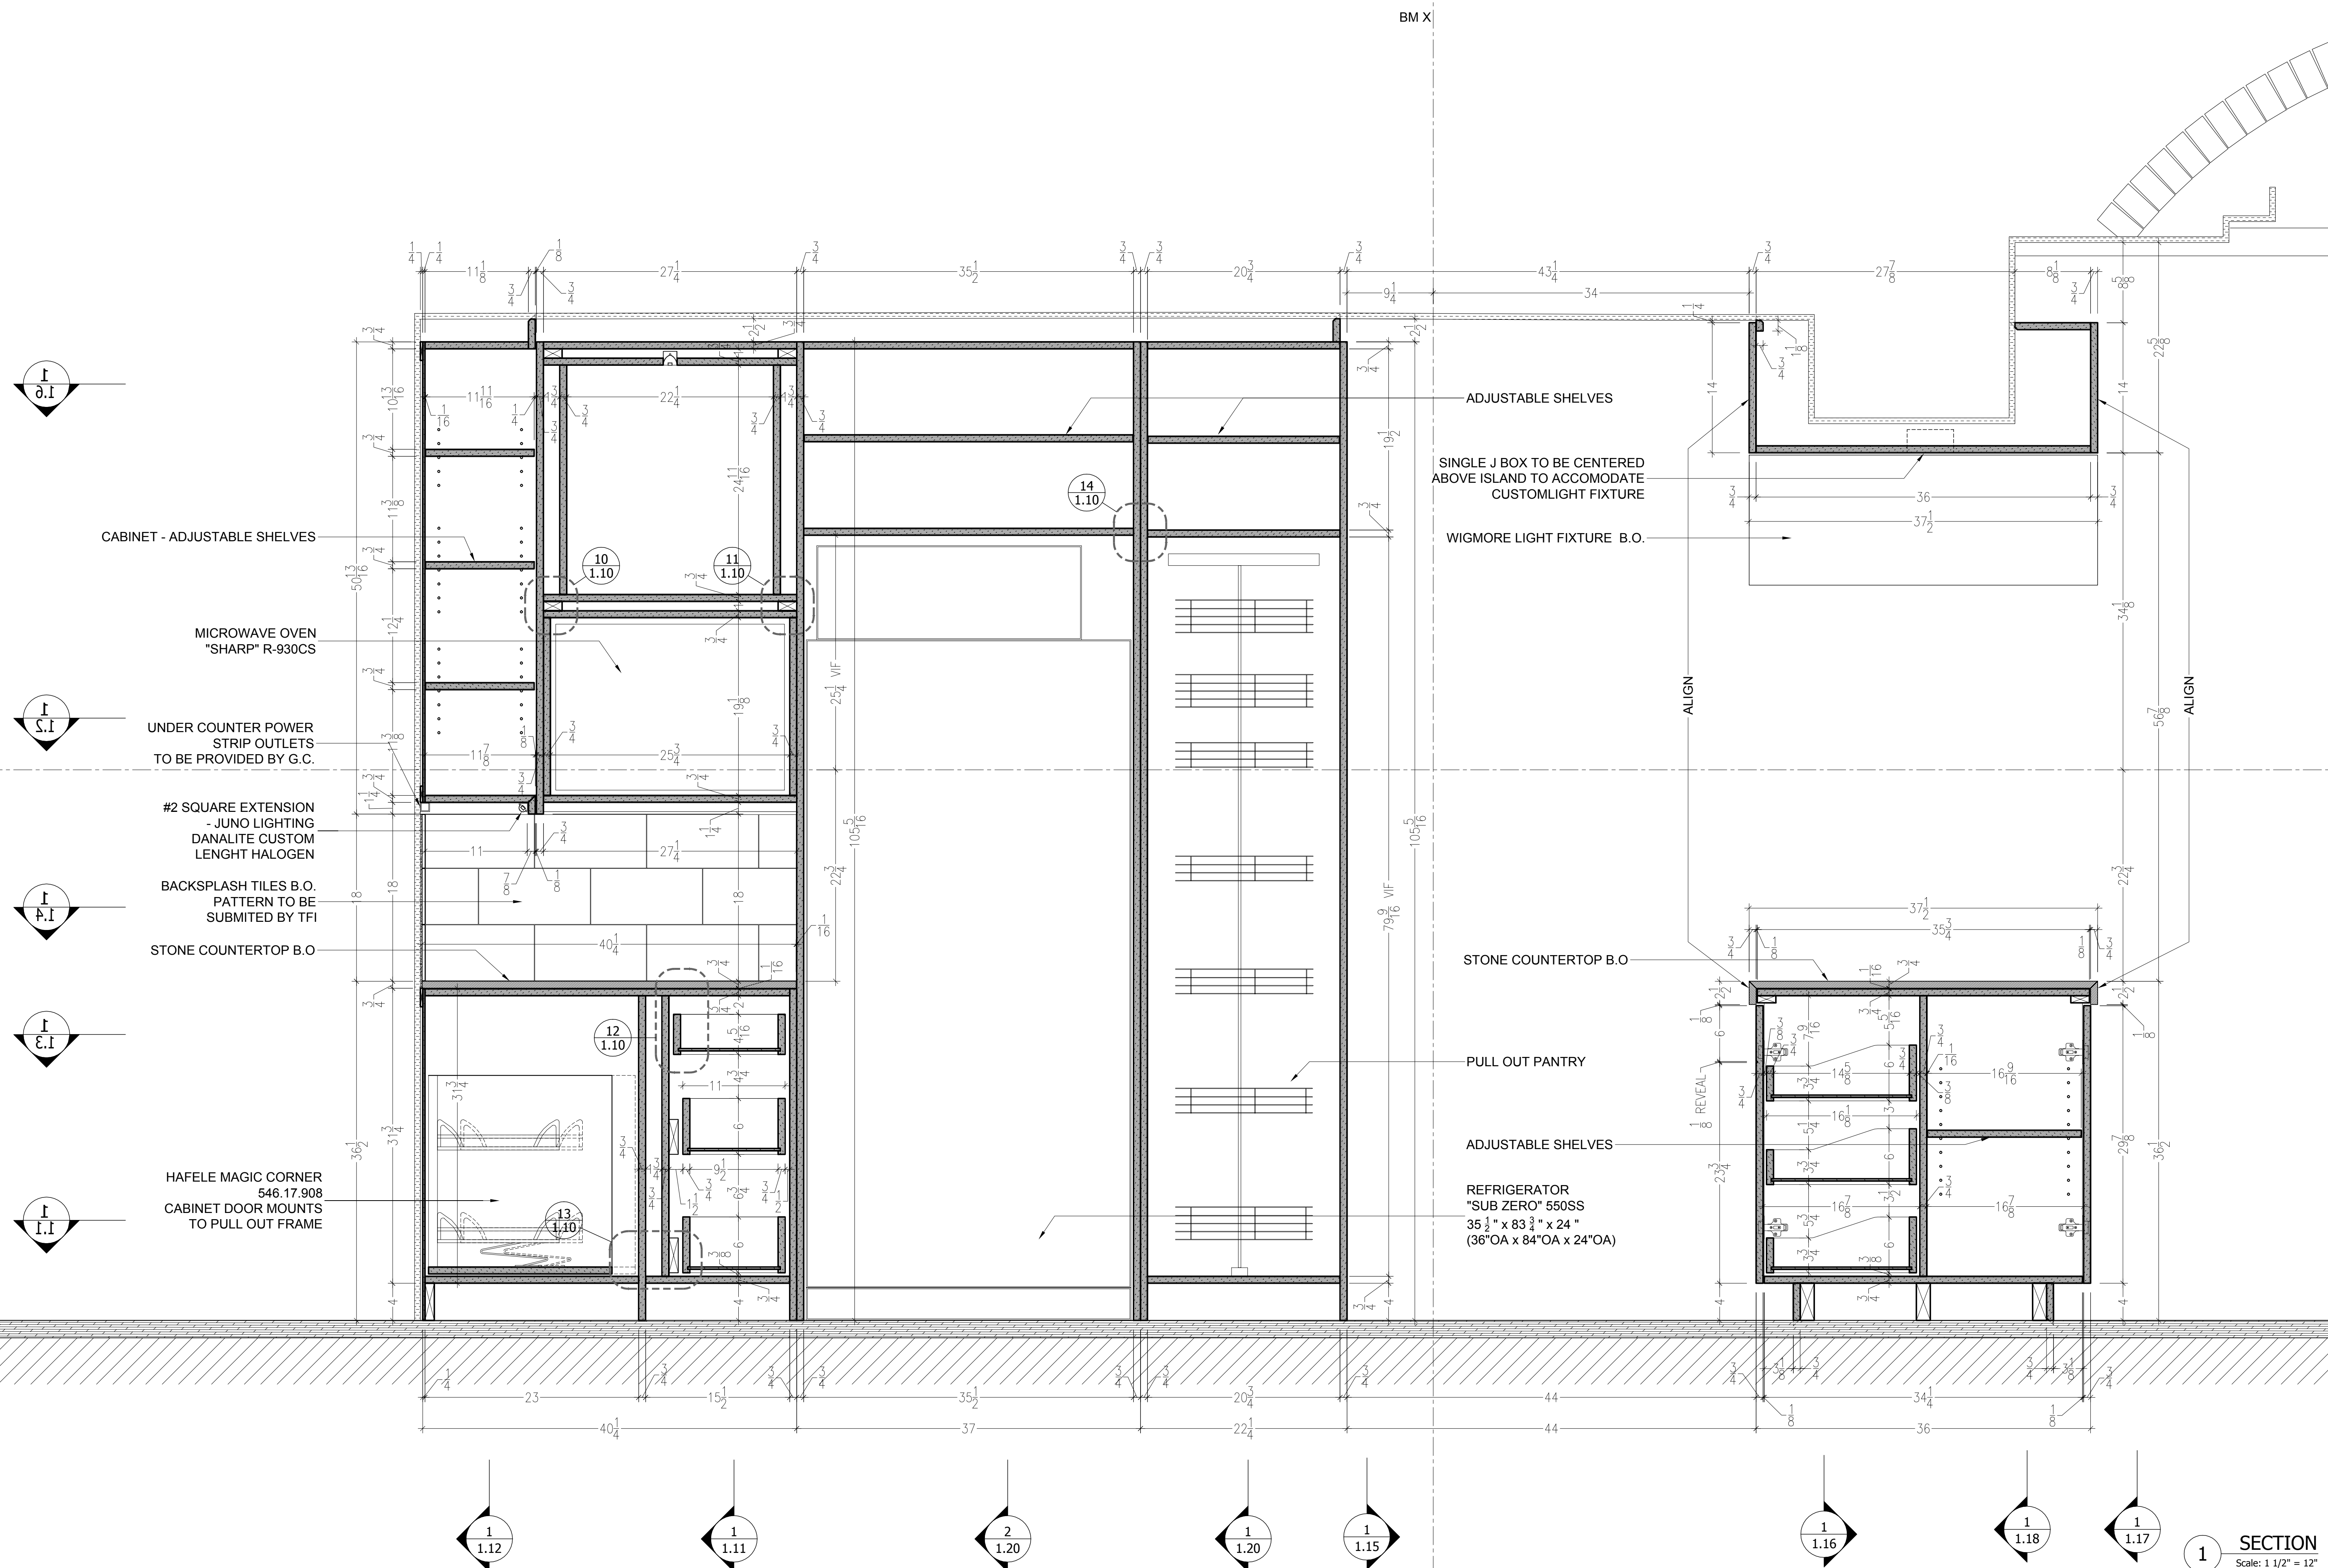

NOTES:

01.08.2007	THIRD SUBMITTAL
01.05.2007	SECOND SUBMITTAL
12.06.2006	FIRST SUBMITTAL

DRAWN BY:	N.A.
CHECKED BY:	Y.P.
APPROVED BY:	

ARCHITECT:

CLIENT:

JOB NAME:


XX

TITLE:

SECTION

SECTION

Scale: 1 1/2" = 12"

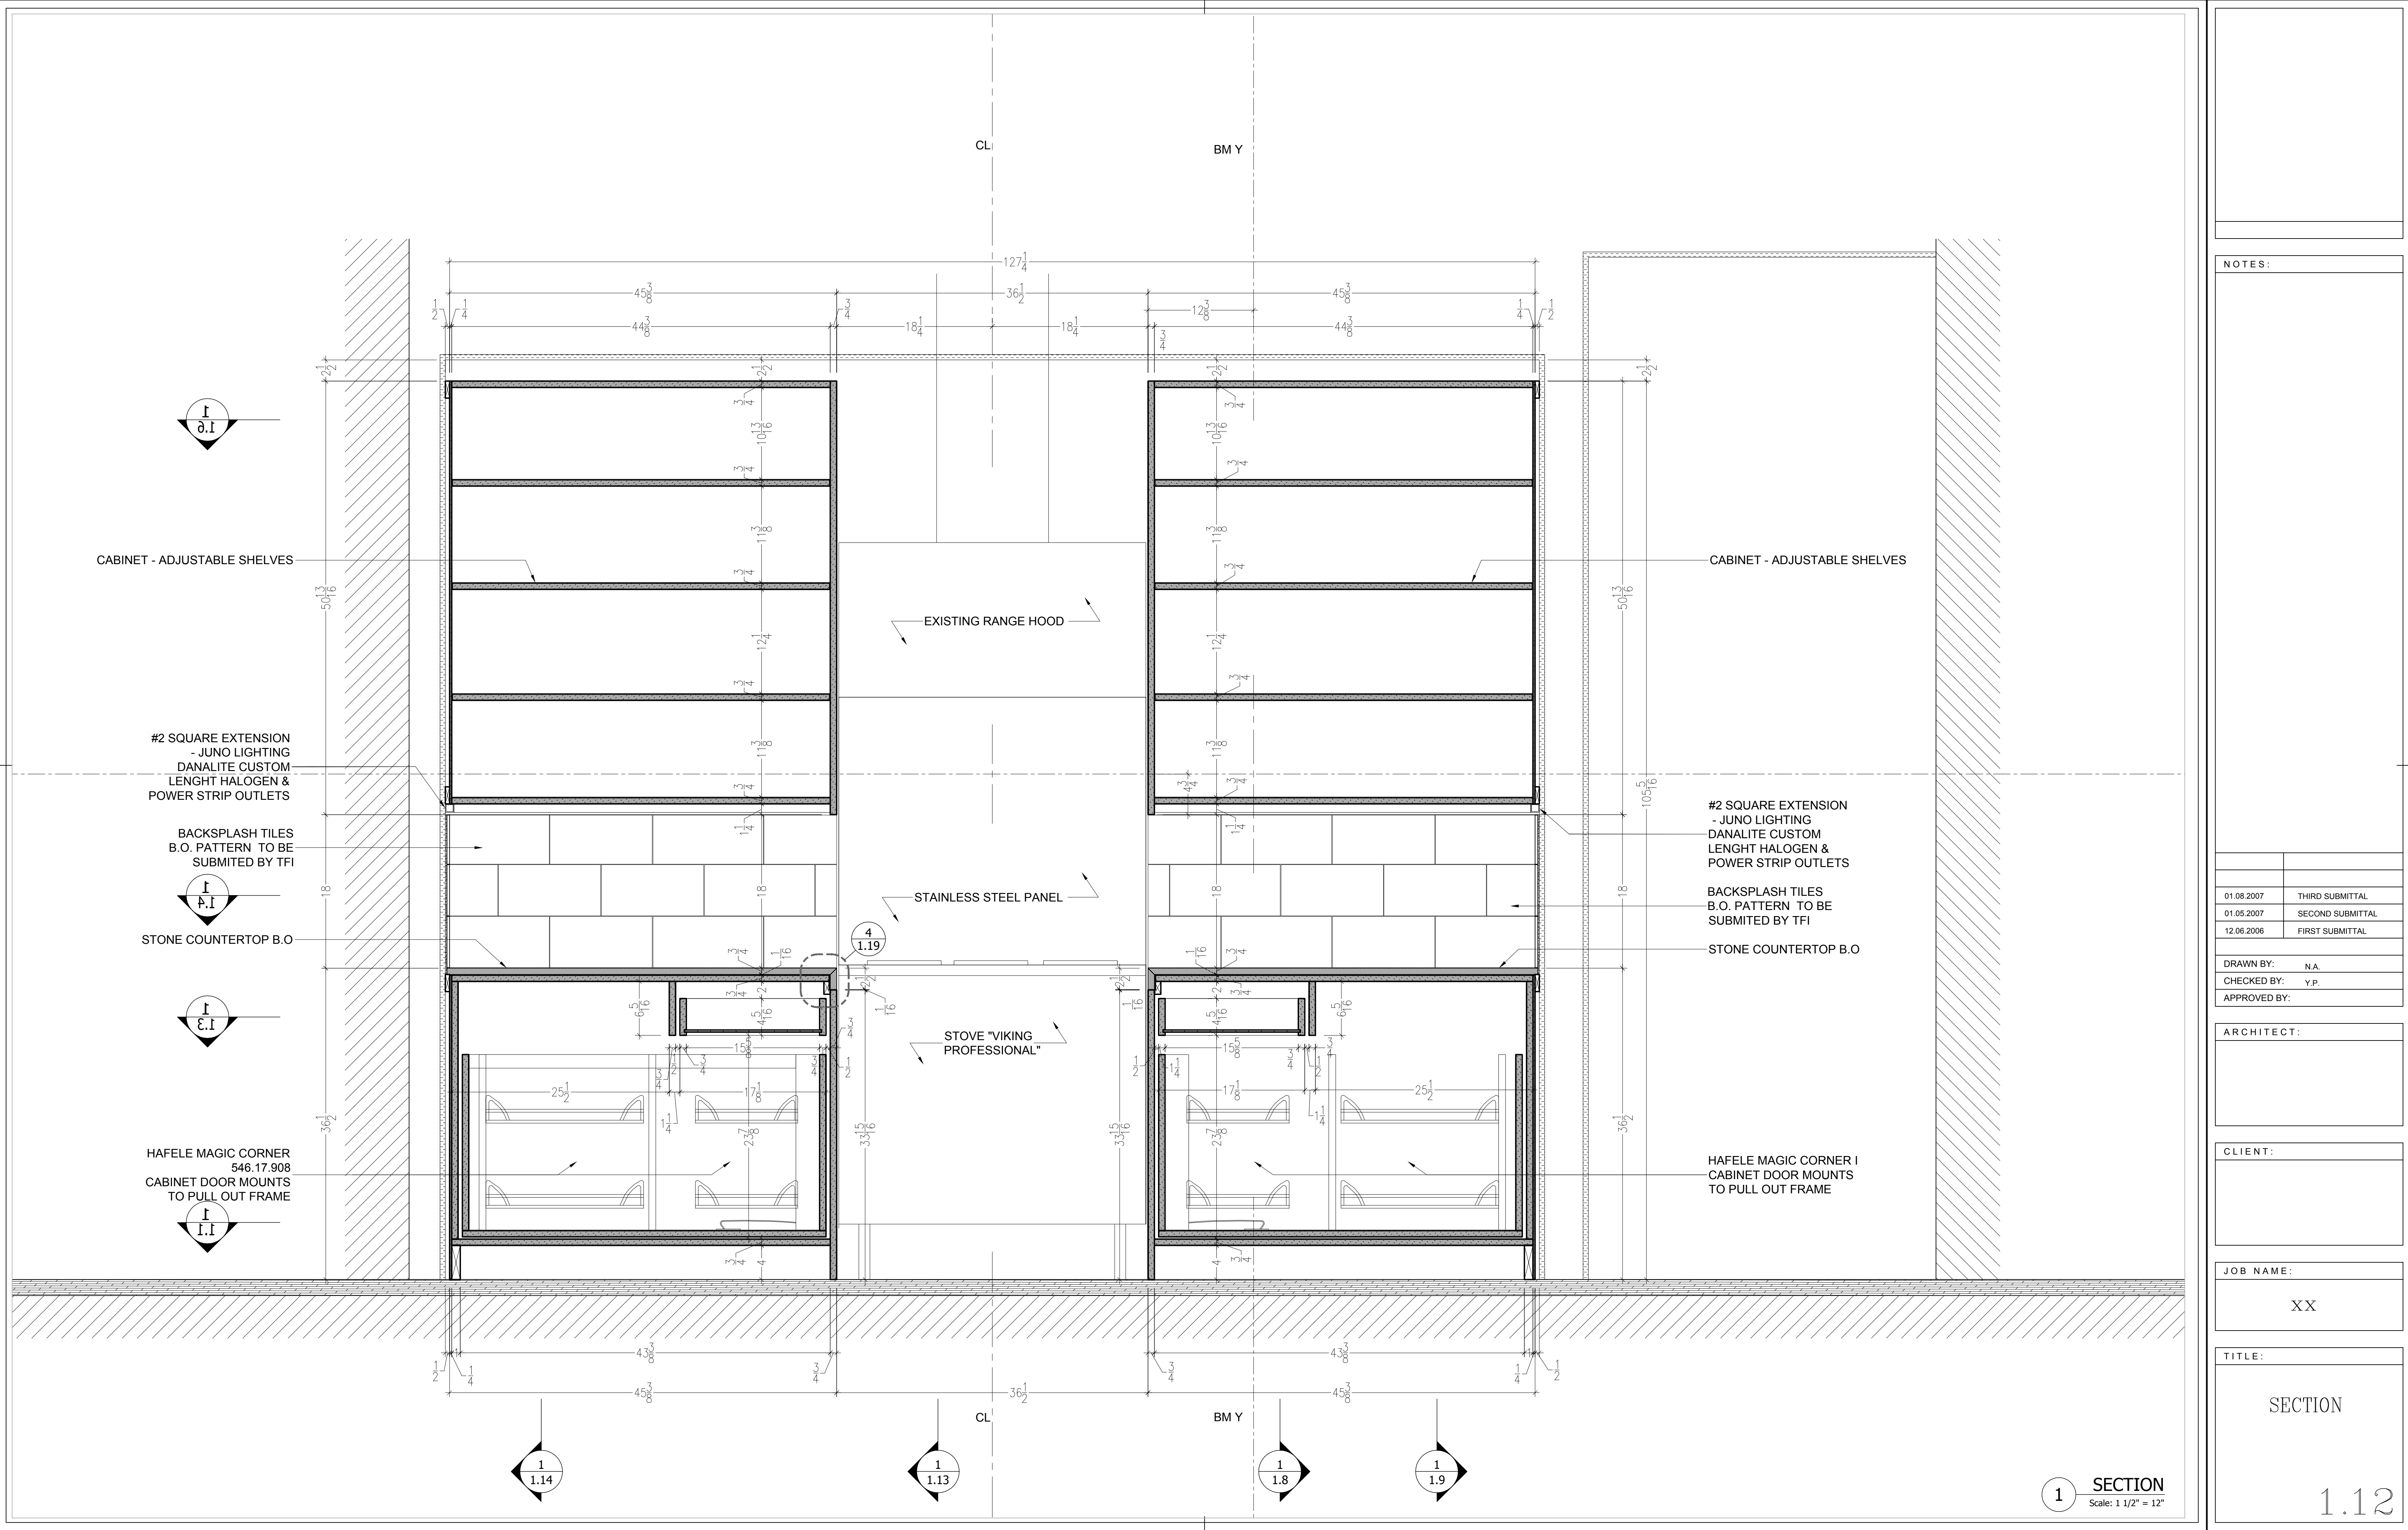

NOTES:

01.08.2007	THIRD SUBMITTAL
01.05.2007	SECOND SUBMITTAL
12.06.2006	FIRST SUBMITTAL

DRAWN BY:	N.A.
CHECKED BY:	Y.P.
APPROVED BY:	

ARCHITECT:

CLIENT:


JOB NAME:

XX

TITLE:

SECTION

1.12

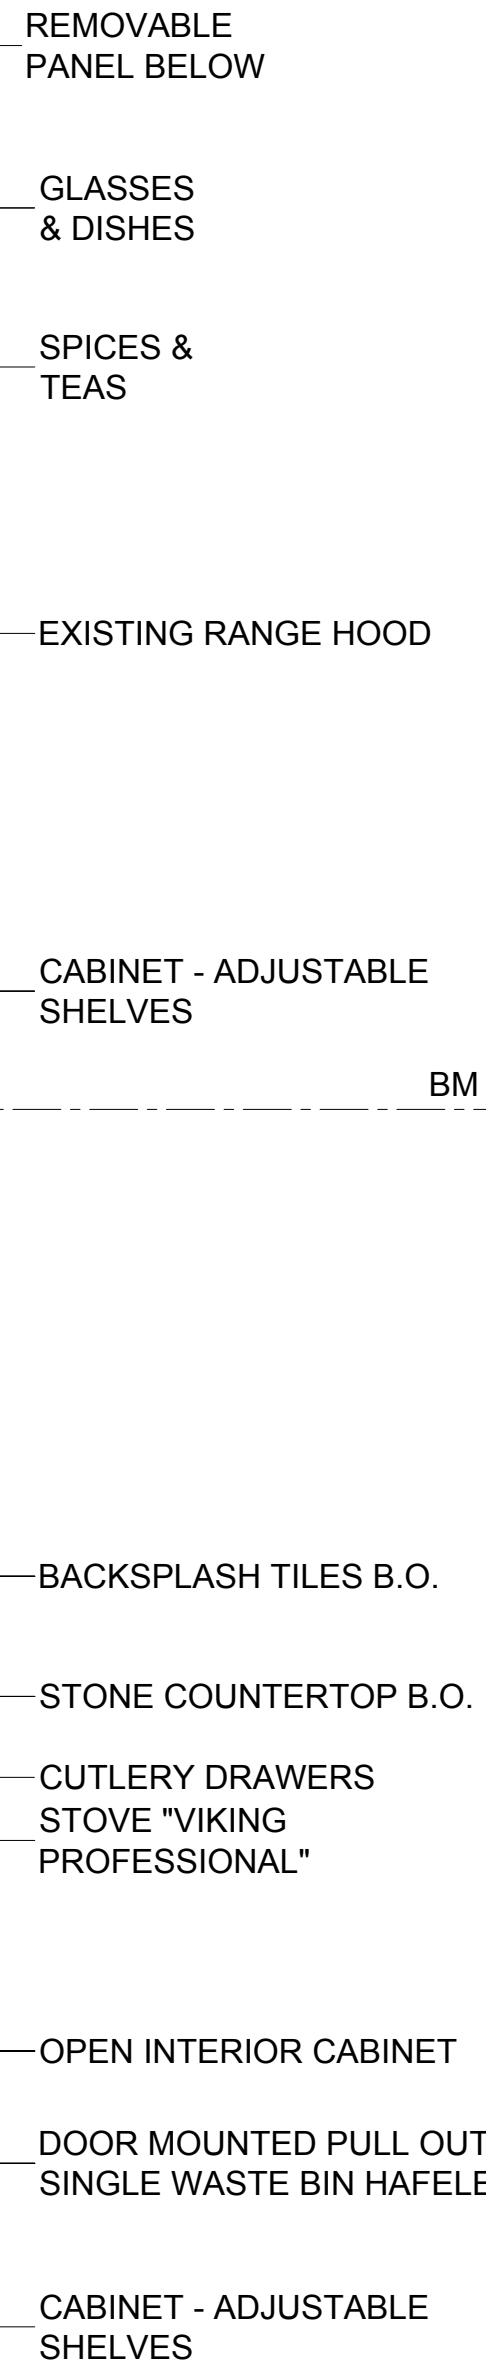

1.13

1
1.6

1
1.4

1
1.3

1
1.1

1
1.17

1
1.18

1
1.16

1
1.15

4
1.20

3
1.20

1
1.11

1
1.12

1

SECTION
Scale: 1 1/2" = 12"

NOTES:

01.08.2007 THIRD SUBMITTAL
01.05.2007 SECOND SUBMITTAL
12.06.2006 FIRST SUBMITTAL

DRAWN BY: N.A.
CHECKED BY: Y.P.
APPROVED BY:

ARCHITECT:

CLIENT:


JOB NAME:

XX

TITLE:

SECTION

1.14

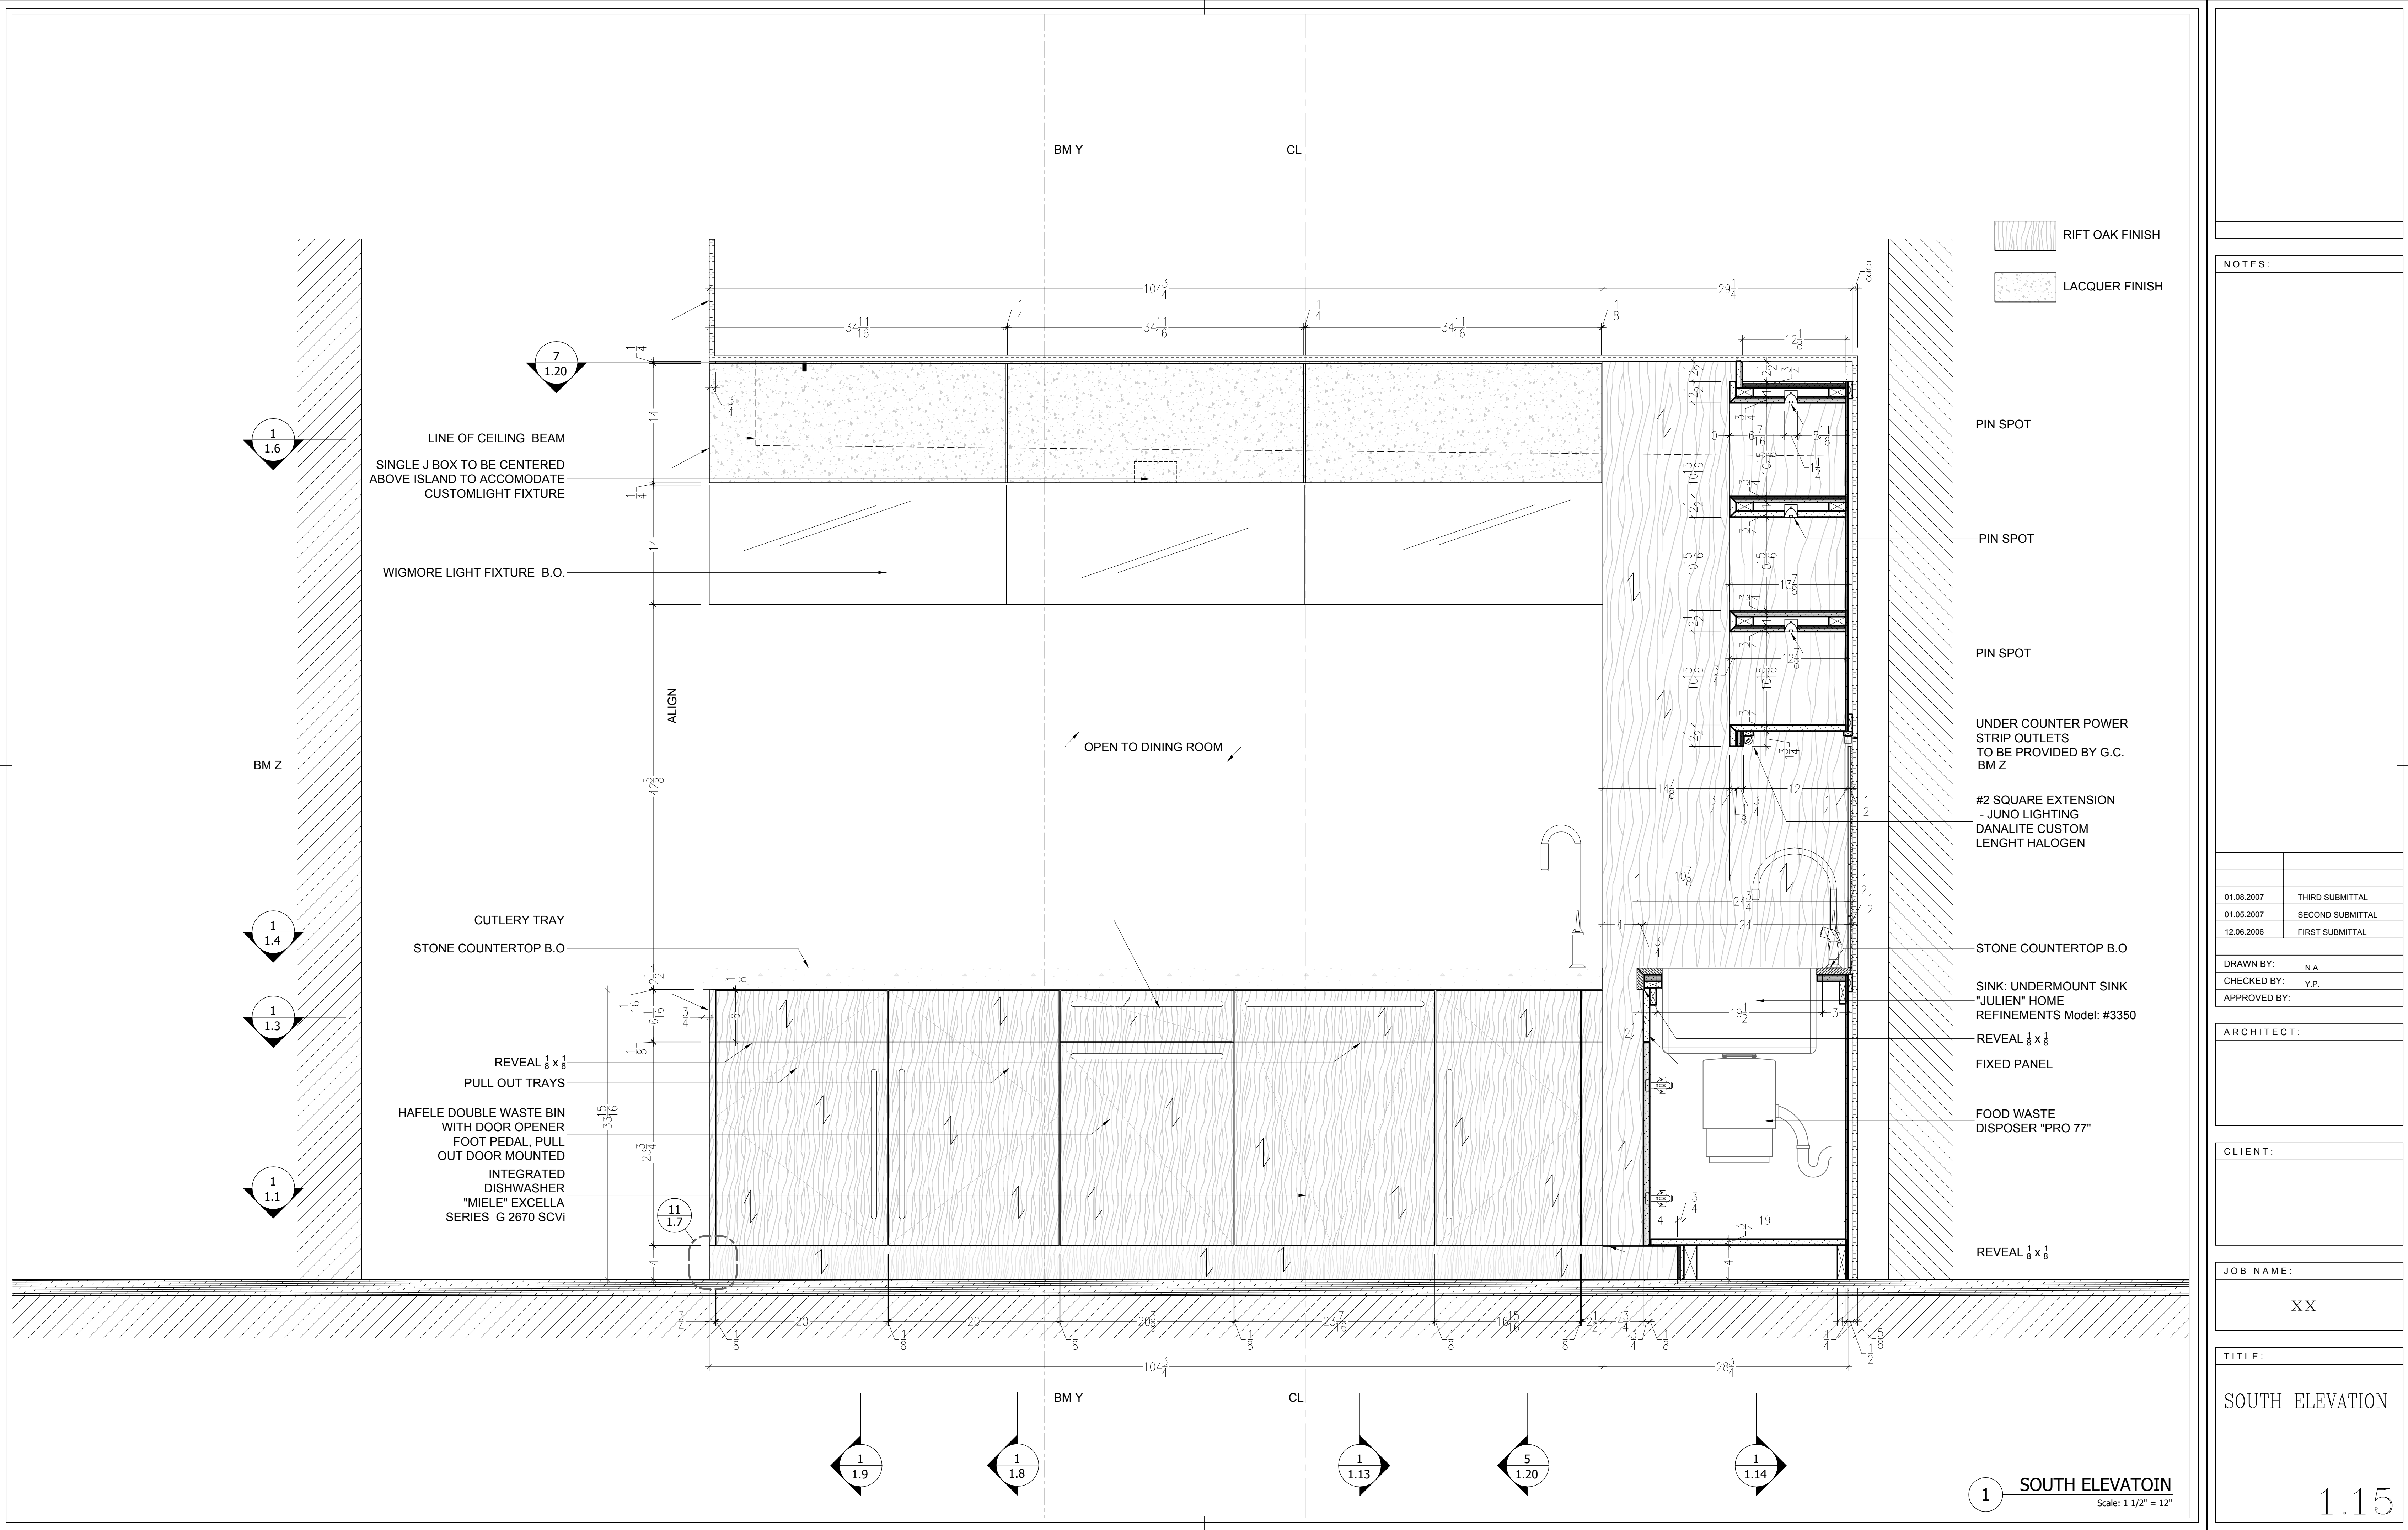



01.08.2007	THIRD SUBMITTAL
01.05.2007	SECOND SUBMITTAL
12.06.2006	FIRST SUBMITTAL

DRAWN BY:	N.A.
CHECKED BY:	Y.P.
APPROVED BY:	

ARCHITECT:

CLIENT:

JOB NAME:


XX

TITLE:

SECTION

1.16

1 SECTION
Scale: 1 1/2" = 12"

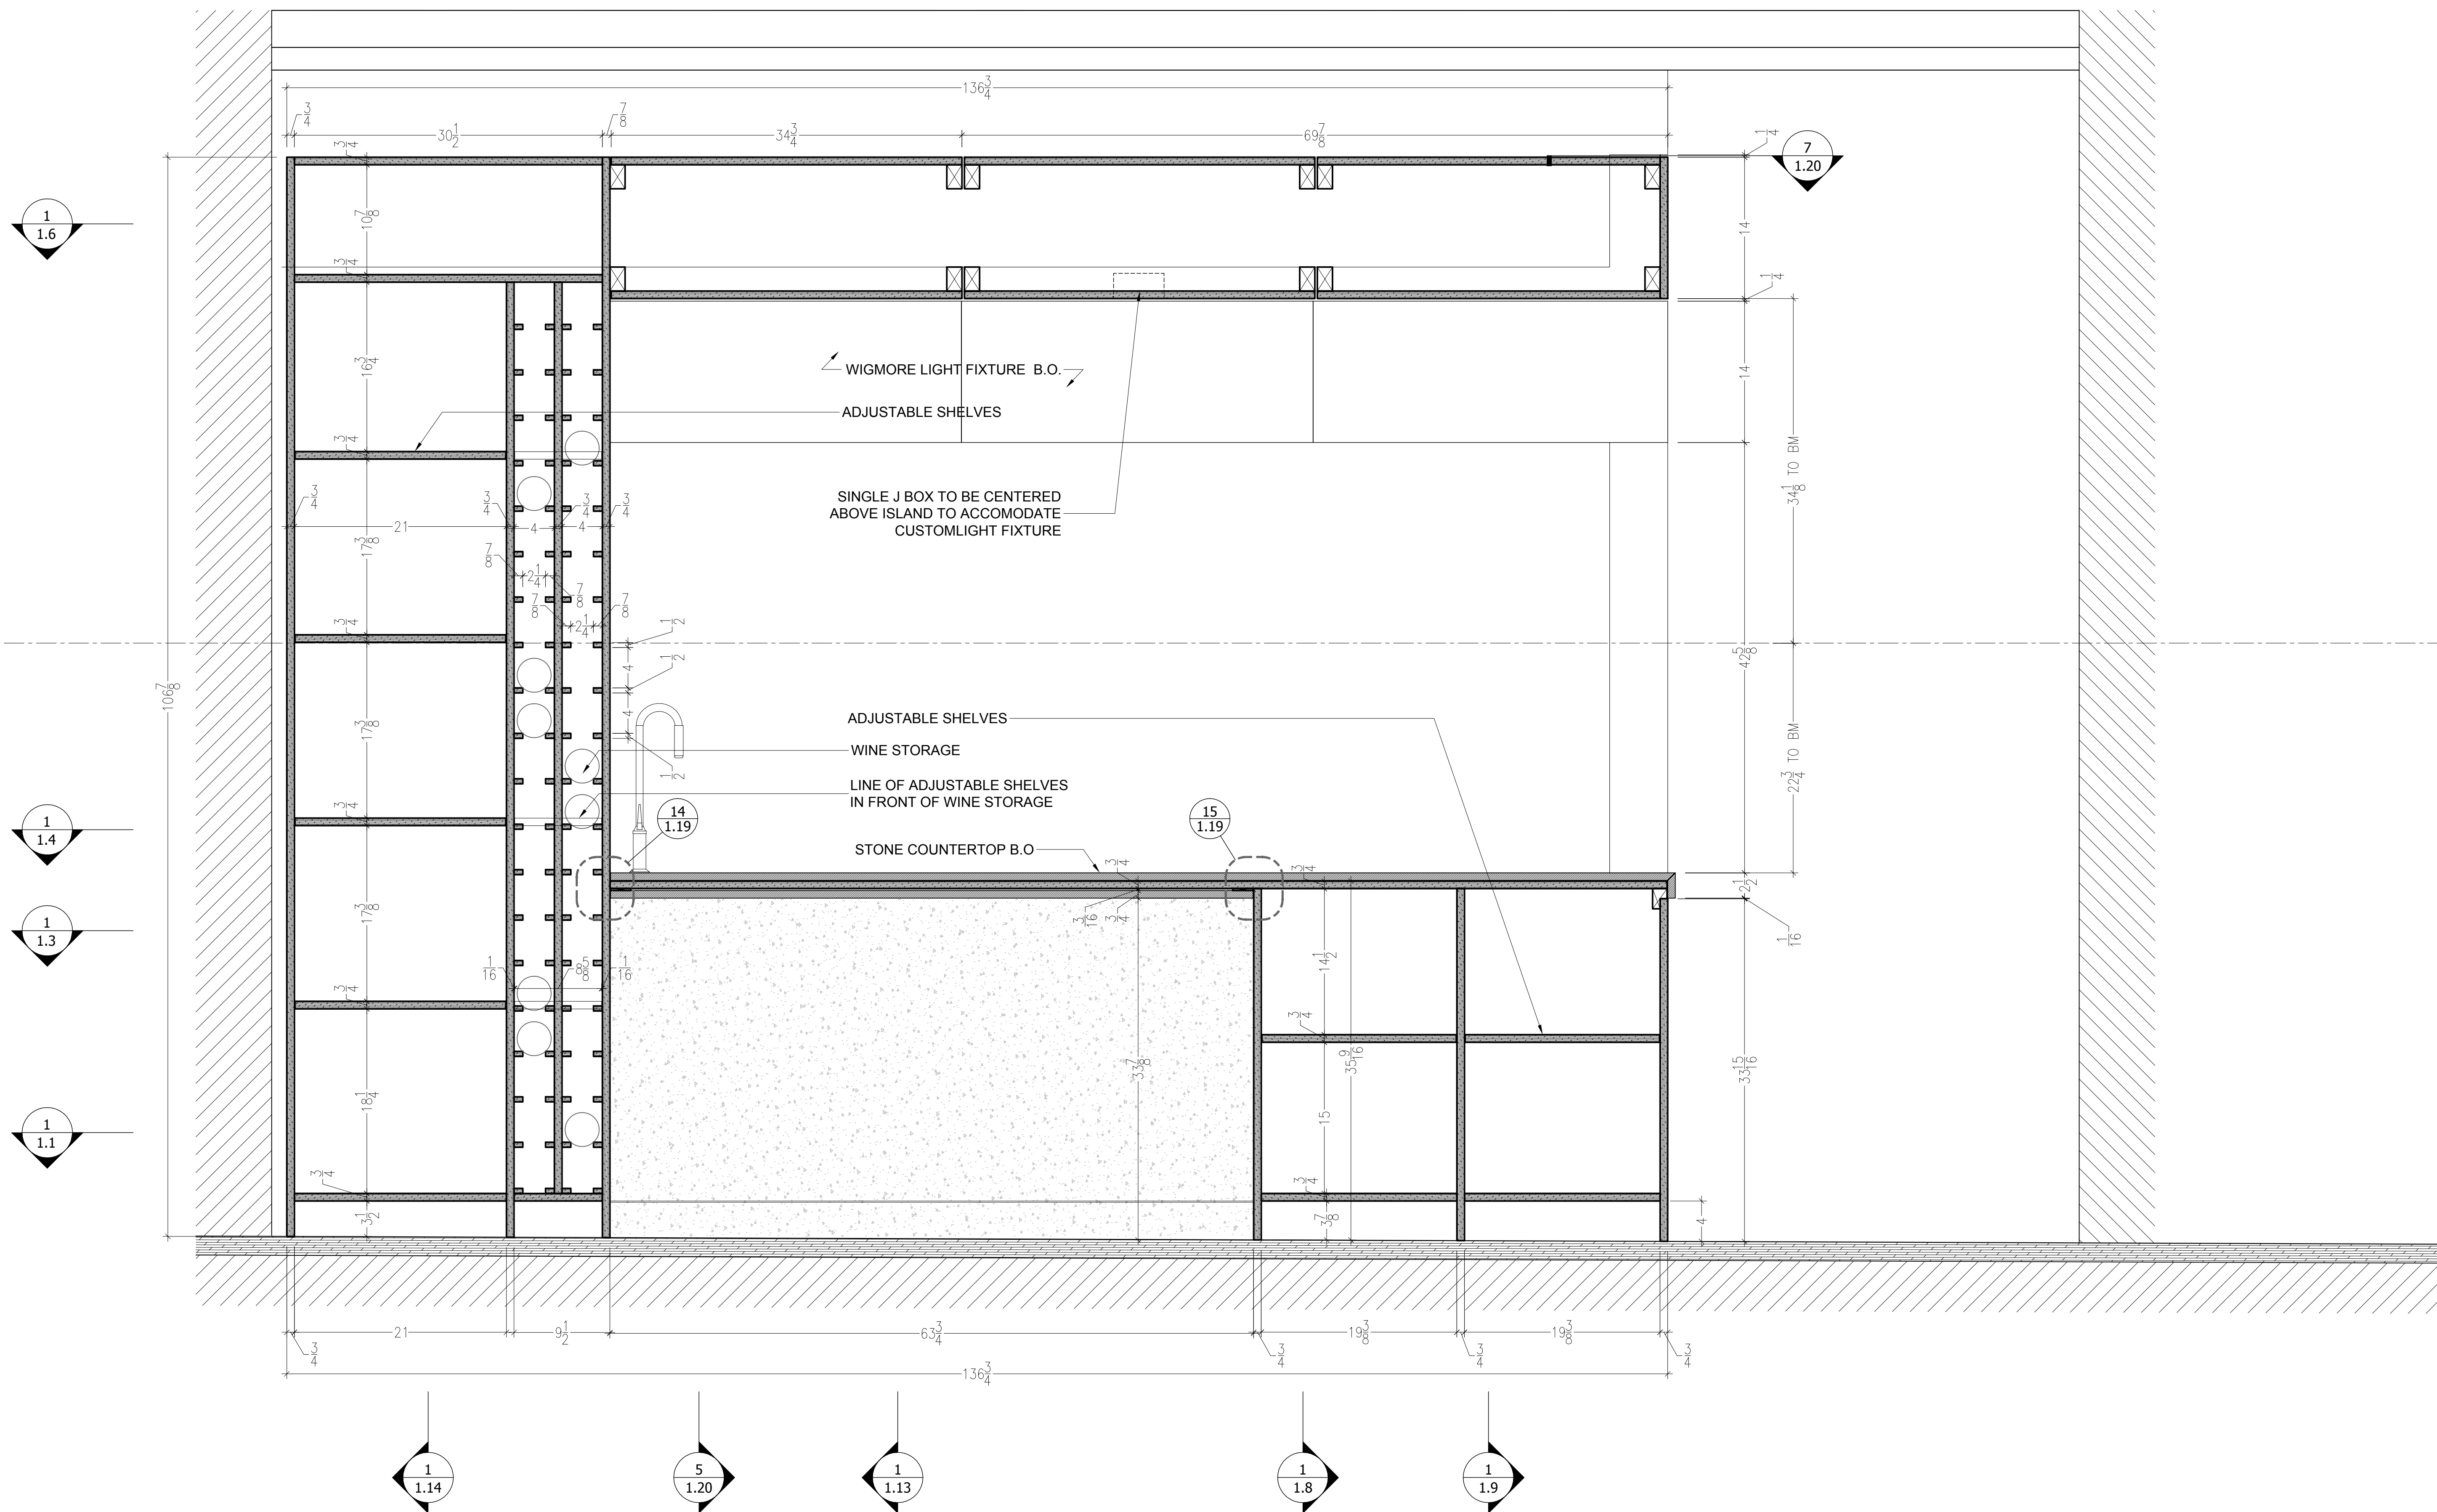

1 SECTION
Scale: 1 1/2" = 12"

NOTES:

01.08.2007	THIRD SUBMITTAL
01.05.2007	SECOND SUBMITTAL
12.06.2006	FIRST SUBMITTAL

DRAWN BY: N.A.
CHECKED BY: Y.P.
APPROVED BY:

ARCHITECT:

CLIENT:


JOB NAME:


XX

TITLE:


SECTION

1.18

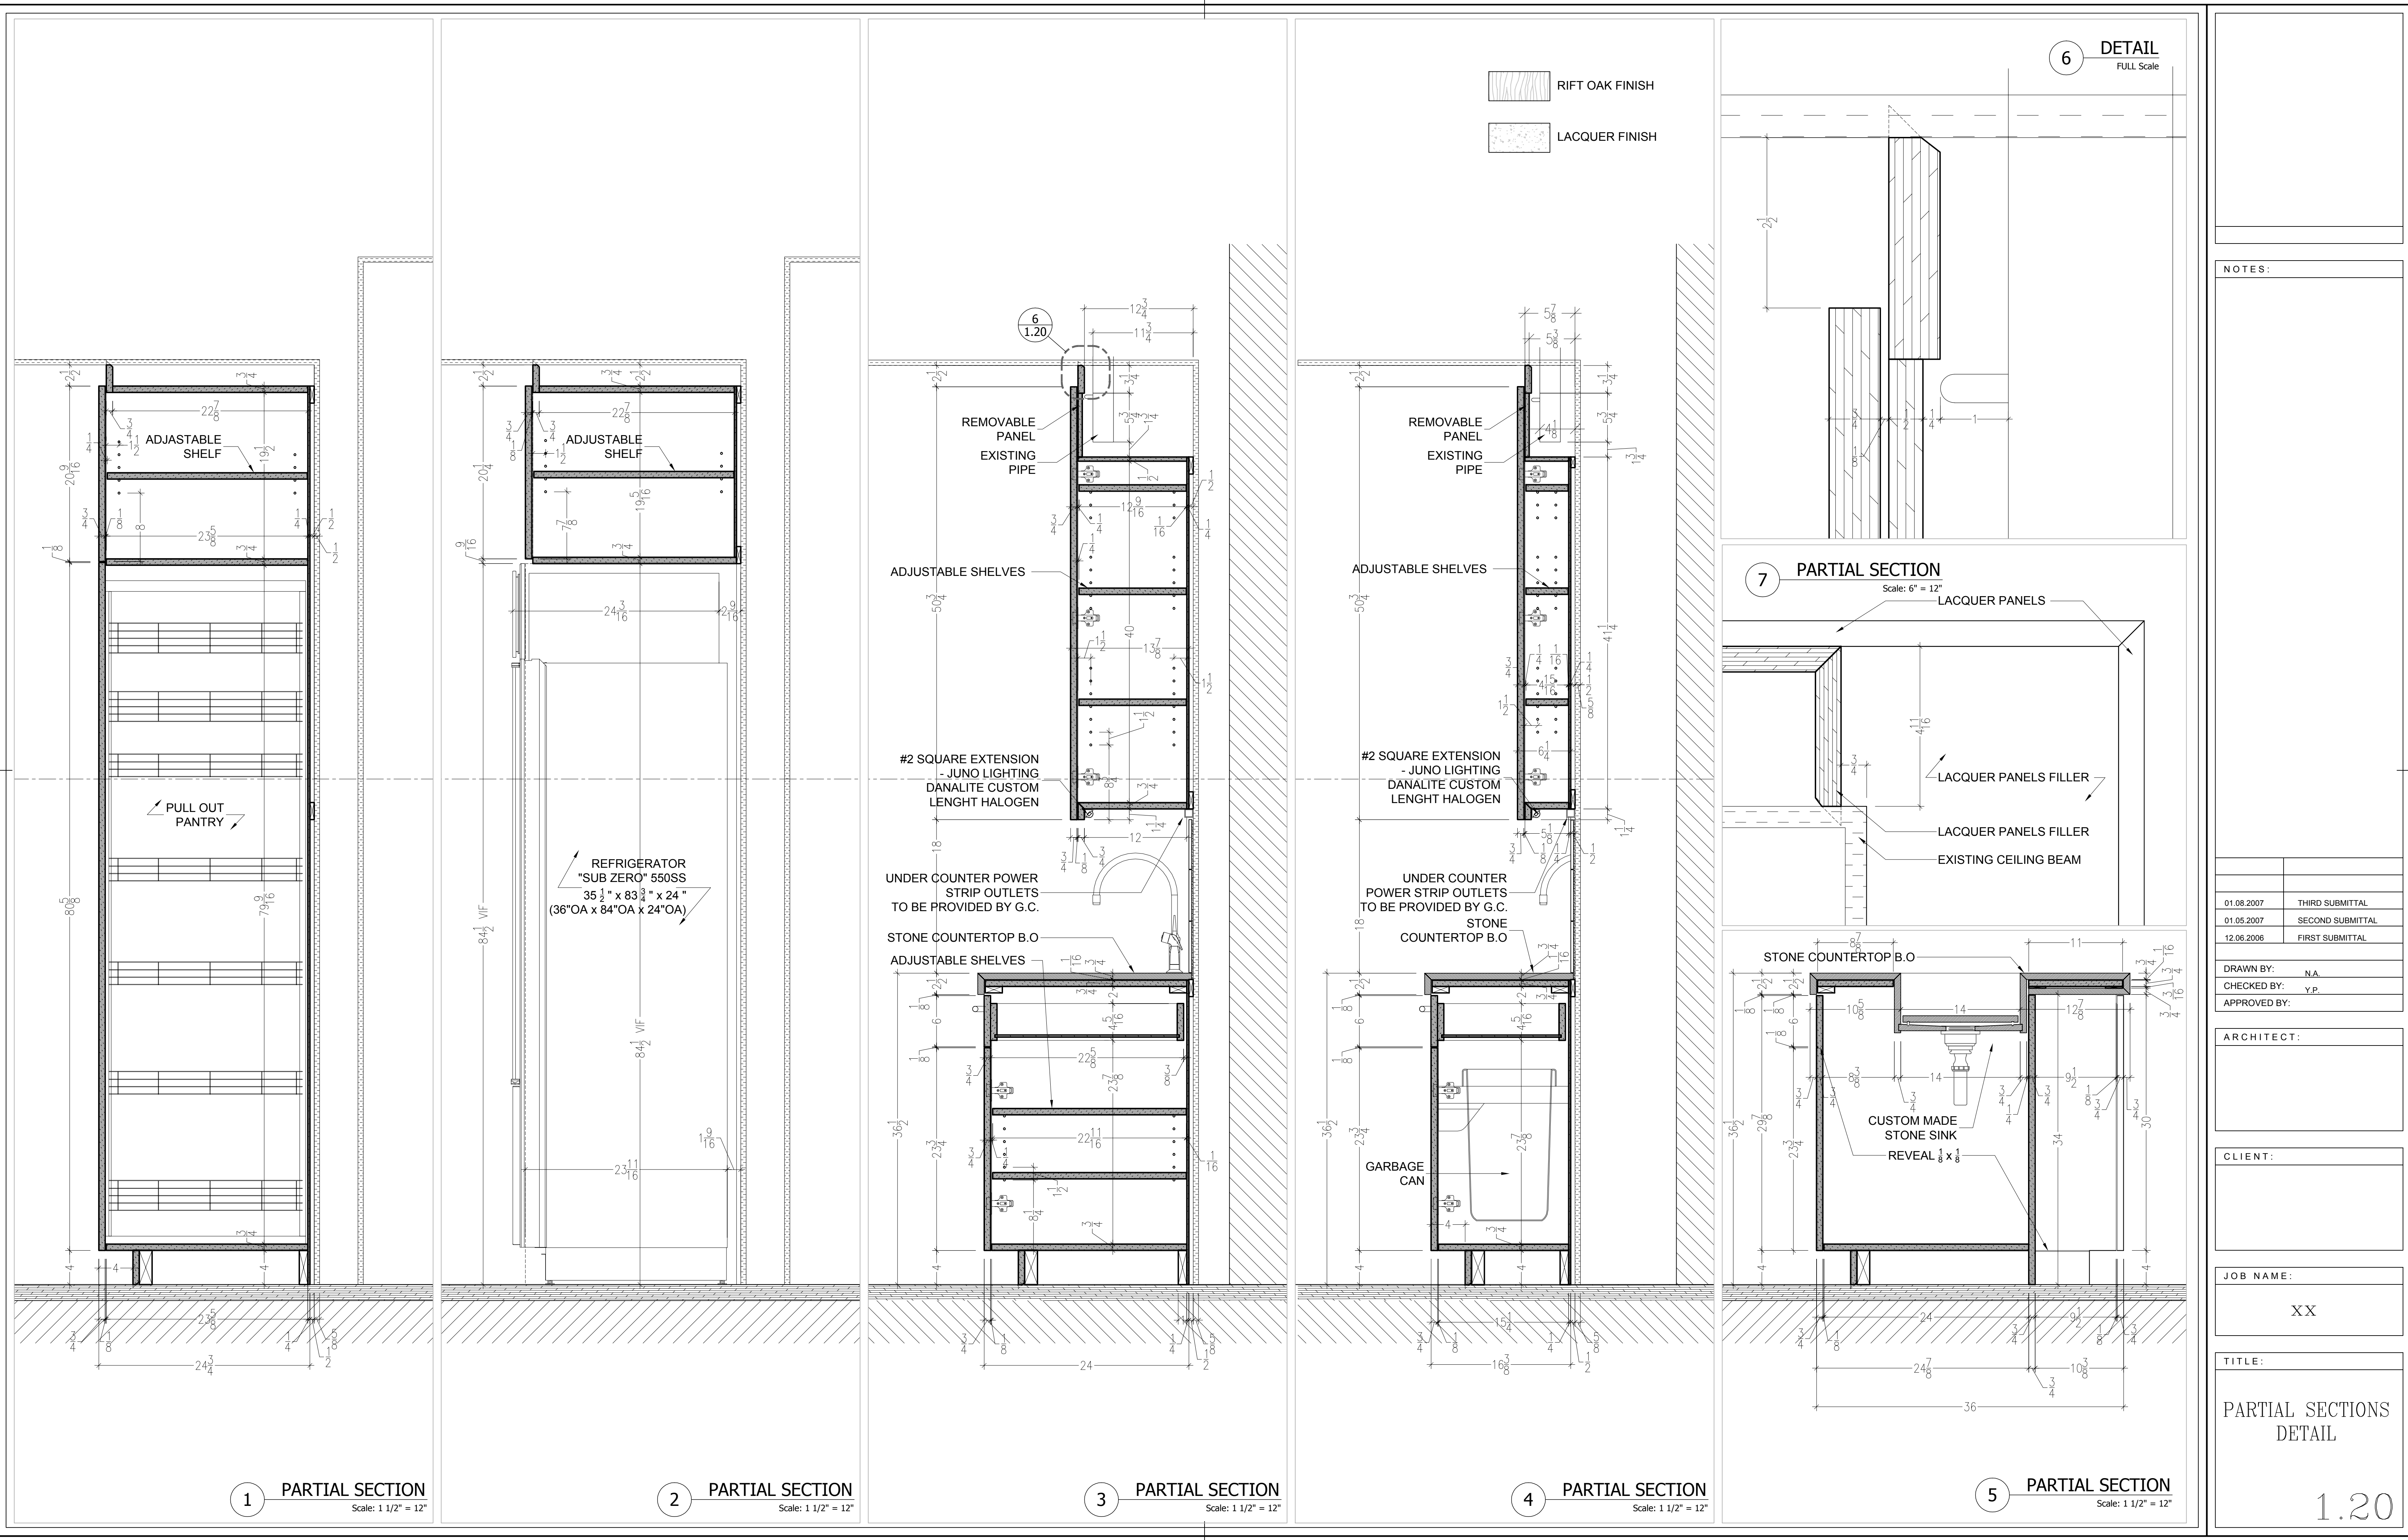

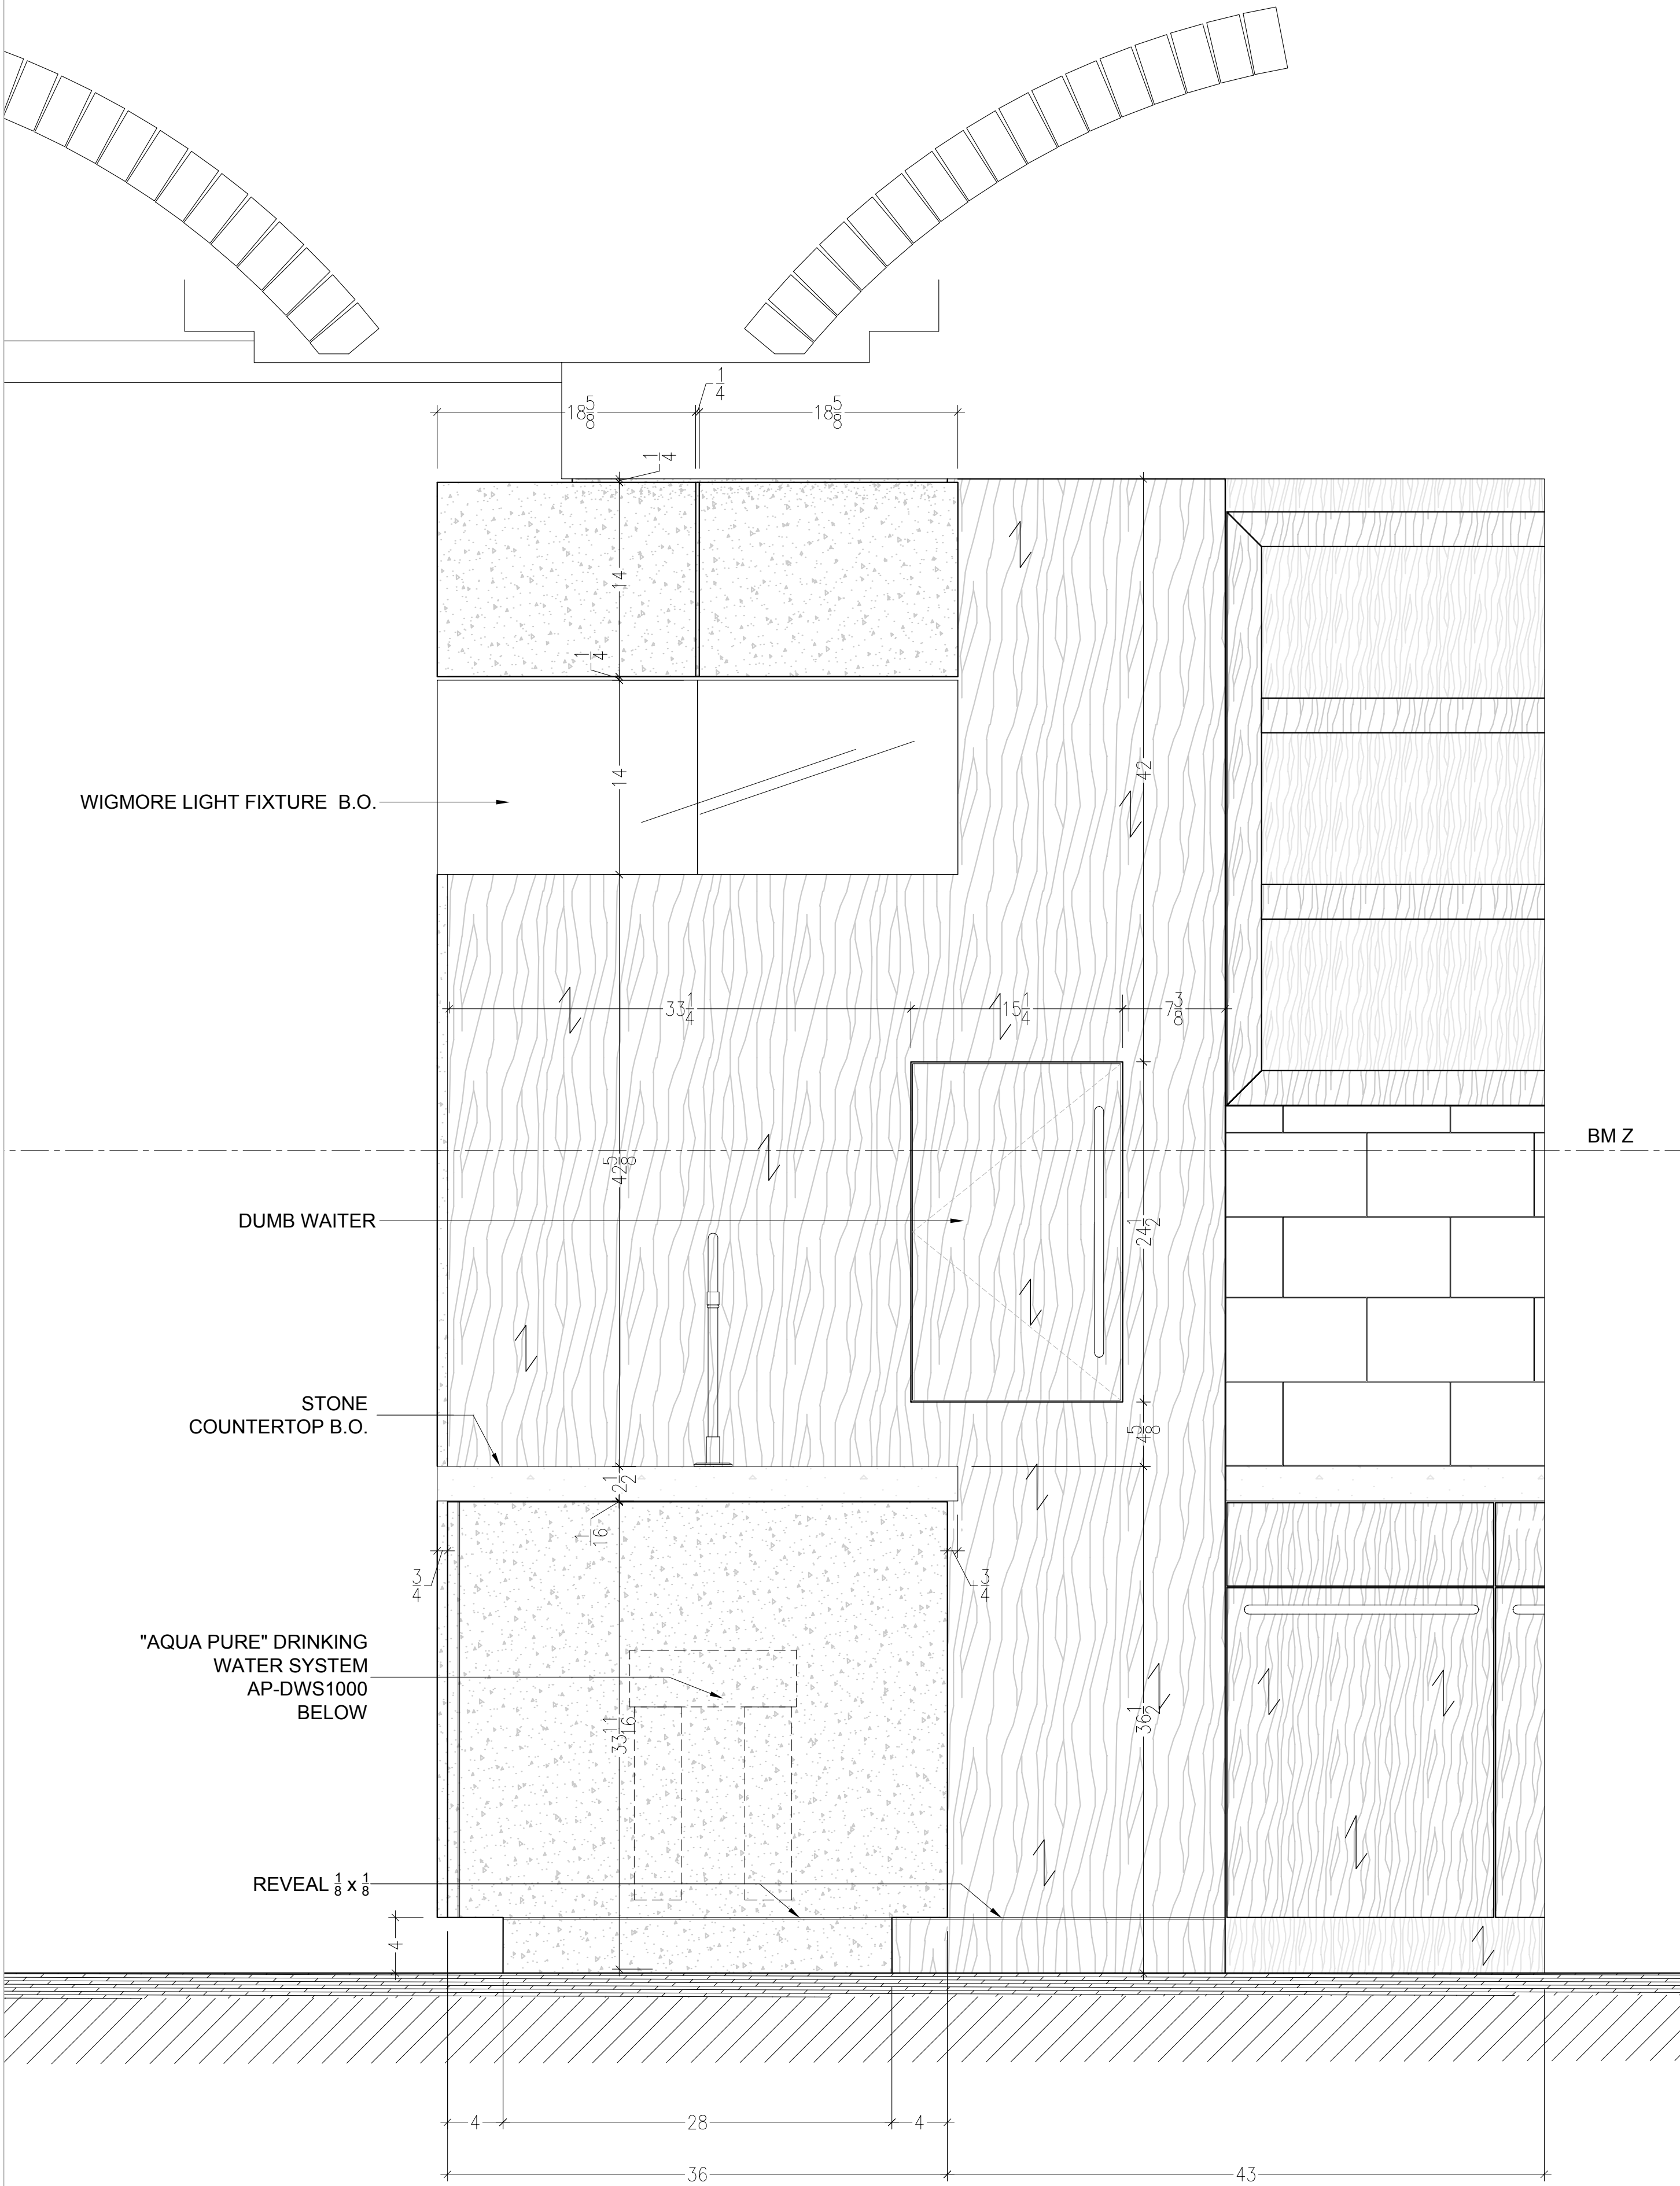

1 ELEVATION
Scale: 1 1/2" = 12"

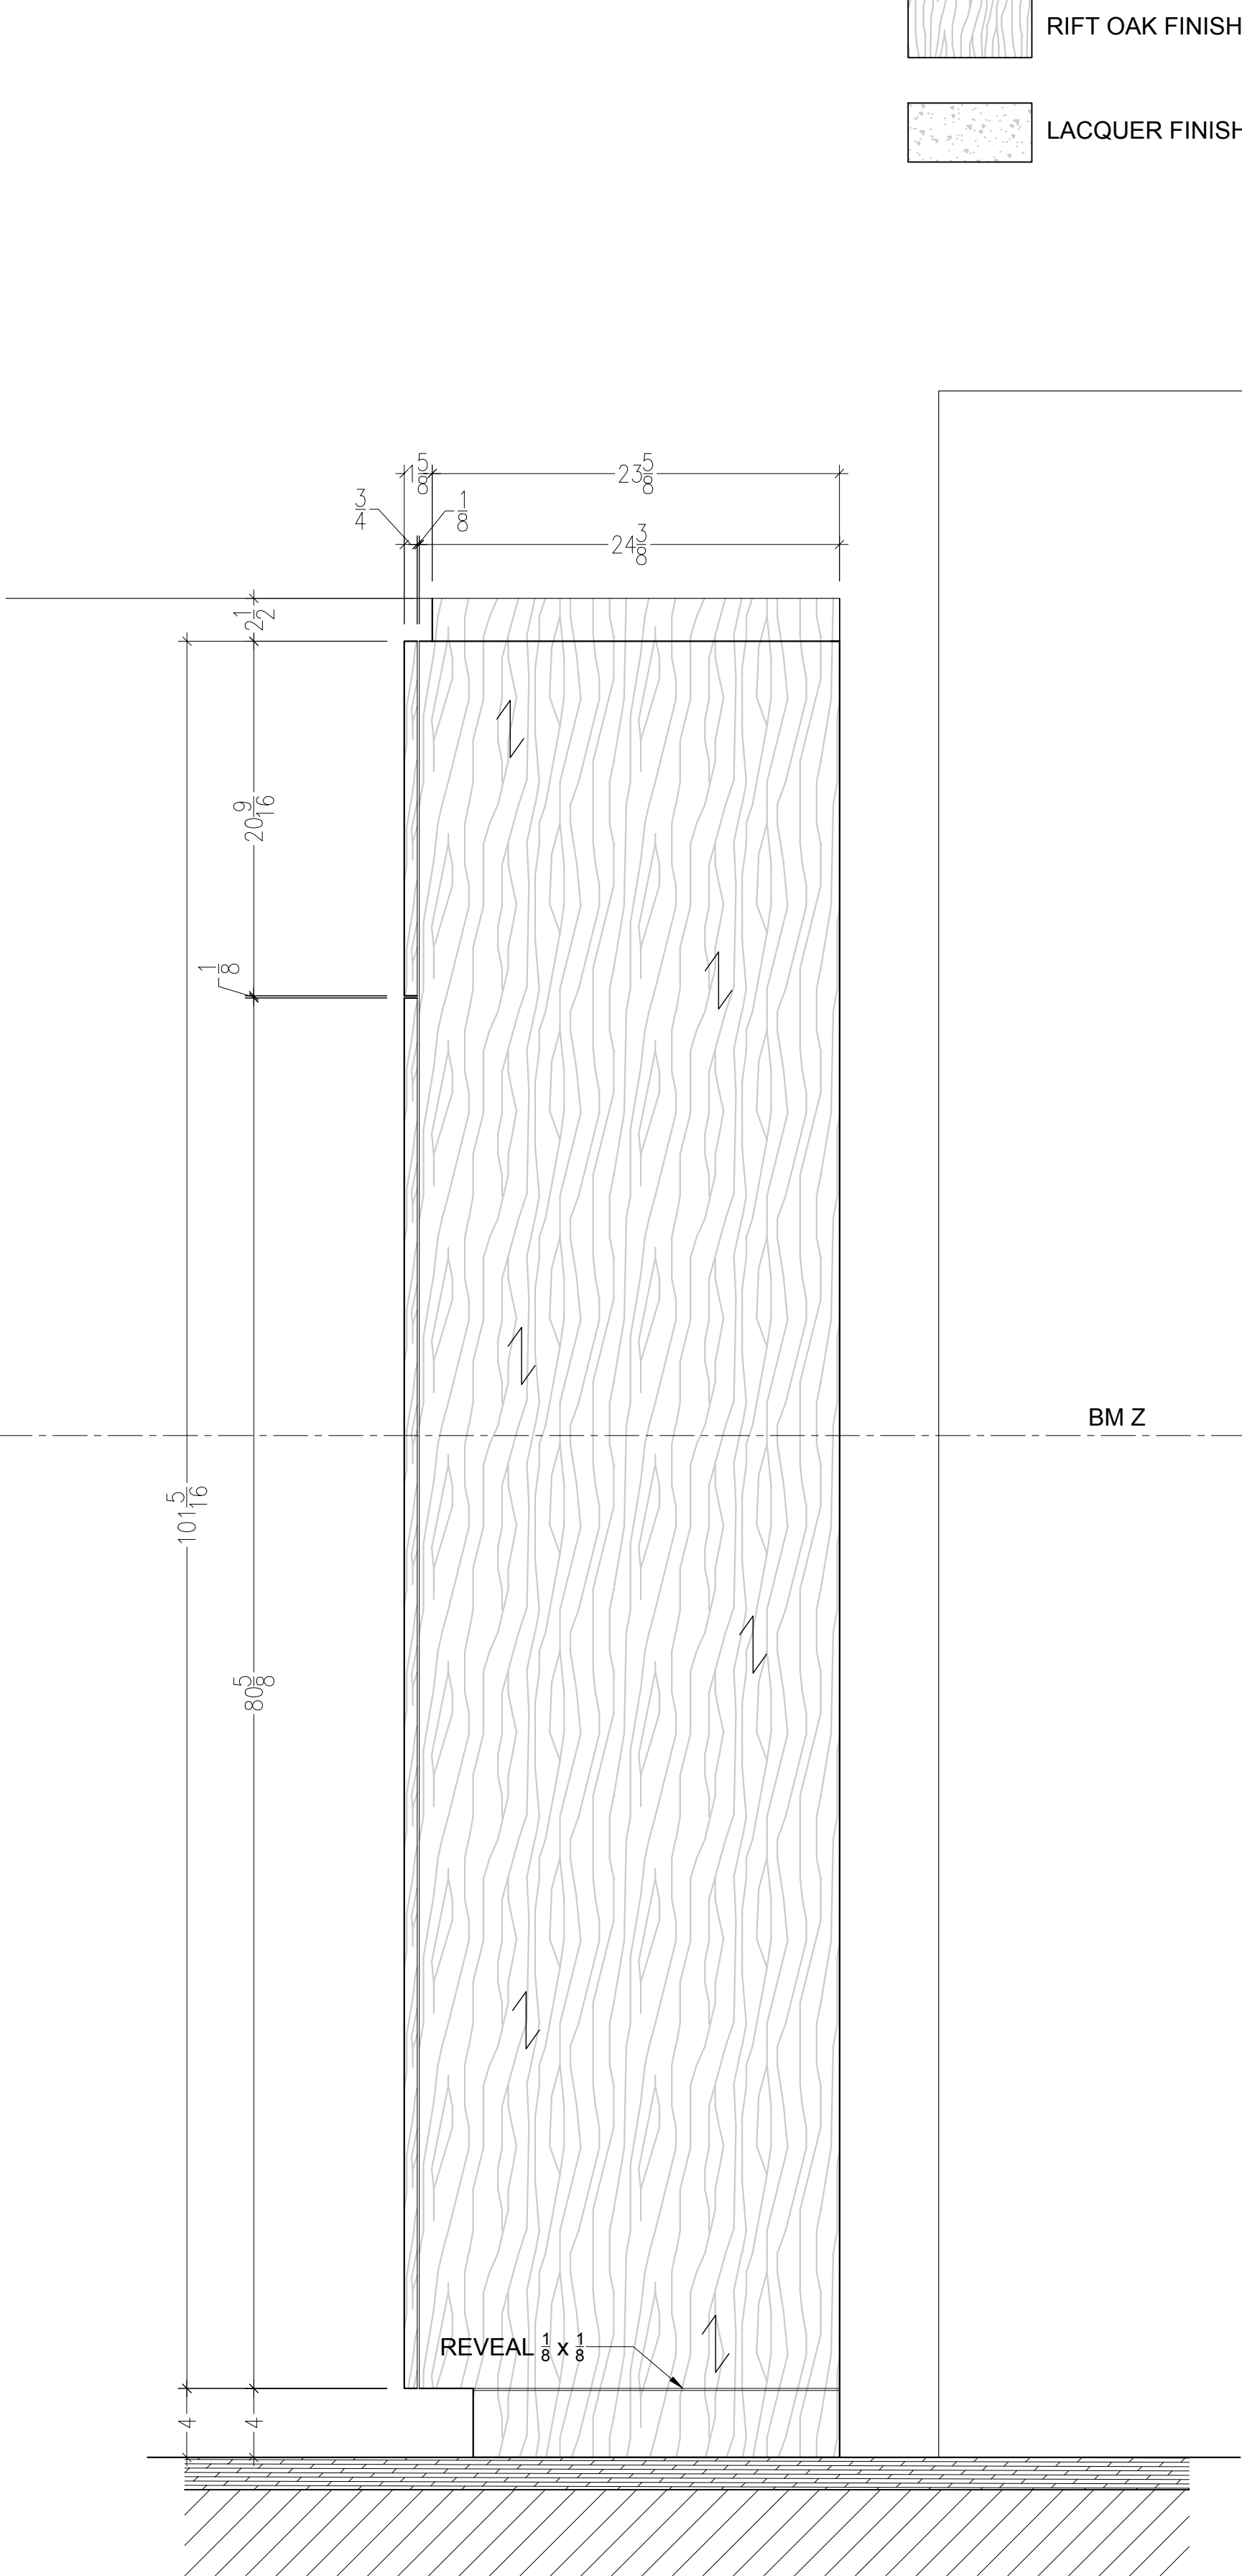

2 ELEVATION
Scale: 1 1/2" = 12"

RIFT OAK FINISH
LACQUER FINISH

NOTES:

01.08.2007	THIRD SUBMITTAL
01.05.2007	SECOND SUBMITTAL
12.06.2006	FIRST SUBMITTAL




DRAWN BY:	N.A.
CHECKED BY:	Y.P.
APPROVED BY:	

ARCHITECT:

CLIENT:

JOB NAME:
XX

TITLE:
ELEVATIONS

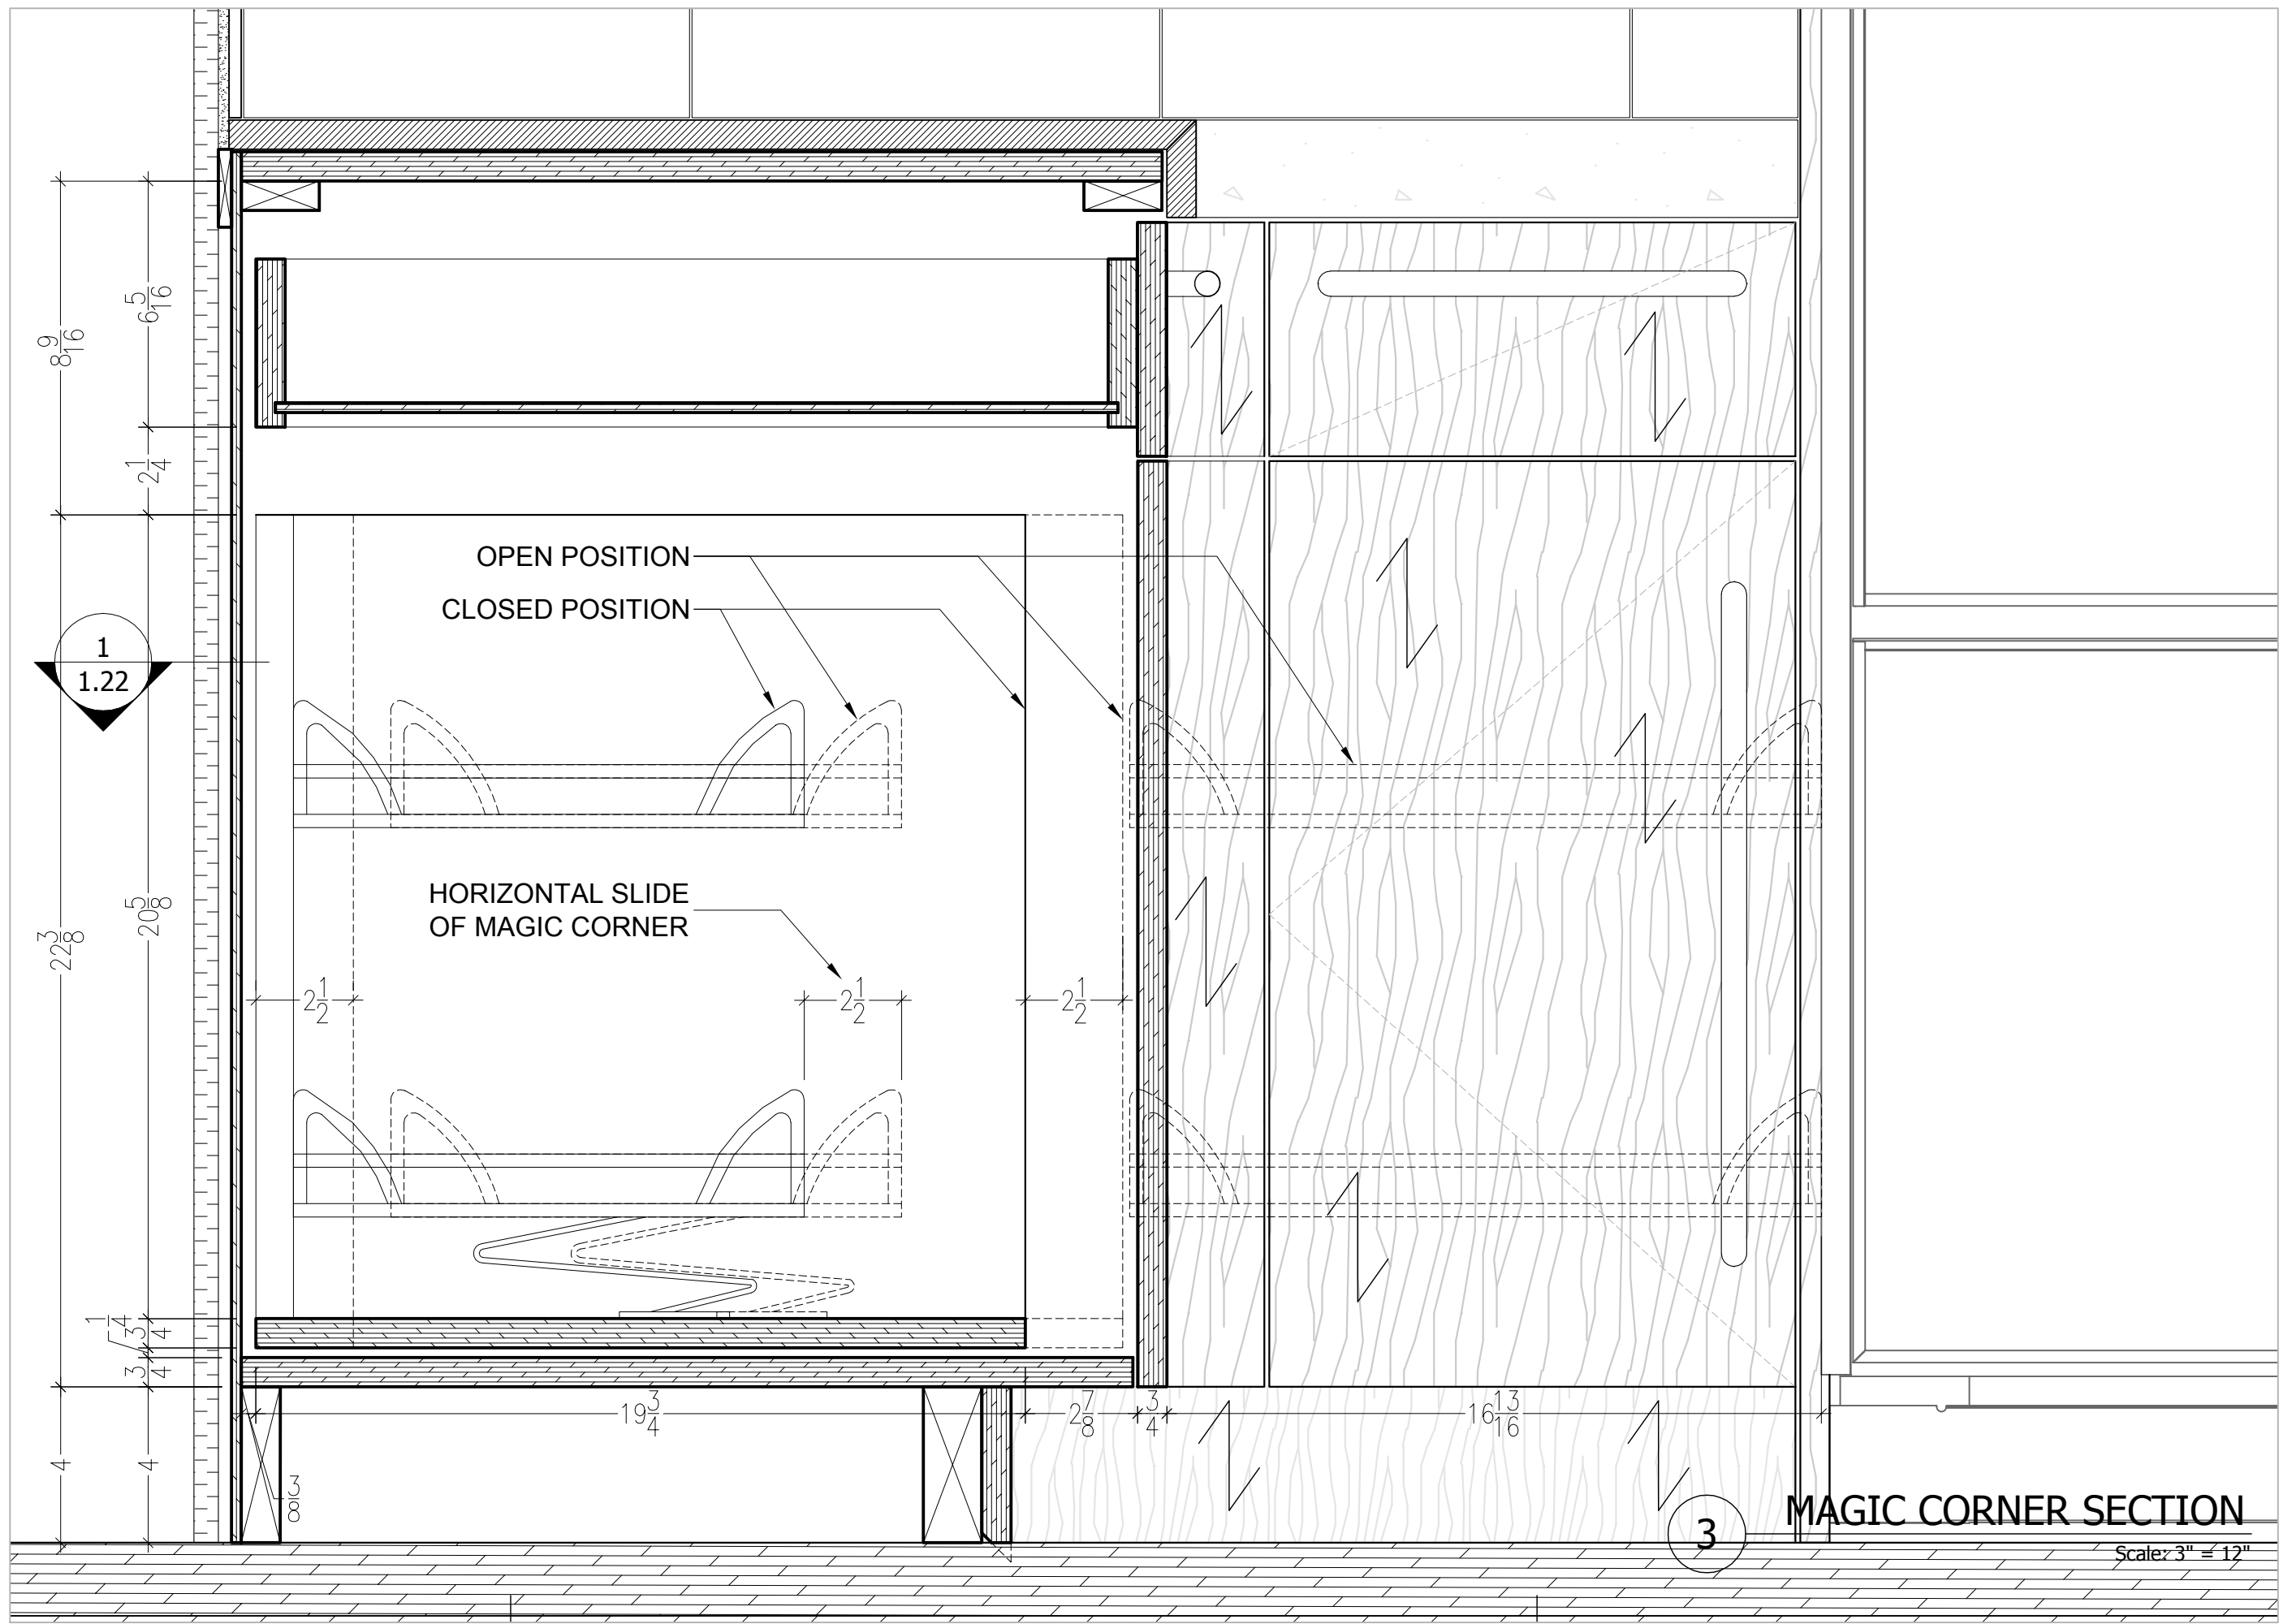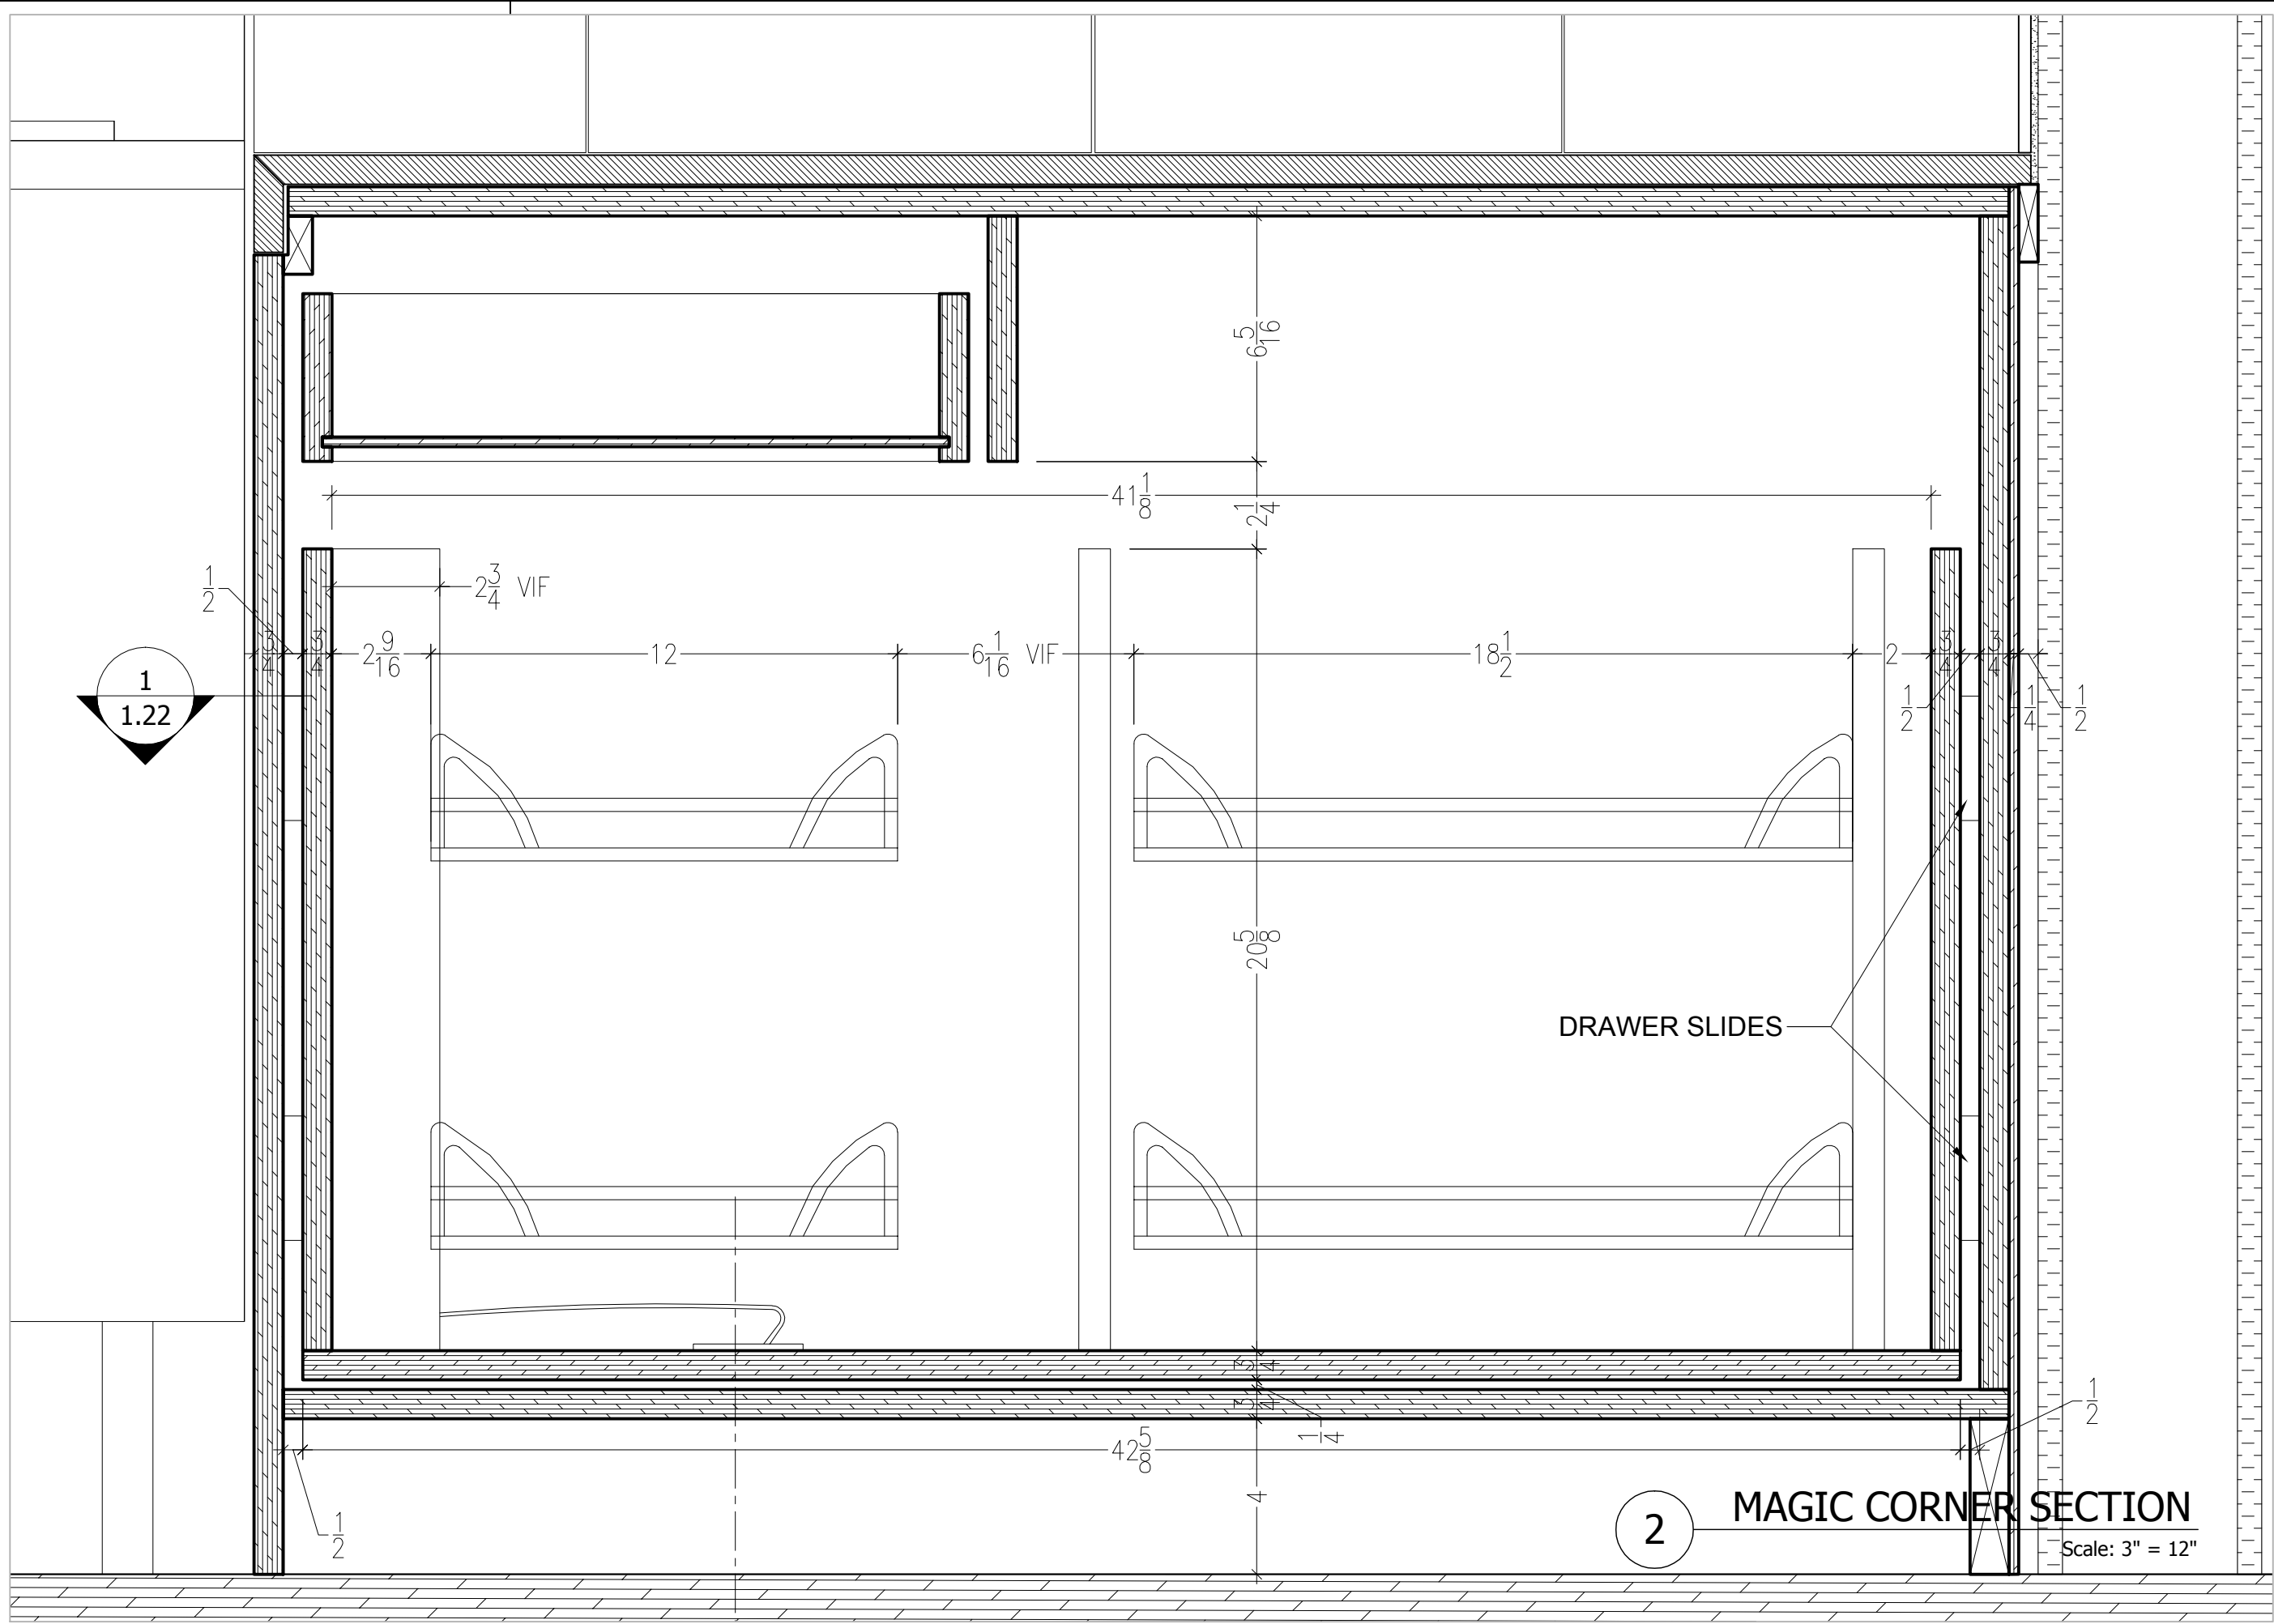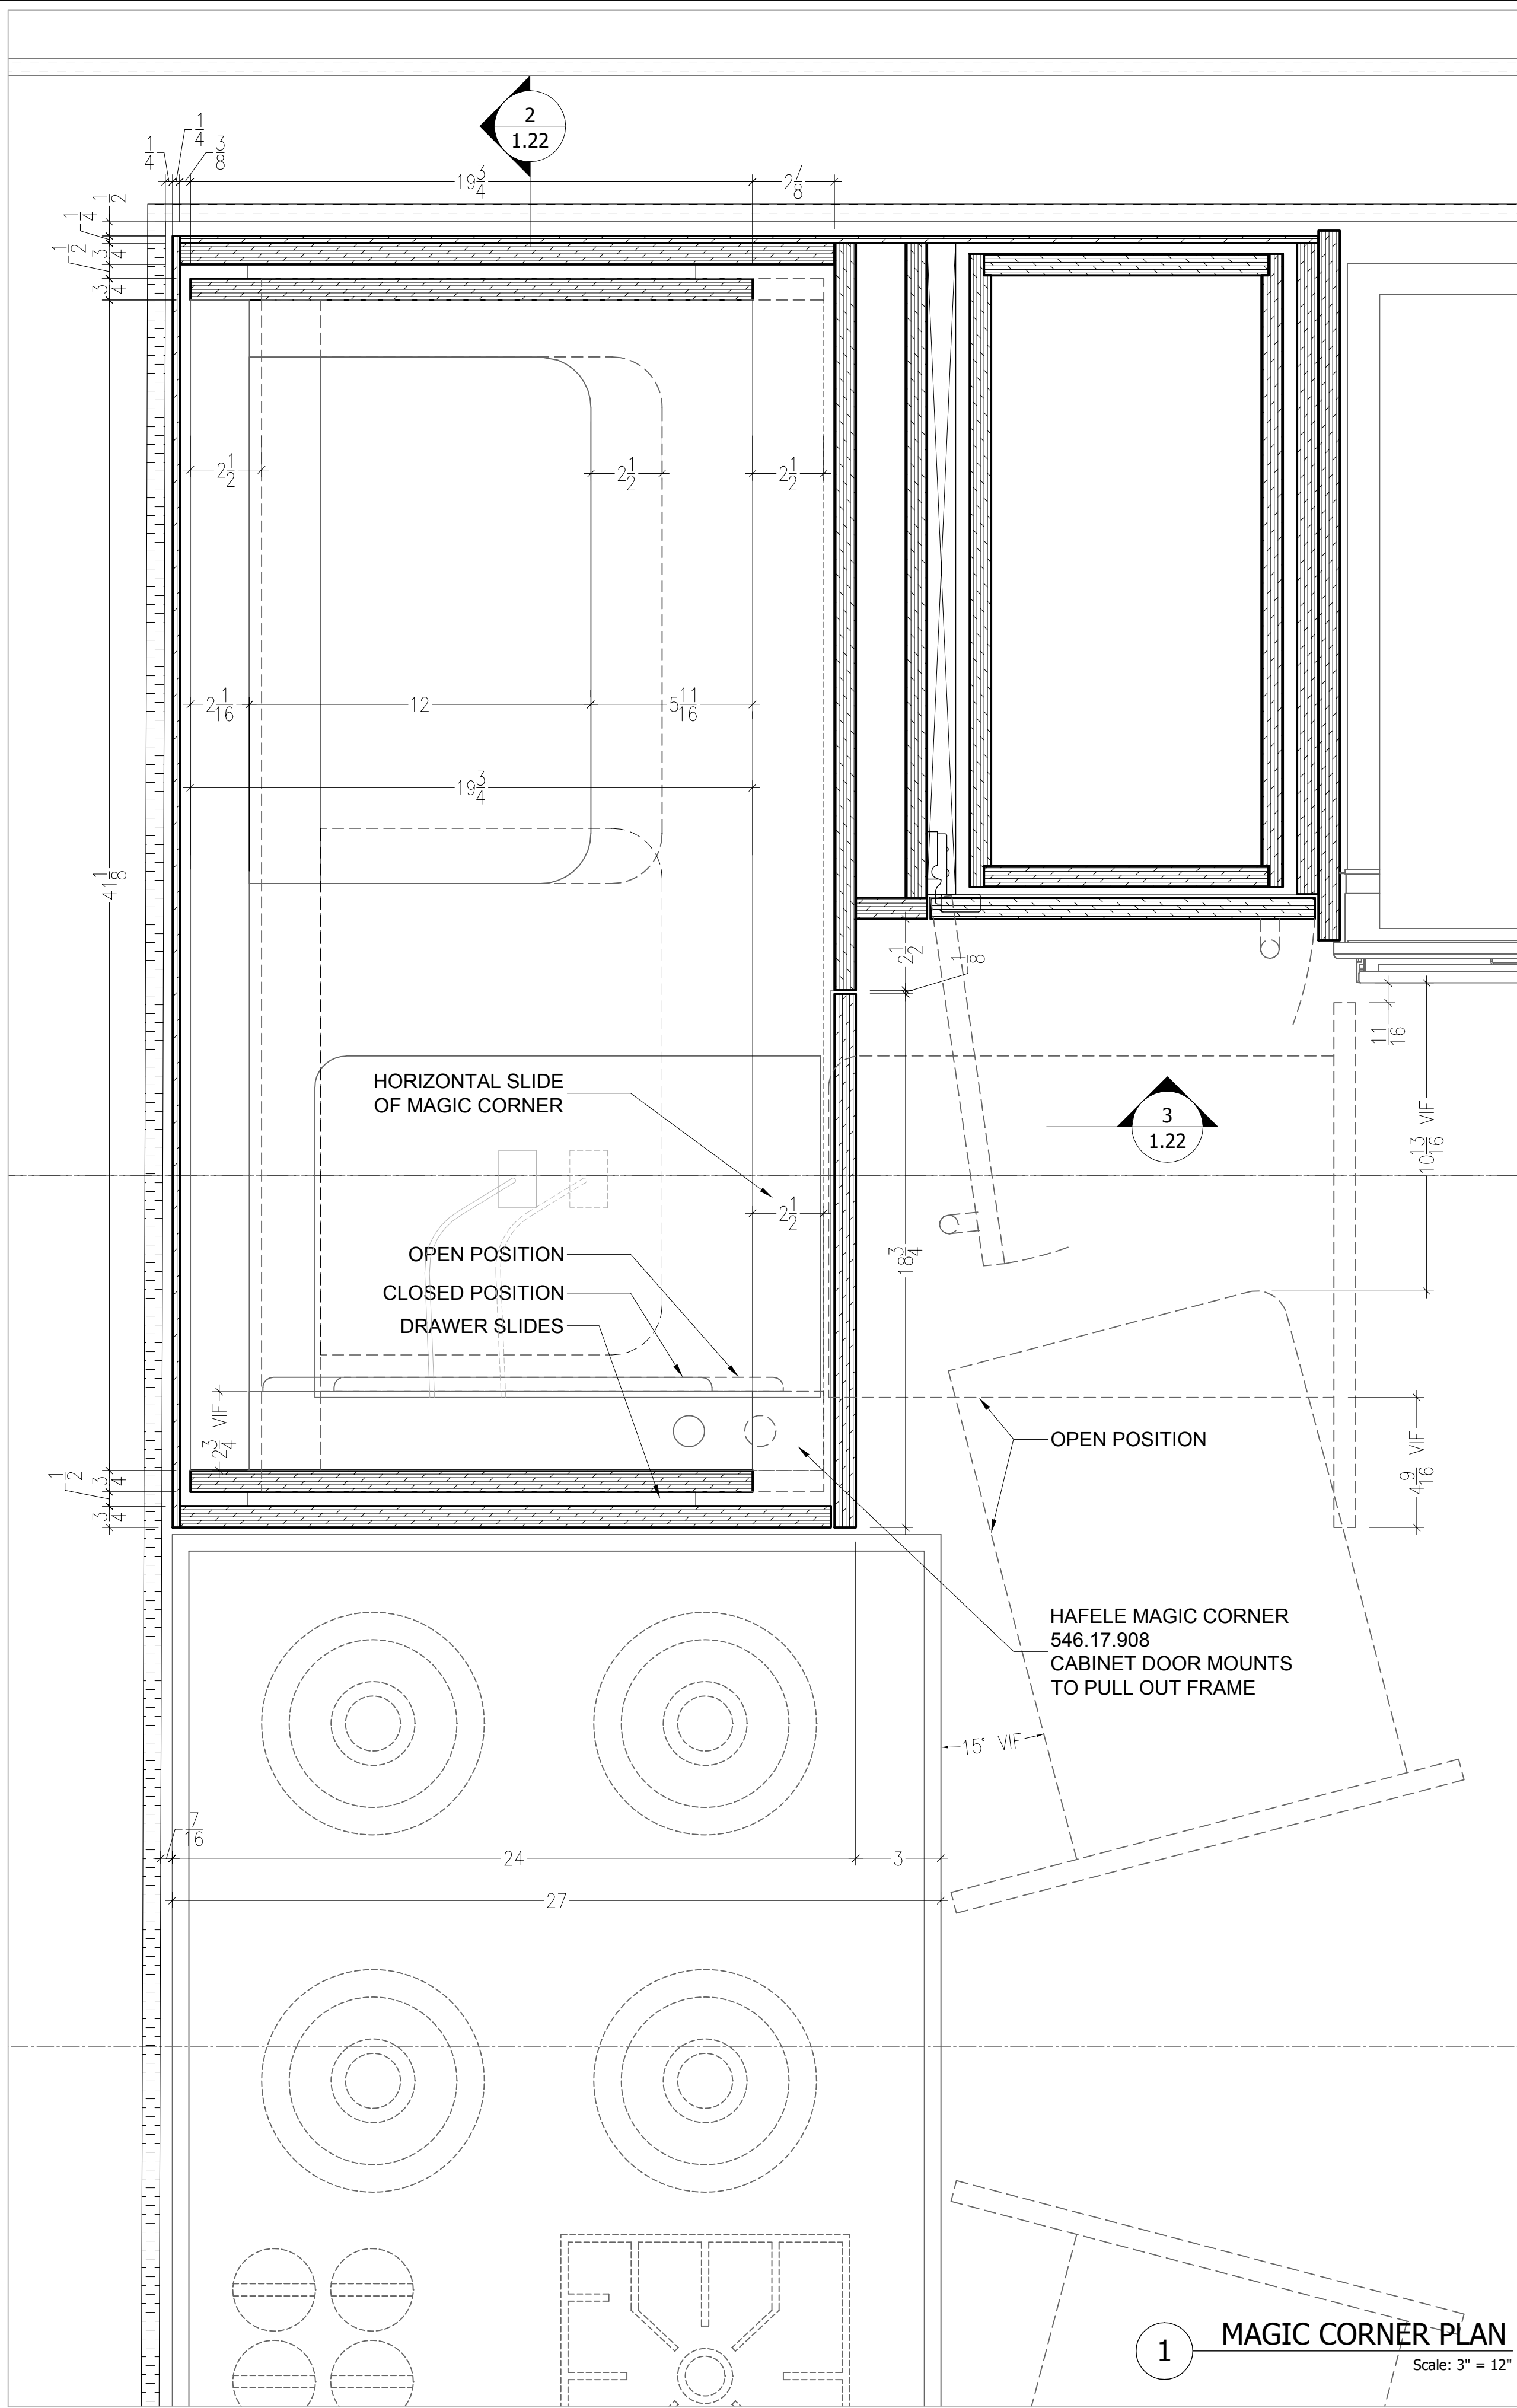

NOTES:

01.08.2007	THIRD SUBMITTAL
01.05.2007	SECOND SUBMITTAL
12.06.2006	FIRST SUBMITTAL

DRAWN BY: N.A.
CHECKED BY: Y.P.
APPROVED BY:

ARCHITECT:

CLIENT:

JOB NAME:

XX

TITLE:

MAGIC CORNER

1.22