

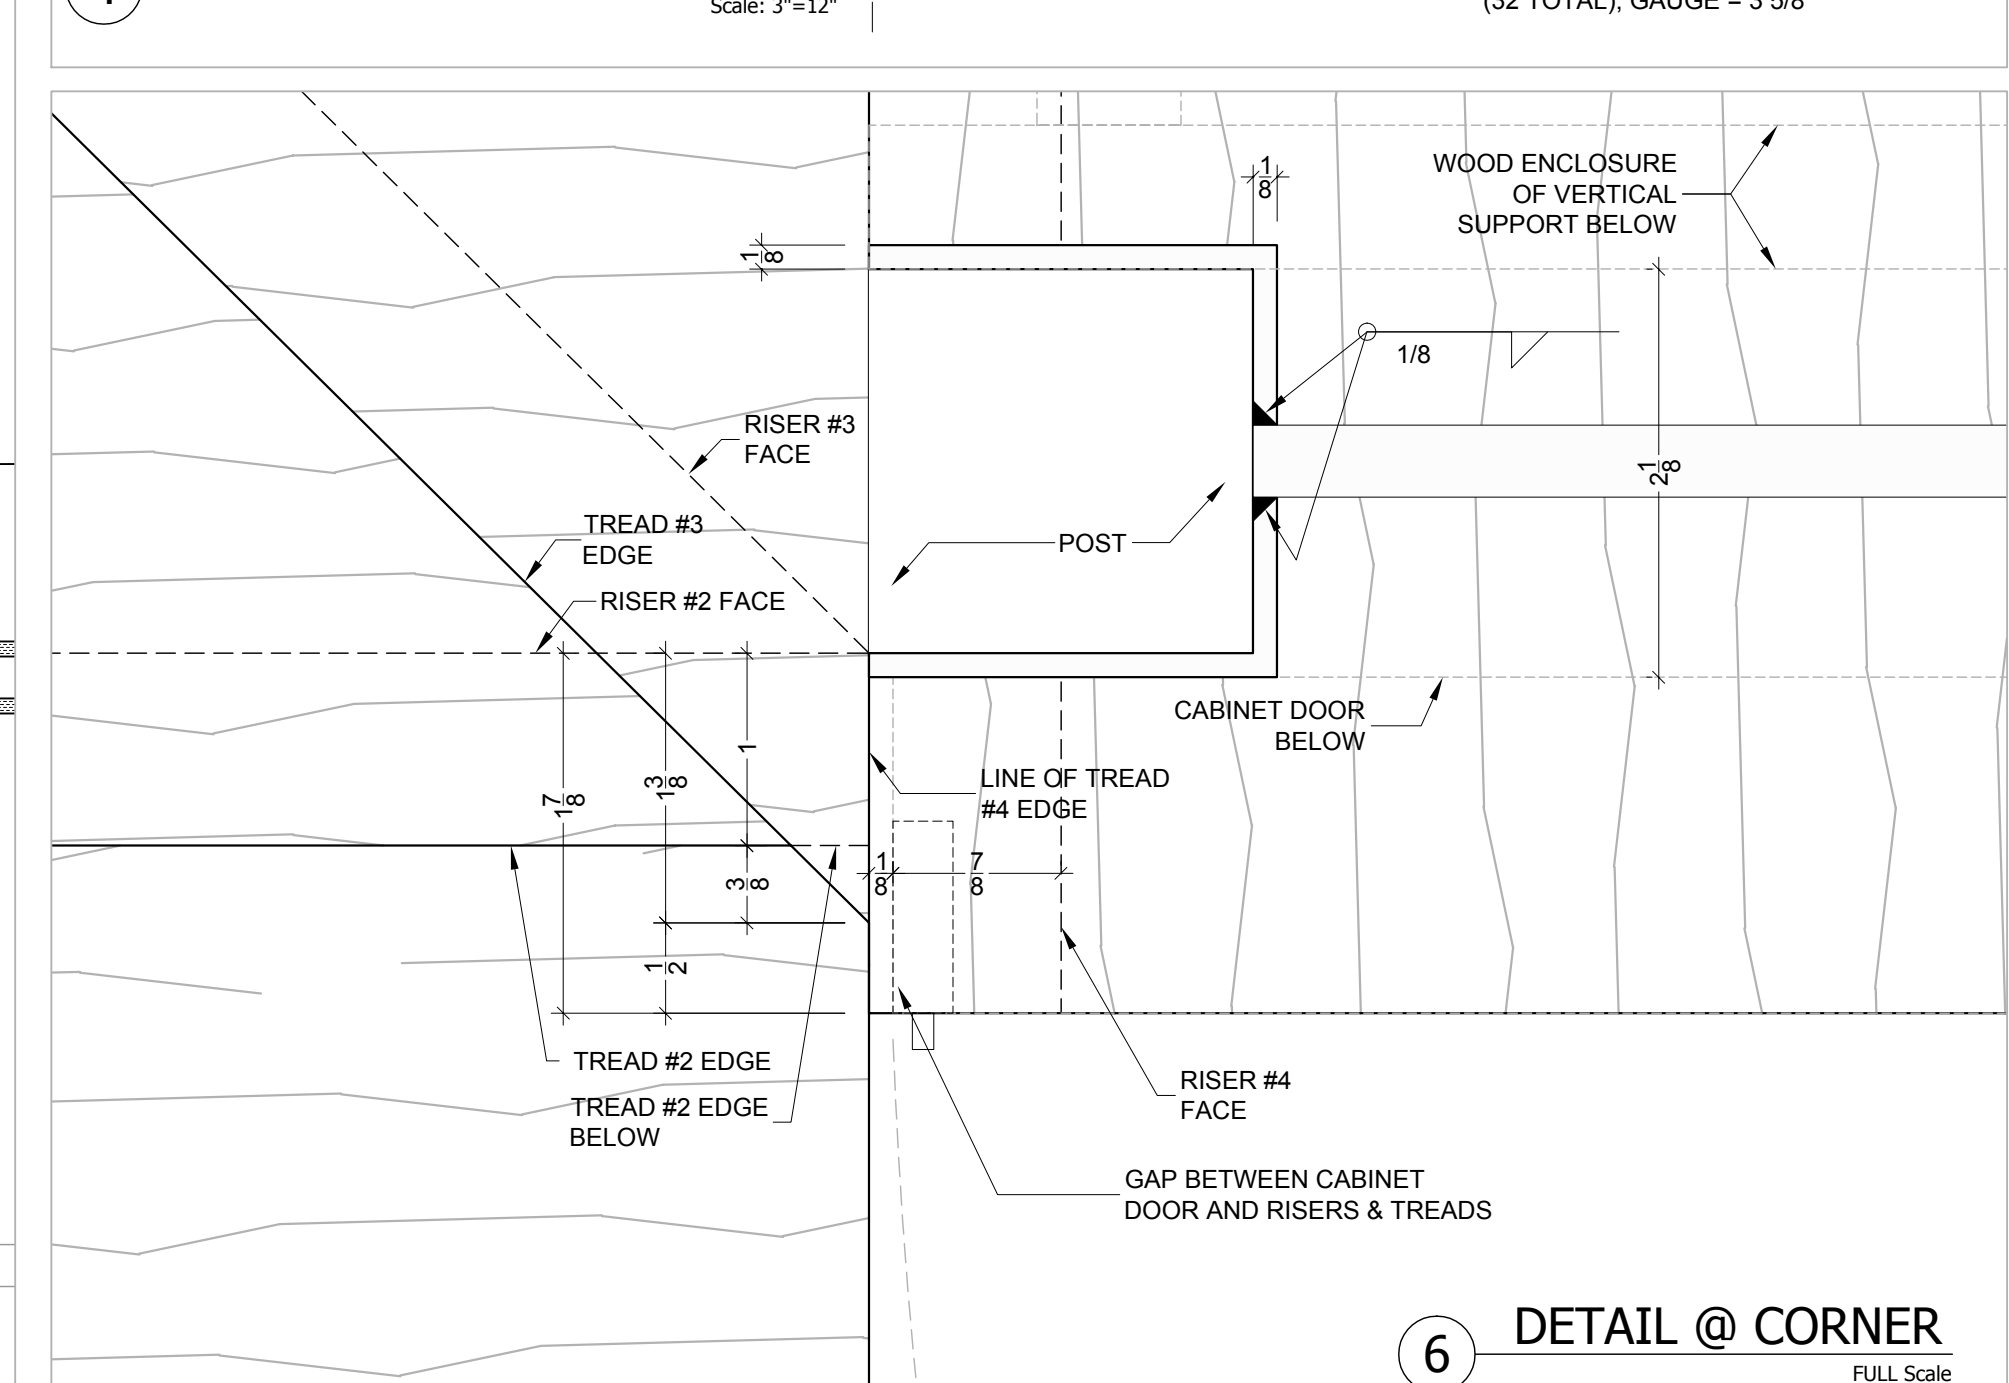
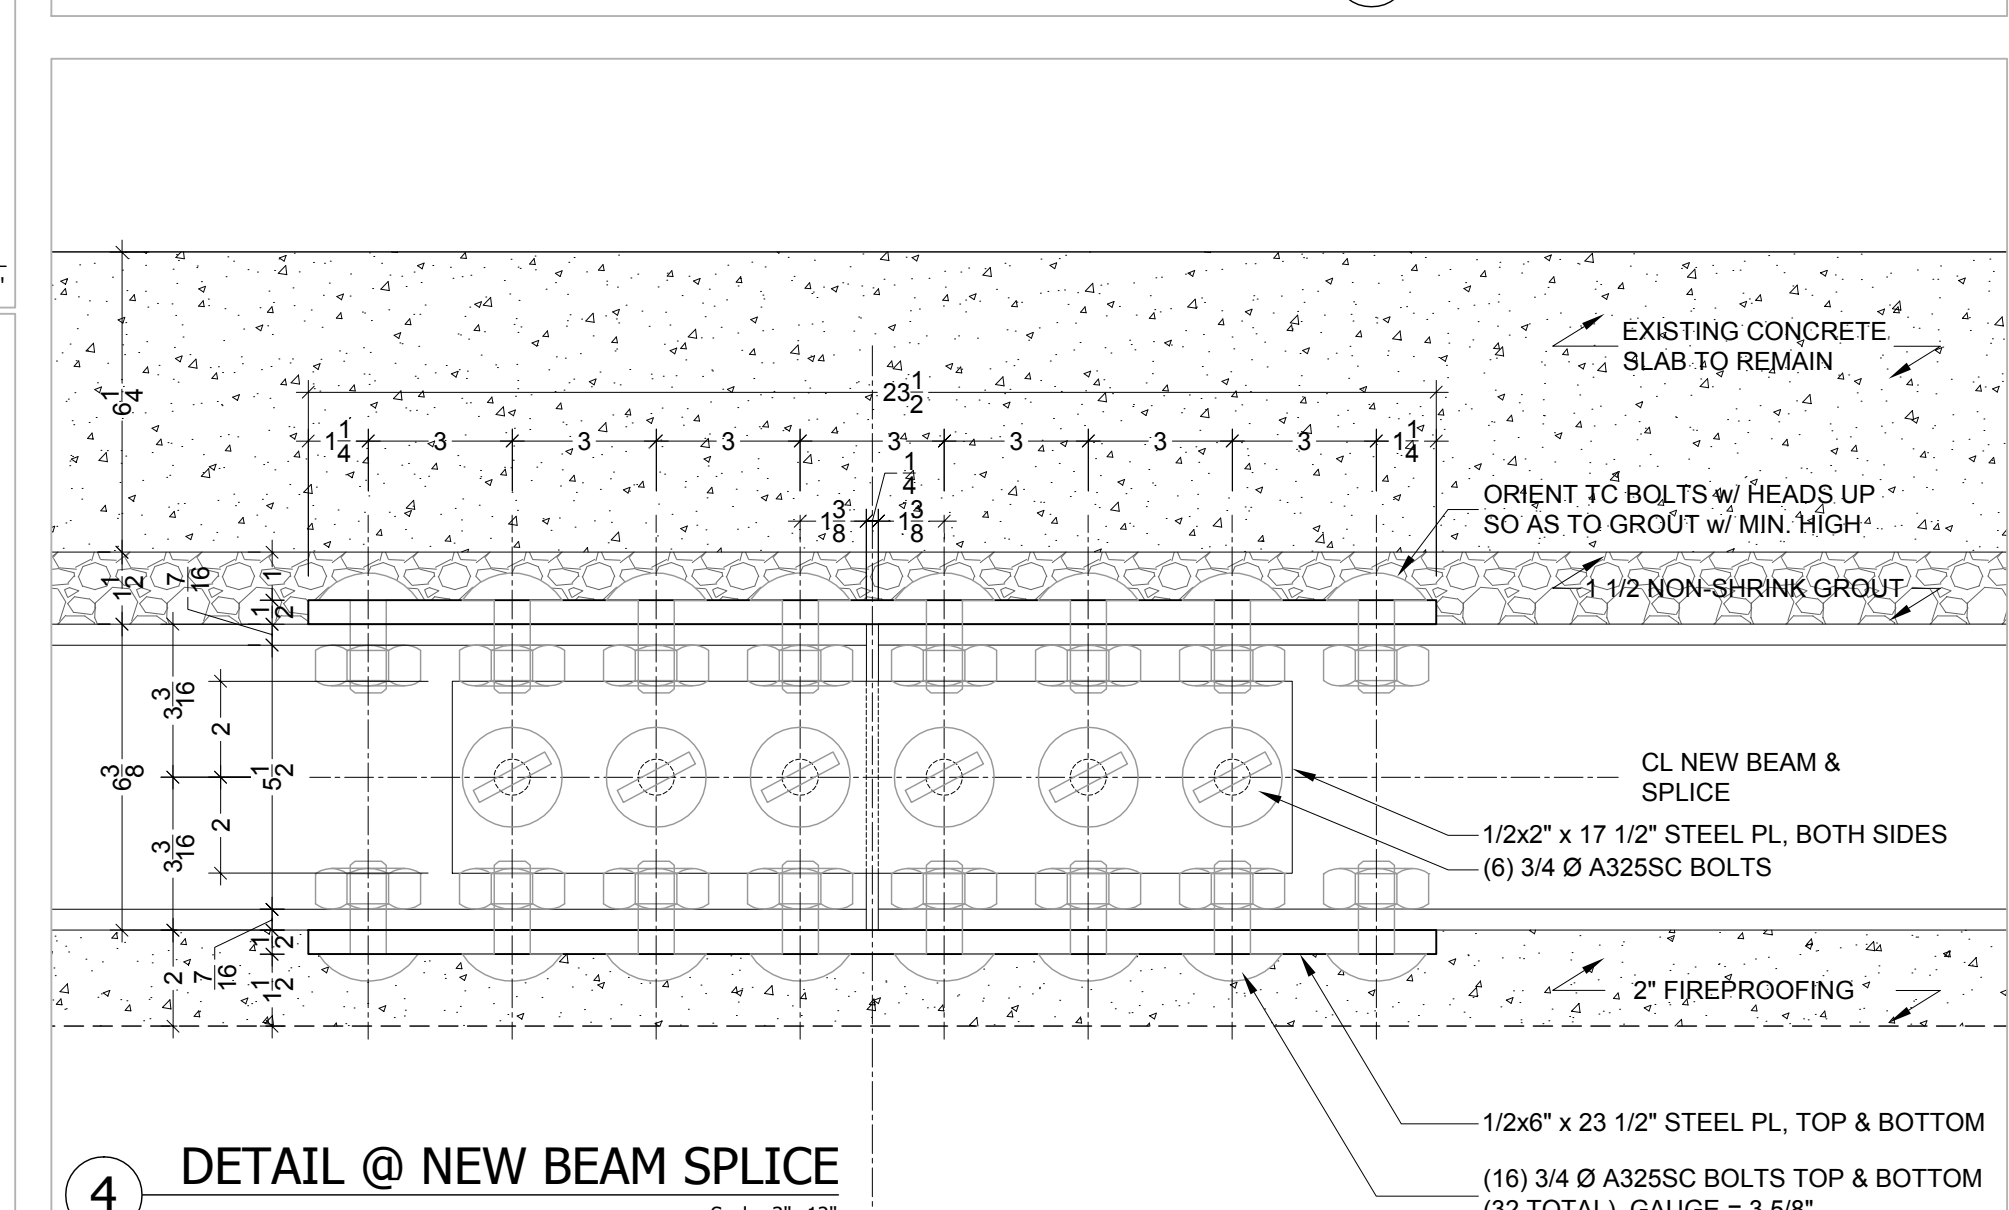
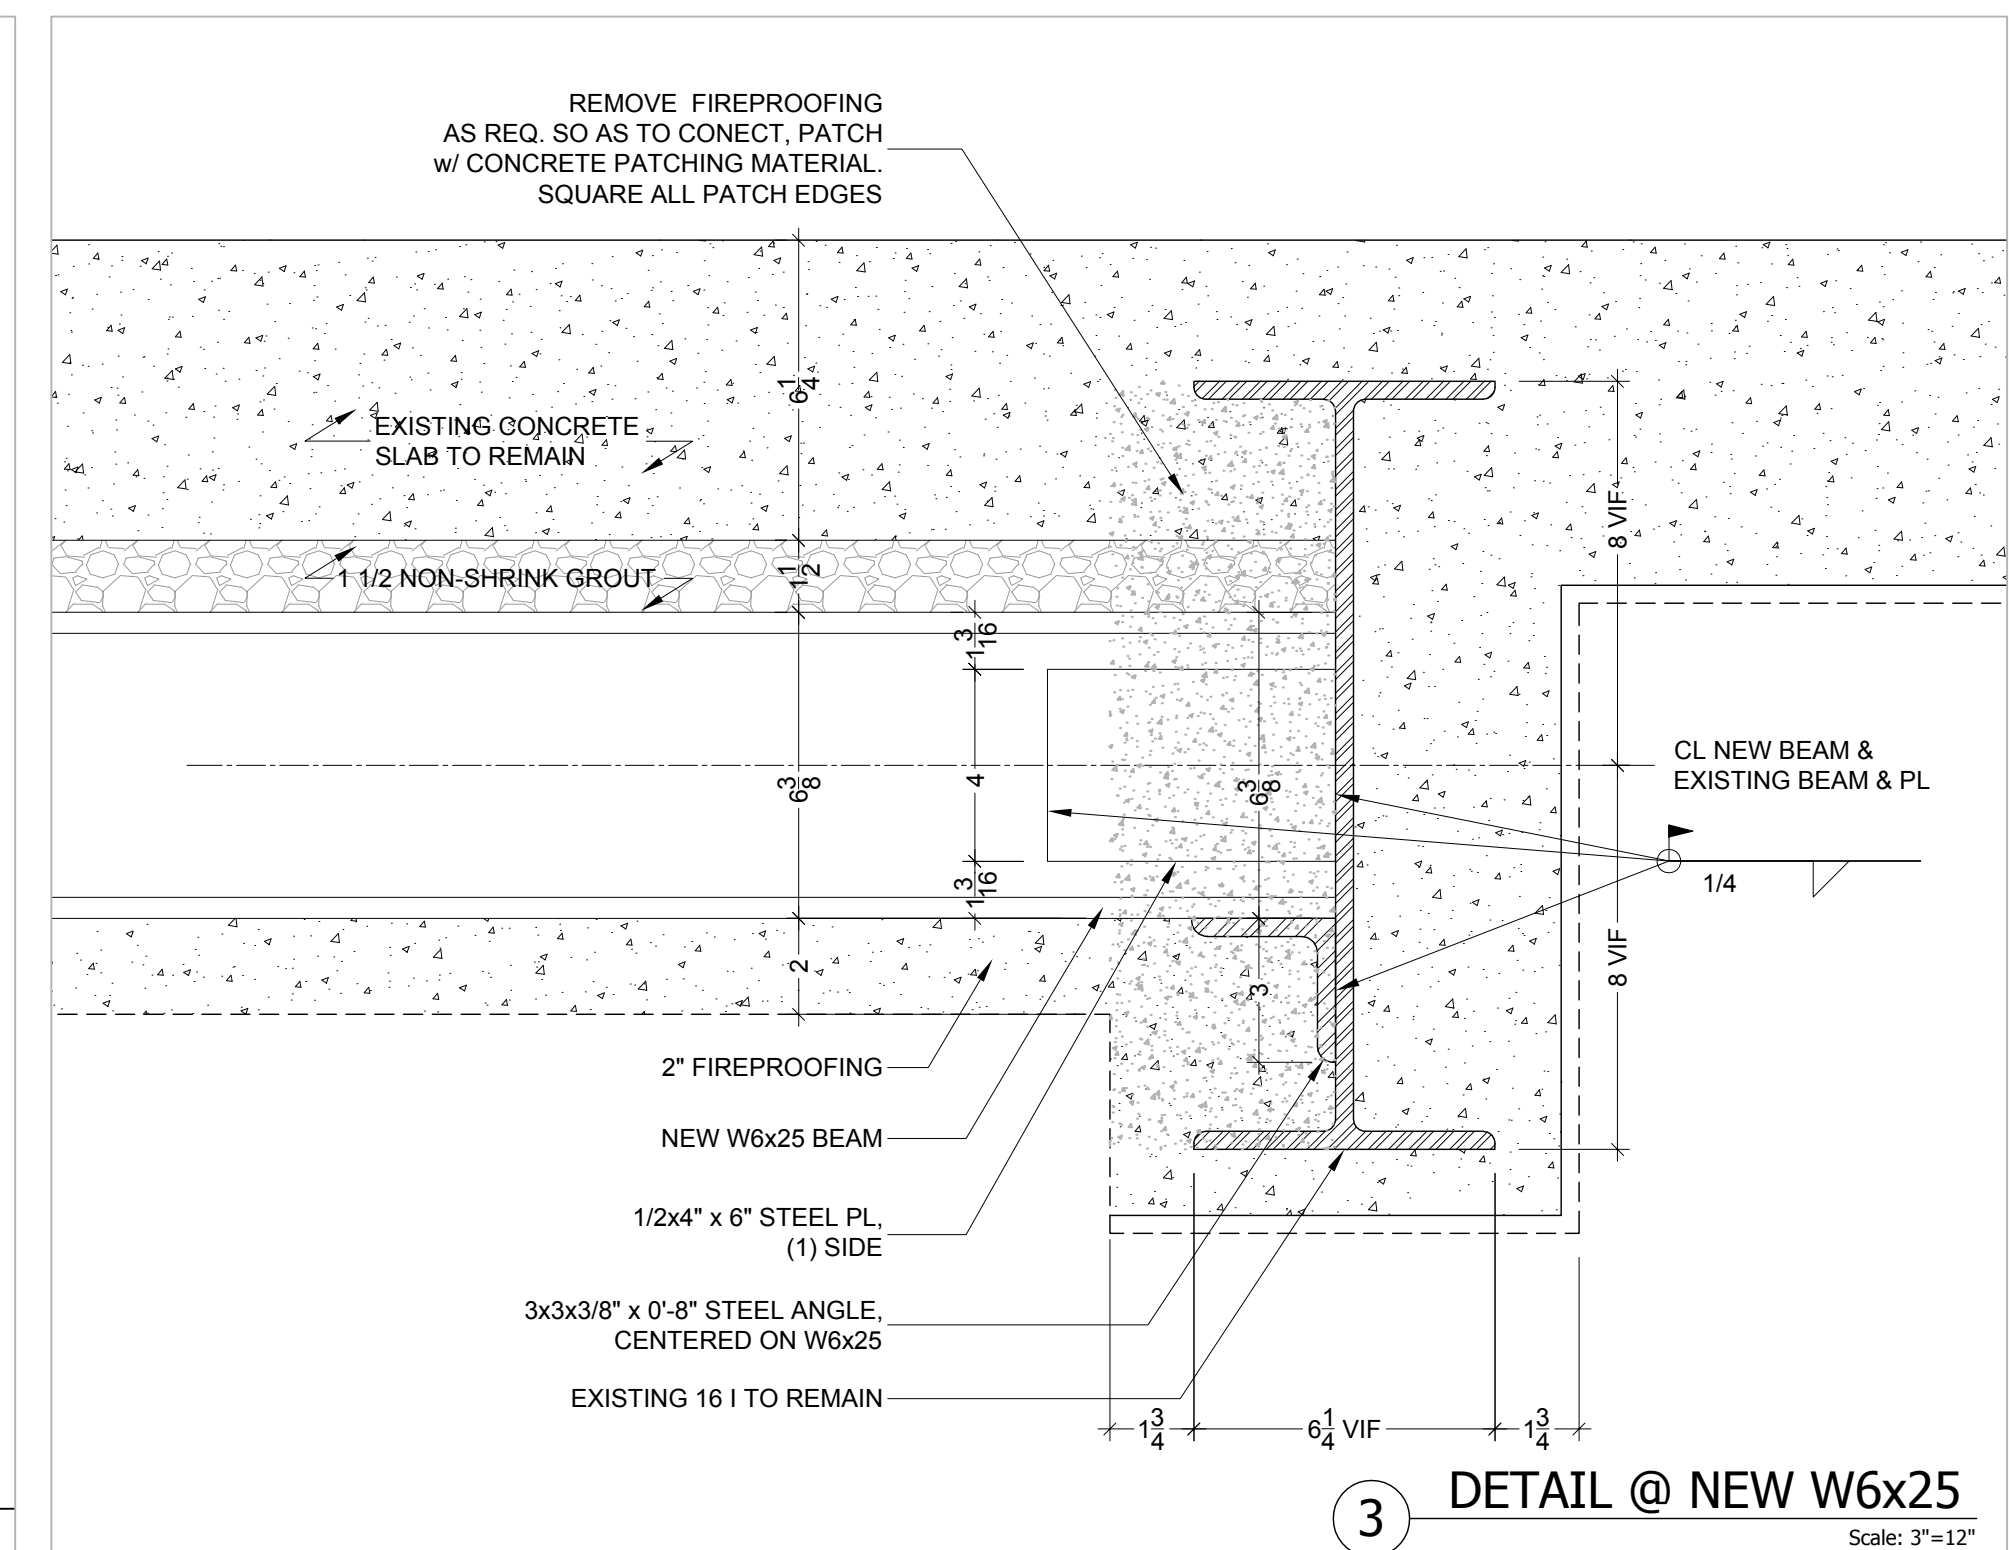
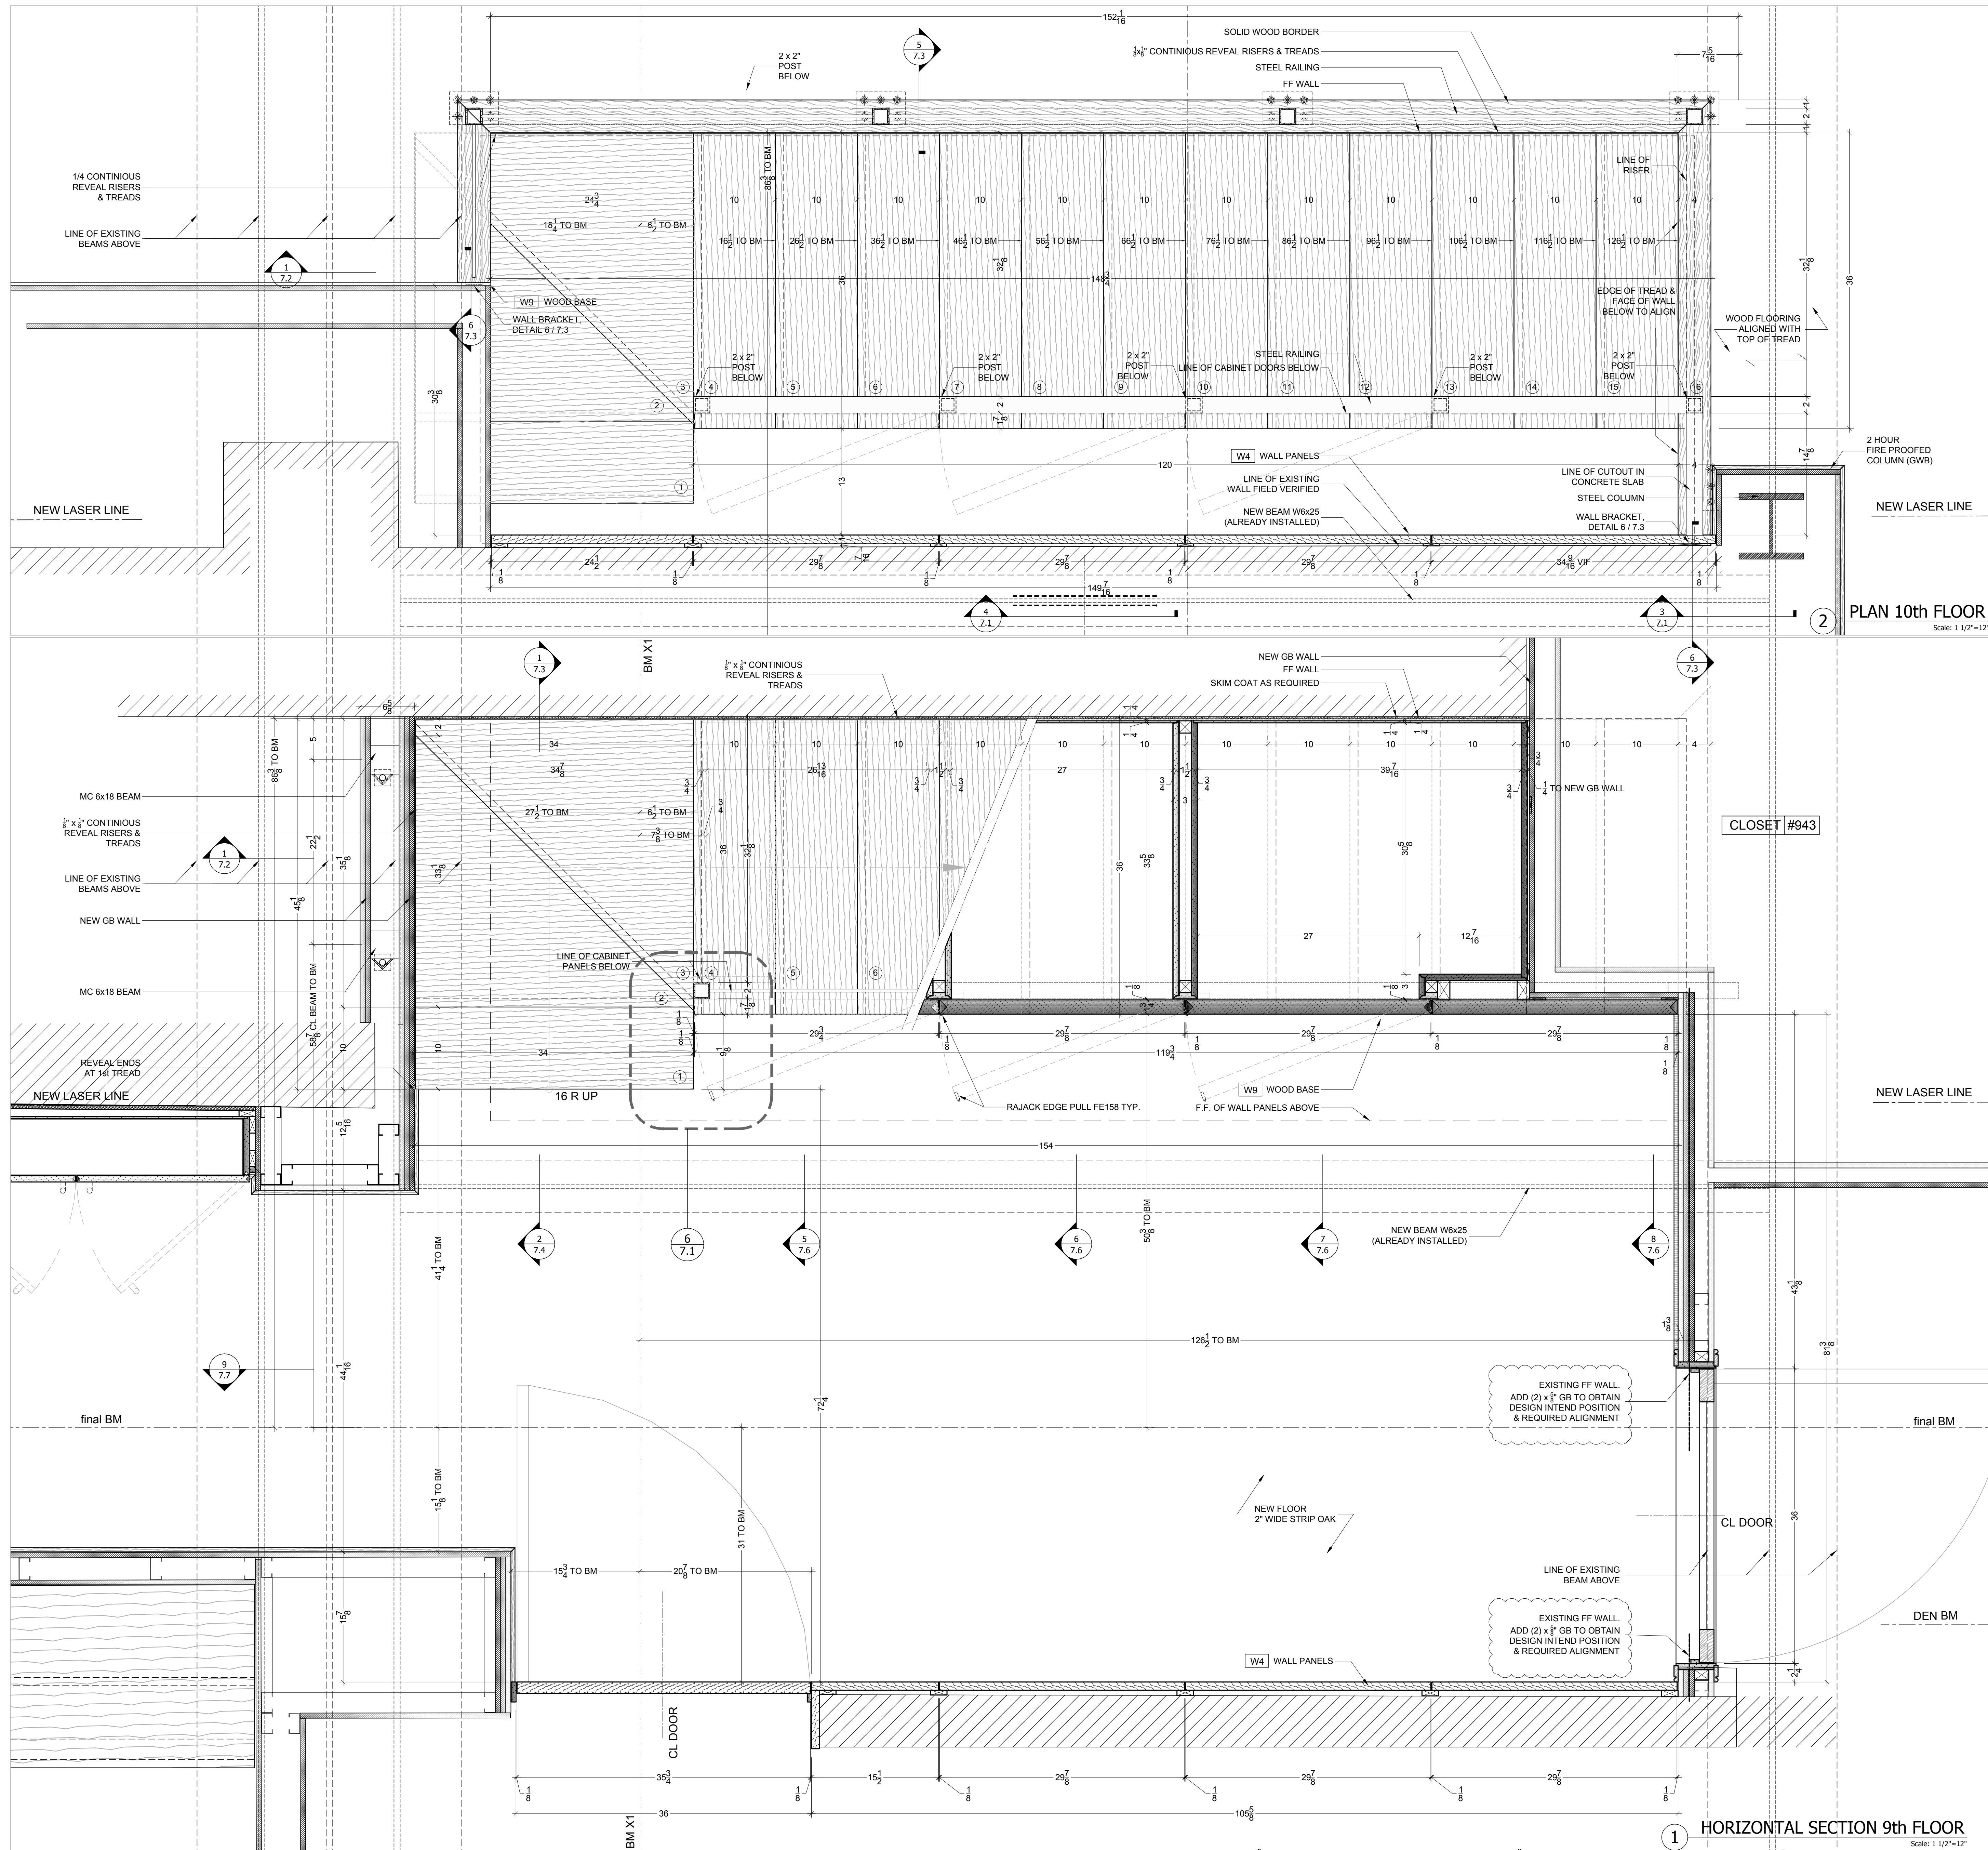
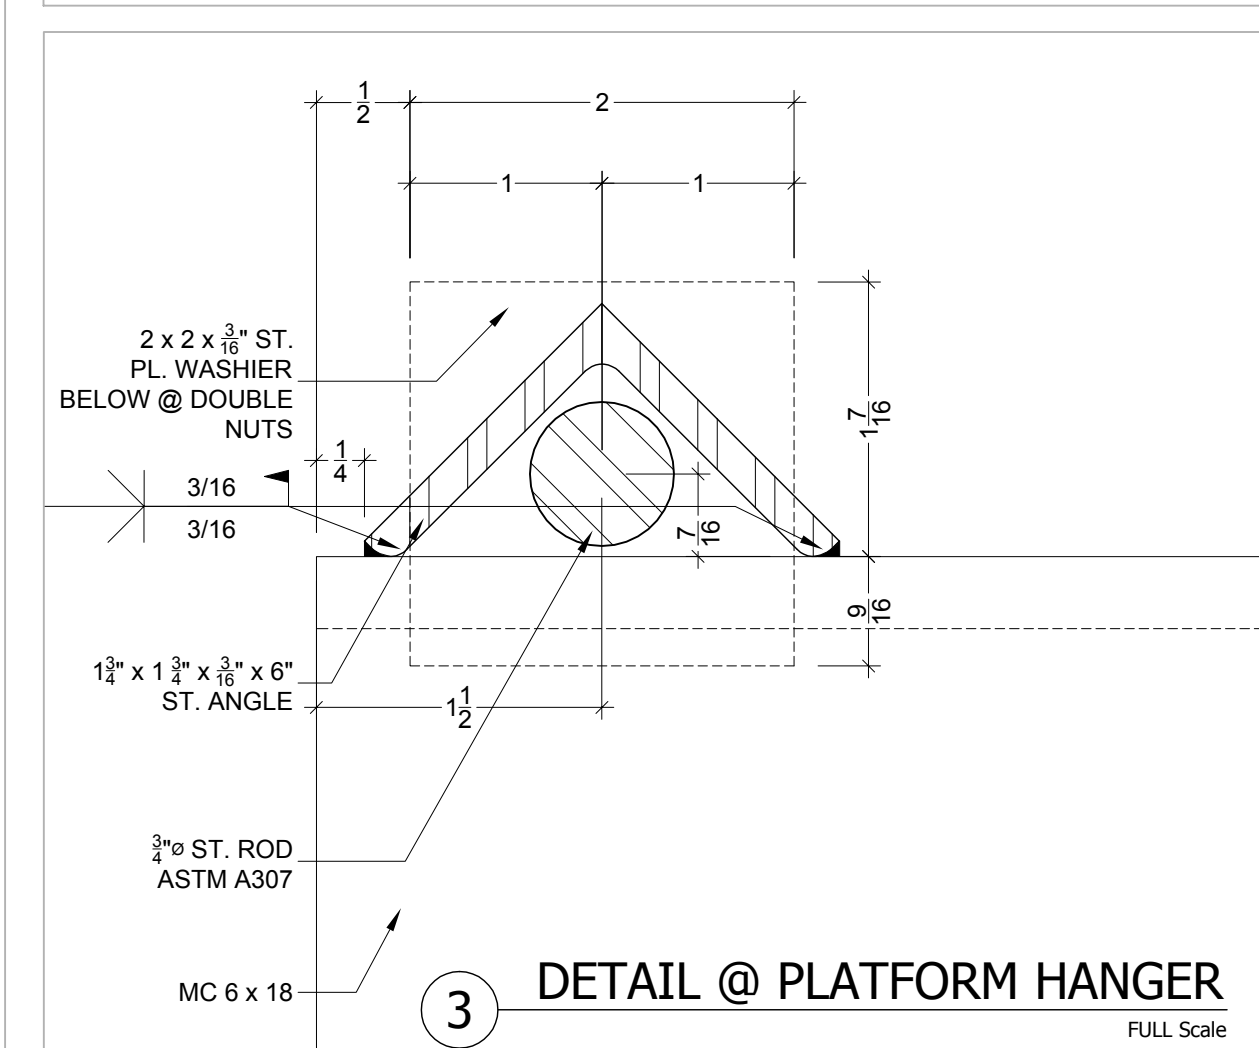
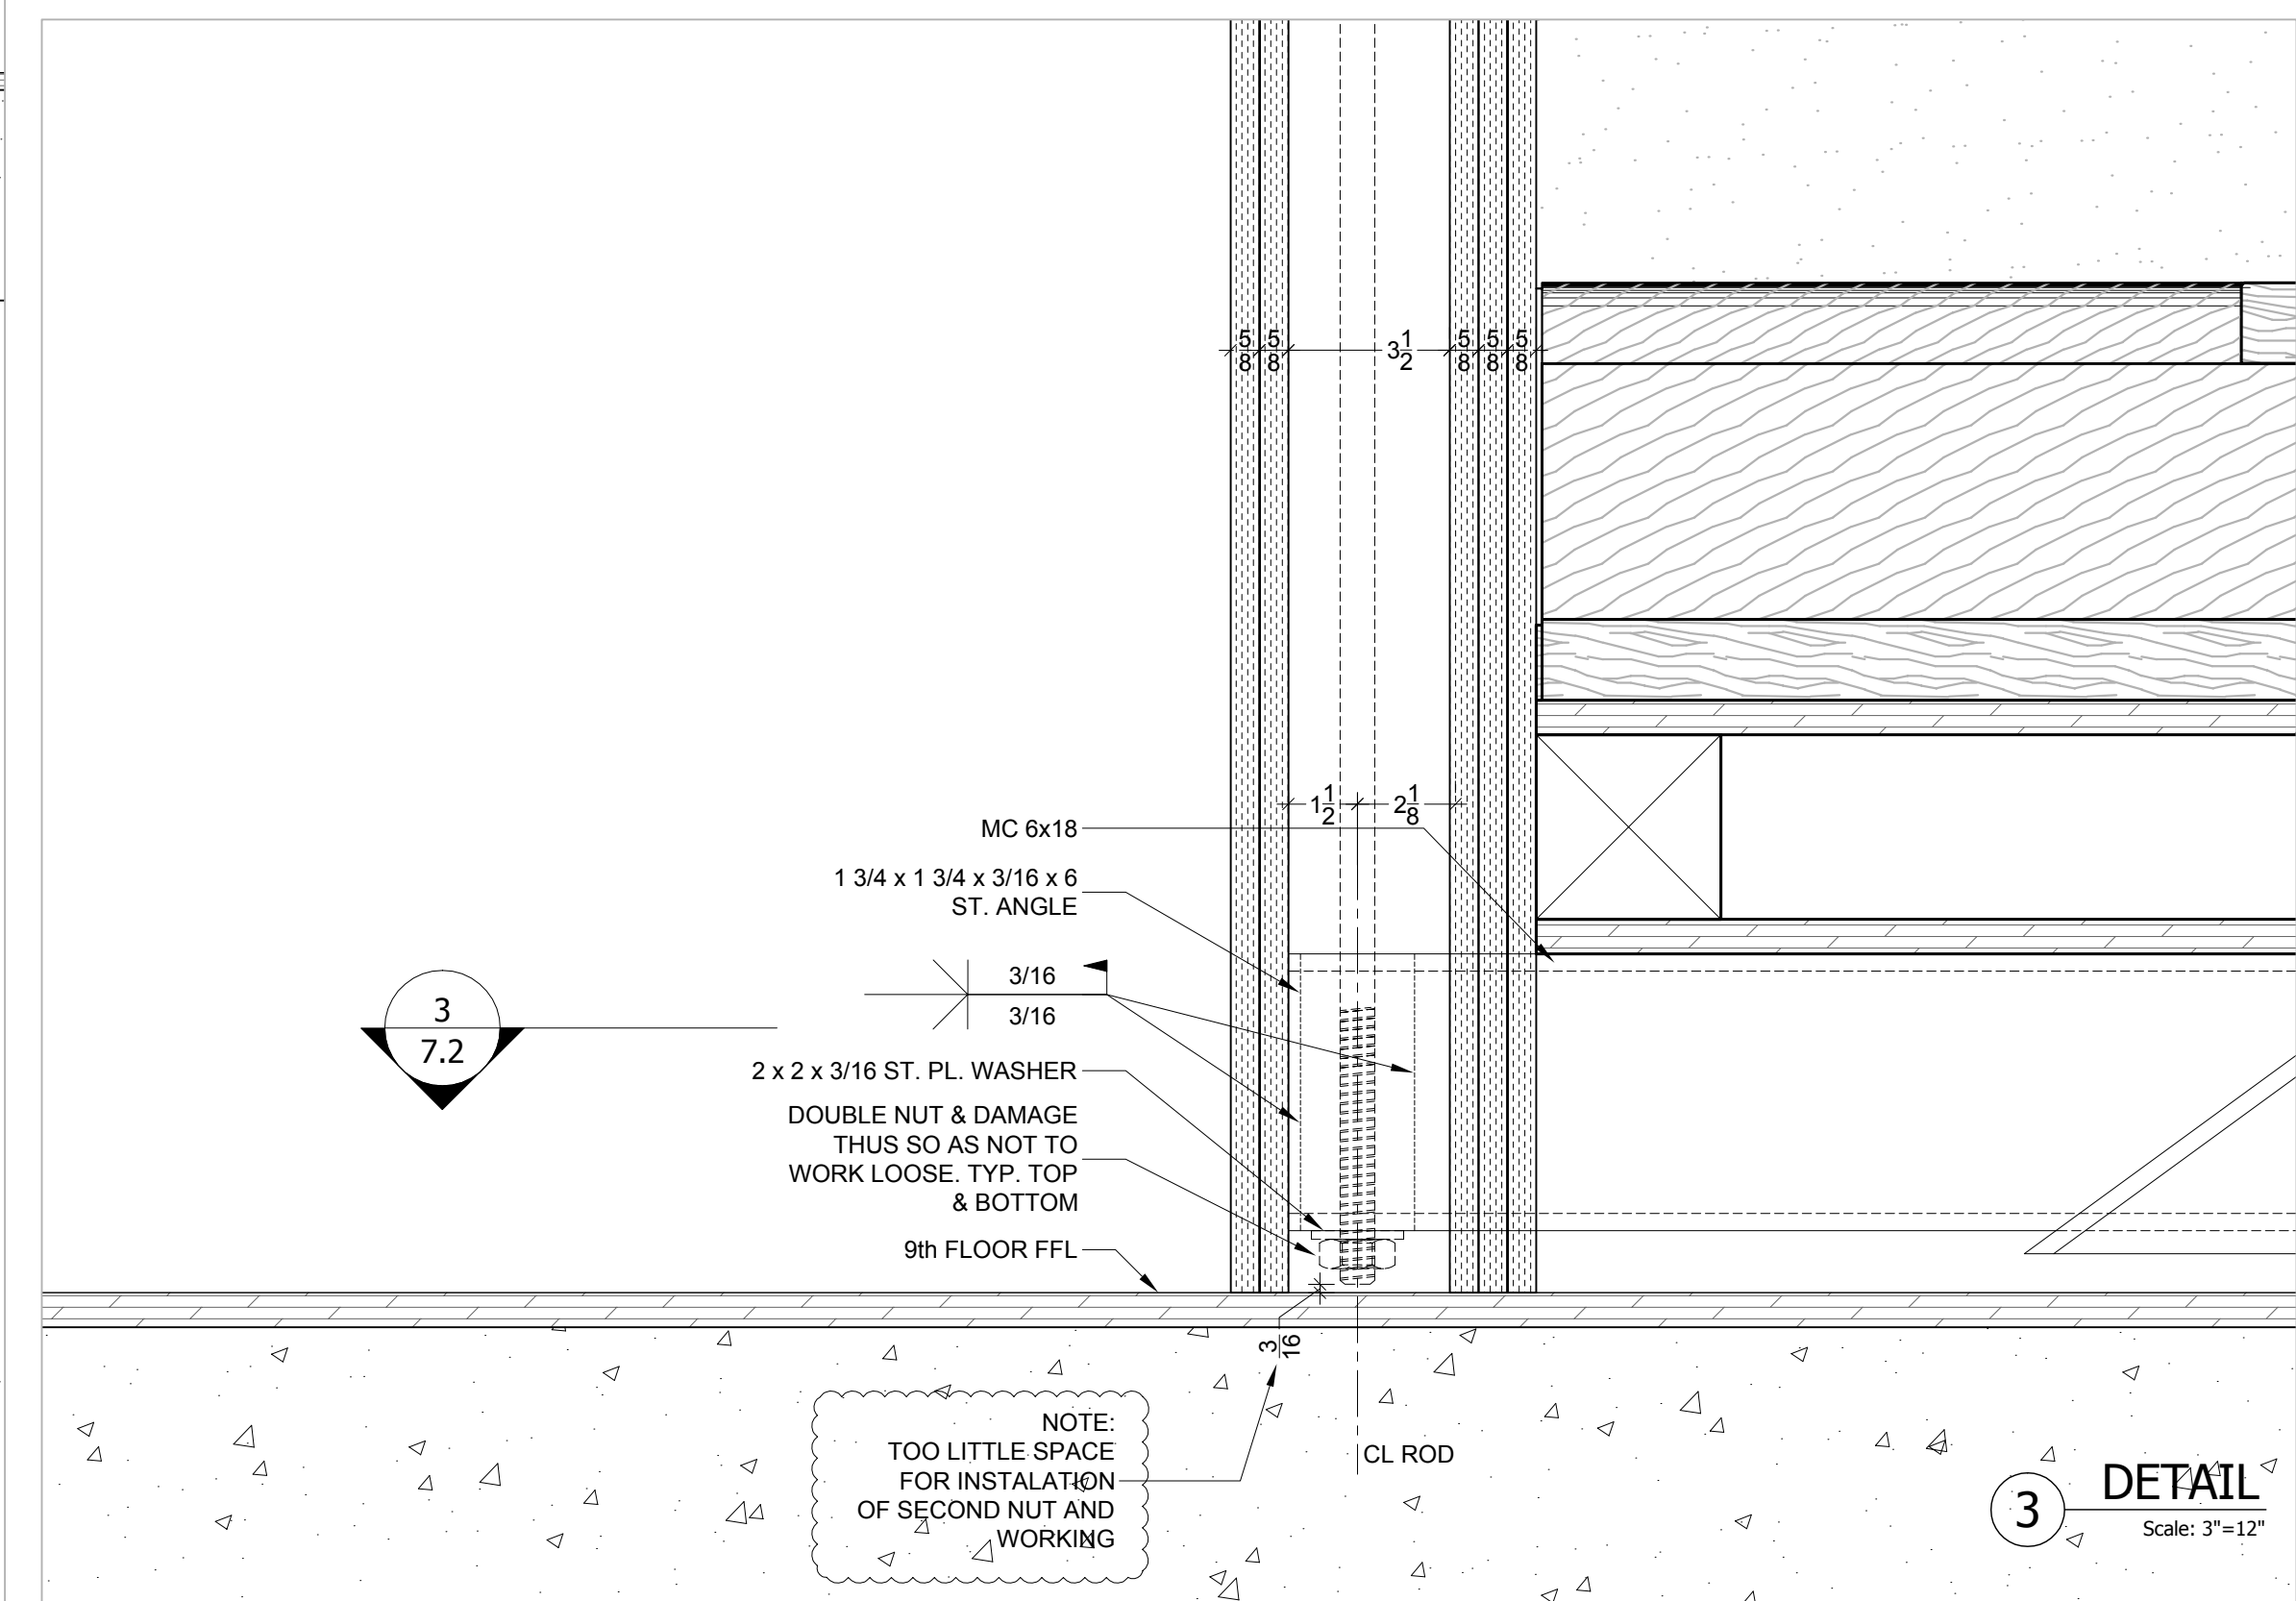


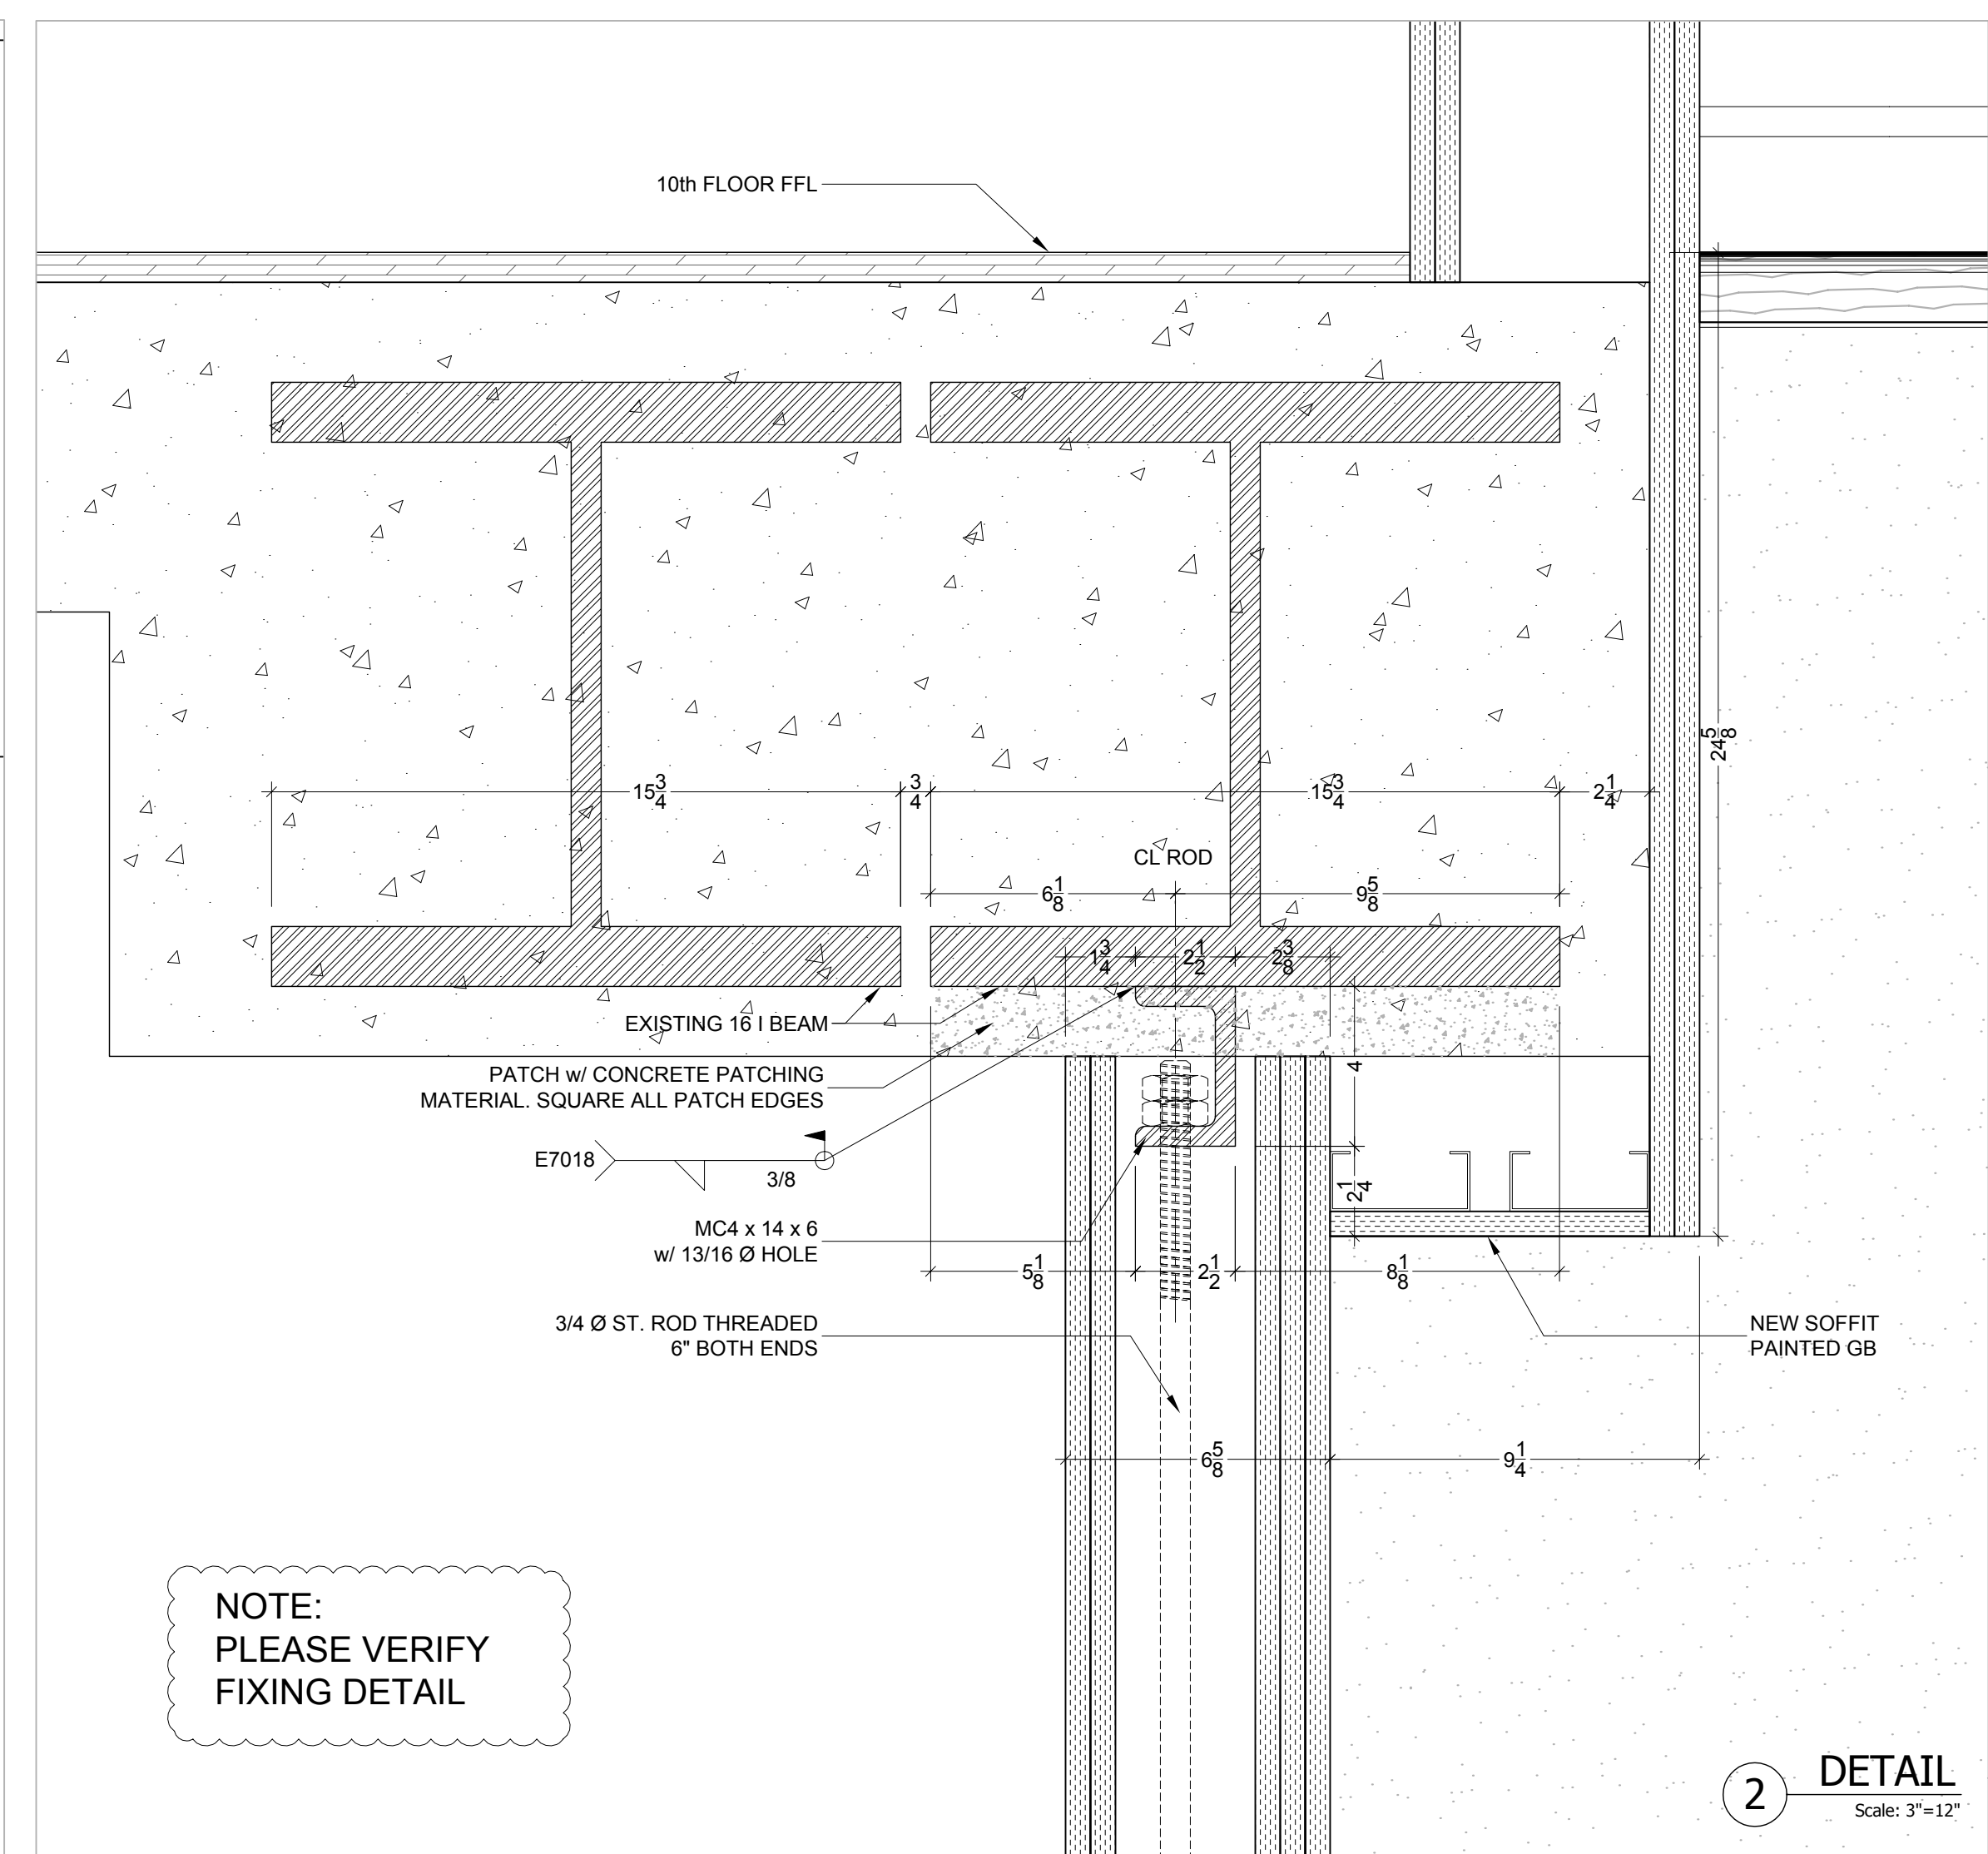

10.12.07	SECOND SUBMISSION
09.18.07	FIRST SUBMISSION
08.03.07	PRELIMINARY SUBMISSION 03
05.23.07	PRELIMINARY SUBMISSION 02
03.27.07	PRELIMINARY SUBMISSION 01
COMPANY NAME	
JOB :	
XXX RESIDENCE	
ARCHT.	
CONTR.	
TITLE :	
STAIR – 9TH TO 10TH FLOOR SECTIONS, DETAILS	
SCALE	AS NOTED
DRAWN	N.A.
DATE	05.23.07
DWG. No	
7.1	

GENERAL NOTES:
1. SUBMIT WELDER'S LICENCE (NYC)
2. SUBMIT MILL CERTIFICATES AFTER STEEL PURCHASE PRIOR TO FINAL PAYMENT
3. SPECIFICATIONS:
A. STEEL ASTM A36, CHANNELS / BEAMS / ANGLES
B. ASTM A307, SEEL RODS
C. WELD ELECTRODES E 7018
D. BOLTS ASTM A325 TC TORQUE CONTROL
E. PAINT SHOP COAT EXCEPT 2\"/>

FULL LINEAR SCALE: IF THIS SHEET IS NOT 24x36, THEN WRITTEN SCALE IS NOT APPLICABLE

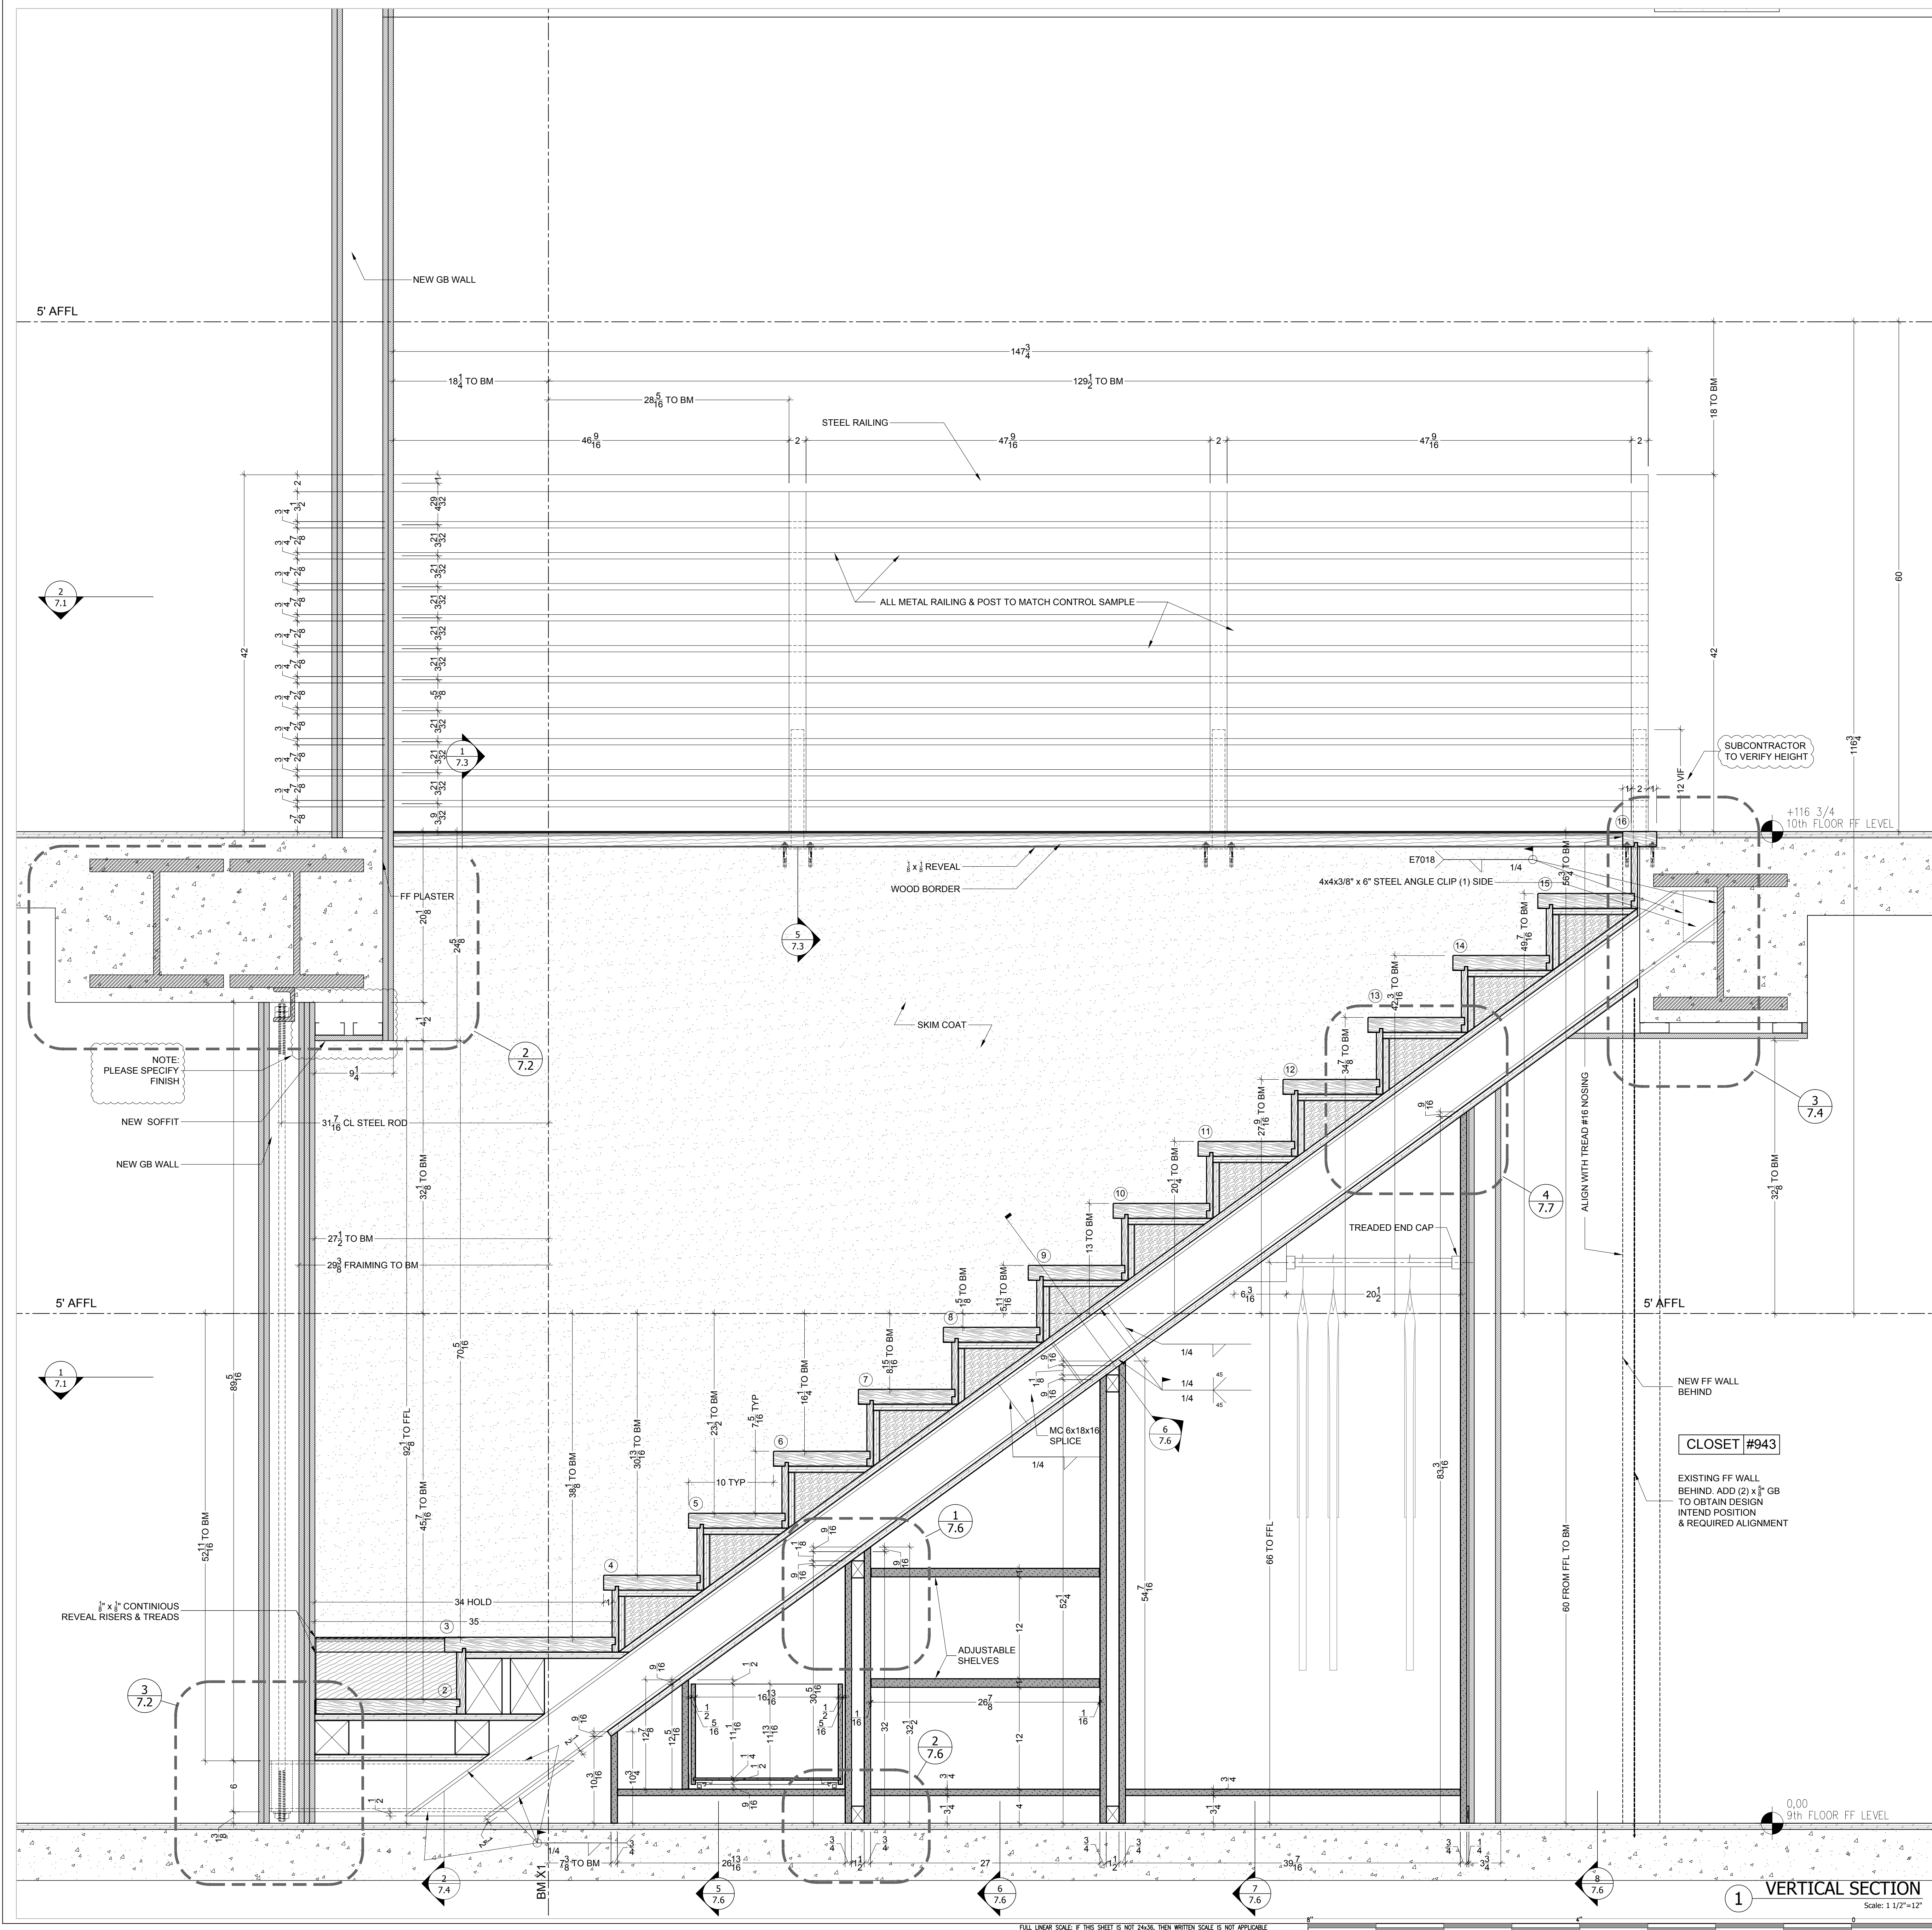

GENERAL NOTES:
1. SUBMIT MILL CERTIFICATES AFTER STEEL PURCHASE PRIOR TO FINAL PAYMENT
2. SUBMIT MILL CERTIFICATES AFTER STEEL PURCHASE PRIOR TO FINAL PAYMENT
3. SPECIFICATIONS:
A. STEEL ASTM A36, CHANNELS / BEAMS / ANGLES
ASTM A307, SEEL RODS
B. HOLES 13/16\"/>

10.12.07	SECOND SUBMISSION
09.16.07	FIRST SUBMISSION
08.03.07	PRELIMINARY SUBMISSION 03
05.23.07	PRELIMINARY SUBMISSION 02
03.27.07	PRELIMINARY SUBMISSION 01

COMPANY NAME






JOB :
XXX RESIDENCE

ARCHT.
CONTR.



TITLE :
STAIR - 9TH TO 10TH FLOOR
SECTIONS, DETAILS

SCALE	AS NOTED	DWG. No
DRAWN	N.A.	CHECKED N.P.
DATE	05.23.07	

7.2

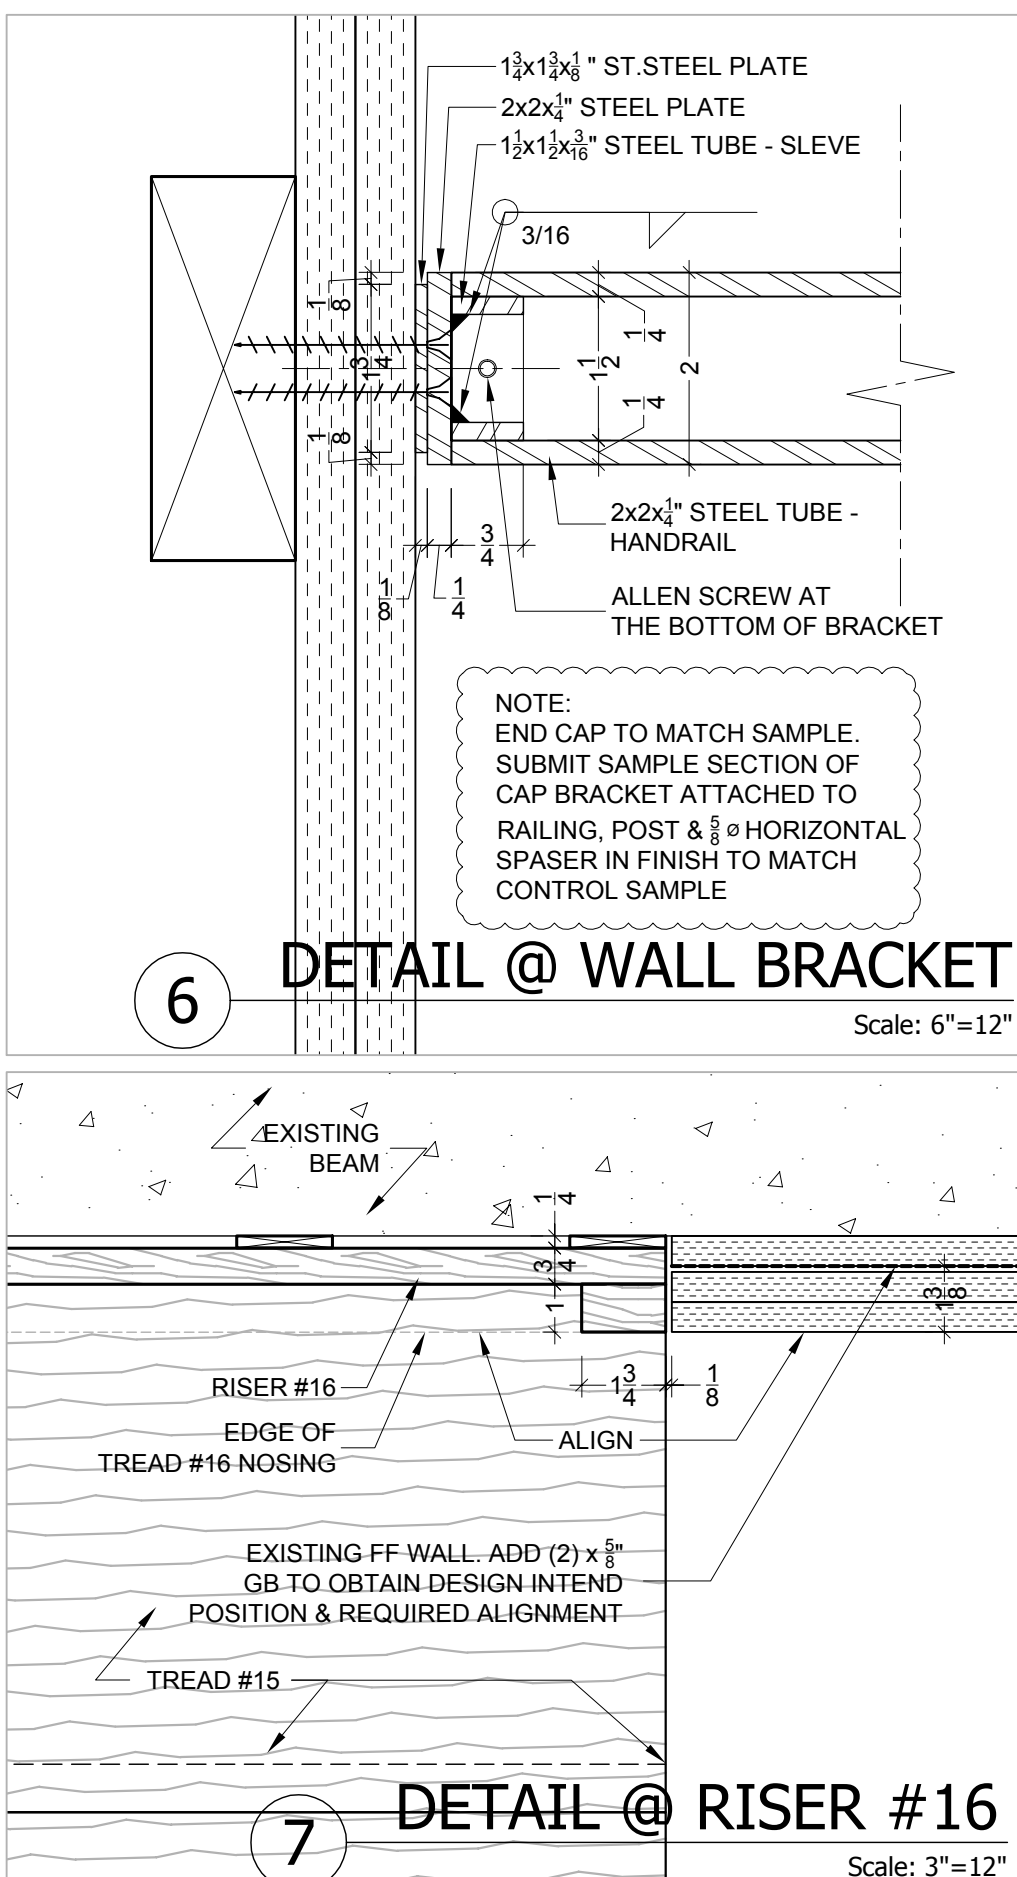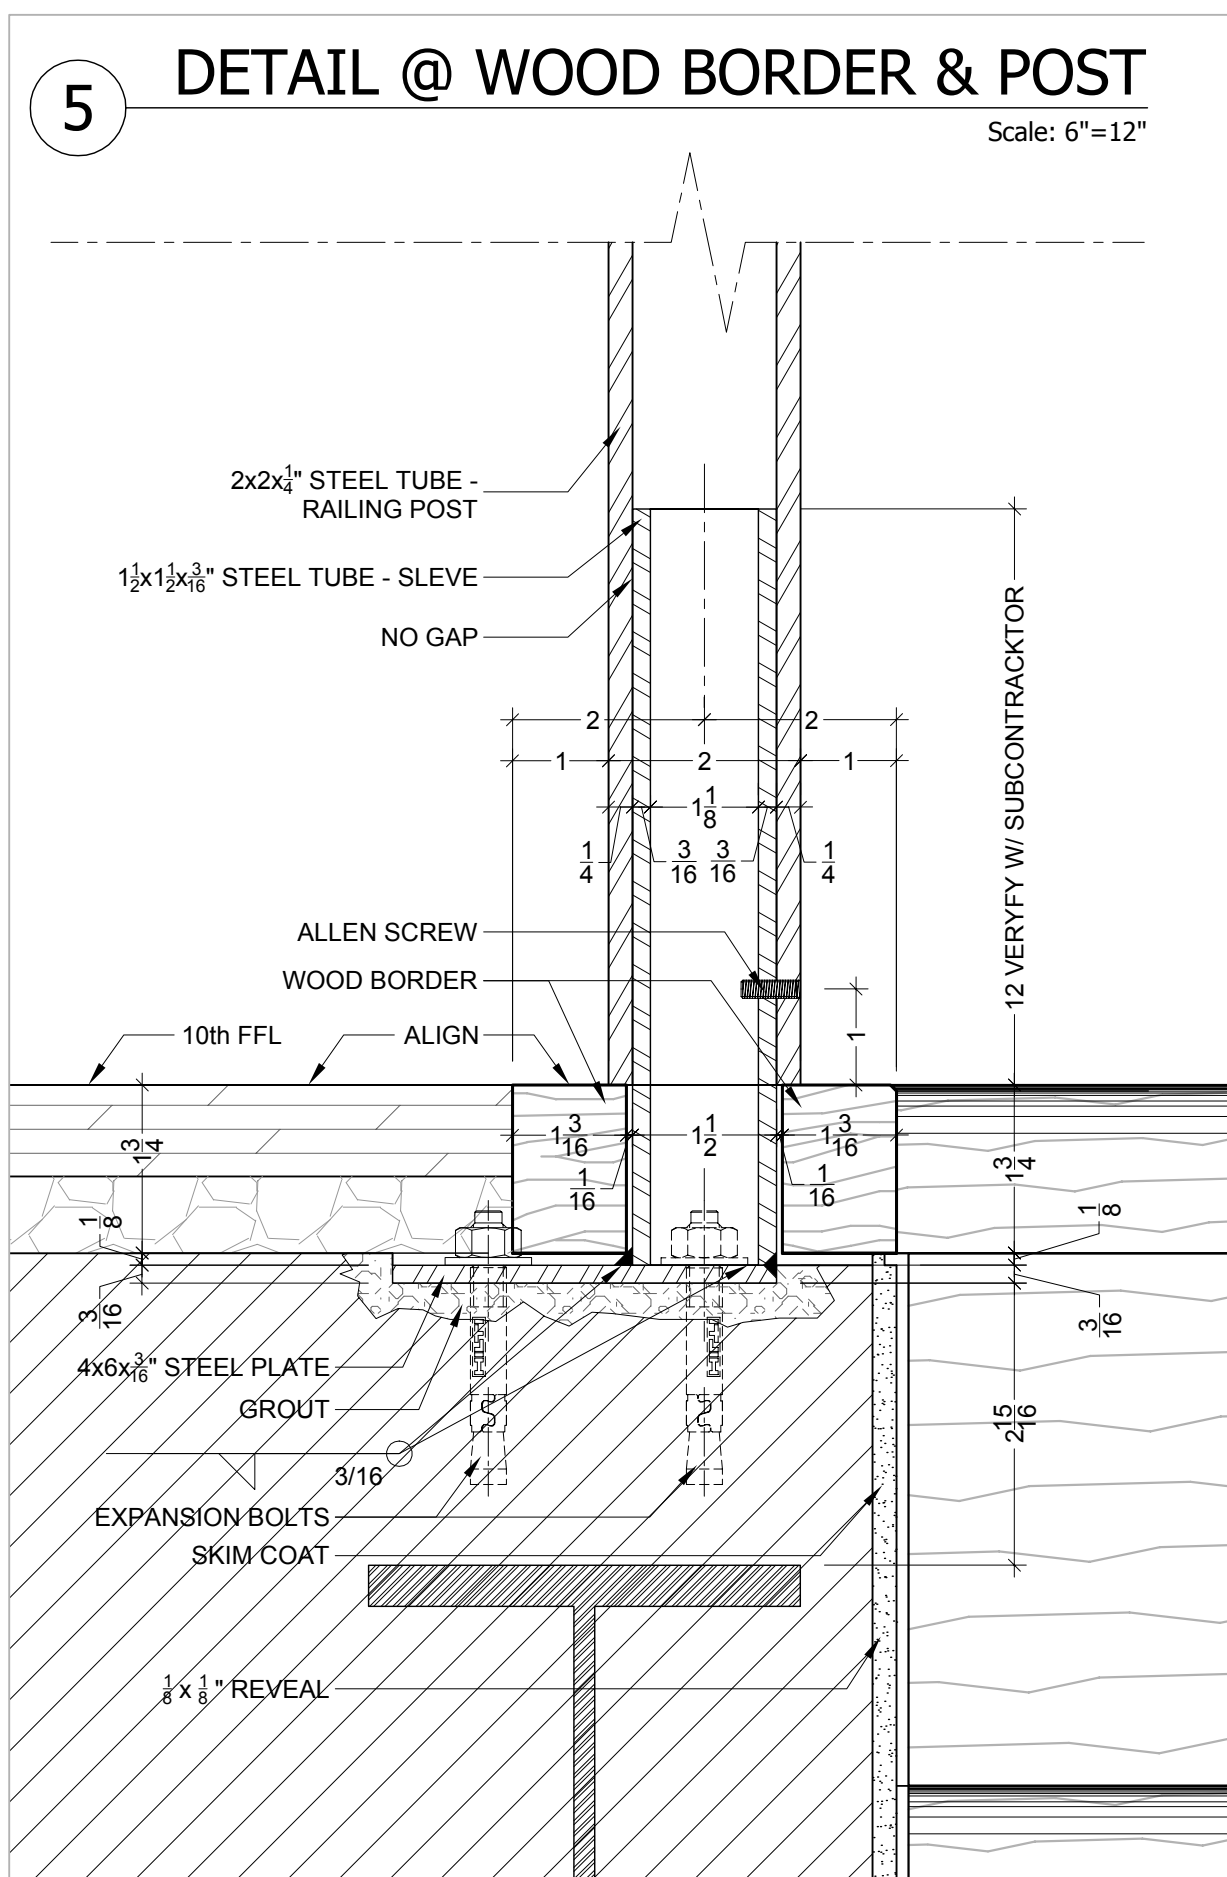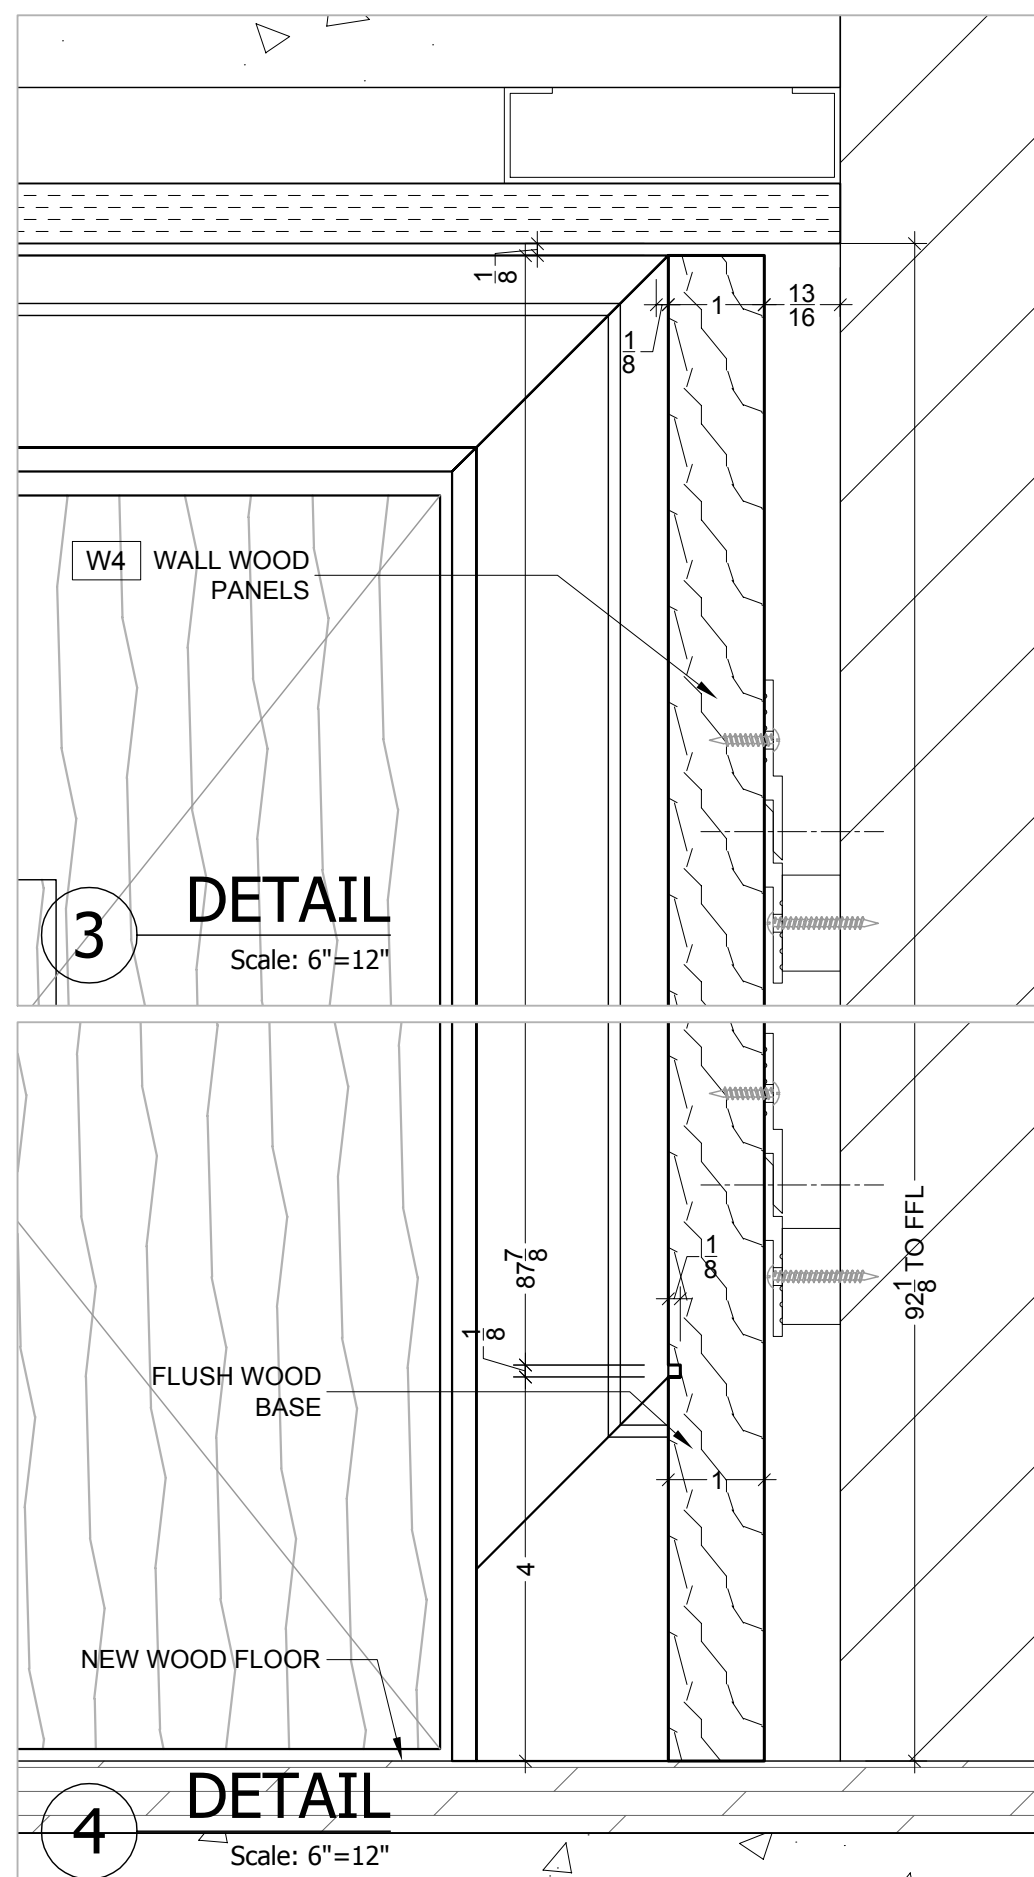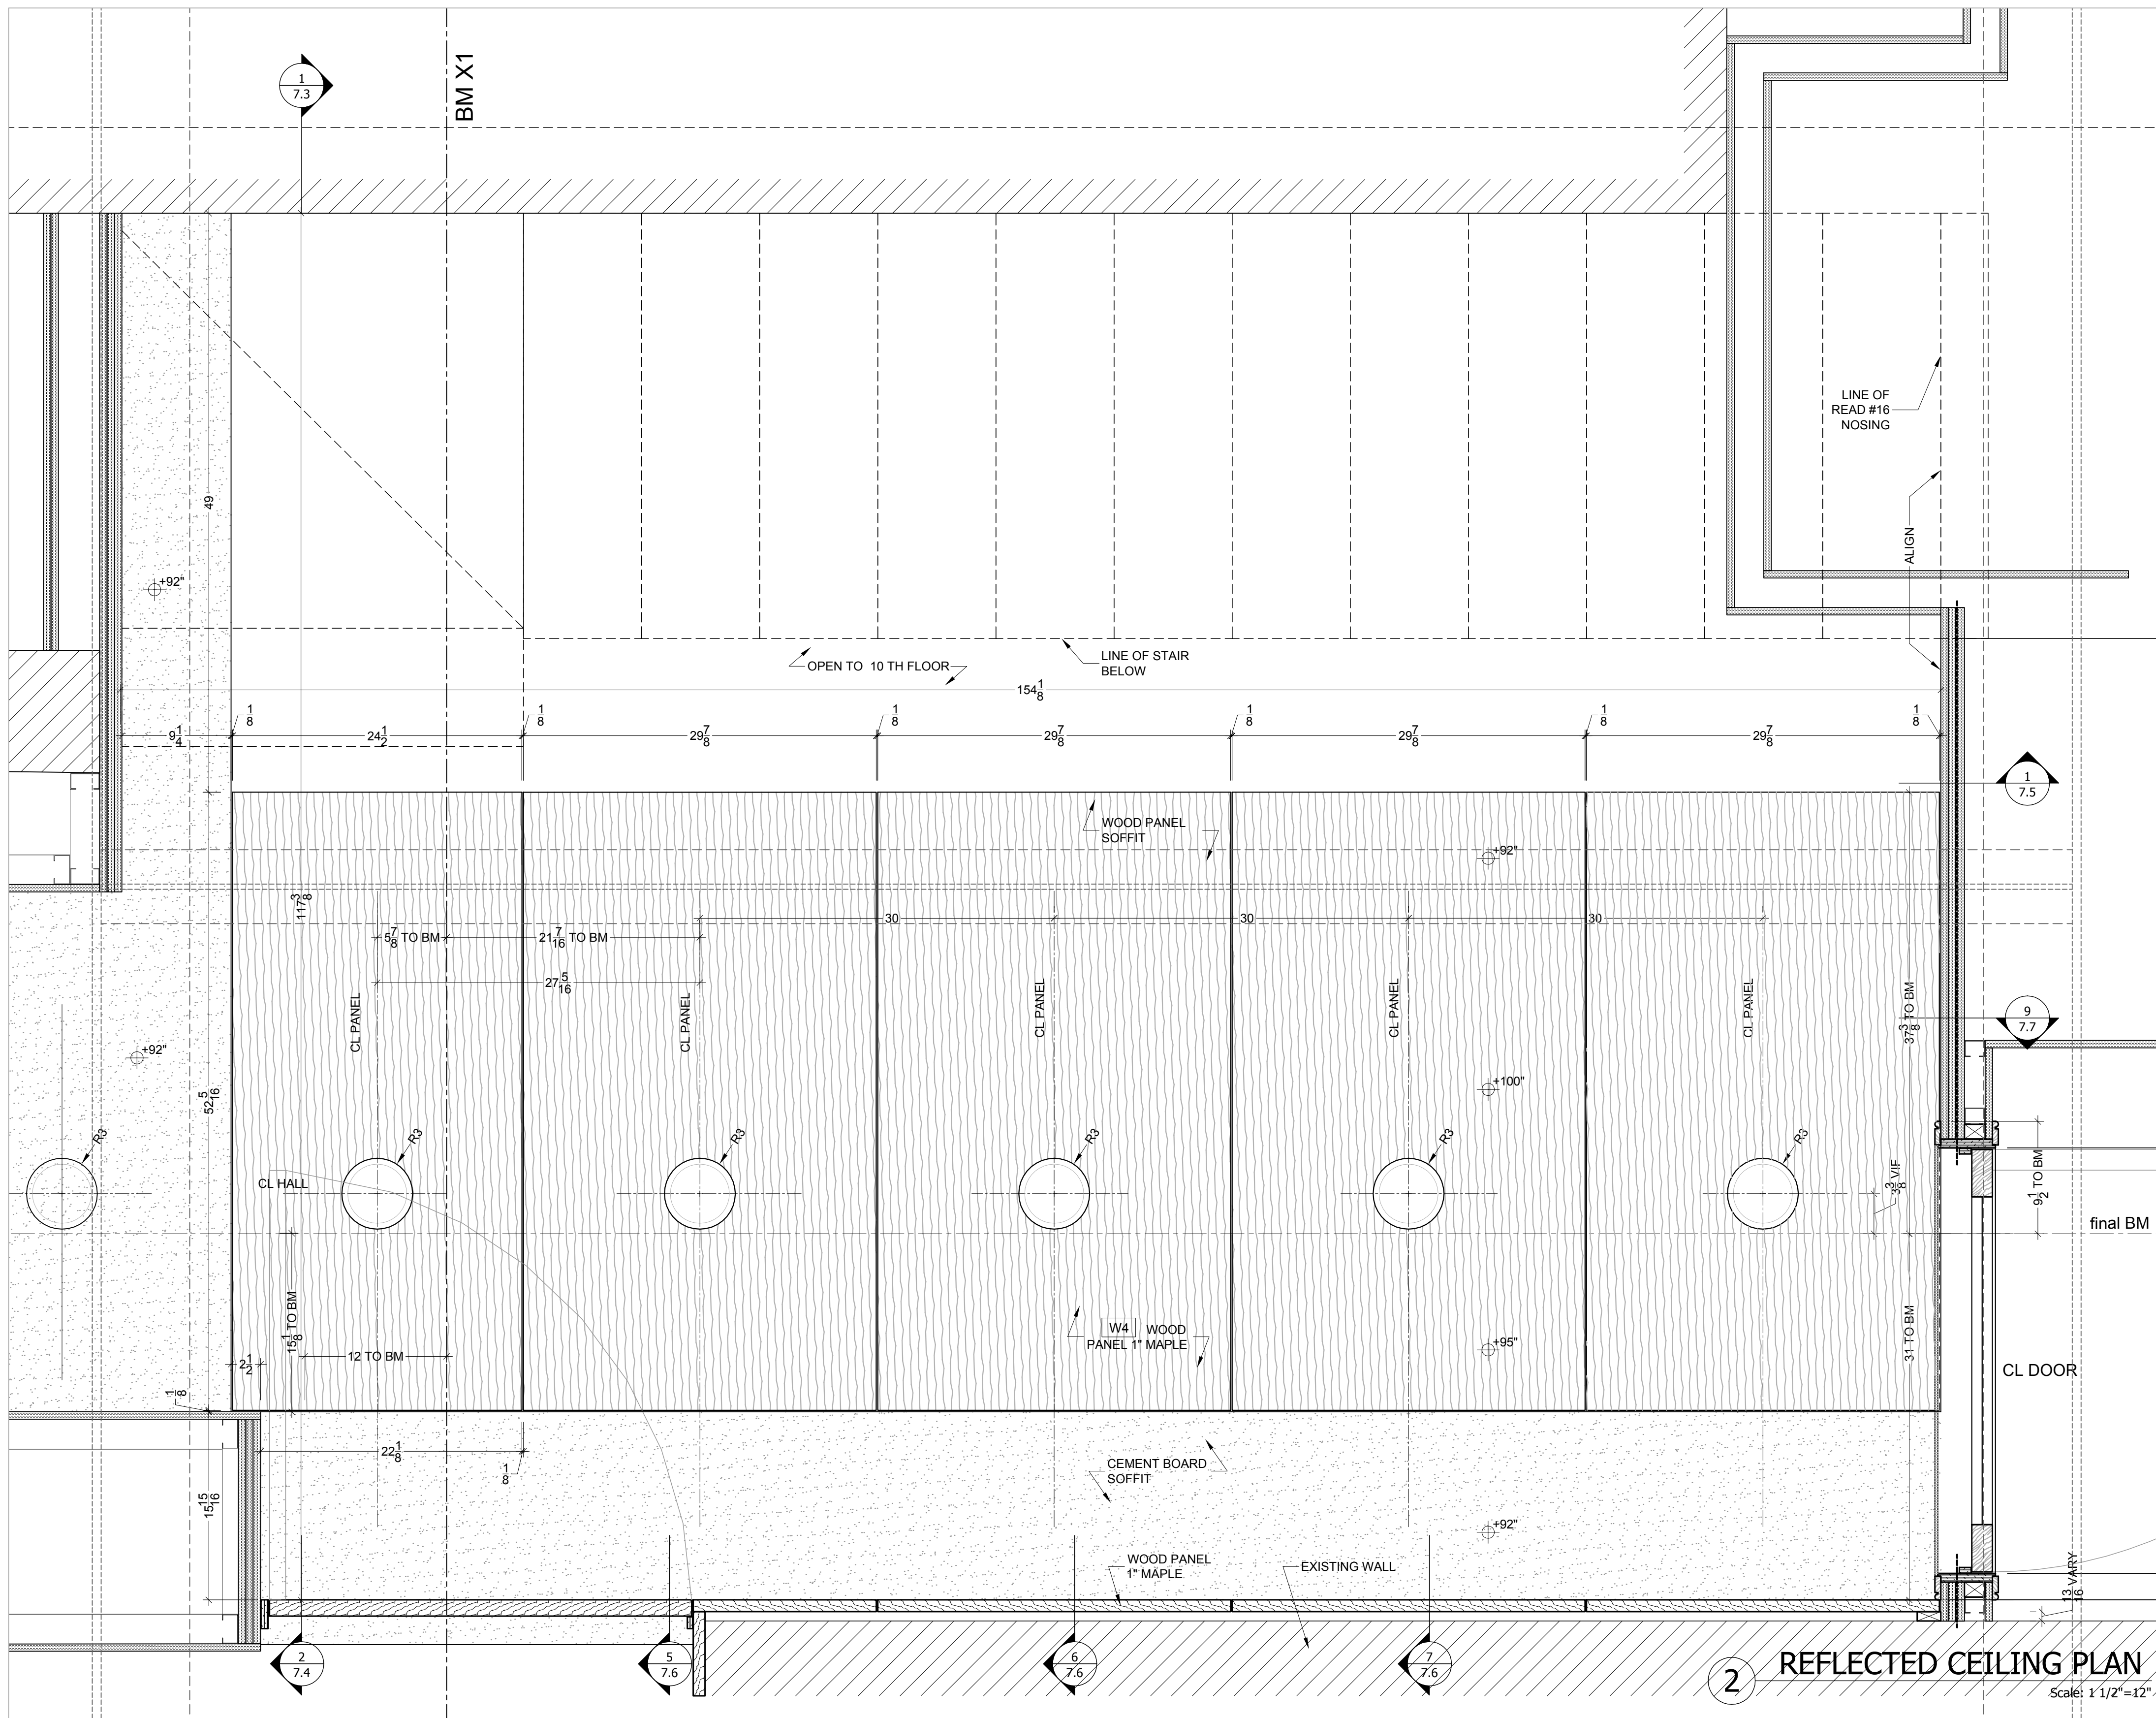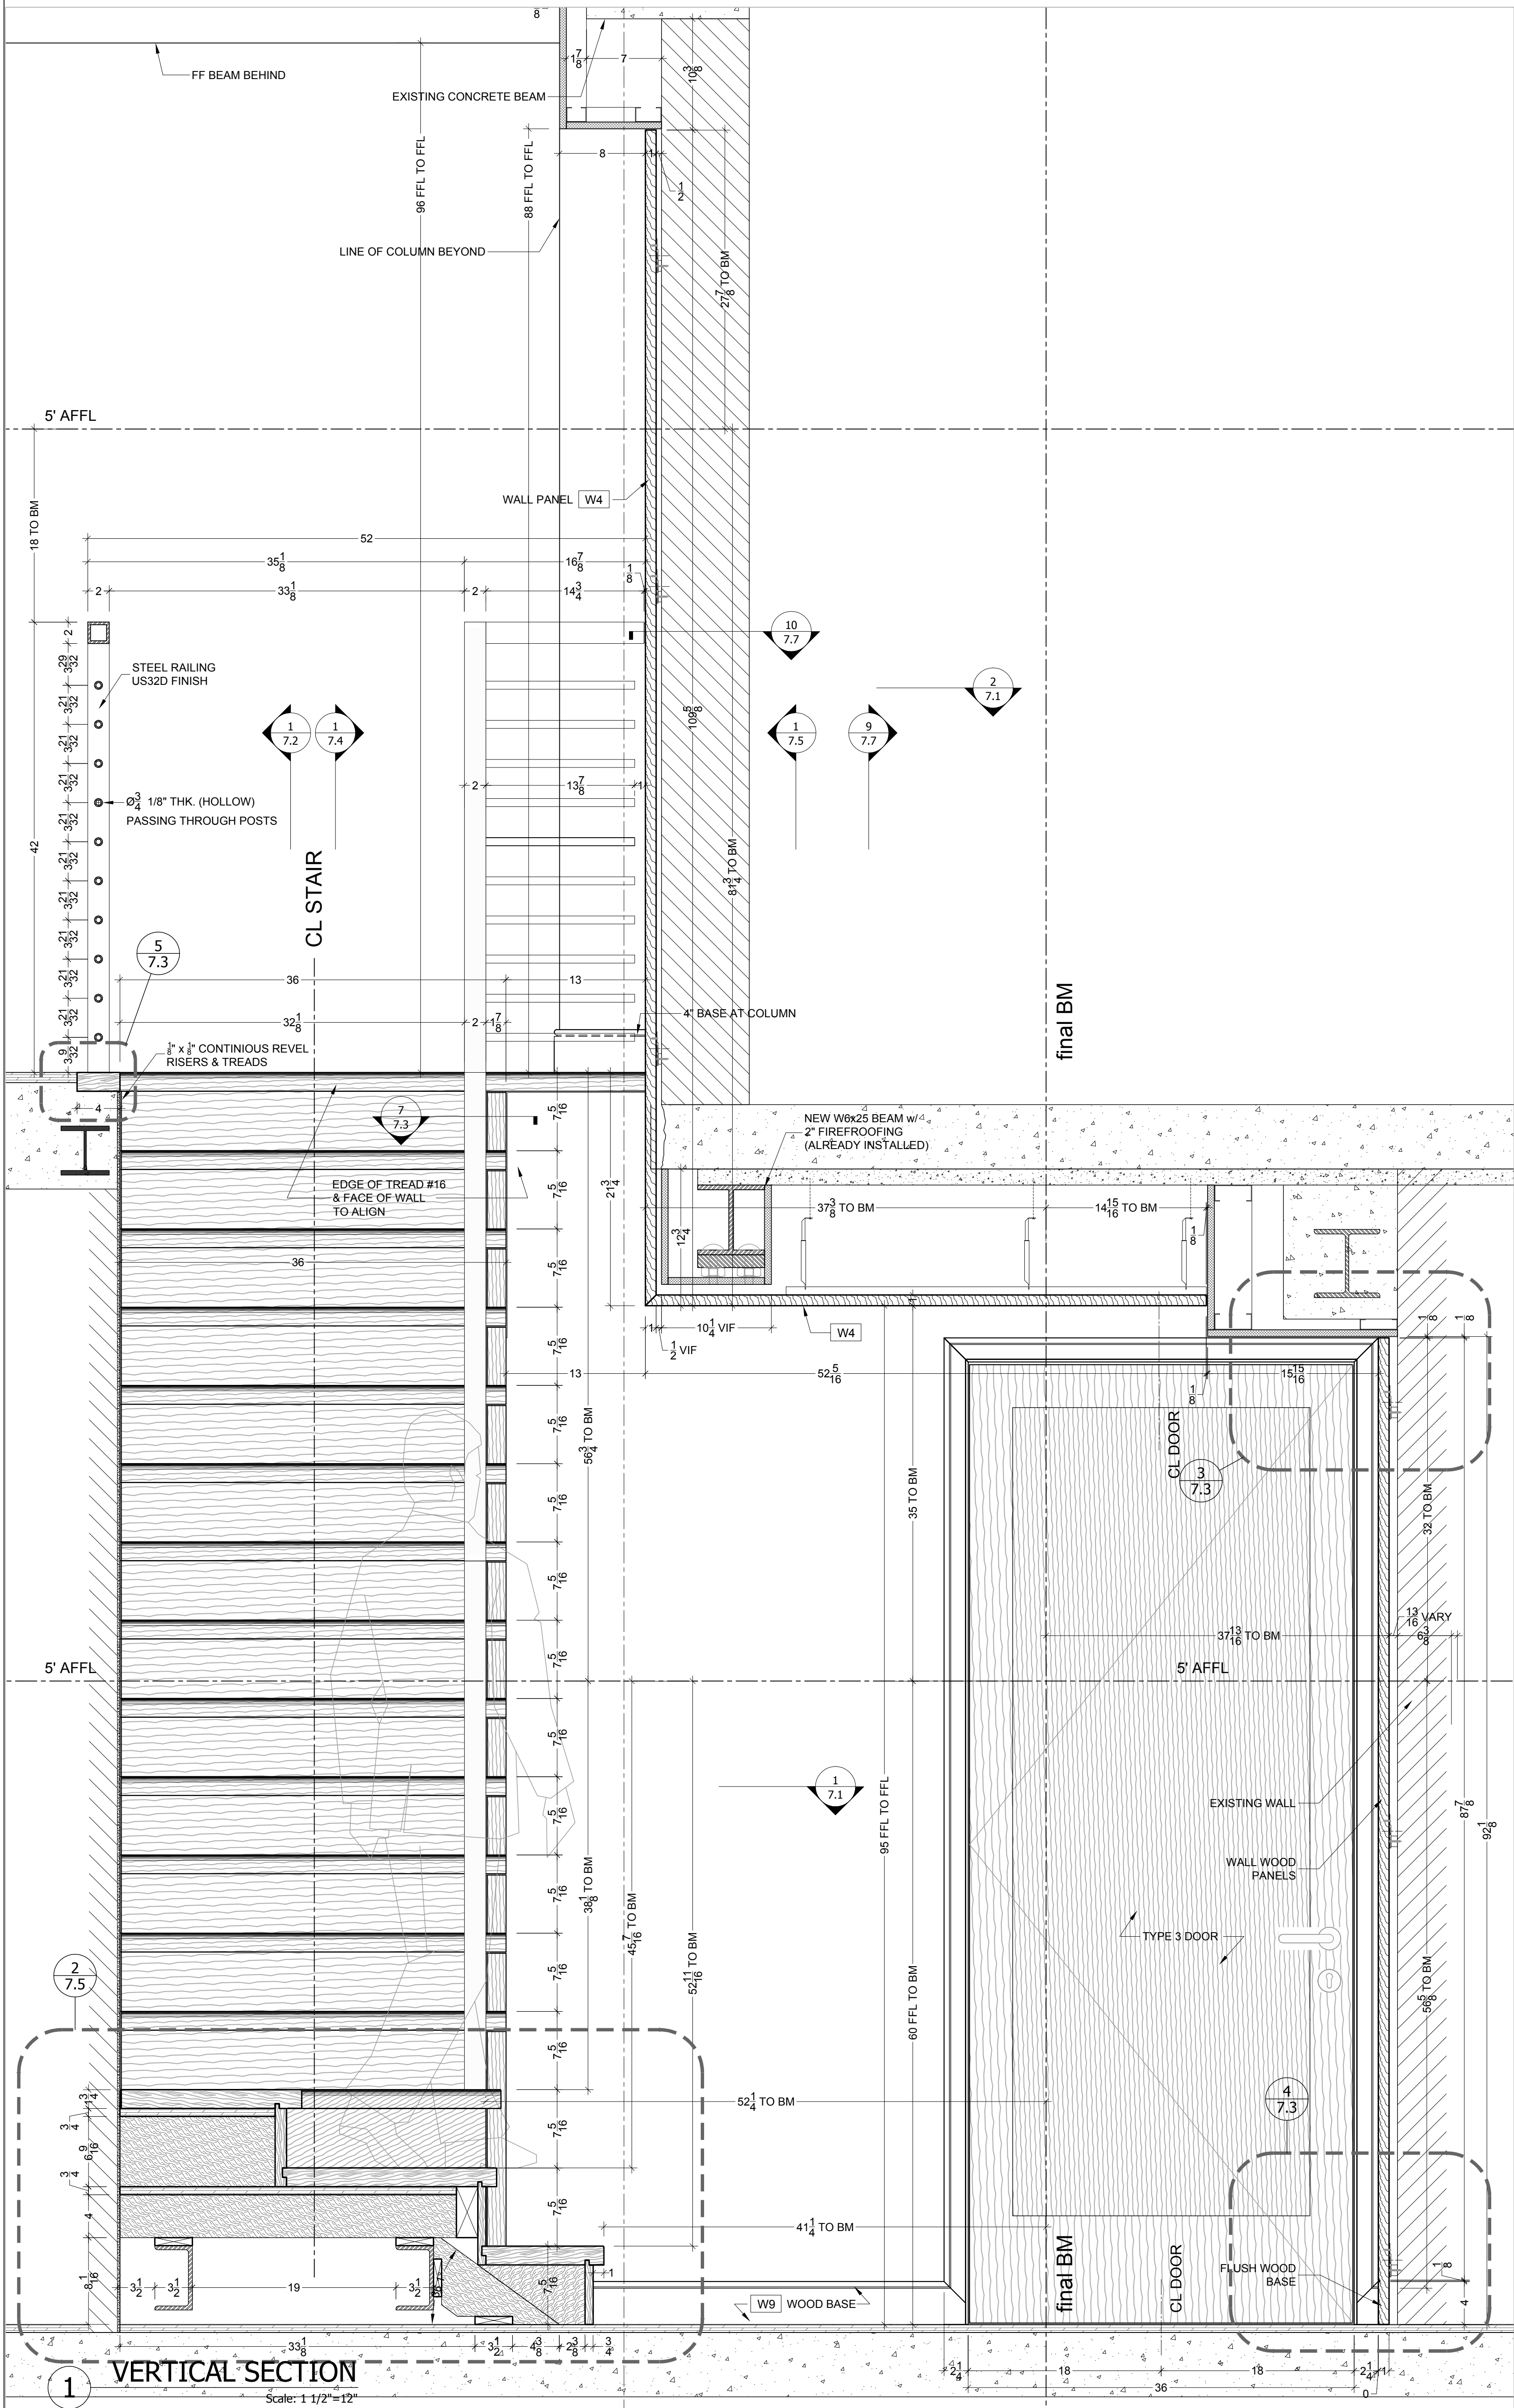

GENERAL NOTES:	
1. SUBMIT WELDER'S LICENCE (NYC)	
2. SUBMIT MILL CERTIFICATES AFTER STEEL PURCHASE PRIOR TO FINAL PAYMENT	
3. SPECIFICATIONS:	
A. STEEL ASTM A36, CHANNELS / BEAMS / ANGLES	
B. HOLES 1/8\"/>	
C. WELD ELECTRODES E 7018	
D. BOLTS ASTM A325 TO TORQUE CONTROL	
E. PAINT SMP COAT EXCEPT 2\"/>	
F. DO NOT COVER UP ANY WELDS OR ROUTS UNTIL SIGNED OFF IN WRITING BY SAGE	
10.12.07 SECOND SUBMISSION	
09.18.07 FIRST SUBMISSION	
08.03.07 PRELIMINARY SUBMISSION 03	
05.23.07 PRELIMINARY SUBMISSION 02	
03.27.07 PRELIMINARY SUBMISSION 01	
COMPANY NAME	
JOB : XXX RESIDENCE	
ARCHT. _____	
CONTR. _____	
TITLE : STAIR - 9TH TO 10TH FLOOR SECTIONS, DETAILS, RCP	
SCALE	AS NOTED
DRAWN	N.A. CHECKED N.P.
DATE	05.23.07
DWG. No 7.3	

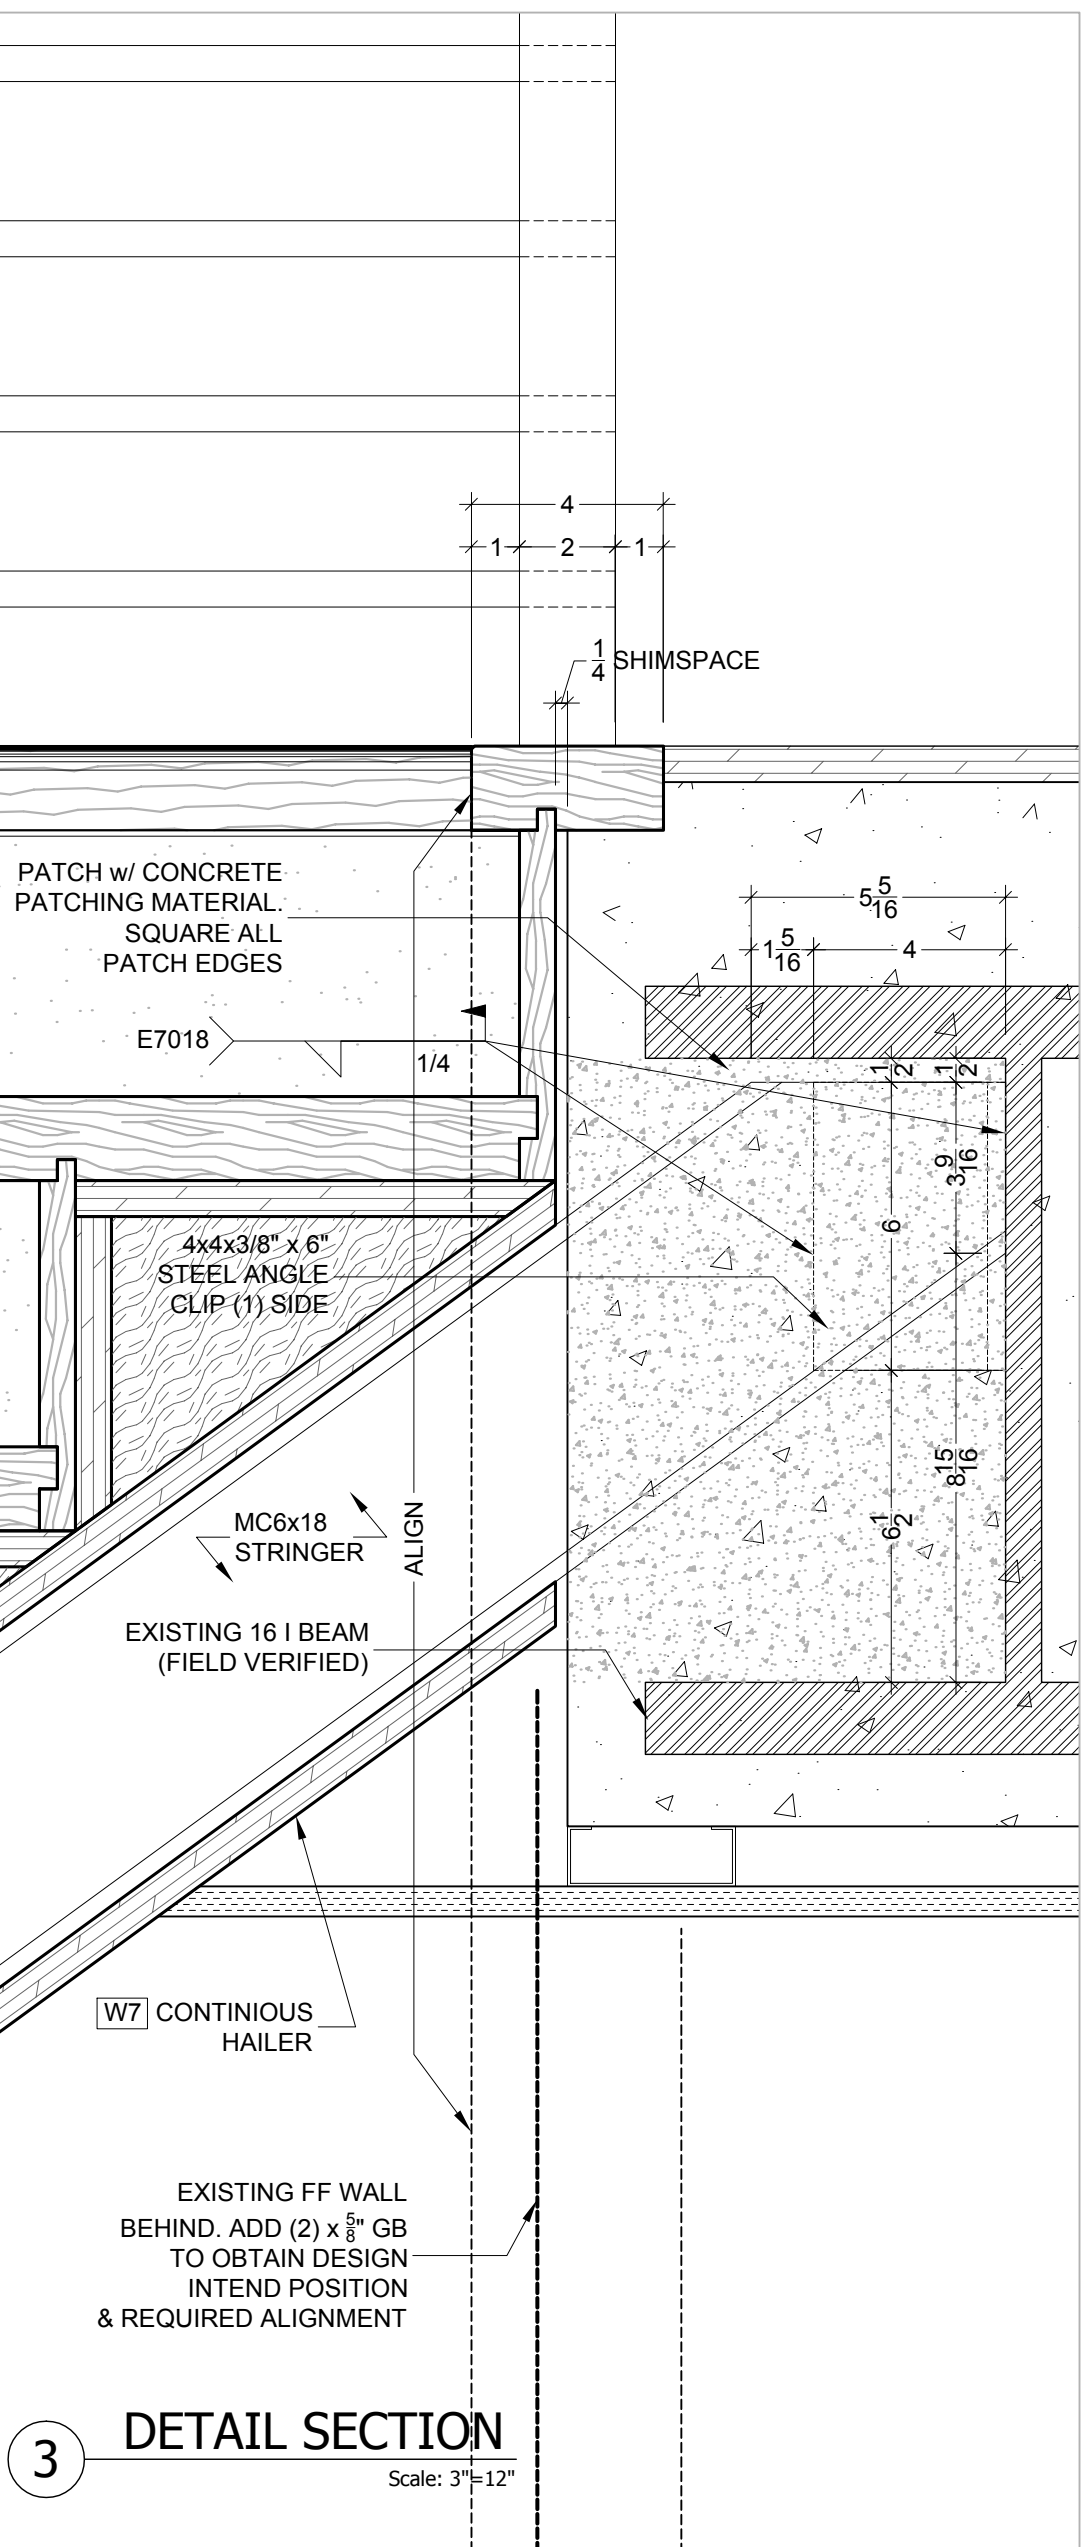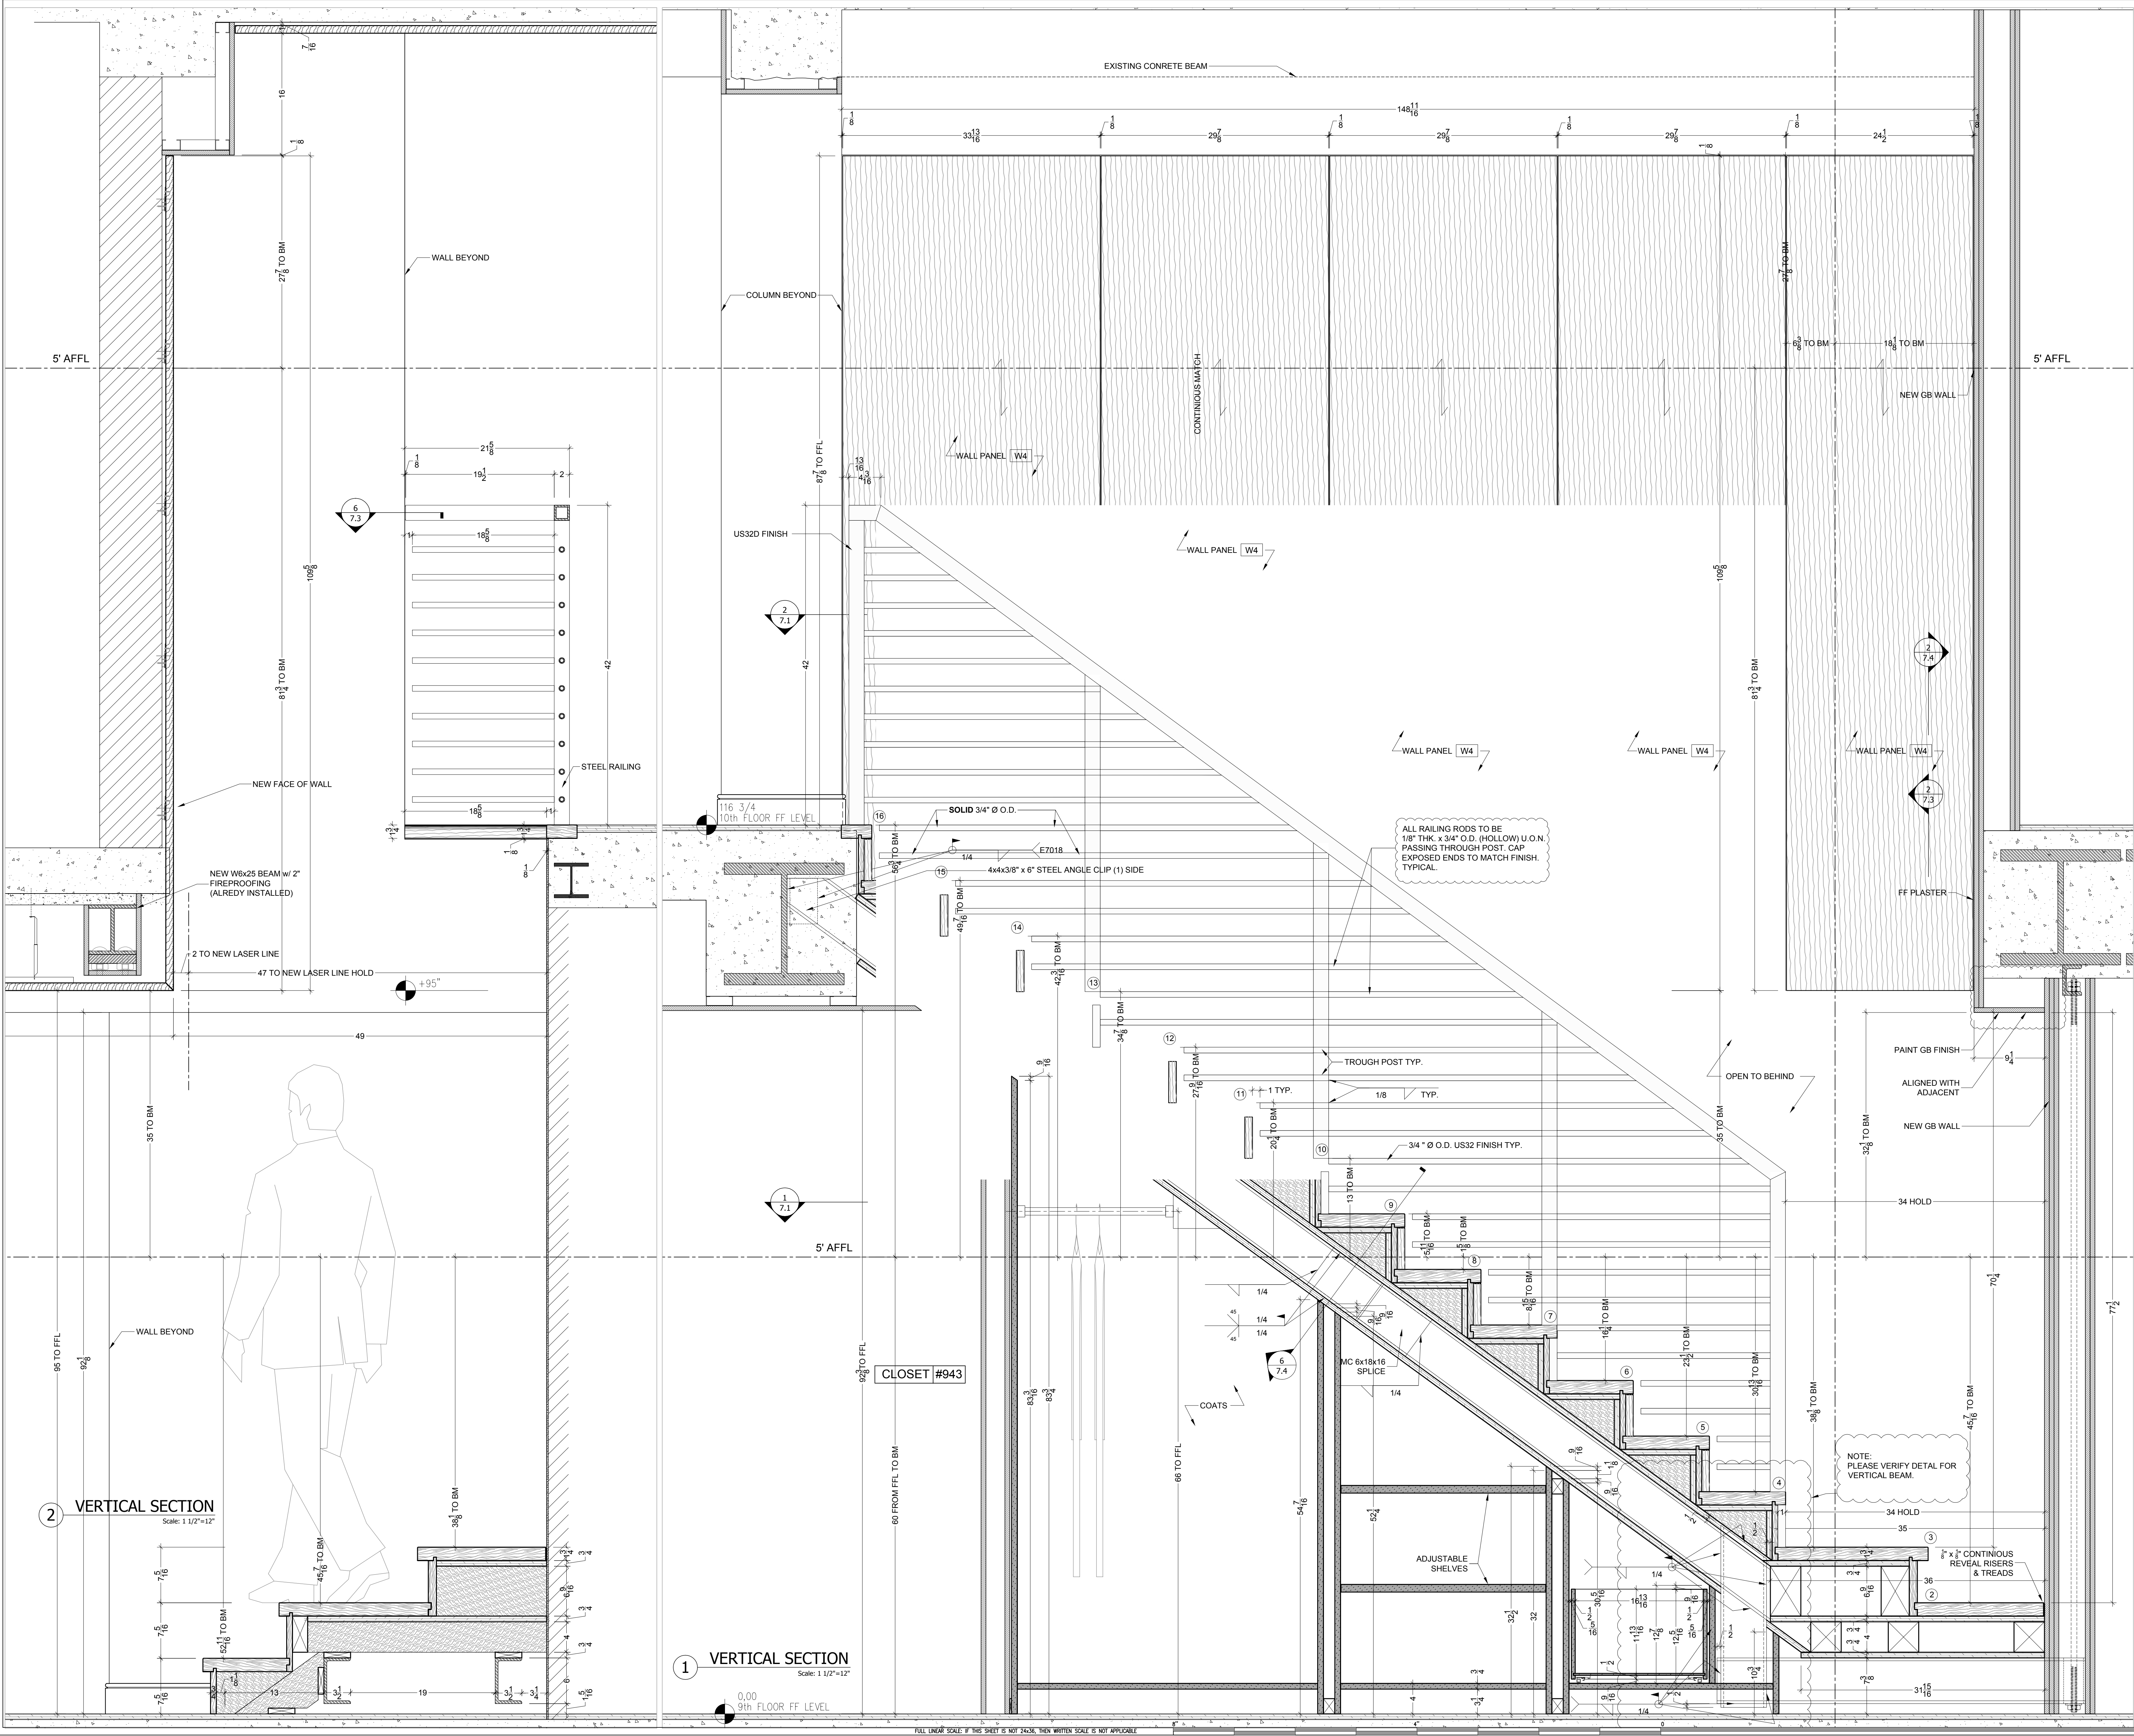

GENERAL NOTES:

- SUBMIT WELDER'S LICENCE (NYC)
- SUBMIT MILL CERTIFICATES AFTER STEEL PURCHASE PRIOR TO FINAL PAYMENT
- SPECIFICATIONS:
 - A. STEEL ASTM A36, CHANNELS / BEAMS / ANGLES
 - ASTM A307, SEEL RODS
 - B. HOLES 13/16" Ø U.O.N.
 - C. WELD ELECTRODES E 7018
 - D. BOLTS ASTM A325 TC TORQUE CONTROL
 - E. PAINT SMOP COAT EXCEPT 2" FROM ALL BOLT HOLES OR WELDS
 - F. DO NOT COVER UP ANY WELDS OR ROUTS UNTIL SIGNED OFF IN WRITING BY SAGE

DATE	DESCRIPTION
10.12.07	SECOND SUBMISSION
09.18.07	FIRST SUBMISSION
08.03.07	PRELIMINARY SUBMISSION 03
05.23.07	PRELIMINARY SUBMISSION 02
03.27.07	PRELIMINARY SUBMISSION 01

COMPANY NAME


JOB : XXX RESIDENCE


ARCHT. _____

CONTR. _____


TITLE : STAIR - 9TH TO 10TH FLOOR SECTIONS, DETAILS

SCALE	AS NOTED	DWG. No
DRAWN N.A.	CHECKED N.P.	7.4
DATE 05.23.07		

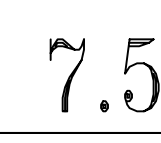


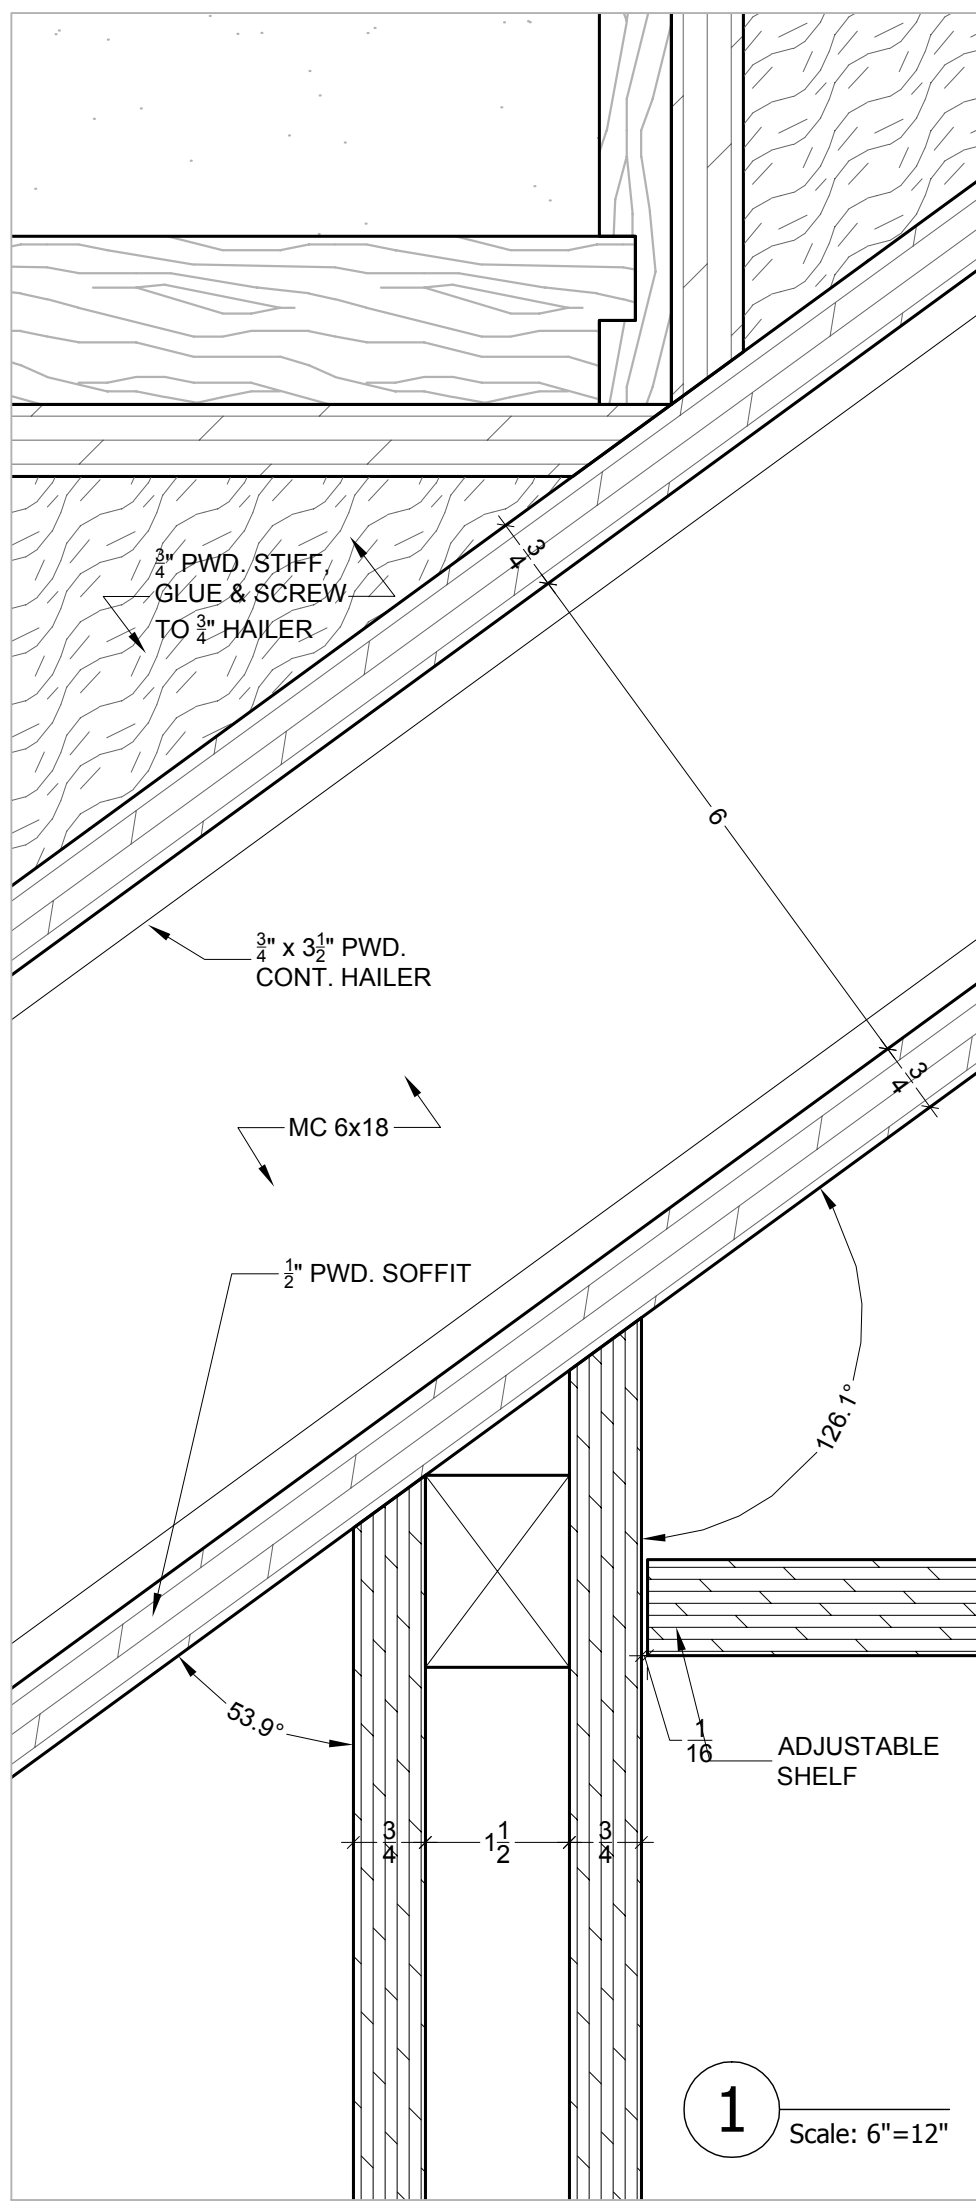


1 Scale: 6"=12"

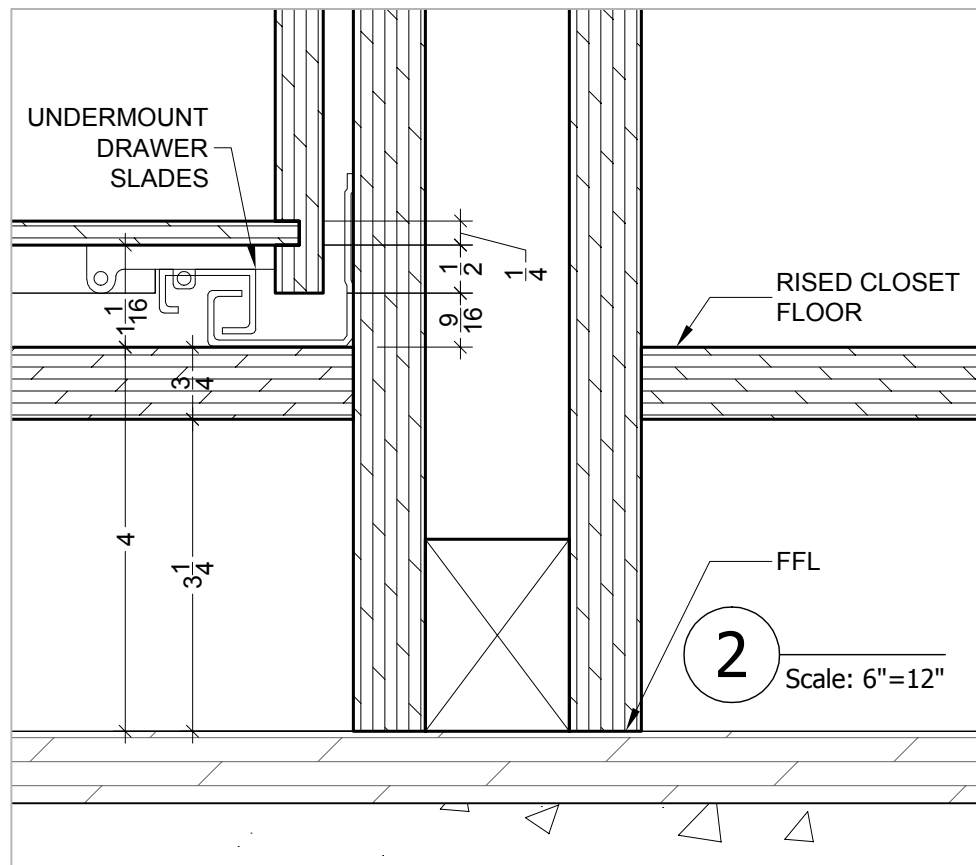


2 Scale: 6"=12"

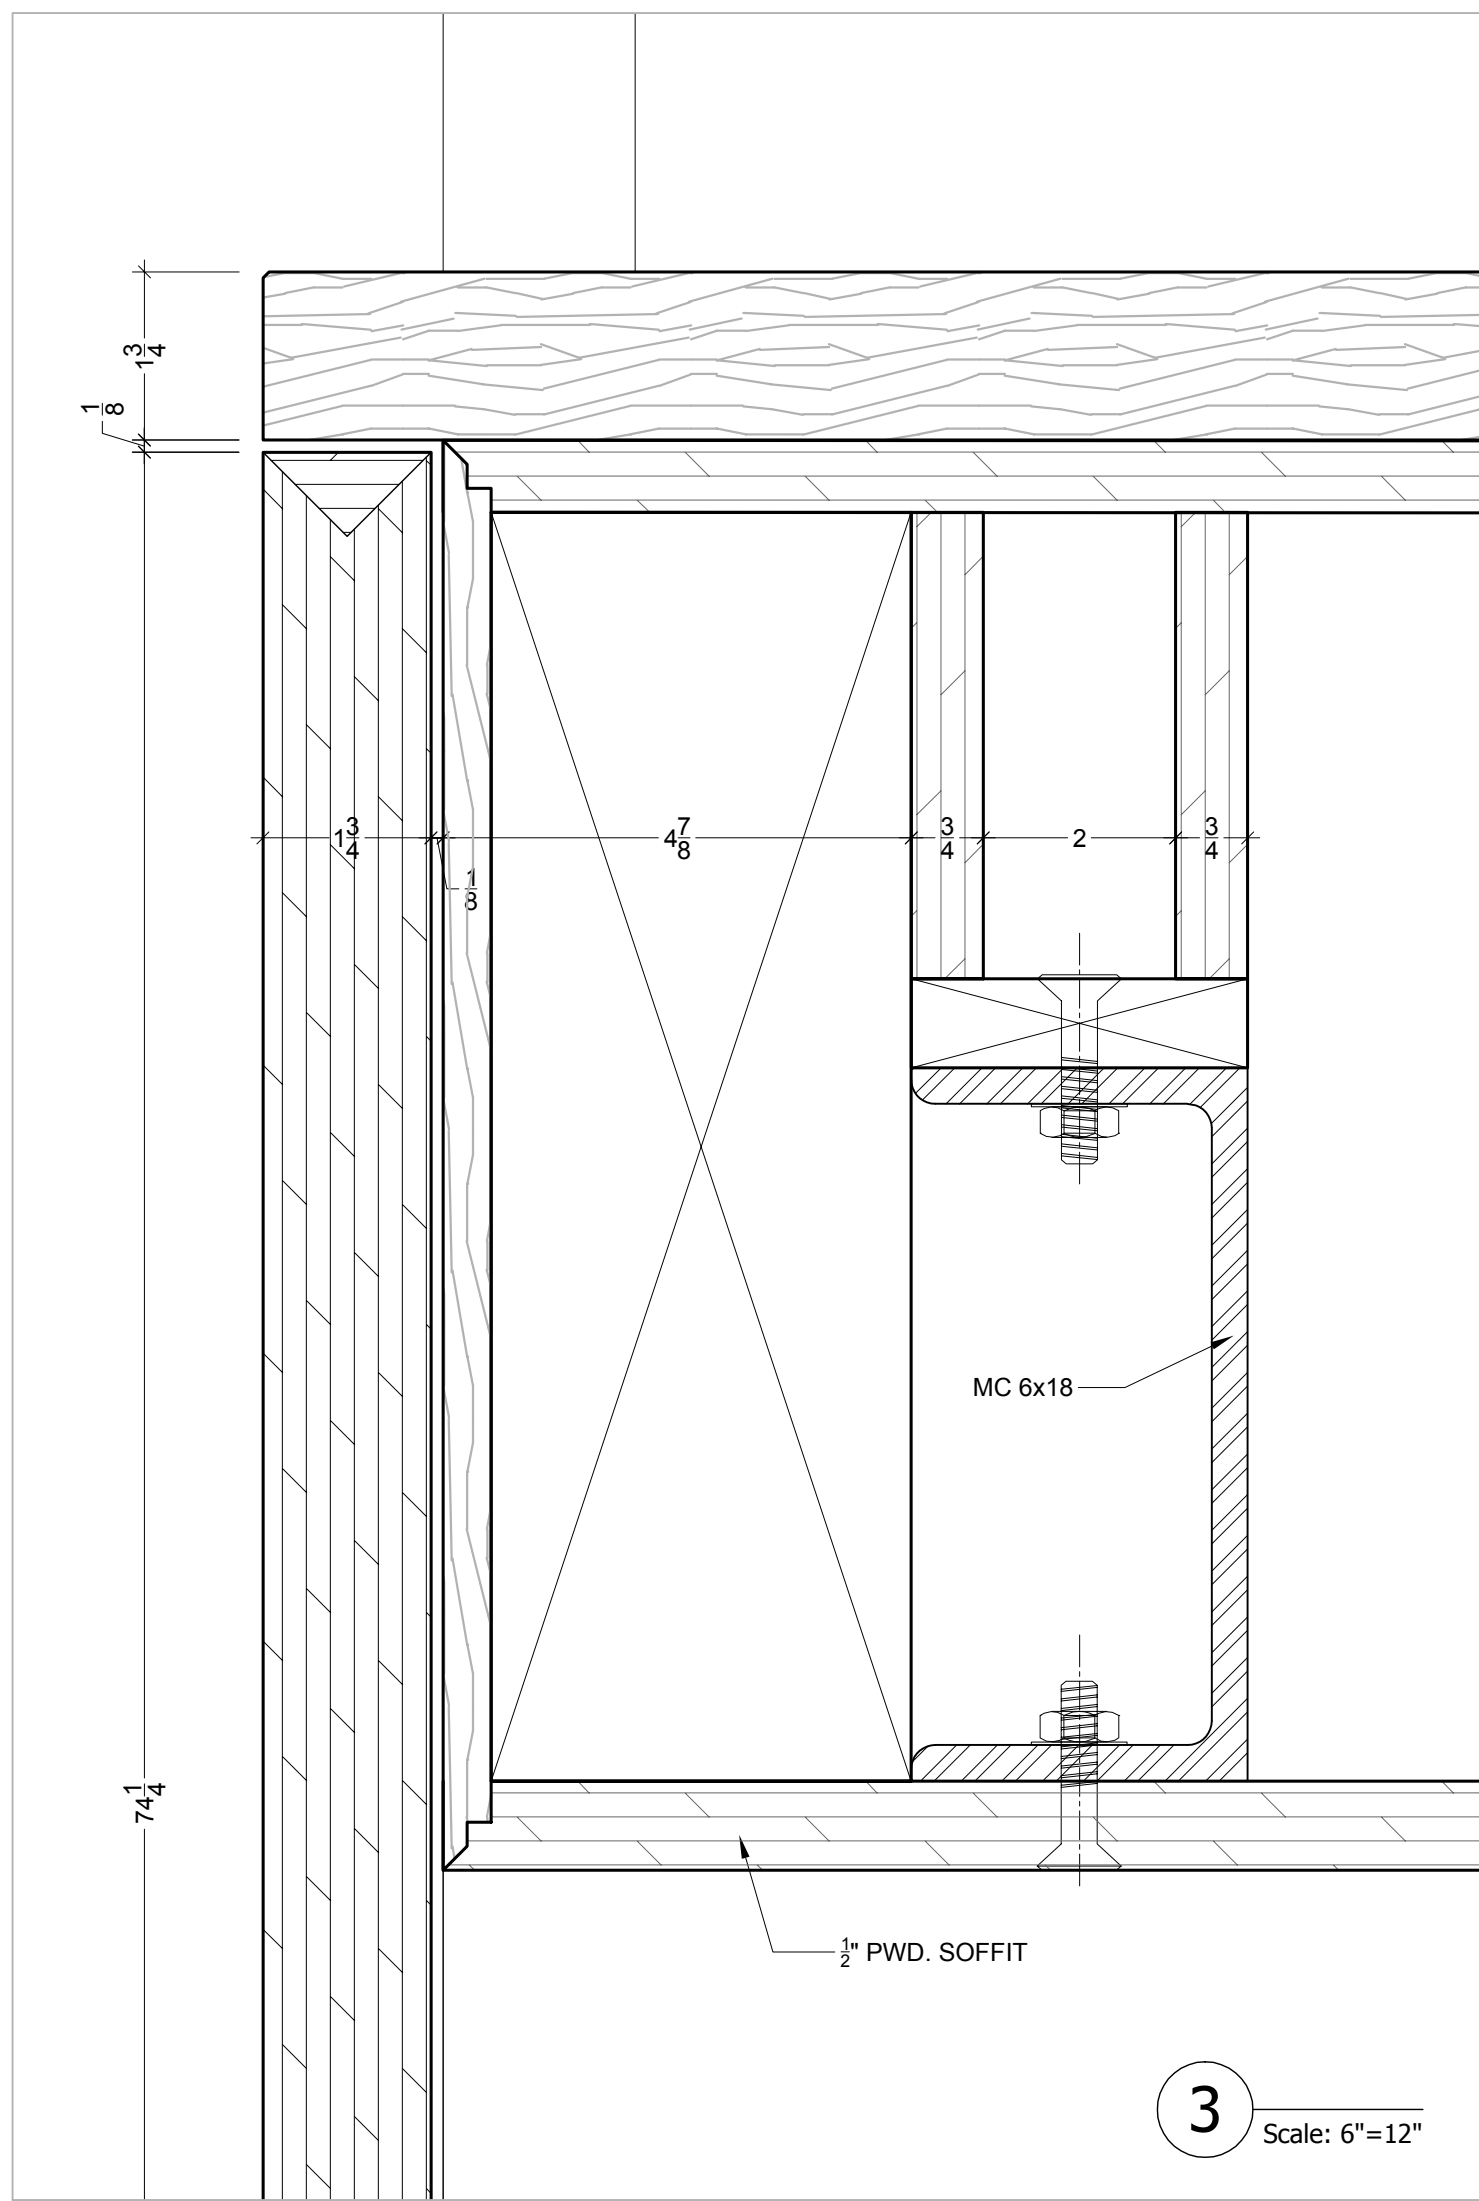


3 Scale: 6"=12"

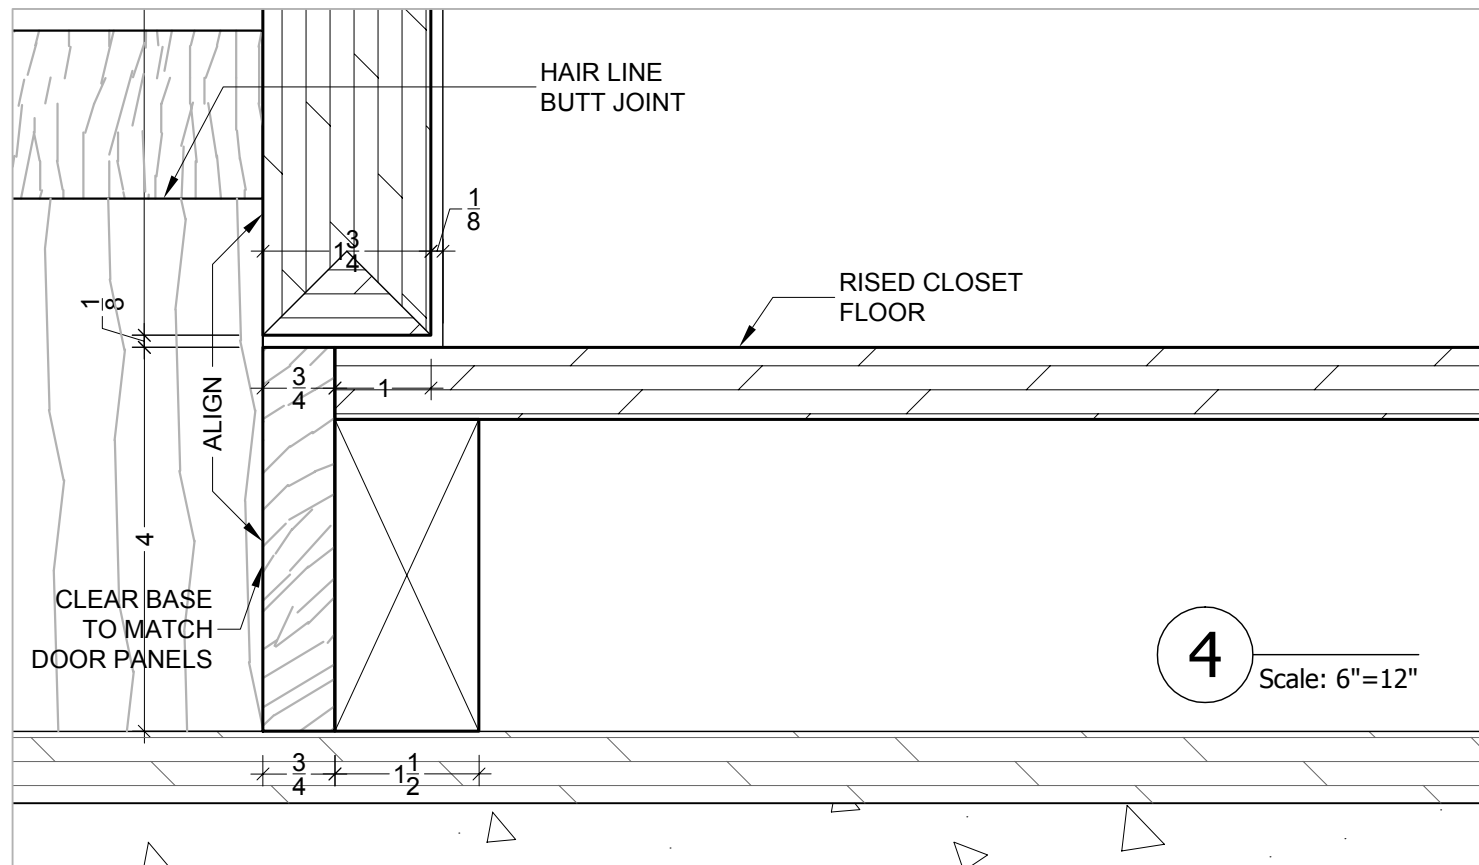


4 Scale: 6"=12"

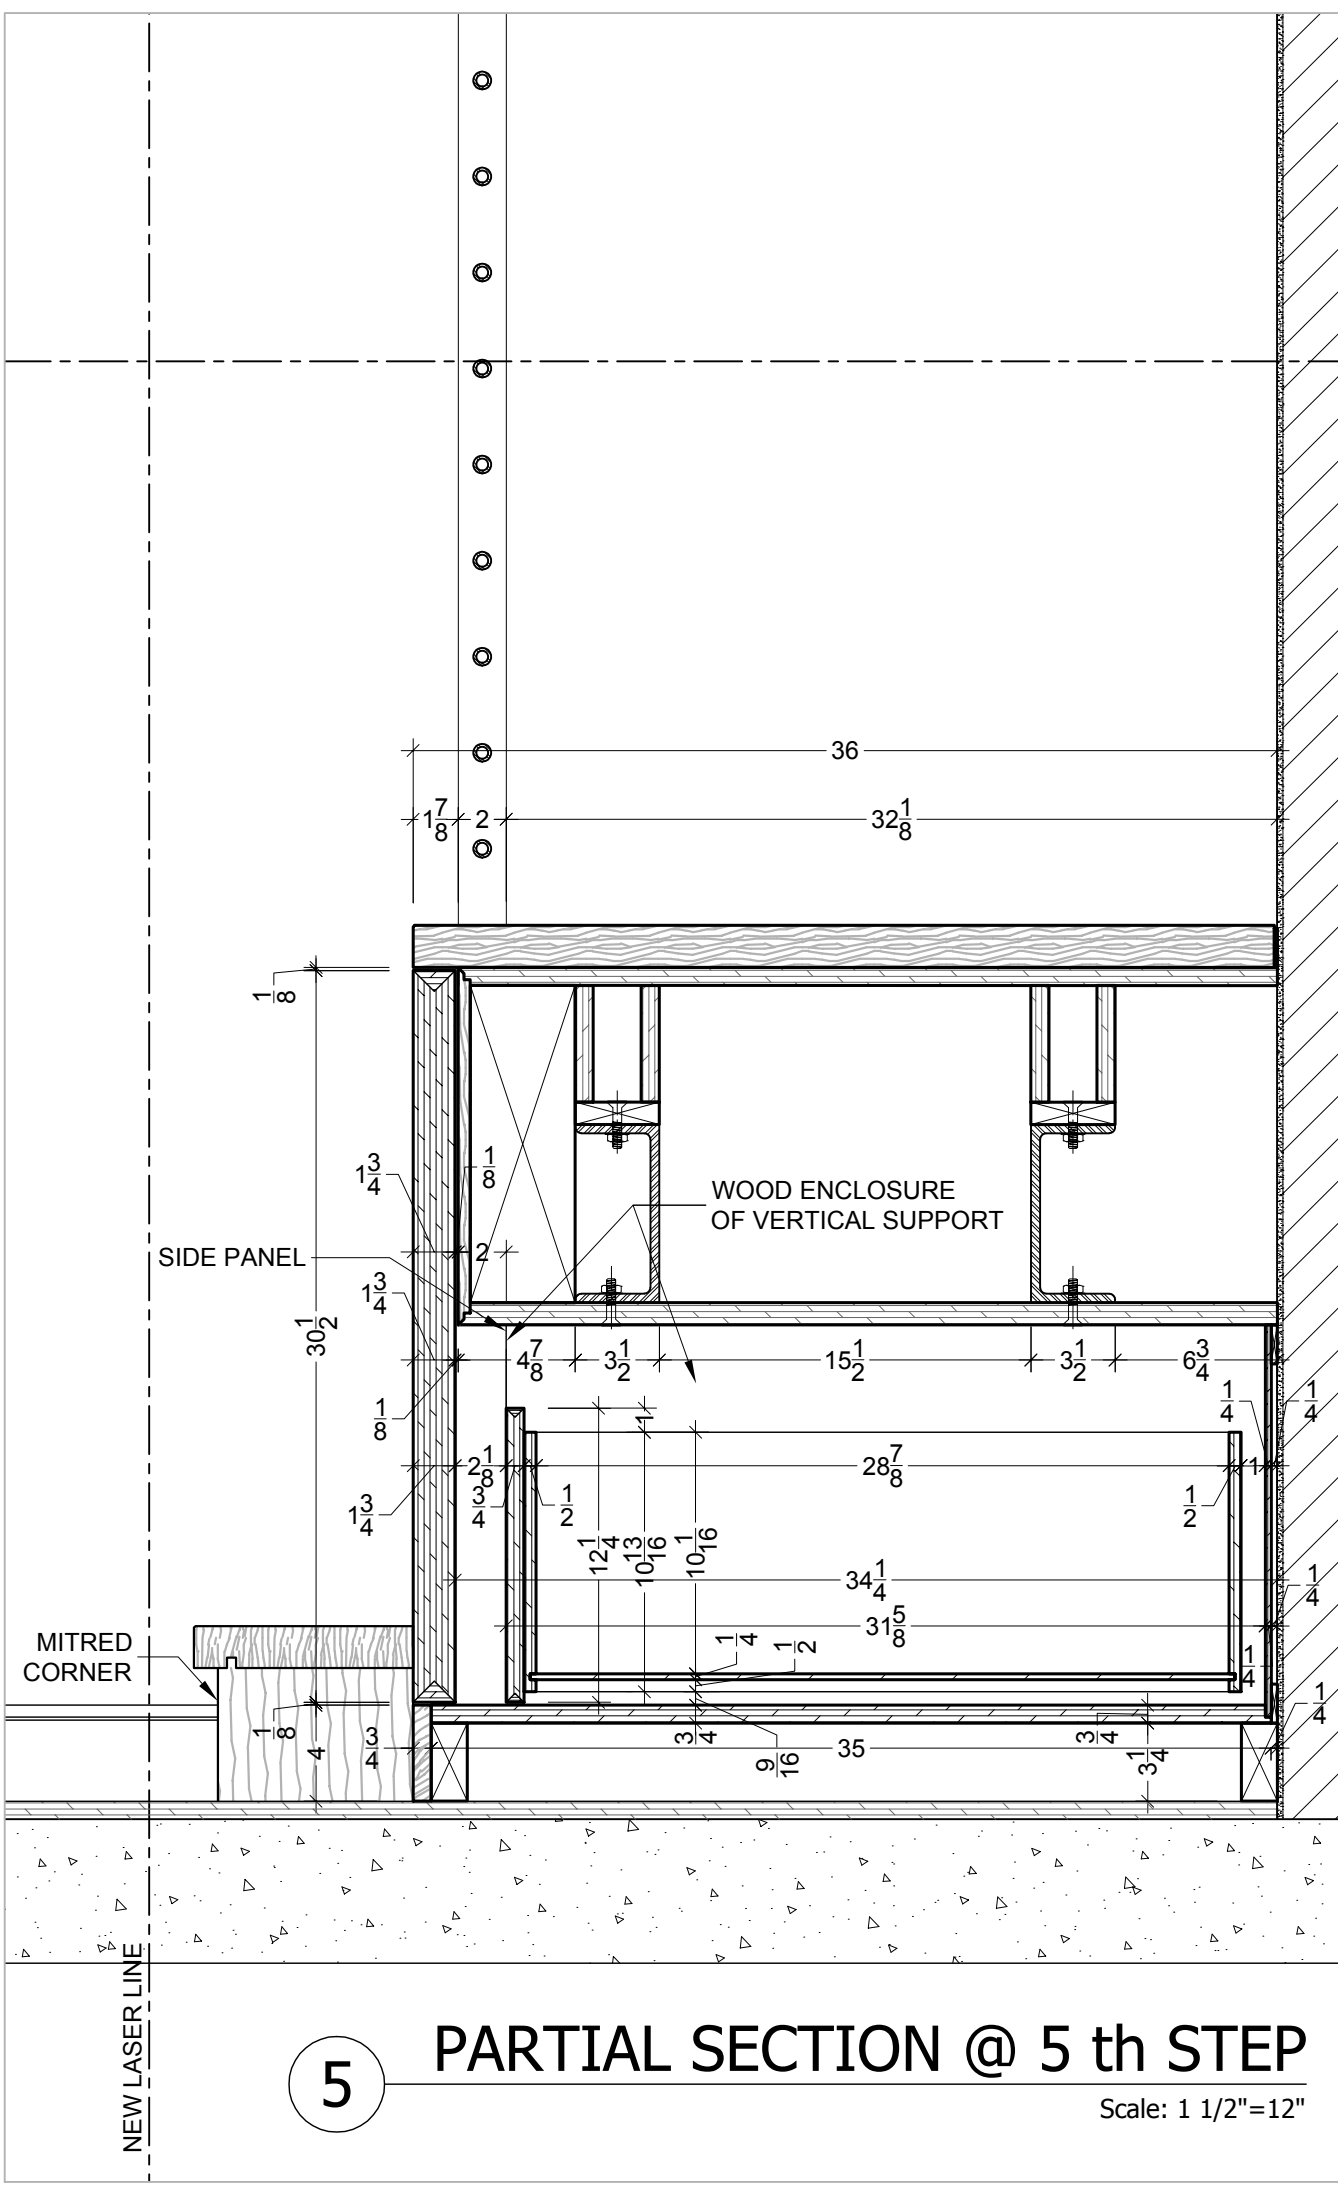


5 PARTIAL SECTION @ 5 th STEP Scale: 1 1/2"=12"

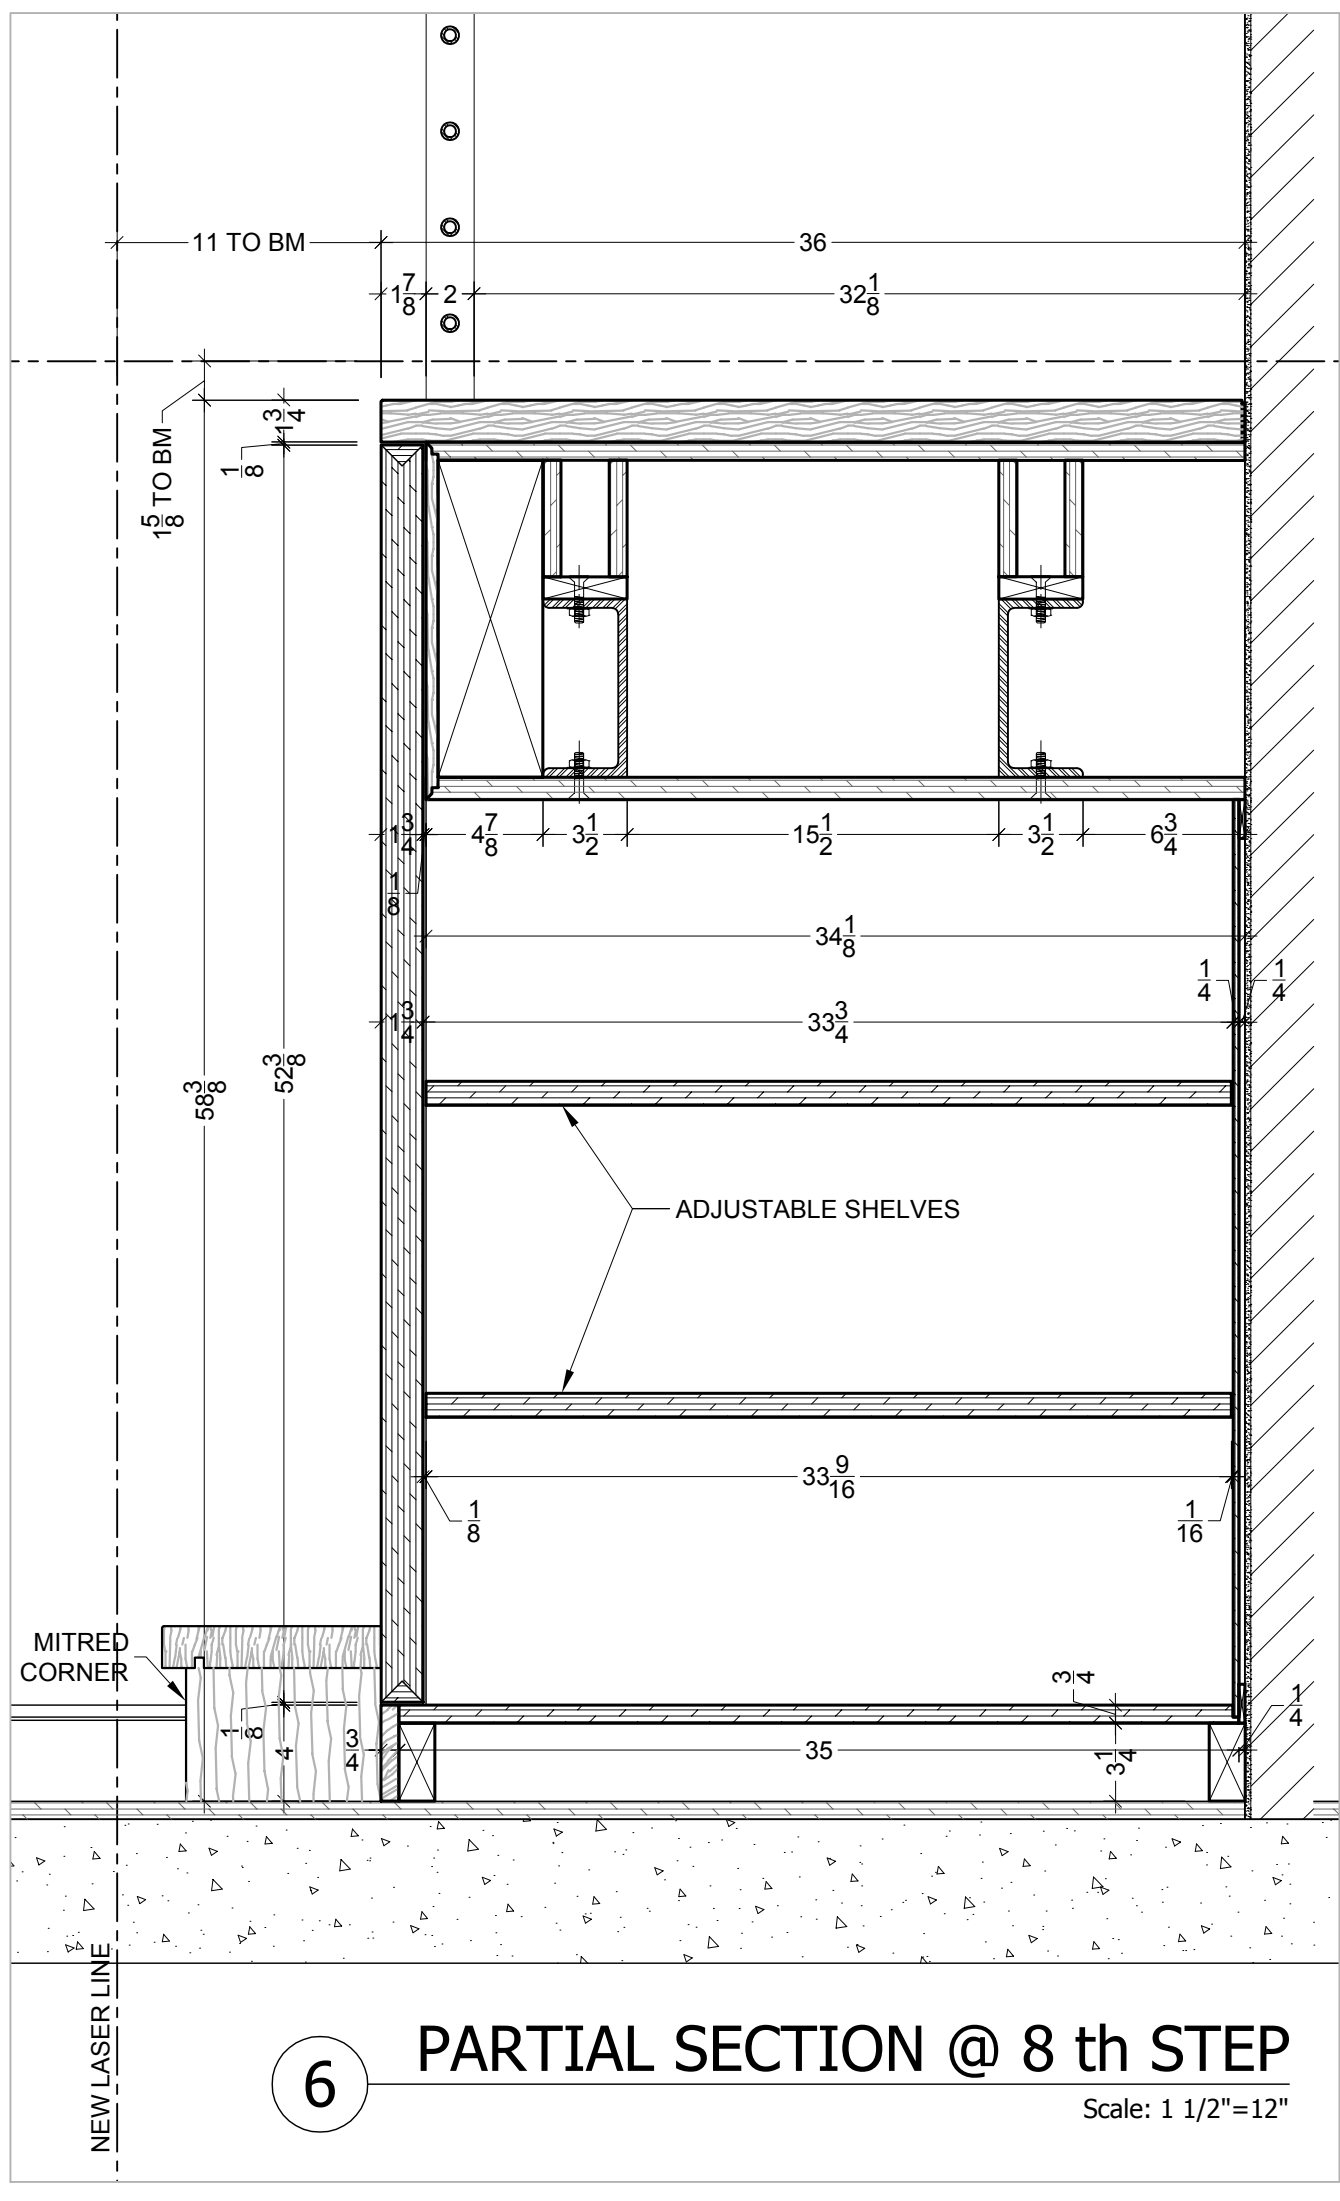


6 PARTIAL SECTION @ 8 th STEP Scale: 1 1/2"=12"

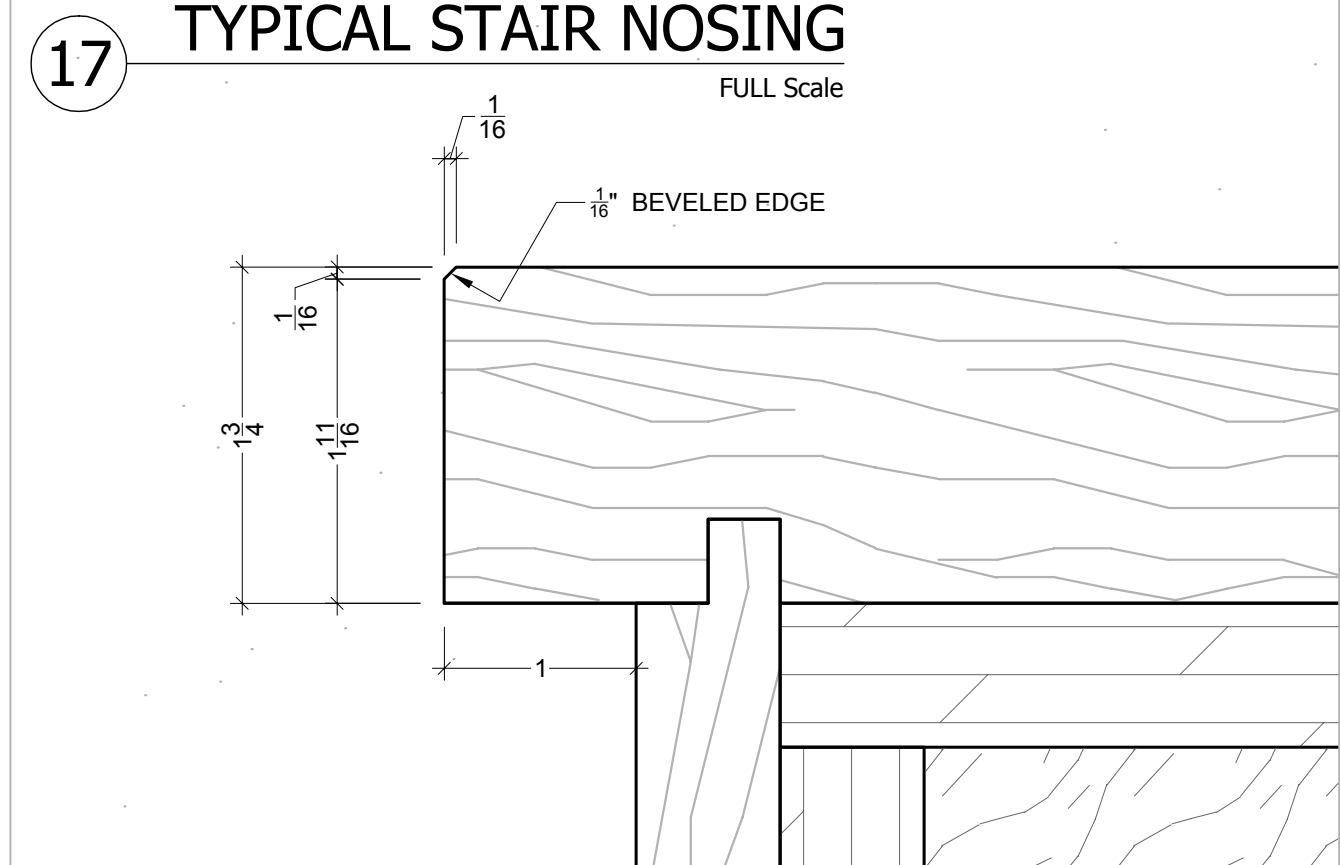

17 TYPICAL STAIR NOSING FULL Scale

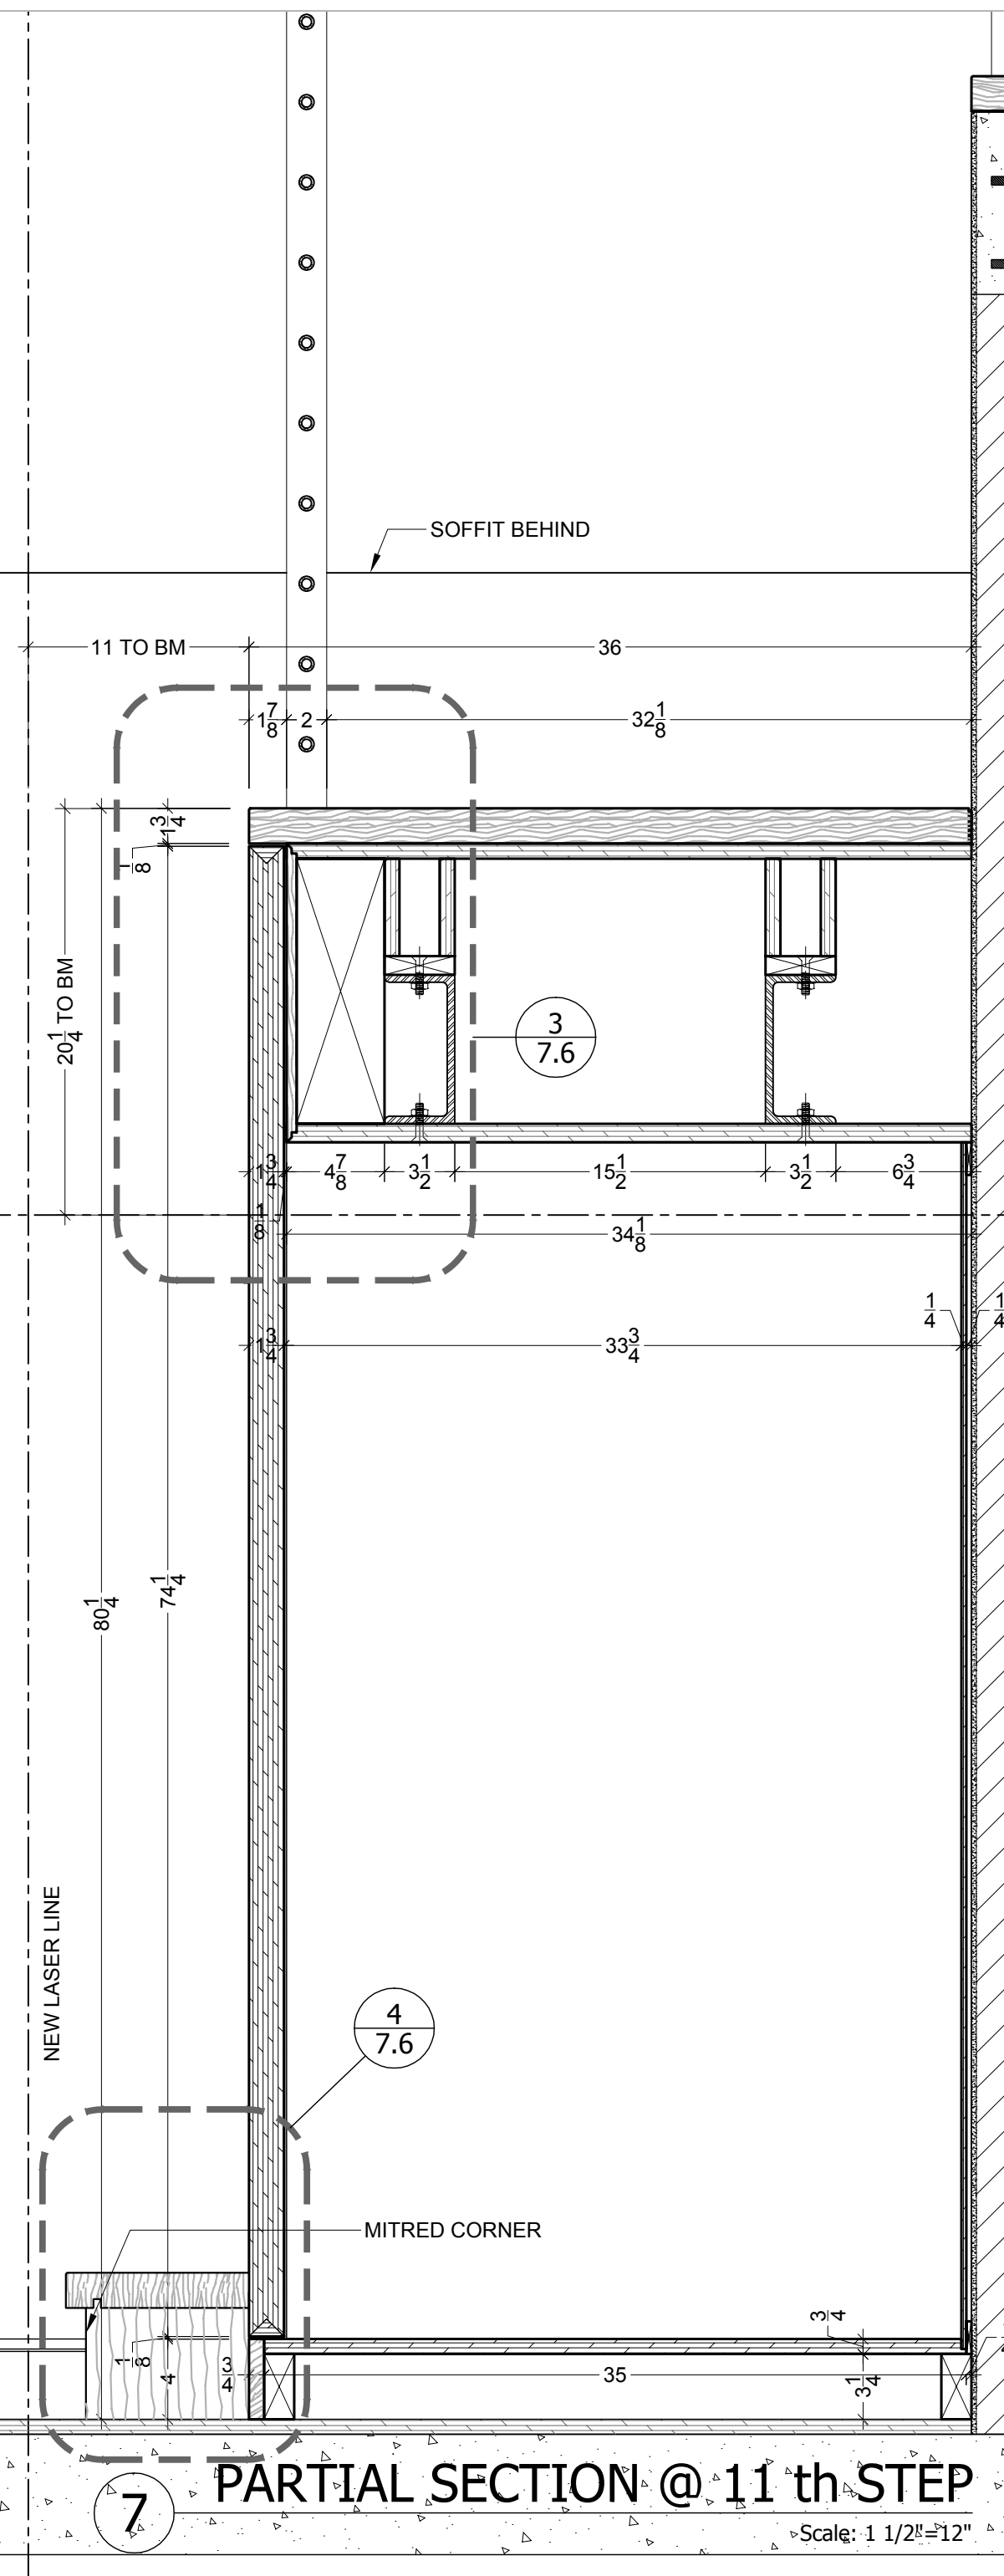


7 PARTIAL SECTION @ 11 th STEP Scale: 1 1/2"=12"

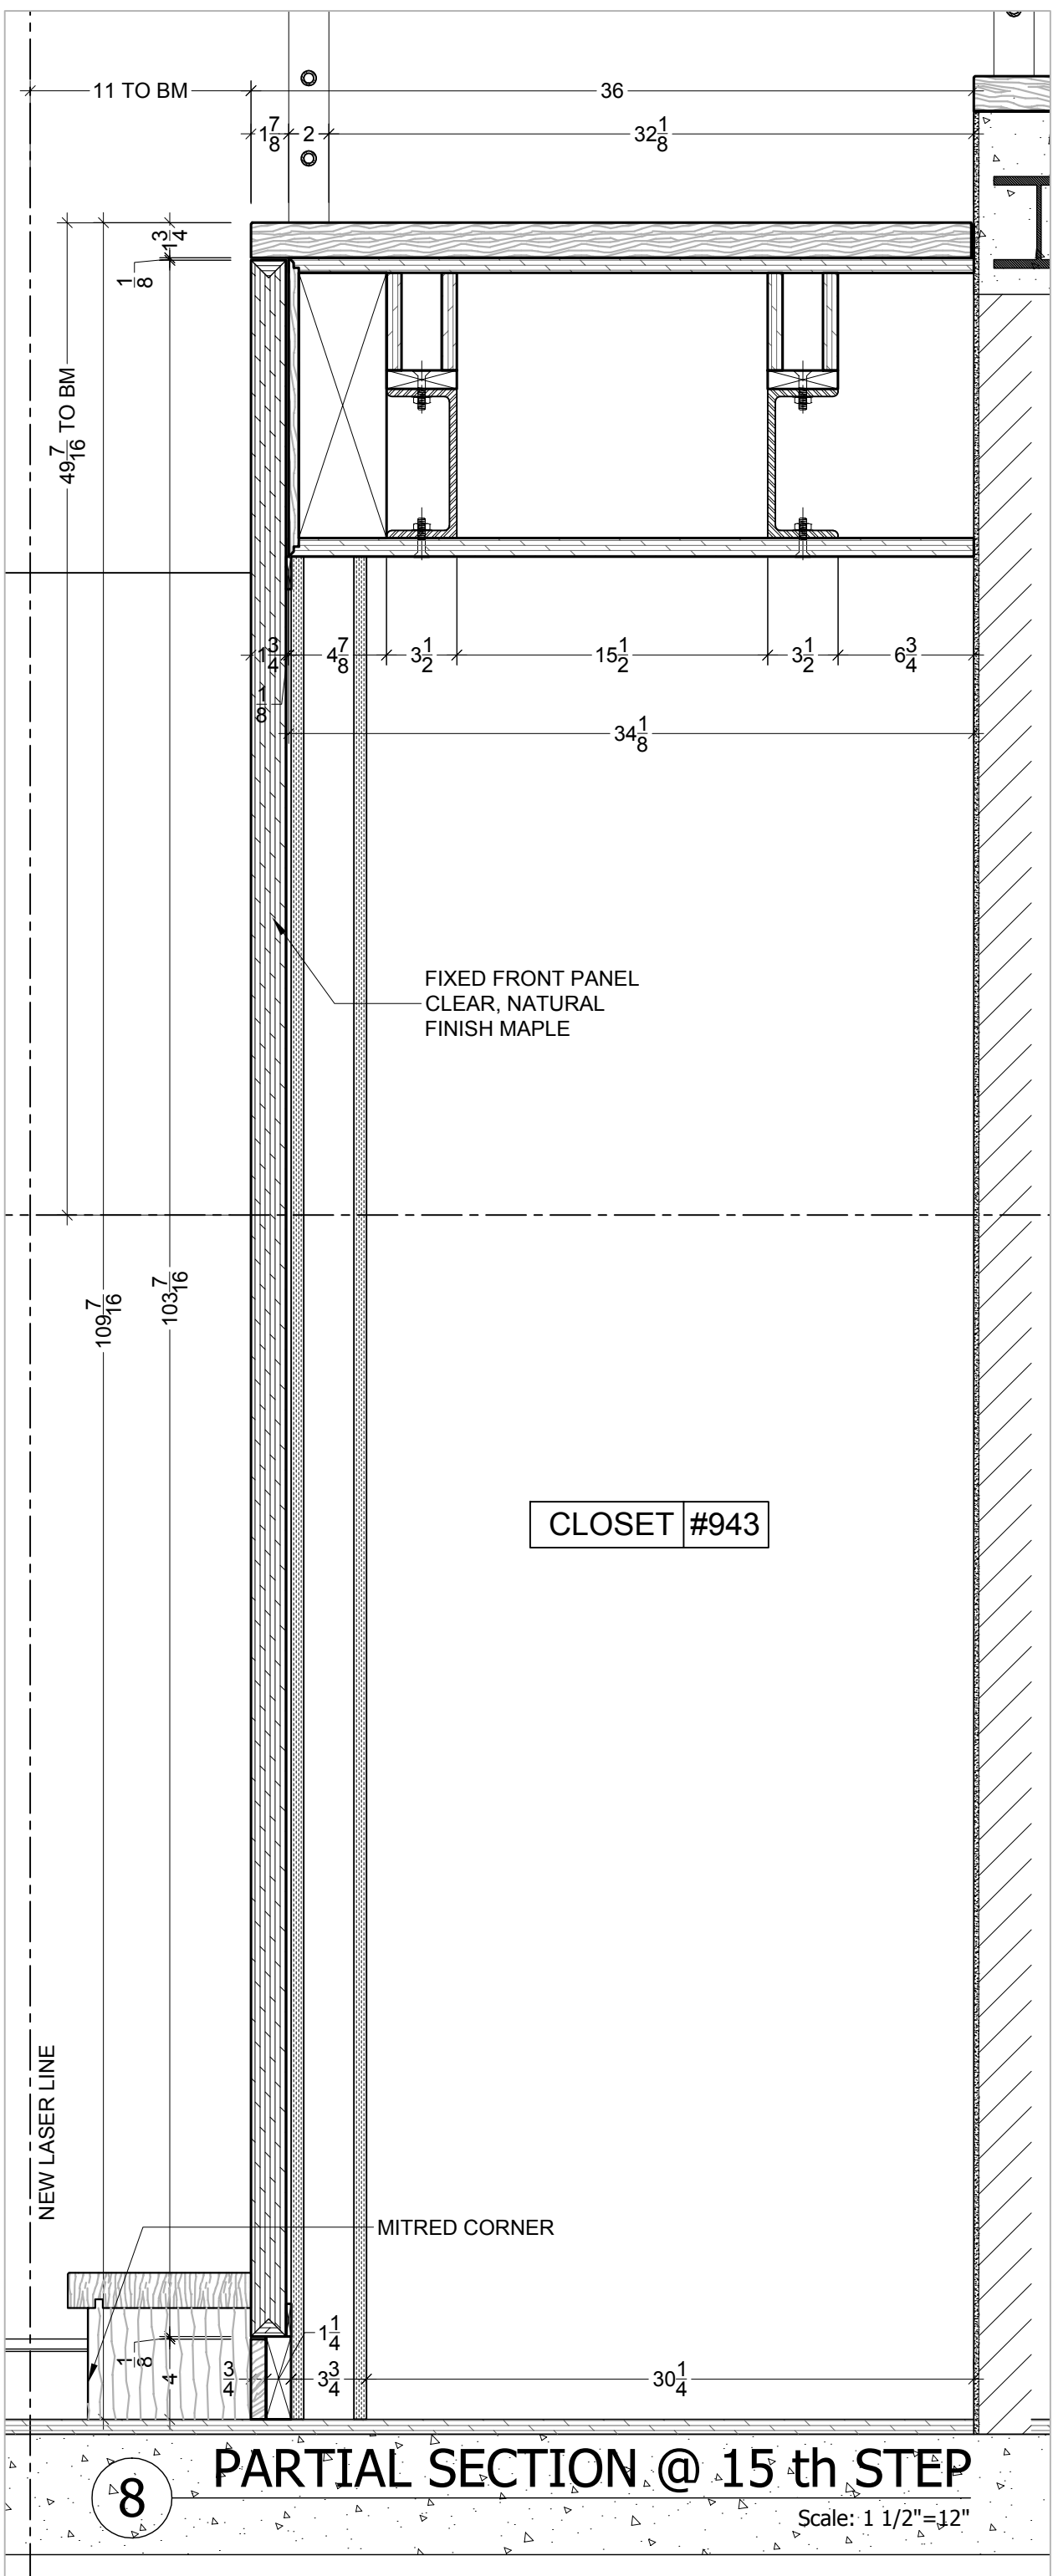


8 PARTIAL SECTION @ 15 th STEP Scale: 1 1/2"=12"

DETAILS VERTICAL SECTION @ CABINETS Scale: 6"=12"


DETAILS HORIZONTAL SECTION @ CABINETS Scale: 6"=12"

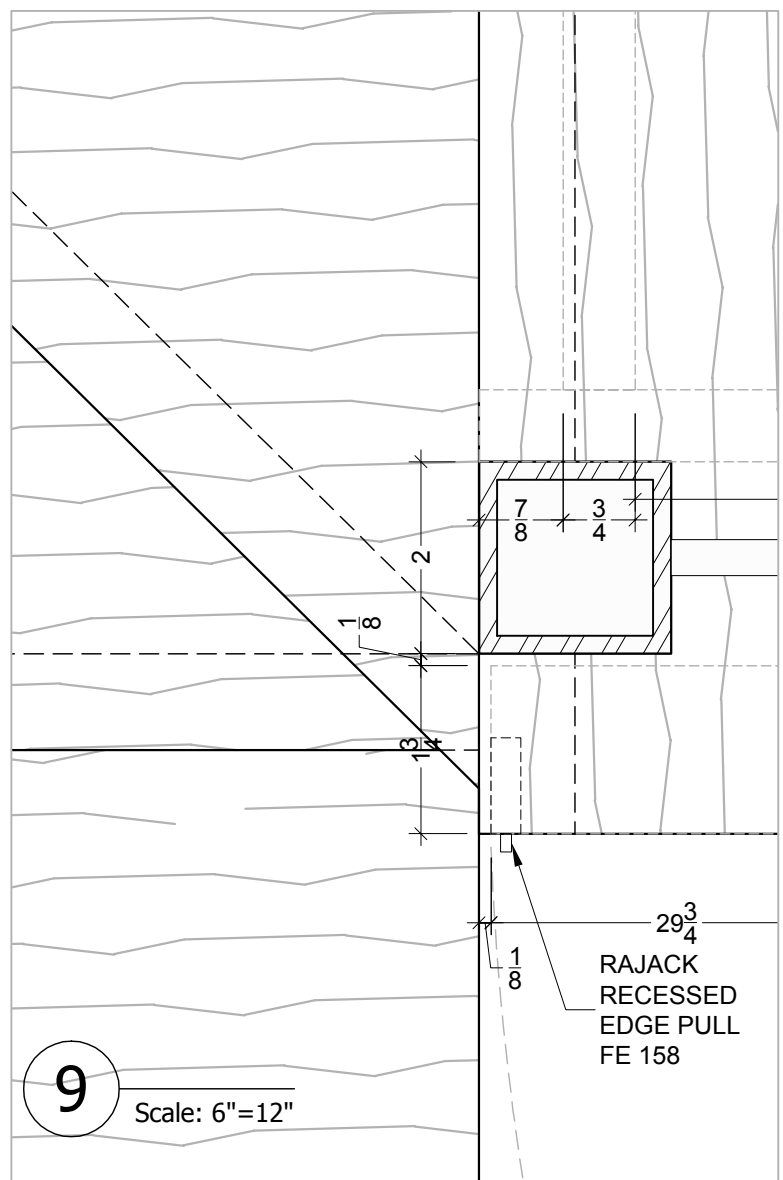


9 Scale: 6"=12"

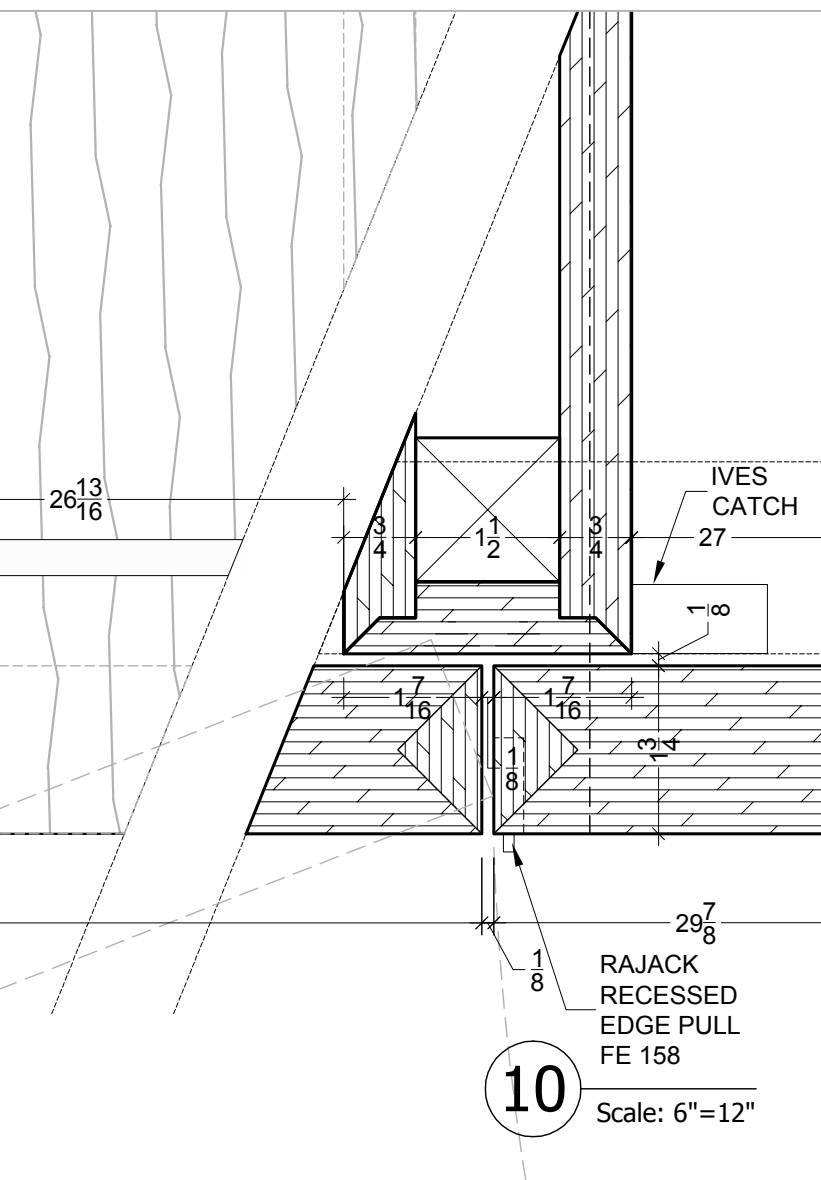


10 Scale: 6"=12"

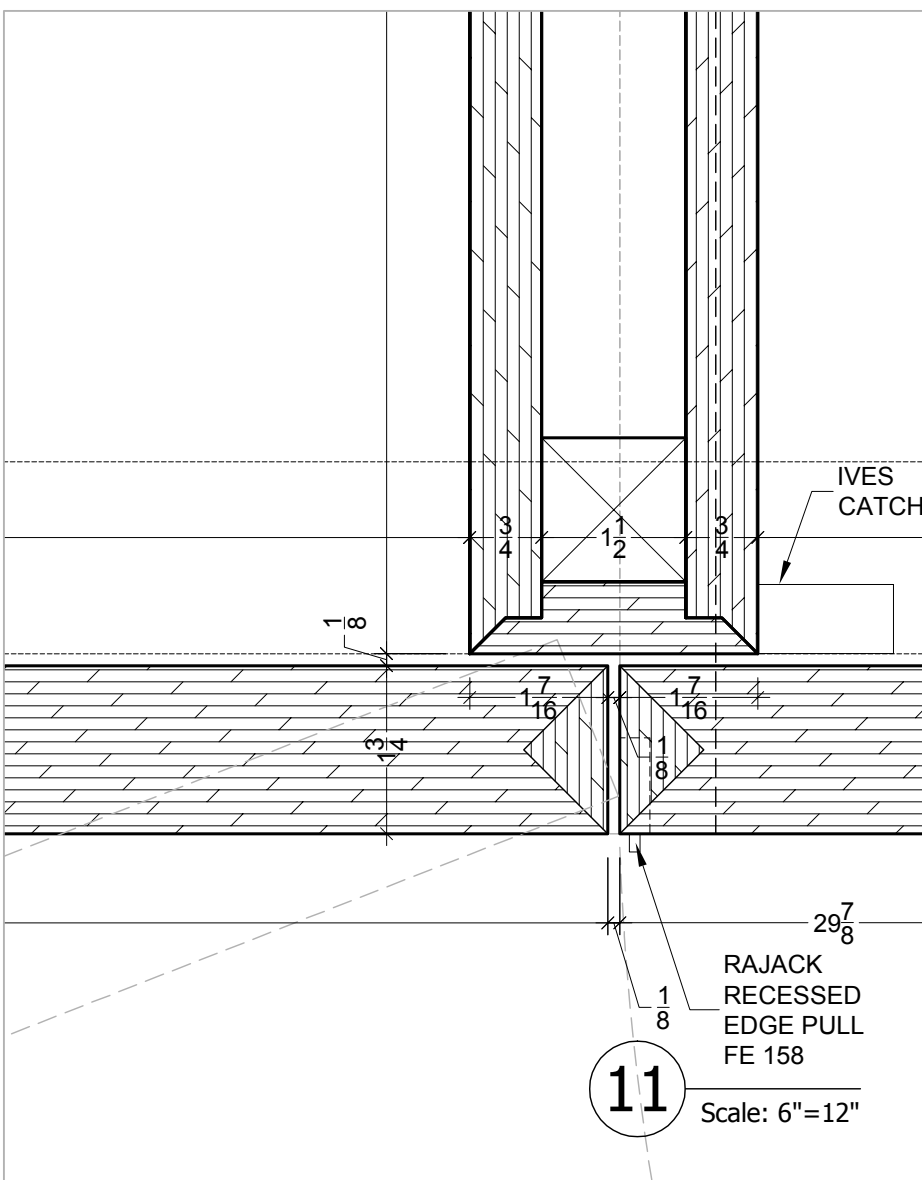


11 Scale: 6"=12"

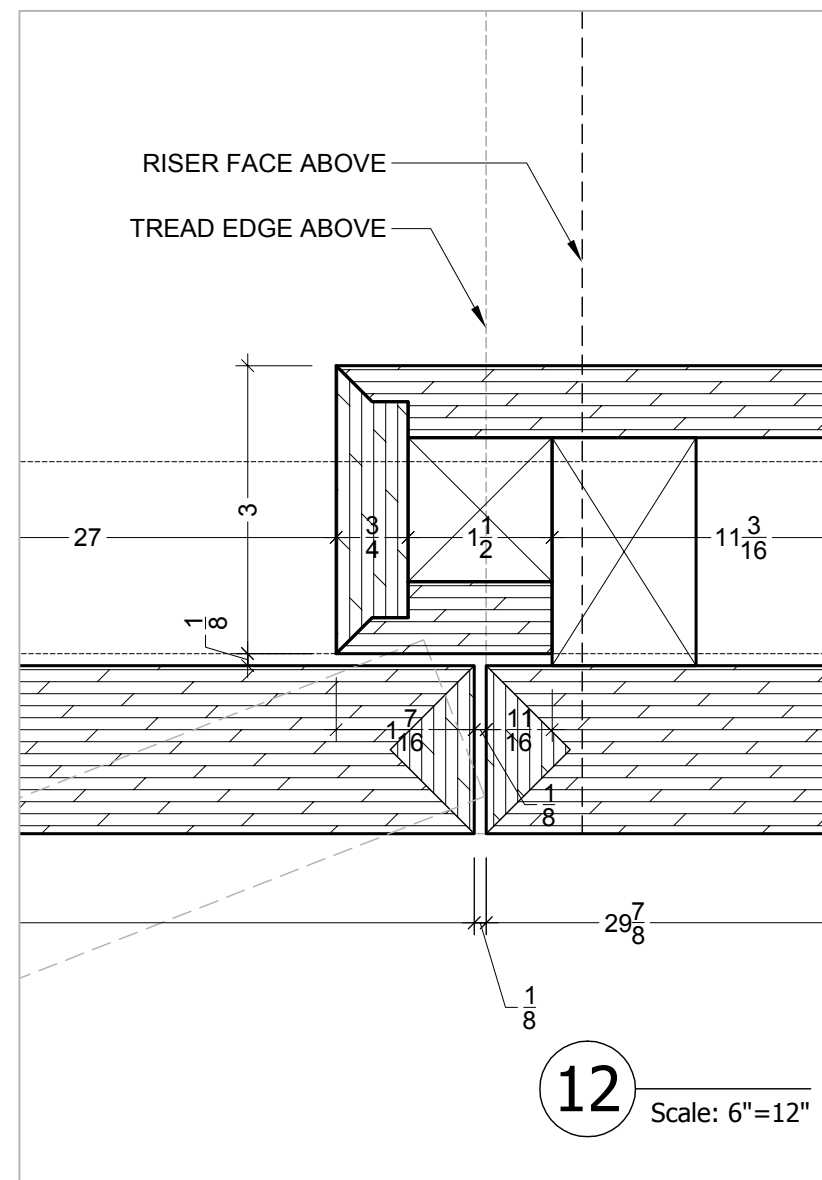

12 Scale: 6"=12"

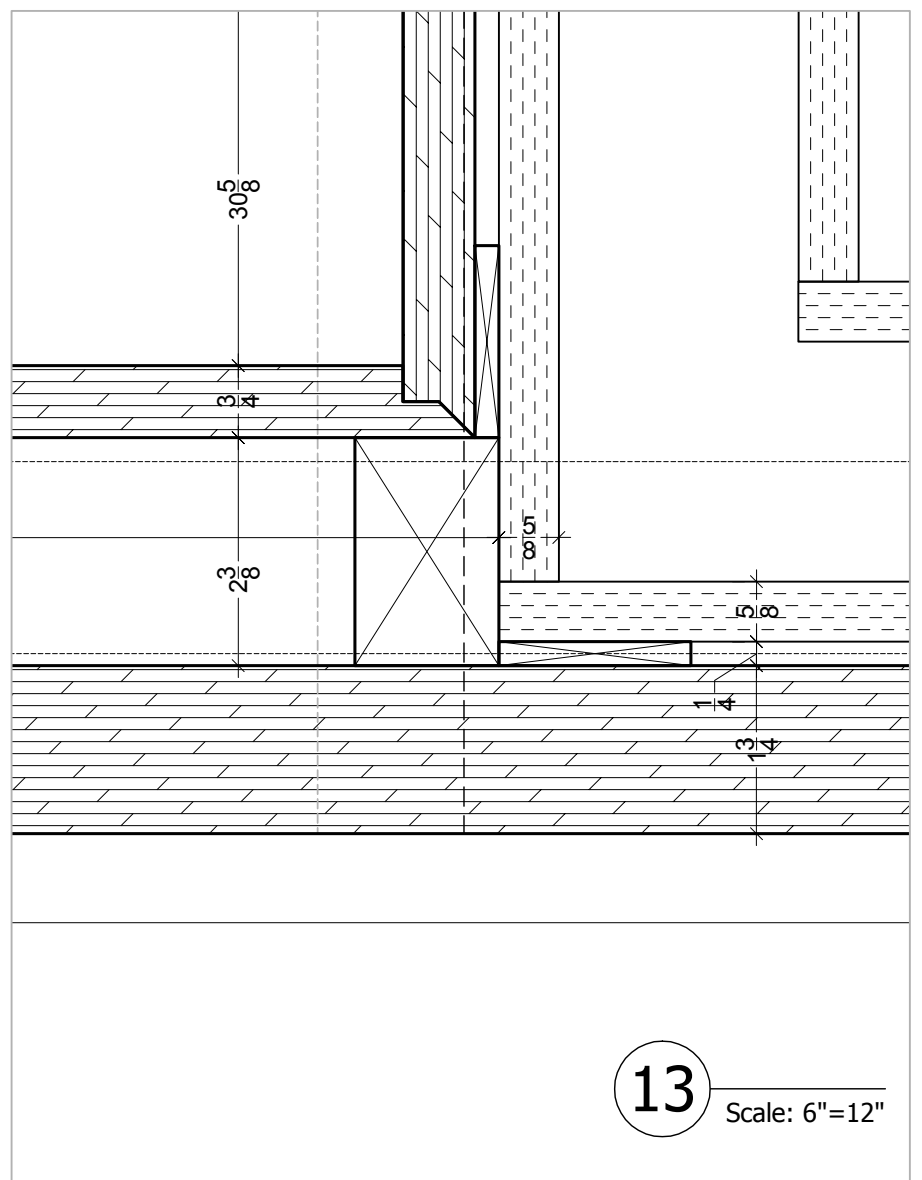

13 Scale: 6"=12"

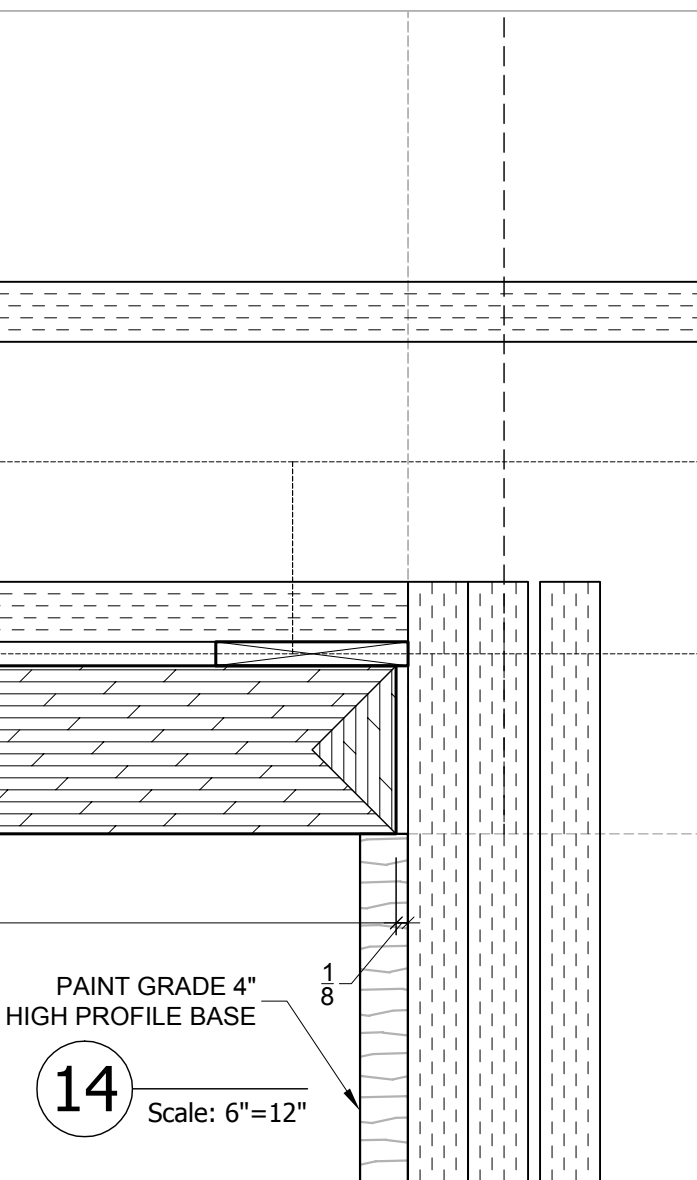


14 Scale: 6"=12"

GENERAL NOTES:
1. SUBMIT WELDER'S LICENCE (NYC)
2. SUBMIT MILL CERTIFICATES AFTER STEEL PURCHASE PRIOR TO FINAL PAYMENT
3. SPECIFICATIONS:
A. STEEL ASTM A36, CHANNELS / BEAMS / ANGLES
ASTM A307, STEEL RODS
B. HOLES 13/16" Ø U.O.N.
C. WELD ELECTRODES E 7018
D. BOLTS ASTM A325 TC TORQUE CONTROL
E. PAINT SMOOT COAT EXCEPT 2" FROM ALL BOLT HOLES OR WELDS
F. DO NOT COVER UP ANY WELDS OR ROUTS UNTIL SIGNED OFF IN WRITING BY SAGE

10.12.07	SECOND SUBMISSION
09.18.07	FIRST SUBMISSION
08.03.07	PRELIMINARY SUBMISSION 03
05.23.07	PRELIMINARY SUBMISSION 02
03.27.07	PRELIMINARY SUBMISSION 01
COMPANY NAME	
JOB : XXX RESIDENCE	
ARCHT.	
CONTR.	
TITLE : STAIR - 9TH TO 10TH FLOOR SECTIONS, DETAILS	
SCALE	AS NOTED
DRAWN	N.A.
DATE	05.23.07
CHECKED	N.P.
DWG. No	7.6



DELETED

 

GENERAL NOTES:

1. SUBMIT WELDER'S LICENCE (NYC)
2. SUBMIT MILL CERTIFICATES AFTER STEEL PURCHASE PRIOR TO FINAL PAYMENT
3. SPECIFICATIONS:
 - A. STEEL ASTM A36, CHANNELS / BEAMS / ANGLES
ASTM A307, SEEL RODS
 - B. HOLES 13/16" Ø U.O.N.
 - C. WELD ELECTRODES E 7018
 - D. BOLTS ASTM A325 C TORQUE CONTROL
 - E. PAINT SMP COAT EXPCT 2" FROM ALL BOLT HOLES OR WELDS
 - F. DO NOT COVER UP ANY WELDS OR ROUTS UNTIL SIGNED OFF

IN WRITING BY SAGE

03.20.08	FIRST REVISION - ADDED DETAIL 10/7/7
10.12.07	SECOND SUBMISSION
09.18.07	FIRST SUBMISSION
08.03.07	PRELIMINARY SUBMISSION 03
05.23.07	PRELIMINARY SUBMISSION 02
03.27.07	PRELIMINARY SUBMISSION 01

COMPANY NAME



JOB :	XXX RESIDENCE
-------	---------------

ARCHT.	
CONTR	

TITLE :	STAIR - 9TH TO 10TH FLOOR SECTIONS, DETAILS
---------	--

SCALE	AS NOTED			DWG. No 7.7
DRAWN	N.A.	CHECKED	N.P.	
DATE	05.23.07			

7.7

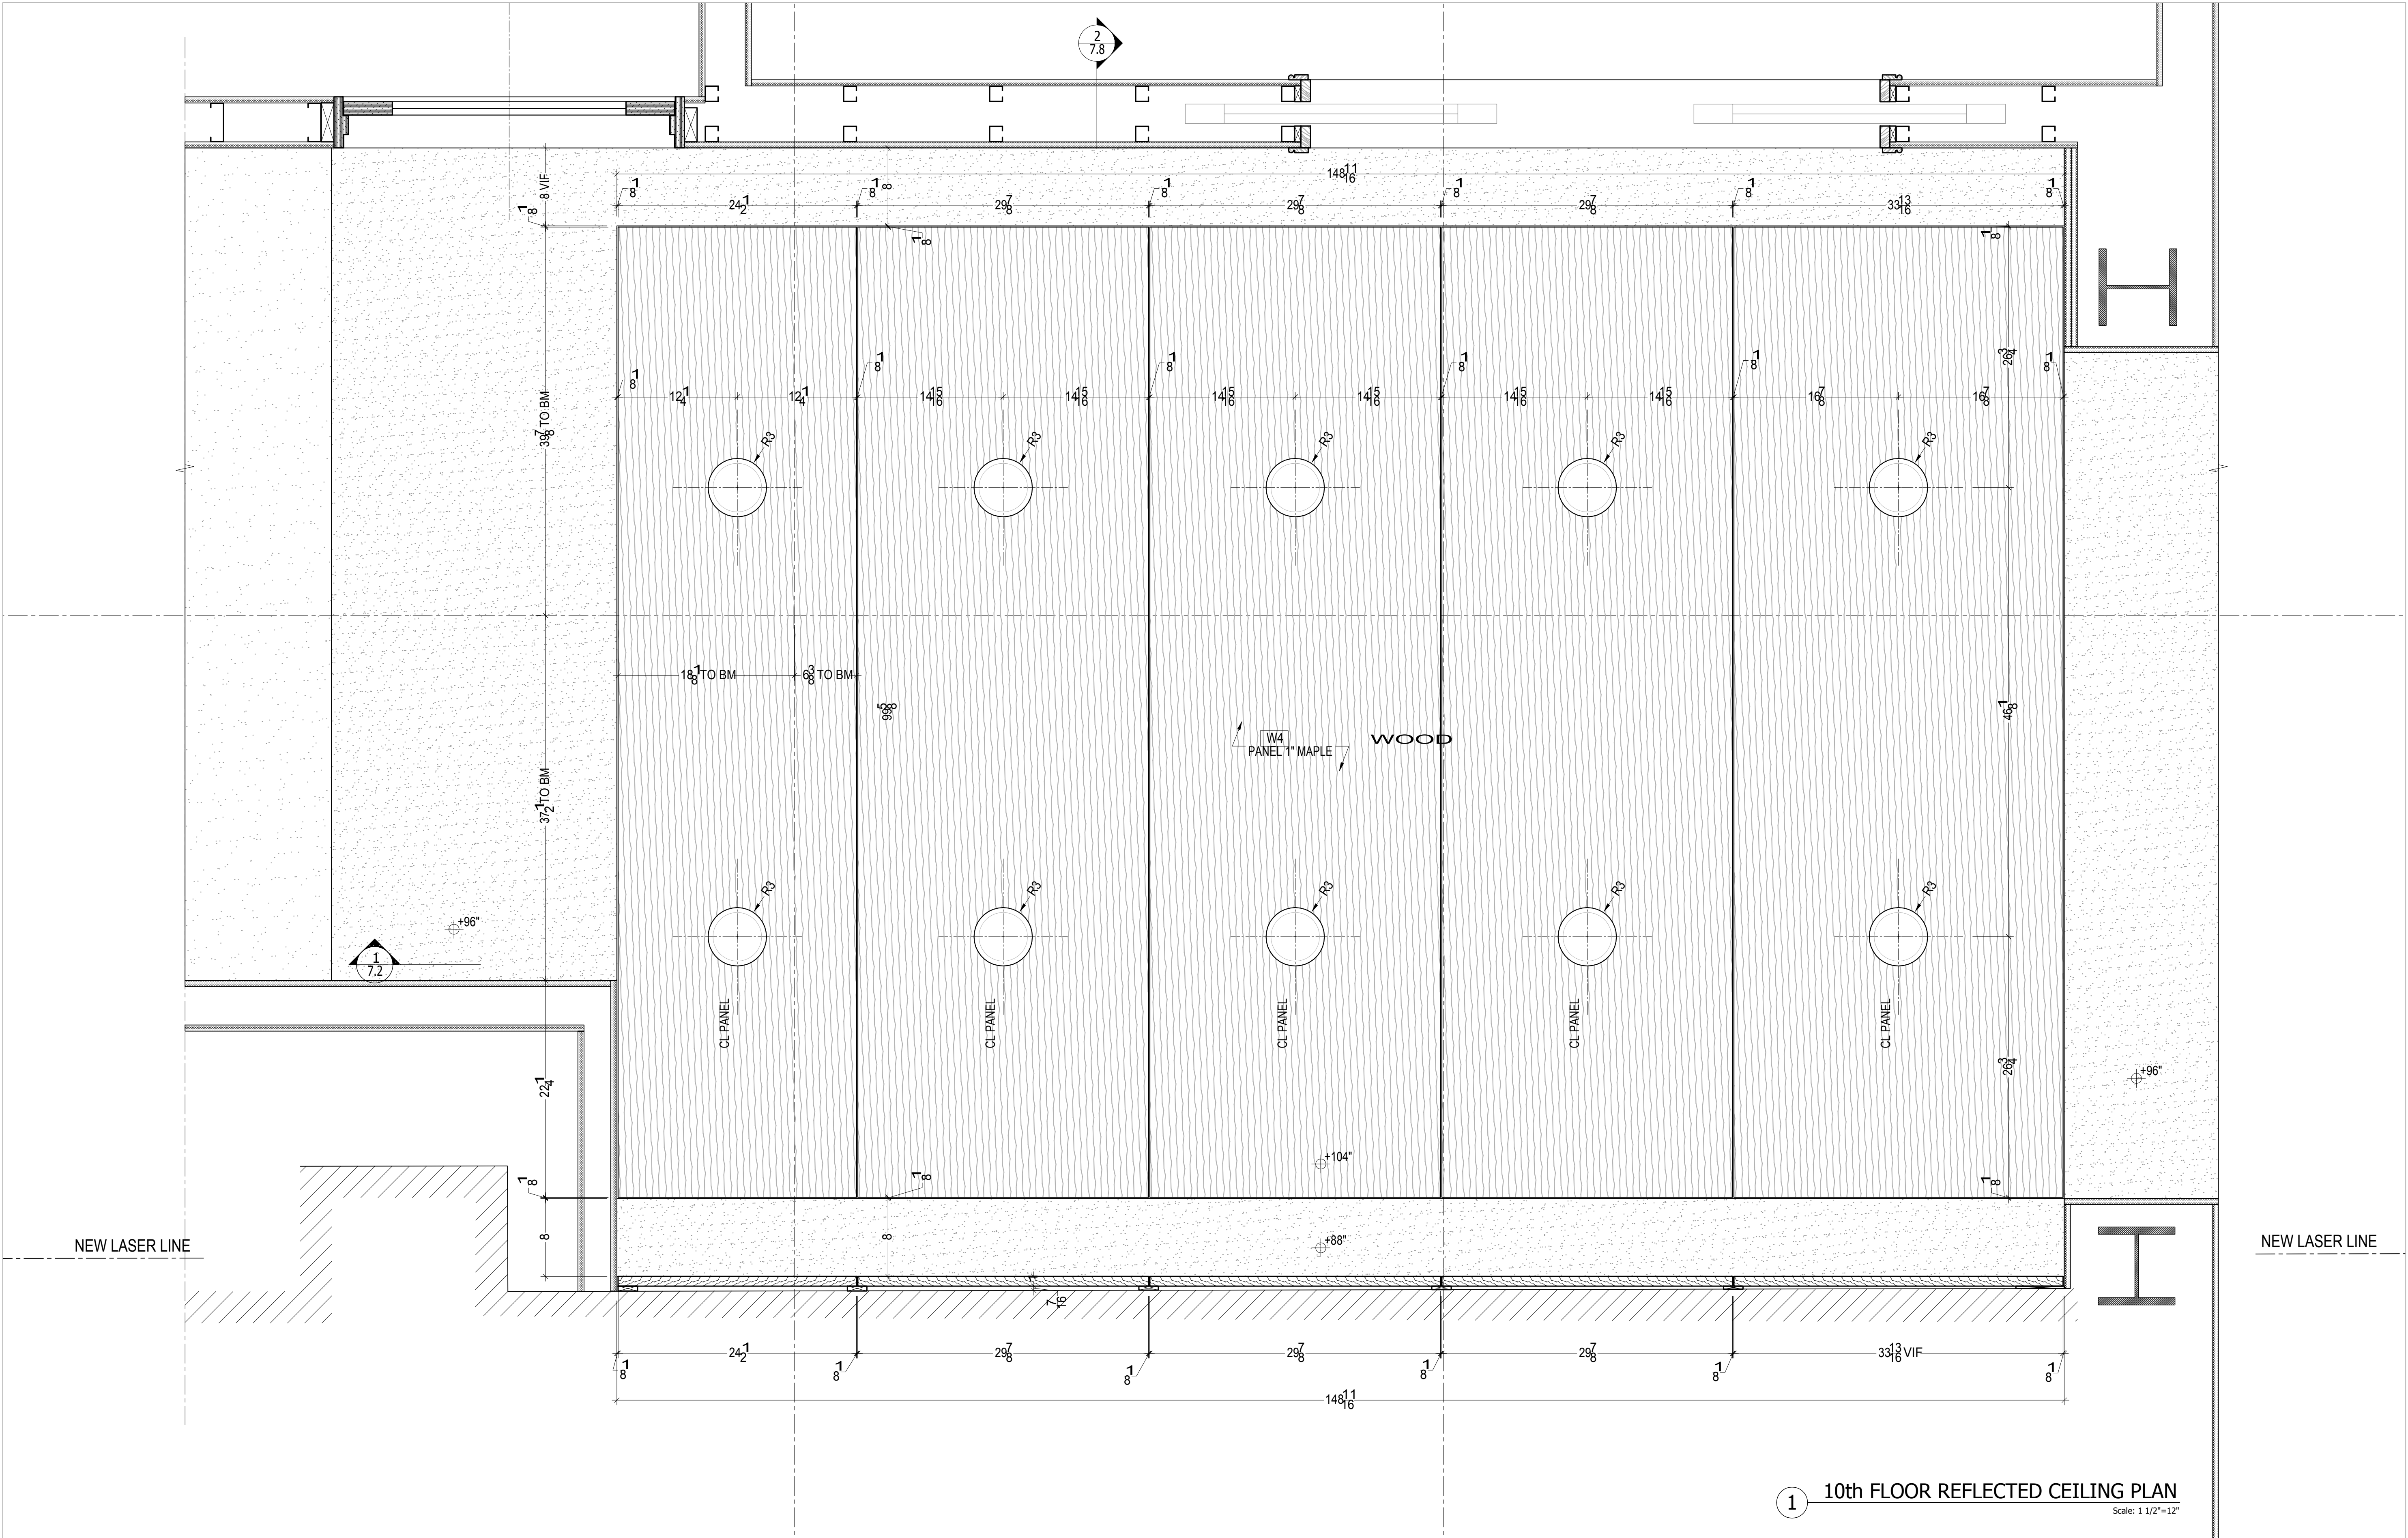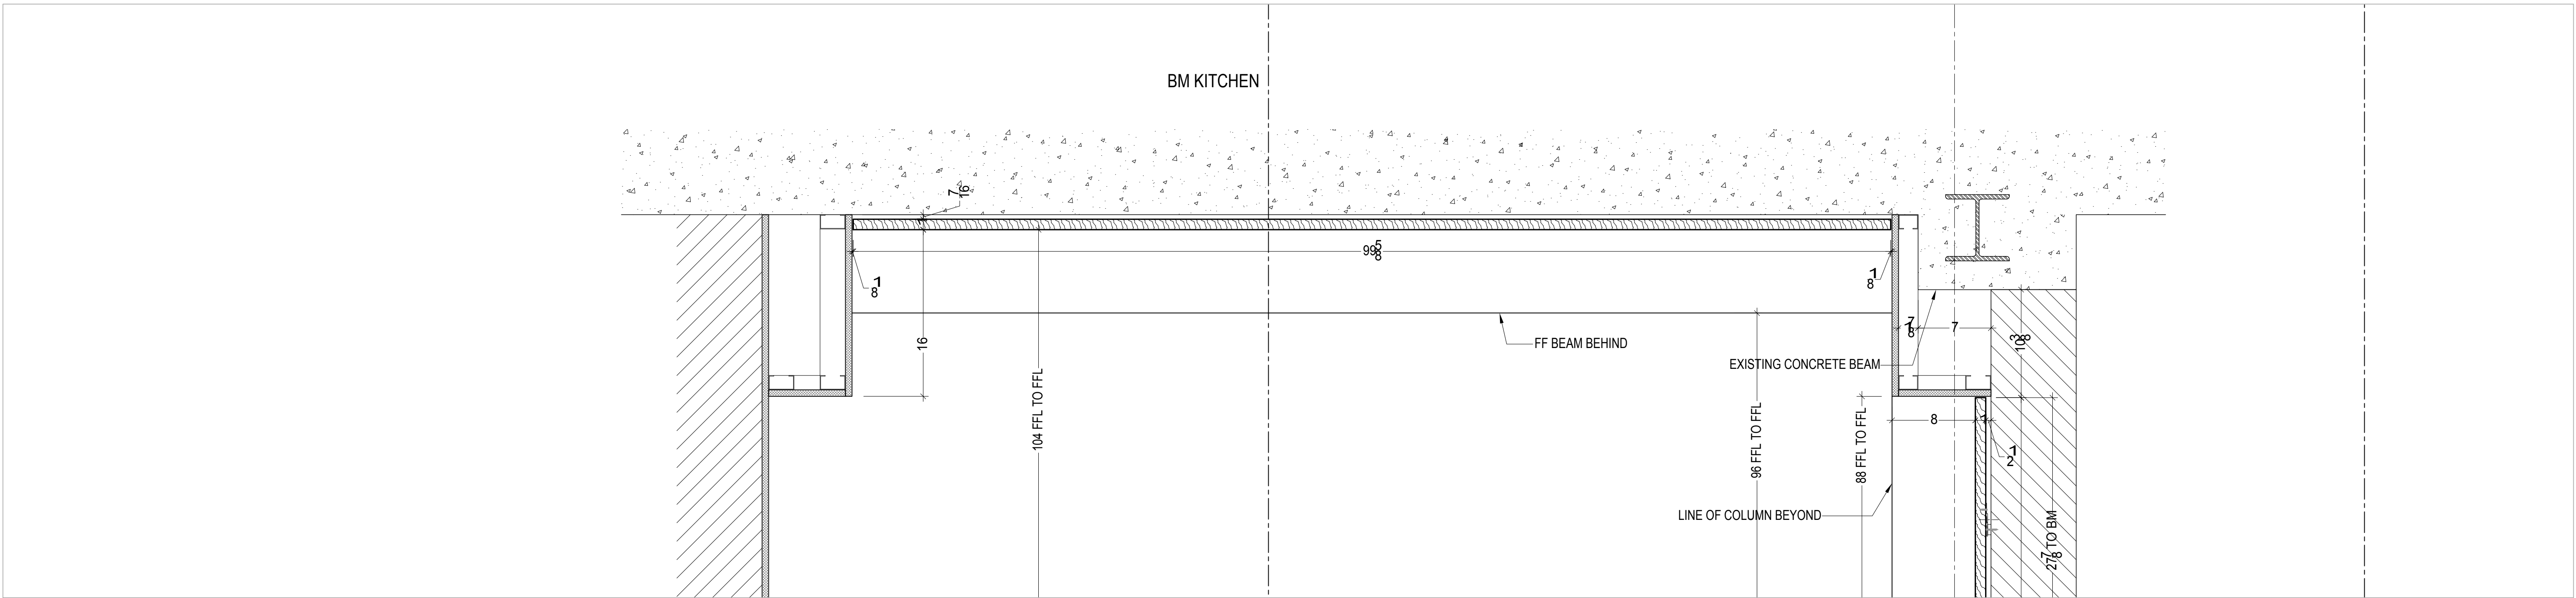

- GENERAL NOTES:
1. SUBMIT WELDER'S LICENCE (NYC)
2. SUBMIT MILL CERTIFICATES AFTER STEEL PURCHASE PRIOR TO FINAL PAYMENT
3. SPECIFICATIONS:
A. STEEL ASTM A36, CHANNELS / BEAMS / ANGLES
ASTM A307, STEEL RODS
B. HOLES 1 3/16" Ø U.O.N.
C. WELD ELECTRODES E 7018
D. BOLTS ASTM A325 TC TORQUE CONTROL
E. PAINT SMOP COAT EXCEPT 2" FROM ALL BOLT HOLES OR WELDS
F. DO NOT COVER UP ANY WELDS OR ROUTS UNTIL SIGNED OFF IN WRITING BY SAGE

10.12.07	SECOND SUBMISSION
09.18.07	FIRST SUBMISSION
08.03.07	PRELIMINARY SUBMISSION 03
05.23.07	PRELIMINARY SUBMISSION 02
03.27.07	PRELIMINARY SUBMISSION 01
COMPANY NAME	
JOB : XXX RESIDENCE	
ARCHT.	
CONTR.	
TITLE : STAIR - 9TH TO 10TH FLOOR 10th FLOOR REFLECTED CEILING PLAN	
SCALE	AS NOTED
DRAWN	N.A. CHECKED N.P.
DATE	05.23.07

1 10th FLOOR REFLECTED CEILING PLAN

Scale: 1 1/2"=12"