


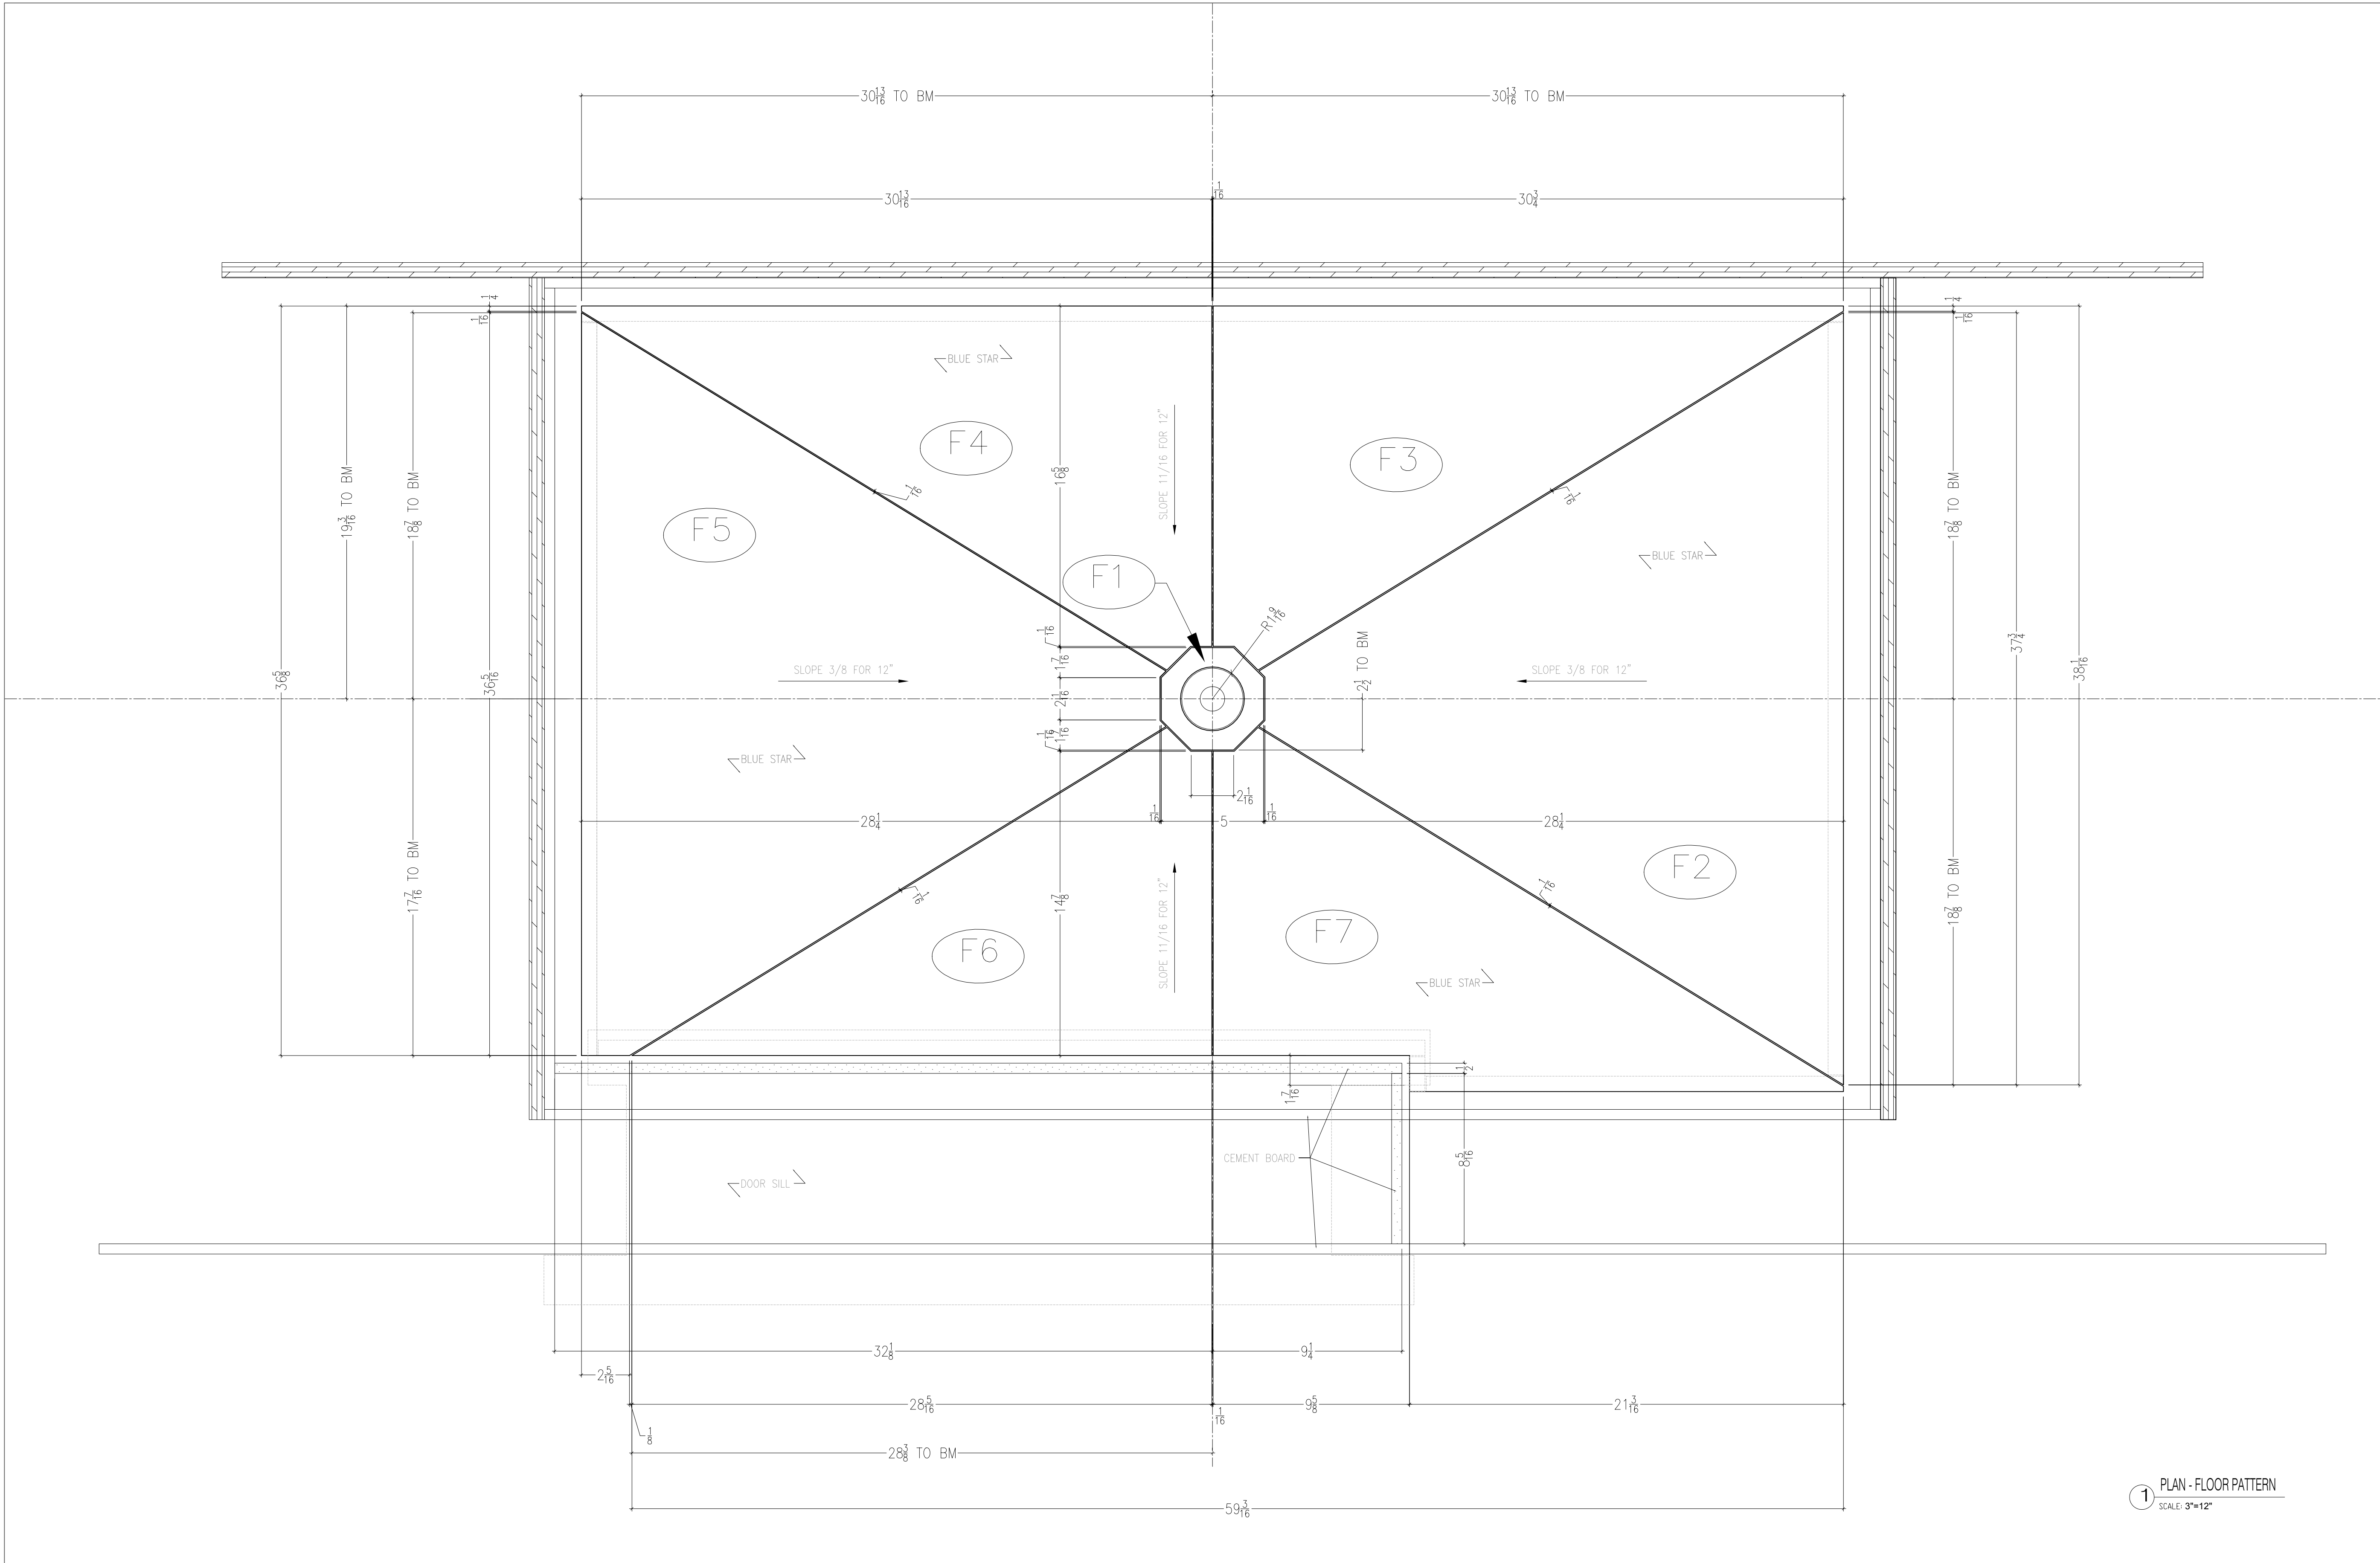

1 PLAN - FLOOR PATTERN
SCALE: 3/8"=12"

NOTES :

FLOOR, WALLS :
MATERIAL : BLUE STAR
FINISH : POLISHED
THICKNESS : 3/4"

WALLS :
MATERIAL : THASSOS
FINISH : POLISHED
THICKNESS : 3/4"

JOINT SIZE: 1/16"

MAY 16, '06	
MAY 05, '06	
APRIL 10, '06	3RD SUBM.-ARCH. REV.
MARCH 15, '06	2ND SUBM.-updated details
MARCH 8, 2006	1ST SUBMITTAL
DRAWN BY:	Y.P. P.P.
CHECKED BY:	Y.P.









ARCHITECT :

CLIENT :

JOB NAME :

TITLE:

#108 STEAM ROOM
PLAN
FLOOR PATTERN

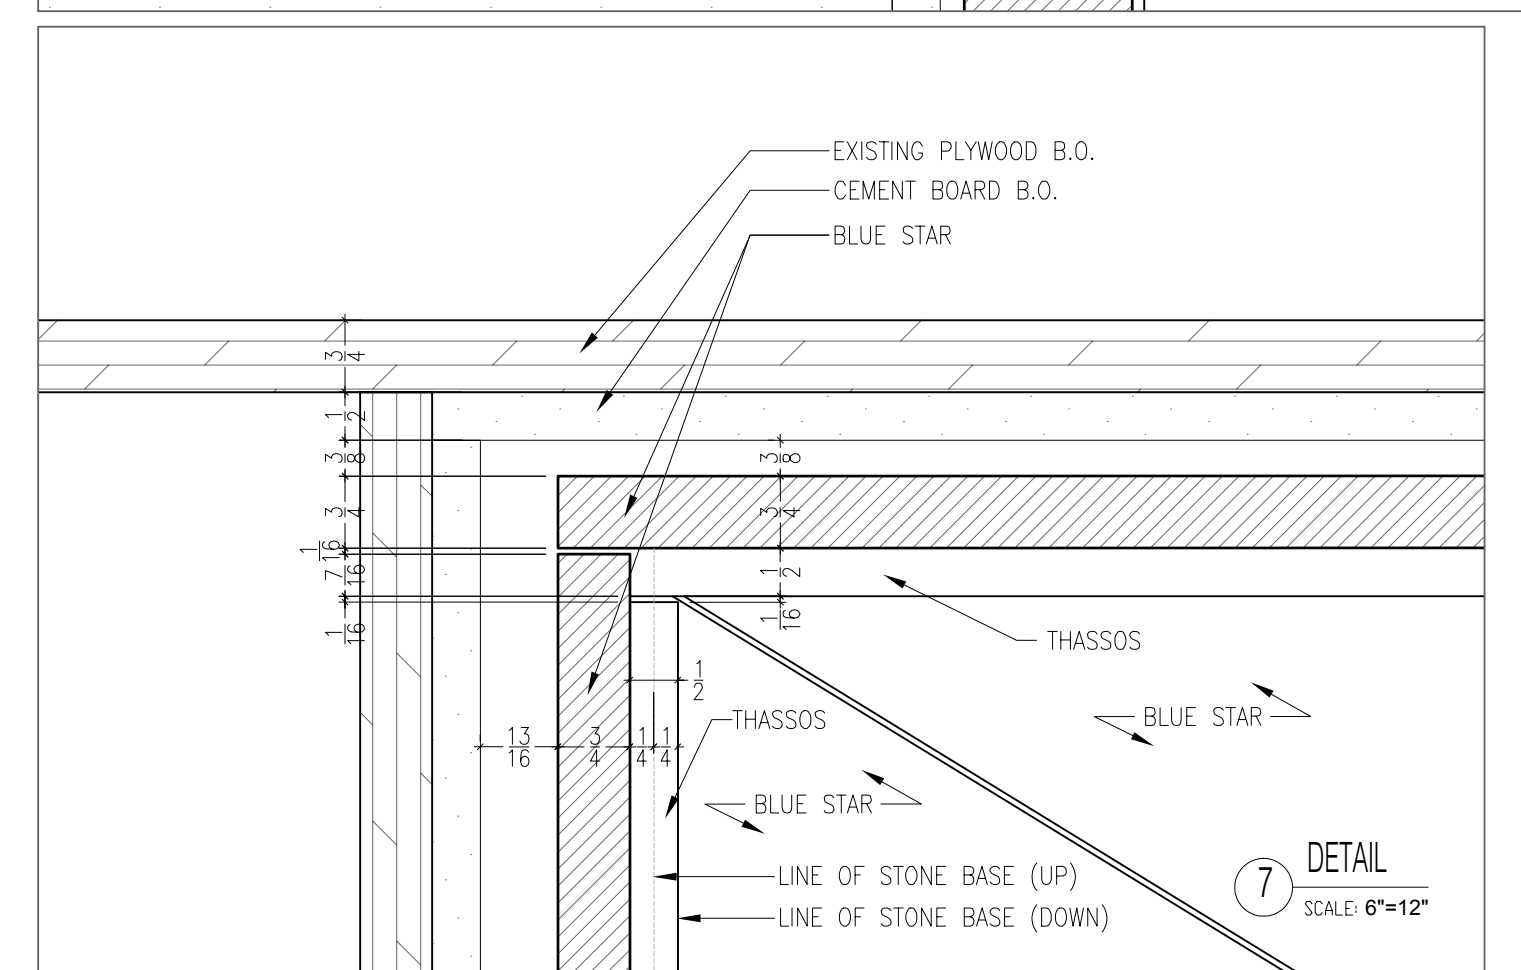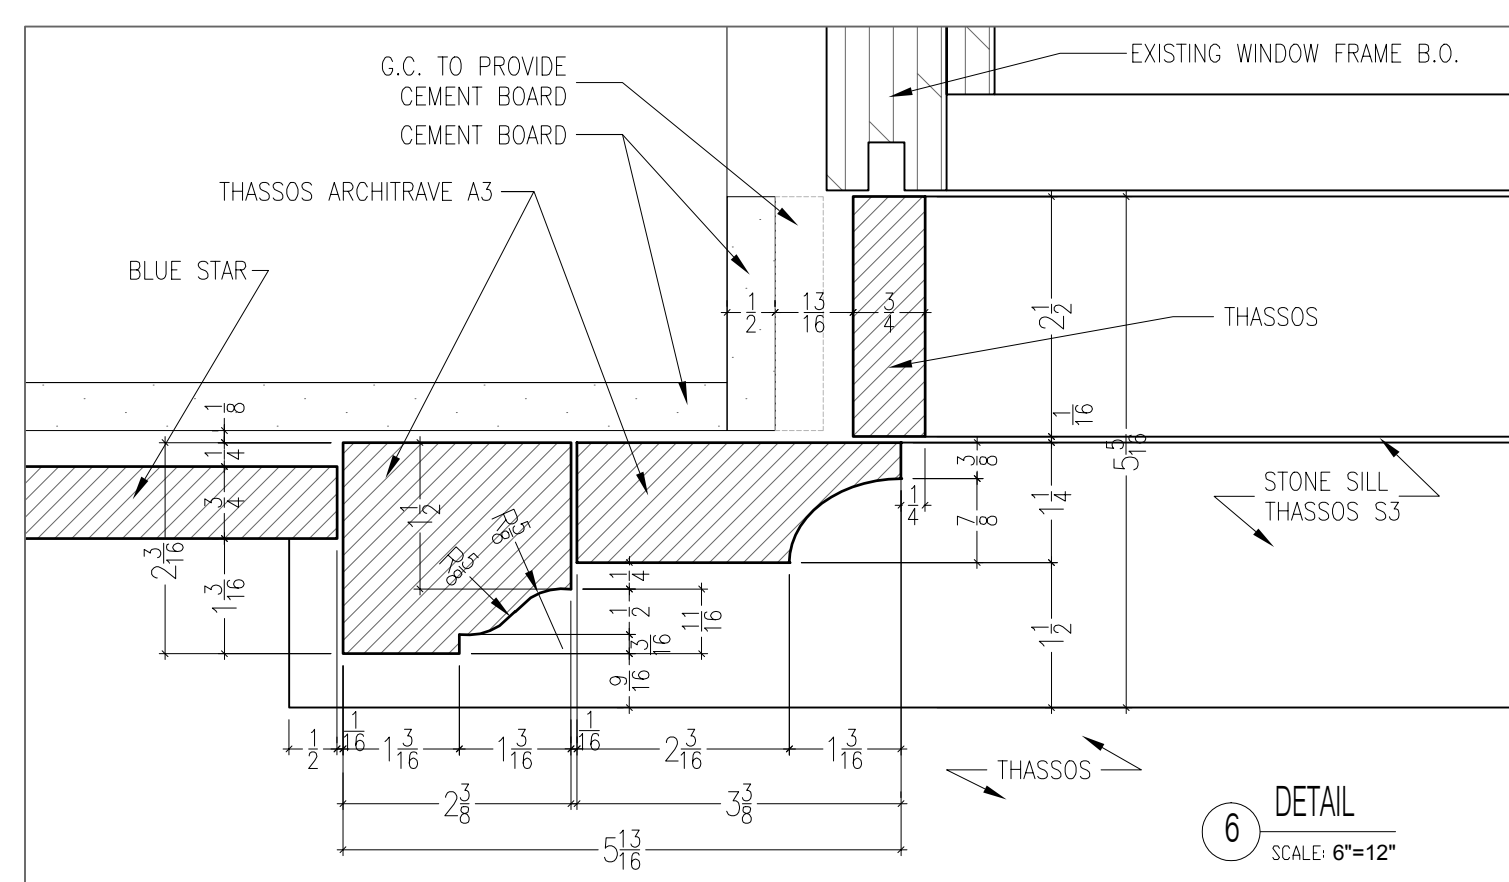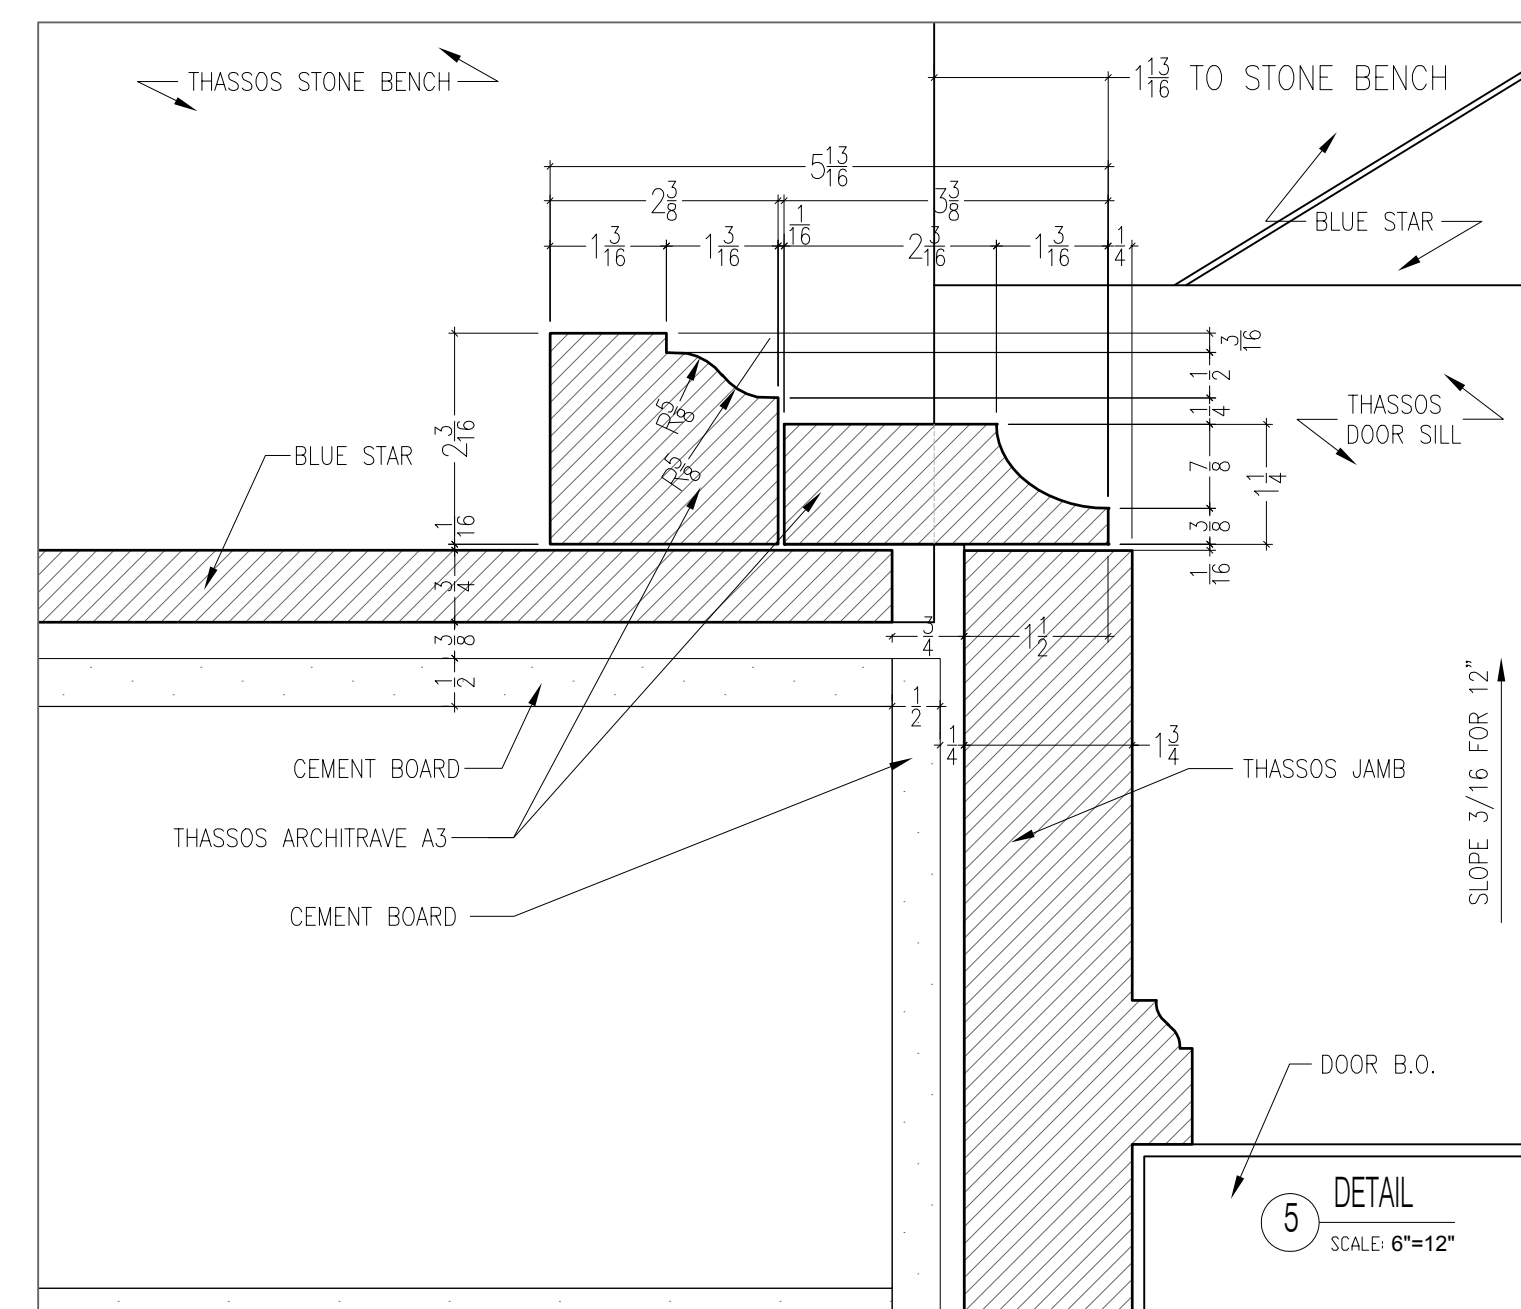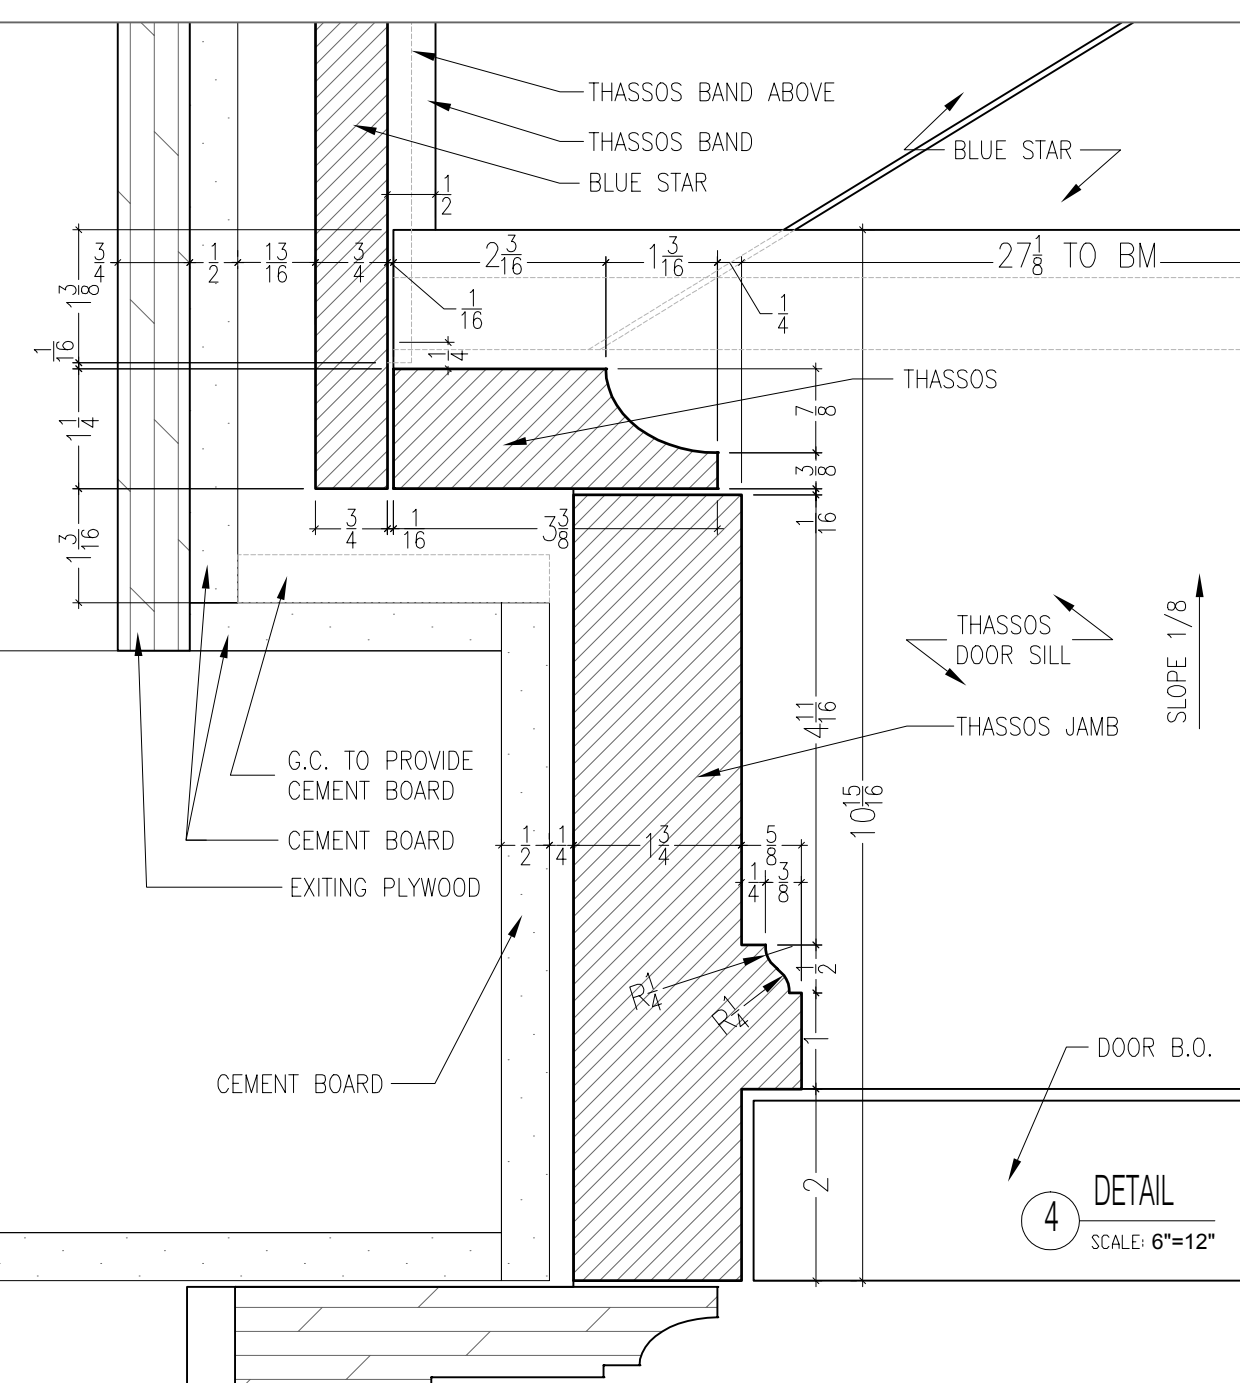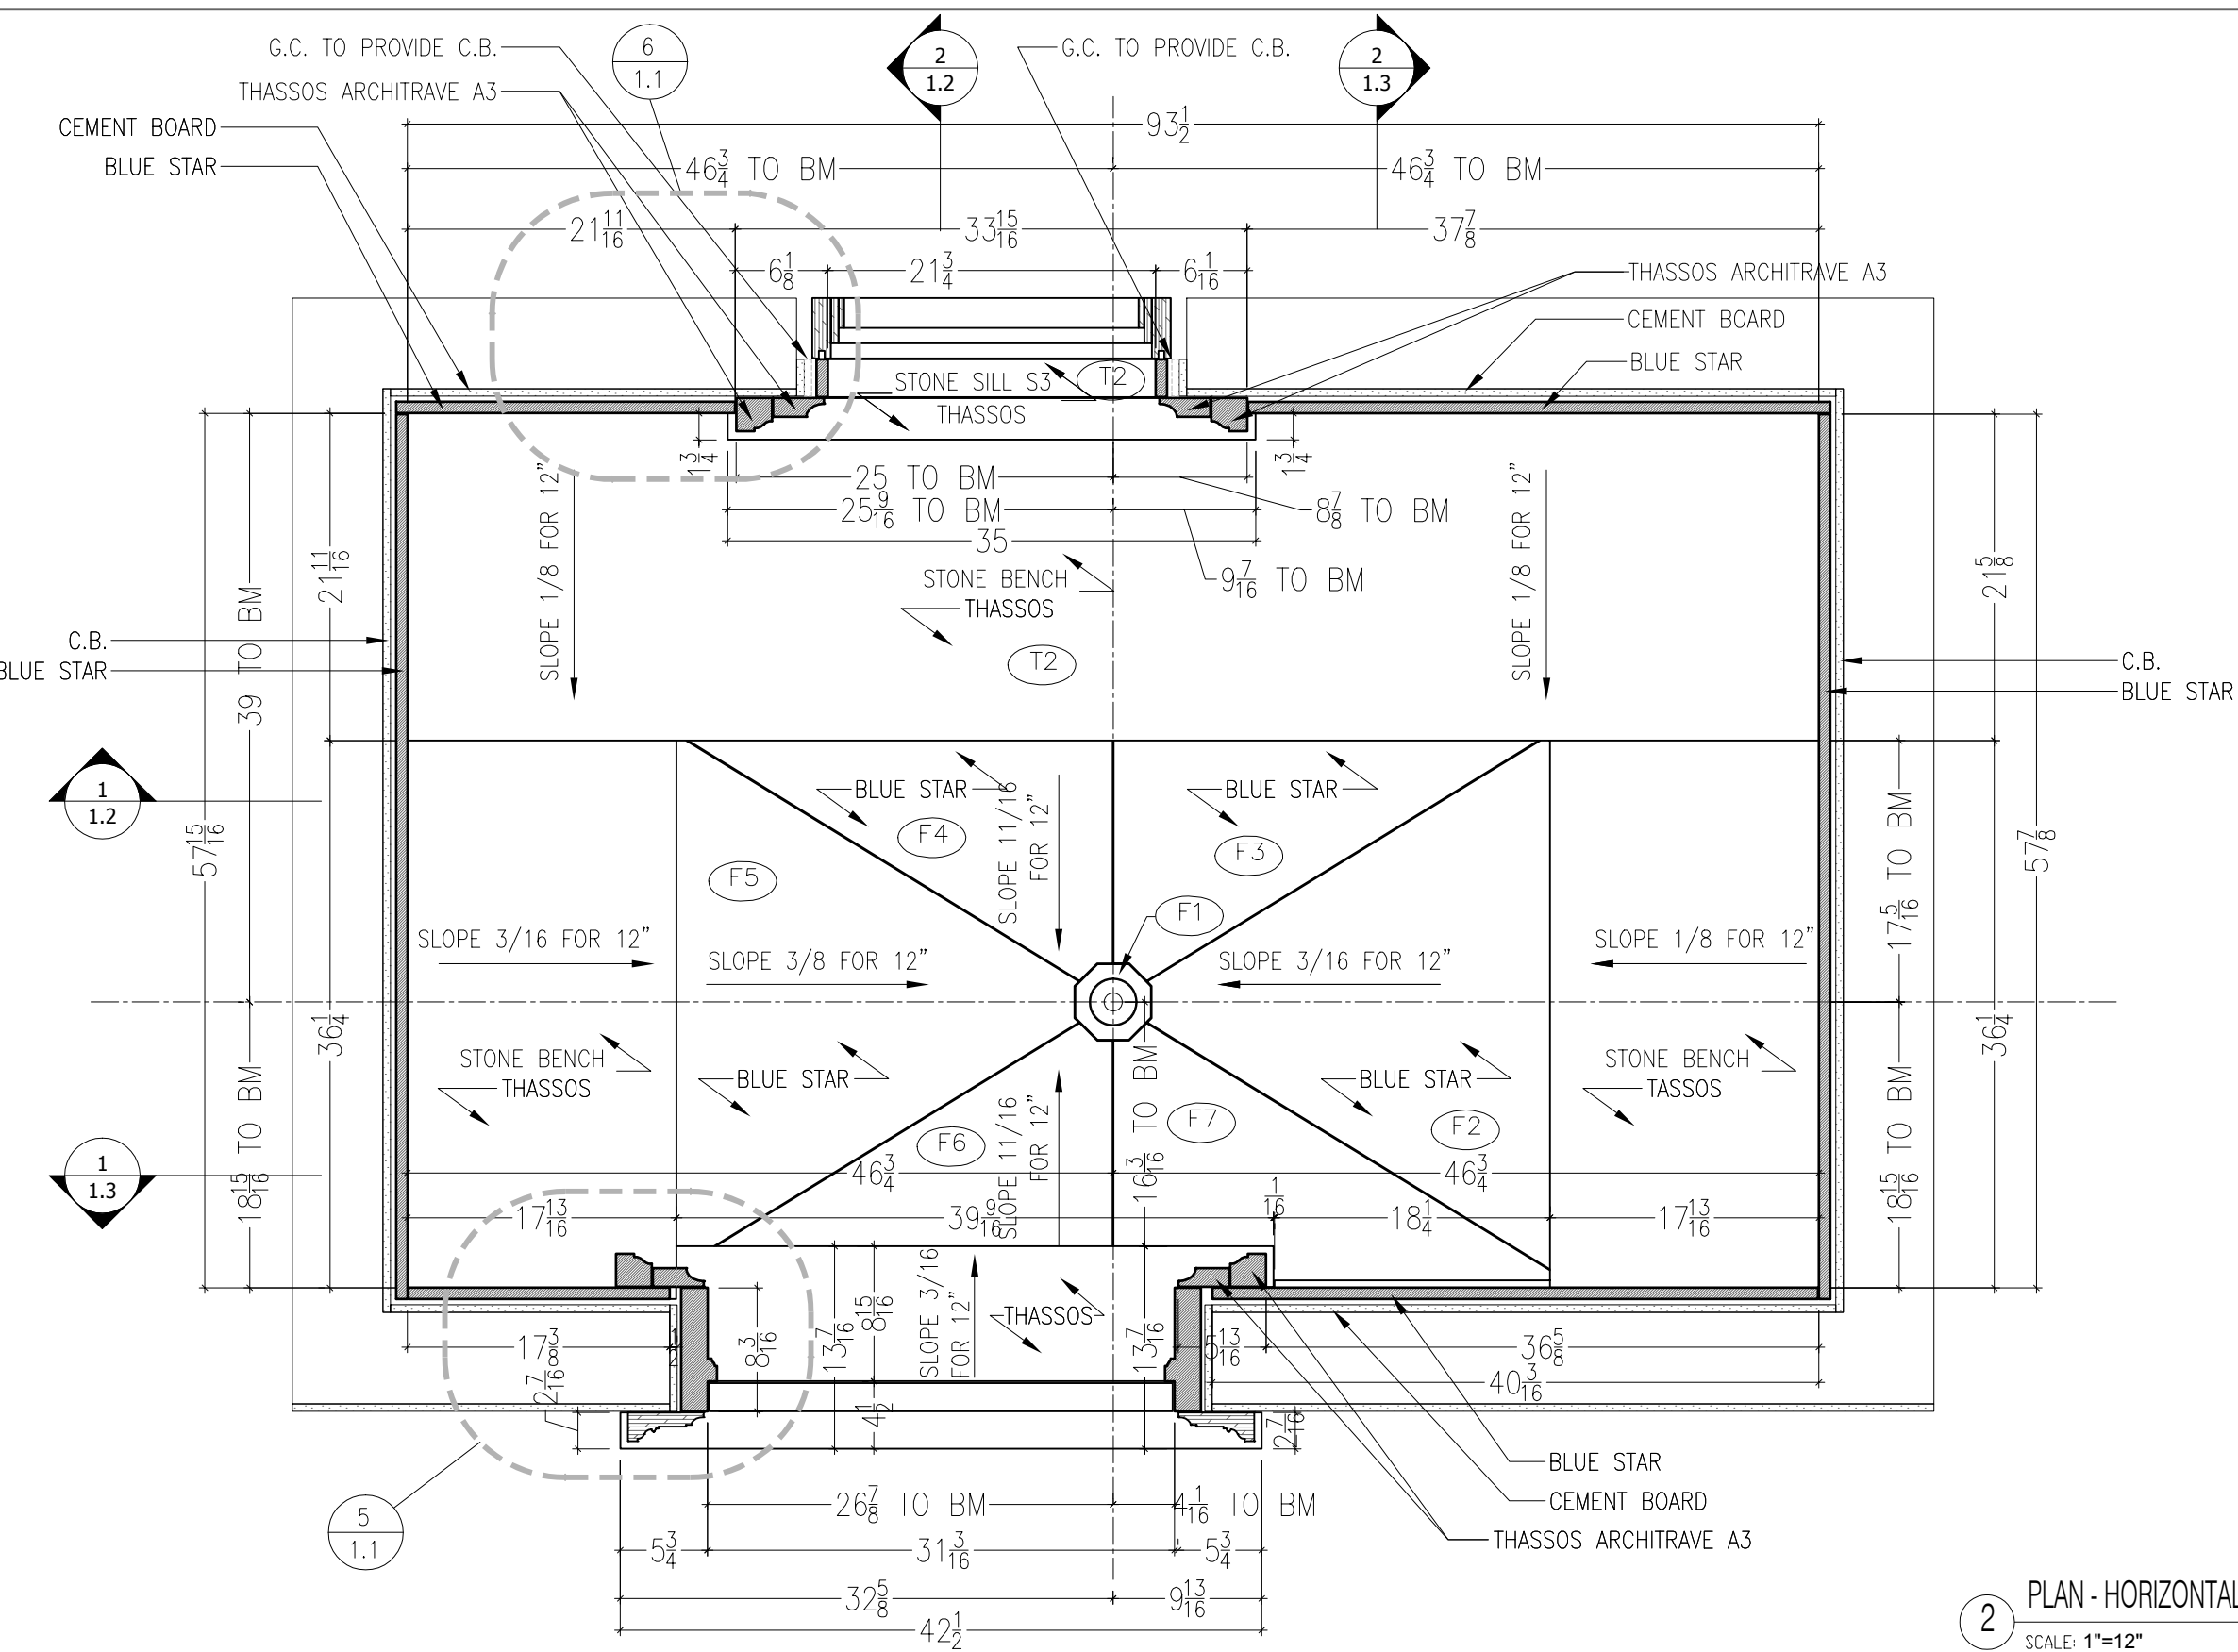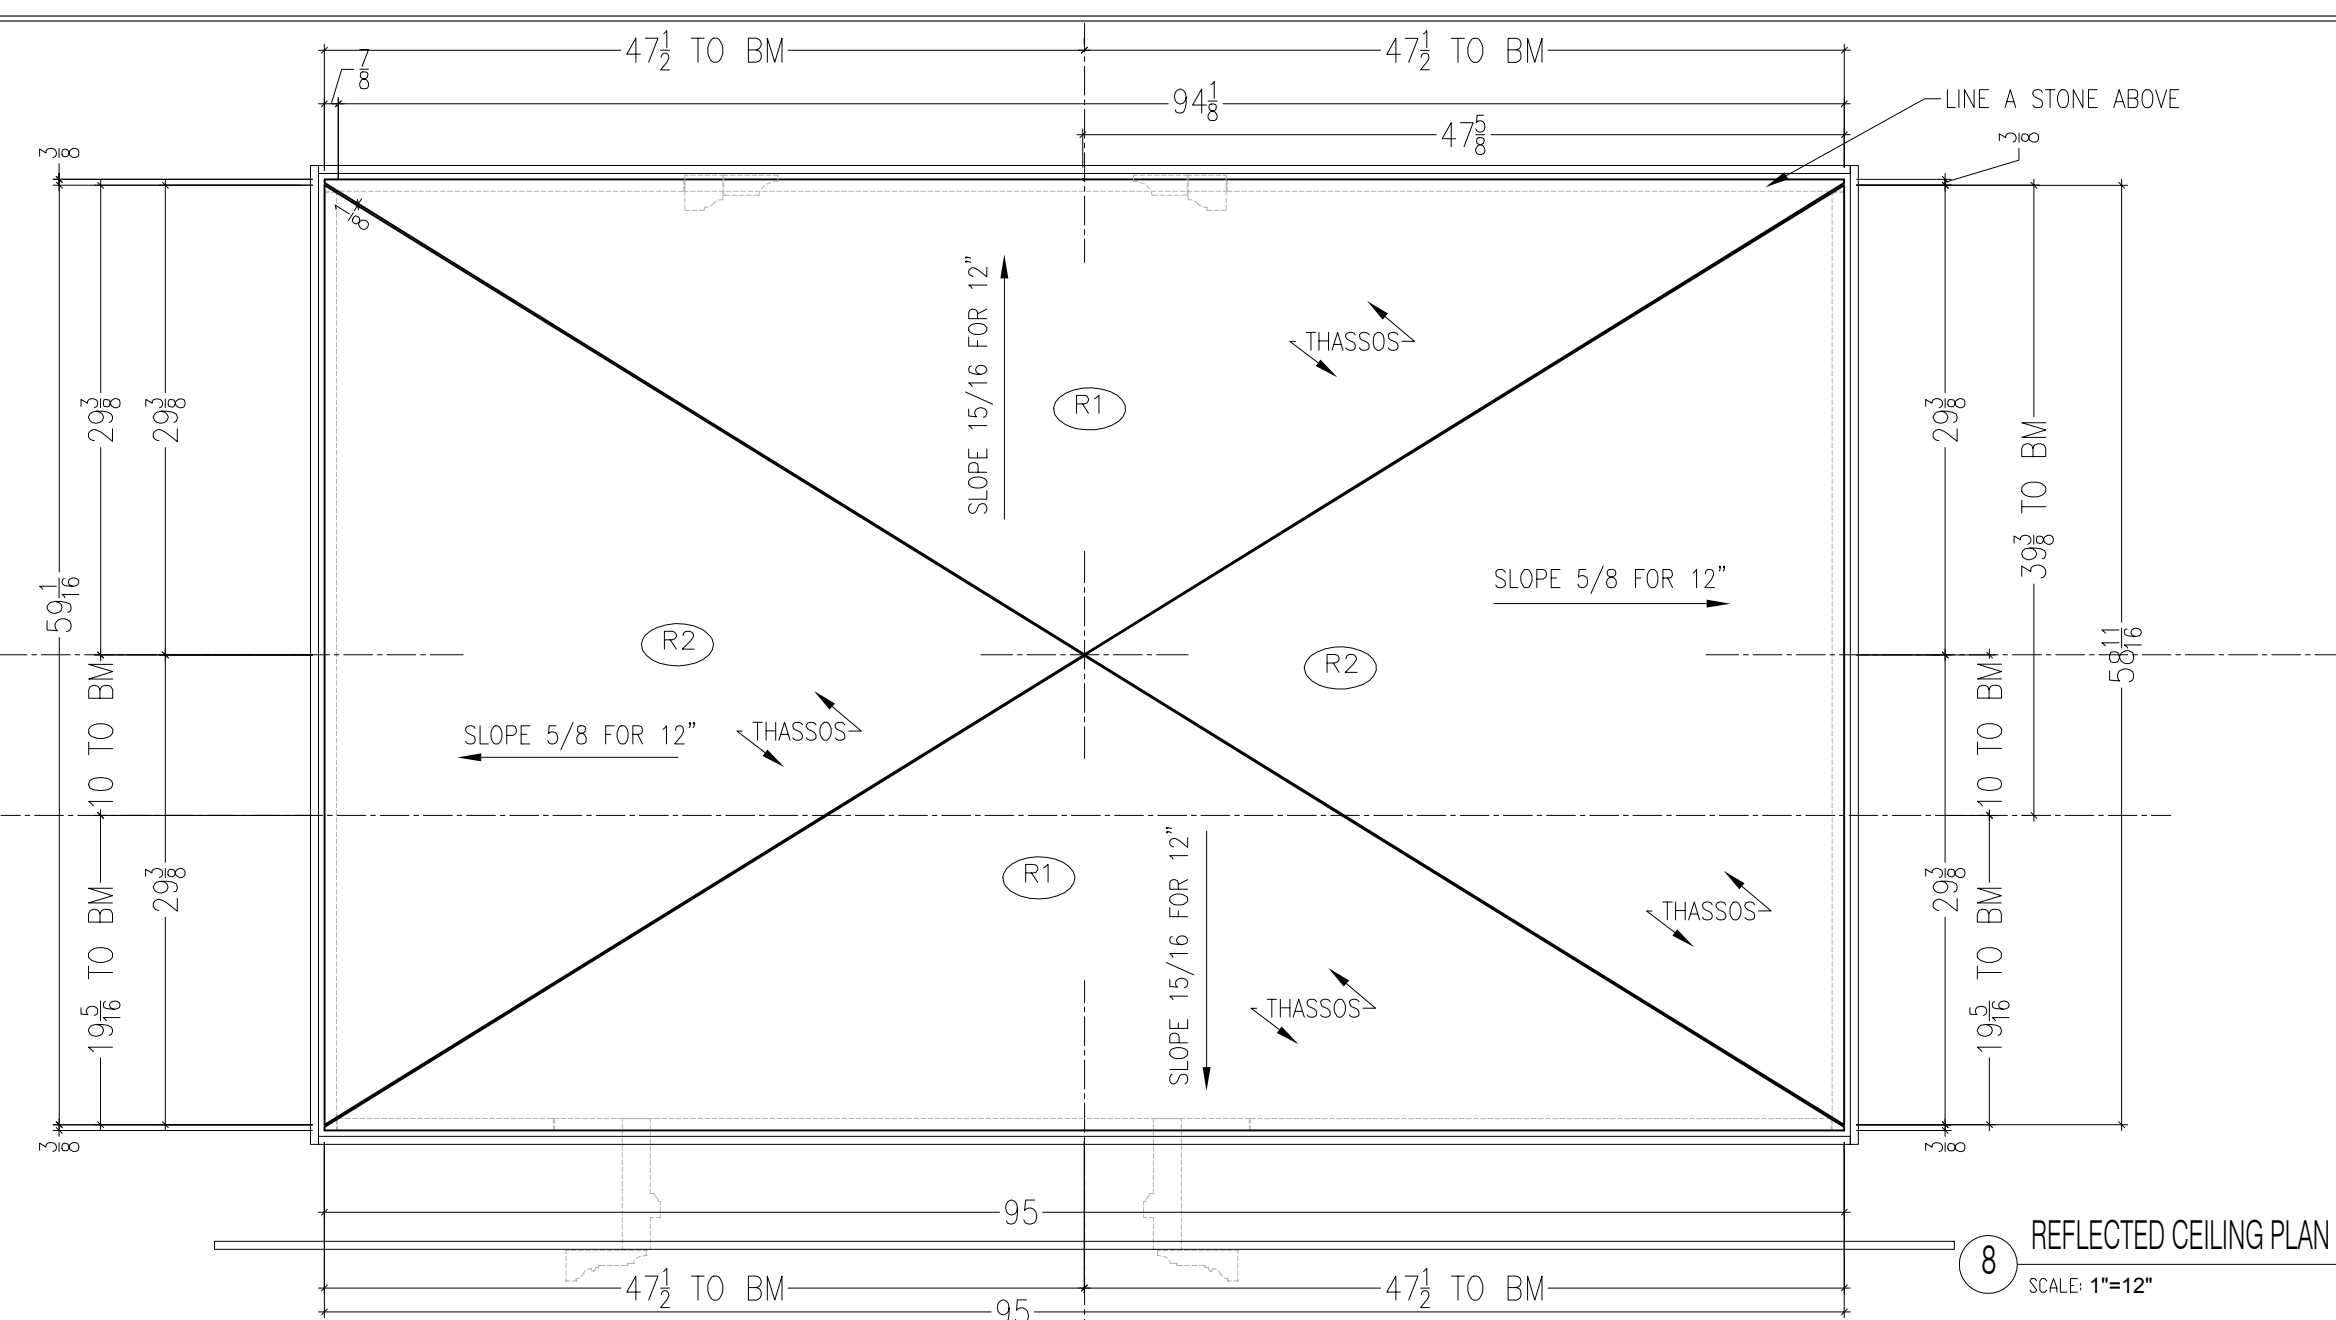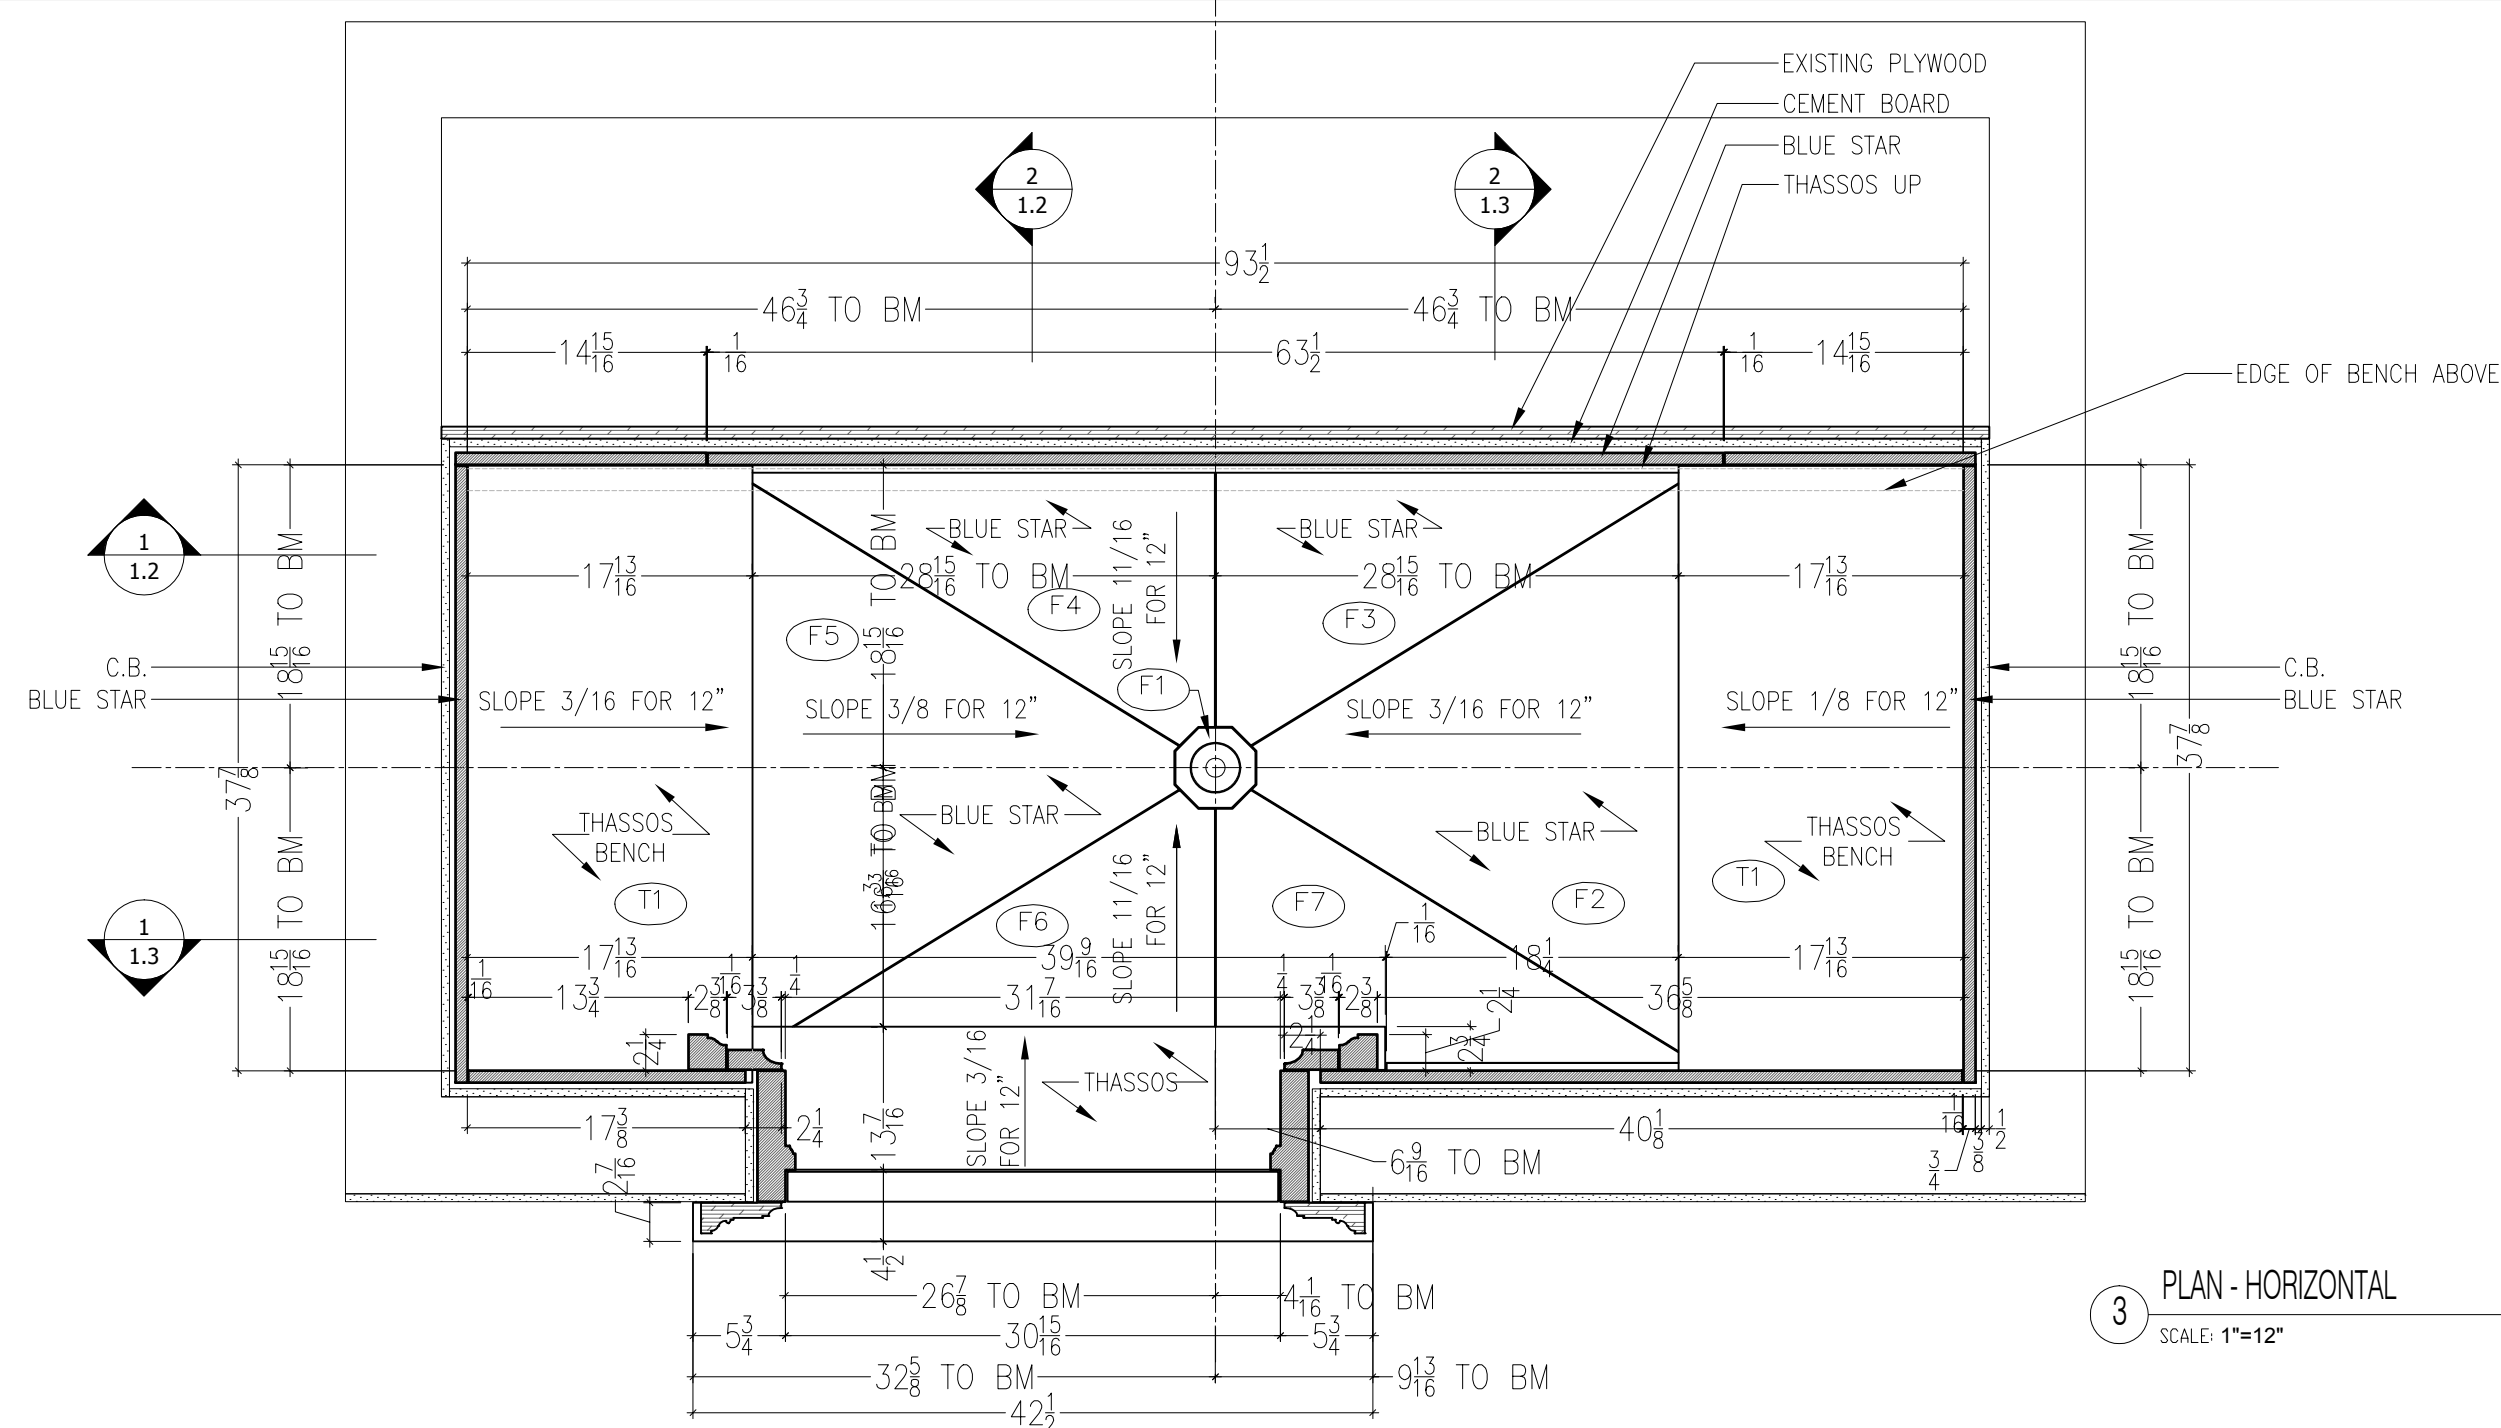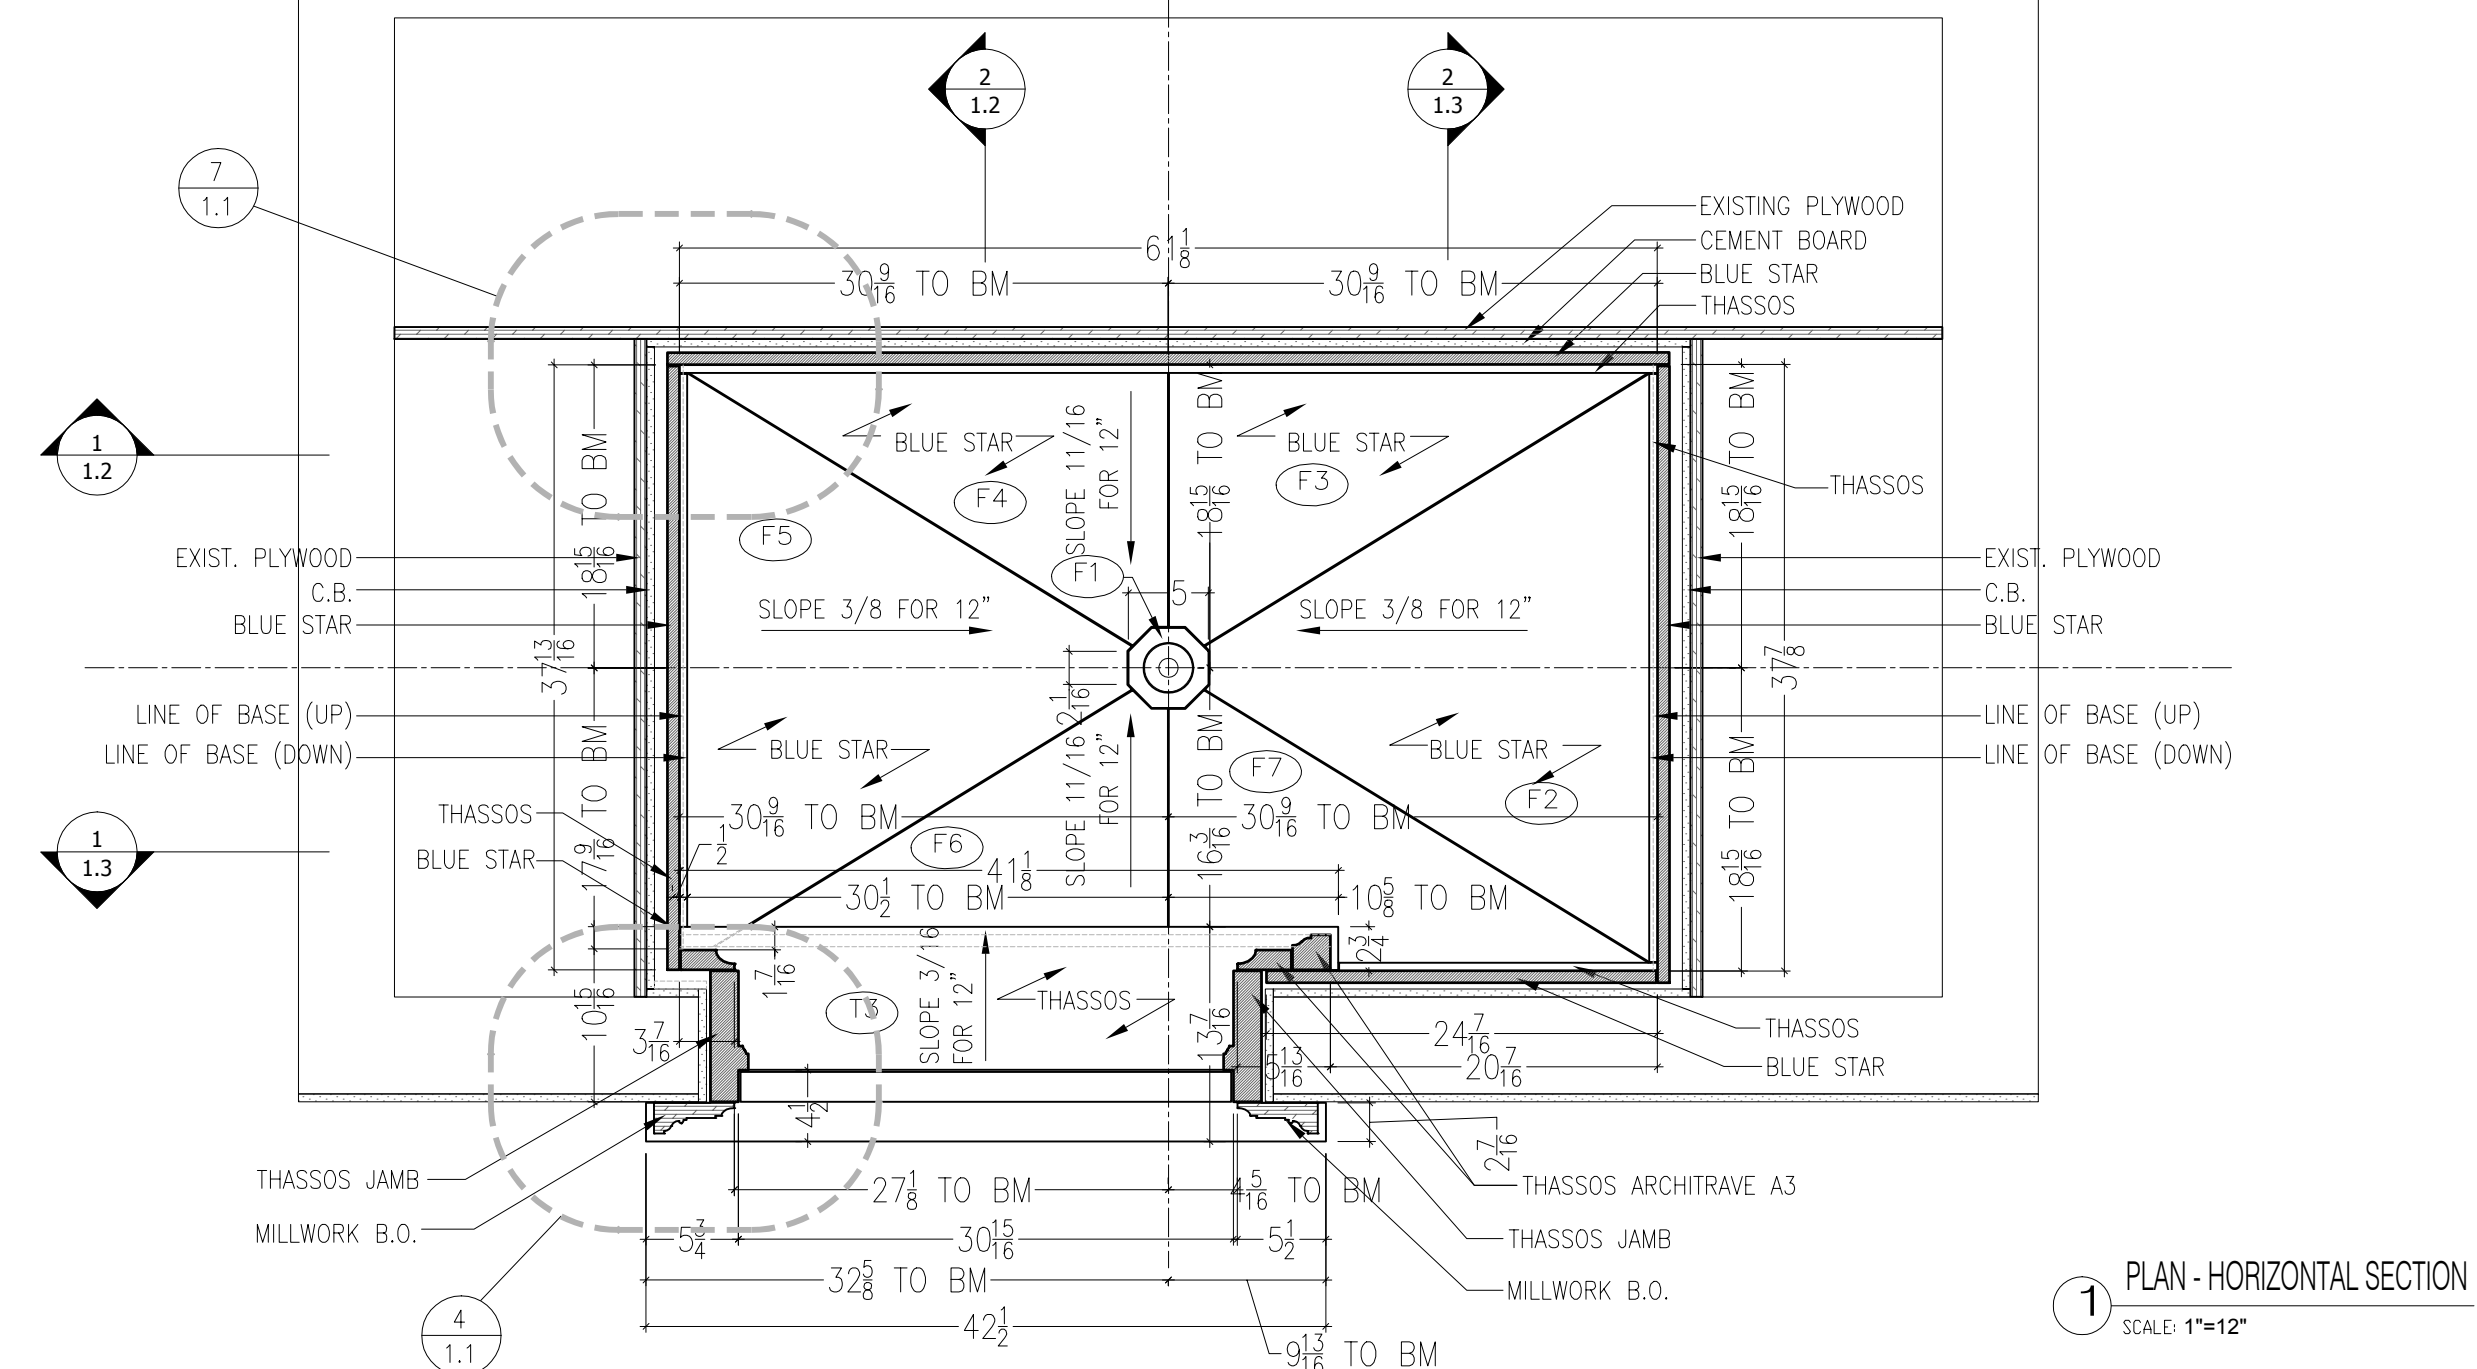

NOTES:

FLOOR, WALLS :

FLOOR :

MATERIAL : BLUE STAR
FINISH : POLISHED
THICKNESS : 3/4"

WALLS :

MATERIAL : THASSOS
FINISH : POLISHED
THICKNESS : 3/4"

JOINT SIZE: 1/16"








MAY 16,'06	
MAY 02,'06	
APRIL 10,'06	3RD SUBM.-ARCH. REV.
MARCH 15,'06	2ND SUBM.-updated details
MARCH 8, 2006	1ST SUBMITTAL
DRAWN BY:	Y.P. P.P.
CHECKED BY:	Y.P.

ARCHITECT :

CLIENT :

JOB NAME :

TITLE:	#108 STEAM ROOM PLAN HORIZONTAL SECTIONS REFLECTED CEILING DETAILS
--------	--

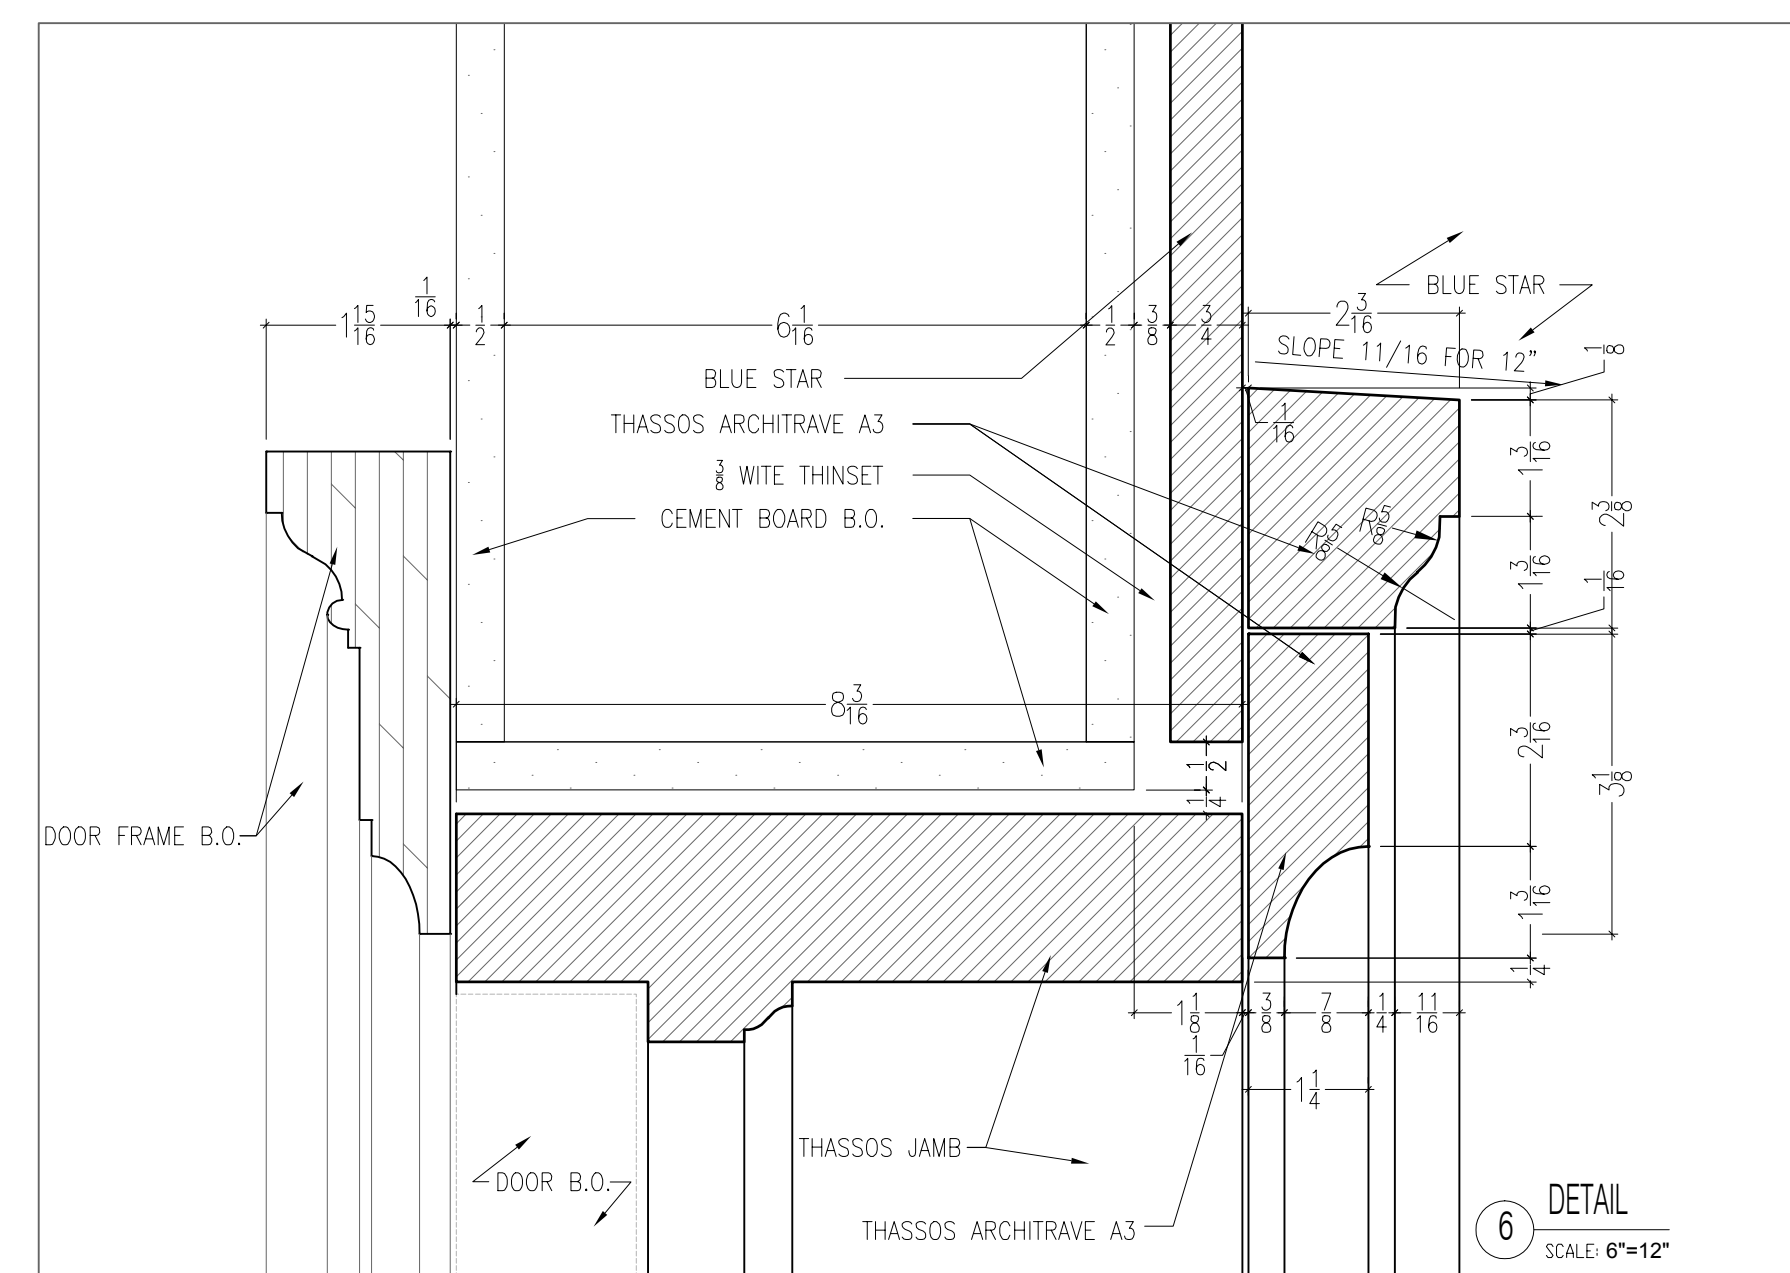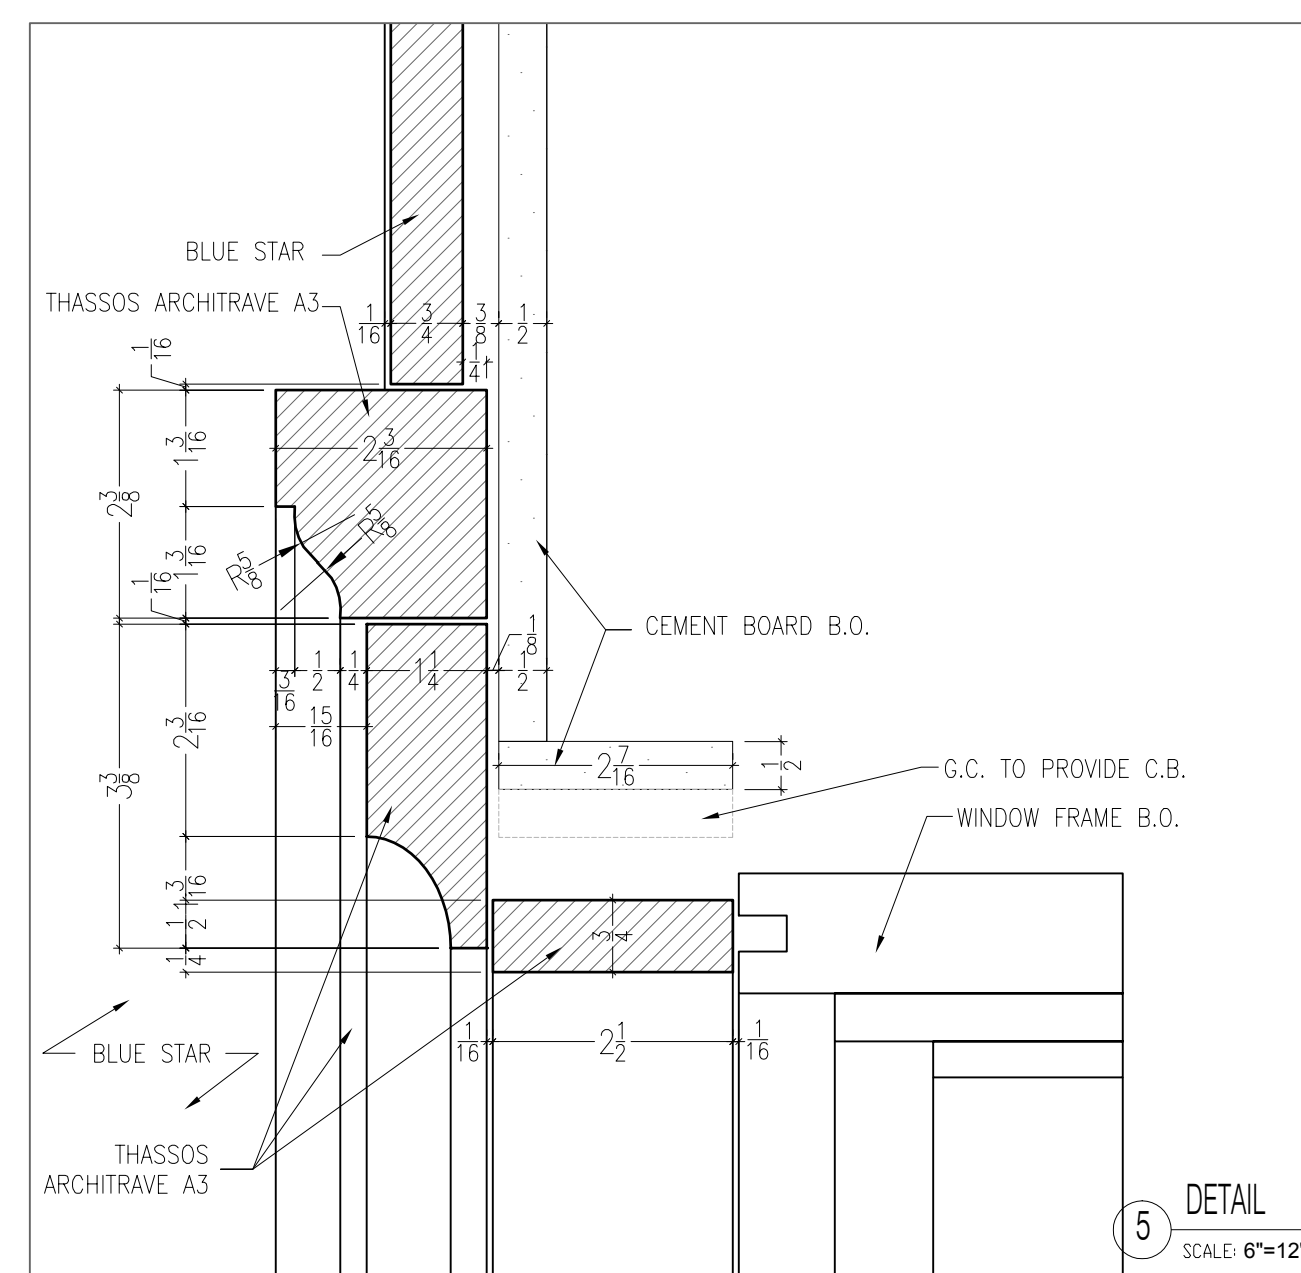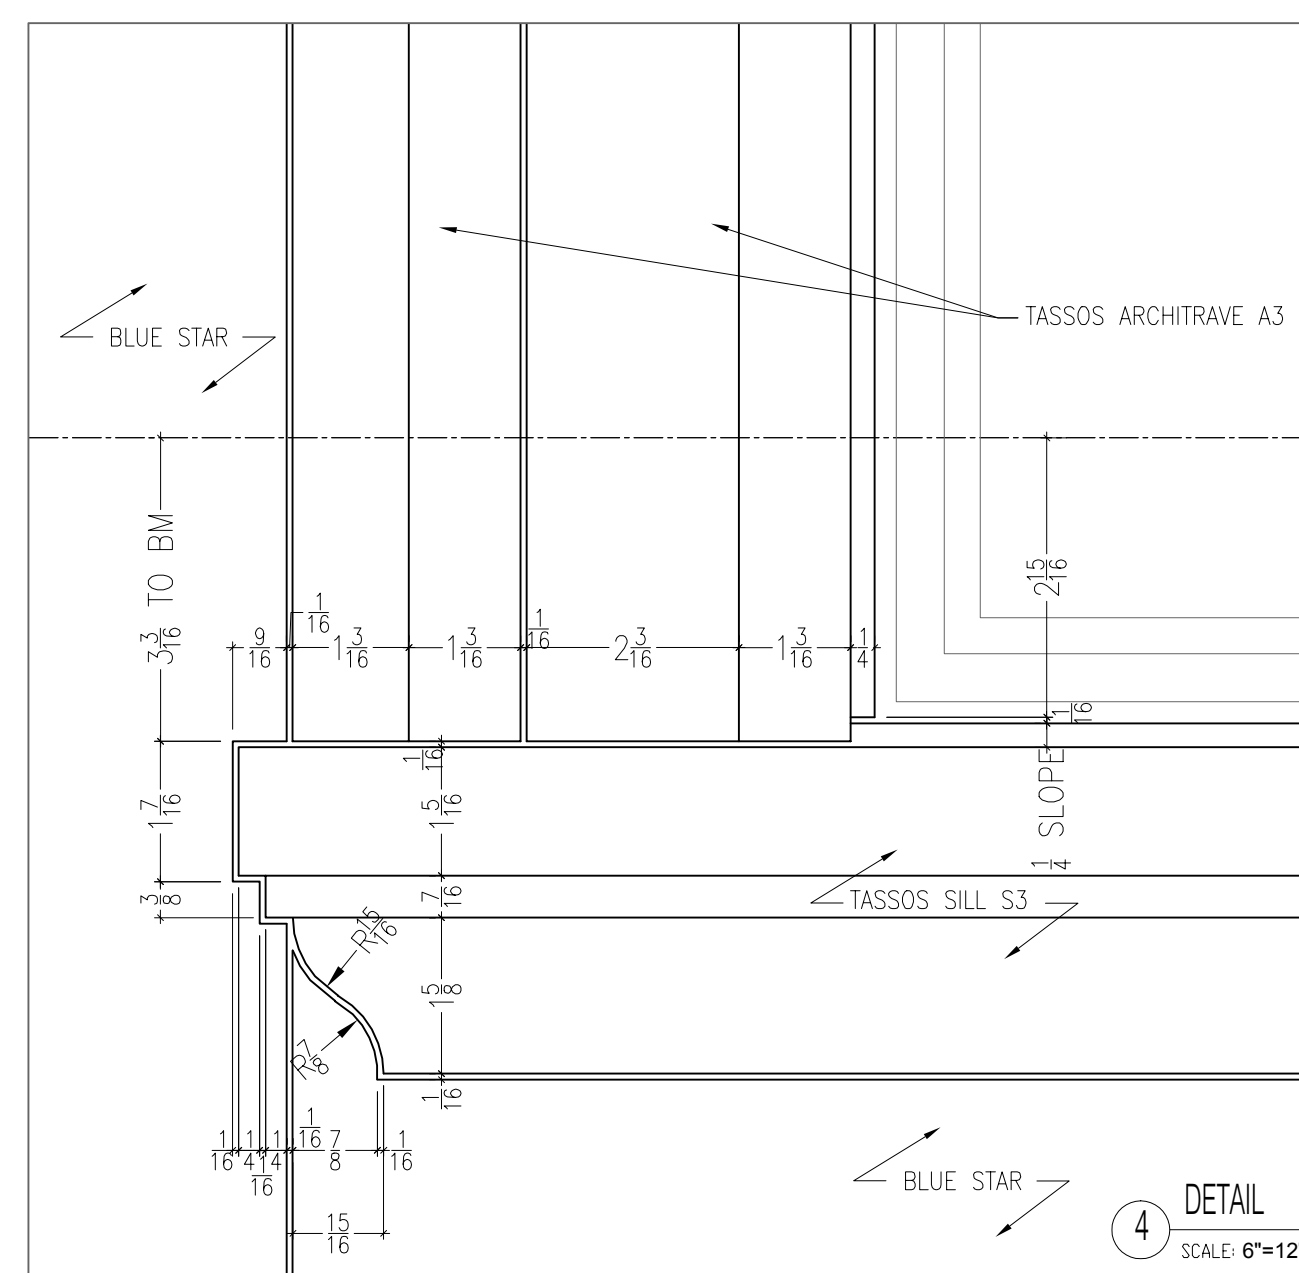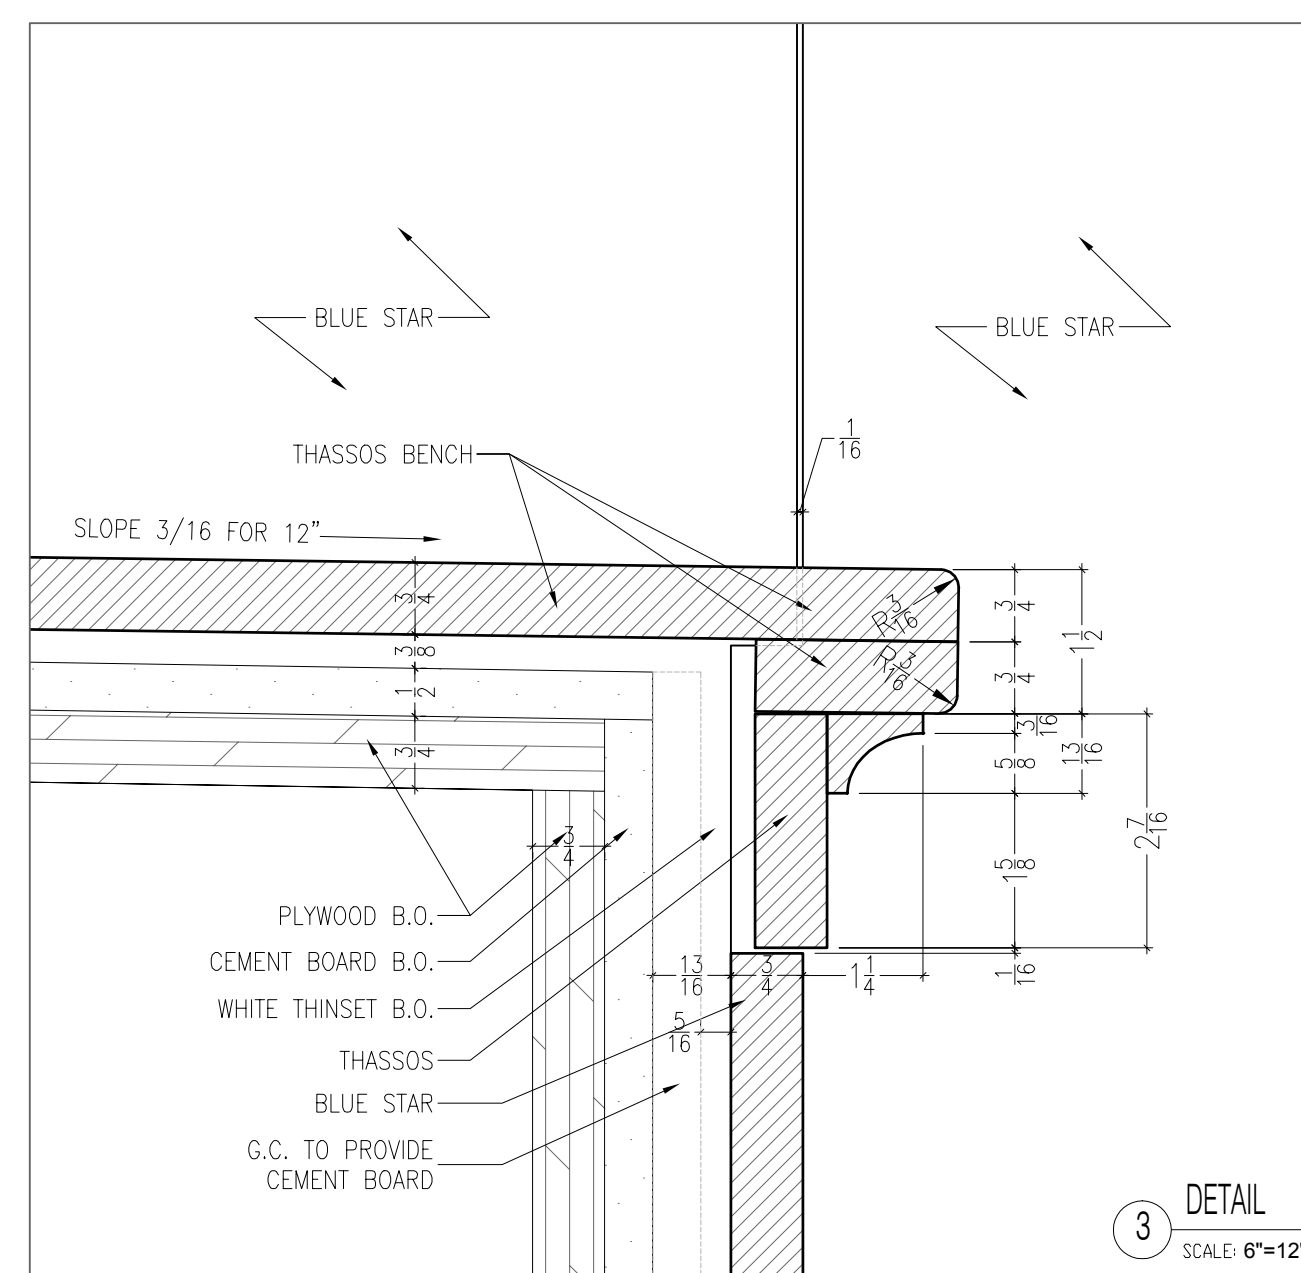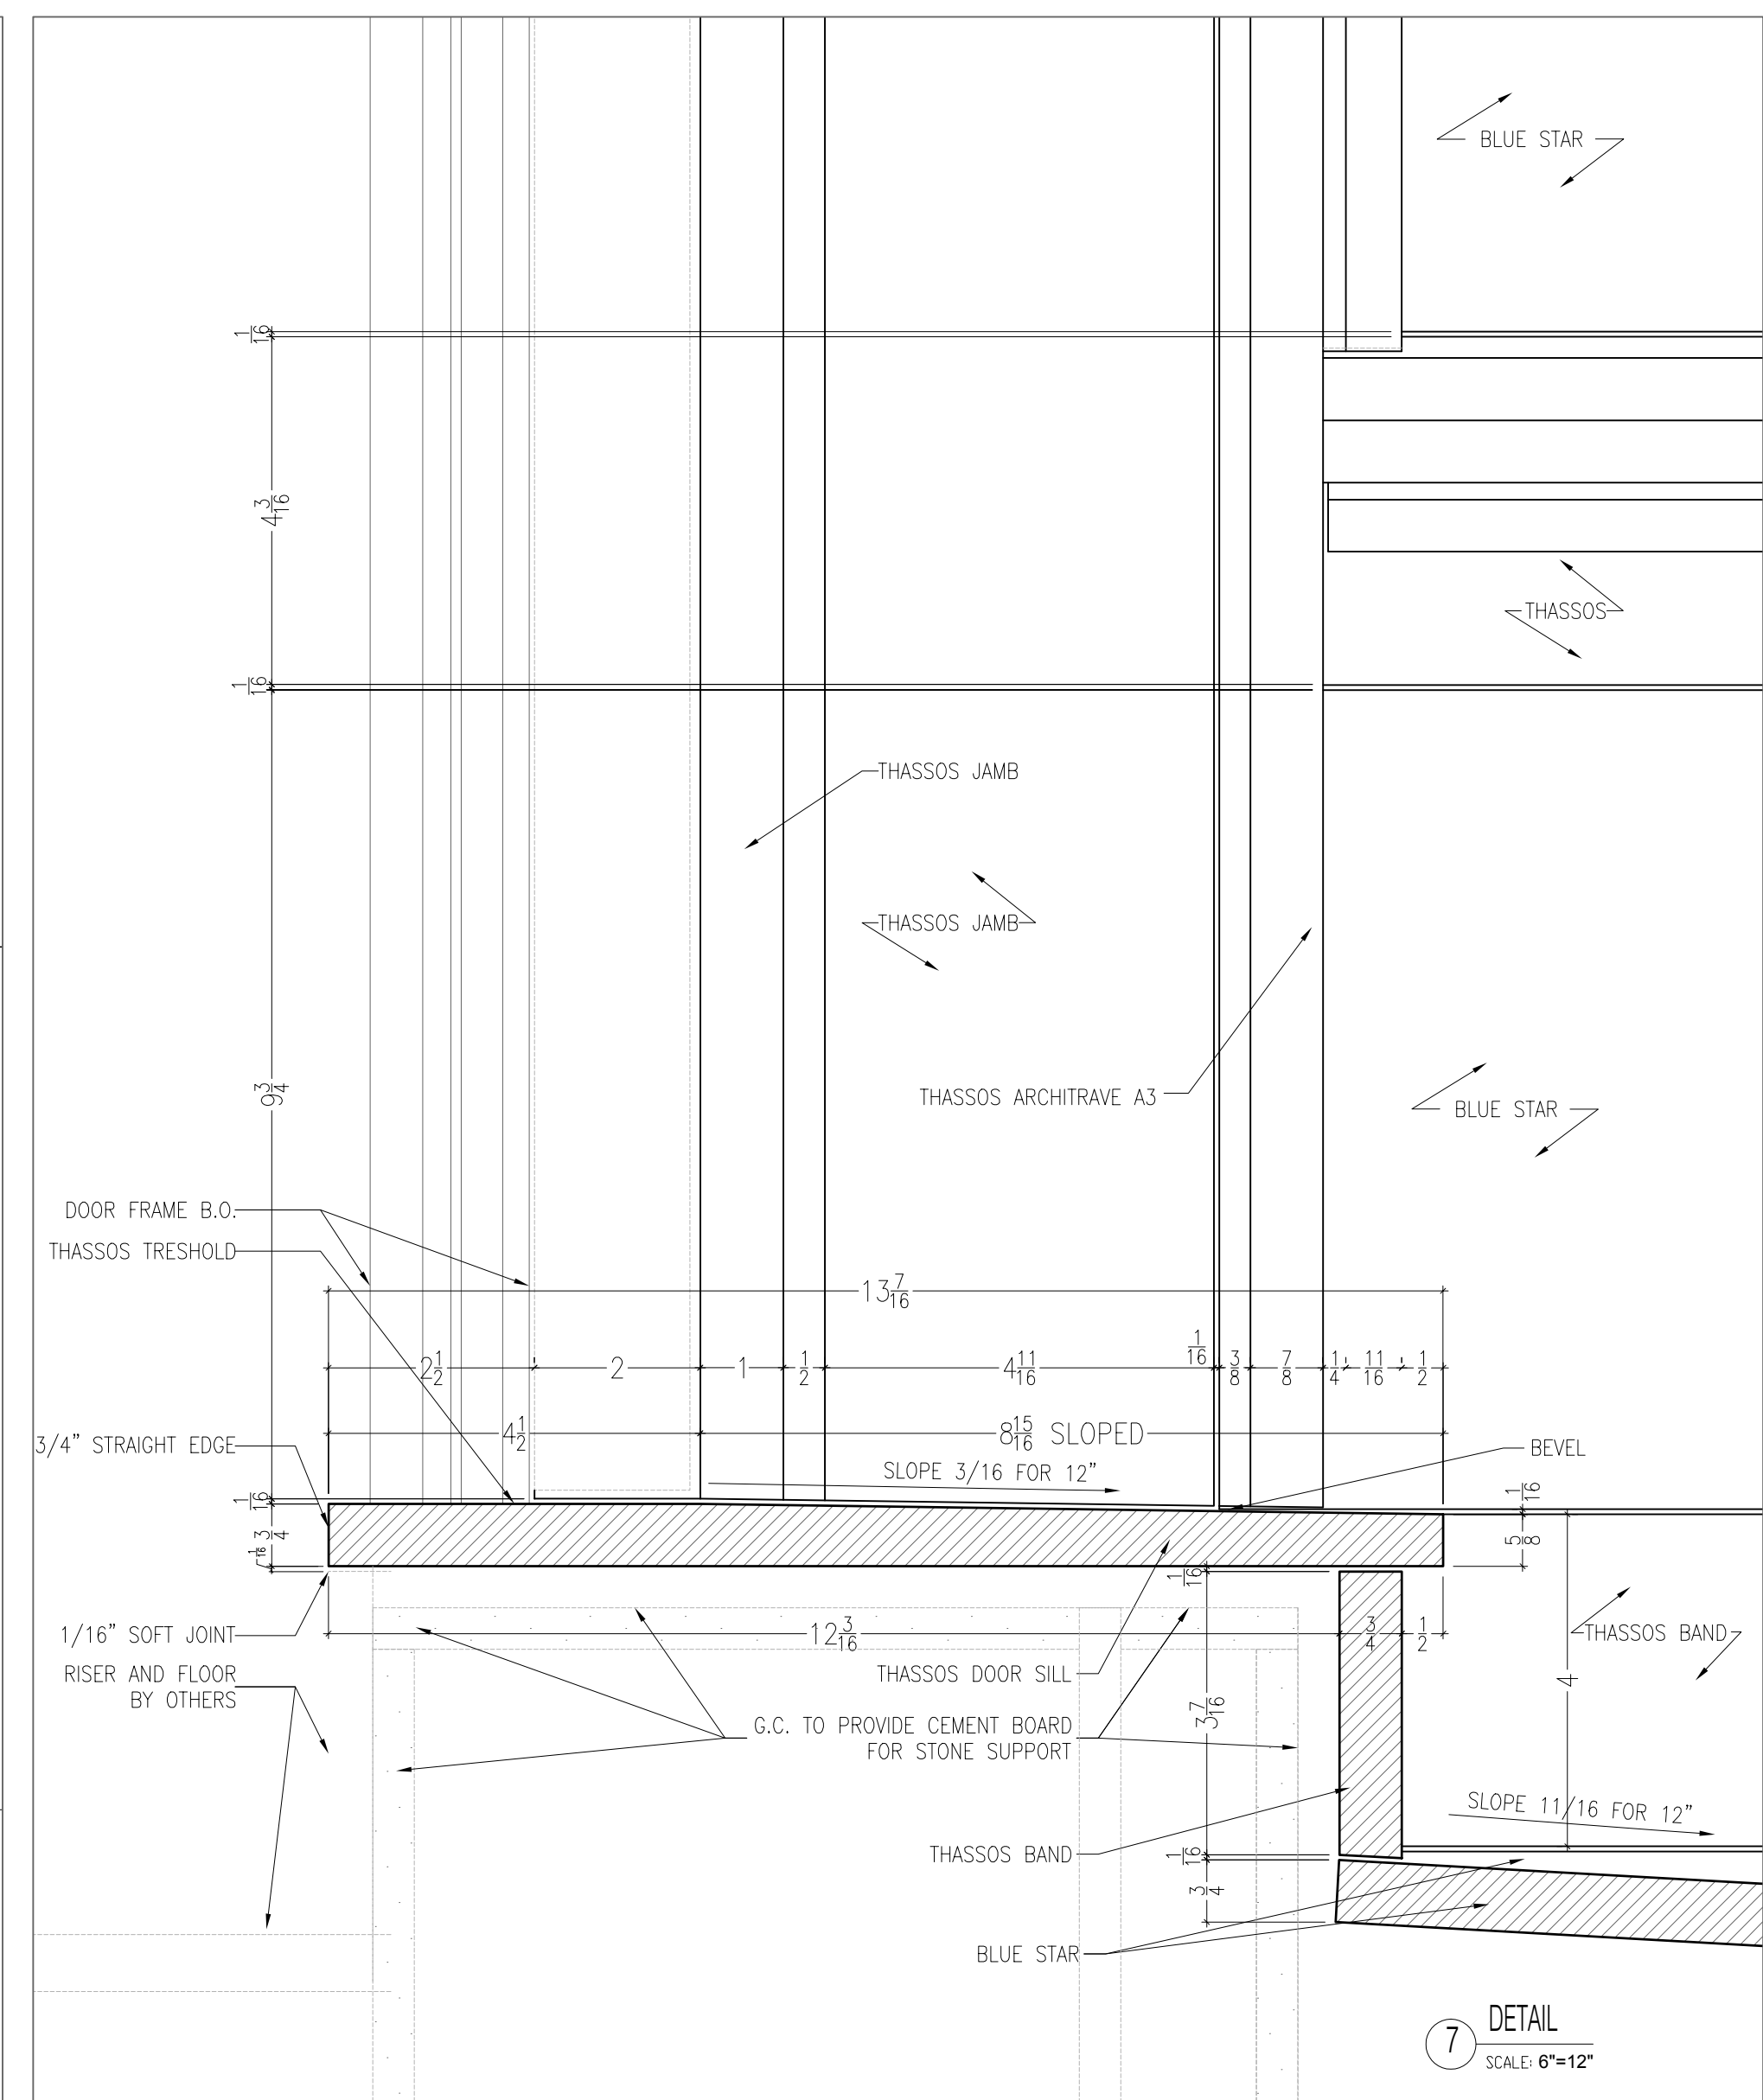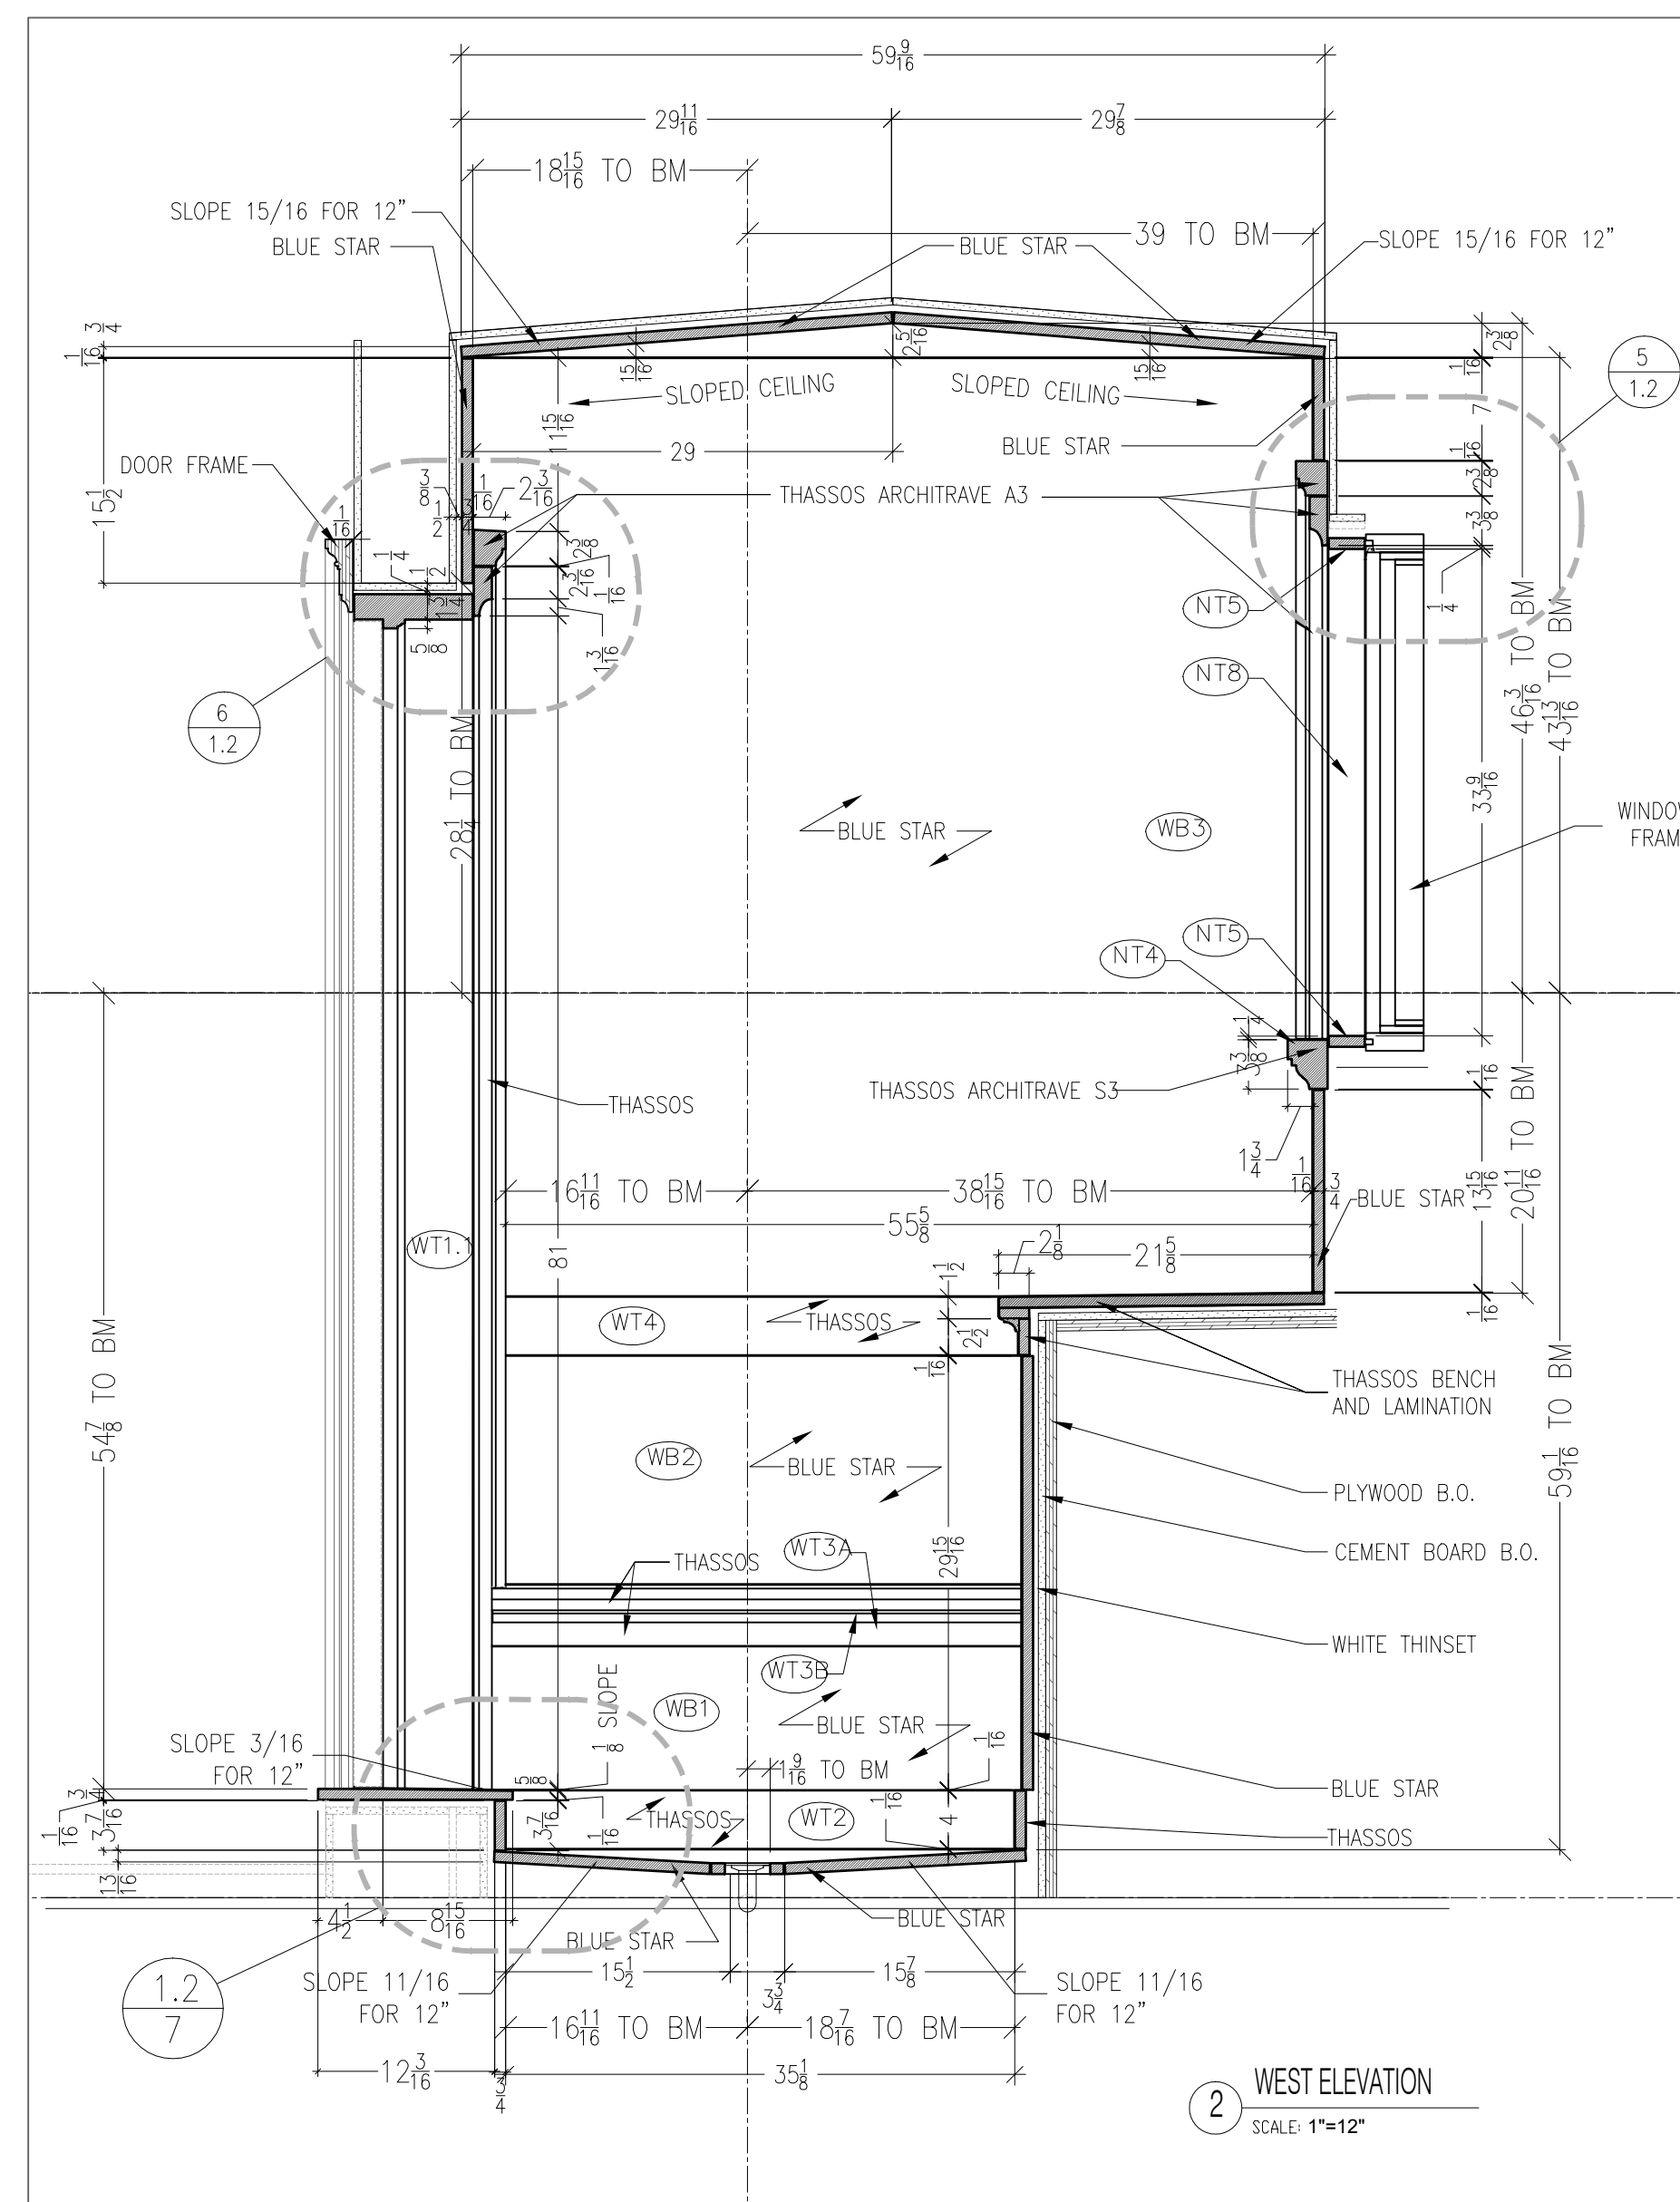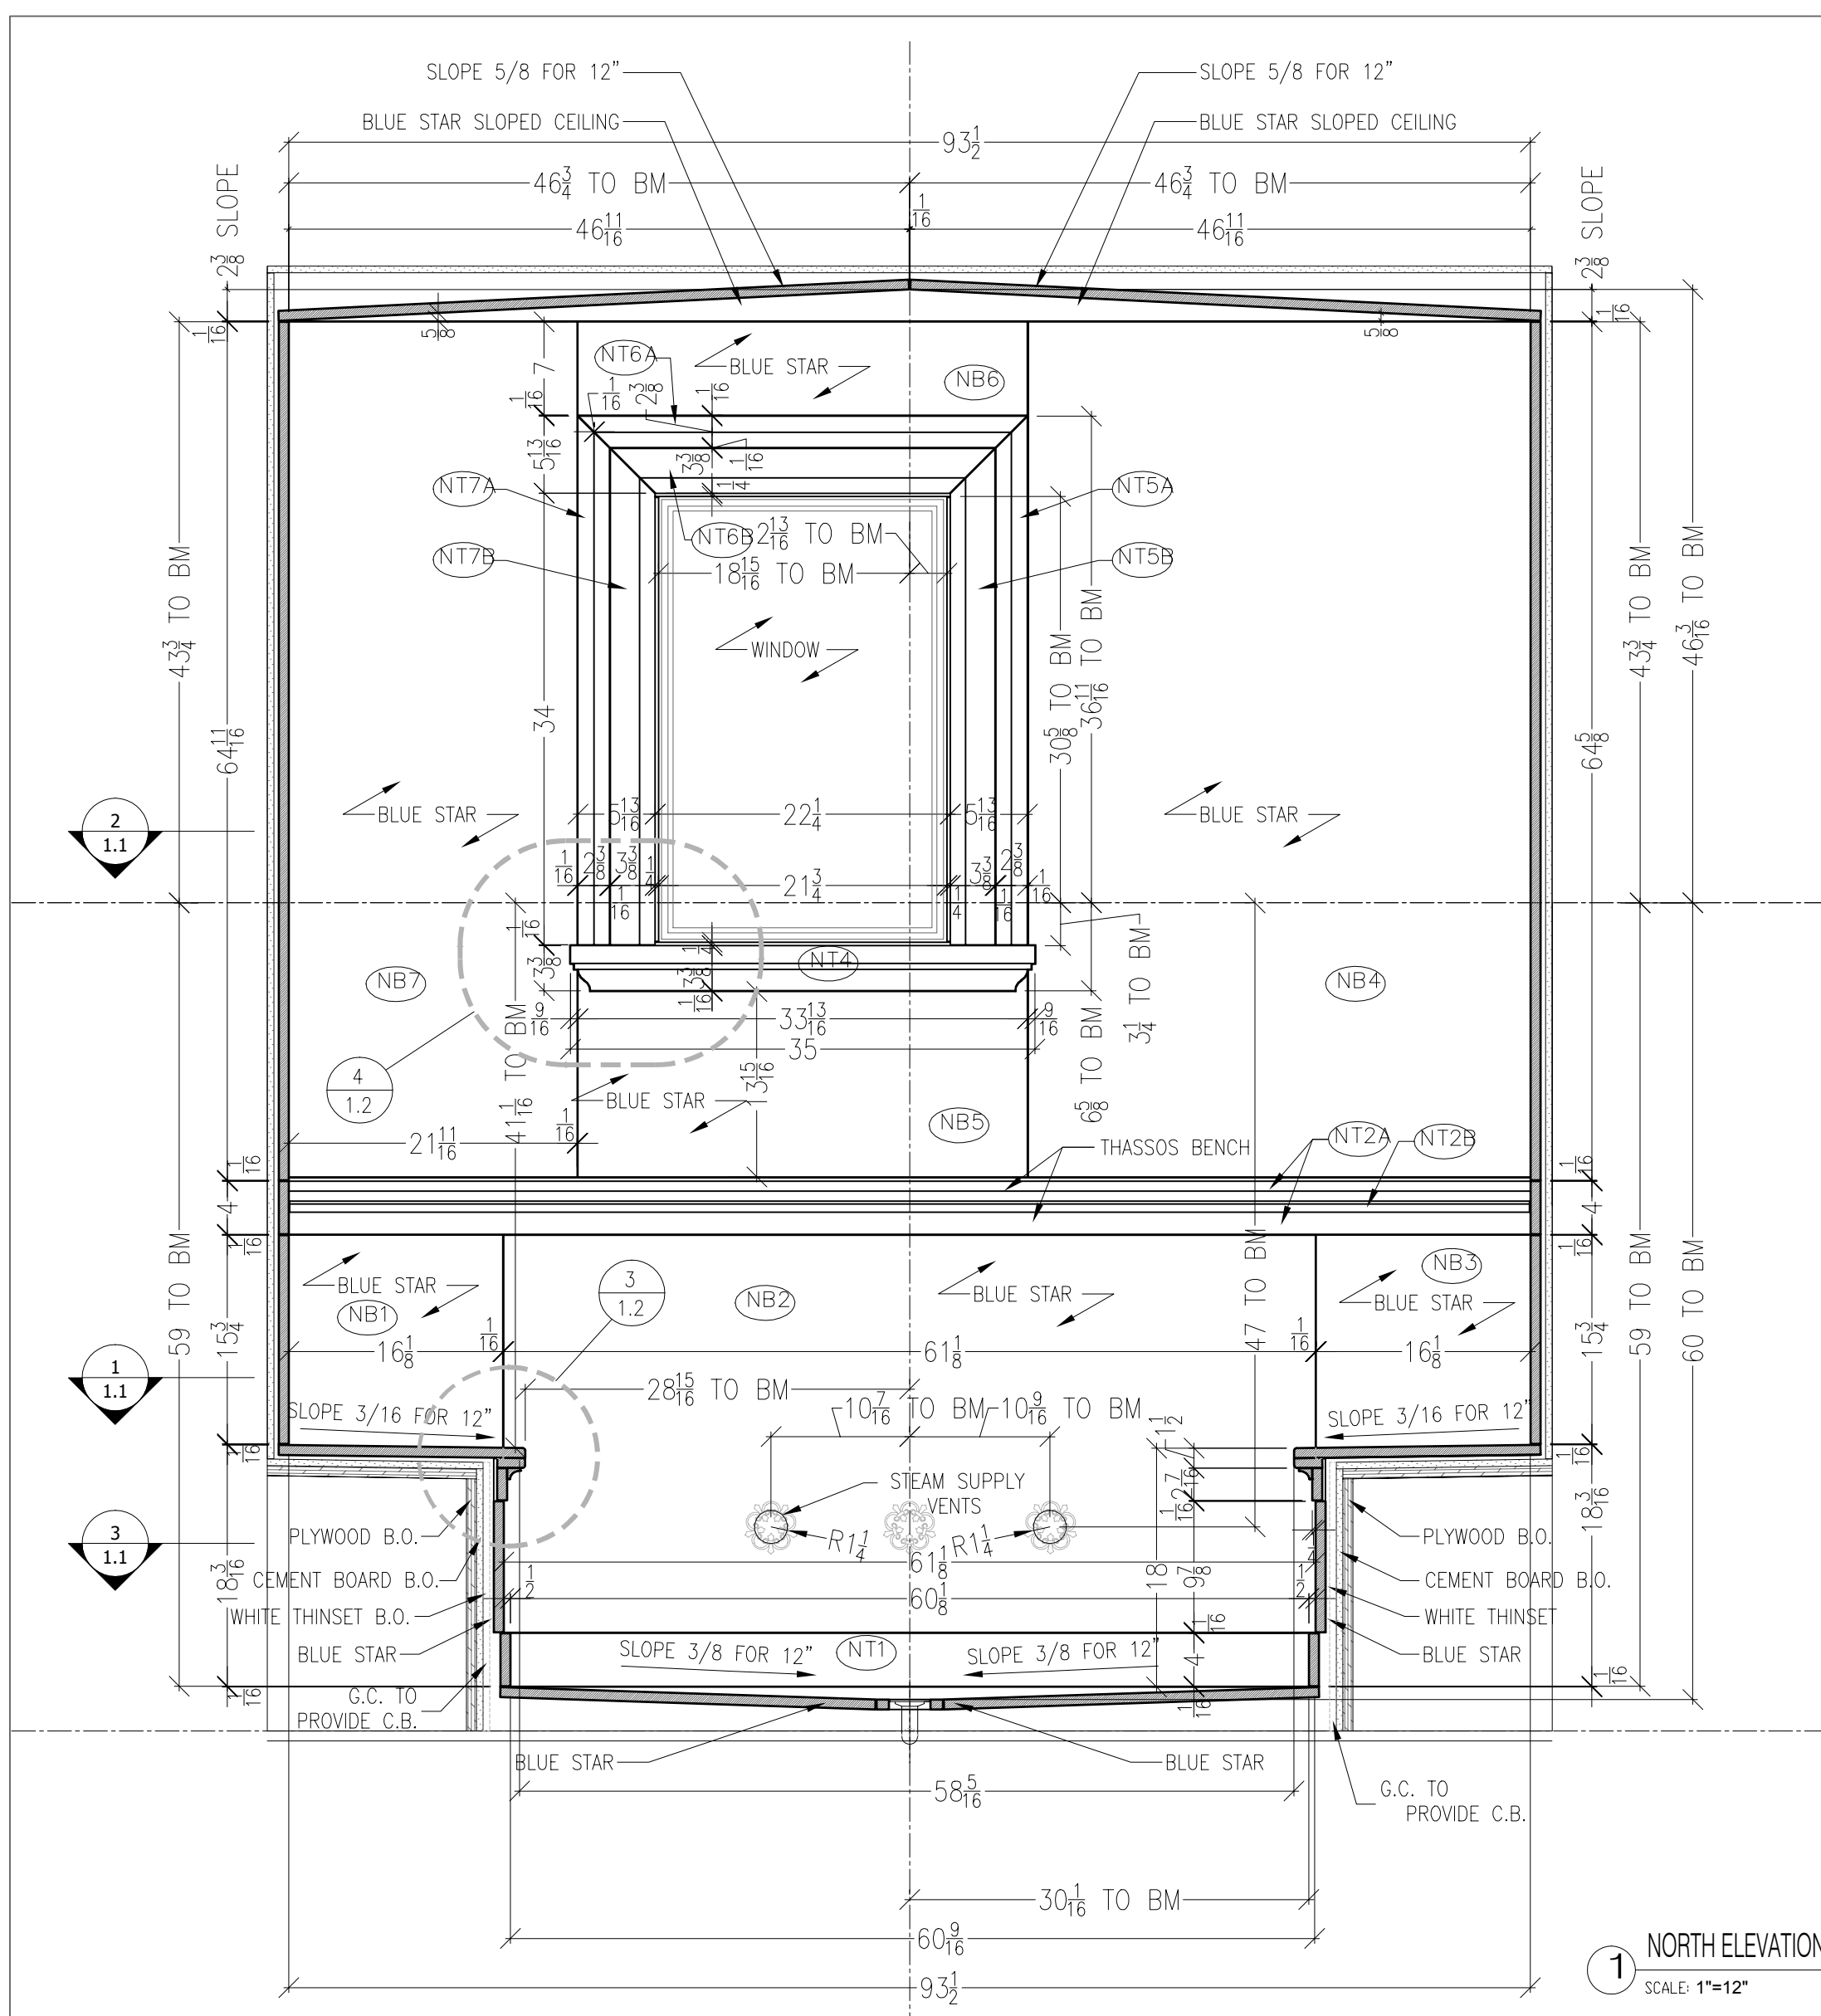

NOTES:

VALLS :

MATERIAL : BLUE STAR
FINISH : POLISHED
THICKNESS : 3/4"

BAND :

MATERIAL : THASSOS
FINISH : POLISHED
THICKNESS : 3/4"

FLOOR:

MATERIAL : BLUE STAR
FINISH : POLISHED
THICKNESS : 3/4"

JOINT SIZE: 1/16"

GROUT : NON SANDED,
ARCHITECT TO SPECIFY COLOR







MAY 16,'06	
MAY 02,'06	
APRIL 10,'06	3RD SUBM.-ARCH. REV.
MARCH 15,'06	2ND SUBM.-updated details
MARCH 8, 2006	1ST SUBMITTAL
DRAWN BY:	Y.P. P.P.
CHECKED BY:	Y.P.

ARCHITECT :

CLIENT :

JOB NAME :

TITLE:
#108 STEAM ROOM NORTH ELEVATION WEST ELEVATION DETAILS

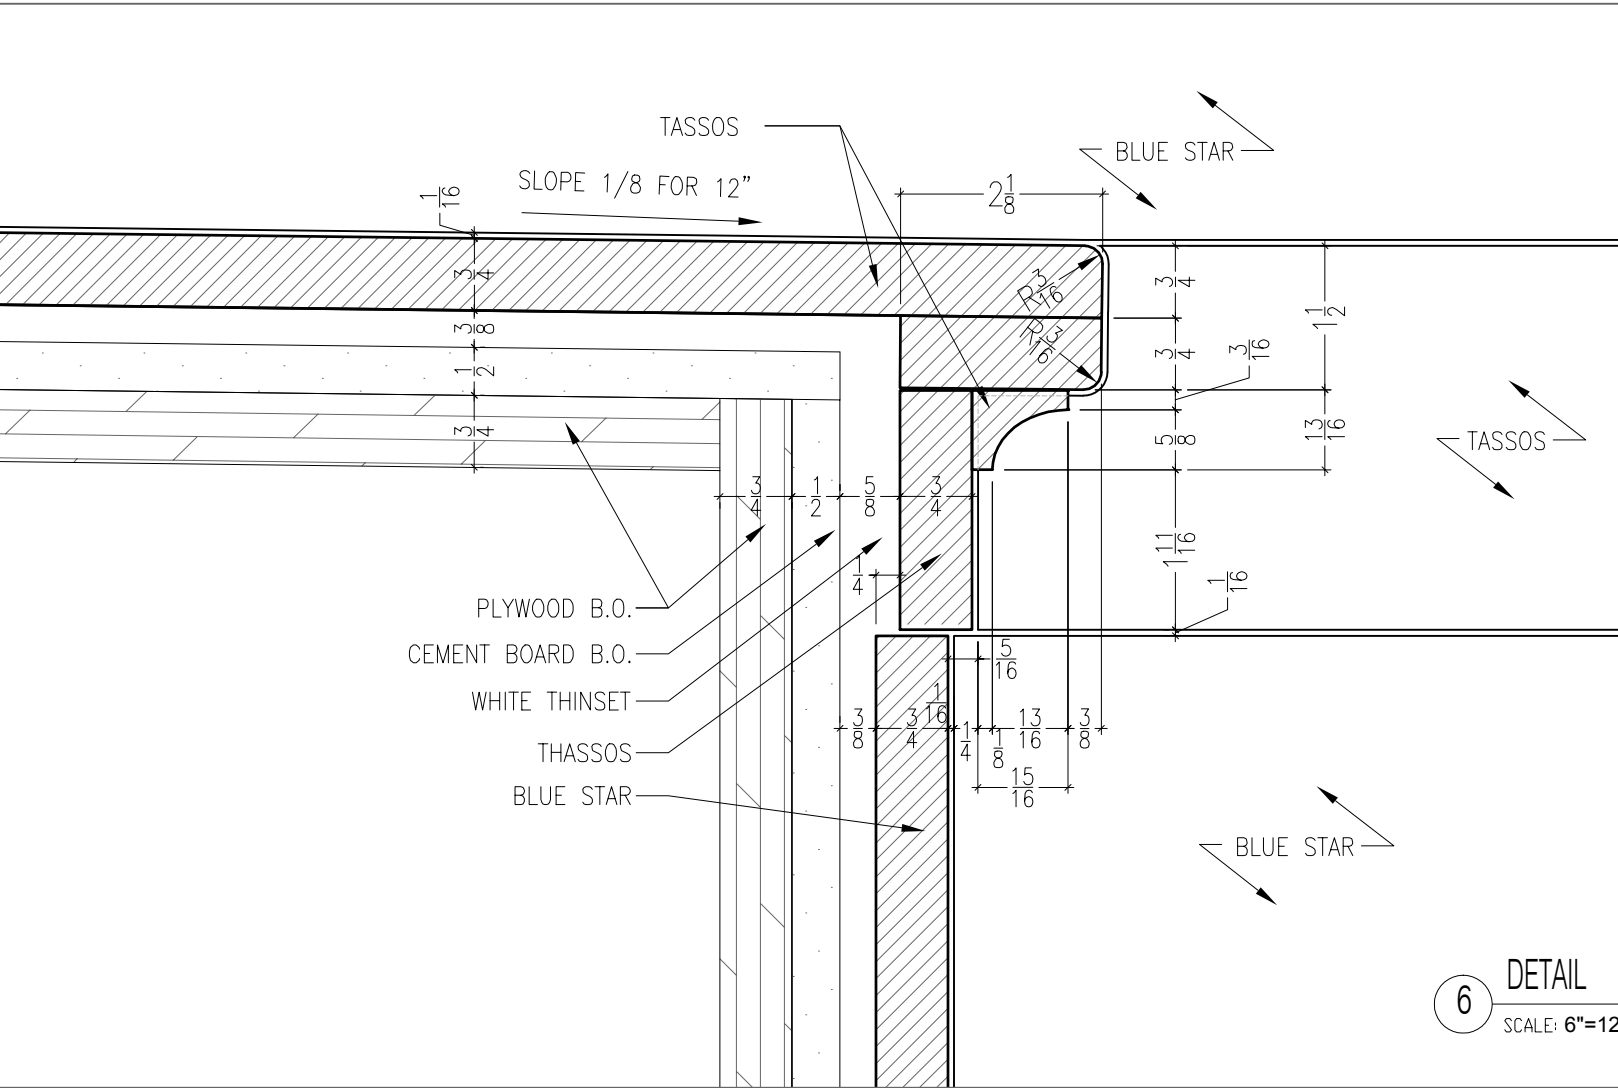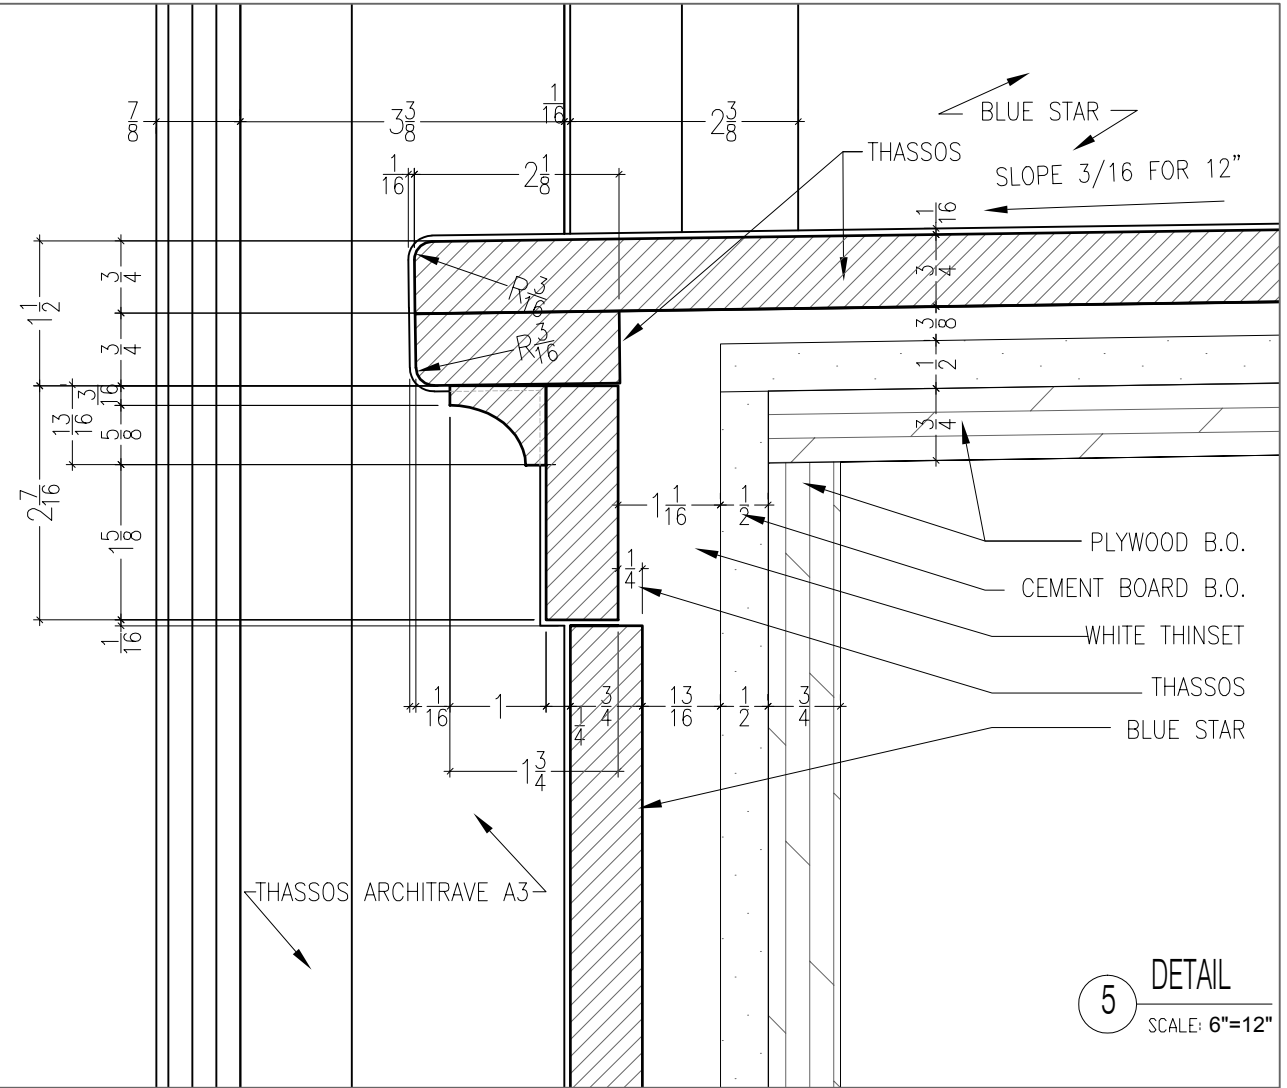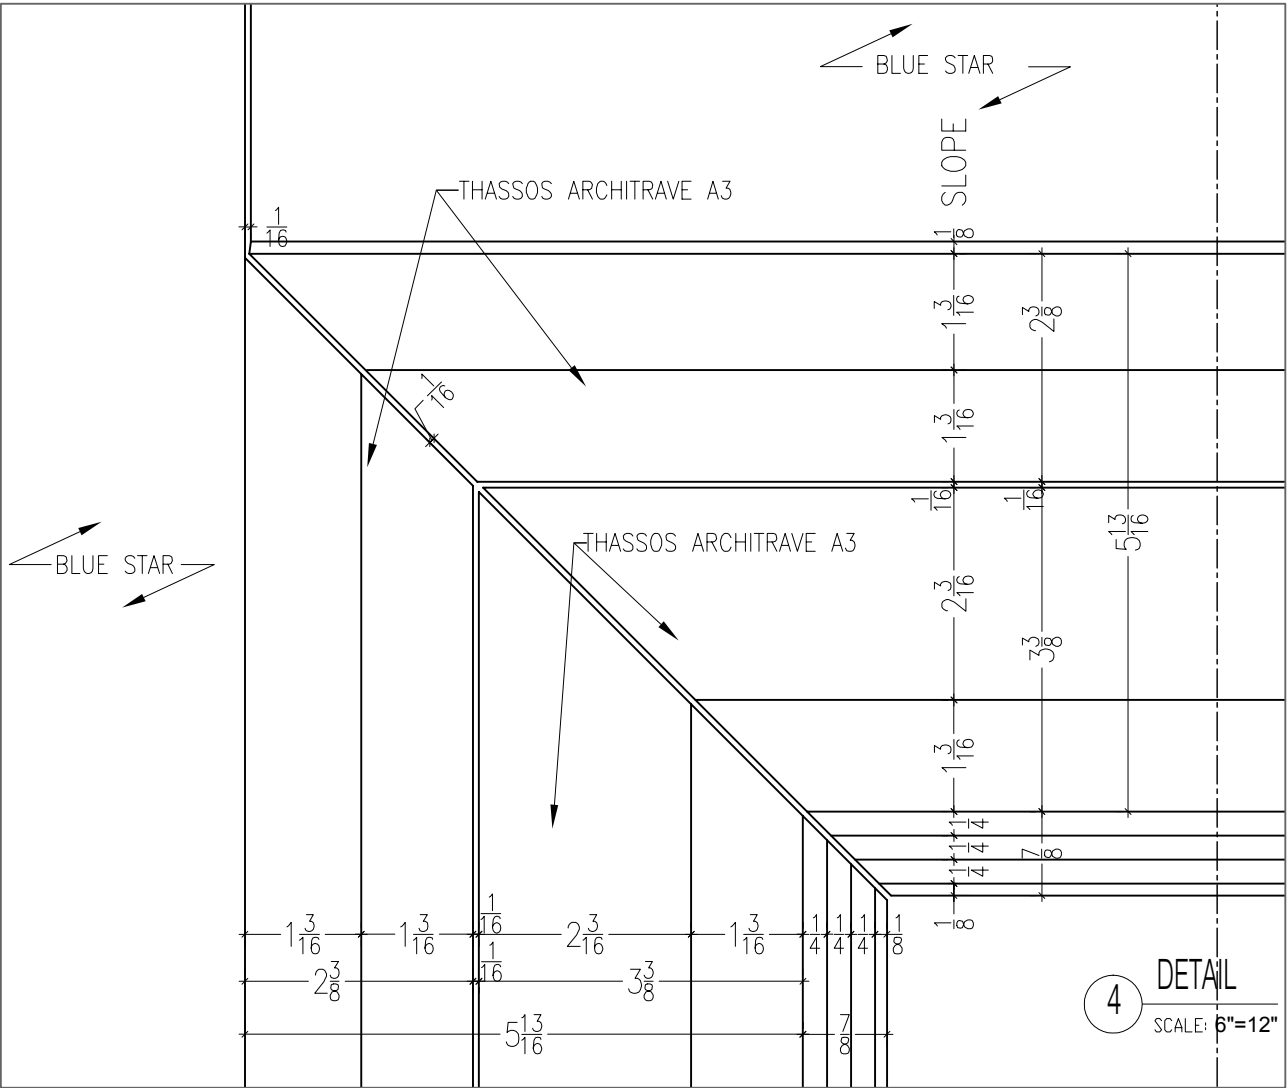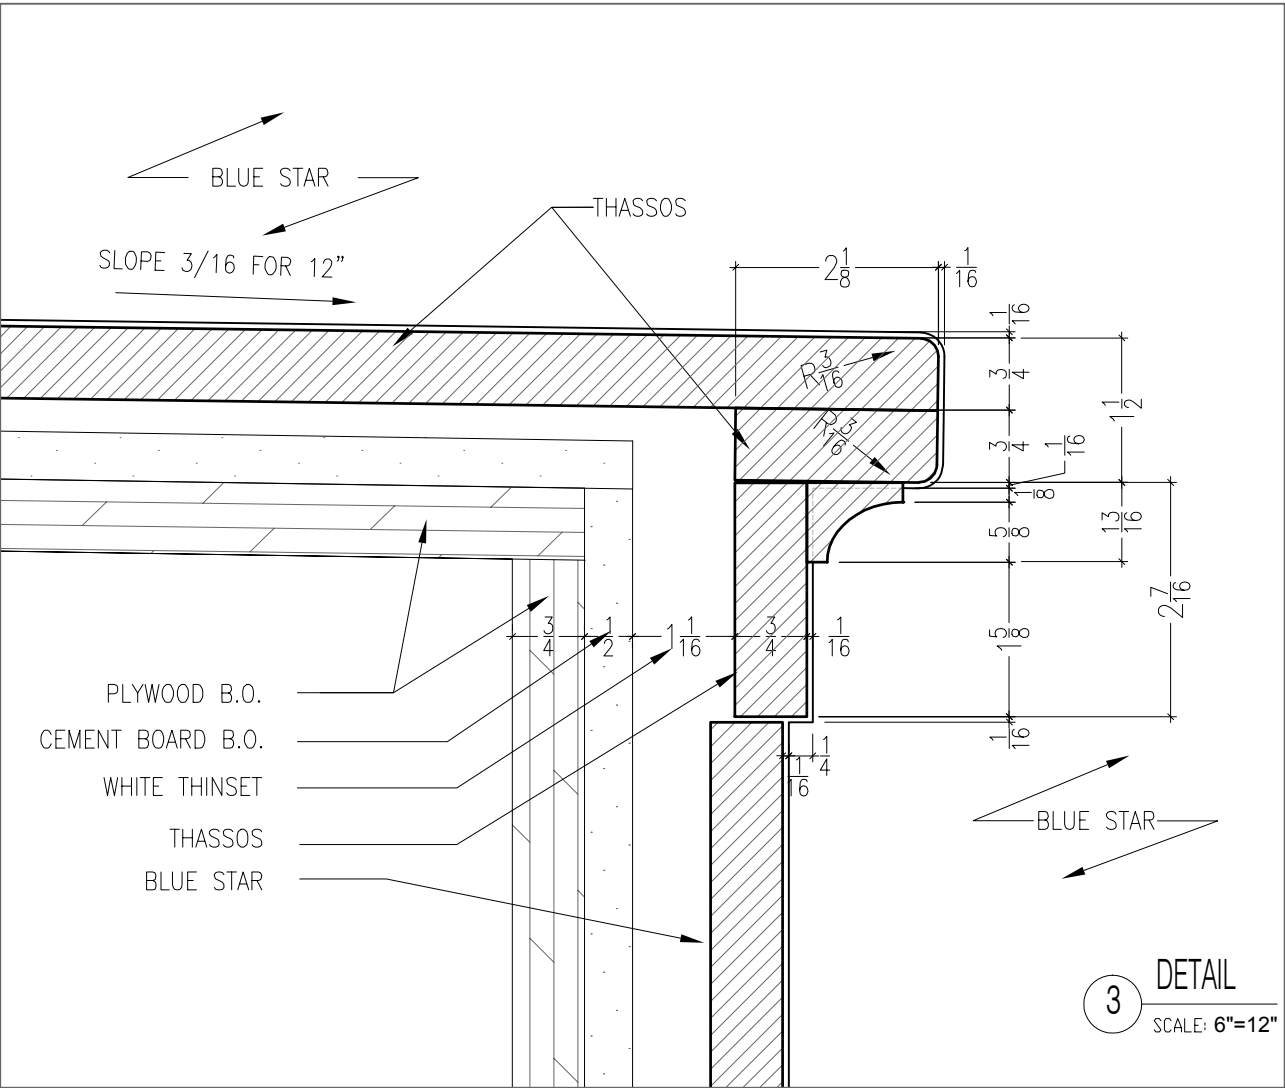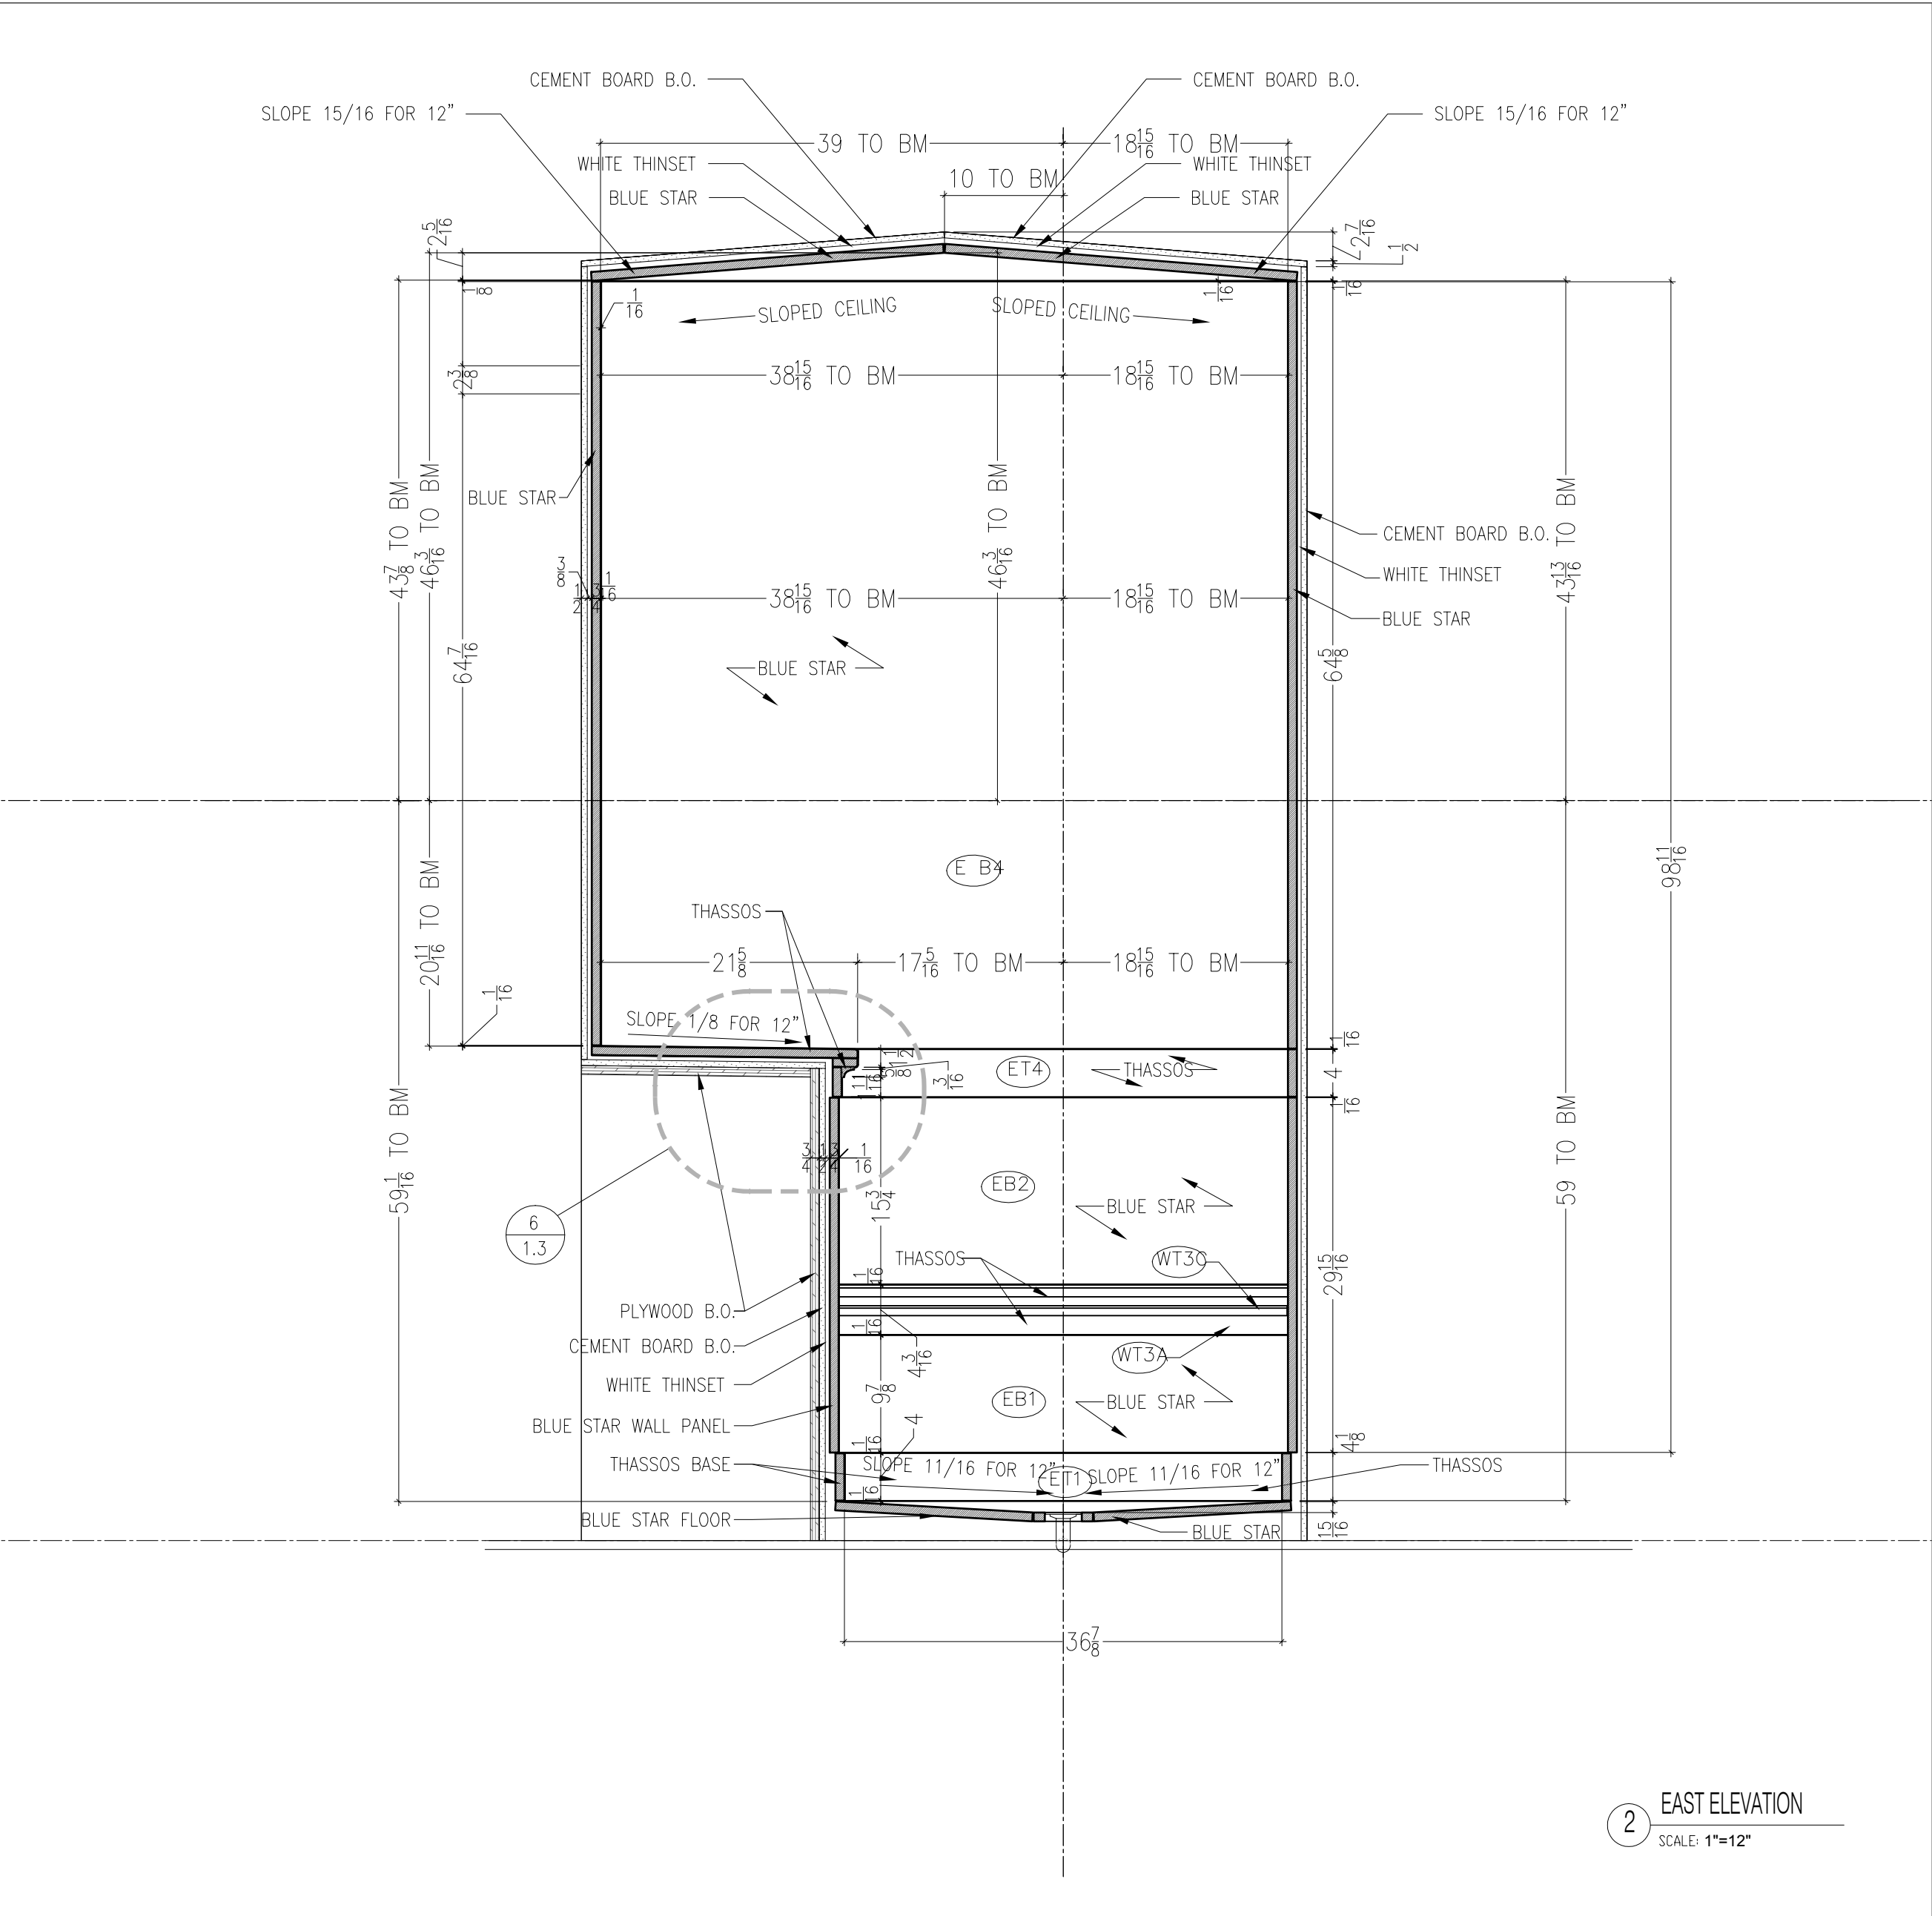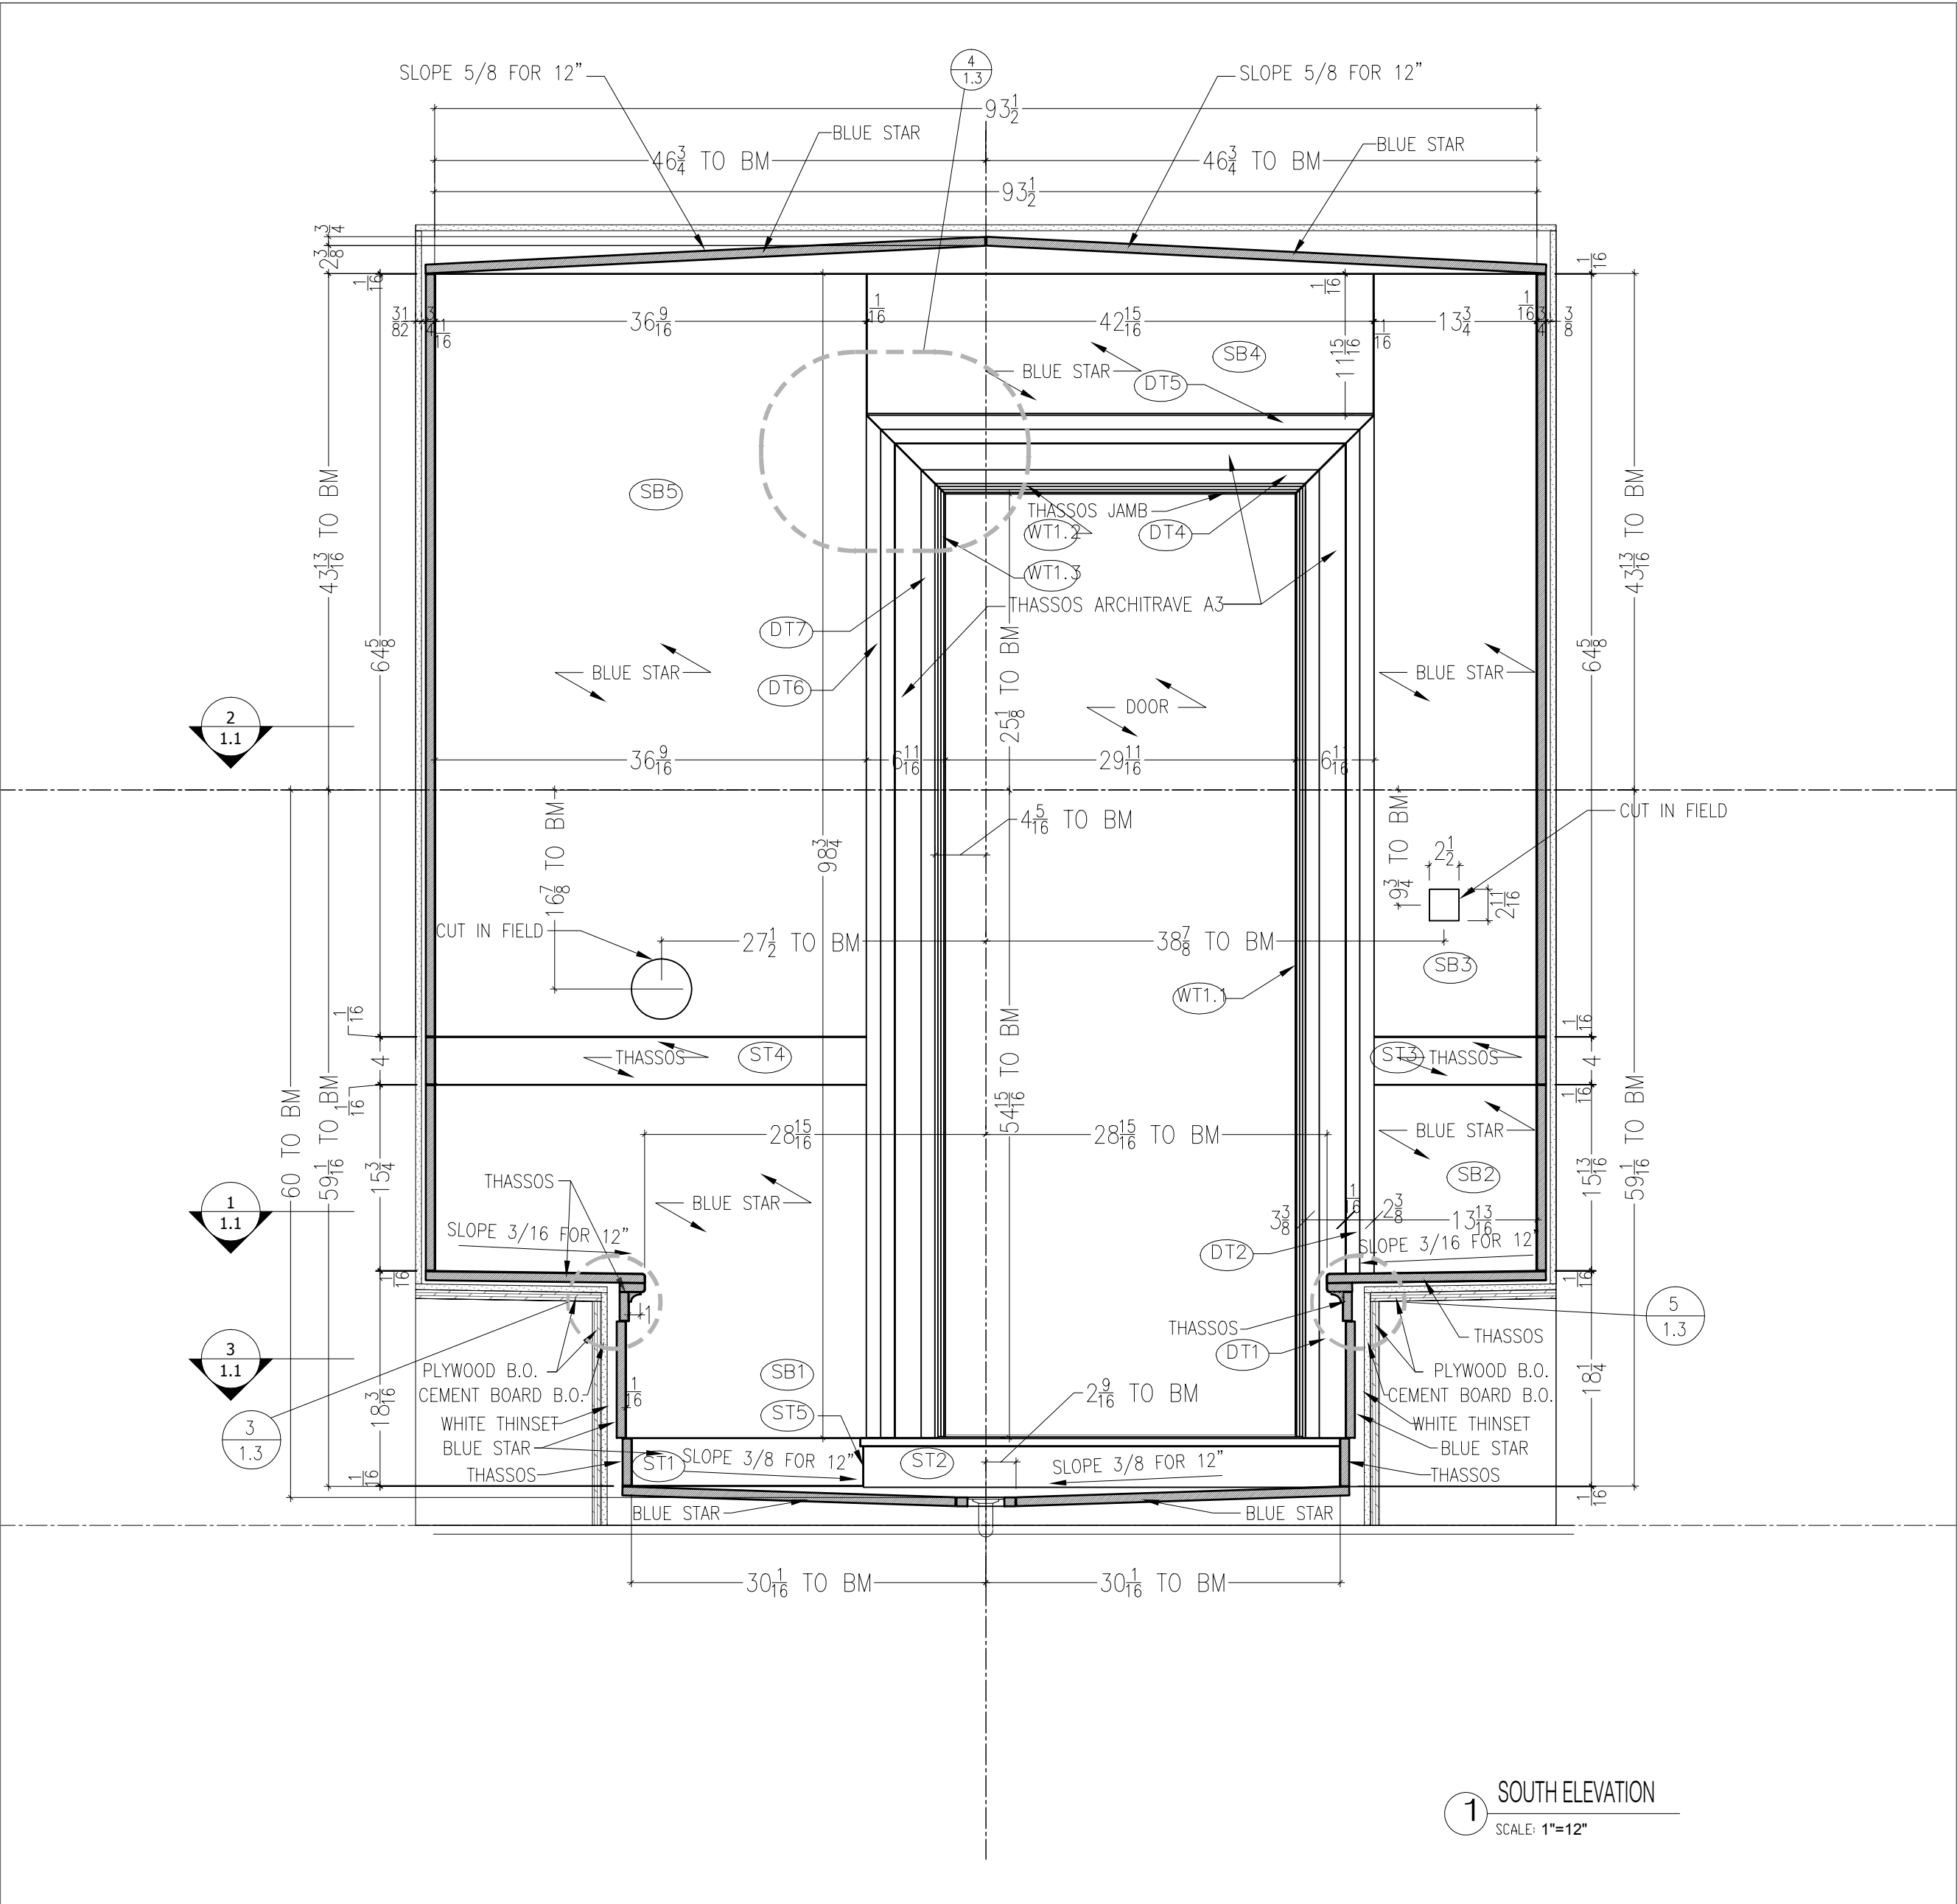

NOTES :

WALLS :

MATERIAL : BLUE STAR
FINISH : POLISHED
THICKNESS : 3/4"

BAND :

MATERIAL : THASSOS
FINISH : POLISHED
THICKNESS : 3/4"

FLOOR :

MATERIAL : BLUE STAR
FINISH : POLISHED
THICKNESS : 3/4"

JOINT SIZE: 1/16"

GROUT : NON SANDED,
ARCHITECT TO SPECIFY COLOR

MAY 16 '06	
MAY 02 '06	
APRIL 10 '06	3RD SUBM.- ARCH. REVIS.
MARCH 15 '06	2ND SUB -updated details
MARCH 8 '06	1ST SUBMITTAL
DRAWN BY:	Y.P.P.P.
CHECKED BY:	Y.P.

ARCHITECT :

CLIENT :

JOB NAME :

TITLE:
#108 STEAM ROOM
SOUTH ELEVATION
EAST ELEVATION
DETAILS