
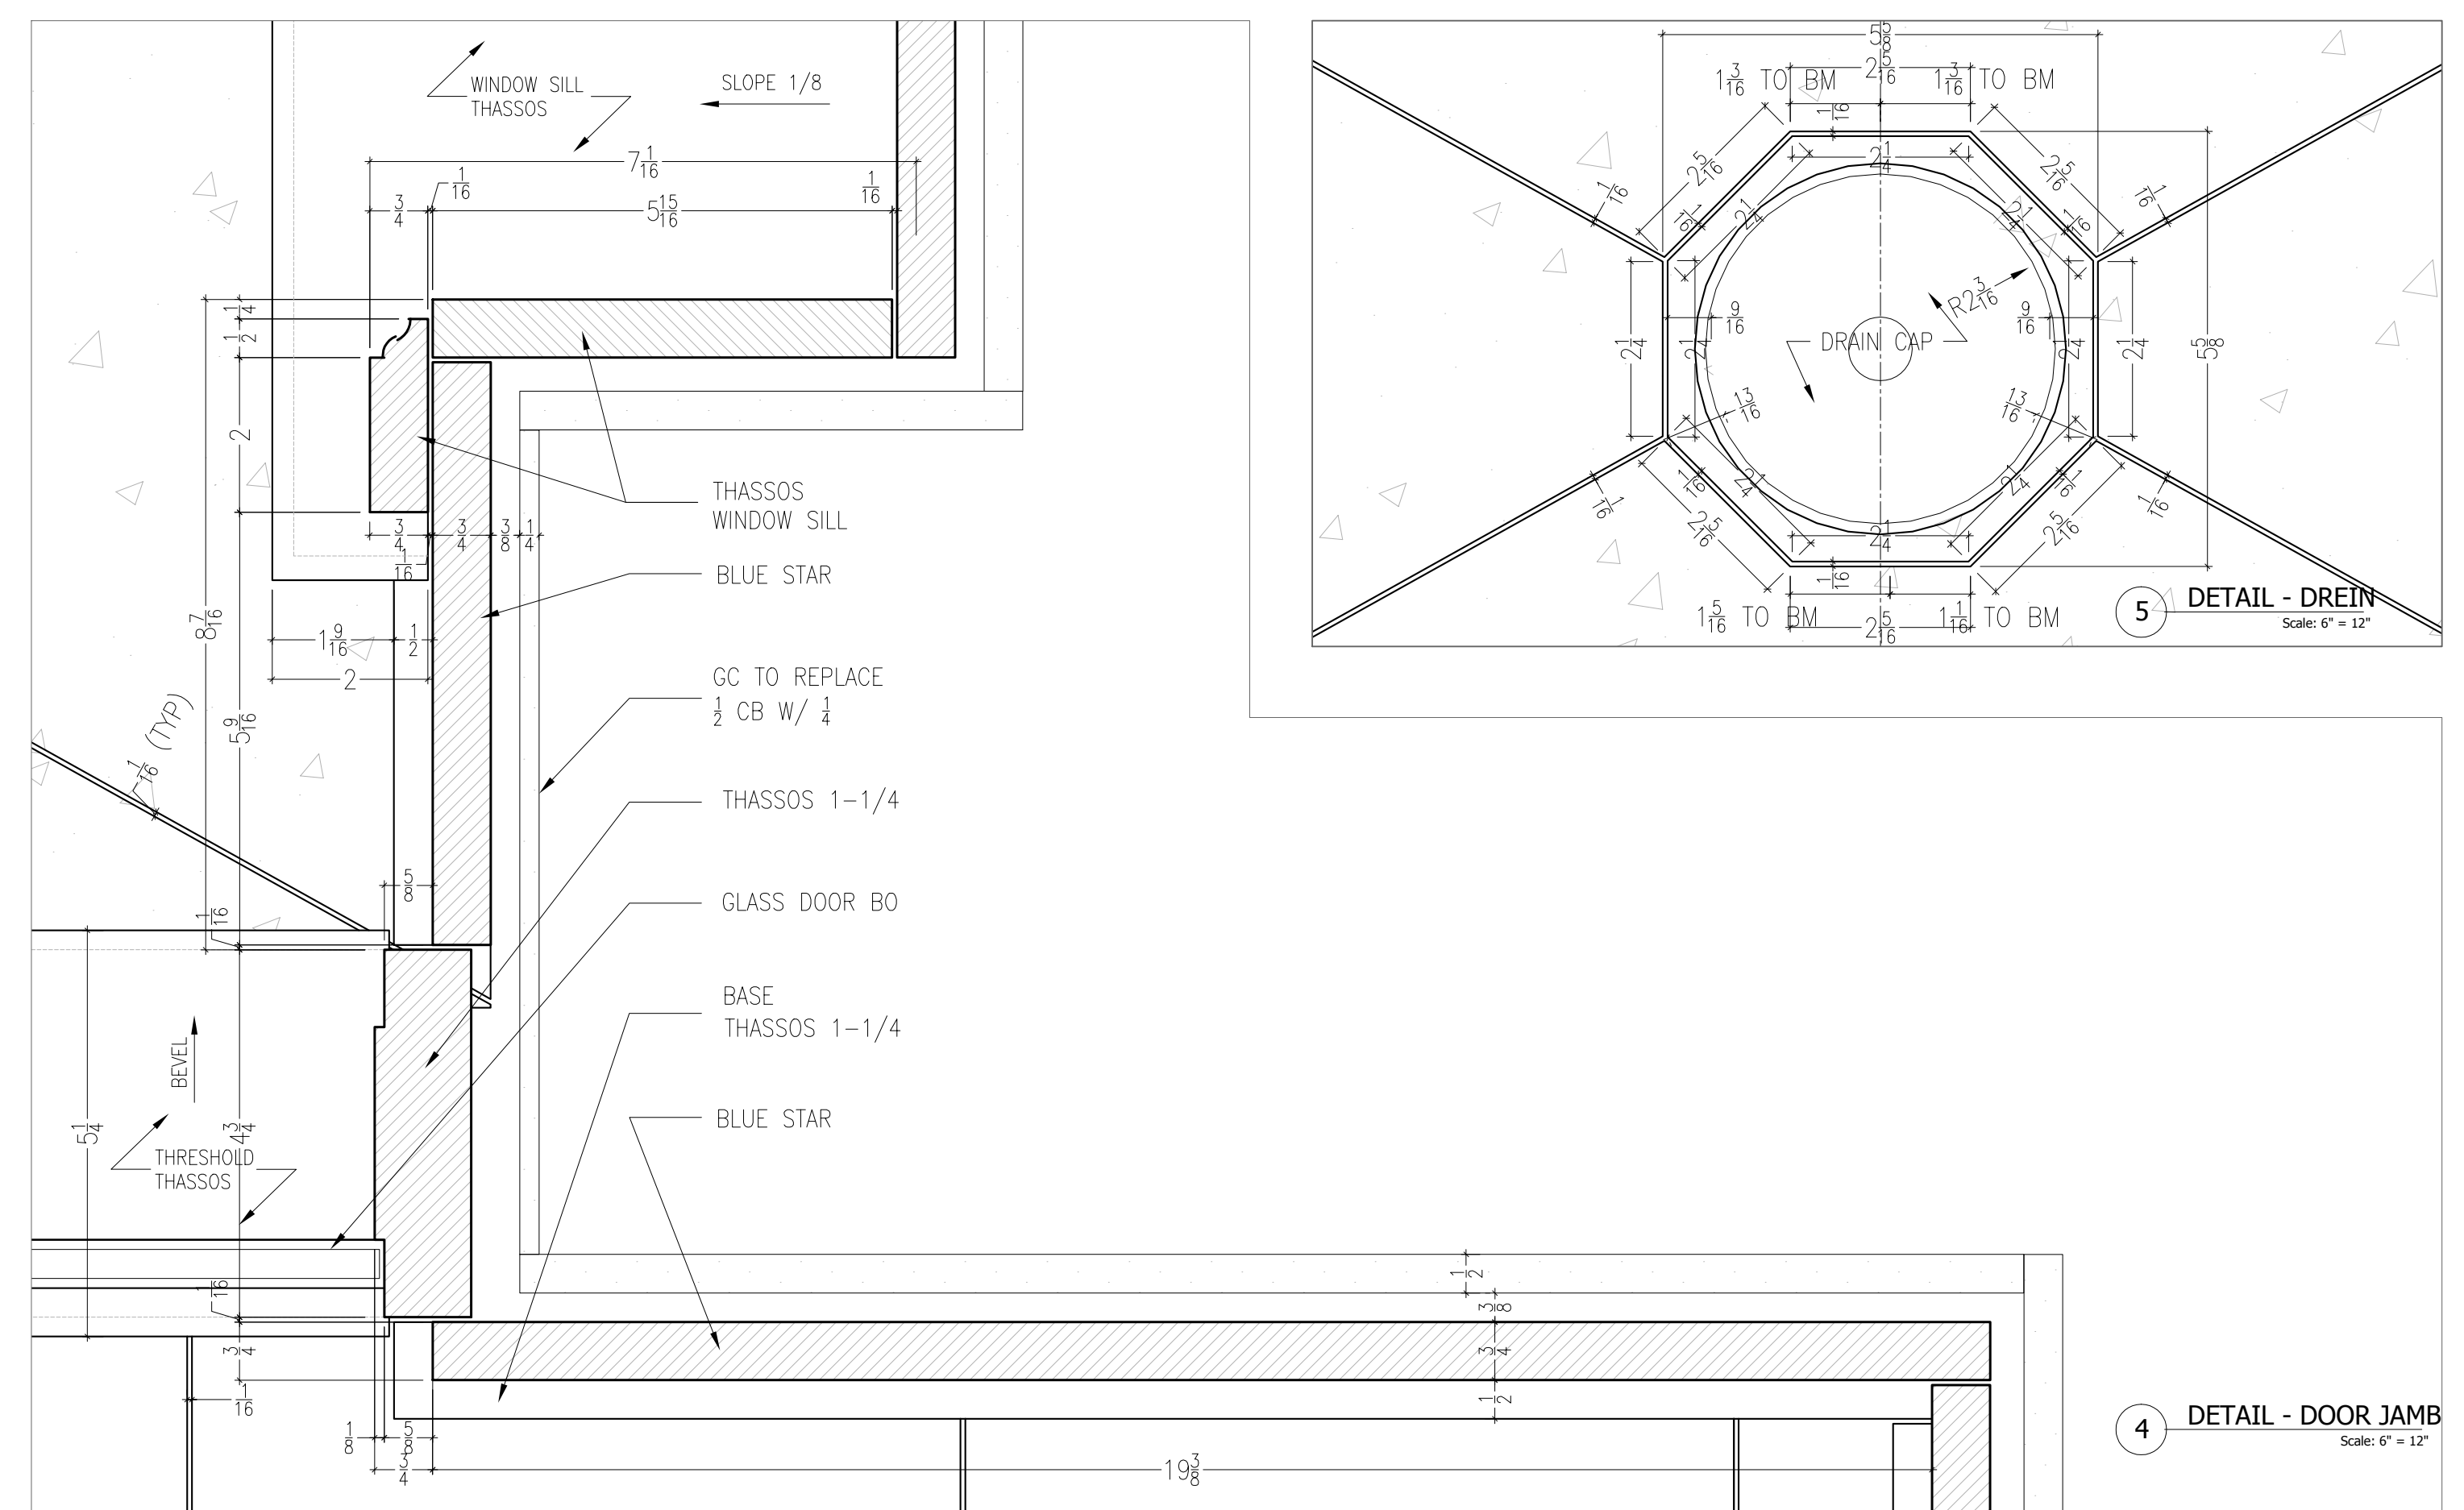
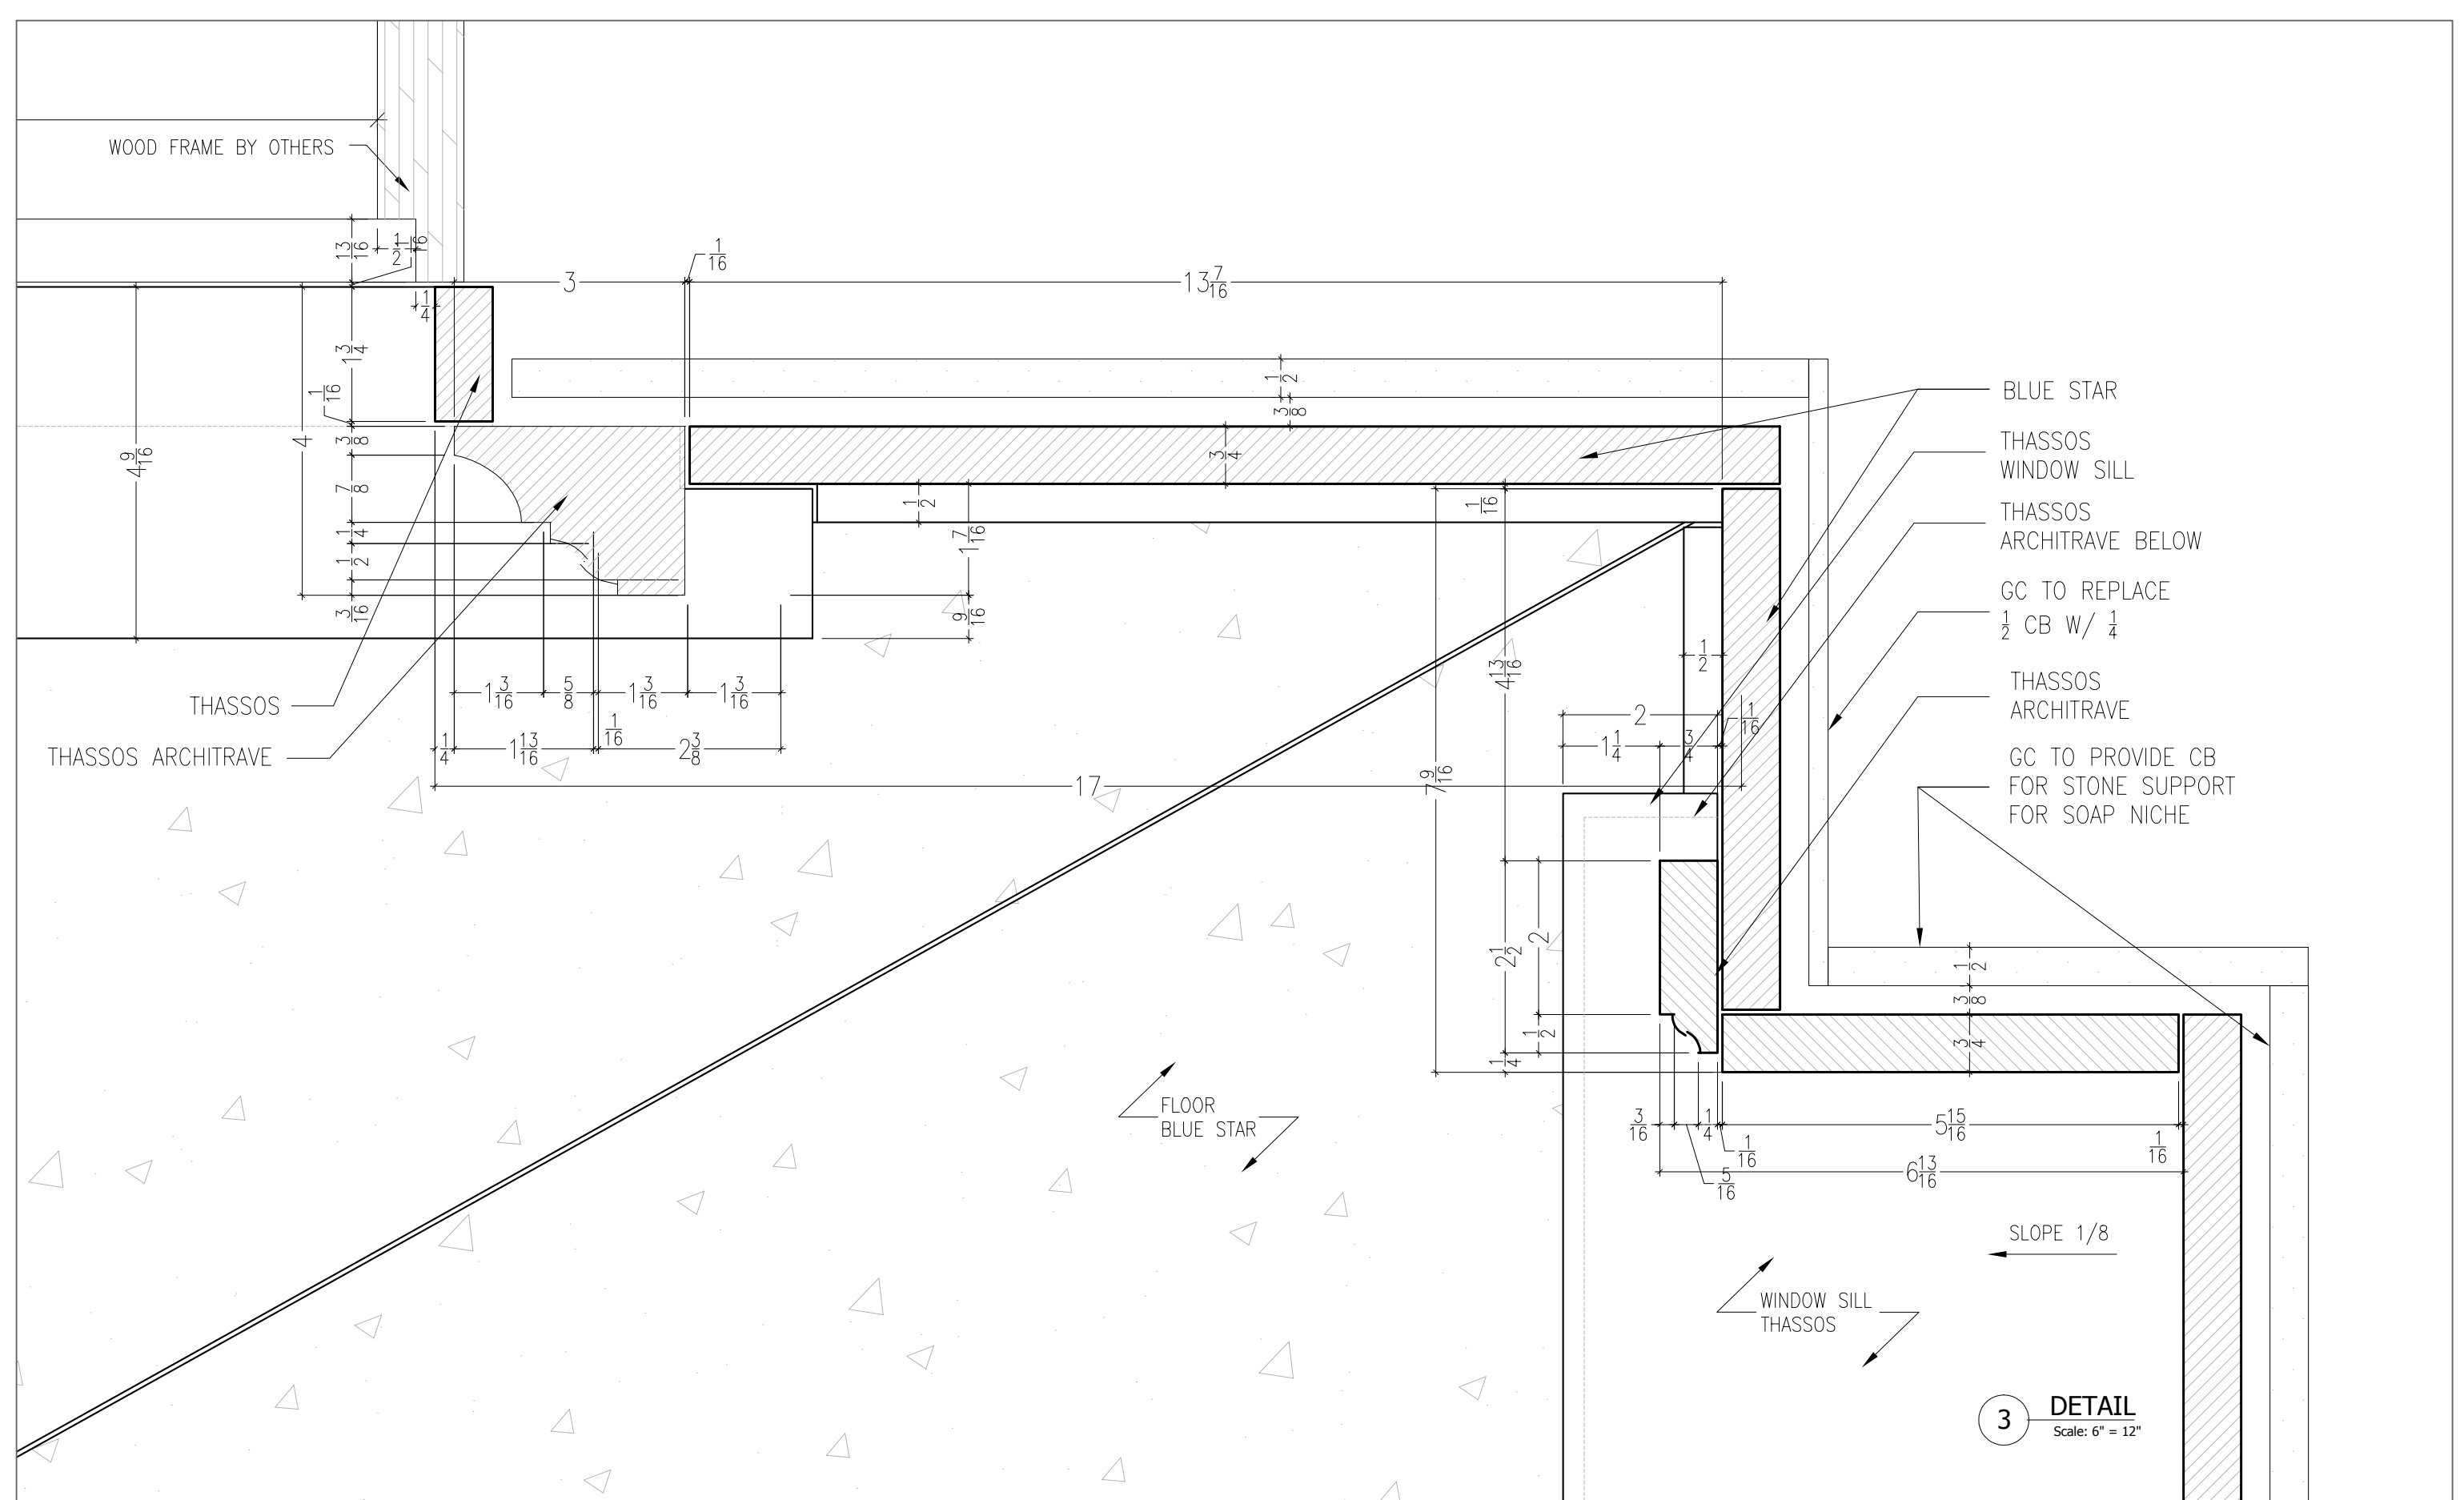
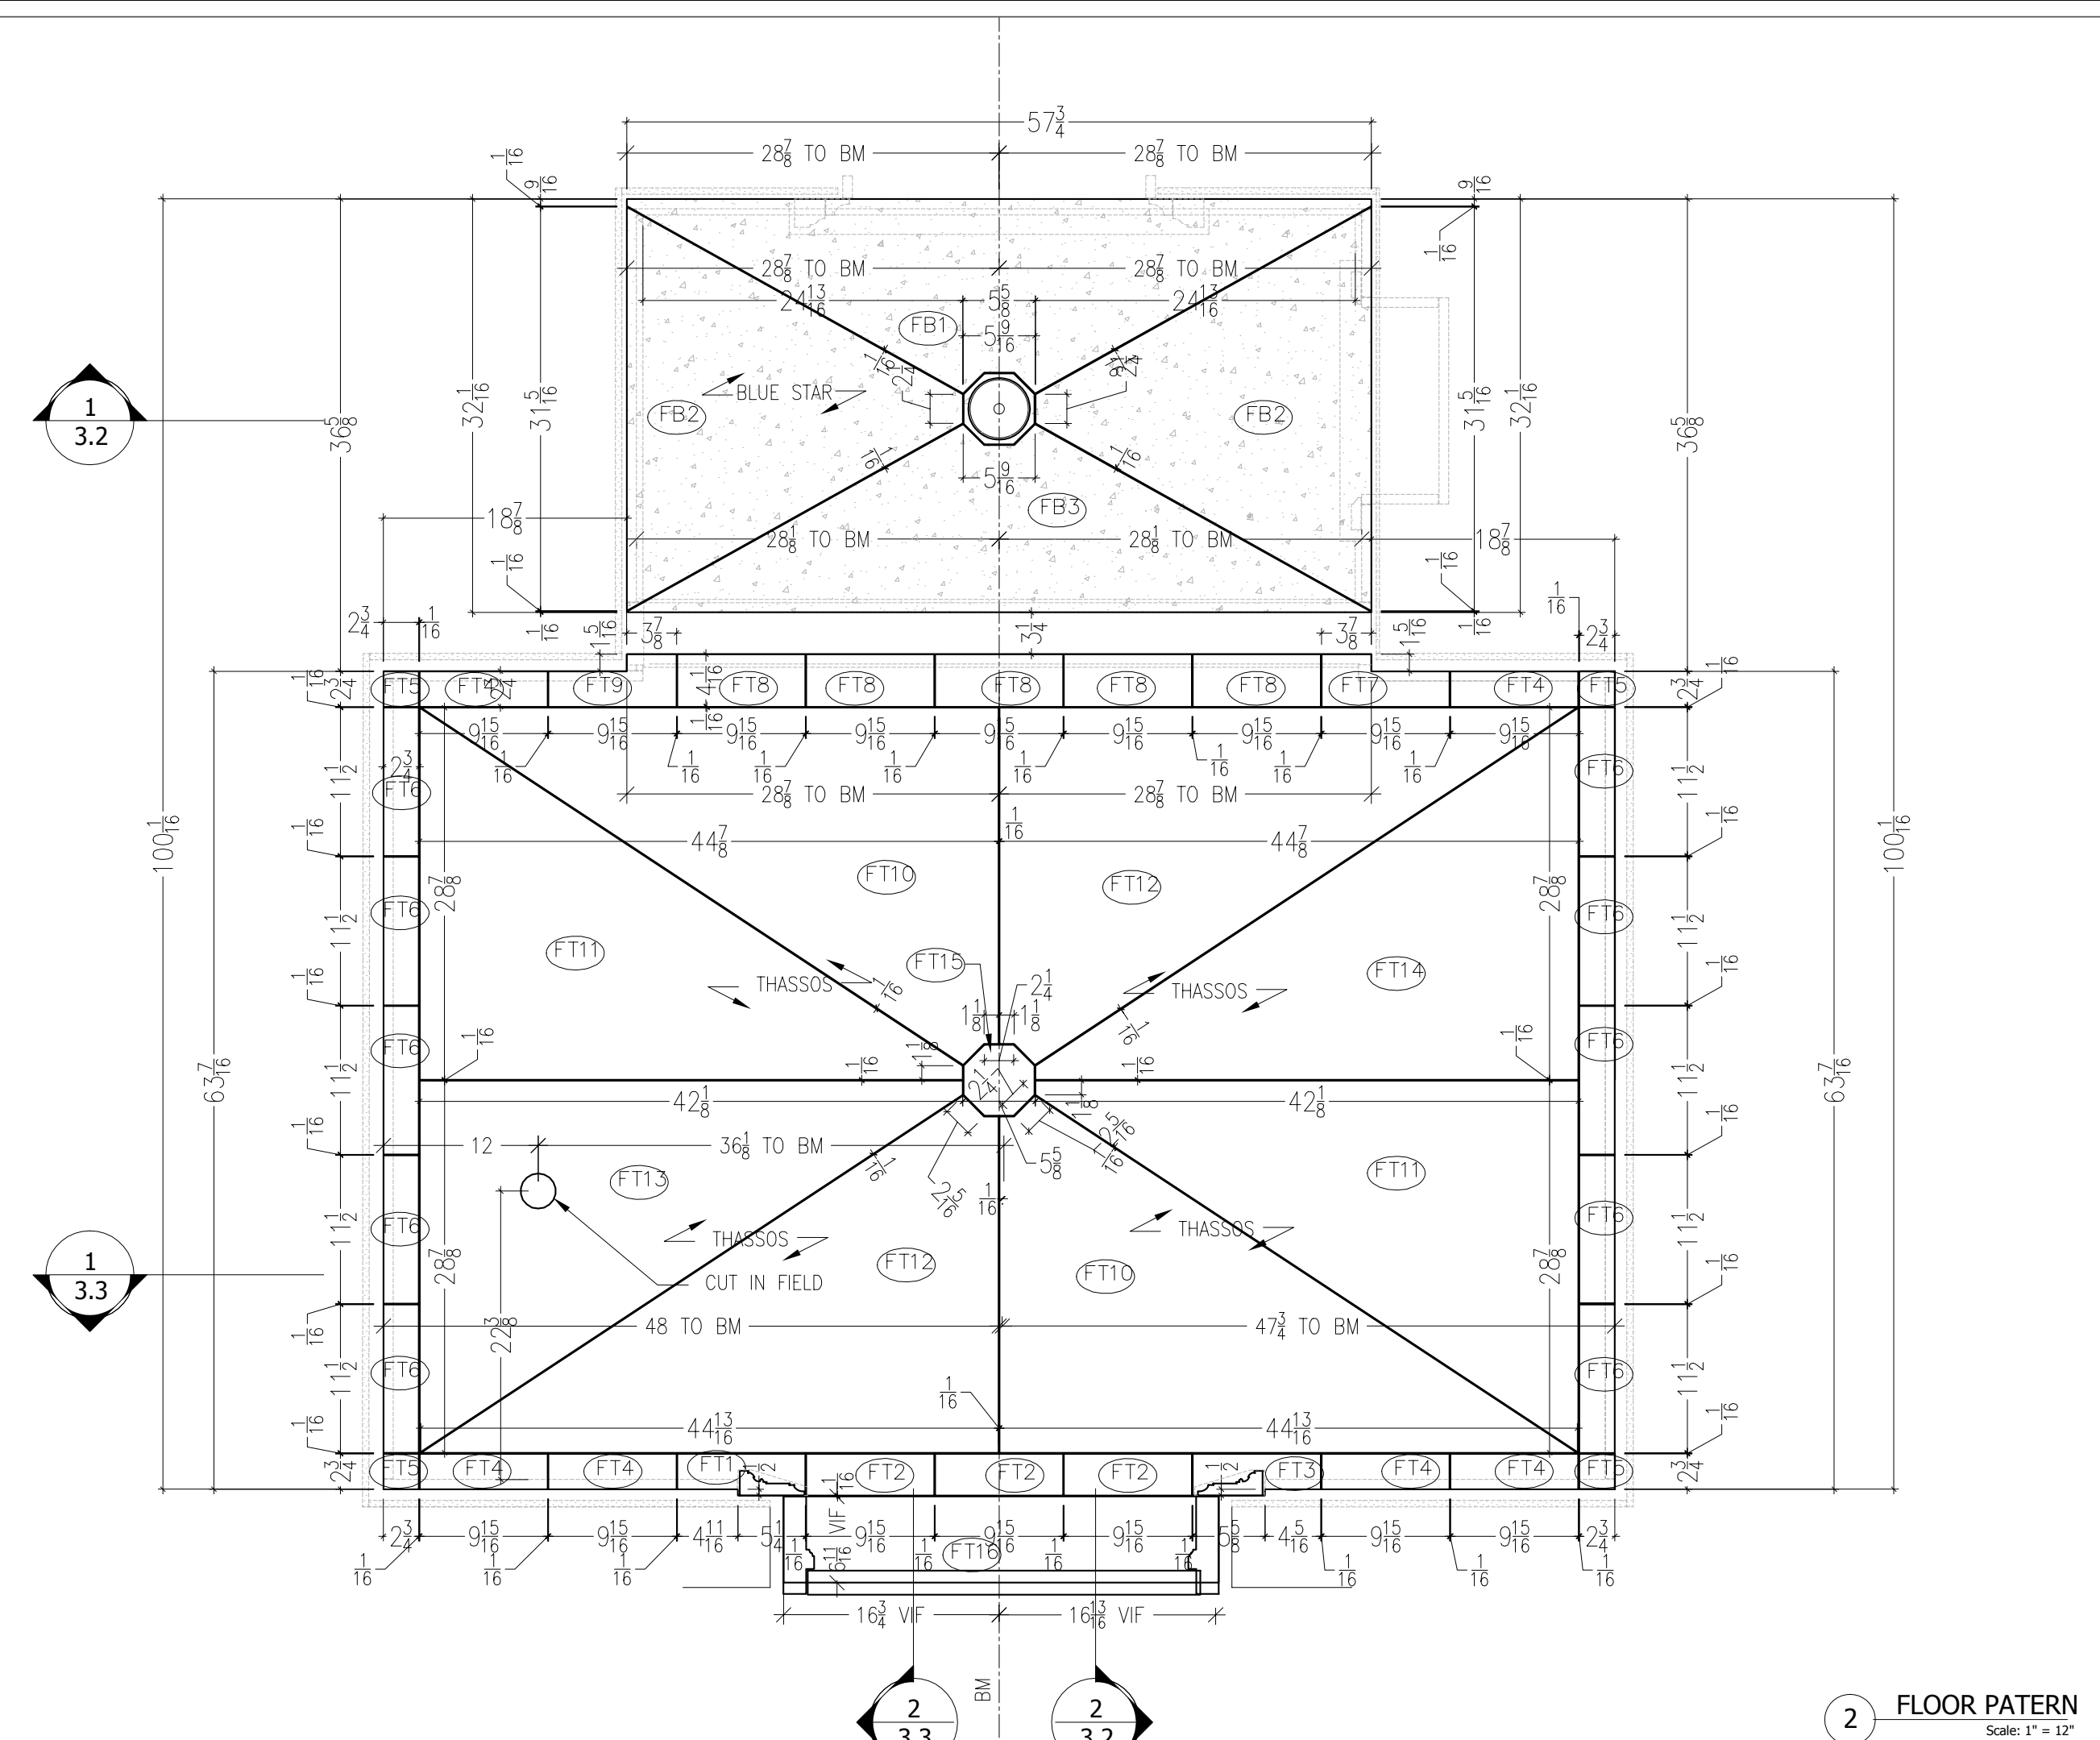


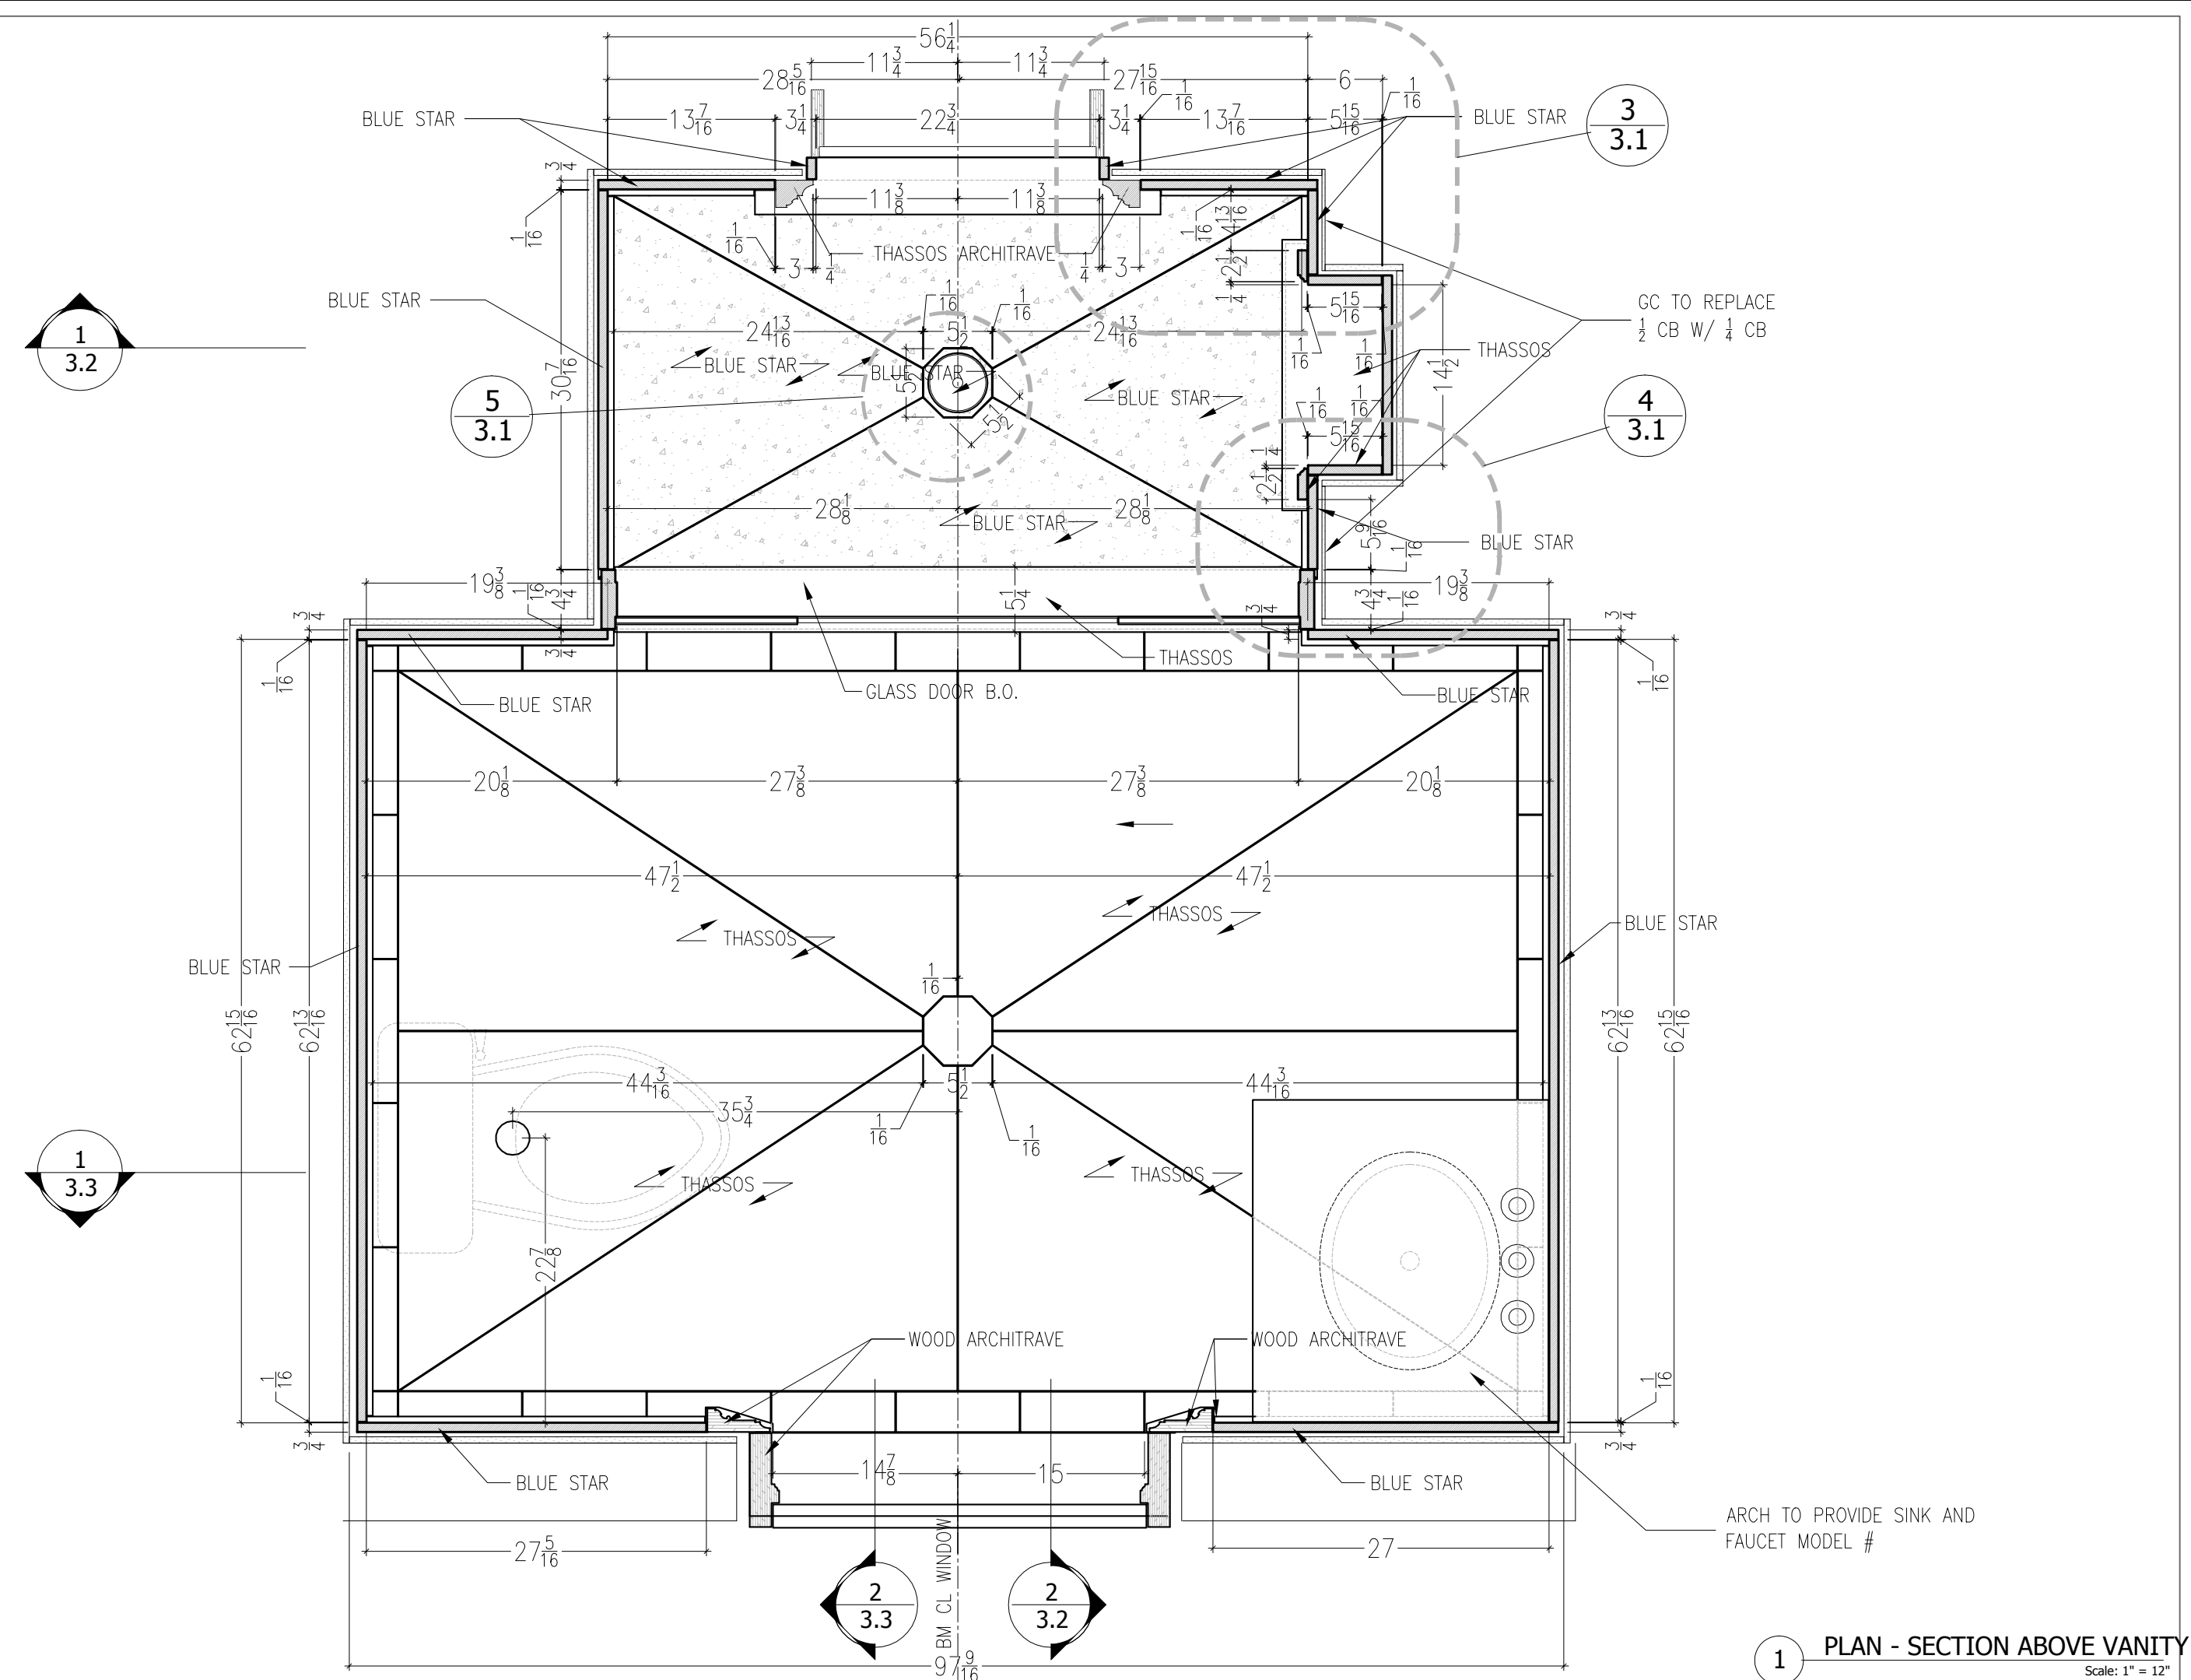

OTES:

ALLS :

MATERIAL : BLUE STAR
FINISH : POLISHED
THICKNESS : 3/4"

ND :

MATERIAL : THASSOS
FINISH : POLISHED
THICKNESS : 3/4"

FLOOR

MATERIAL : THASSOS
FINISH : POLISHED
THICKNESS : 3/4"

POINT SIZE: 1/16"

JULY 3, 2006	SECOND SUBMITTAL
MAY 26, 2006	FIRST SUBMITTAL

DRAWN BY : S.I
CHECKED BY : Y.P
APPROVED BY :

ARCHITECT :







CLIENT :

OB NAME :

HUMHREY GUEST
COTTAGE

TLE:

BATH #202
PLAN
HORIZONTAL SECTIONS
DETAILS

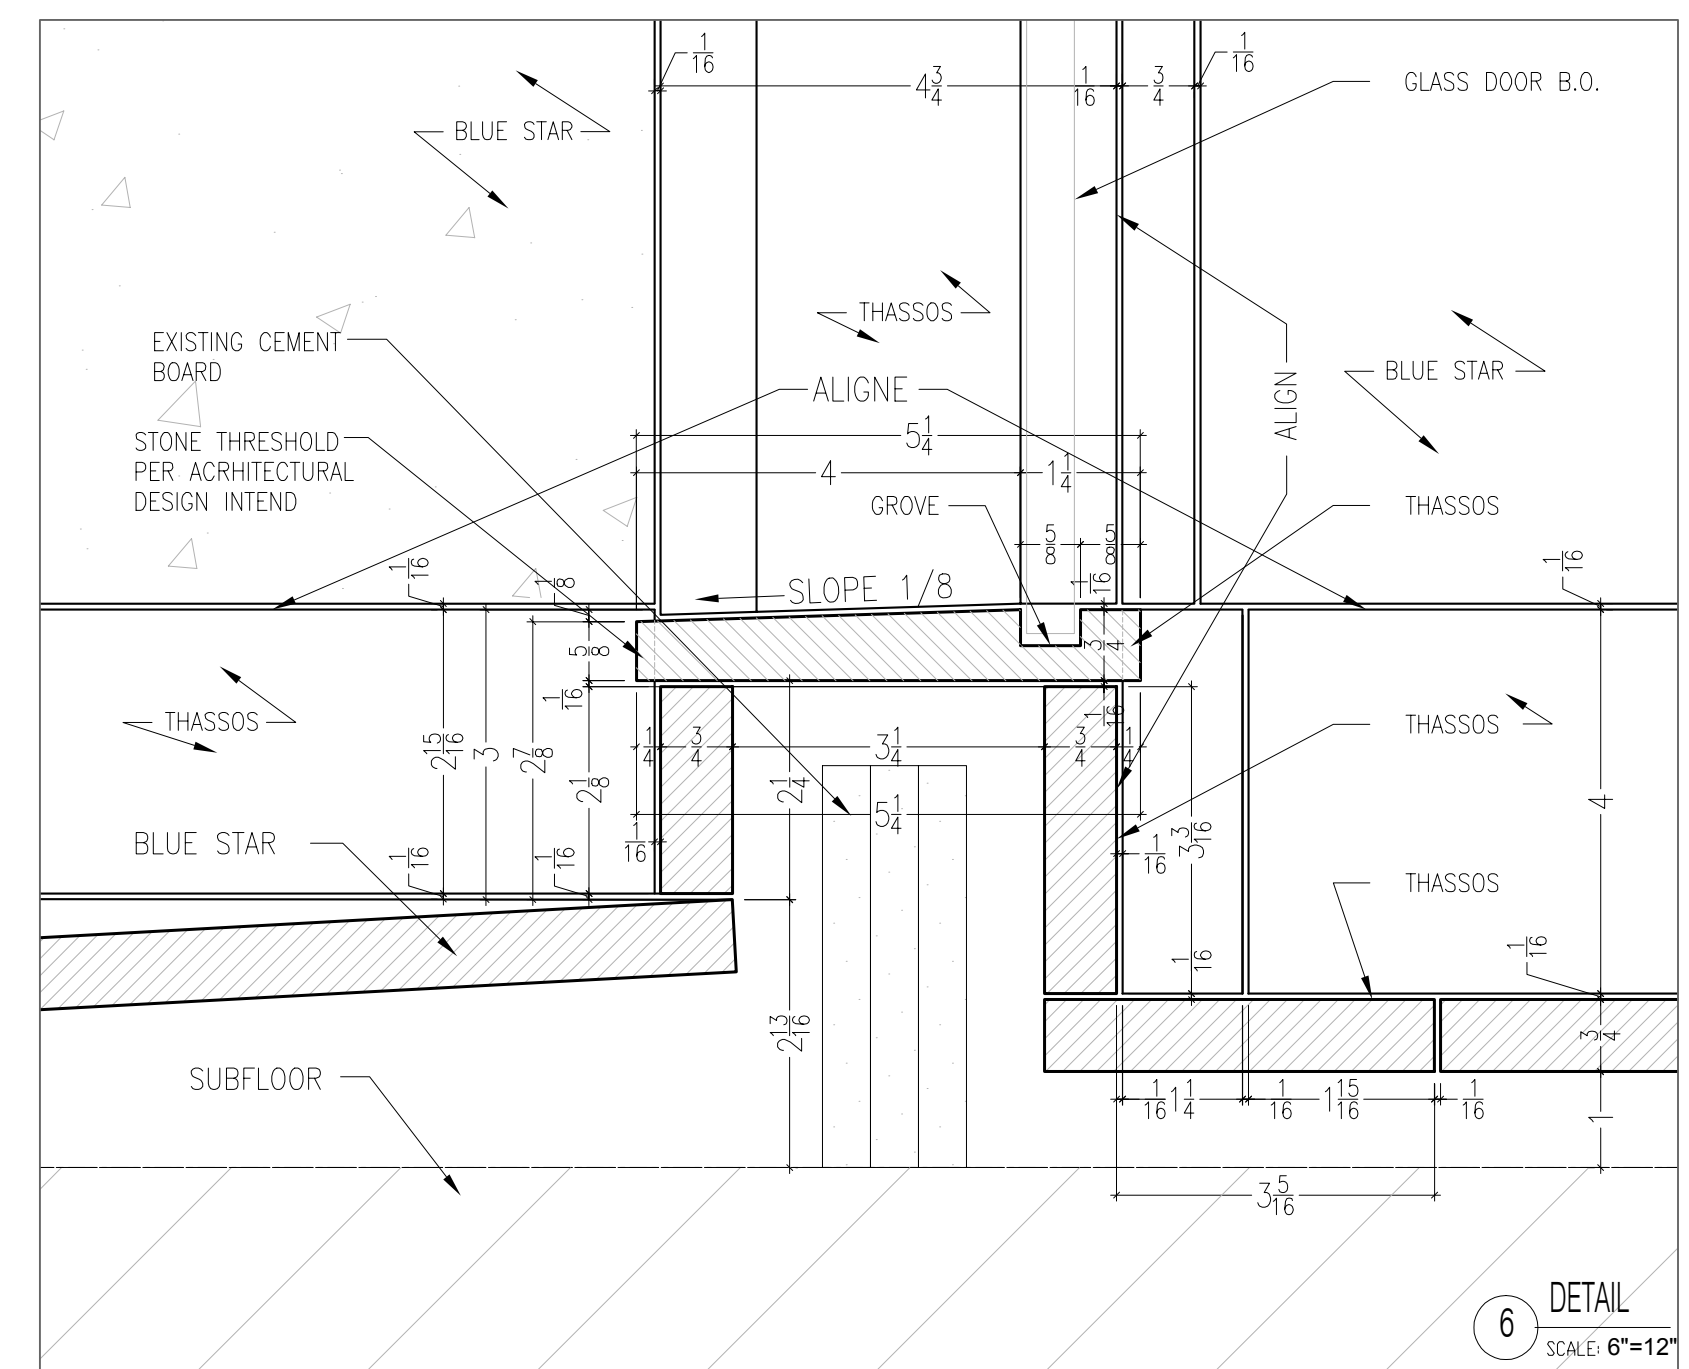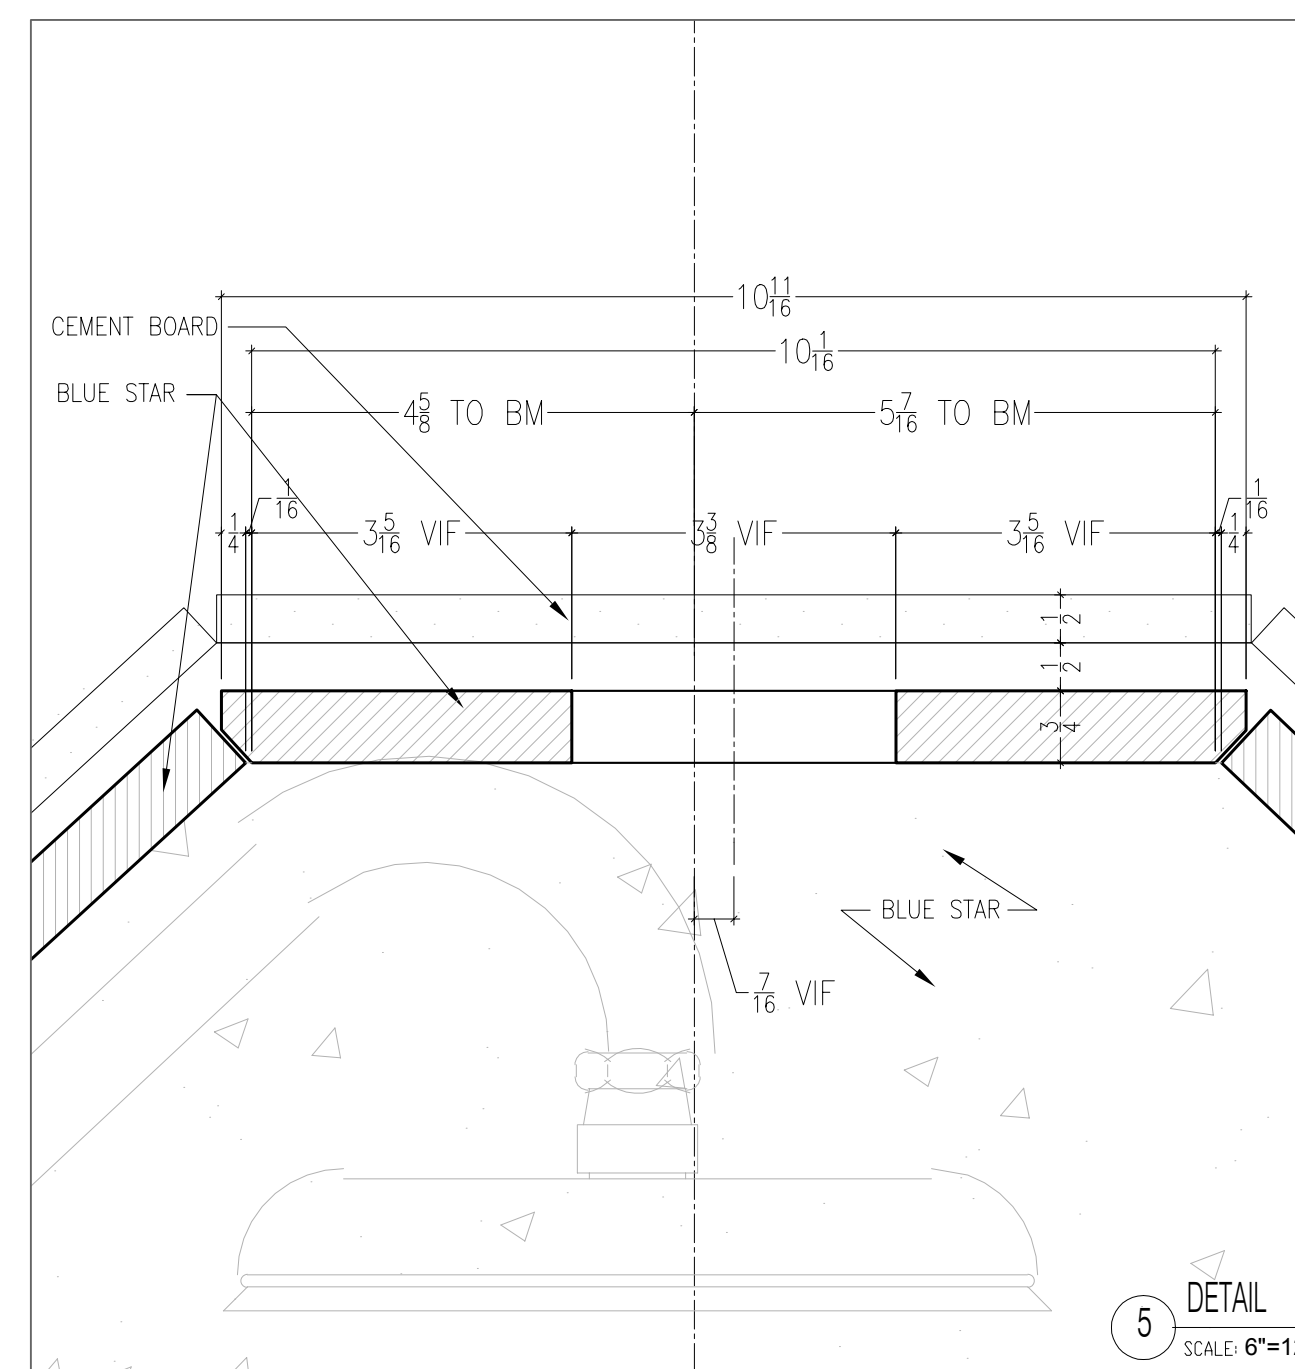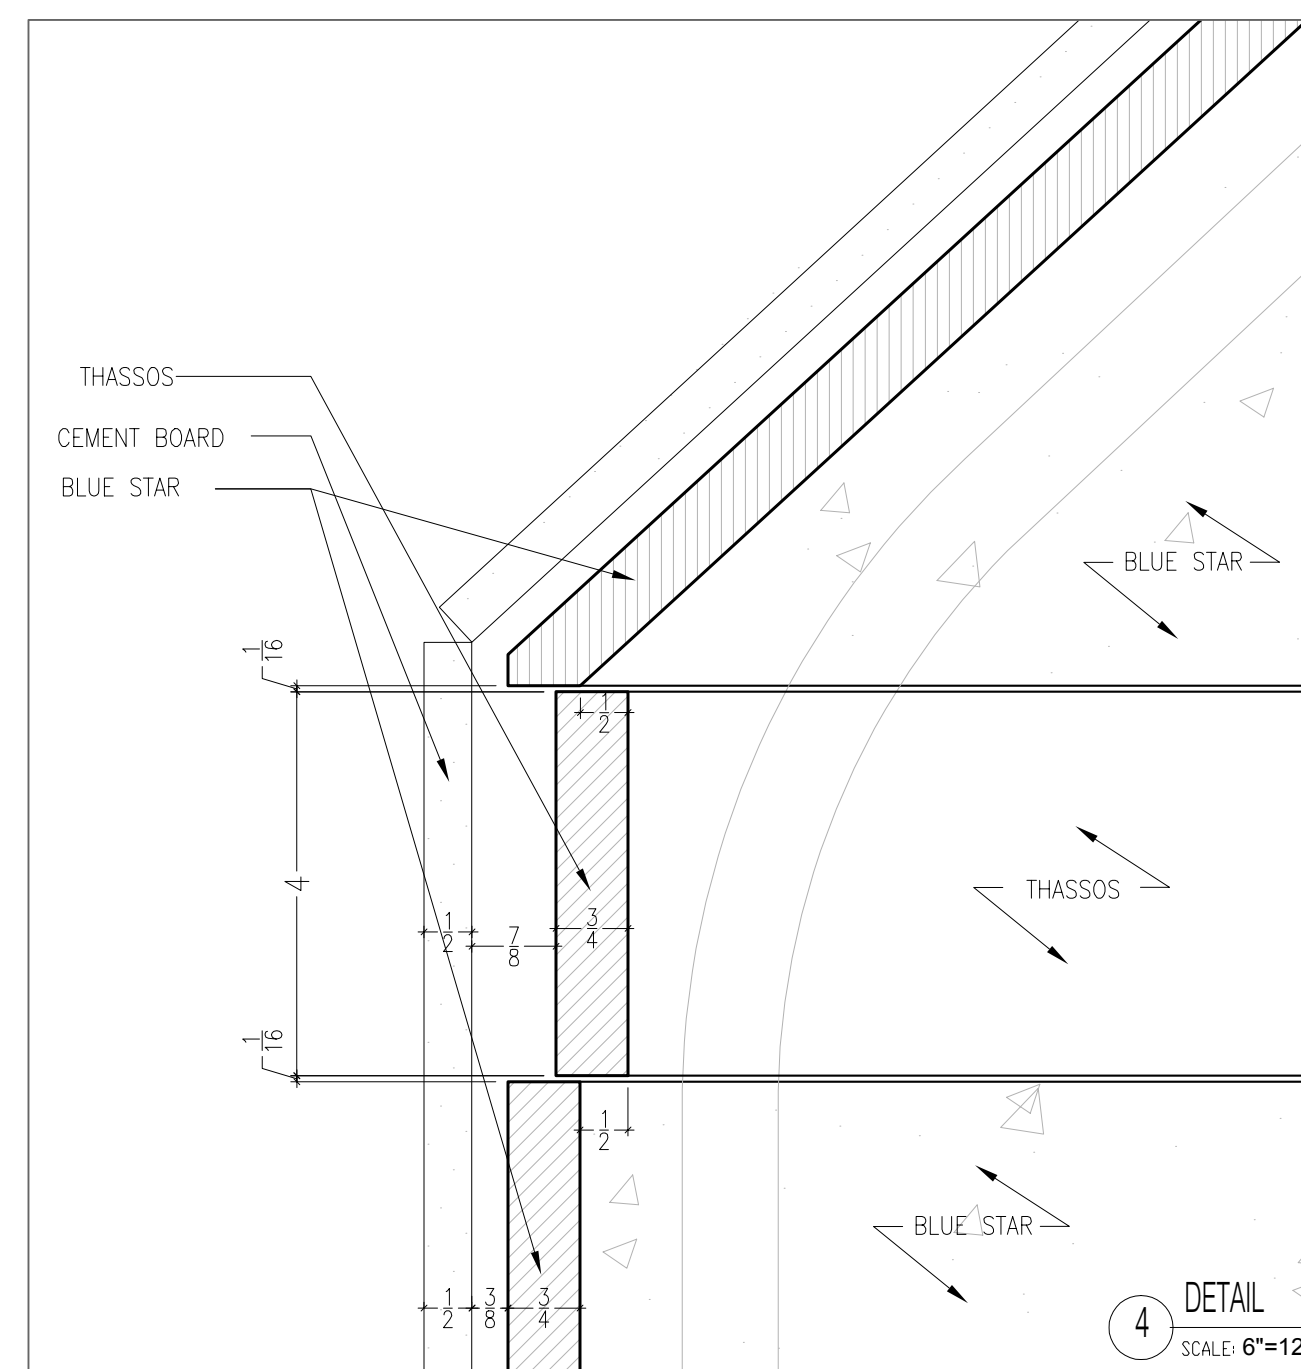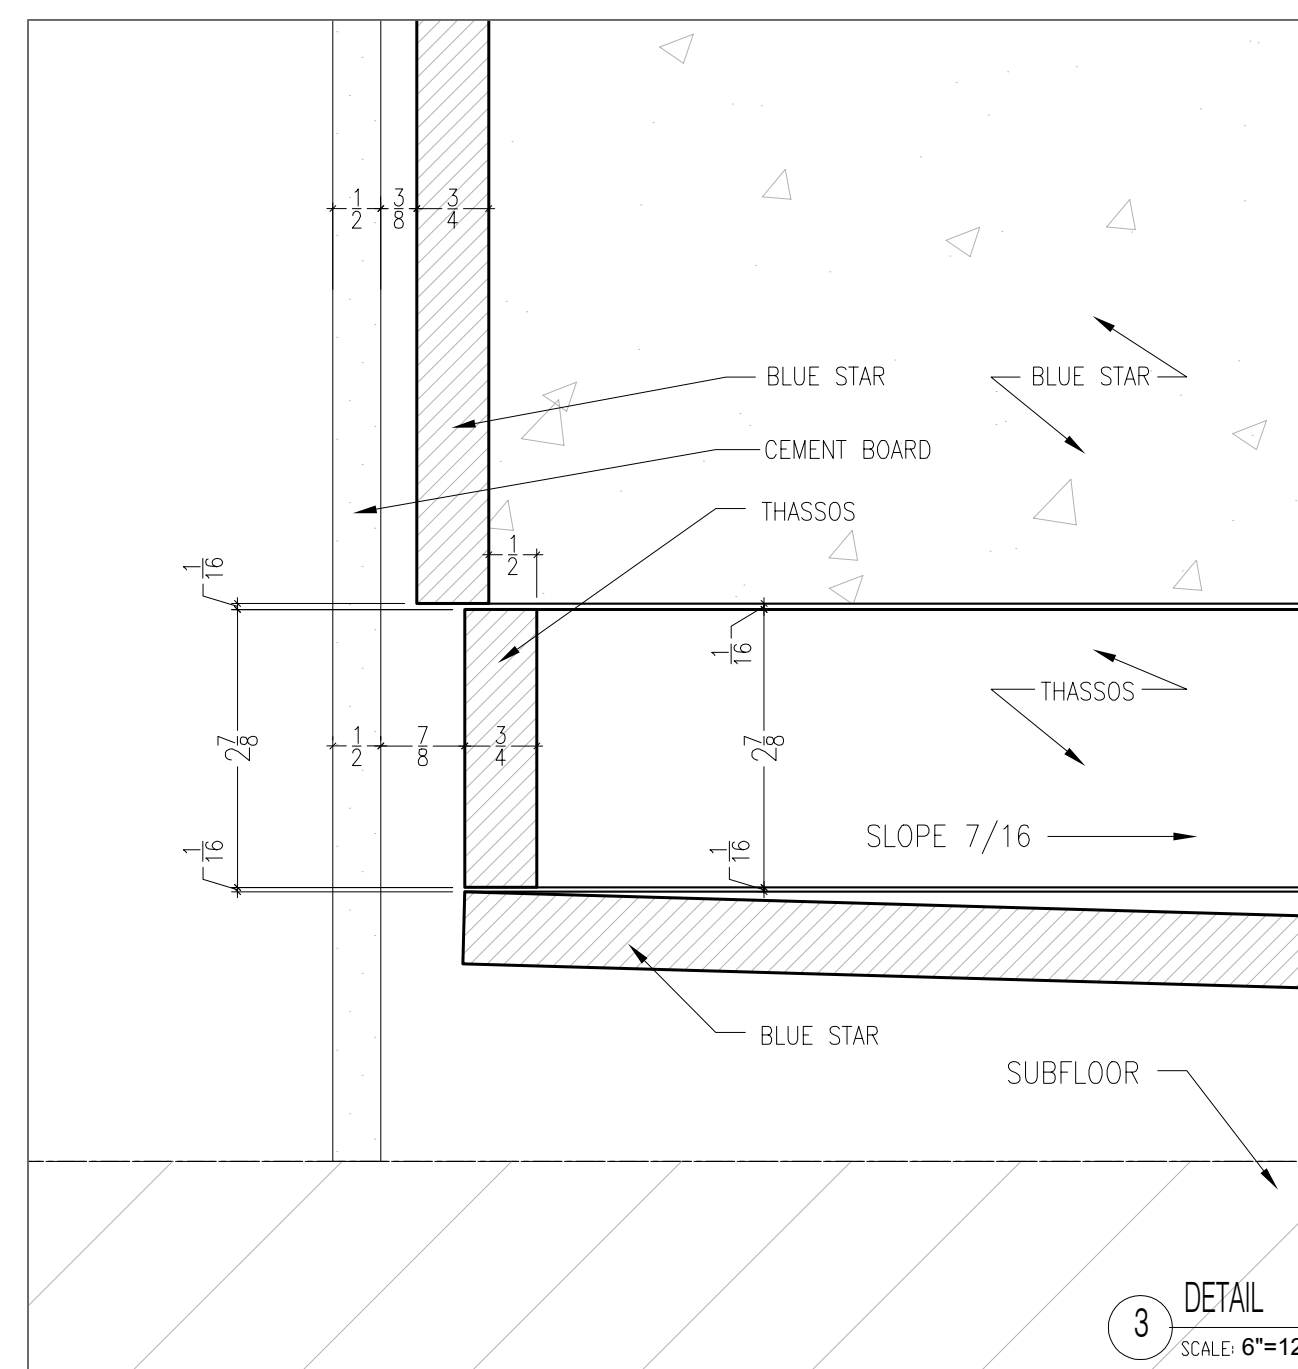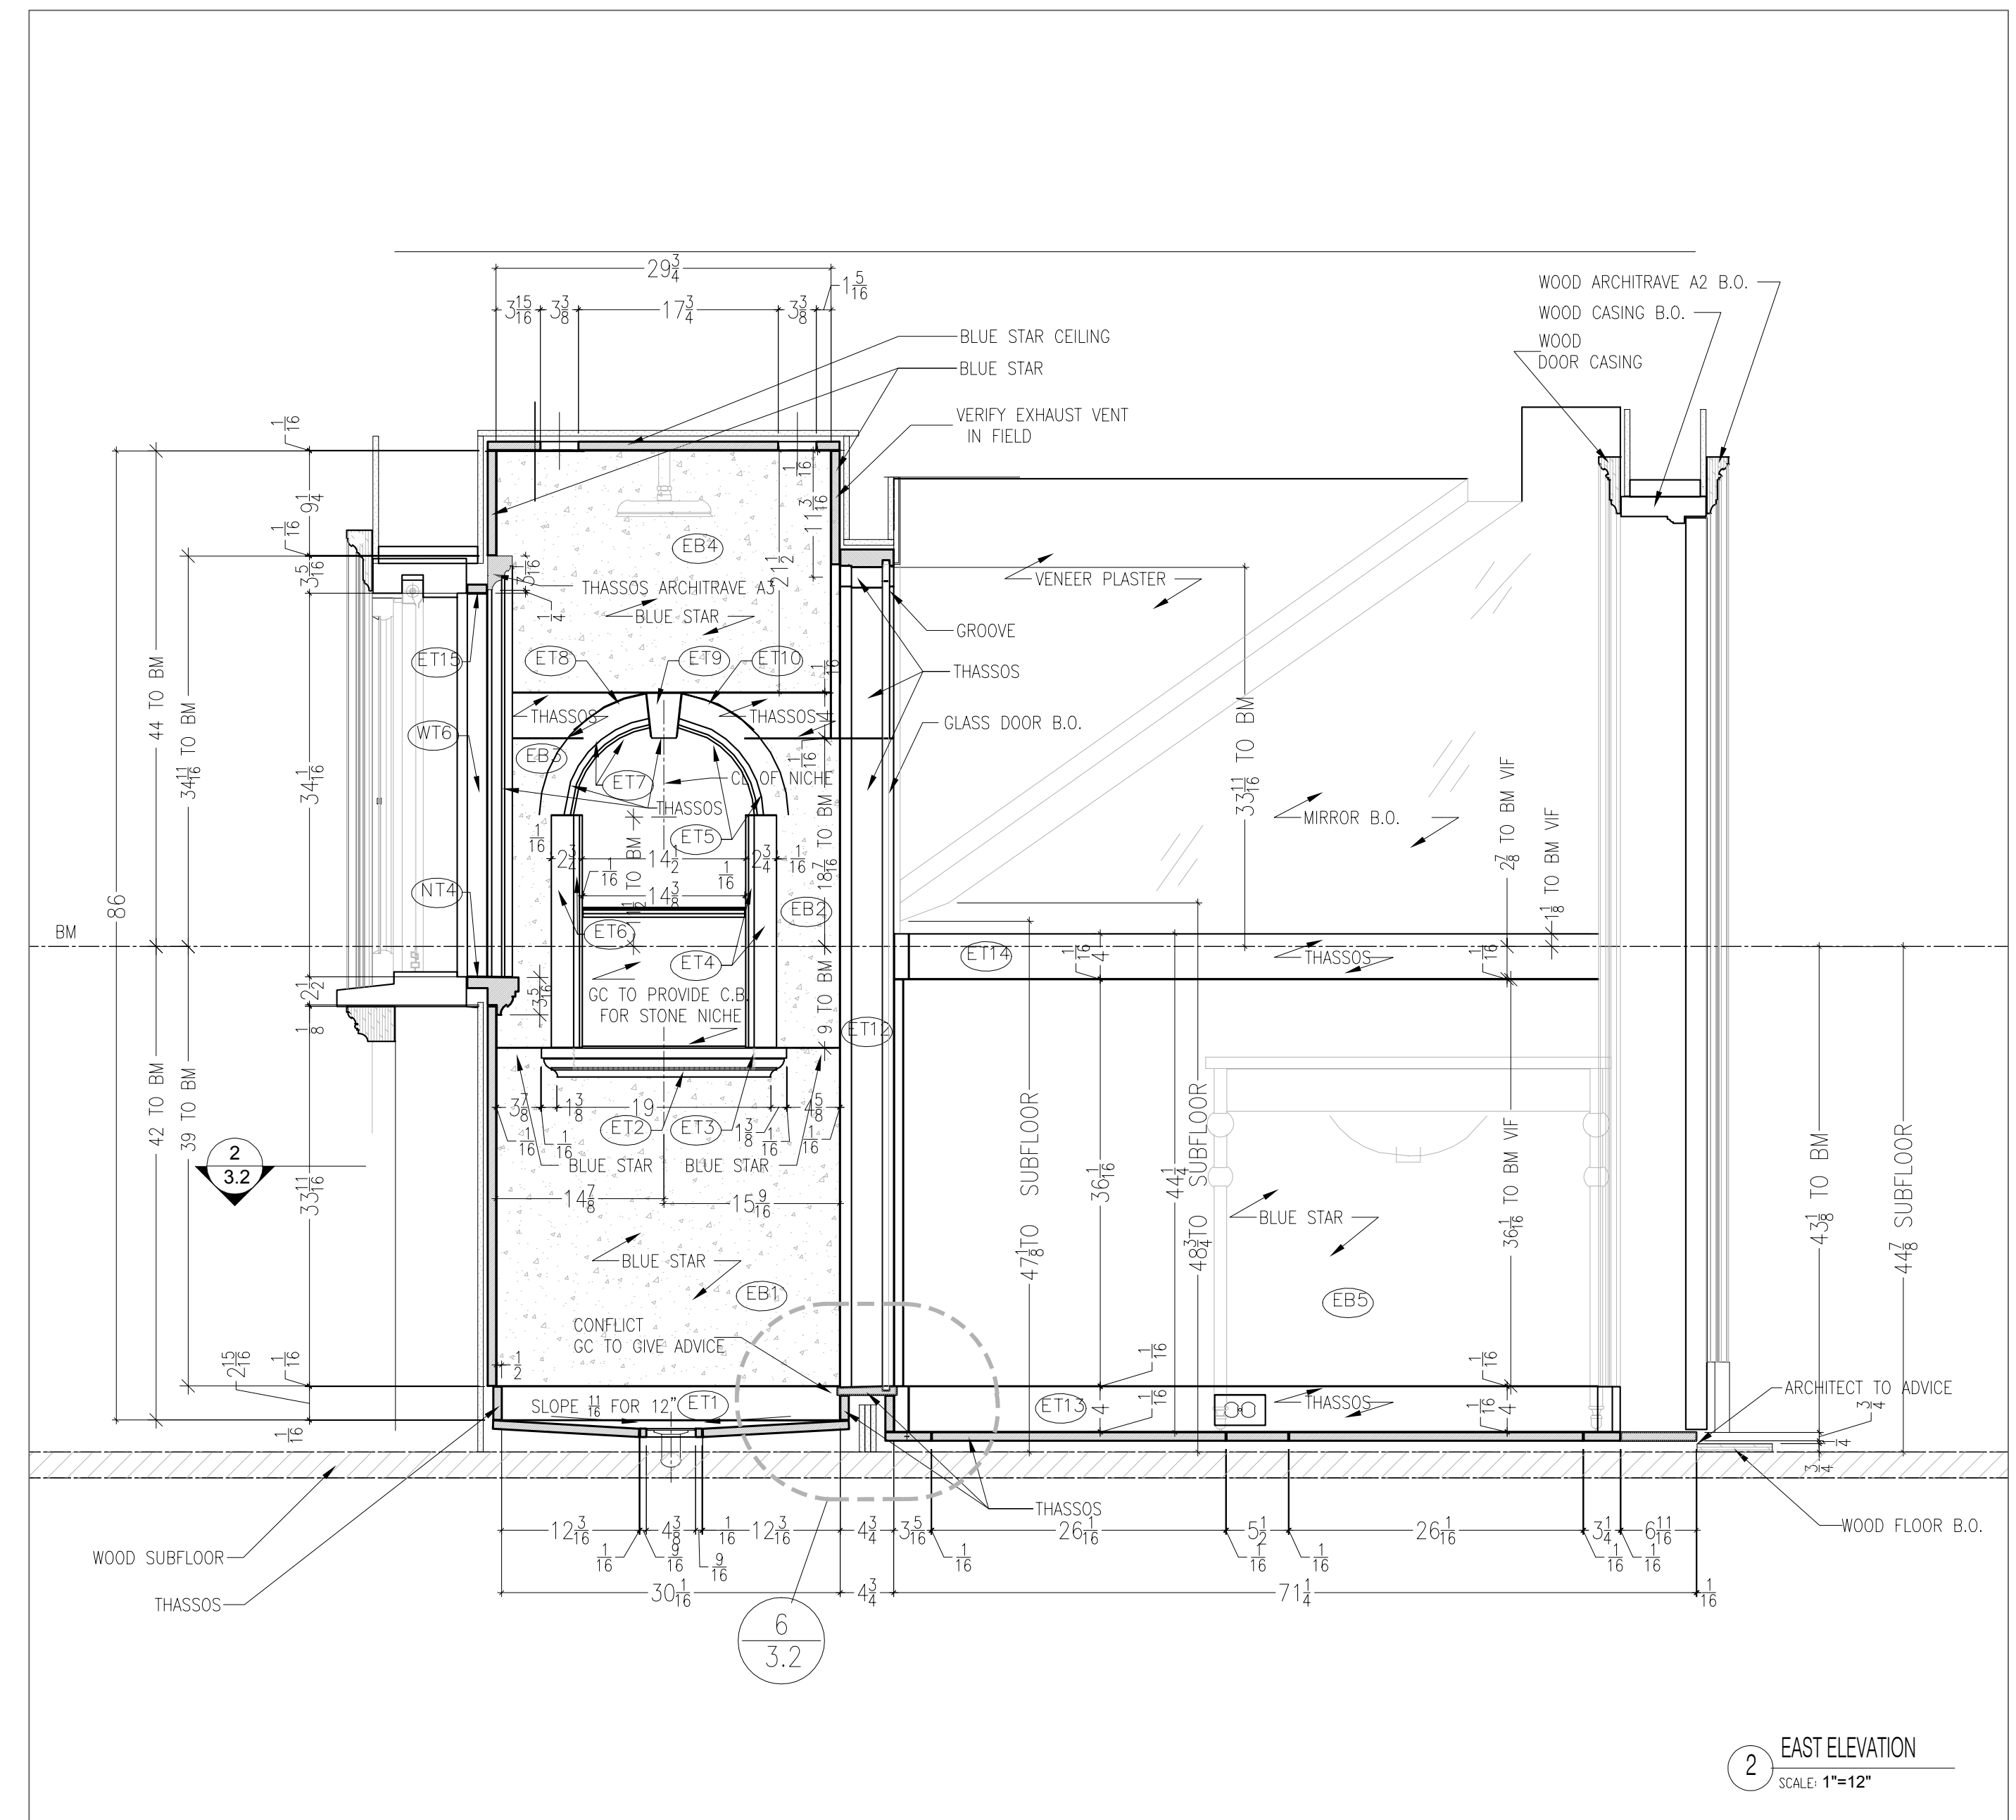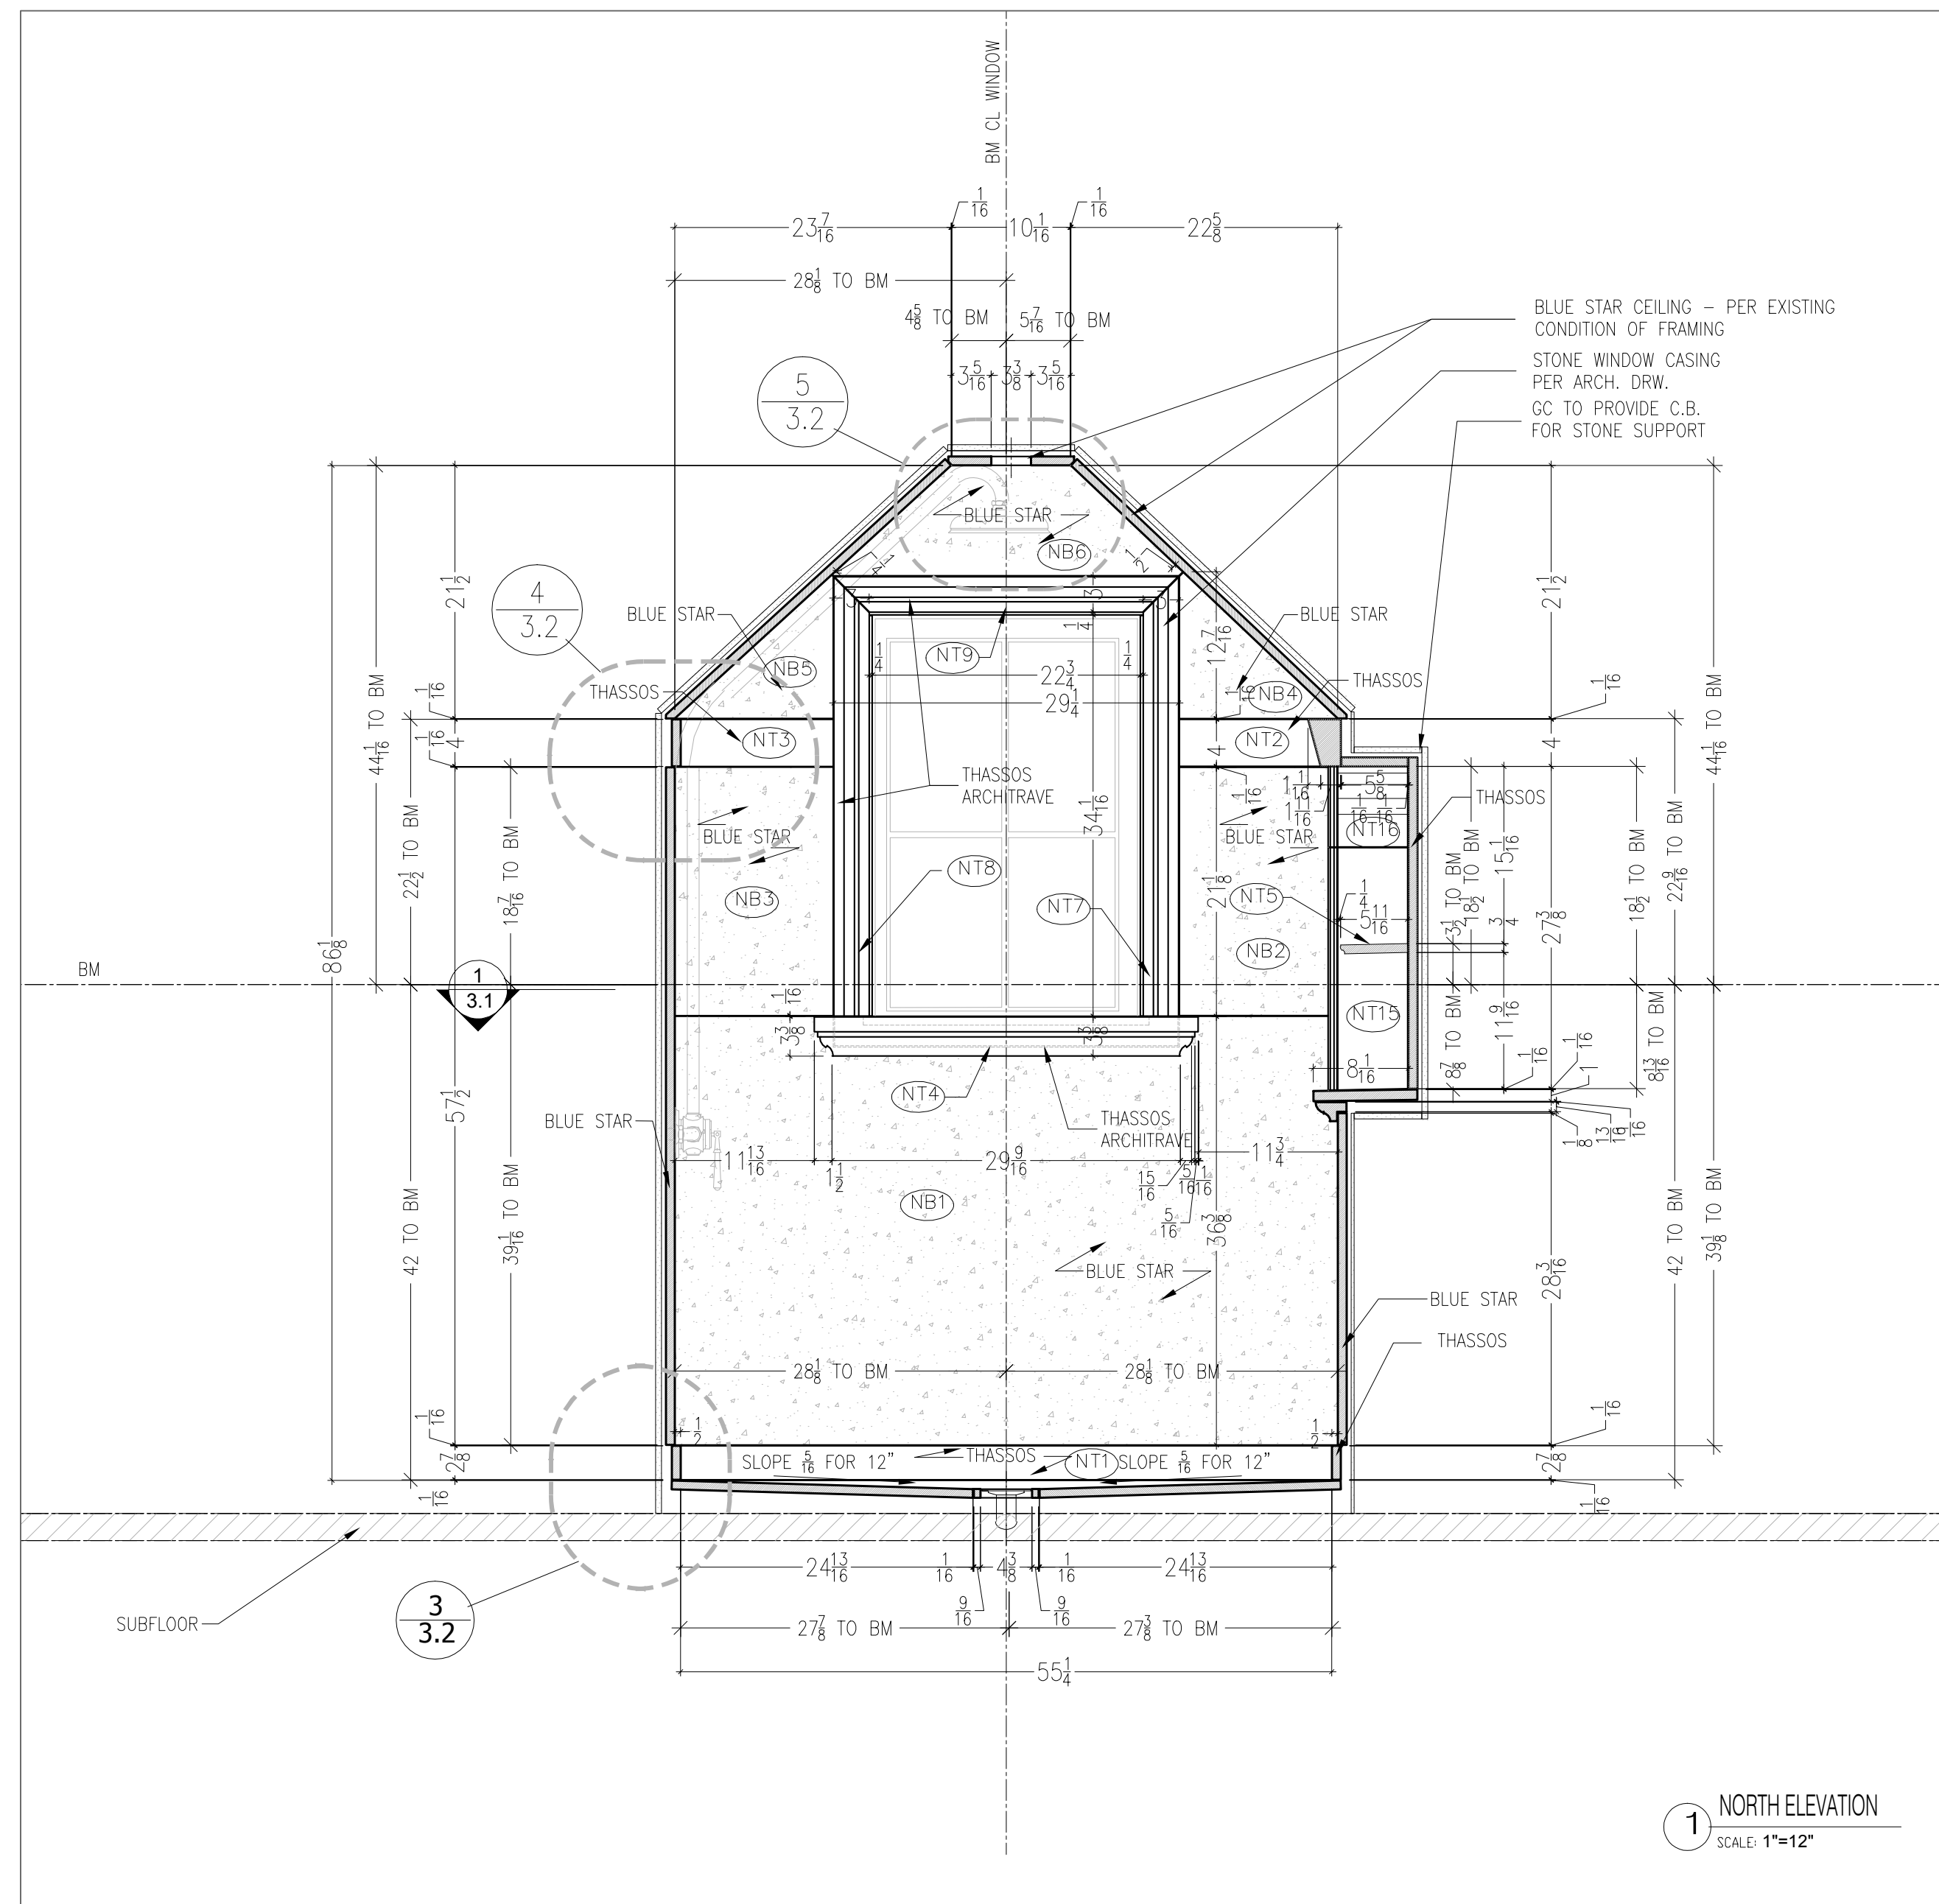

NOTES:

WALLS & CEILING :

MATERIAL : BLUE STAR
FINISH : POLISHED
THICKNESS : 3/4"

MAND :

MATERIAL : THASSOS
FINISH : POLISHED
THICKNESS : 3/4"

FLOOR :

MATERIAL : THASSOS
FINISH : POLISHED
THICKNESS : 3/4"

JOINT SIZE: 1/16"

JULY 3, 2006	SECOND SUBMITTAL
MAY 26, 2006	FIRST SUBMITTAL

DRAWN BY : S.T.
CHECKED BY : Y.P.
APPROVED BY :

ARCHITECT :









CLIENT :

JOB NAME :

HUMHREY GUEST
COTTAGE

TITLE:

BATH #202
NORTH ELEVATION
EAST ELEVATION
DETAILS

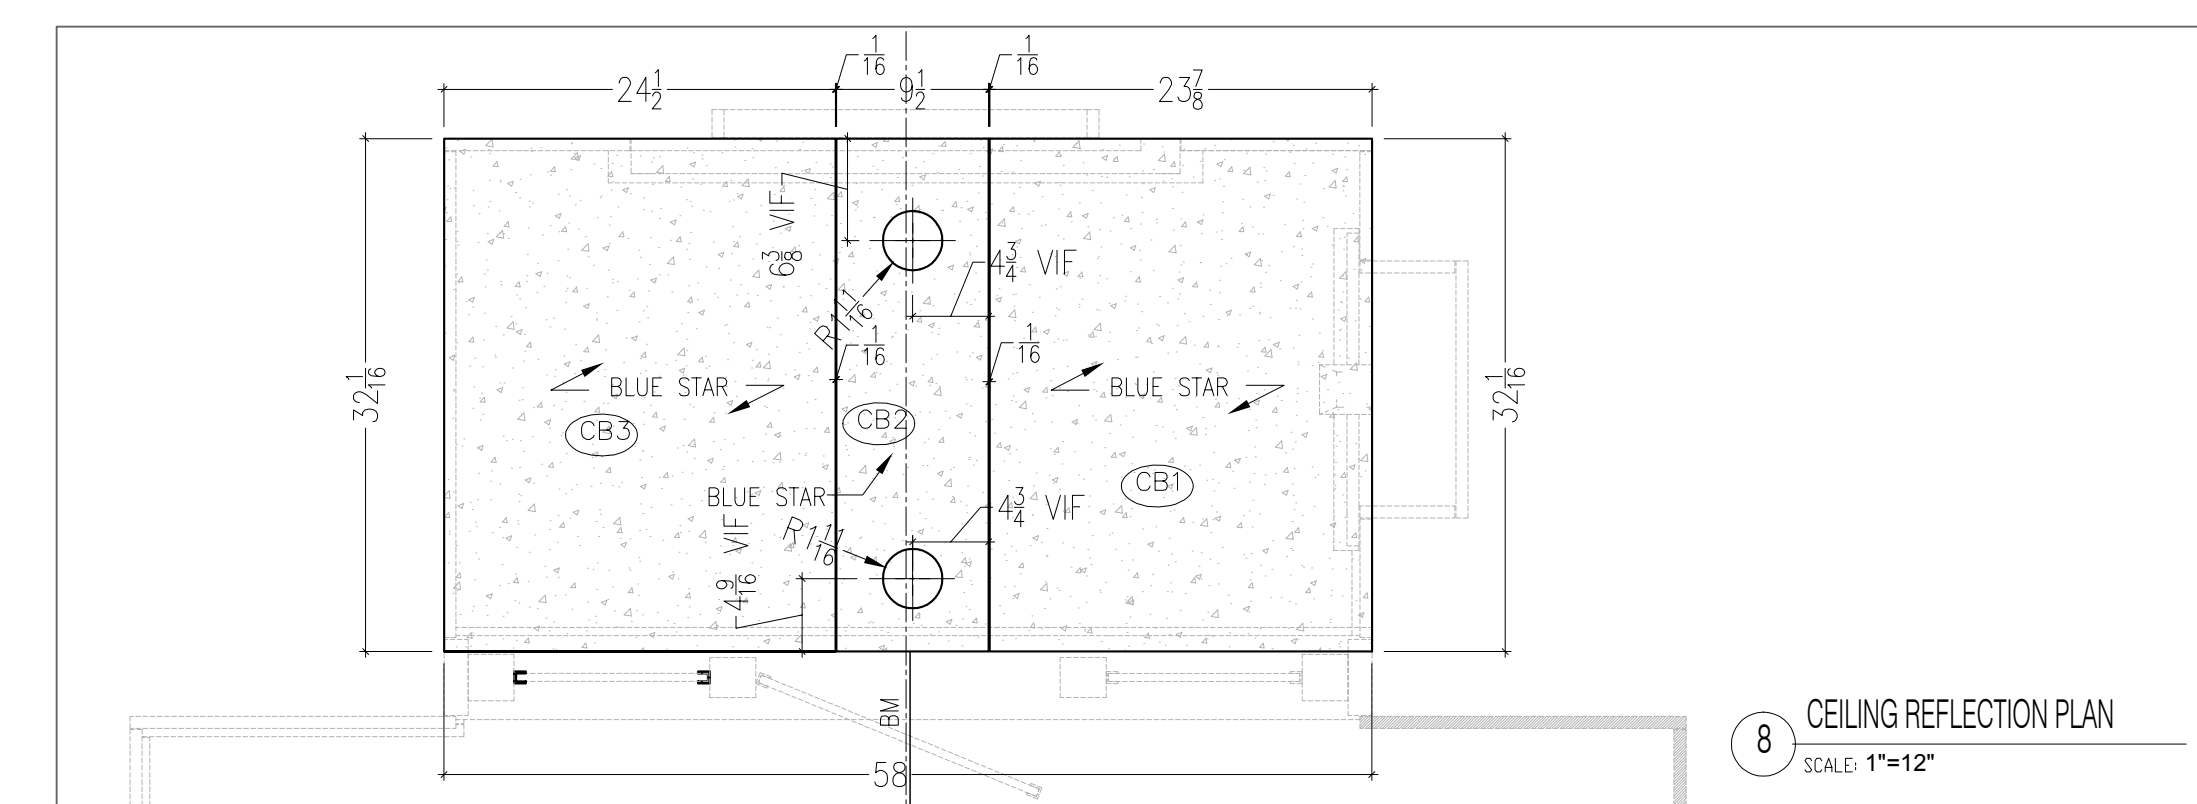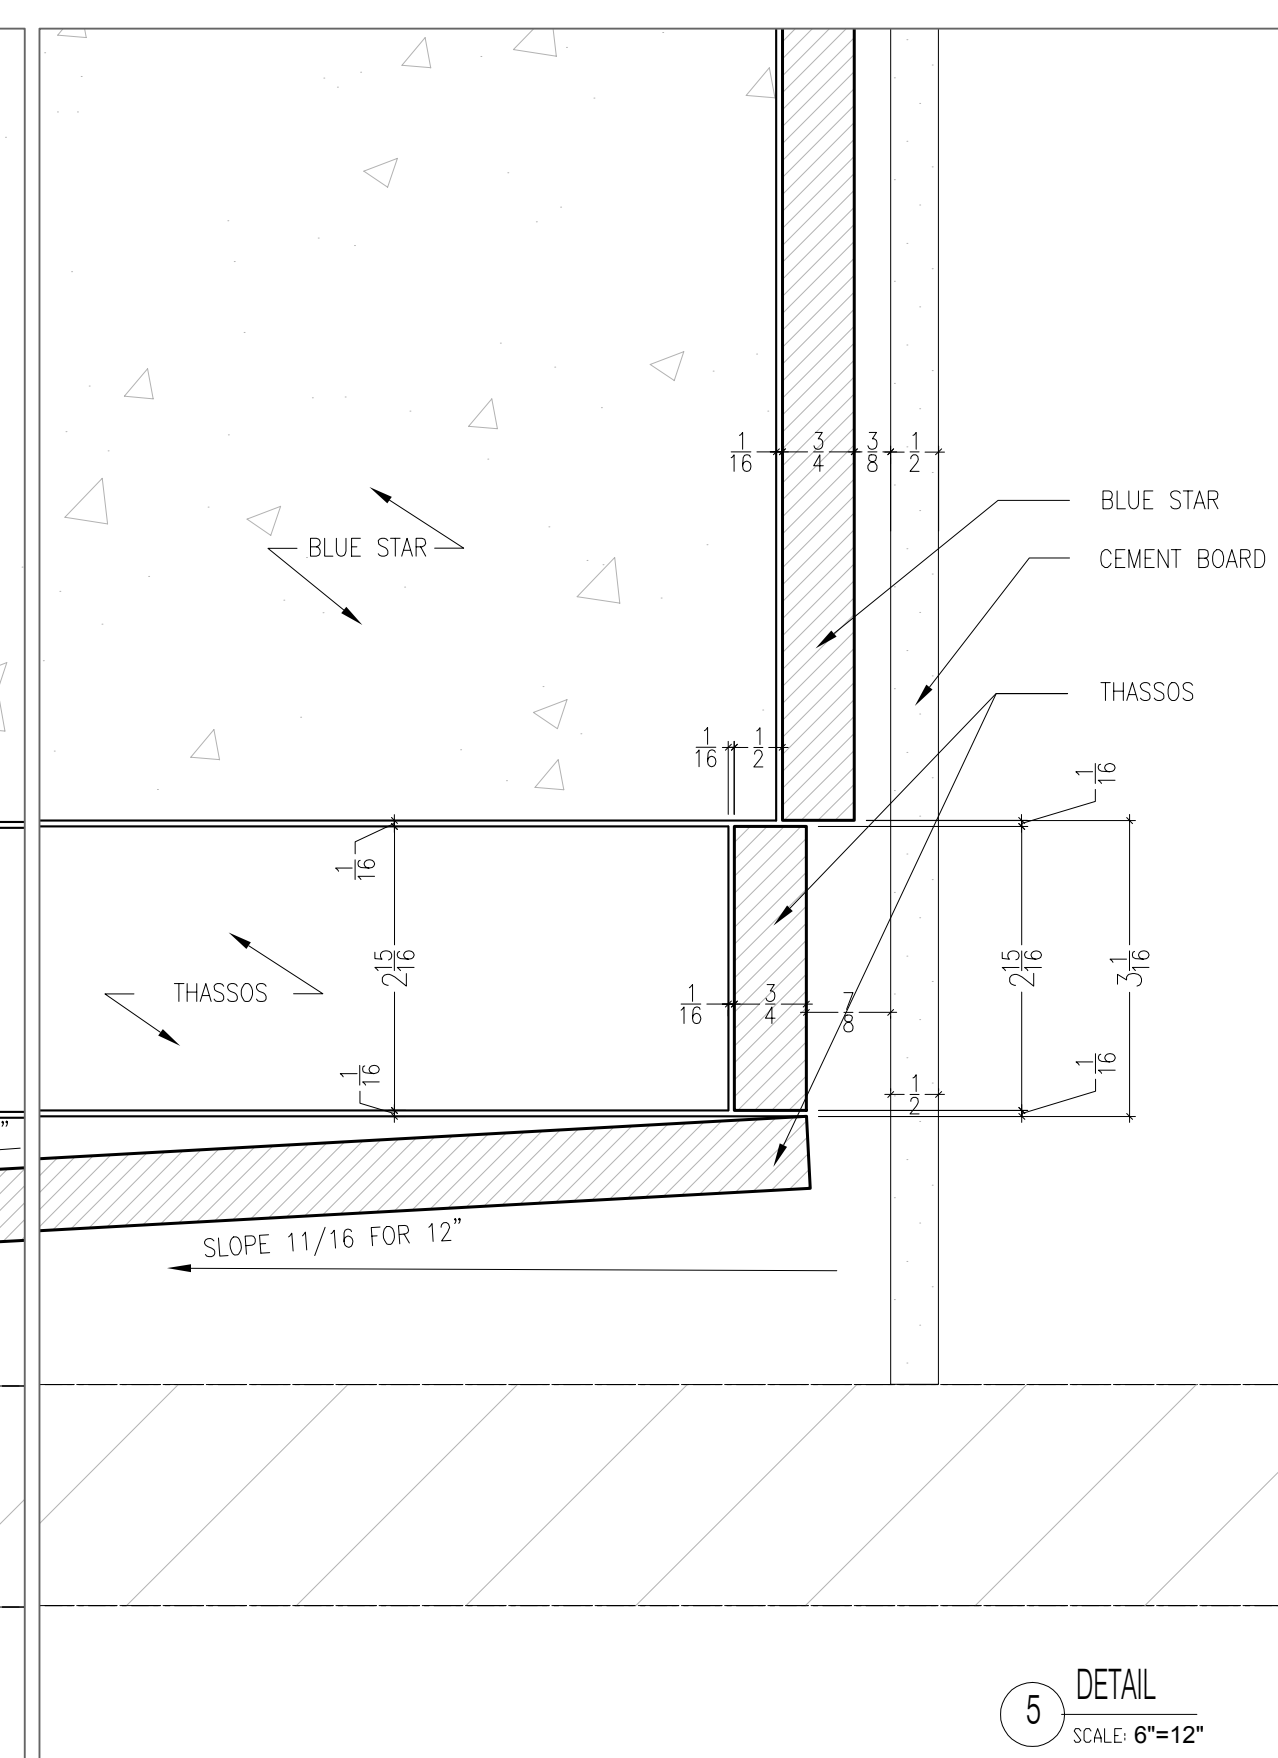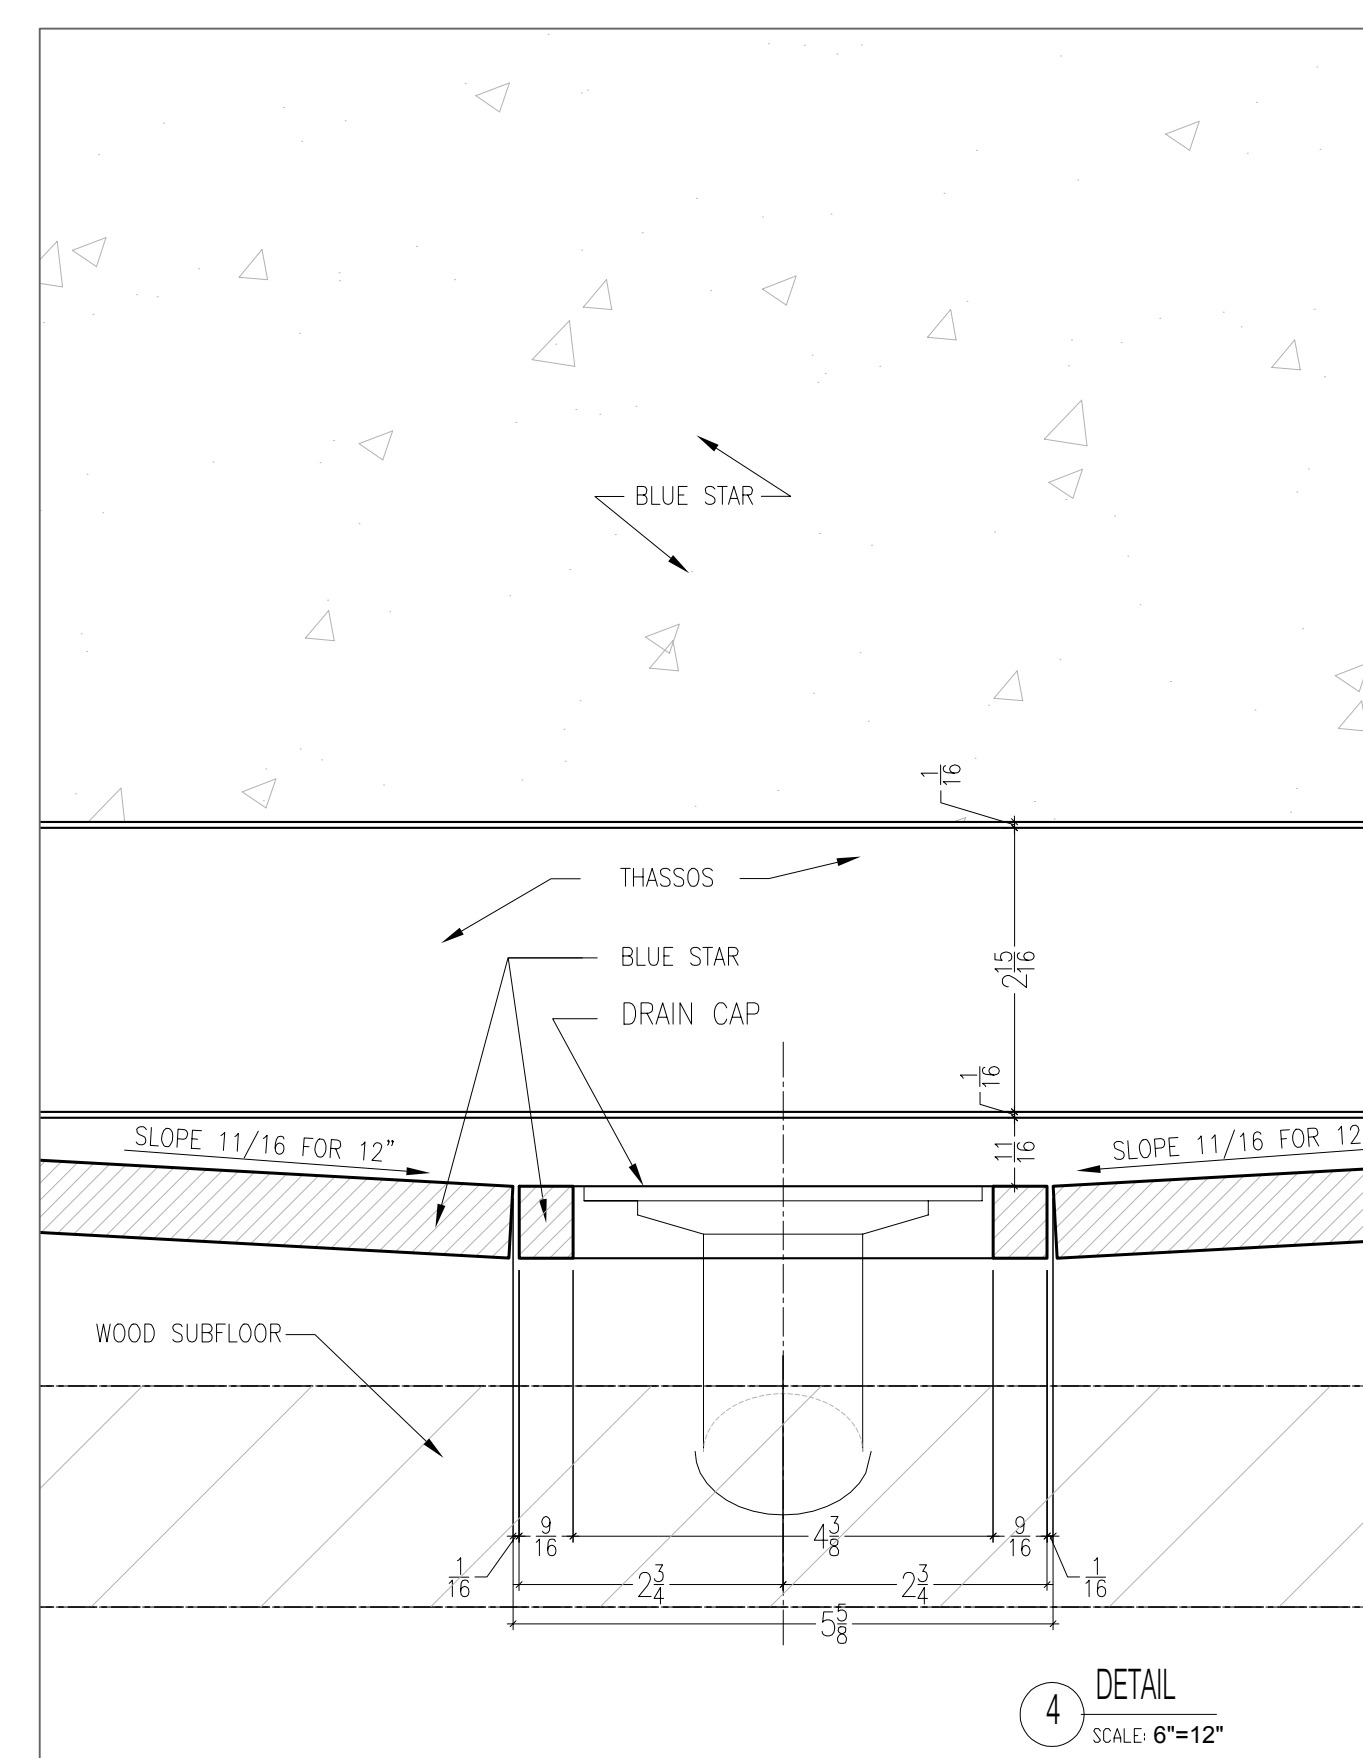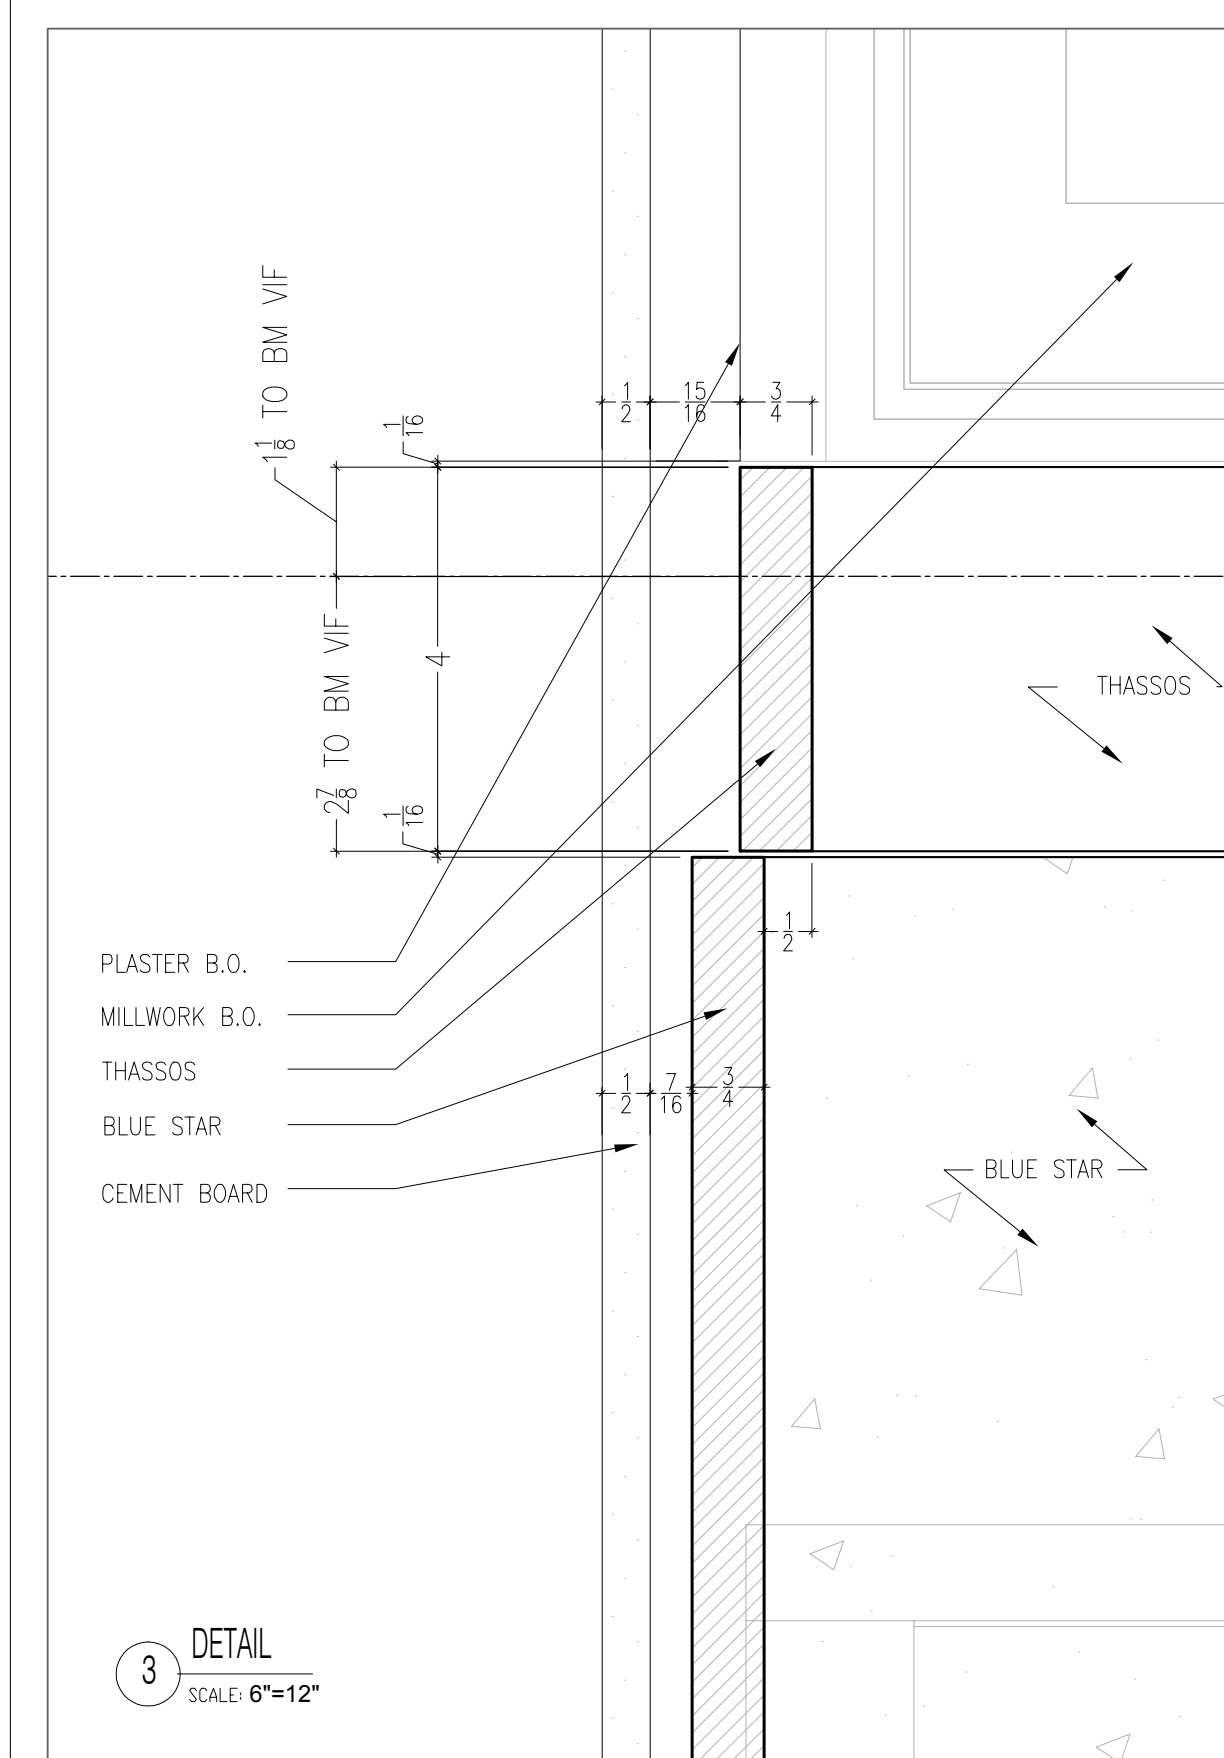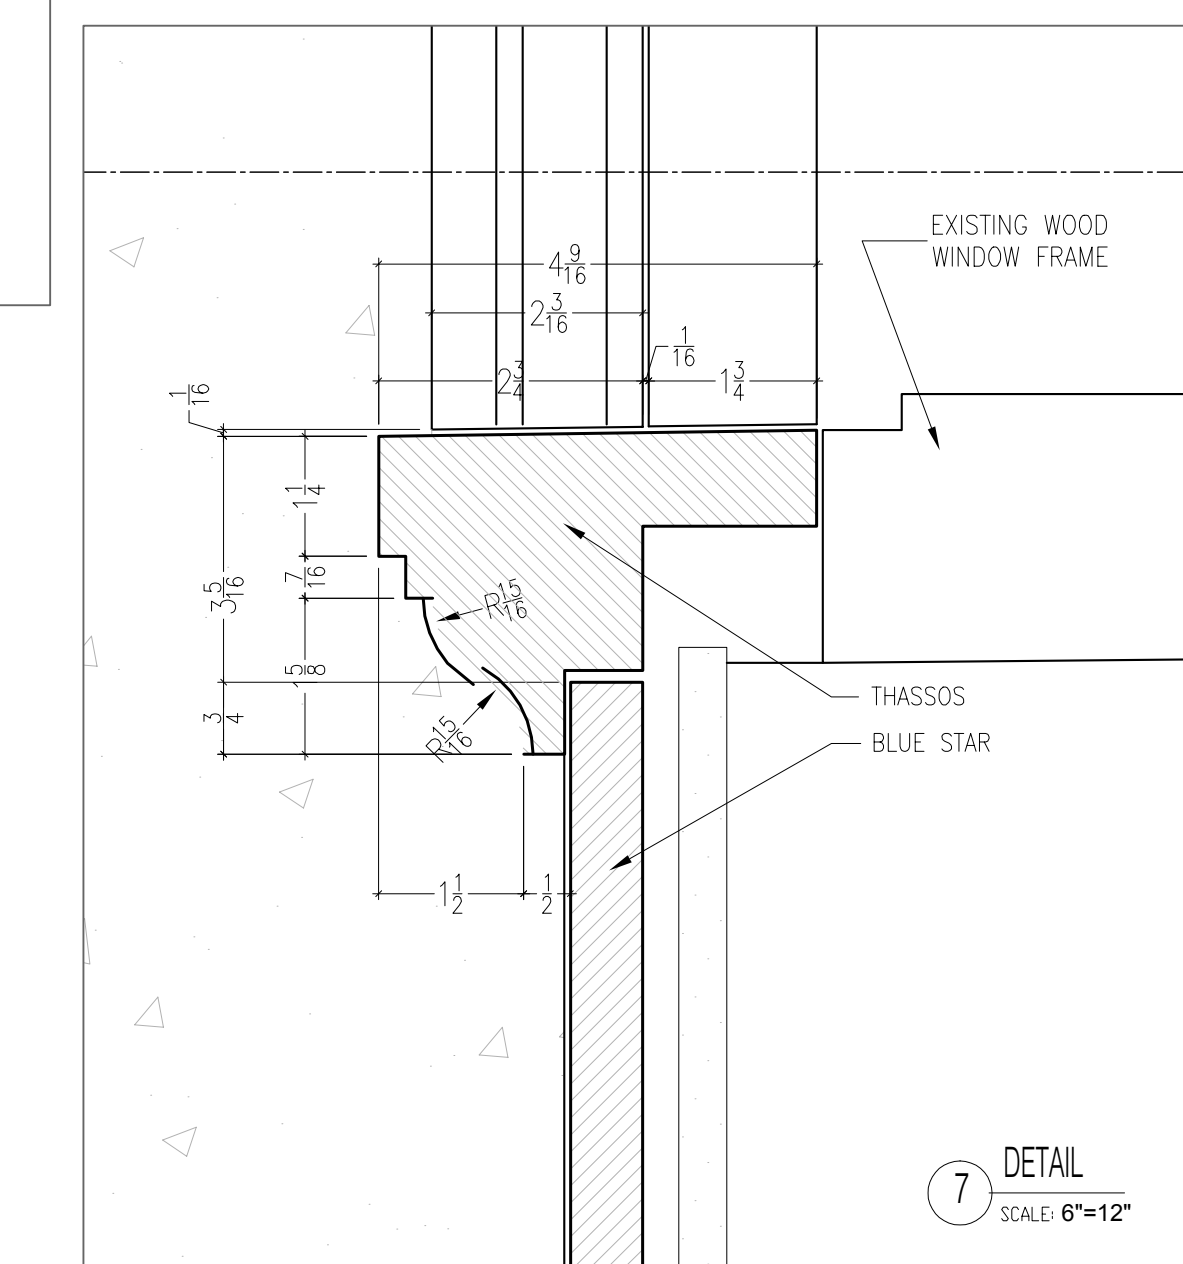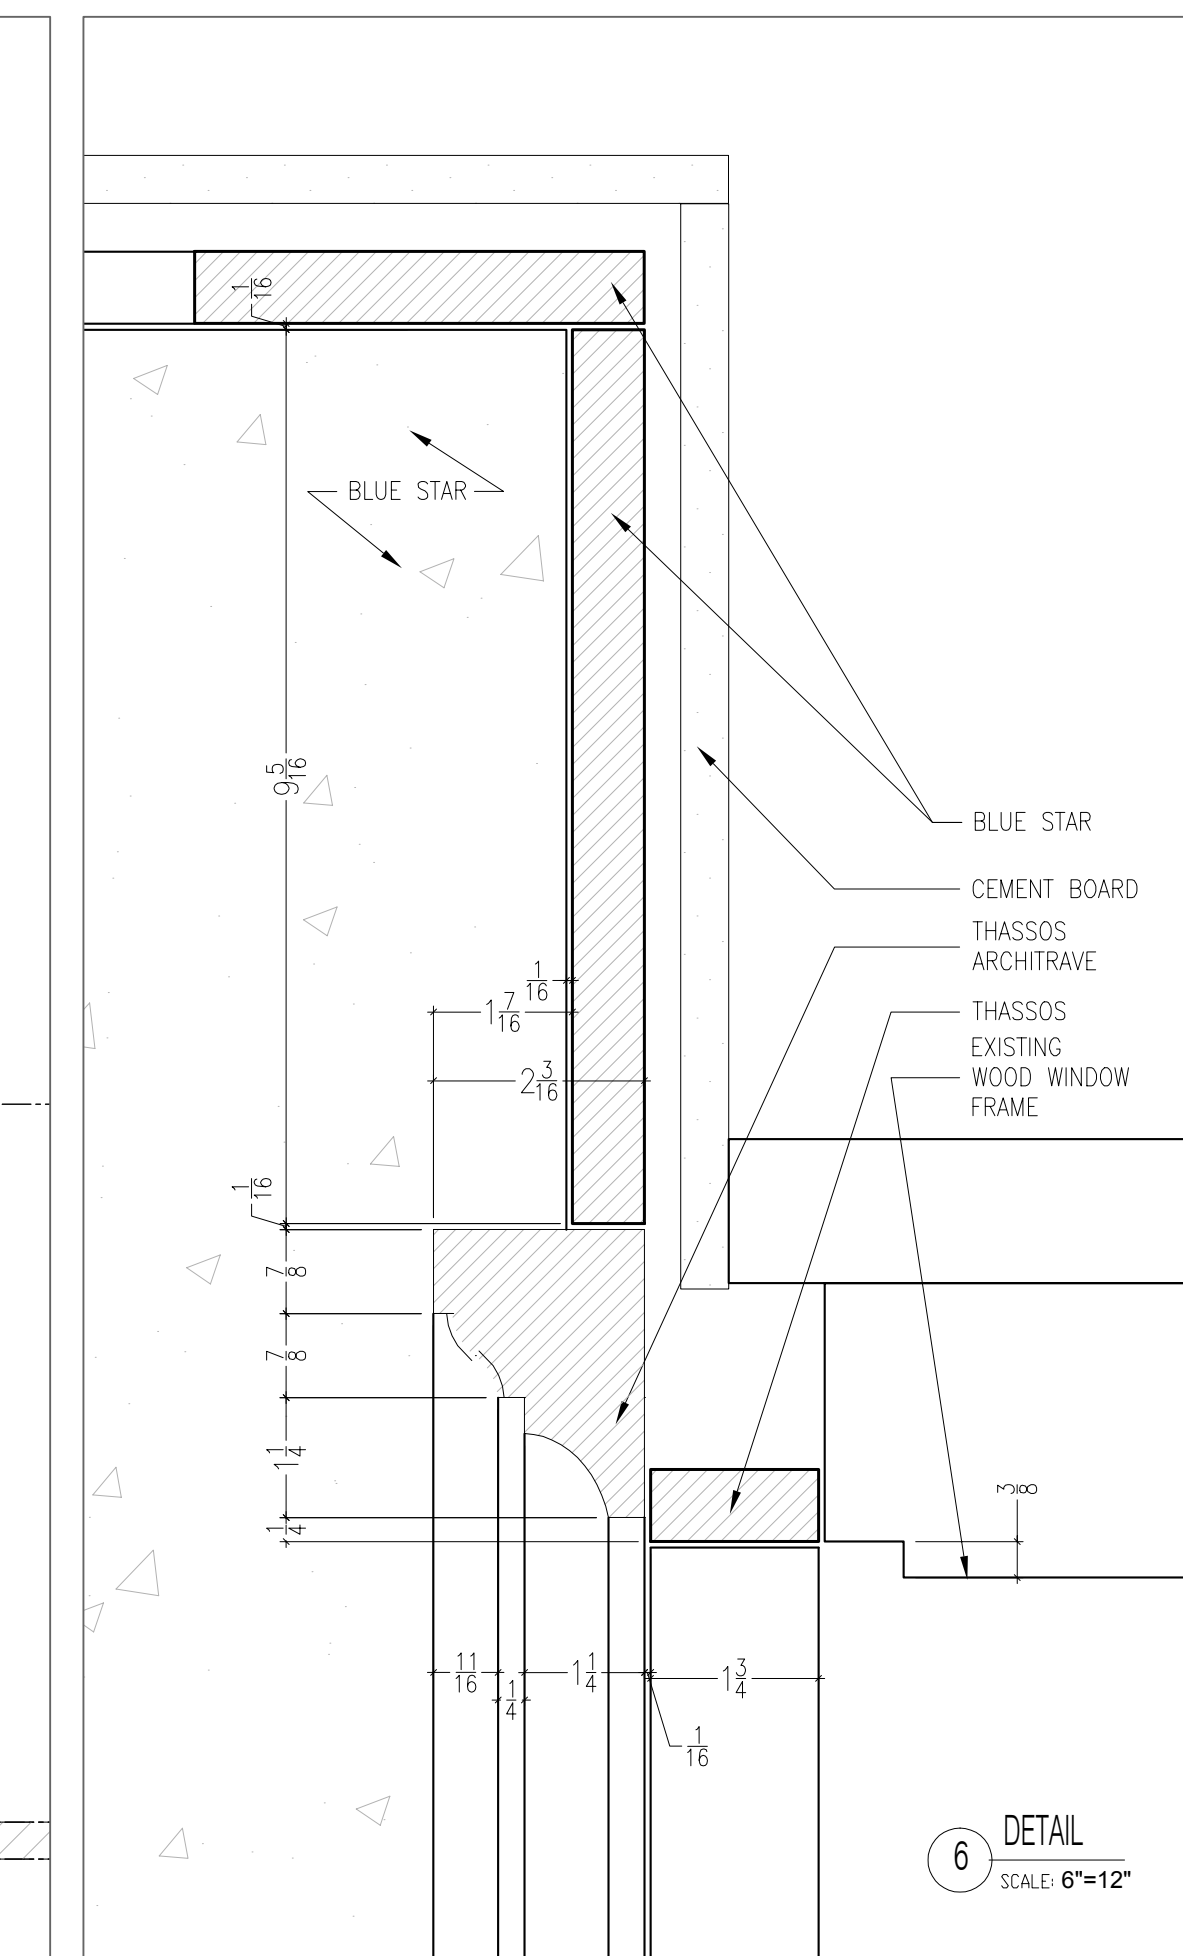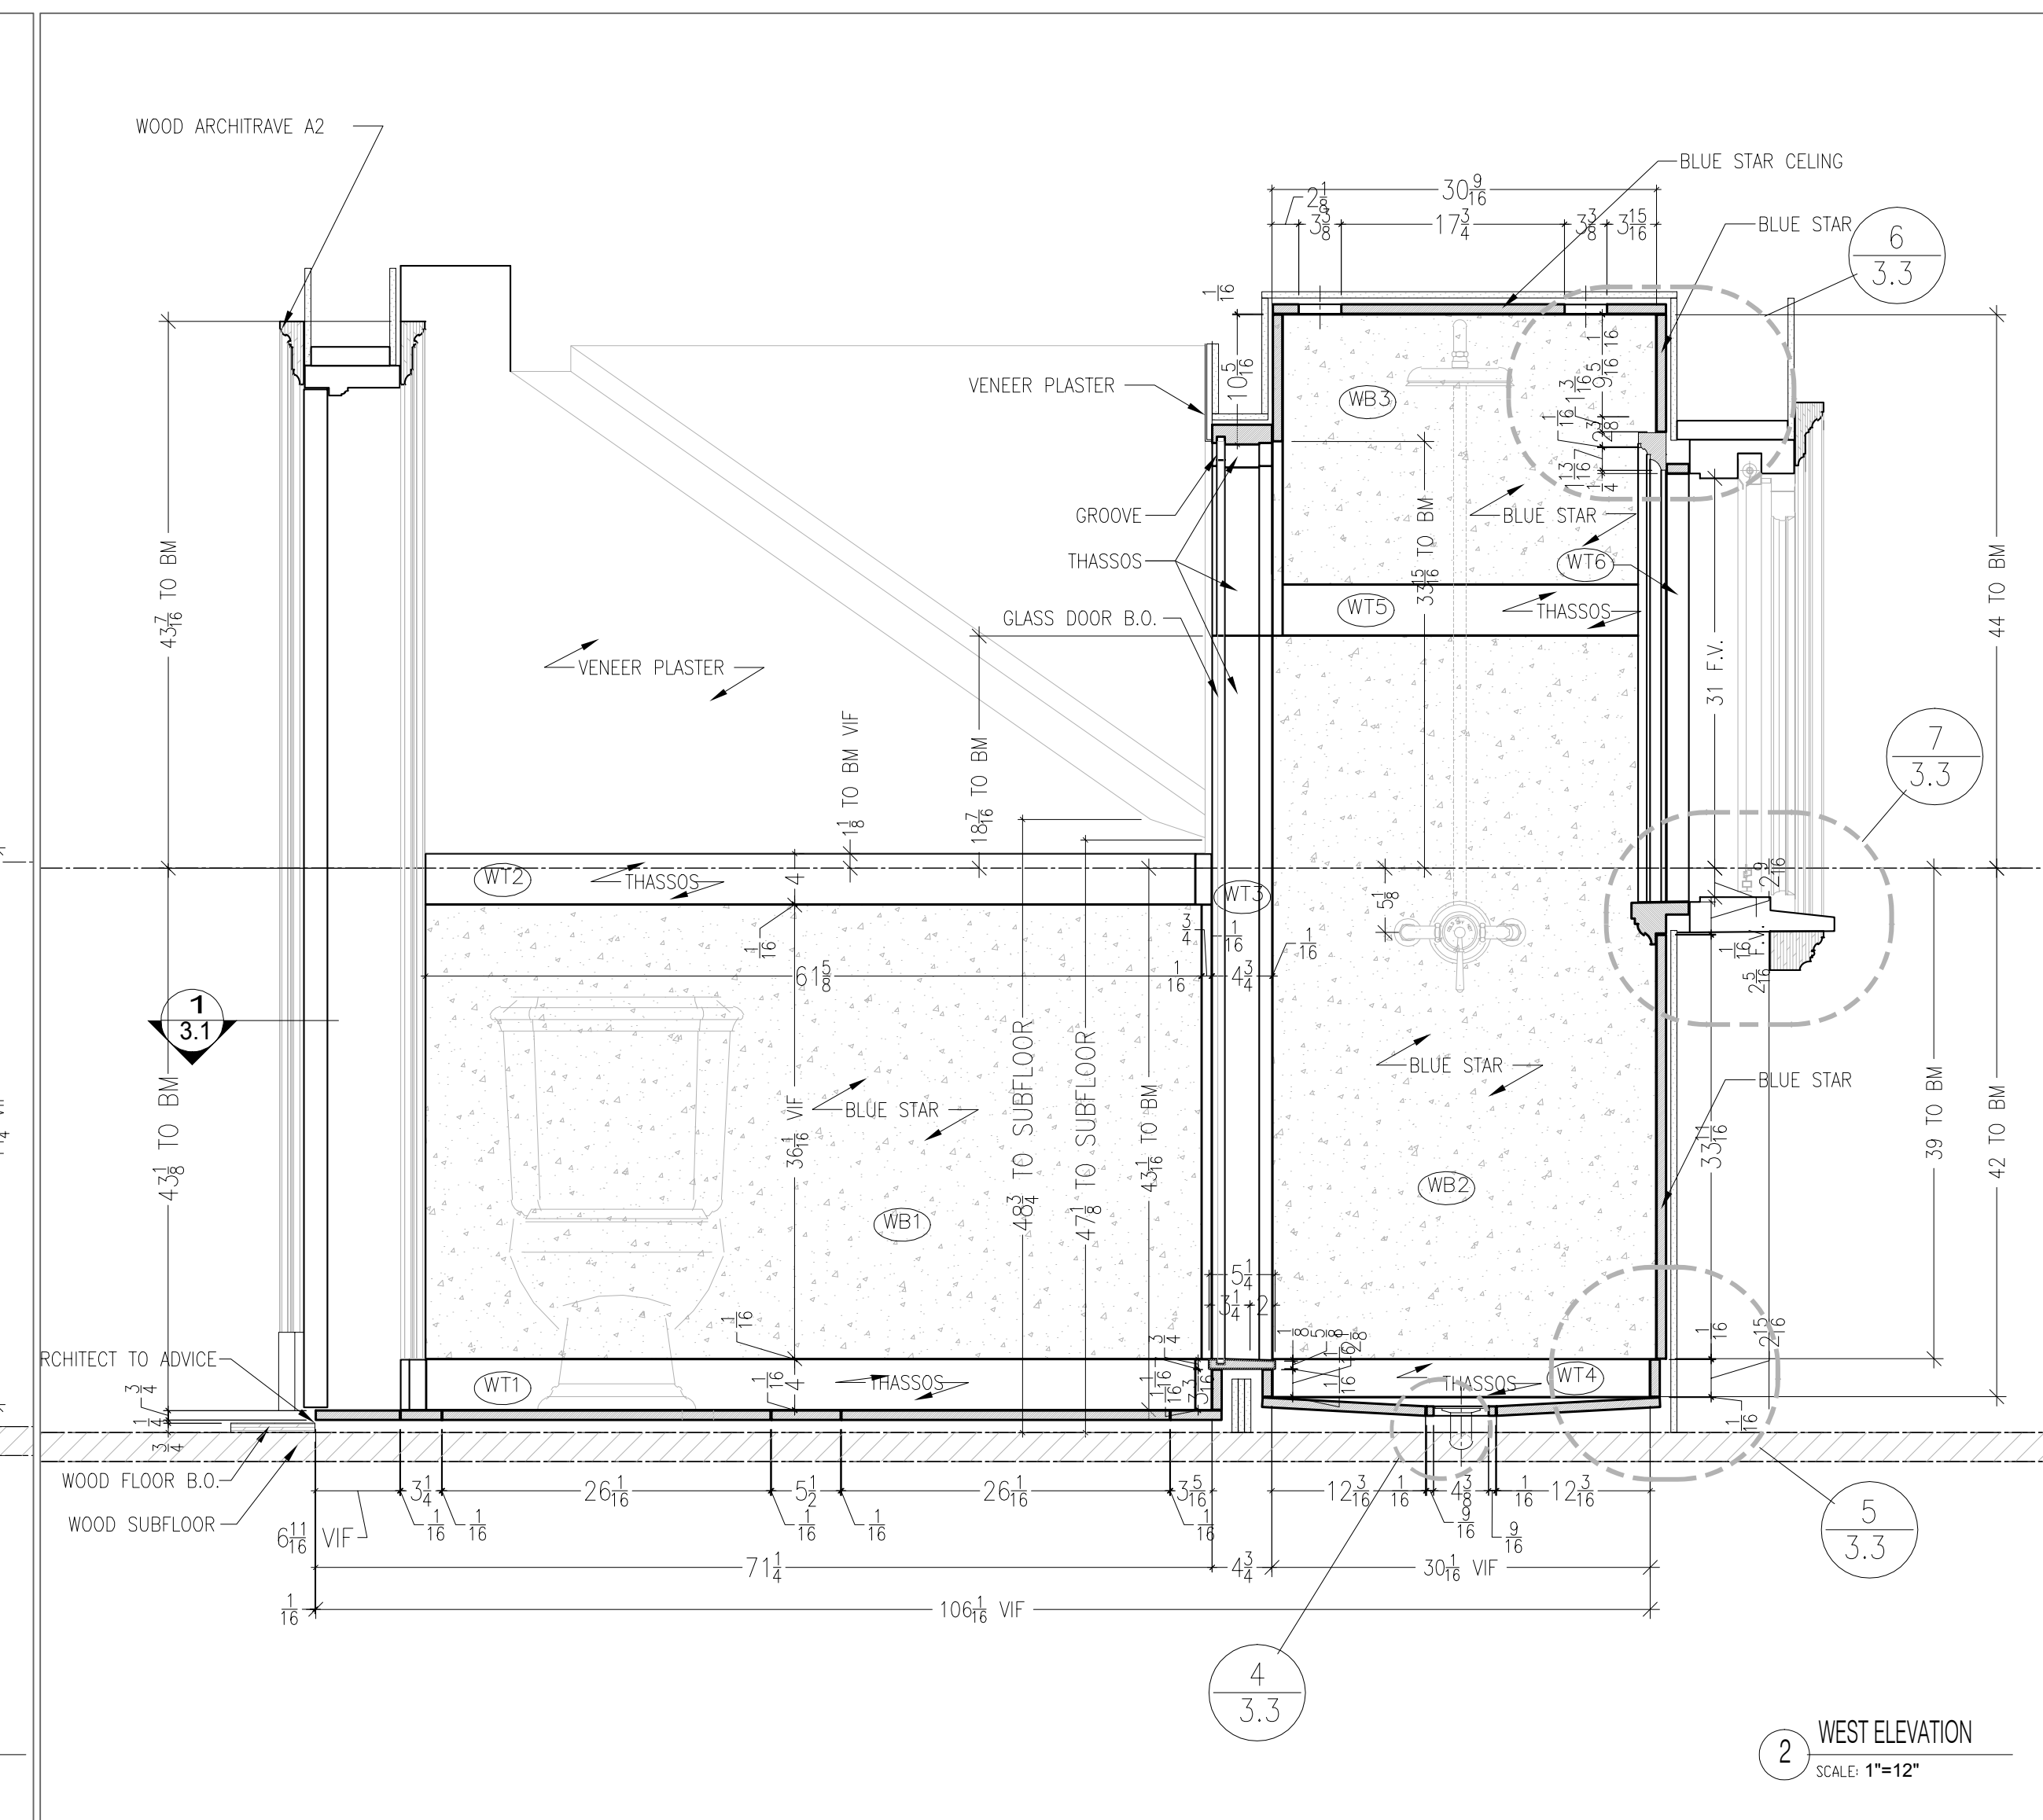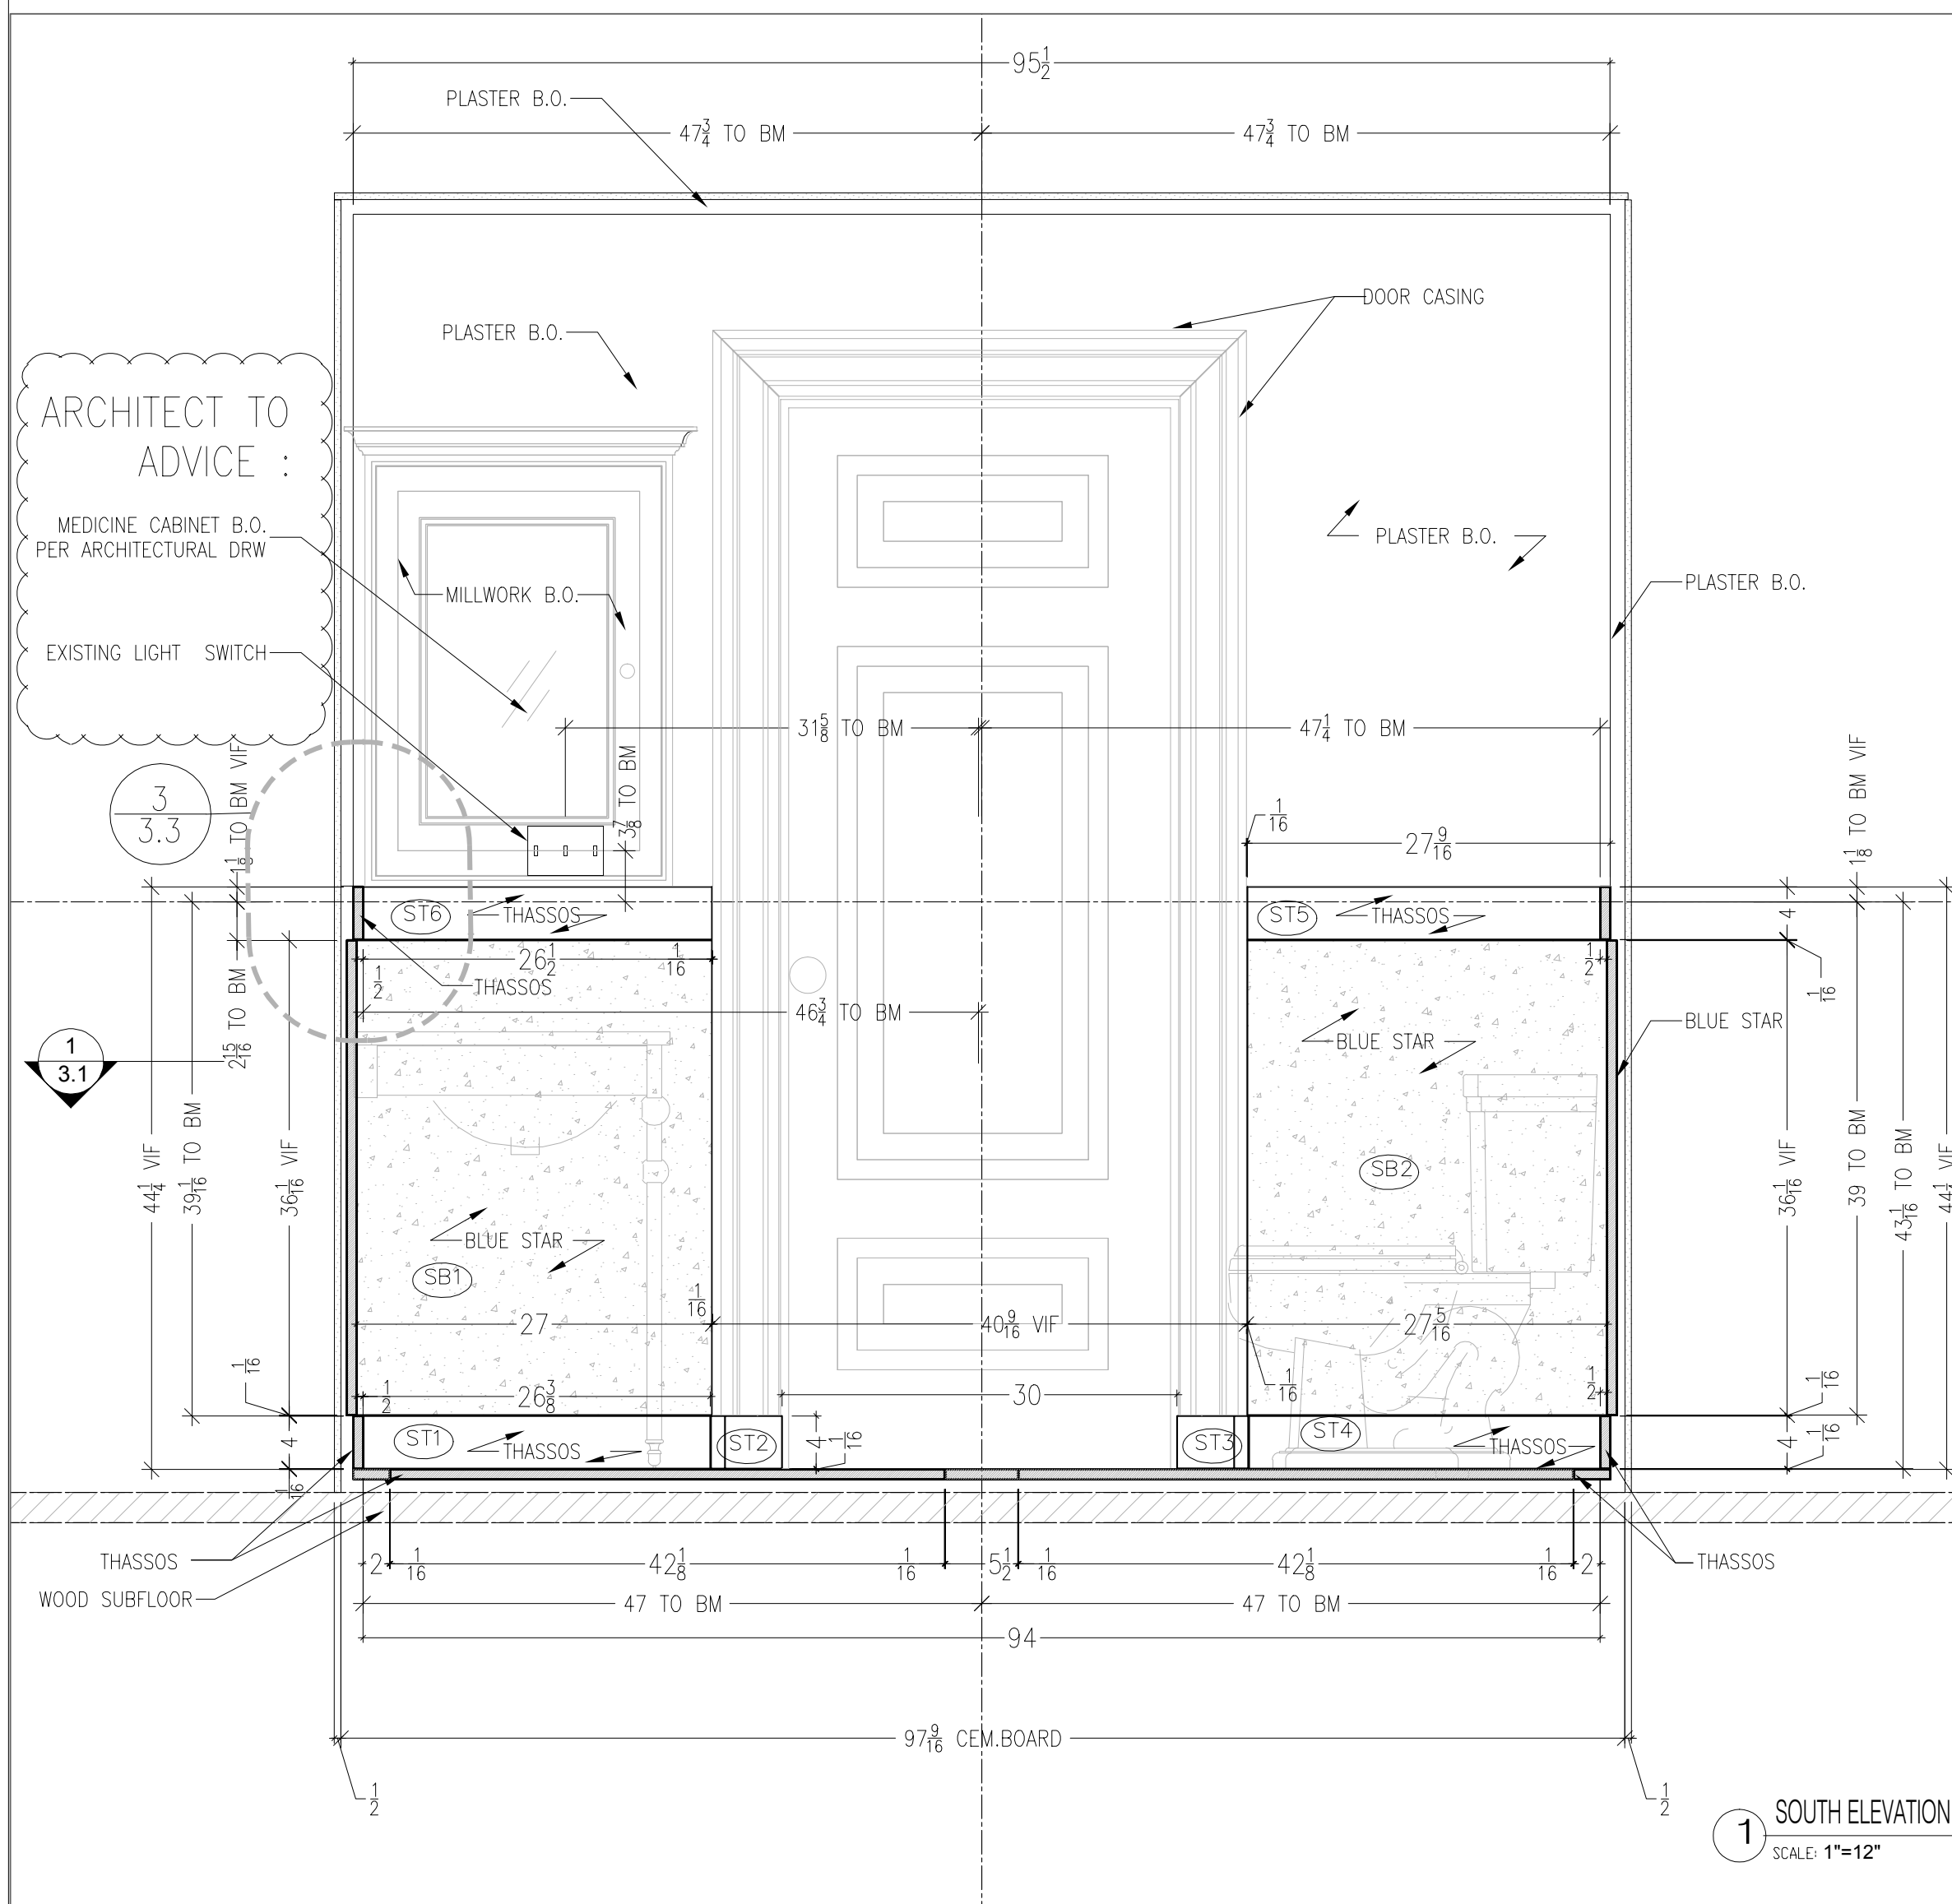

NOTES:

WALLS :

MATERIAL : THASSOS, BLUE STAR
FINISH : POLISHED
THICKNESS : 3/4"

BAND :

MATERIAL : THASSOS
FINISH : POLISHED
THICKNESS : 3/4"

FLOOR :

MATERIAL : THASSOS
FINISH : POLISHED
THICKNESS : 3/4"

JOINT SIZE: 1/16"

JULY 3, 2006	SECOND SUBMITTAL
MAY 26, 2006	FIRST SUBMITTAL

DRAWN BY : S.T.
CHECKED BY : Y.P.
APPROVED BY :

ARCHITECT :







CLIENT :

JOB NAME :

HUMHREY GUEST
COTTAGE

TITLE:

BATH #202
SOUTH ELEVATION
WEST ELEVATION
DETAILS

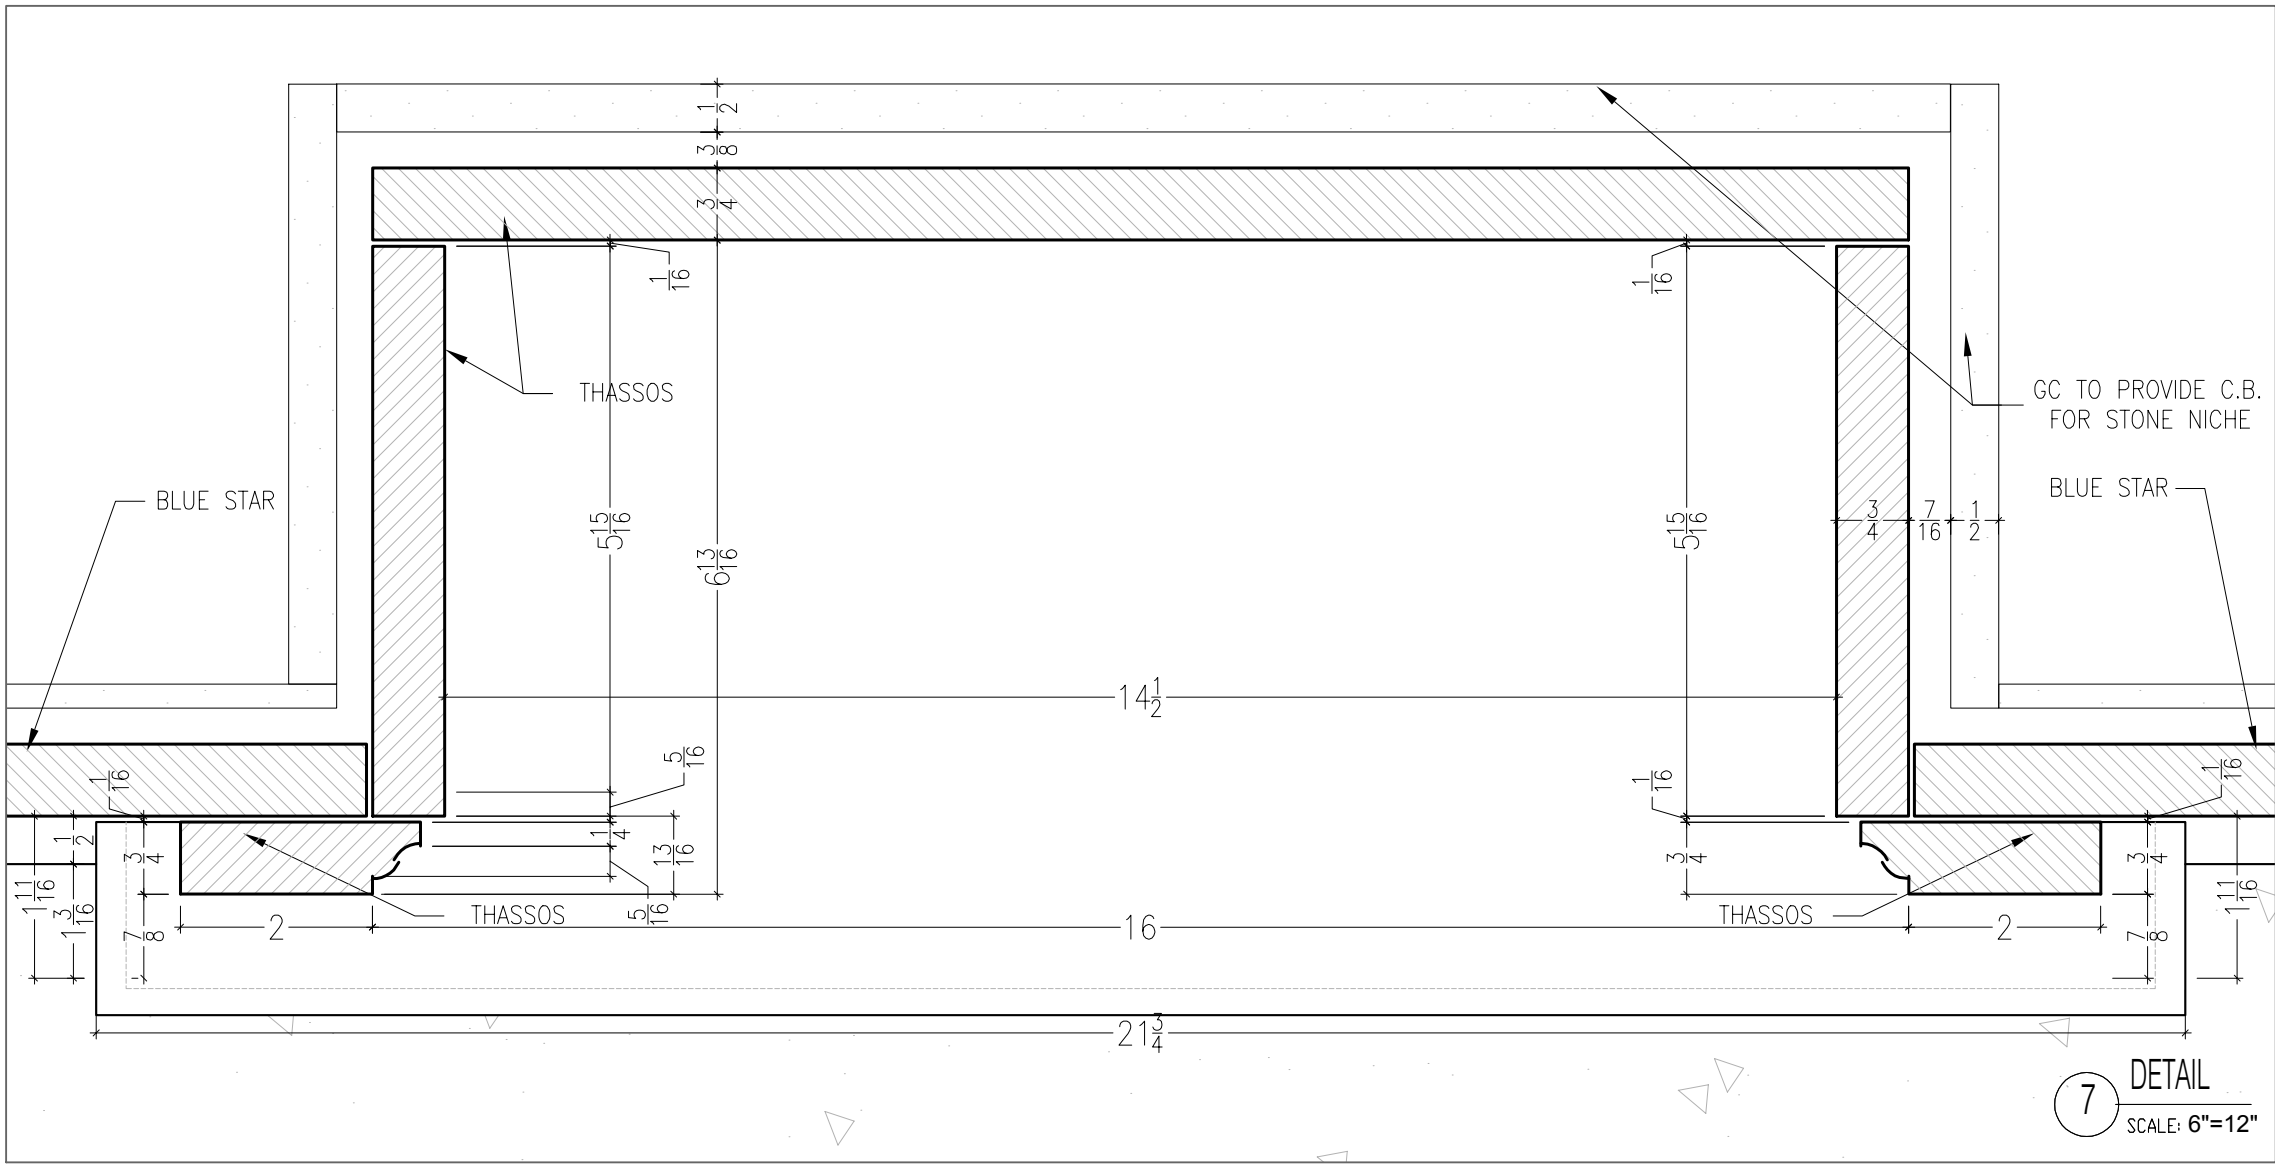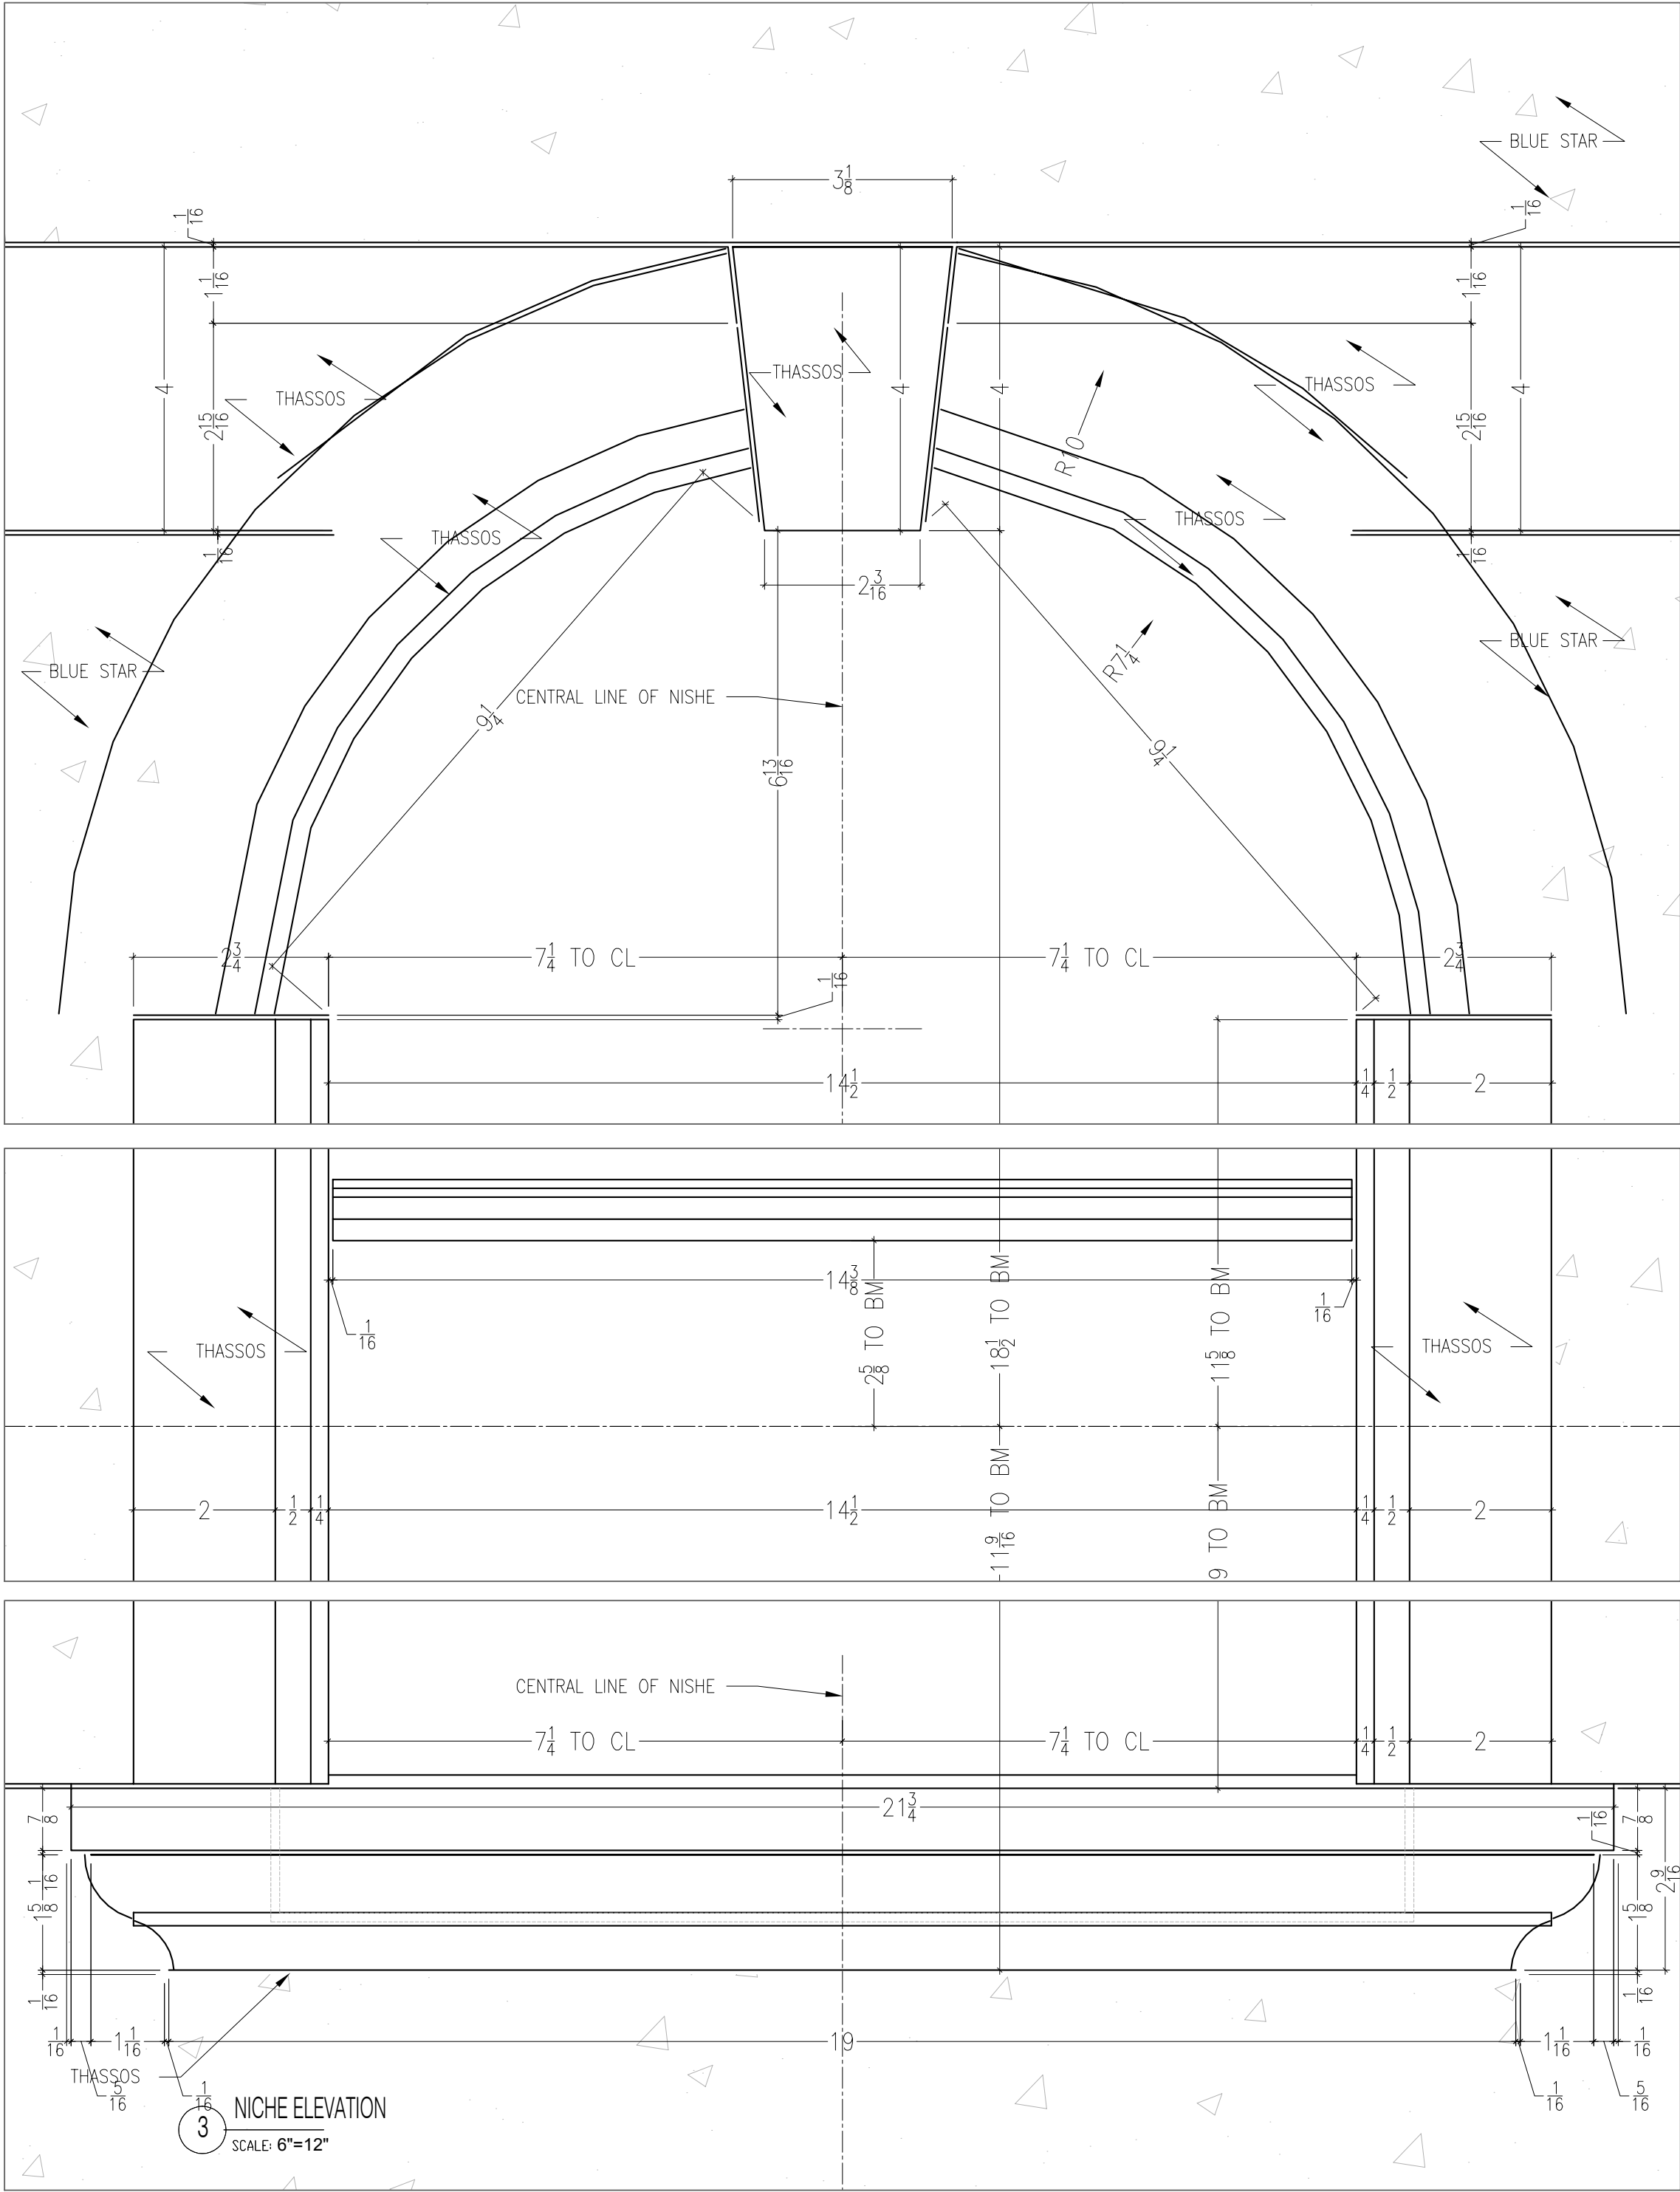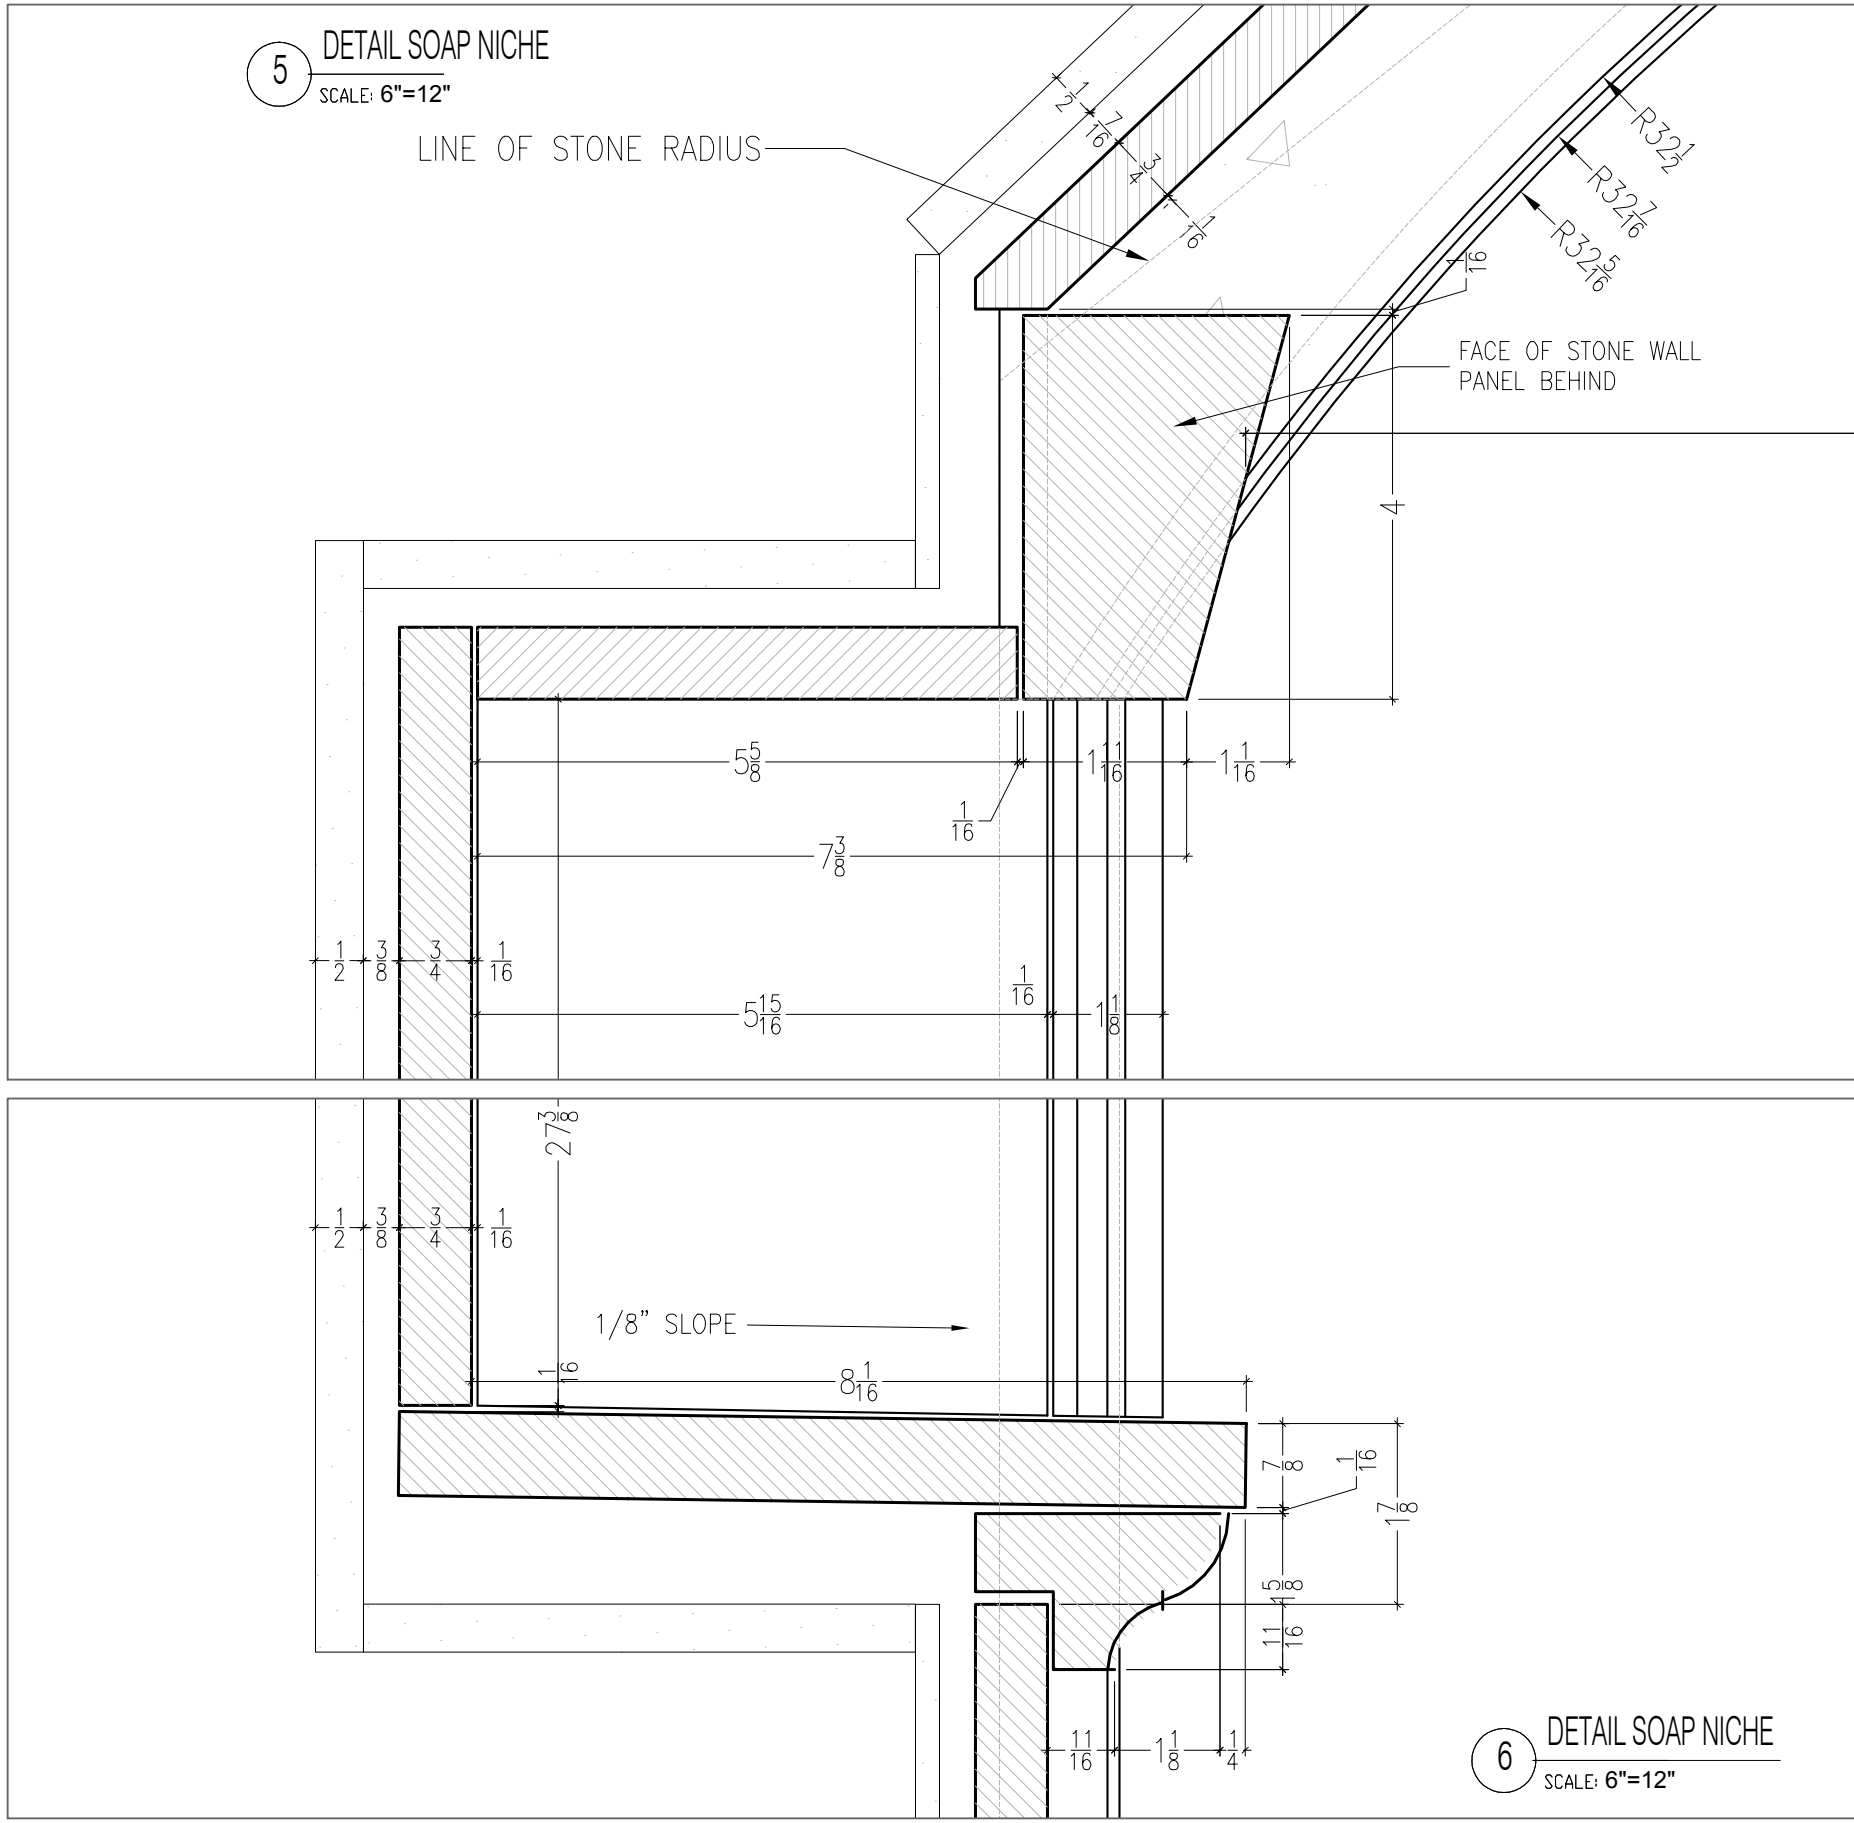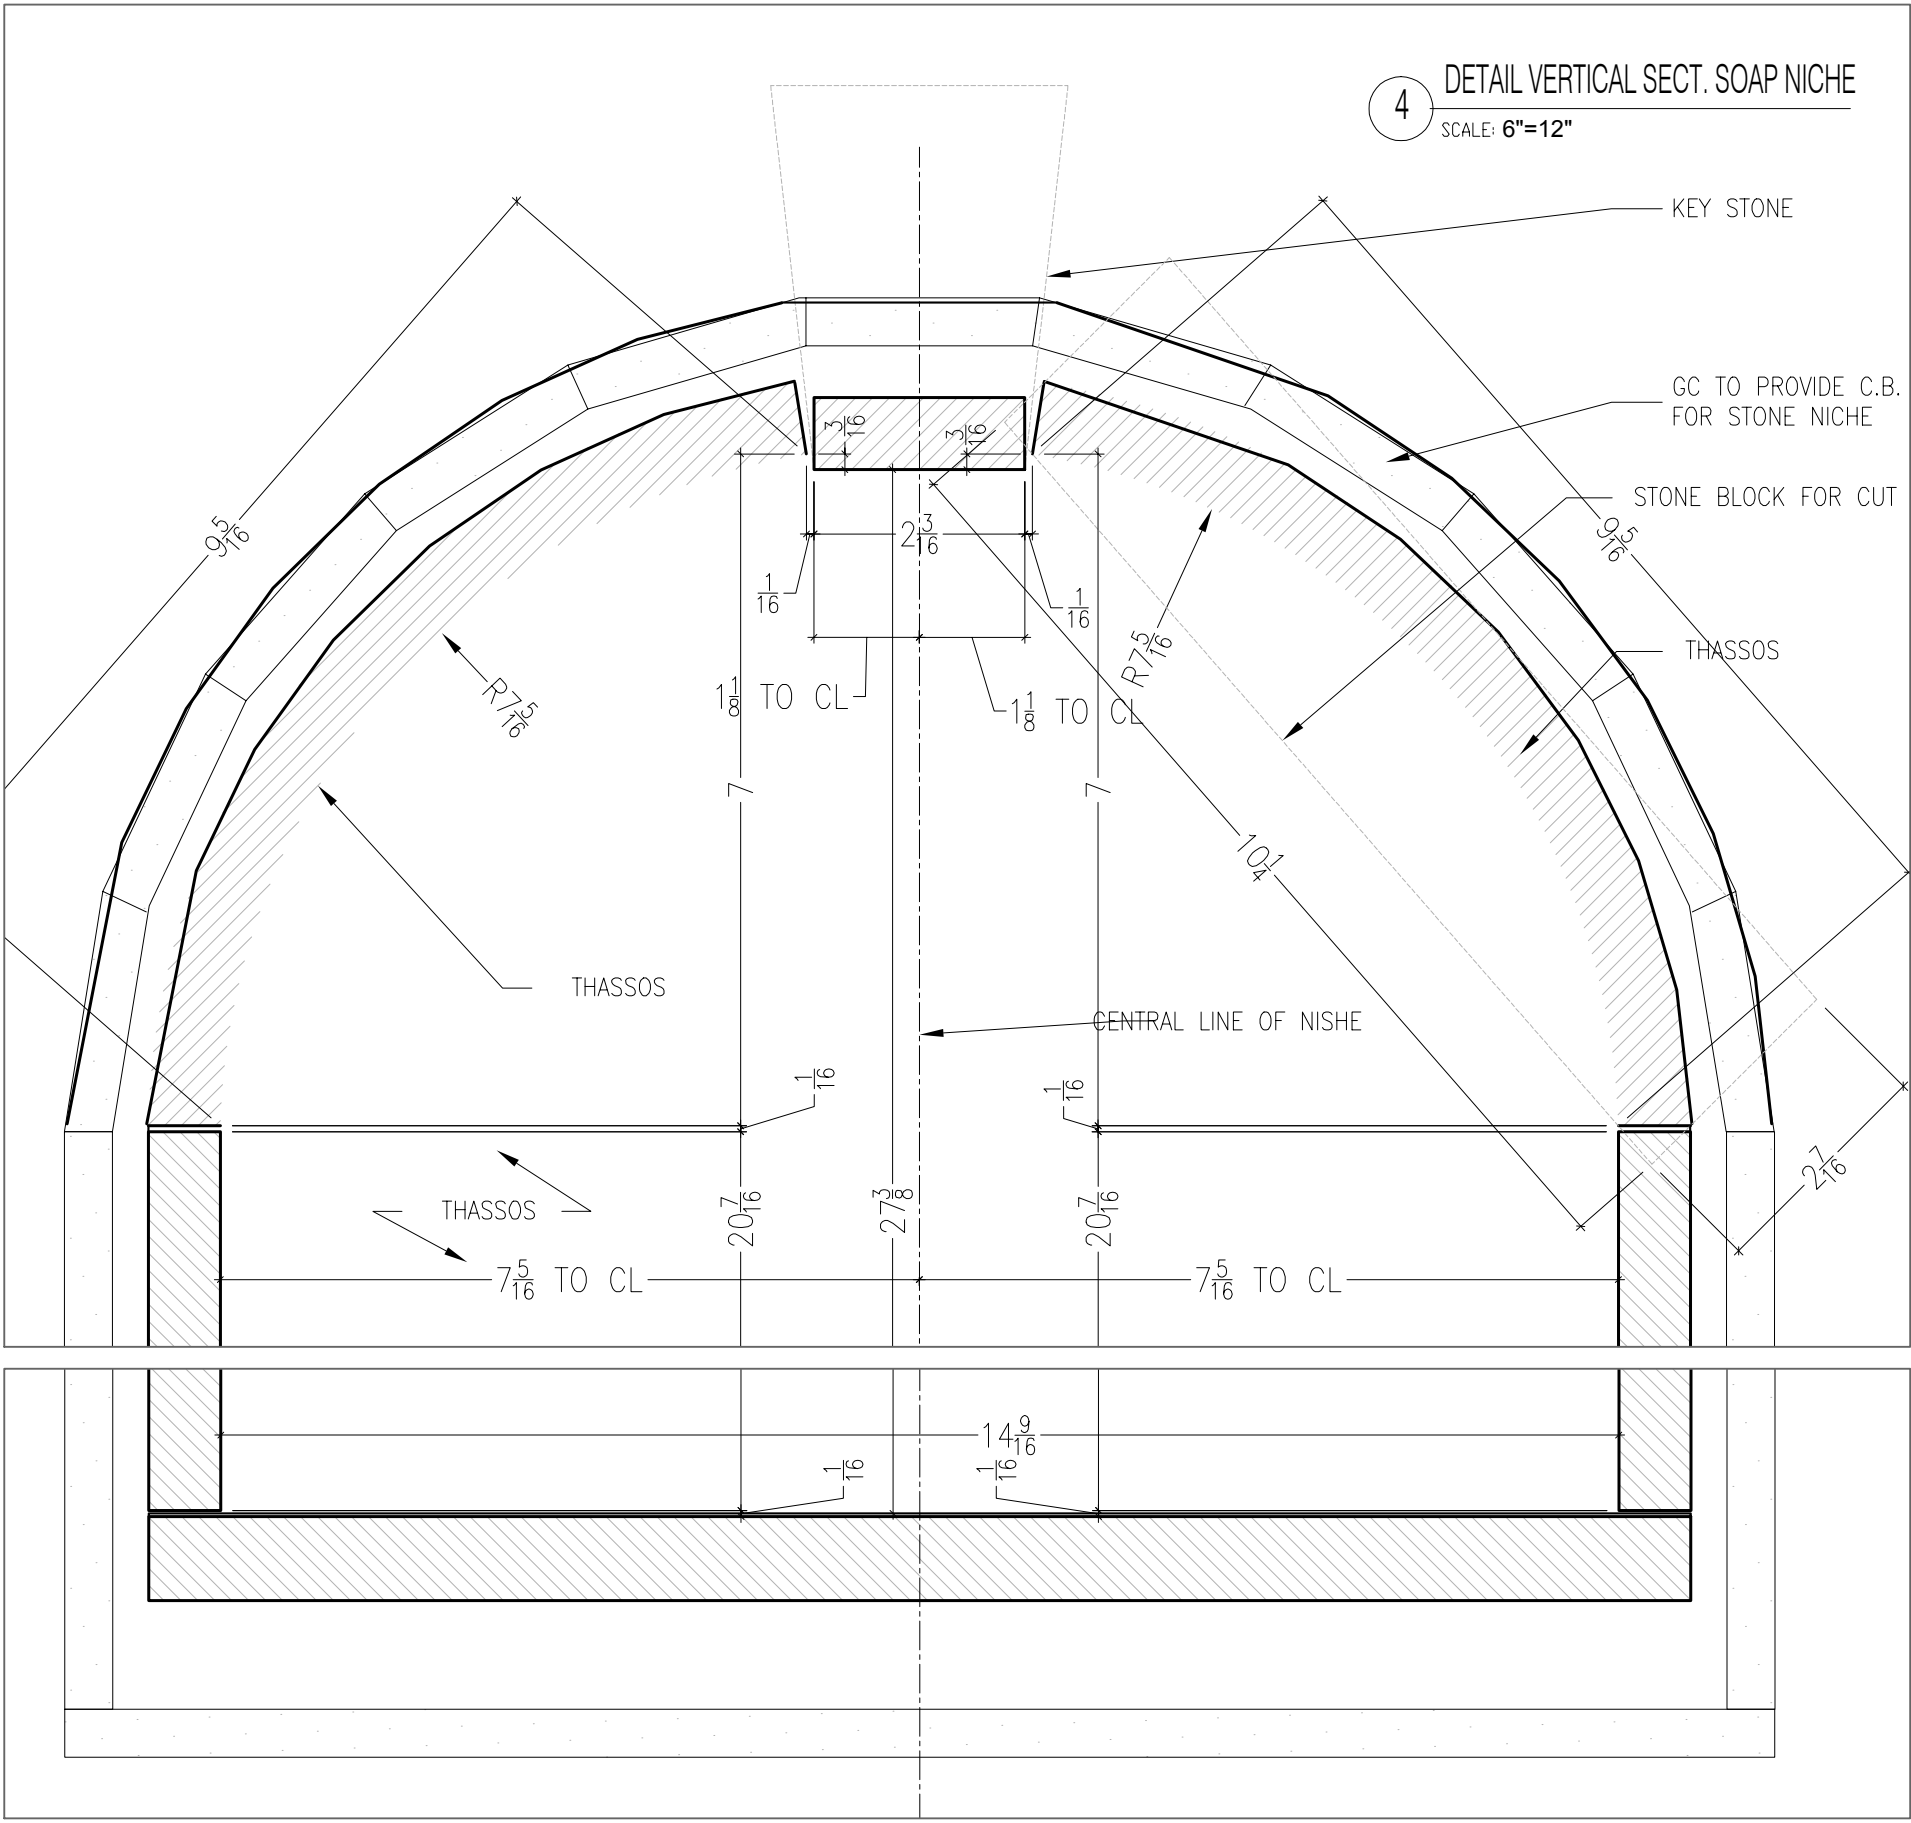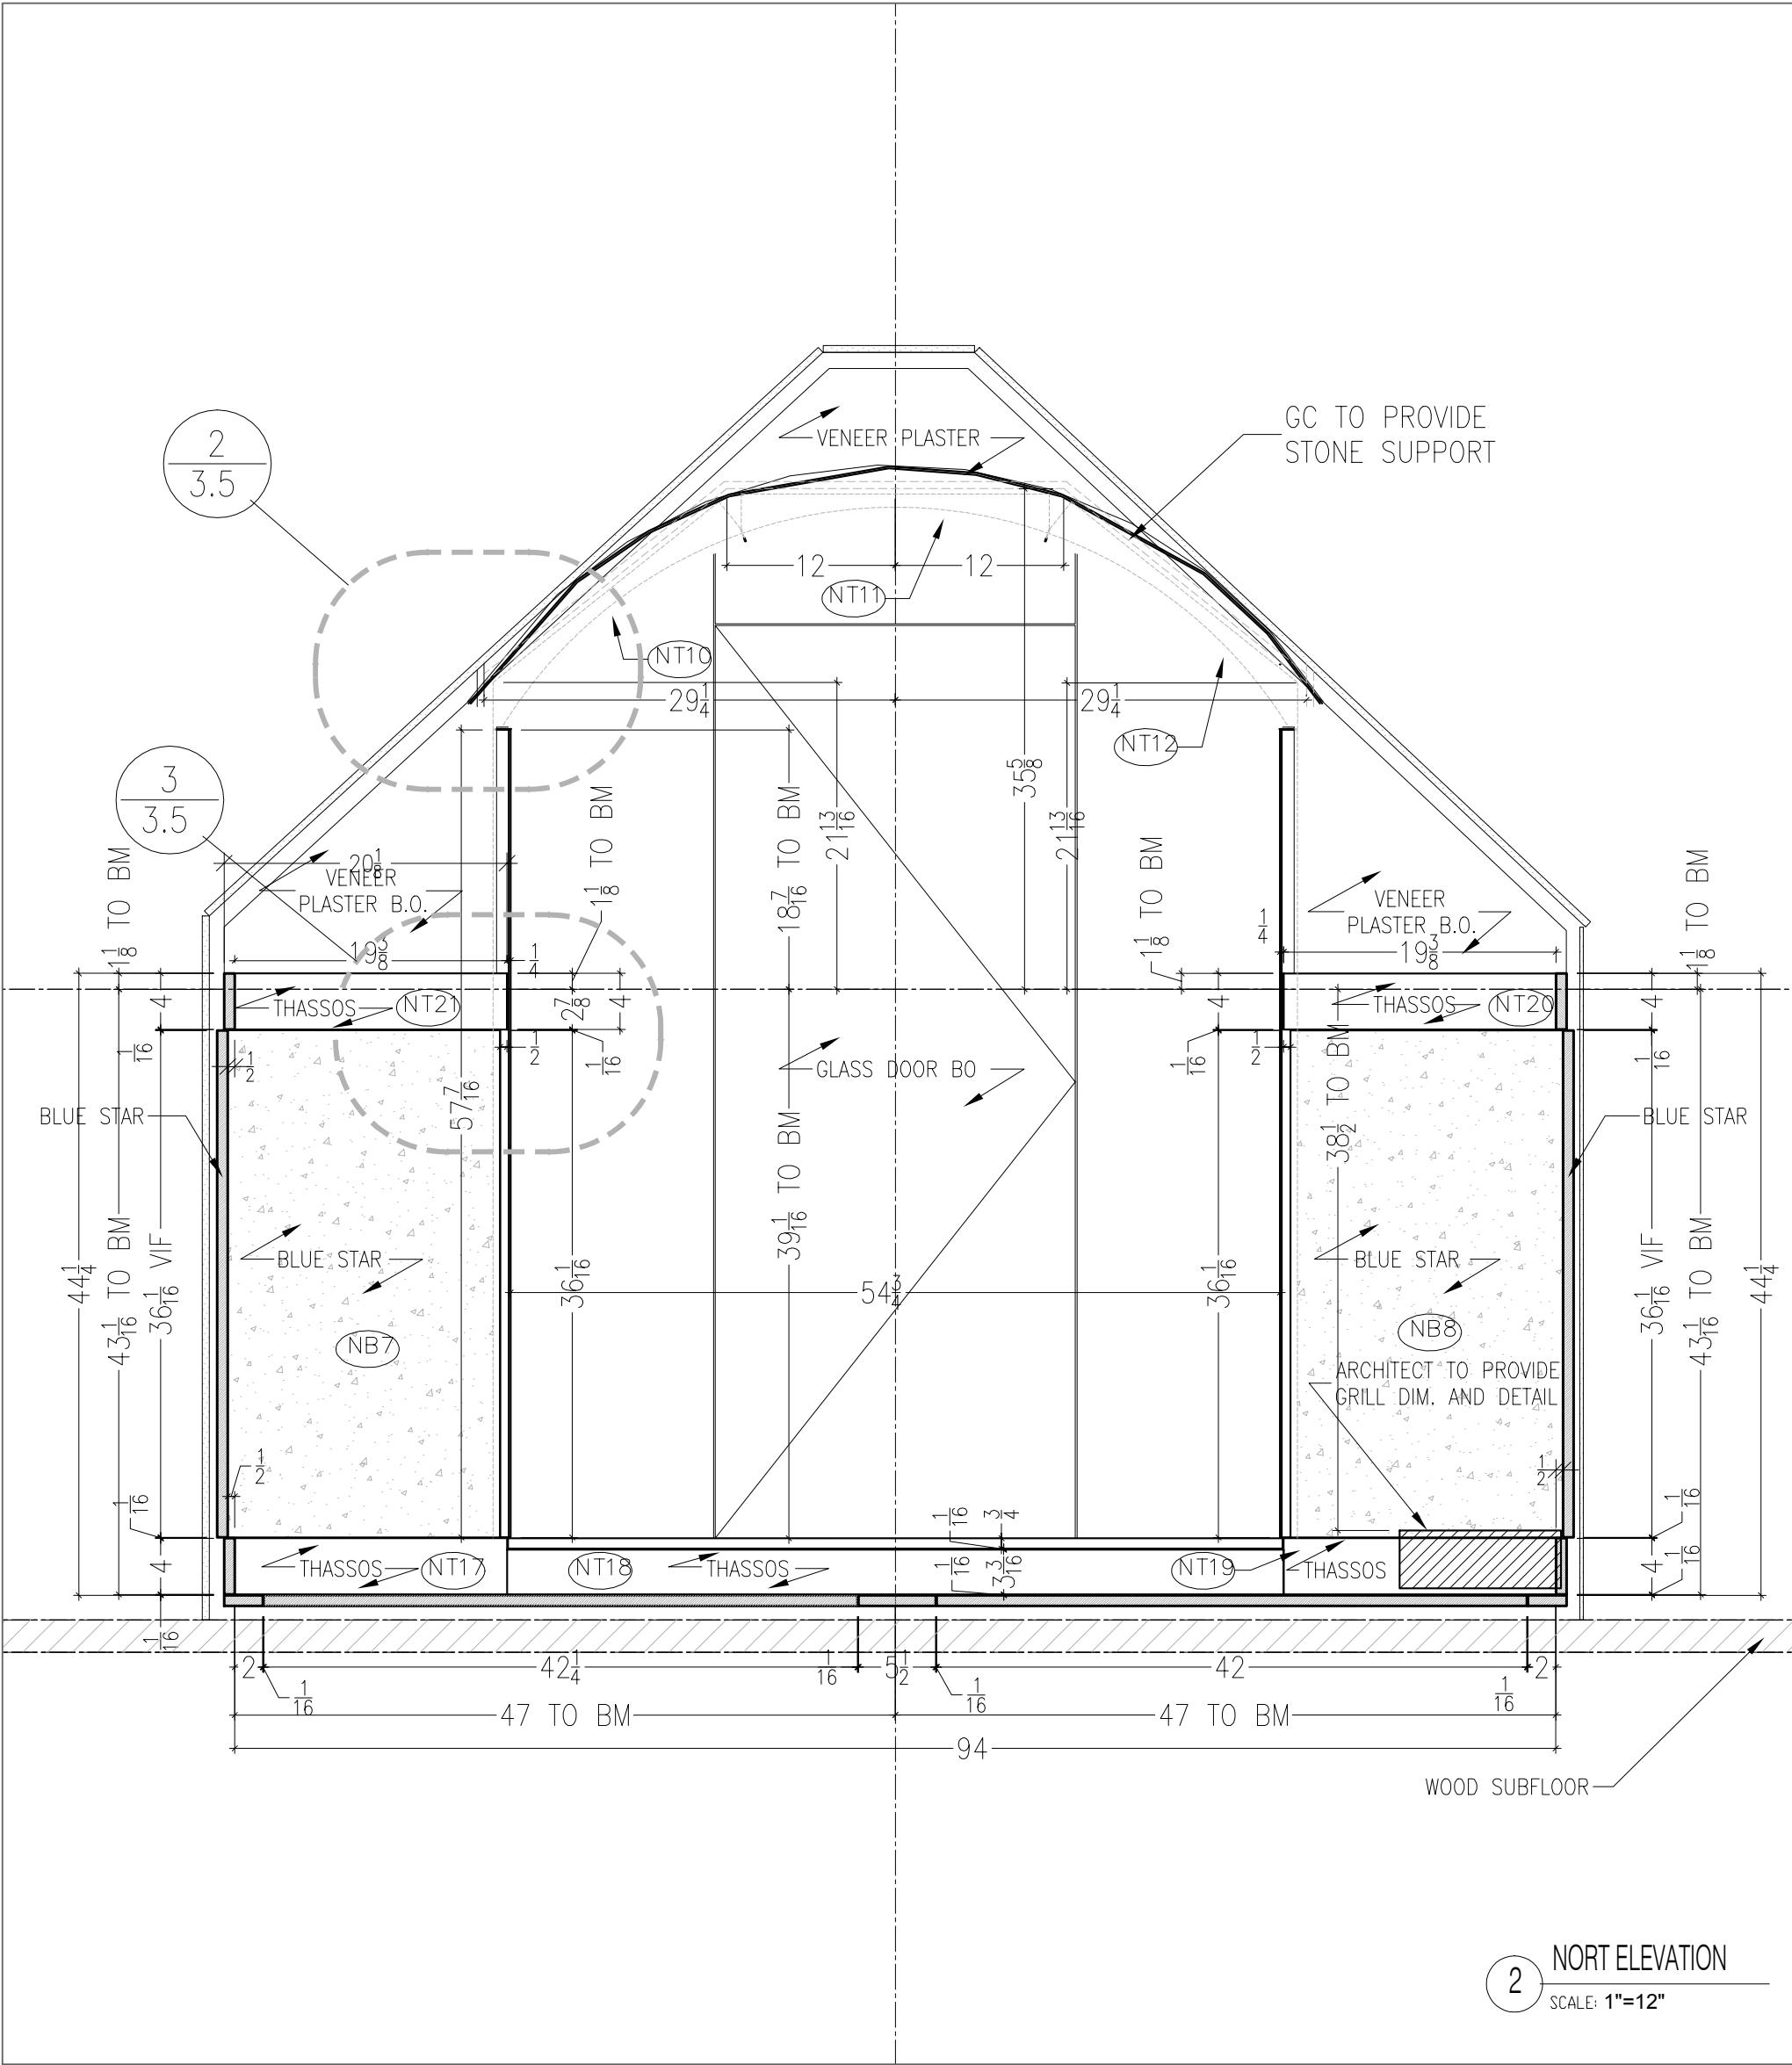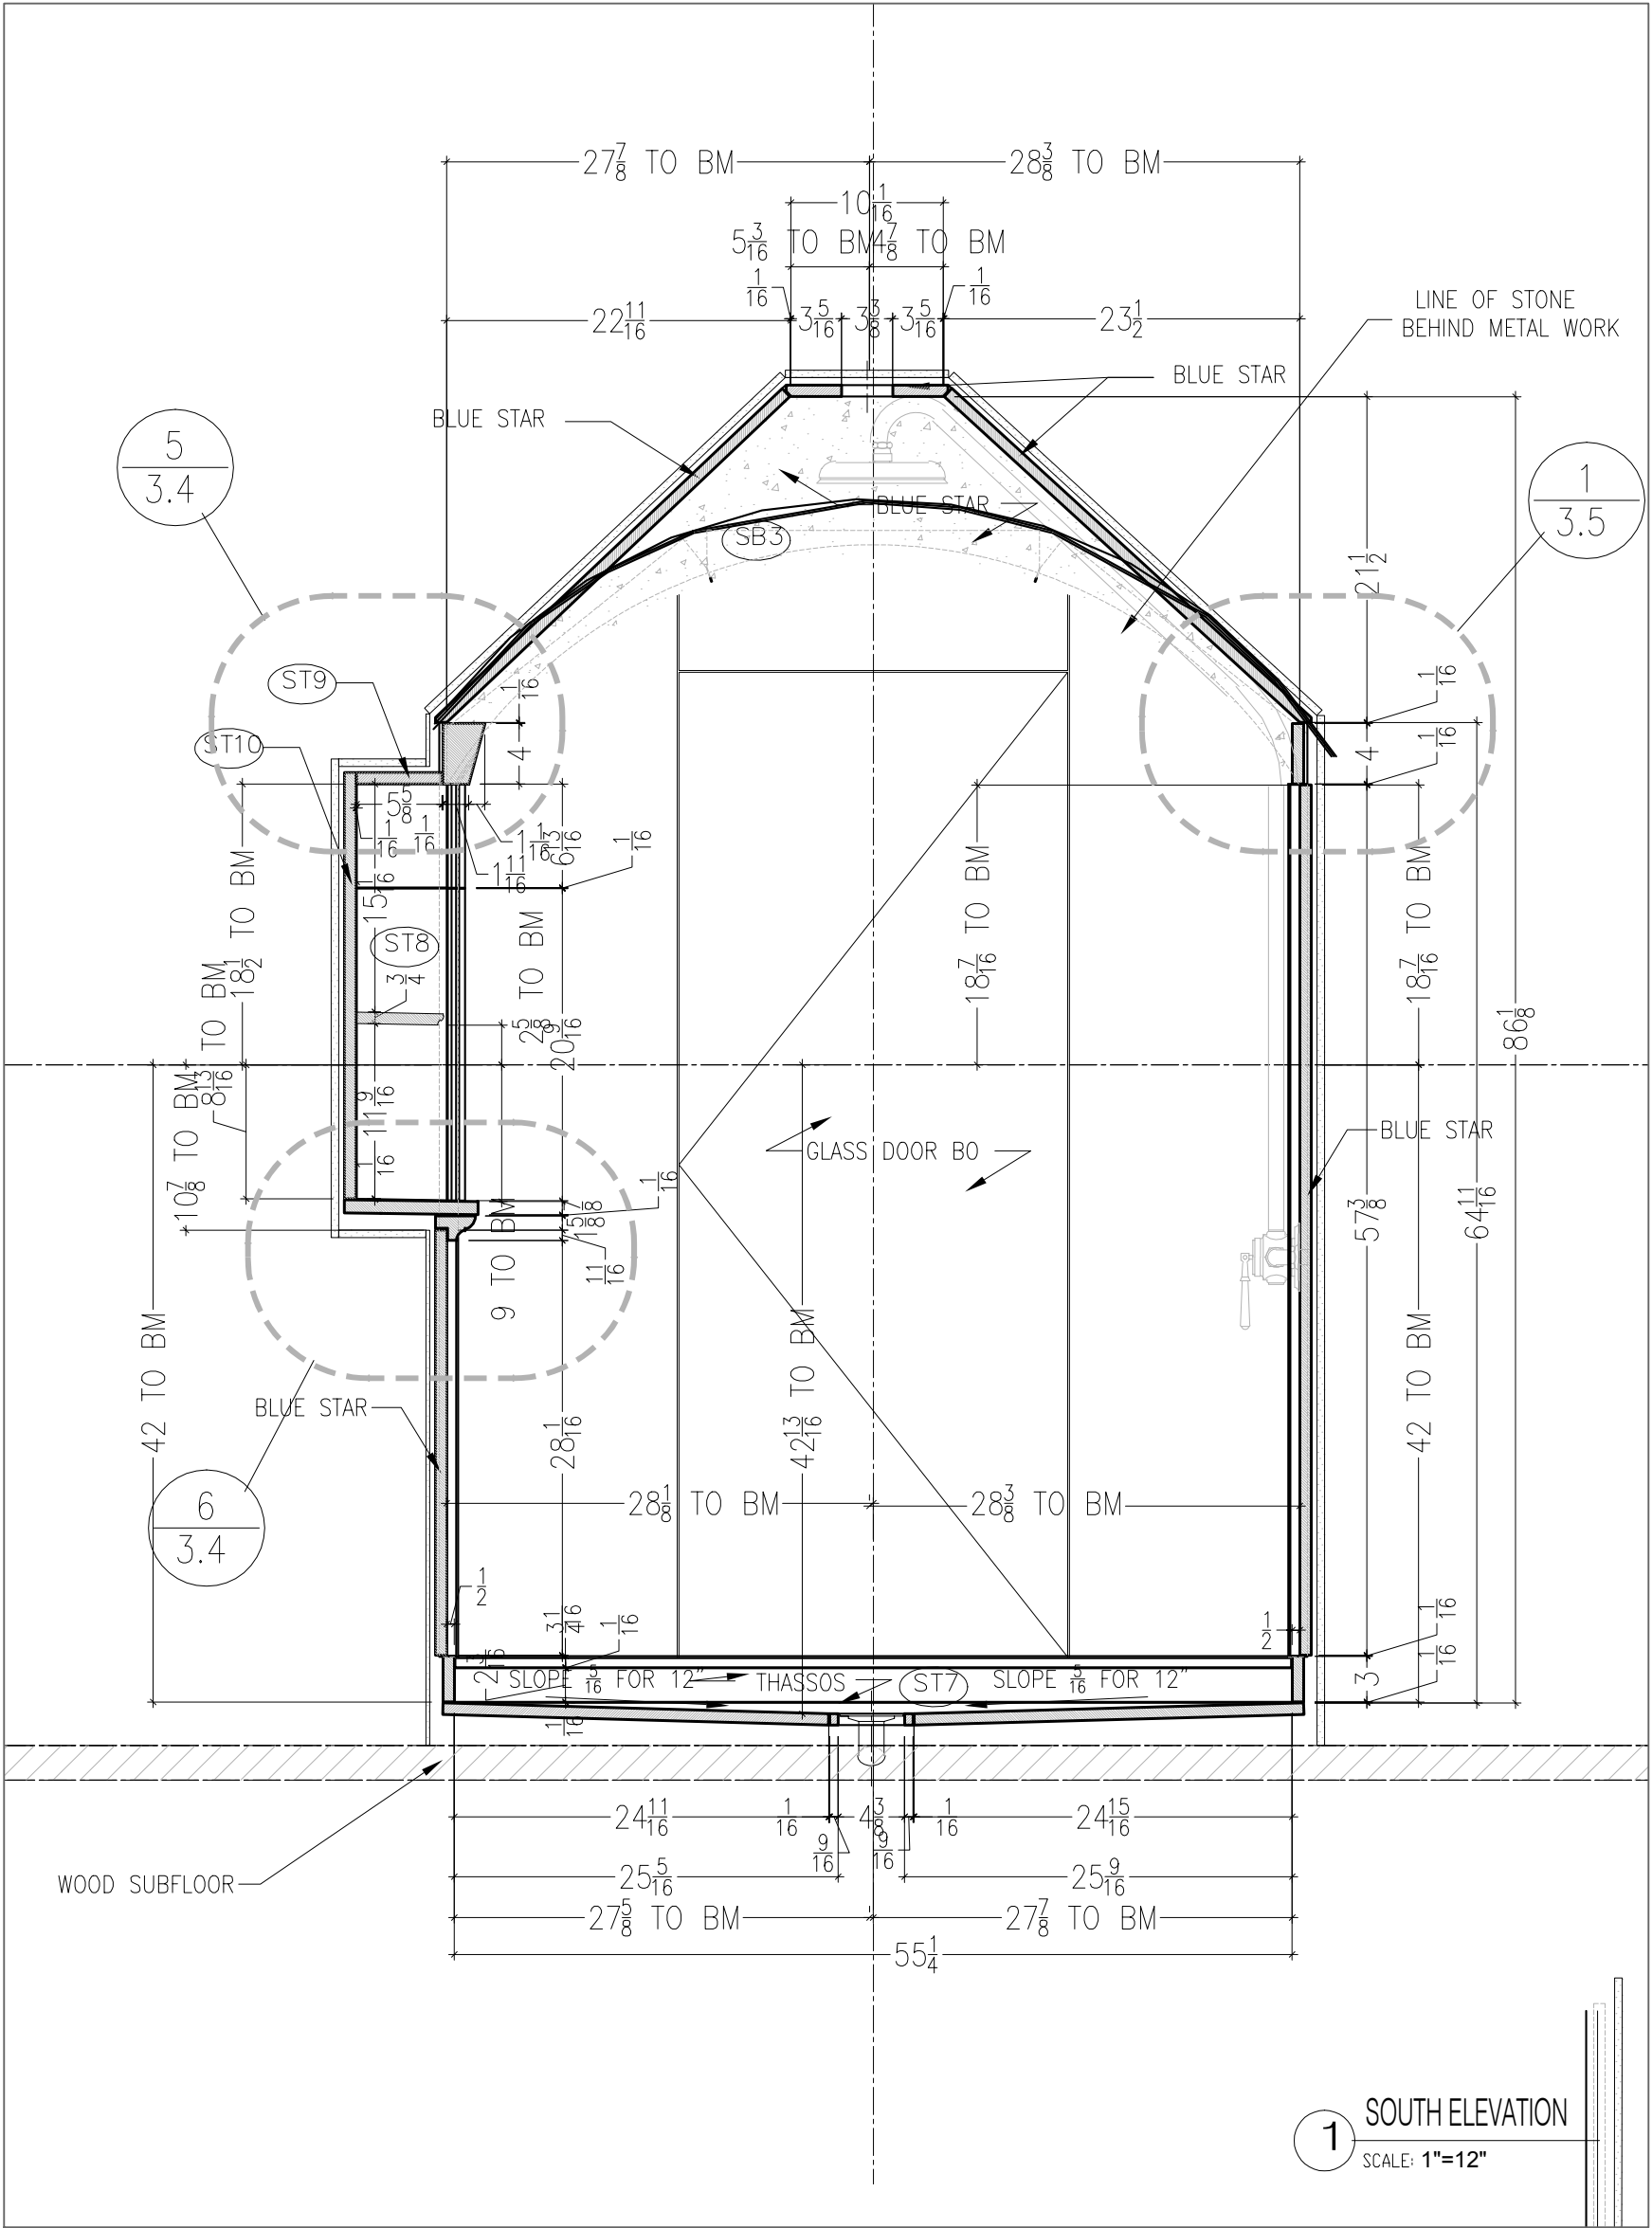

NOTES :

WALLS :

MATERIAL : THASSOS, BLUE STAR
FINISH : POLISHED
THICKNESS : 3/4"

BAND :

MATERIAL : THASSOS
FINISH : POLISHED
THICKNESS : 3/4"

FLOOR :

MATERIAL : THASSOS
FINISH : POLISHED
THICKNESS : 3/4"

JOINT SIZE: 1/16"
ARCHITECT TO SPECIFY COLOR

JULY 3, 2006 SECOND SUBMITTAL
MAY 26, 2006 FIRST SUBMITTAL

DRAWN BY : S.T.
CHECKED BY : Y.P.
APPROVED BY :

ARCHITECT :

CLIENT :

JOB NAME :
HUMFREY GUEST
COTTAGE

TITLE:
BATH #202
SOUTH ELEVATION
NORTH ELEVATION
NICHE DETAILS

