
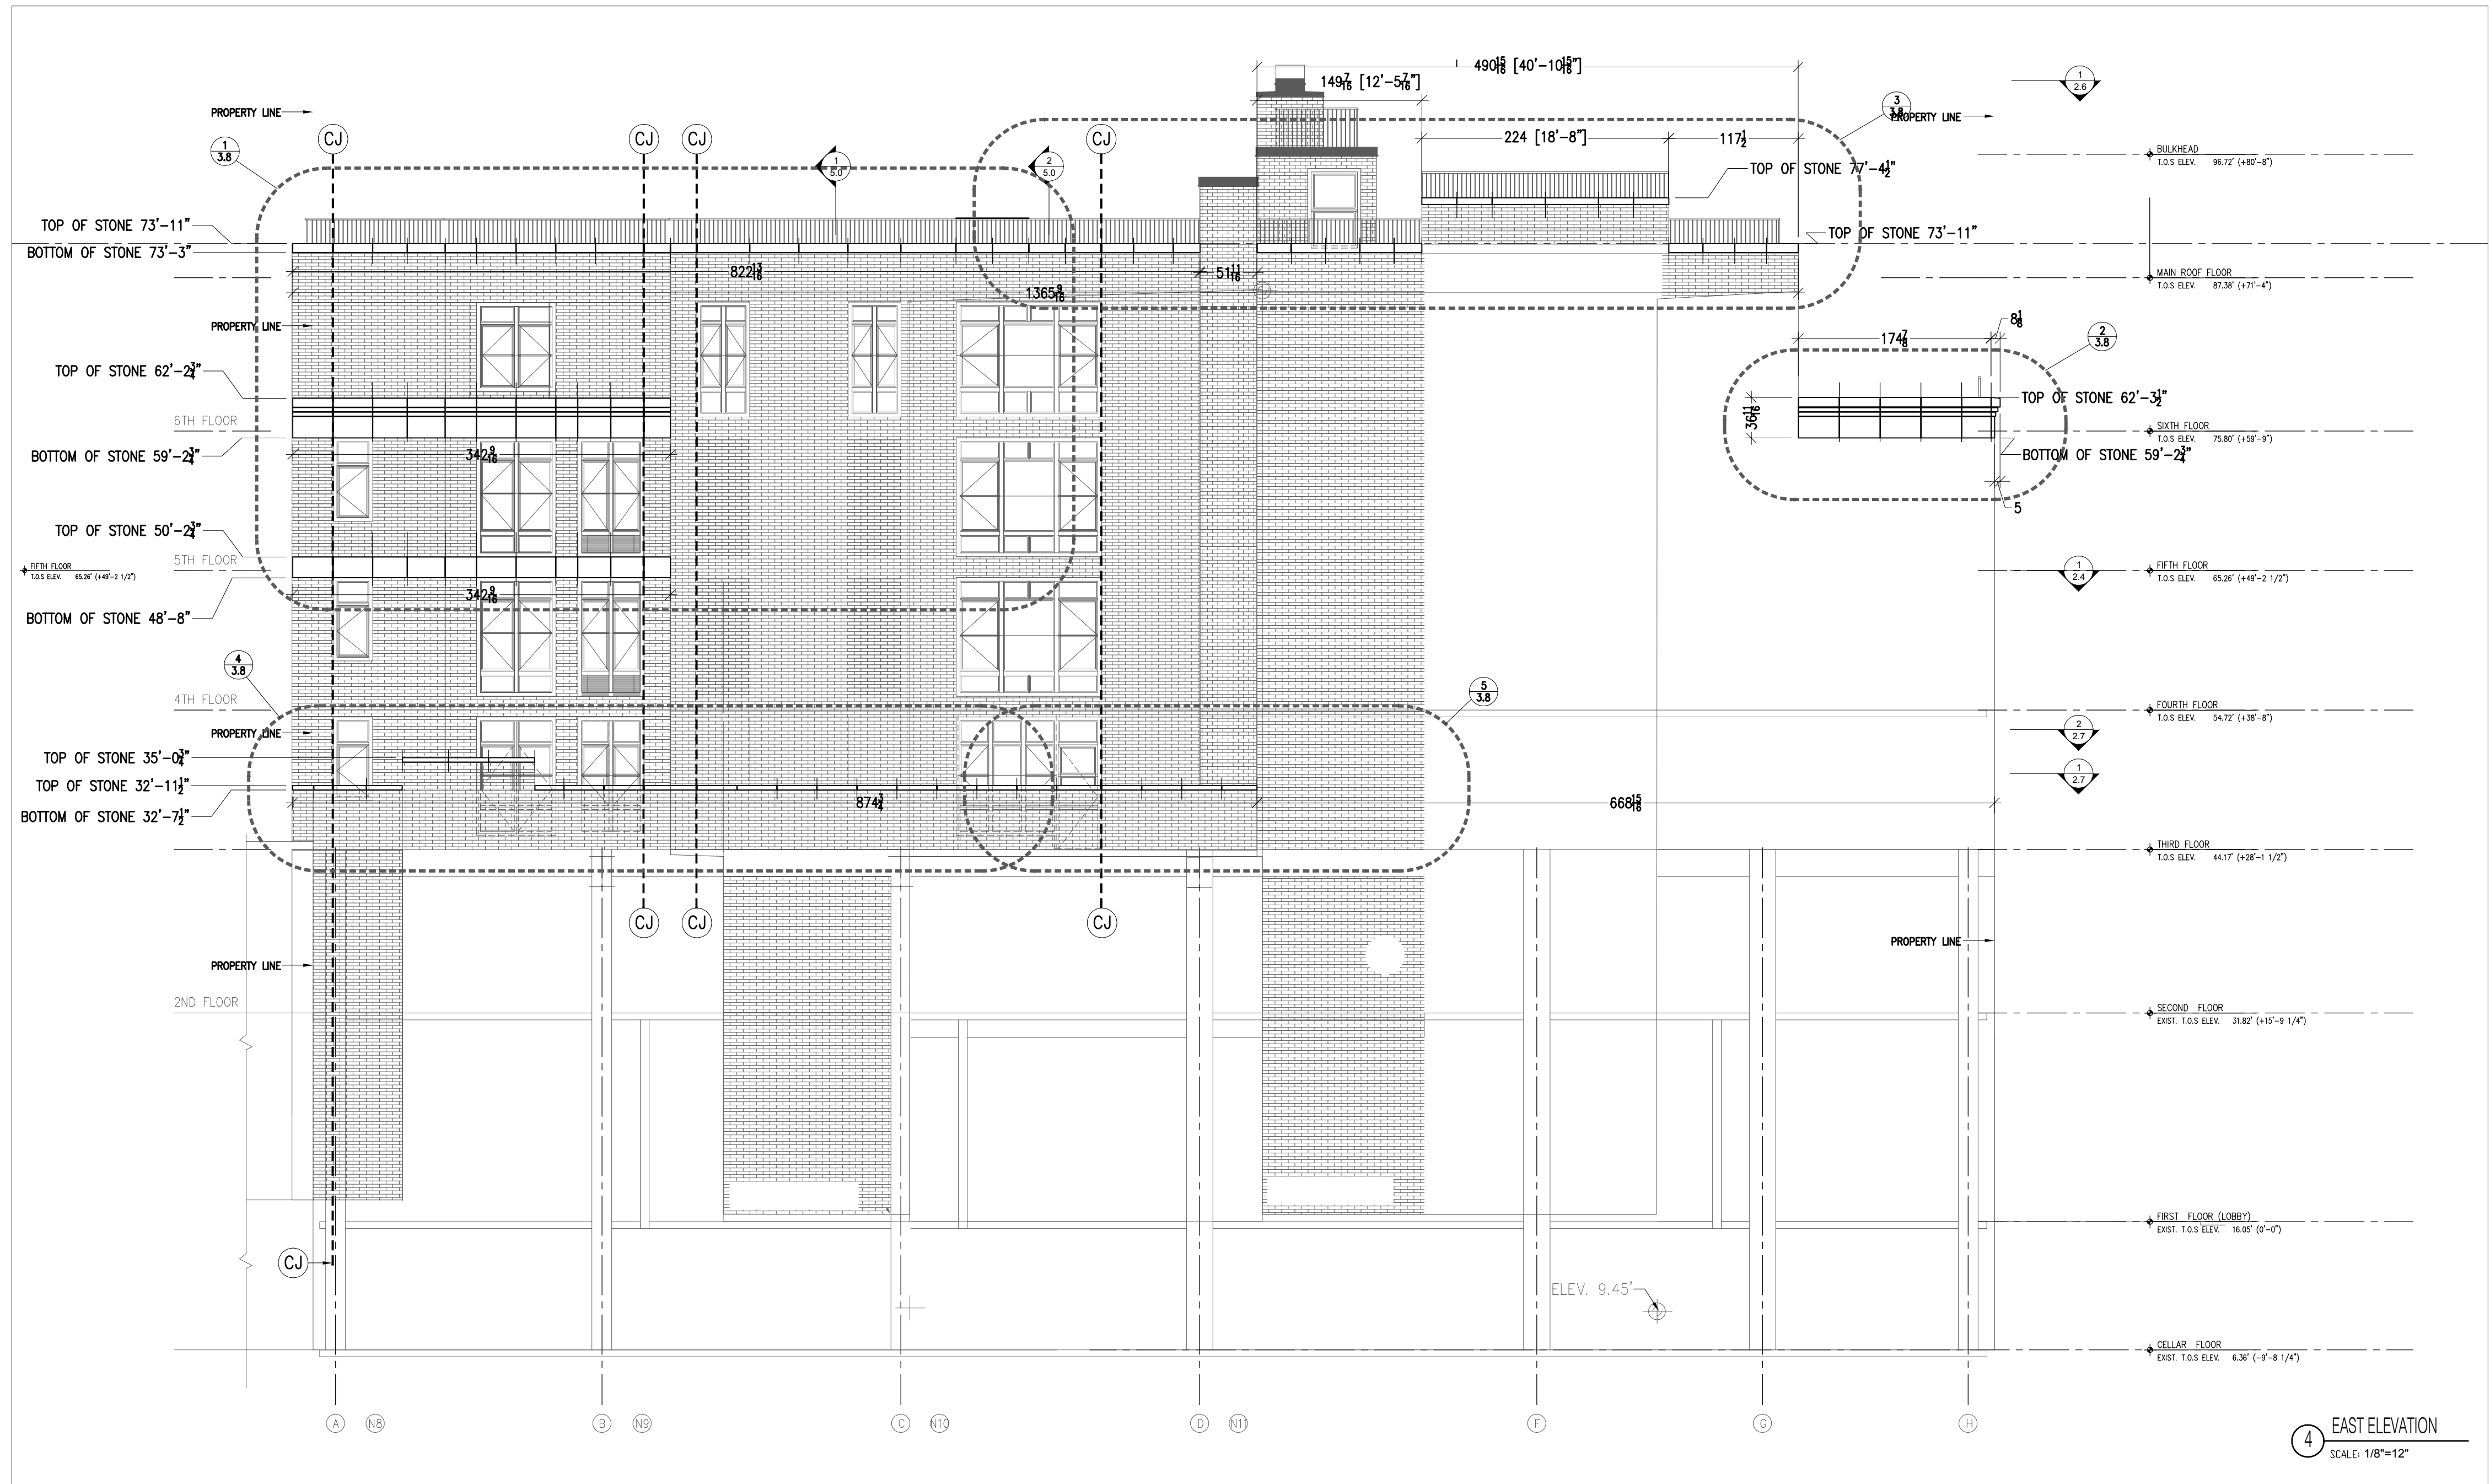
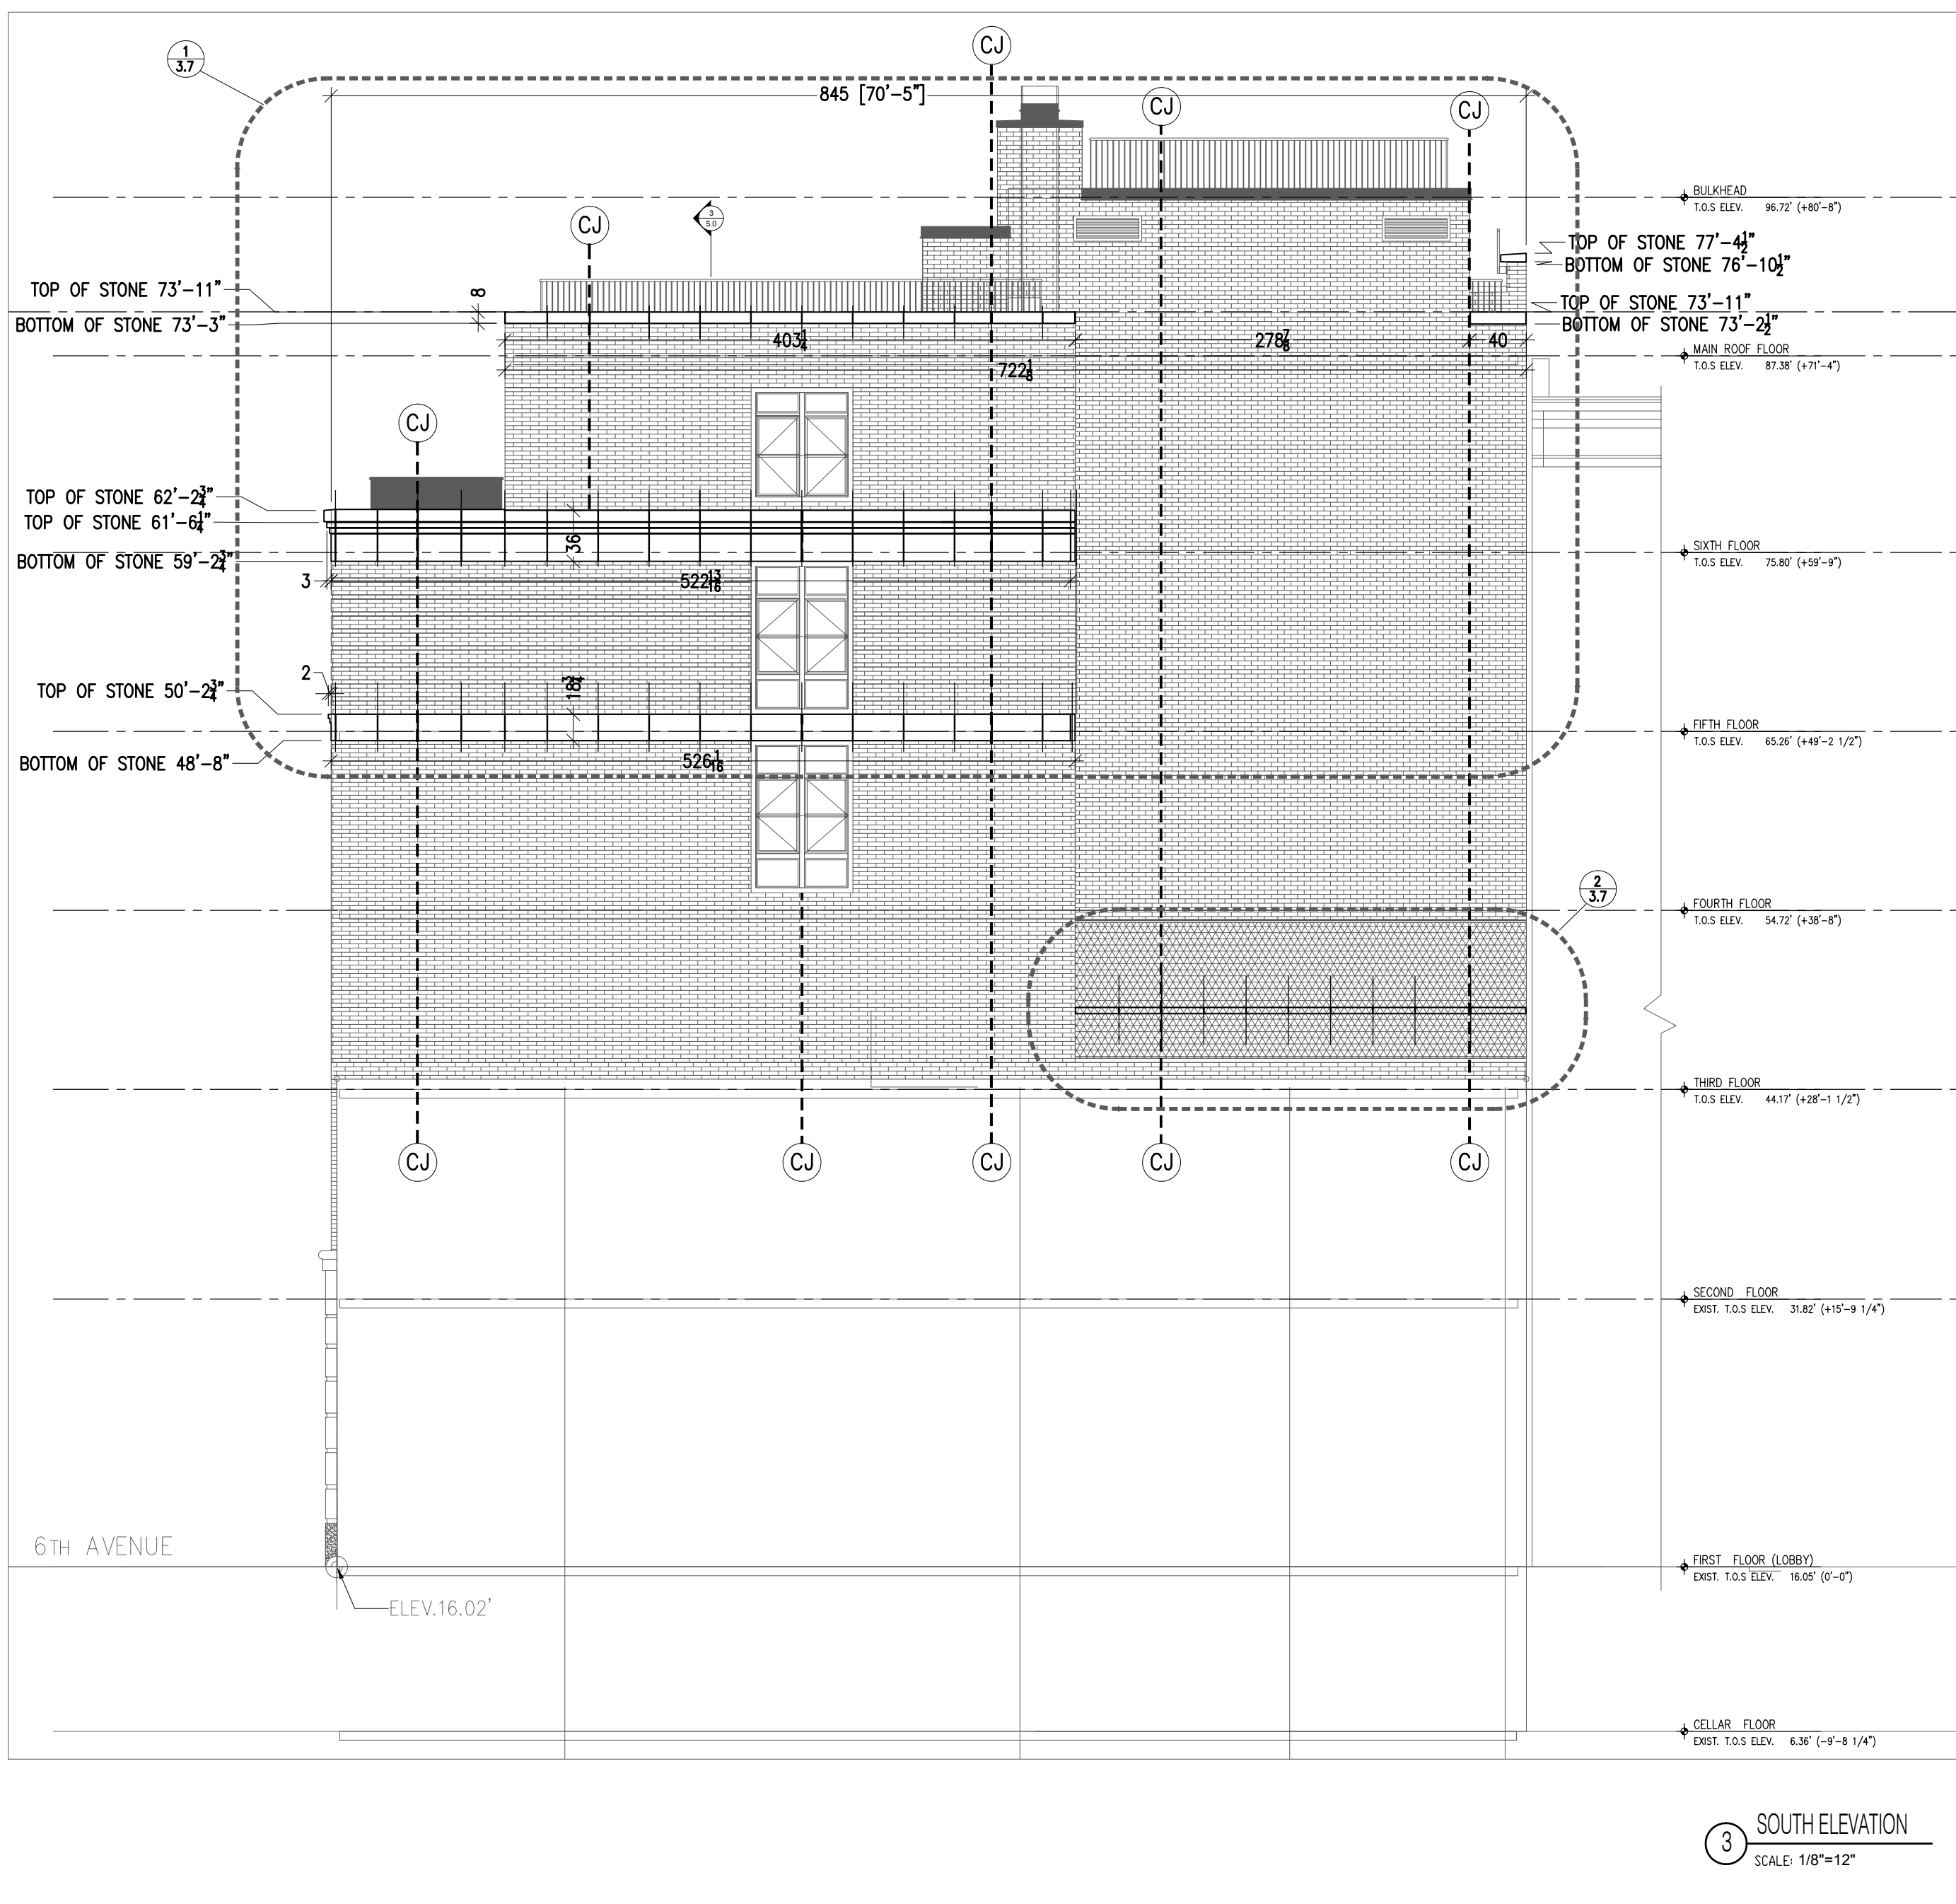
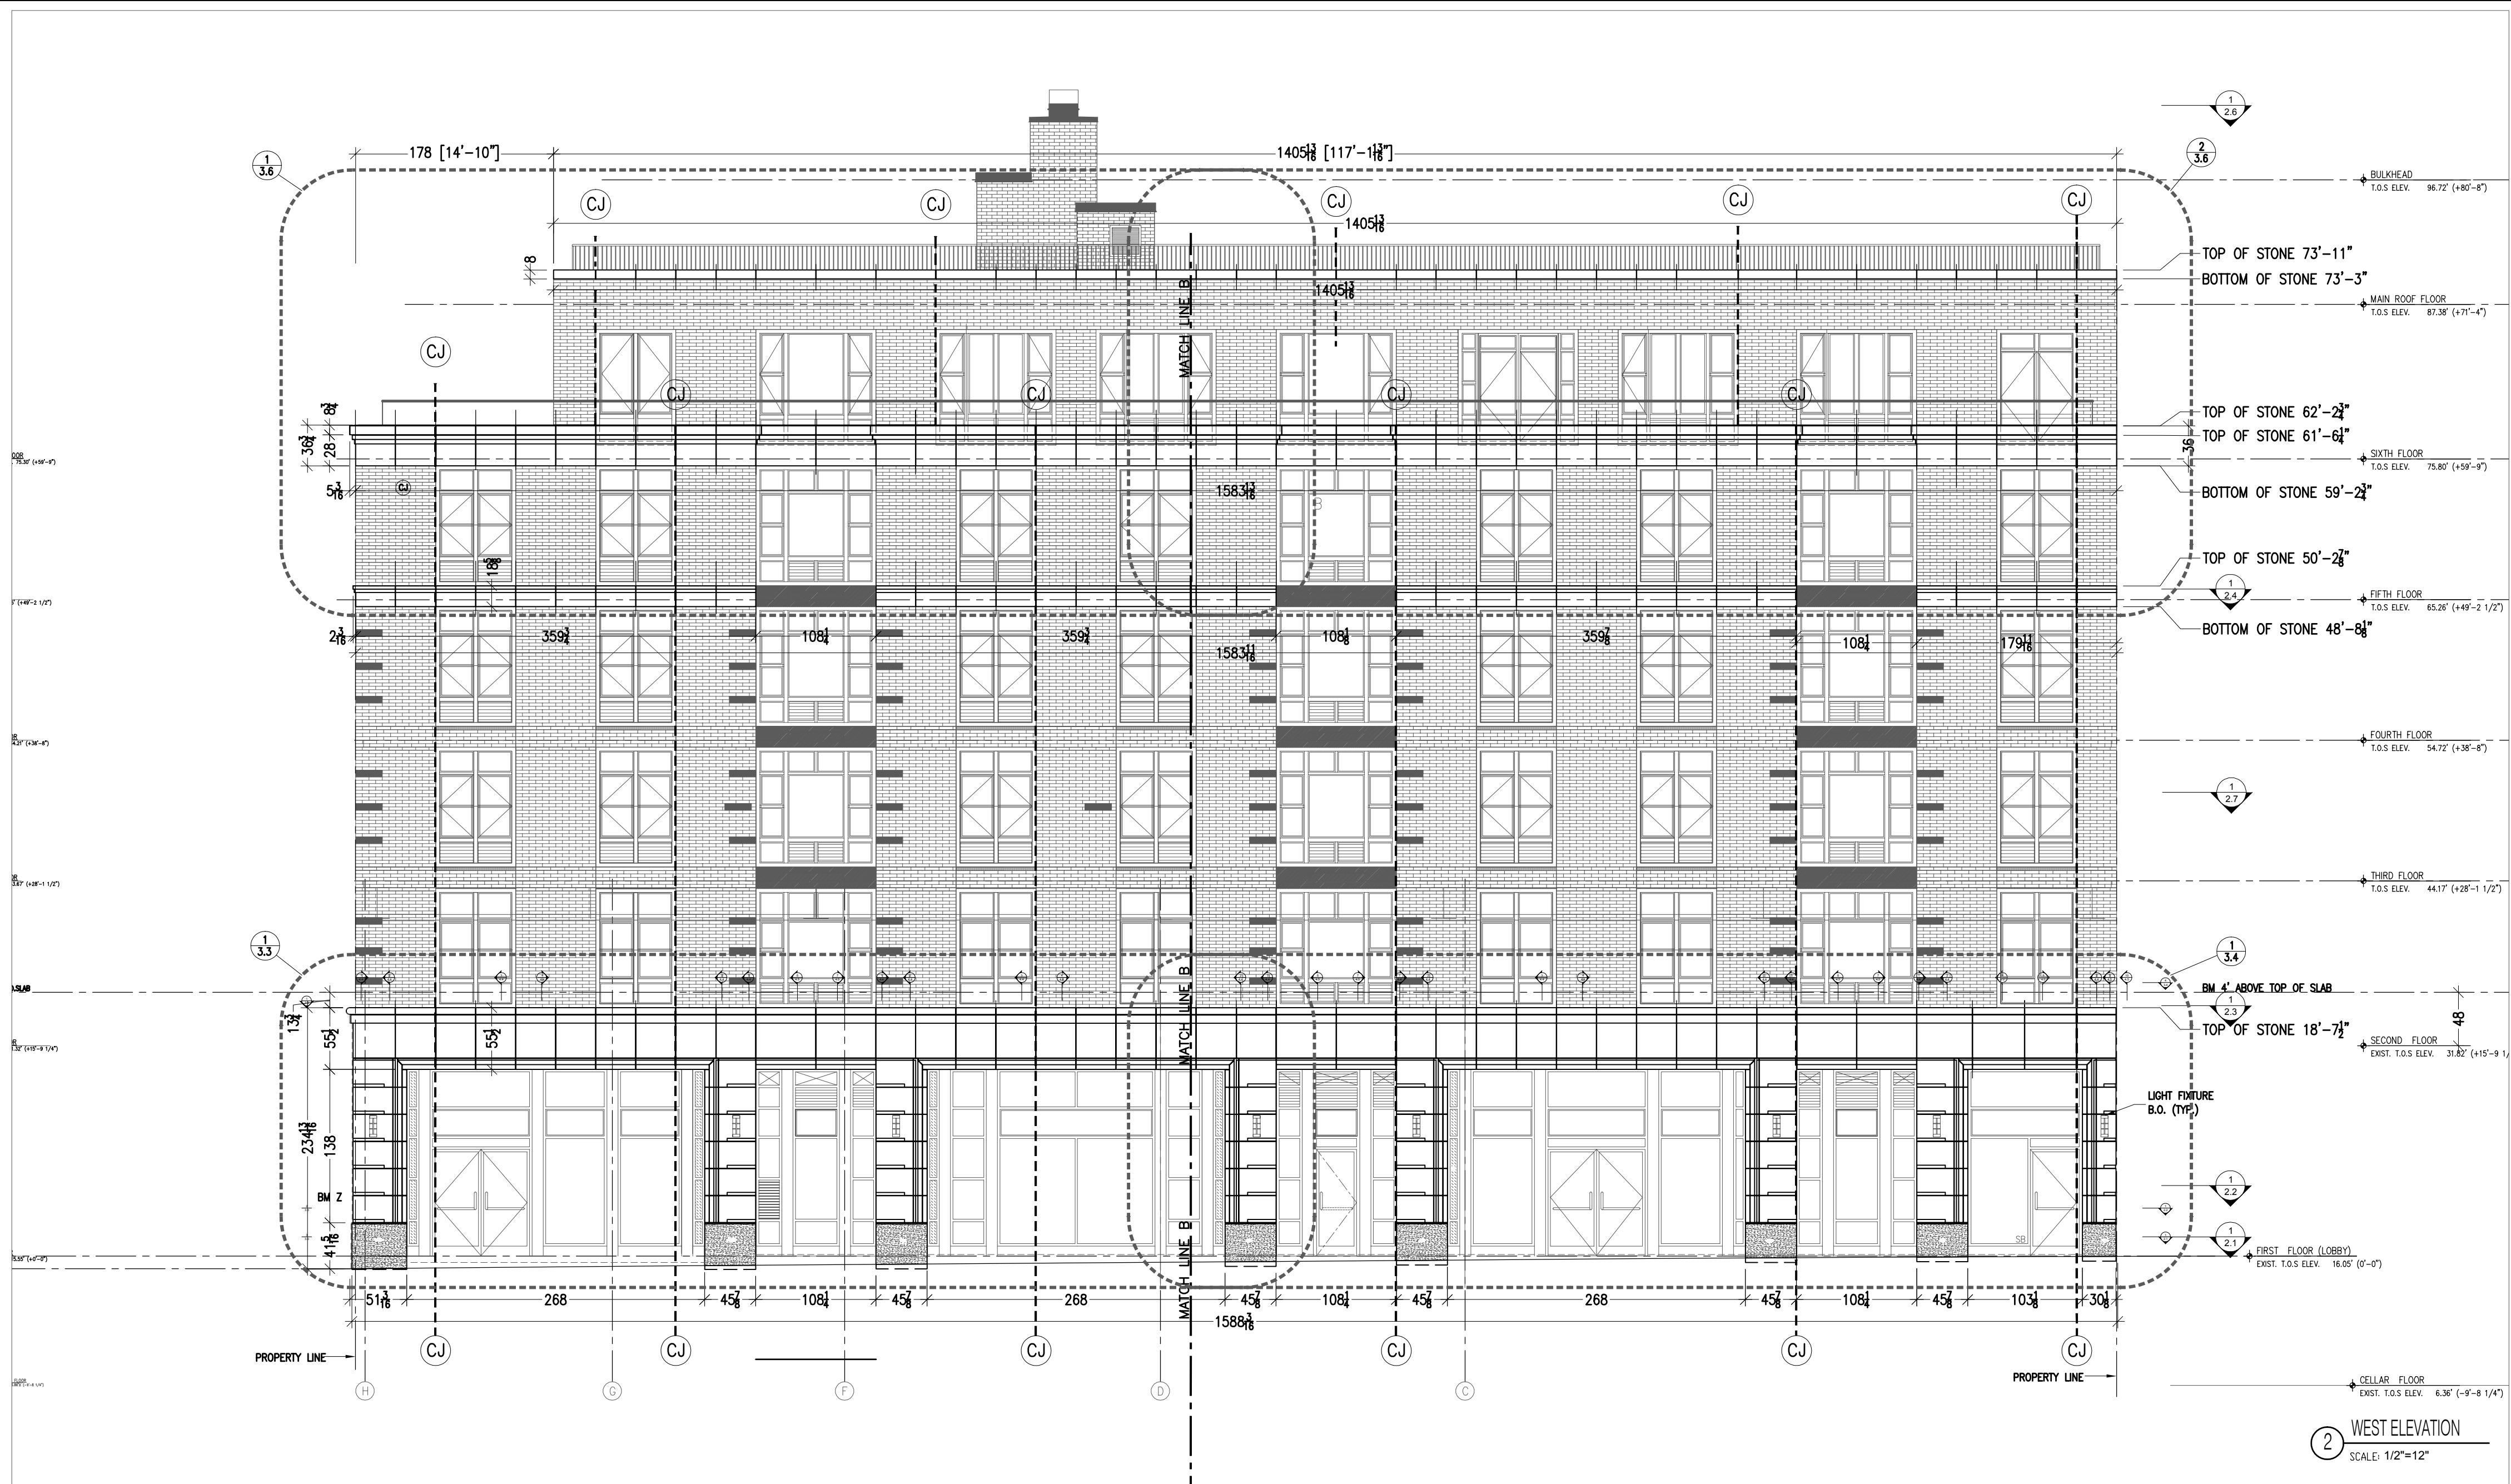


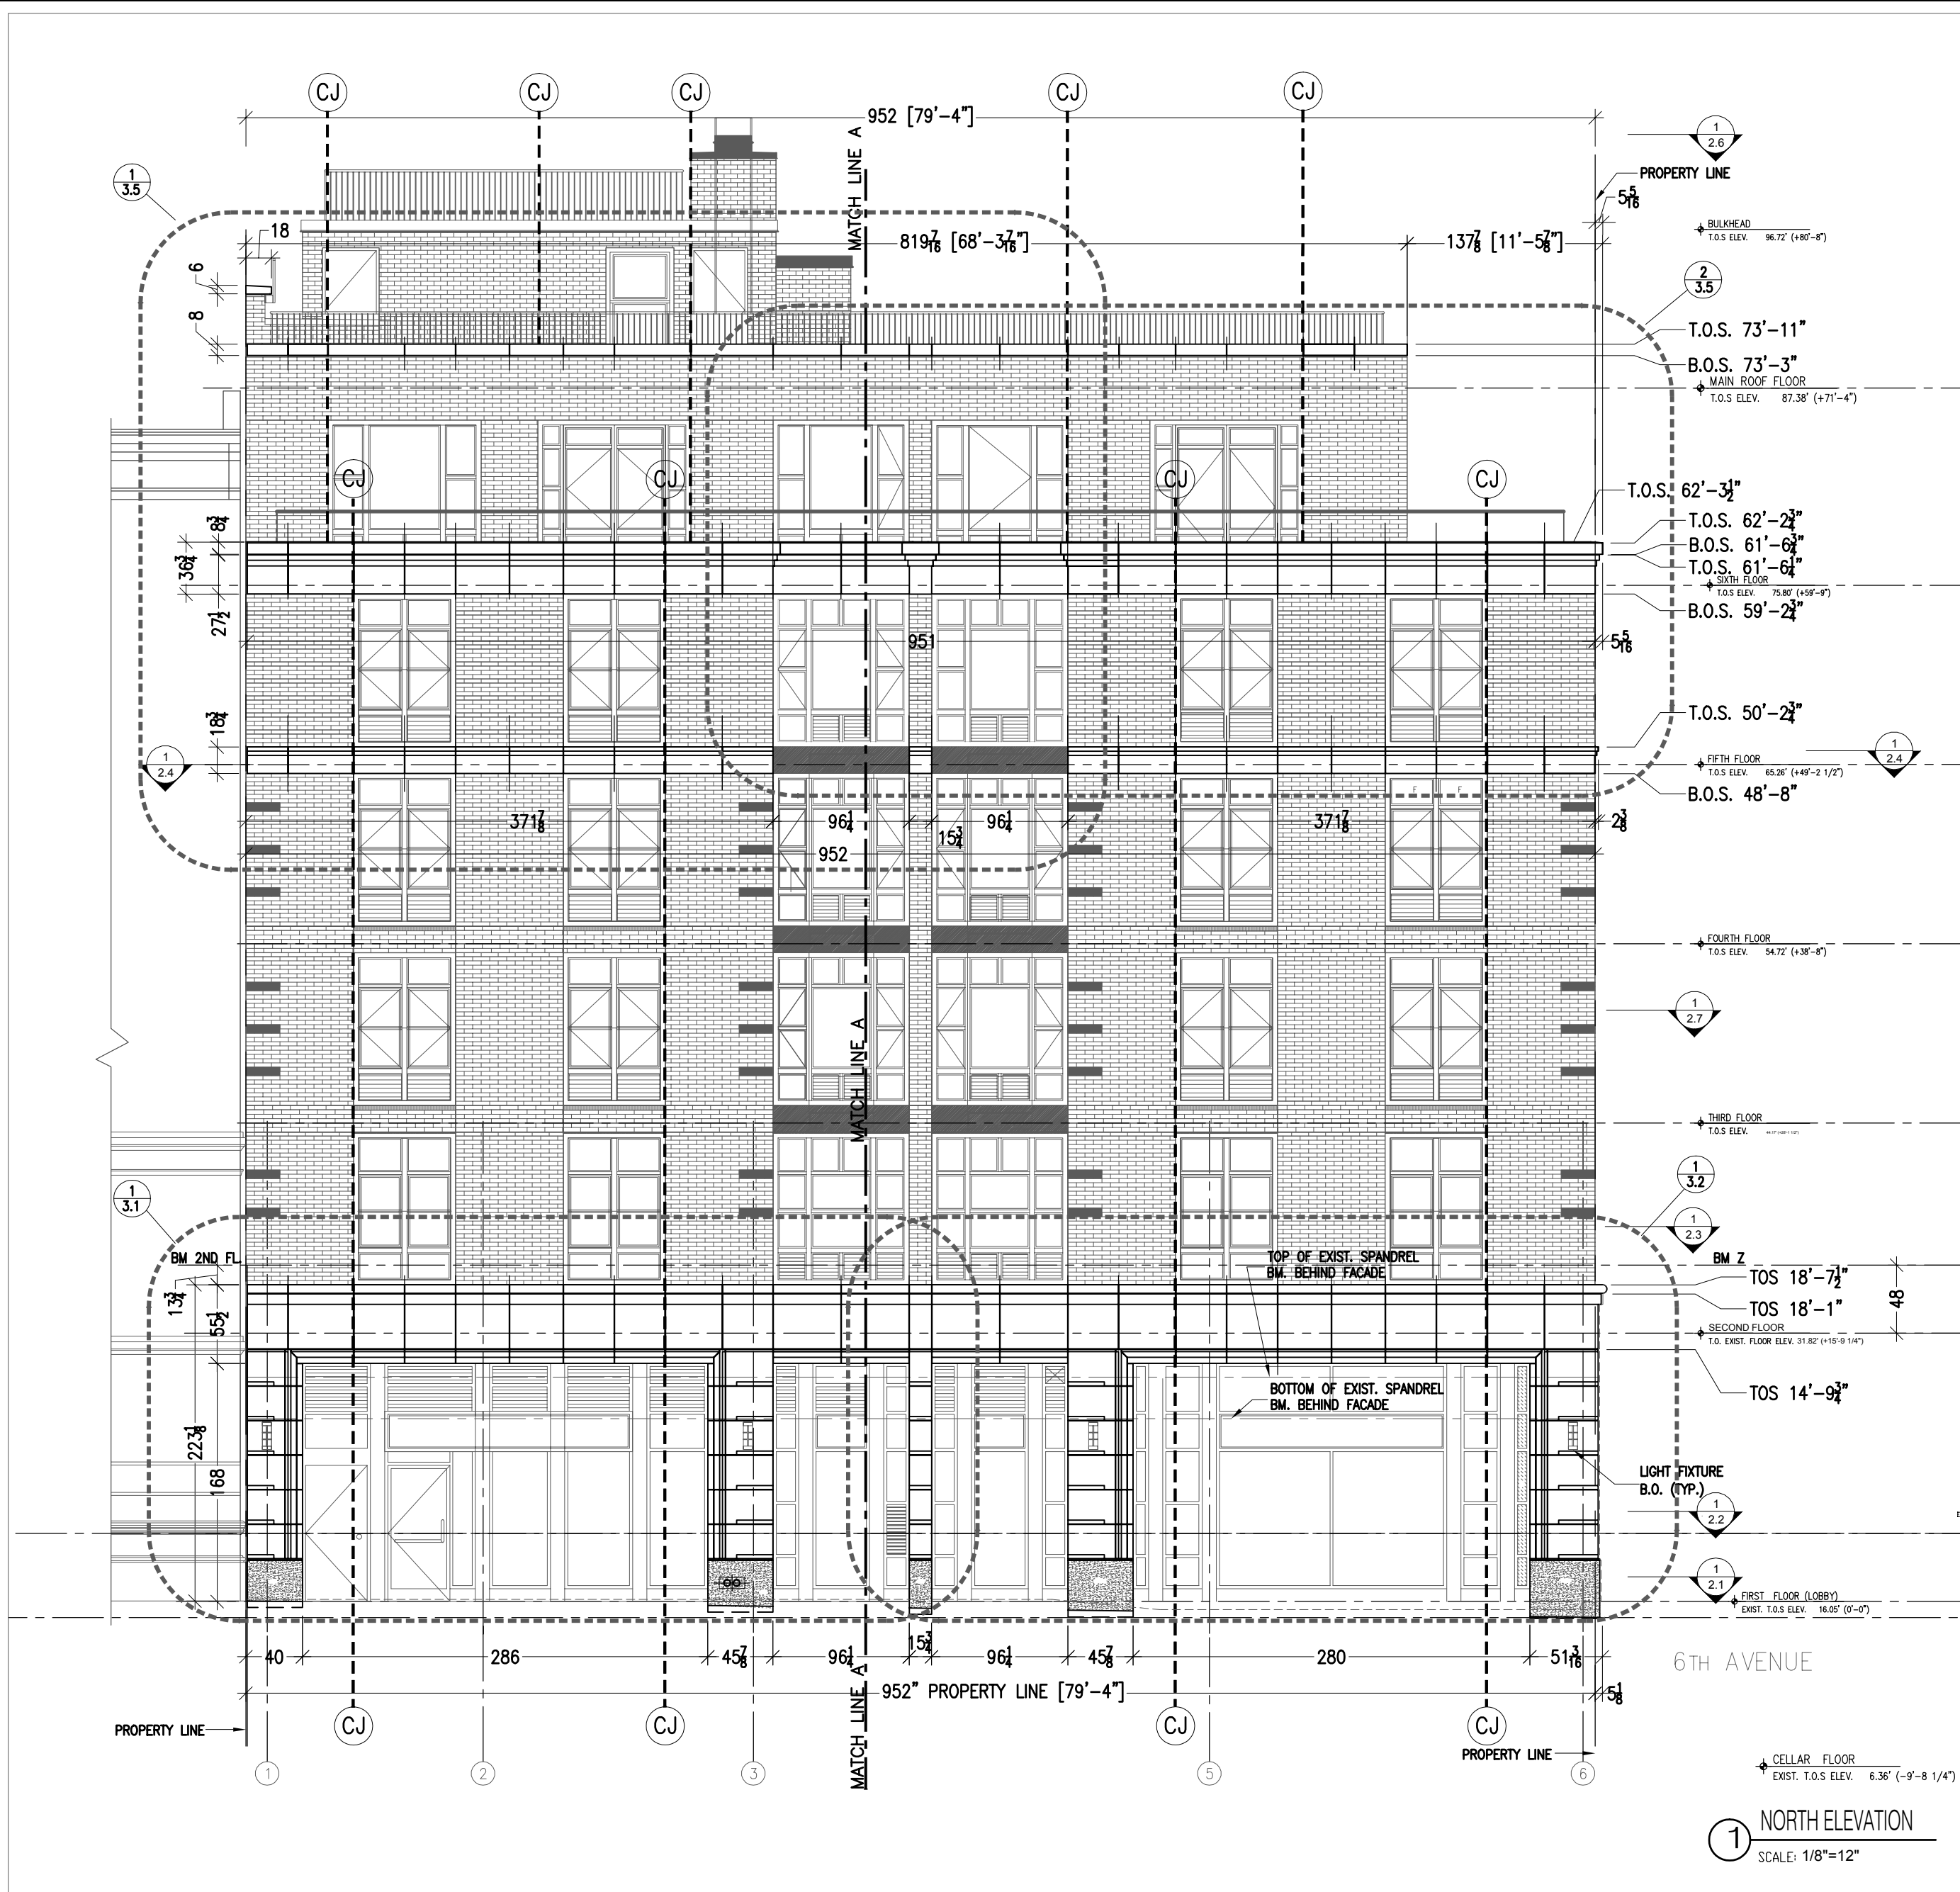

NOTES:

MATERIAL:

WALL

MATERIAL: LIMESTONE

FINISH: HONED

THICKNESS: 3", 4", 5", 6"

BASE

MATERIAL: KANFANAR GRANITE

FINISH: POLISHED

THICKNESS: 4"

NOTE:

1. This drawing is for panel dimensions and size only.

2. Structural stainless steel anchoring and design calculations will follow upon the approval of shop drawings.

FEB 16, 2006 Second Submittal

FEB 07, 2006 First Submittal

DRAWN BY: Y.P. N.P. S.B.

CHECKED BY: K.K.

APPROVED BY:

ARCHITECT:

CLIENT :


JOB NAME :

88 WASHINGTON PL

EXTERIOR CLADDING

TITLE:

ELEVATIONS

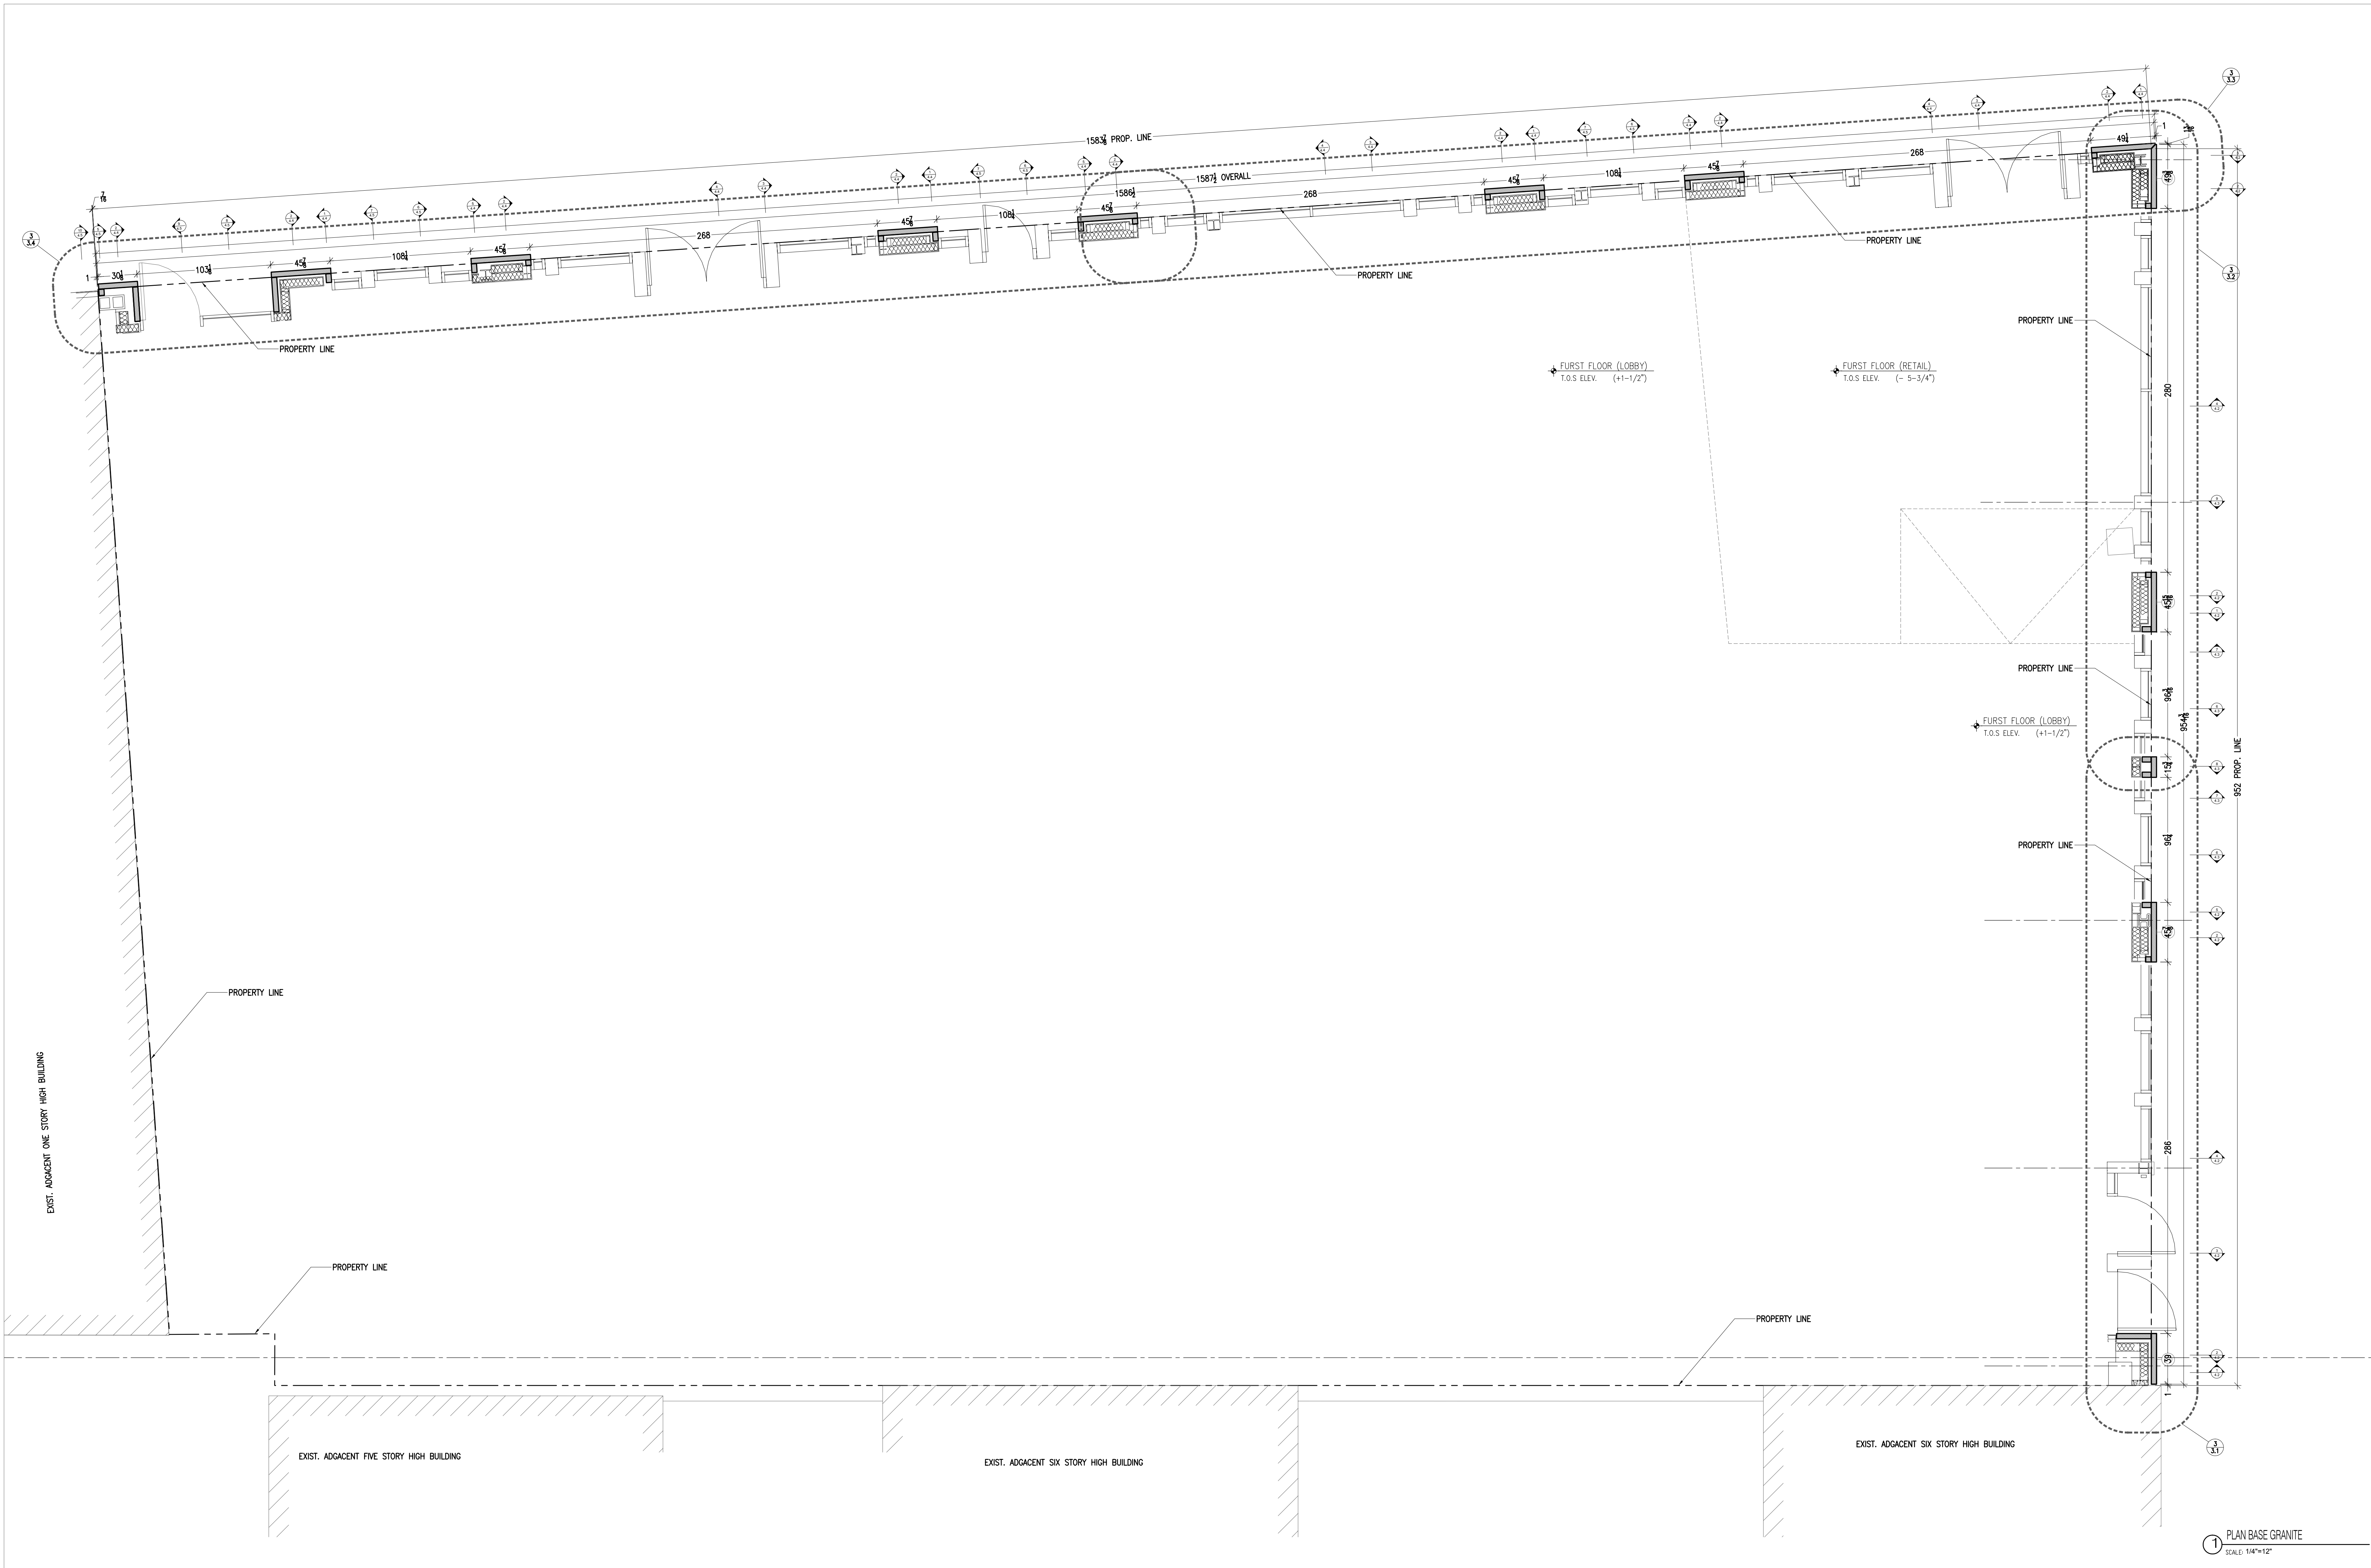

NOTES:

MATERIAL:

WALL

MATERIAL: LIMESTONE

FINISH: HONED

THICKNESS: 3", 4", 5", 6"

BASE

MATERIAL: KANFANAR GRANITE

FINISH: POLISHED

THICKNESS: 4"

NOTE:

1. This drawing is for panel dimensions and size only.

2. Structural stainless steel anchoring and design calculations will follow upon the approval of shop drawings.

FEB 16, 2006	Second Submittal
FEB 07, 2006	First Submittal

DRAWN BY:	Y.P. N.P. S.B.
CHECKED BY:	K.K.
APPROVED BY:	

ARCHITECT:

CLIENT :

JOB NAME :

88 WASHINGTON PL
EXTERIOR CLADDING


TITLE:

PLAN BASE GRANITE



THICKNESS : 4"

2.2

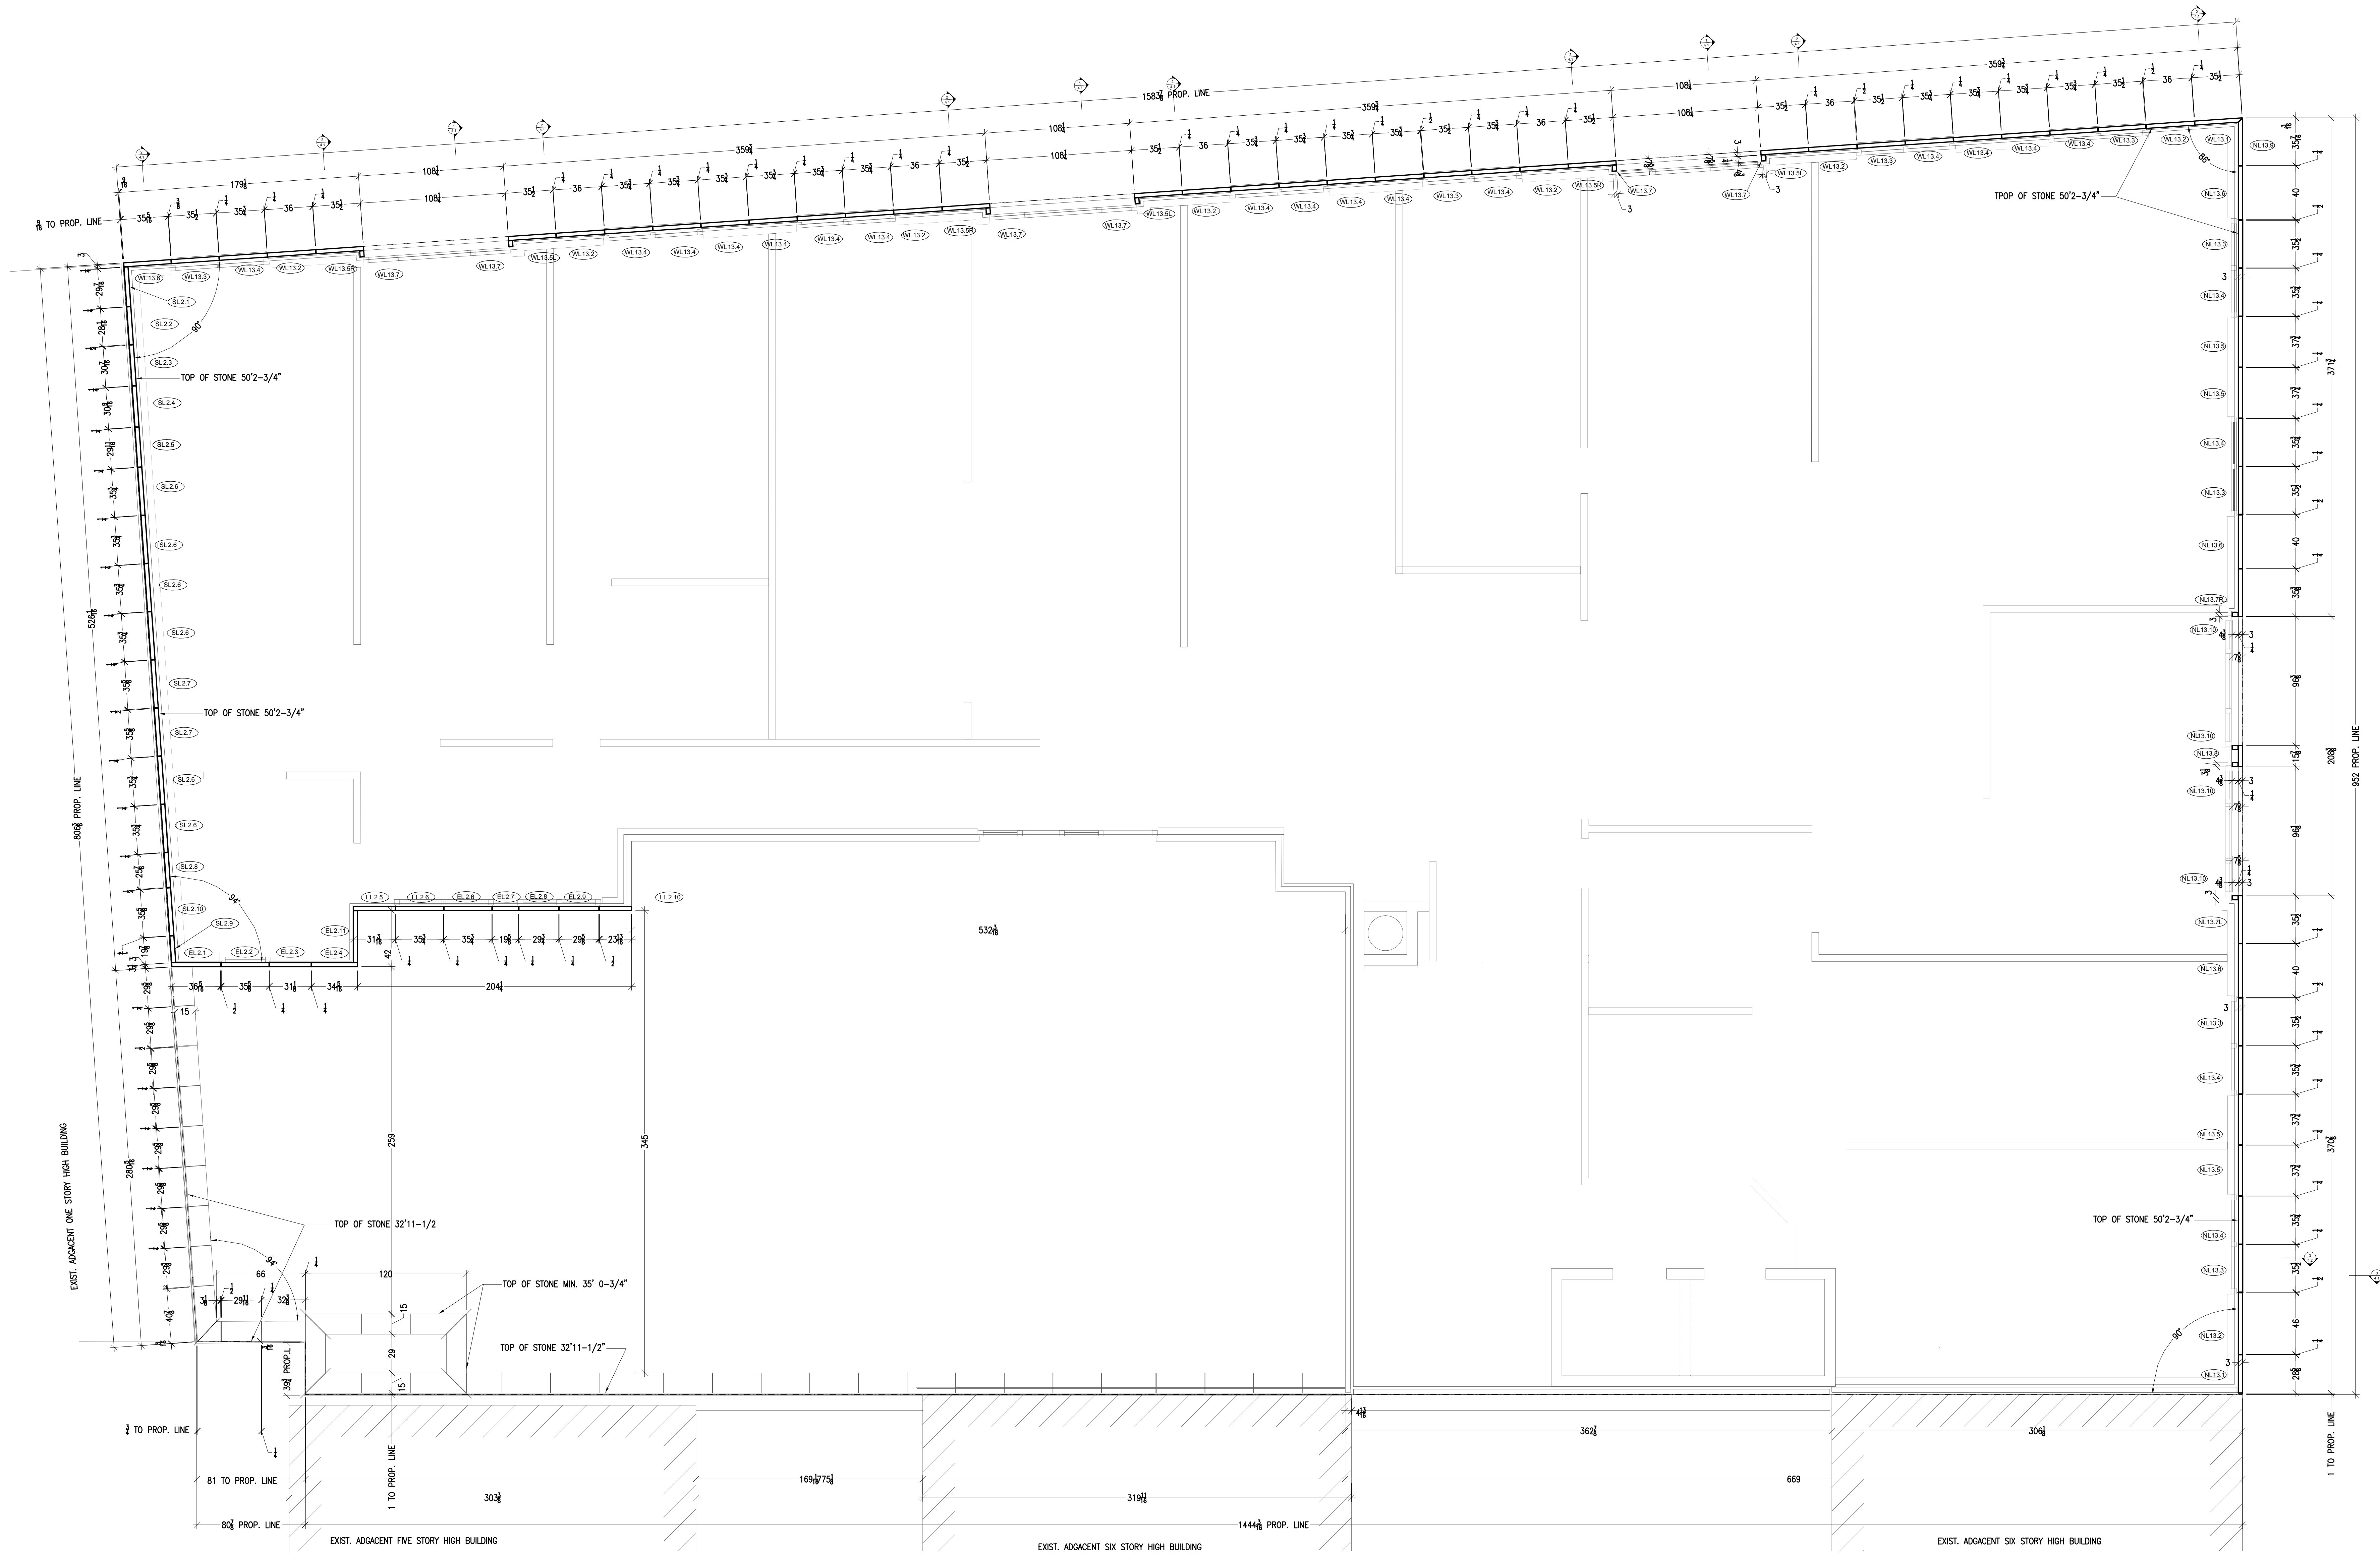

NOTES:

MATERIAL:

WALL

MATERIAL: LIMESTONE

FINISH: HONED

THICKNESS: 3", 4", 5", 6"

BASE

MATERIAL: KANFANAR GRANITE

FINISH: POLISHED

THICKNESS: 4"

NOTE:

1. This drawing is for panel dimensions and size only.

2. Structural stainless steel anchoring and design calculations will follow upon the approval of shop drawings.

FEB 16, 2006	Second Submittal
FEB 07, 2006	First Submittal

DRAWN BY: Y.P. N.P. S.B.

CHECKED BY: K.K.

APPROVED BY:

ARCHITECT:

CLIENT :

JOB NAME :



88 WASHINGTON PL
EXTERIOR CLADDING

TITLE:

PLAN LIMESTONE
5TH FLOOR



2.6

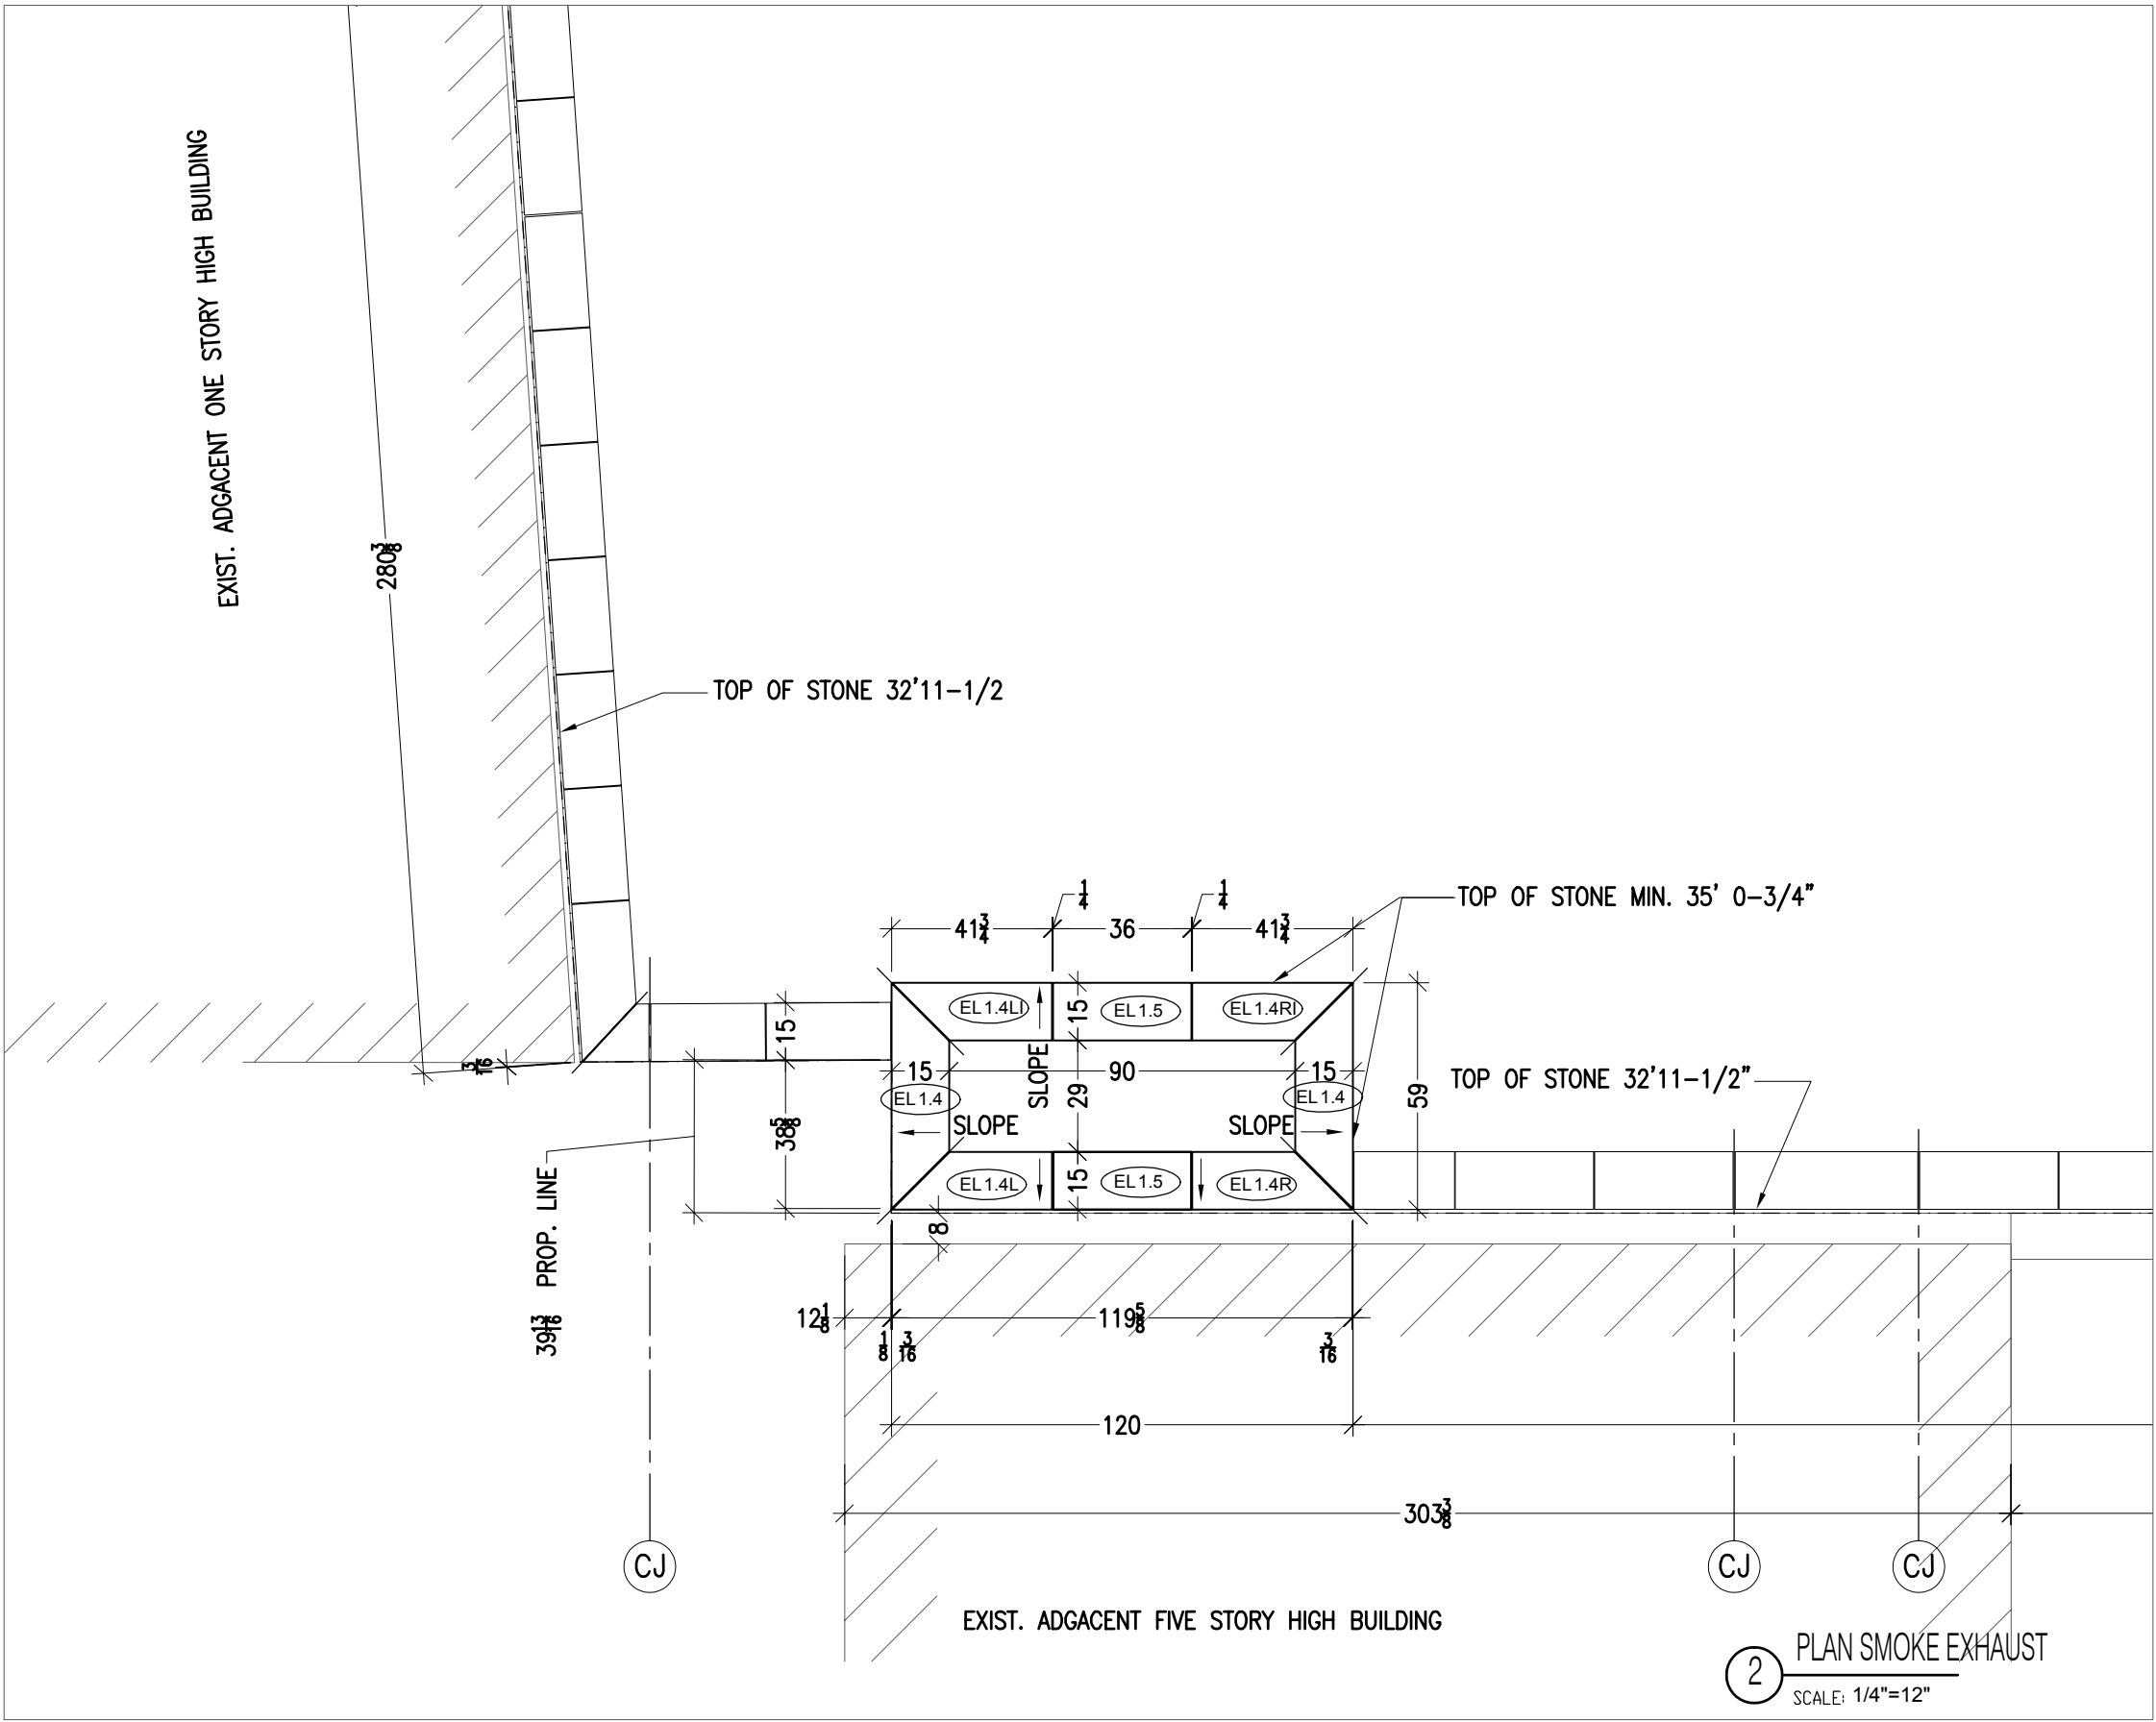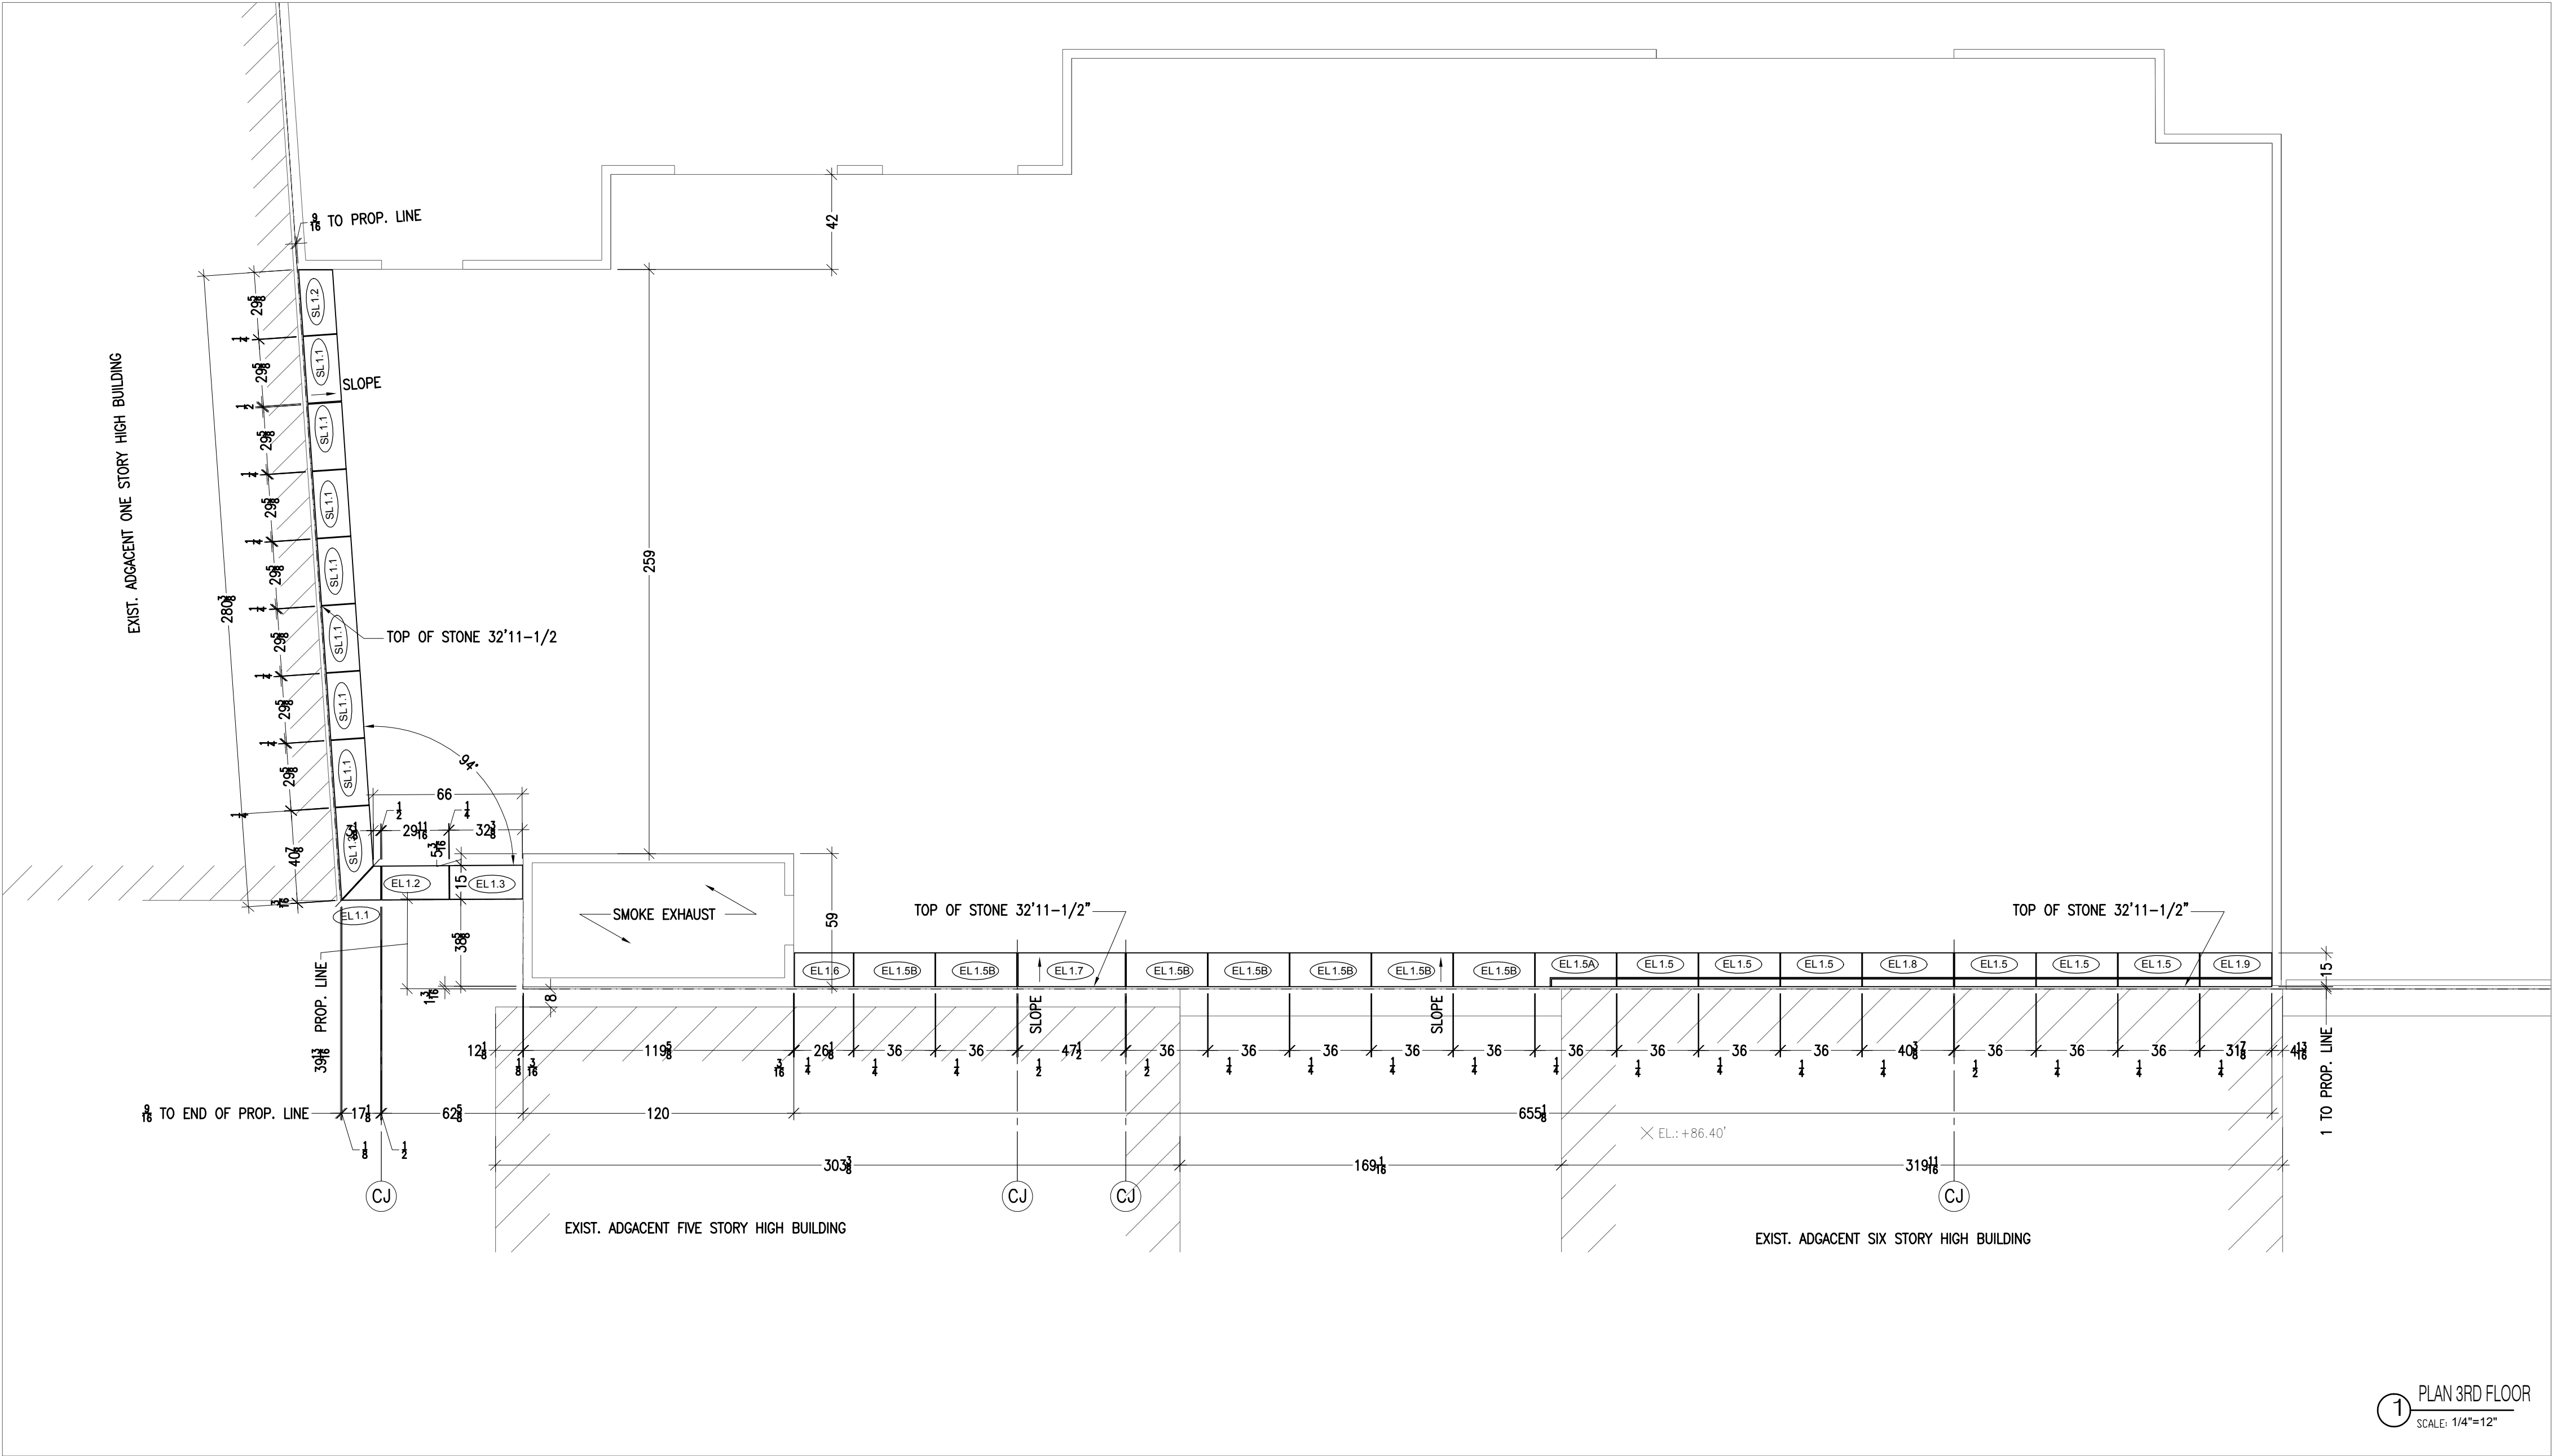

NOTES:

MATERIAL:

WALL

MATERIAL: LIMESTONE

FINISH: HONED

THICKNESS: 3", 4", 5", 6"

BASE

MATERIAL: KANFANAR GRANITE

FINISH: POLISHED

THICKNESS: 4"

NOTE:

1. This drawing is for panel dimensions and size only.

2. Structural stainless steel anchoring and design calculations will follow upon the approval of shop drawings.

FEB 16, 2006	Second Submittal
FEB 07, 2006	First Submittal

DRAWN BY:	Y.P. N.P. S.B.
CHECKED BY:	K.K.
APPROVED BY:	

ARCHITECT:


CLIENT :

JOB NAME :

88 WASHINGTON PL
EXTERIOR CLADDING

TITLE:

PLAN 3RD FLOOR

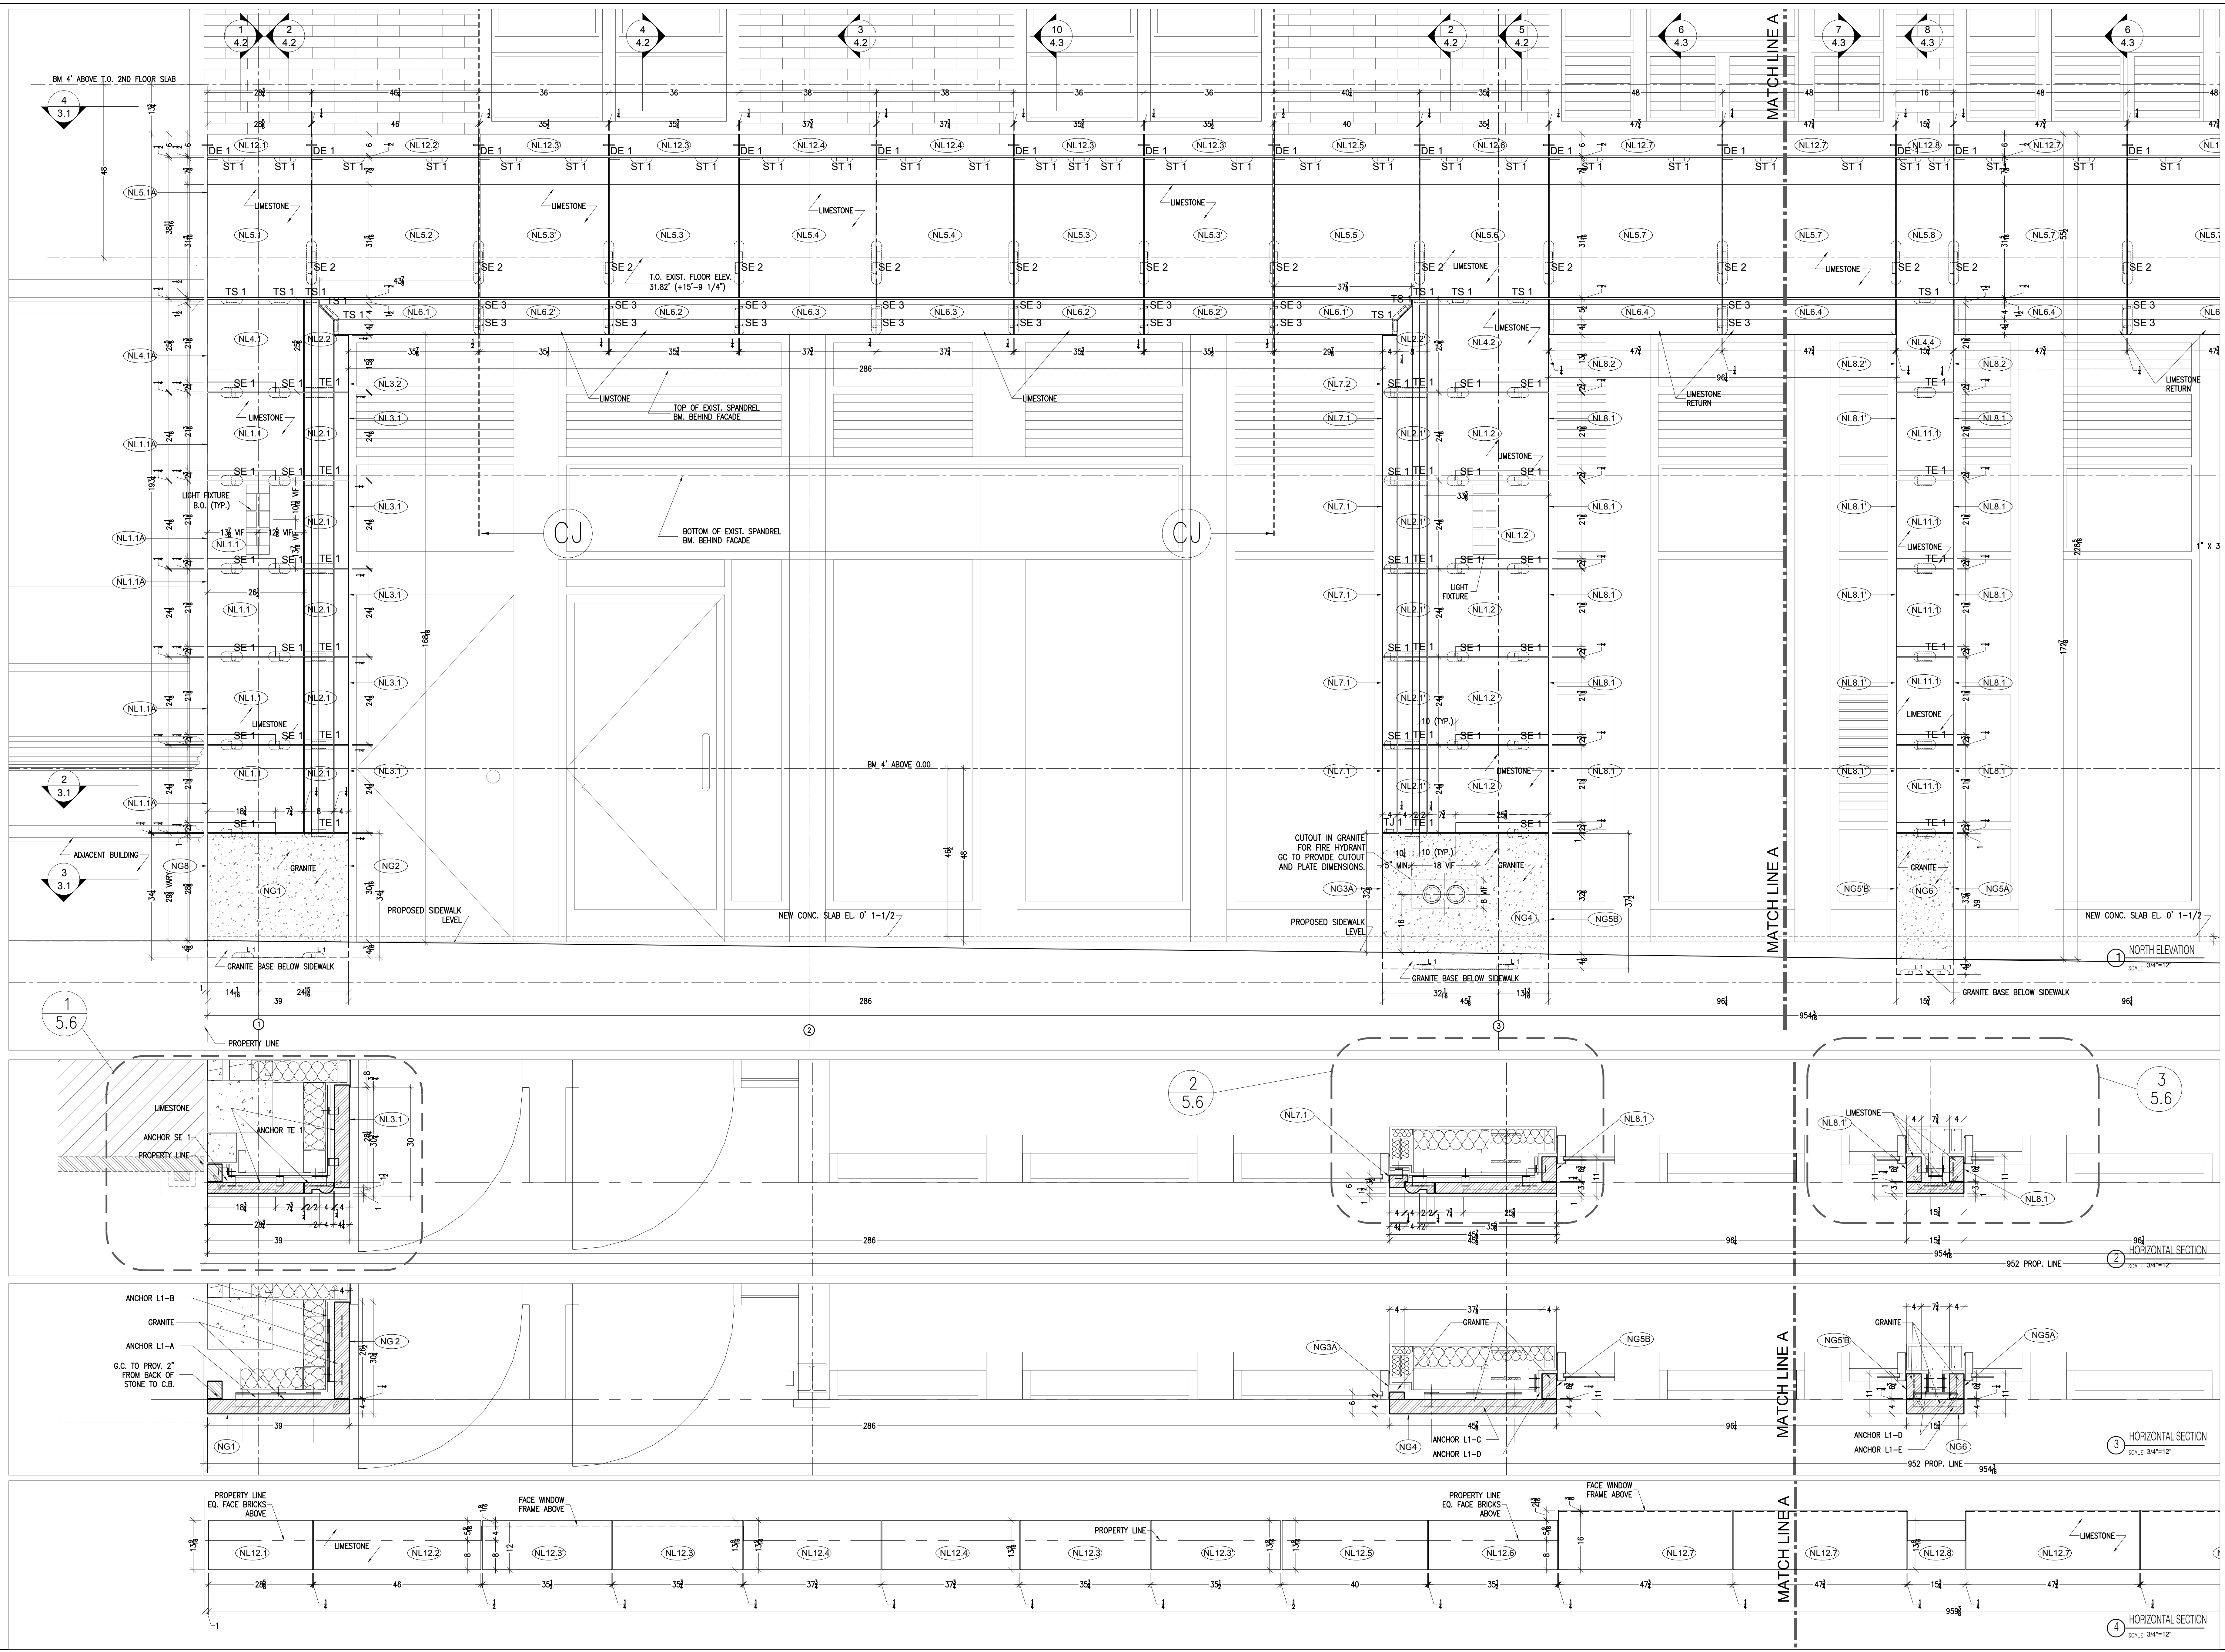

NOTES:

MATERIAL:

WALL

MATERIAL: LIMESTONE

FINISH: HONED

THICKNESS: 3", 4", 5", 6"

BASE

MATERIAL: KANFANAR GRANITE

FINISH: POLISHED

THICKNESS: 4"

NOTE:

1. This drawing is for panel dimensions and size only.

2. Structural stainless steel anchoring and design calculations will follow upon the approval of shop drawings.

FEB 16, 2006	Second Submittal
FEB 07, 2006	First Submittal

DRAWN BY: Y.P. N.P. S.B.

CHECKED BY: K.K.

APPROVED BY:

ARCHITECT:

CLIENT:


JOB NAME:

88 WASHINGTON PL
EXTERIOR CLADDING

TITLE:

NORTH ELEVATION
HORIZONTAL SECTIONS

3.1

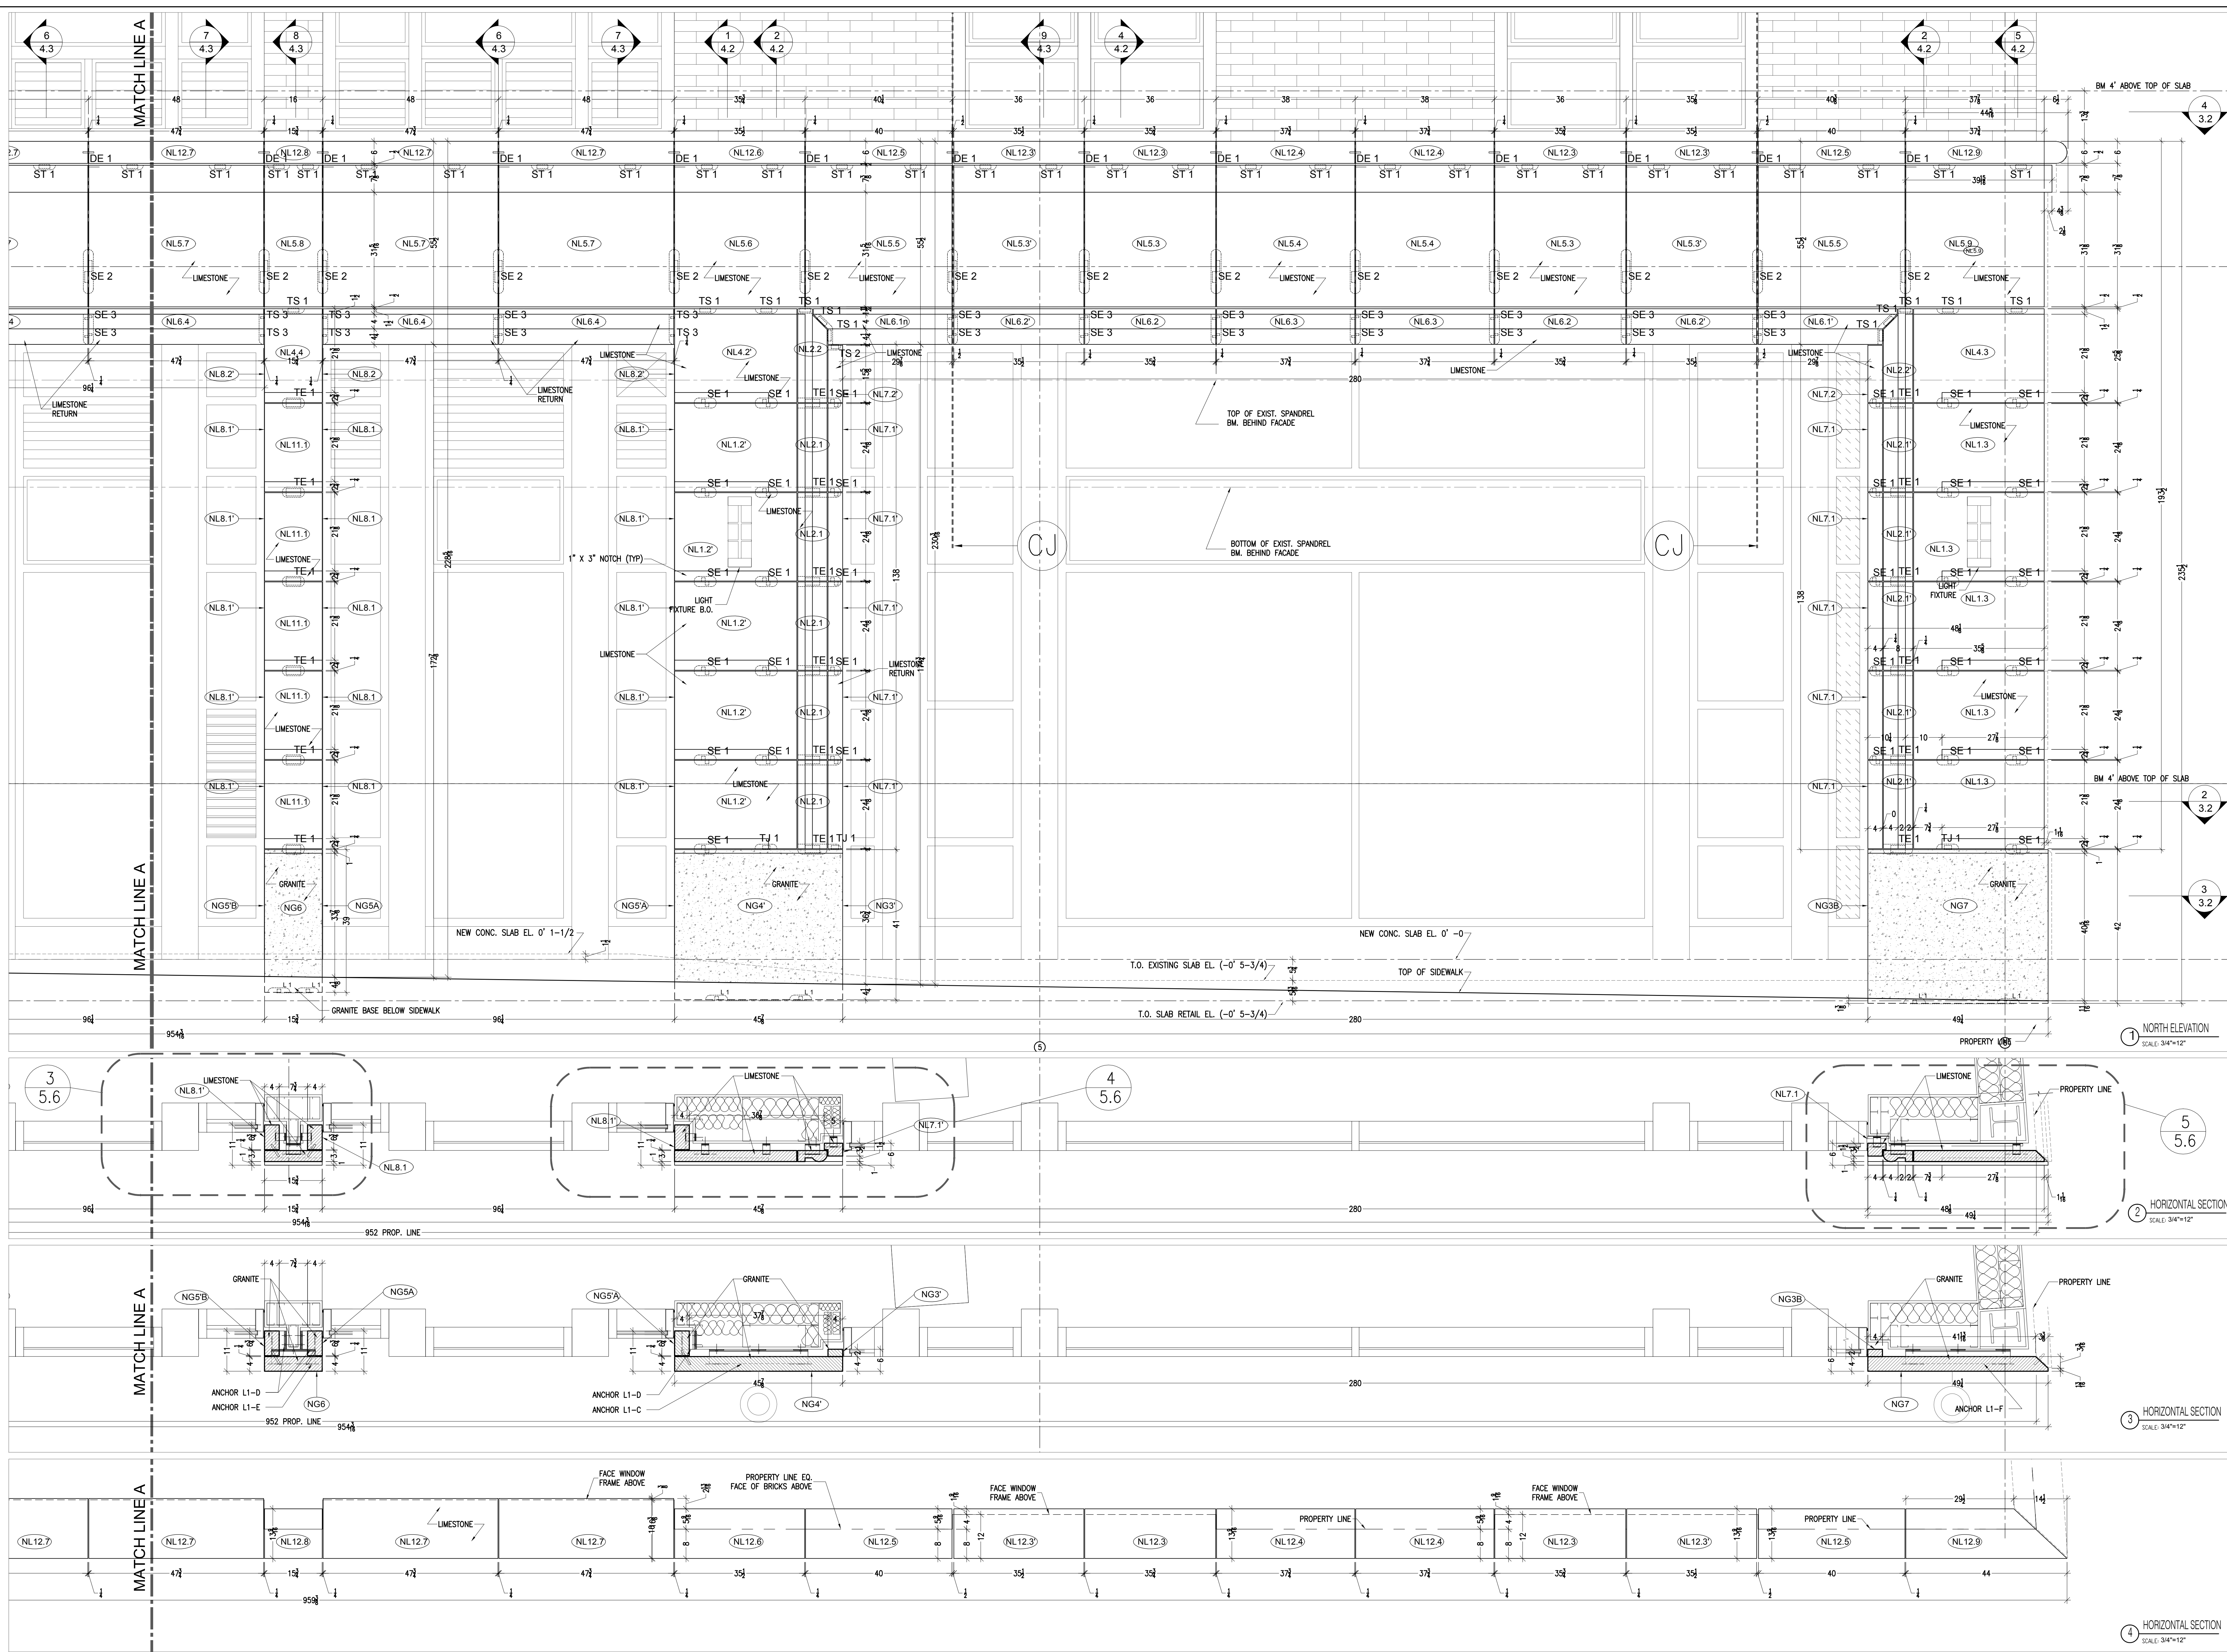

NOTES:

MATERIAL:

WALL

MATERIAL: LIMESTONE

FINISH: HONED

THICKNESS: 3", 4", 5", 6"

BASE

MATERIAL: KANFANAR GRANITE

FINISH: POLISHED

THICKNESS: 4"

NOTE:

1. This drawing is for panel dimensions and size only.

2. Structural stainless steel anchoring and design calculations will follow upon the approval of shop drawings.

FEB 16, 2006	Second Submittal
FEB 07, 2006	First Submittal

DRAWN BY: Y.P. N.P. S.B.

CHECKED BY: K.K.

APPROVED BY:

ARCHITECT:





CLIENT:

JOB NAME:

88 WASHINGTON PL
EXTERIOR CLADDING

TITLE:

NORTH ELEVATION
HORIZONTAL SECTIONS

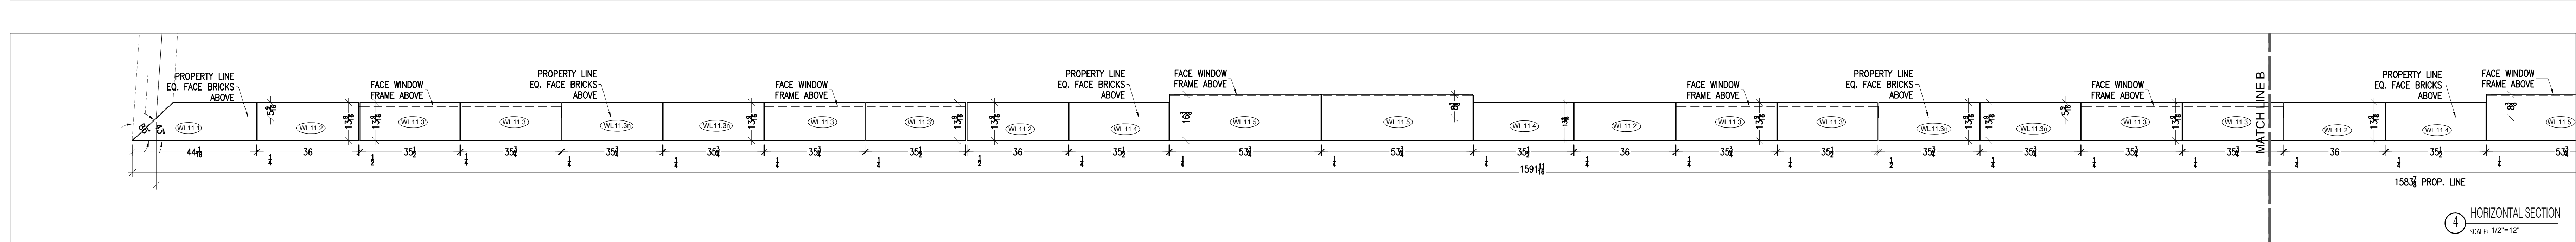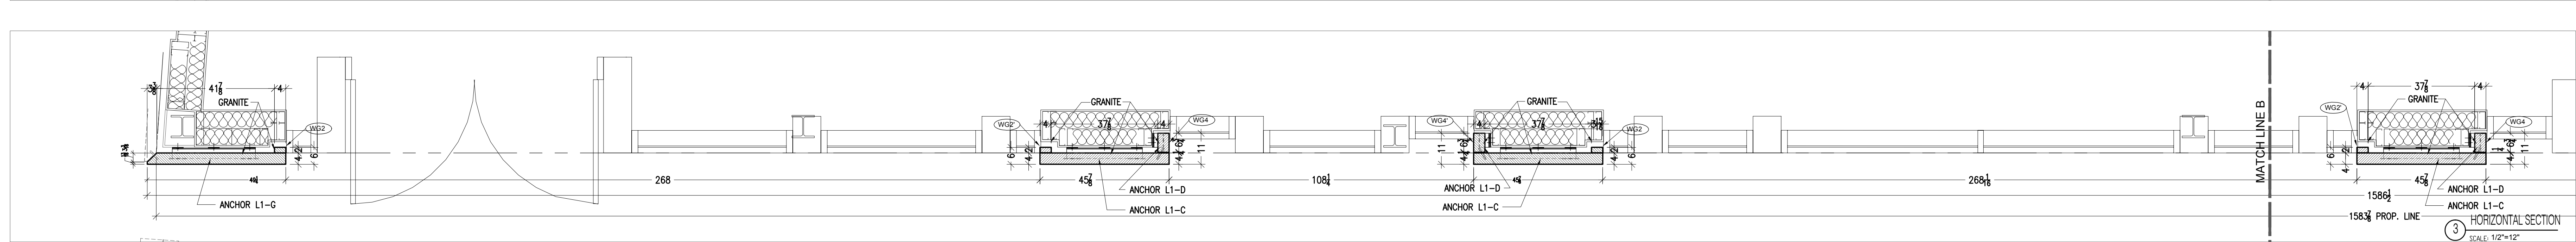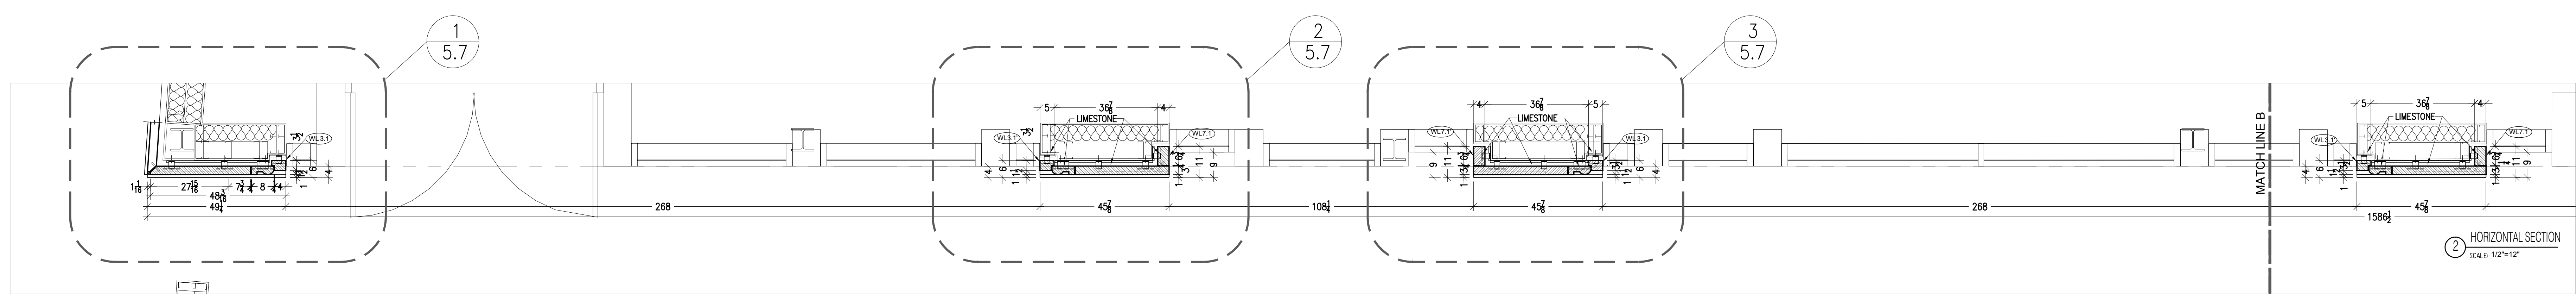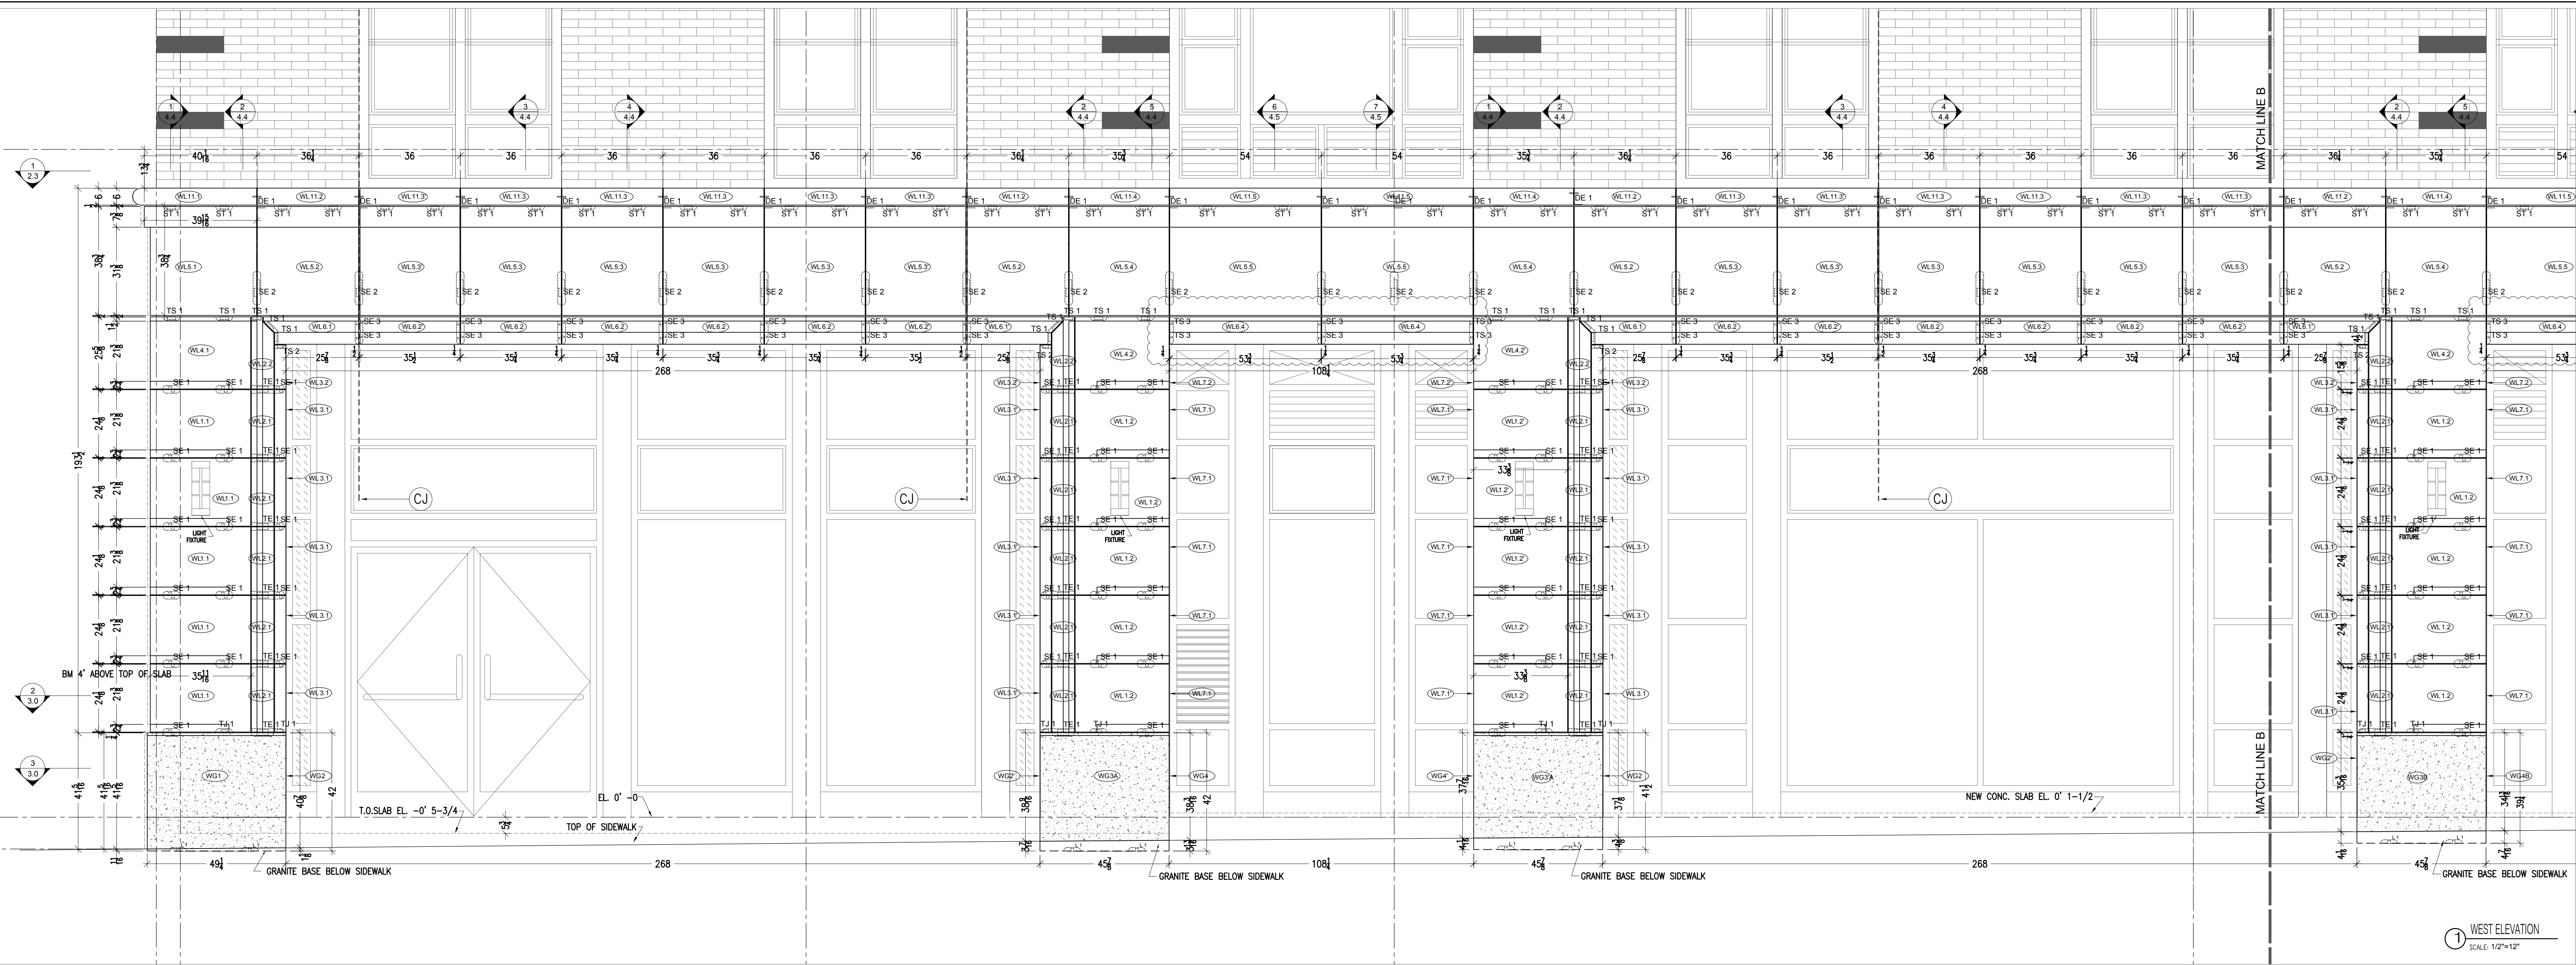

NOTES:

MATERIAL:

WALL

MATERIAL: LIMESTONE

FINISH: HONED

THICKNESS: 3", 4", 5", 6"

BASE

MATERIAL: KANFANAR GRANITE

FINISH: POLISHED

THICKNESS: 4"

NOTE:

1. This drawing is for panel dimensions and size only.

2. Structural stainless steel anchoring and design calculations will follow upon the approval of shop drawings.

FEB 16, 2008 Second Submittal

FEB 07, 2008 First Submittal

DRAWN BY: Y.P. N.P. S.B.

CHECKED BY: K.K.

APPROVED BY:

ARCHITECT:

CLIENT :

JOB NAME :





88 WASHINGTON PL

EXTERIOR CLADDING

TITLE:

WEST ELEVATION

HORIZONTAL SECTIONS

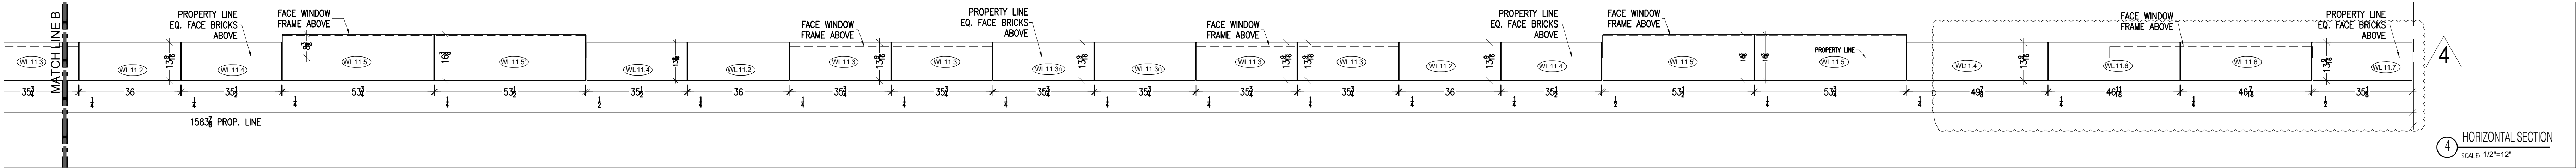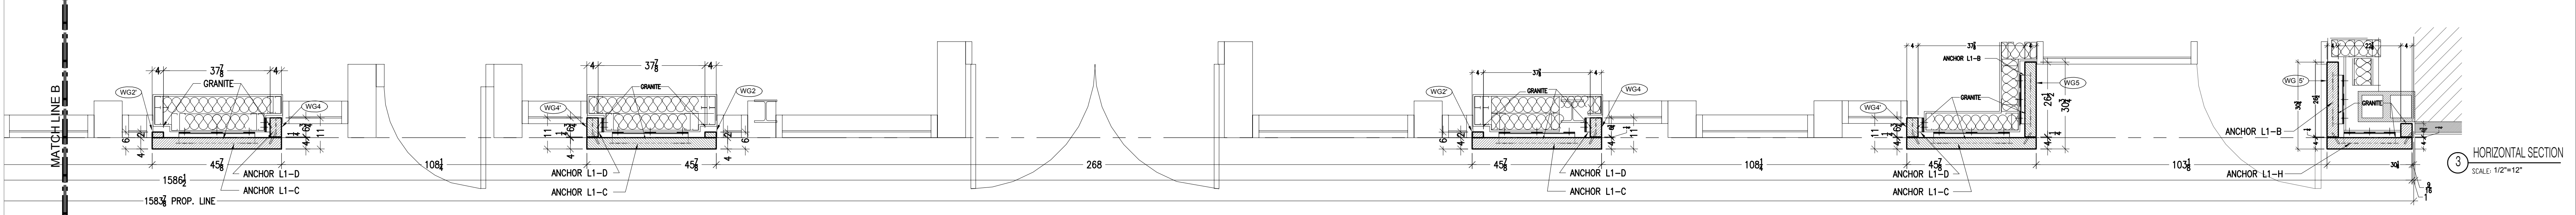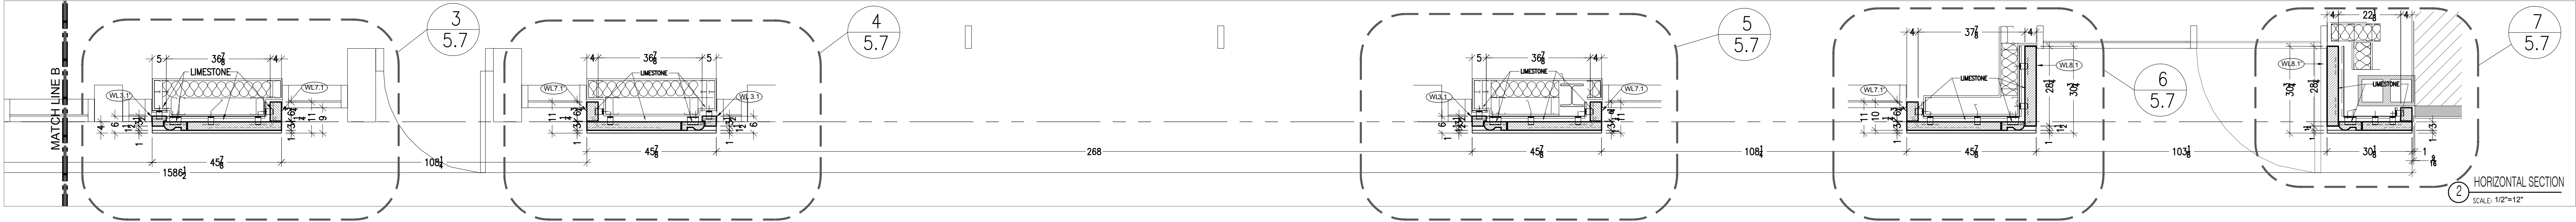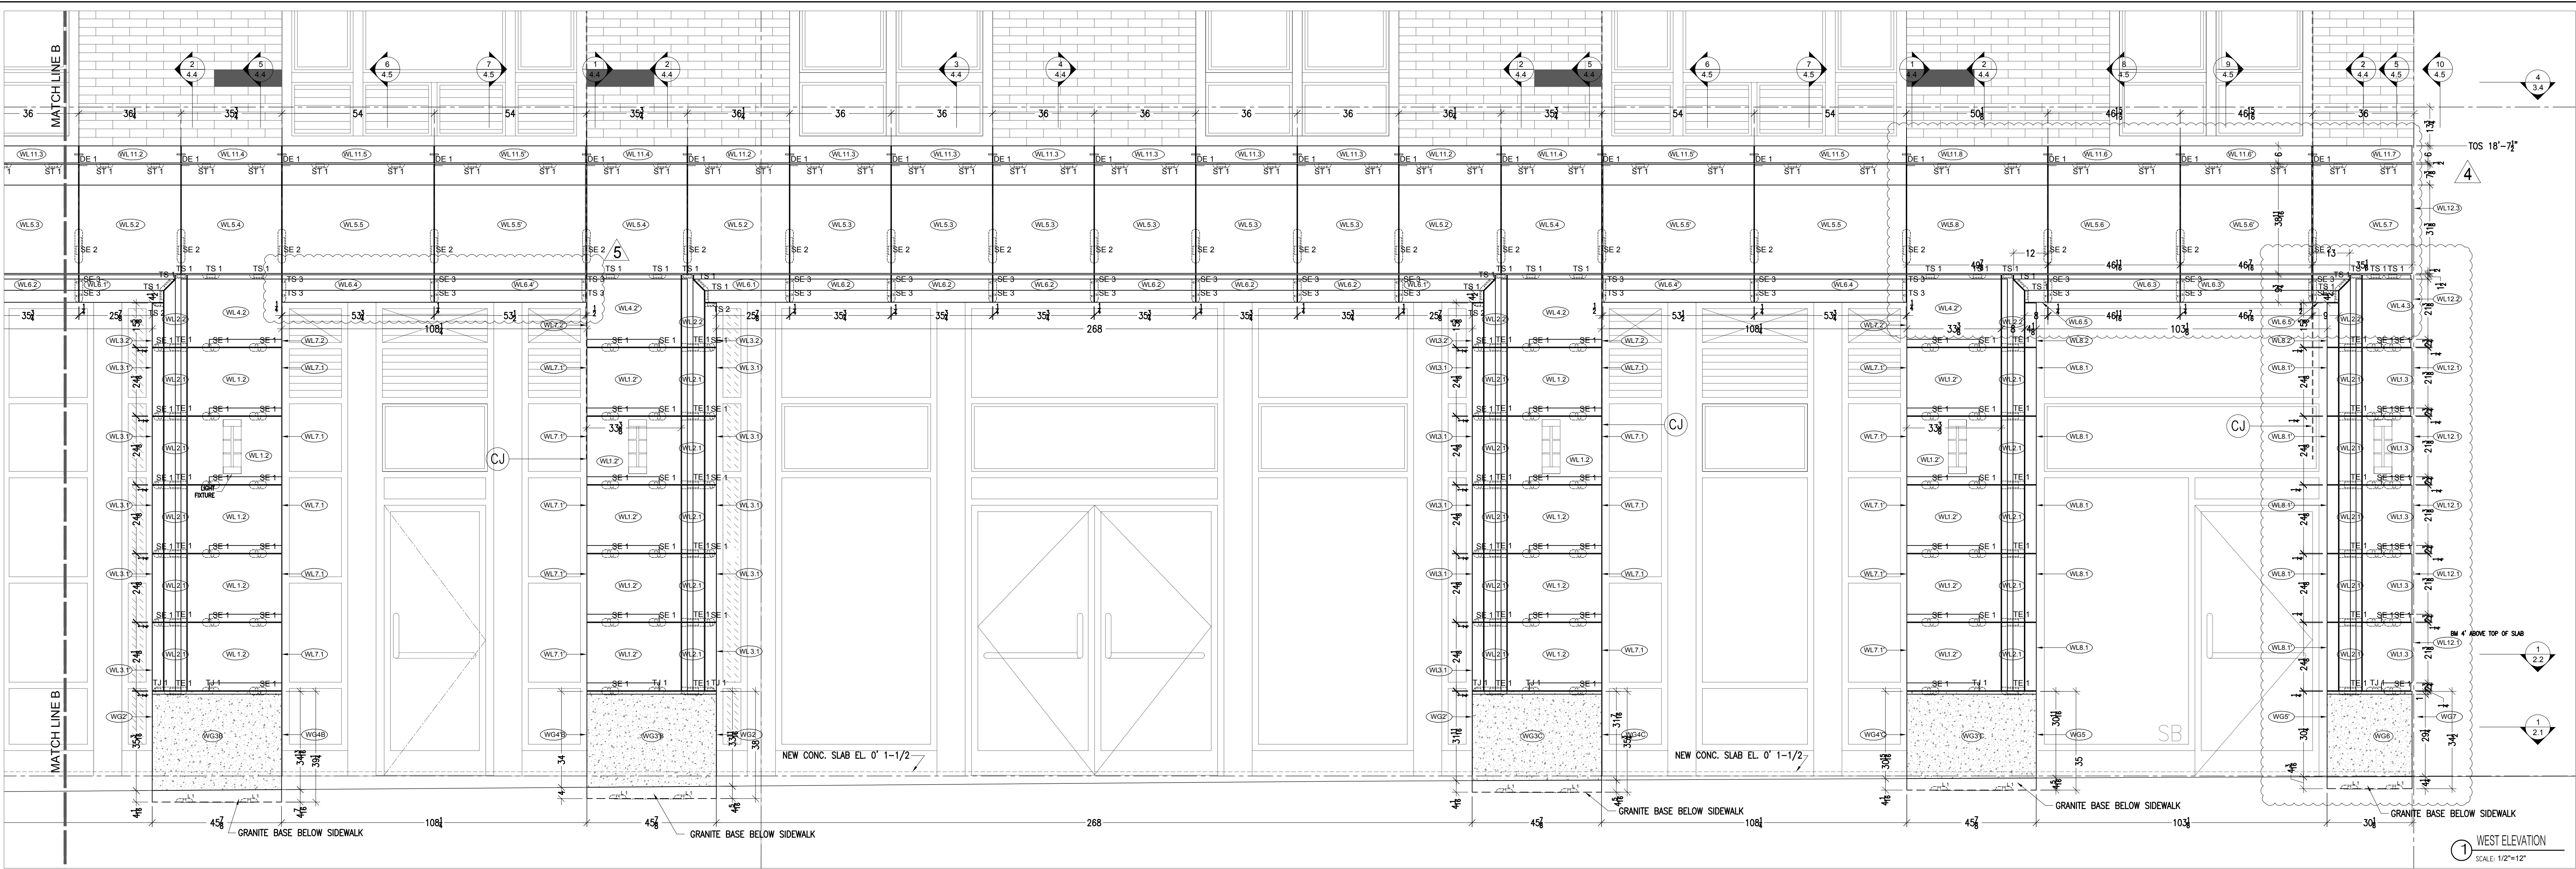

NOTES:

MATERIAL:

WALL

MATERIAL: LIMESTONE

FINISH: HONED

THICKNESS: 3", 4", 5", 6"

BASE

MATERIAL: KANFANAR GRANITE

FINISH: POLISHED

THICKNESS: 4"

NOTE:

1. This drawing is for panel dimensions and size only.

2. Structural stainless steel anchoring and design calculations will follow upon the approval of shop drawings.

FEB 16, 2006 Second Submittal

FEB 07, 2006 First Submittal

DRAWN BY: Y.P.N.P.S.B.

CHECKED BY: K.K.

APPROVED BY:

ARCHITECT:

CLIENT :

JOB NAME :

88 WASHINGTON PL

EXTERIOR CLADDING

TITLE:

WEST ELEVATION


HORIZONTAL SECTIONS

DETAILS

3.4



1 NORTH ELEVATION
SCALE 1/2"=12"

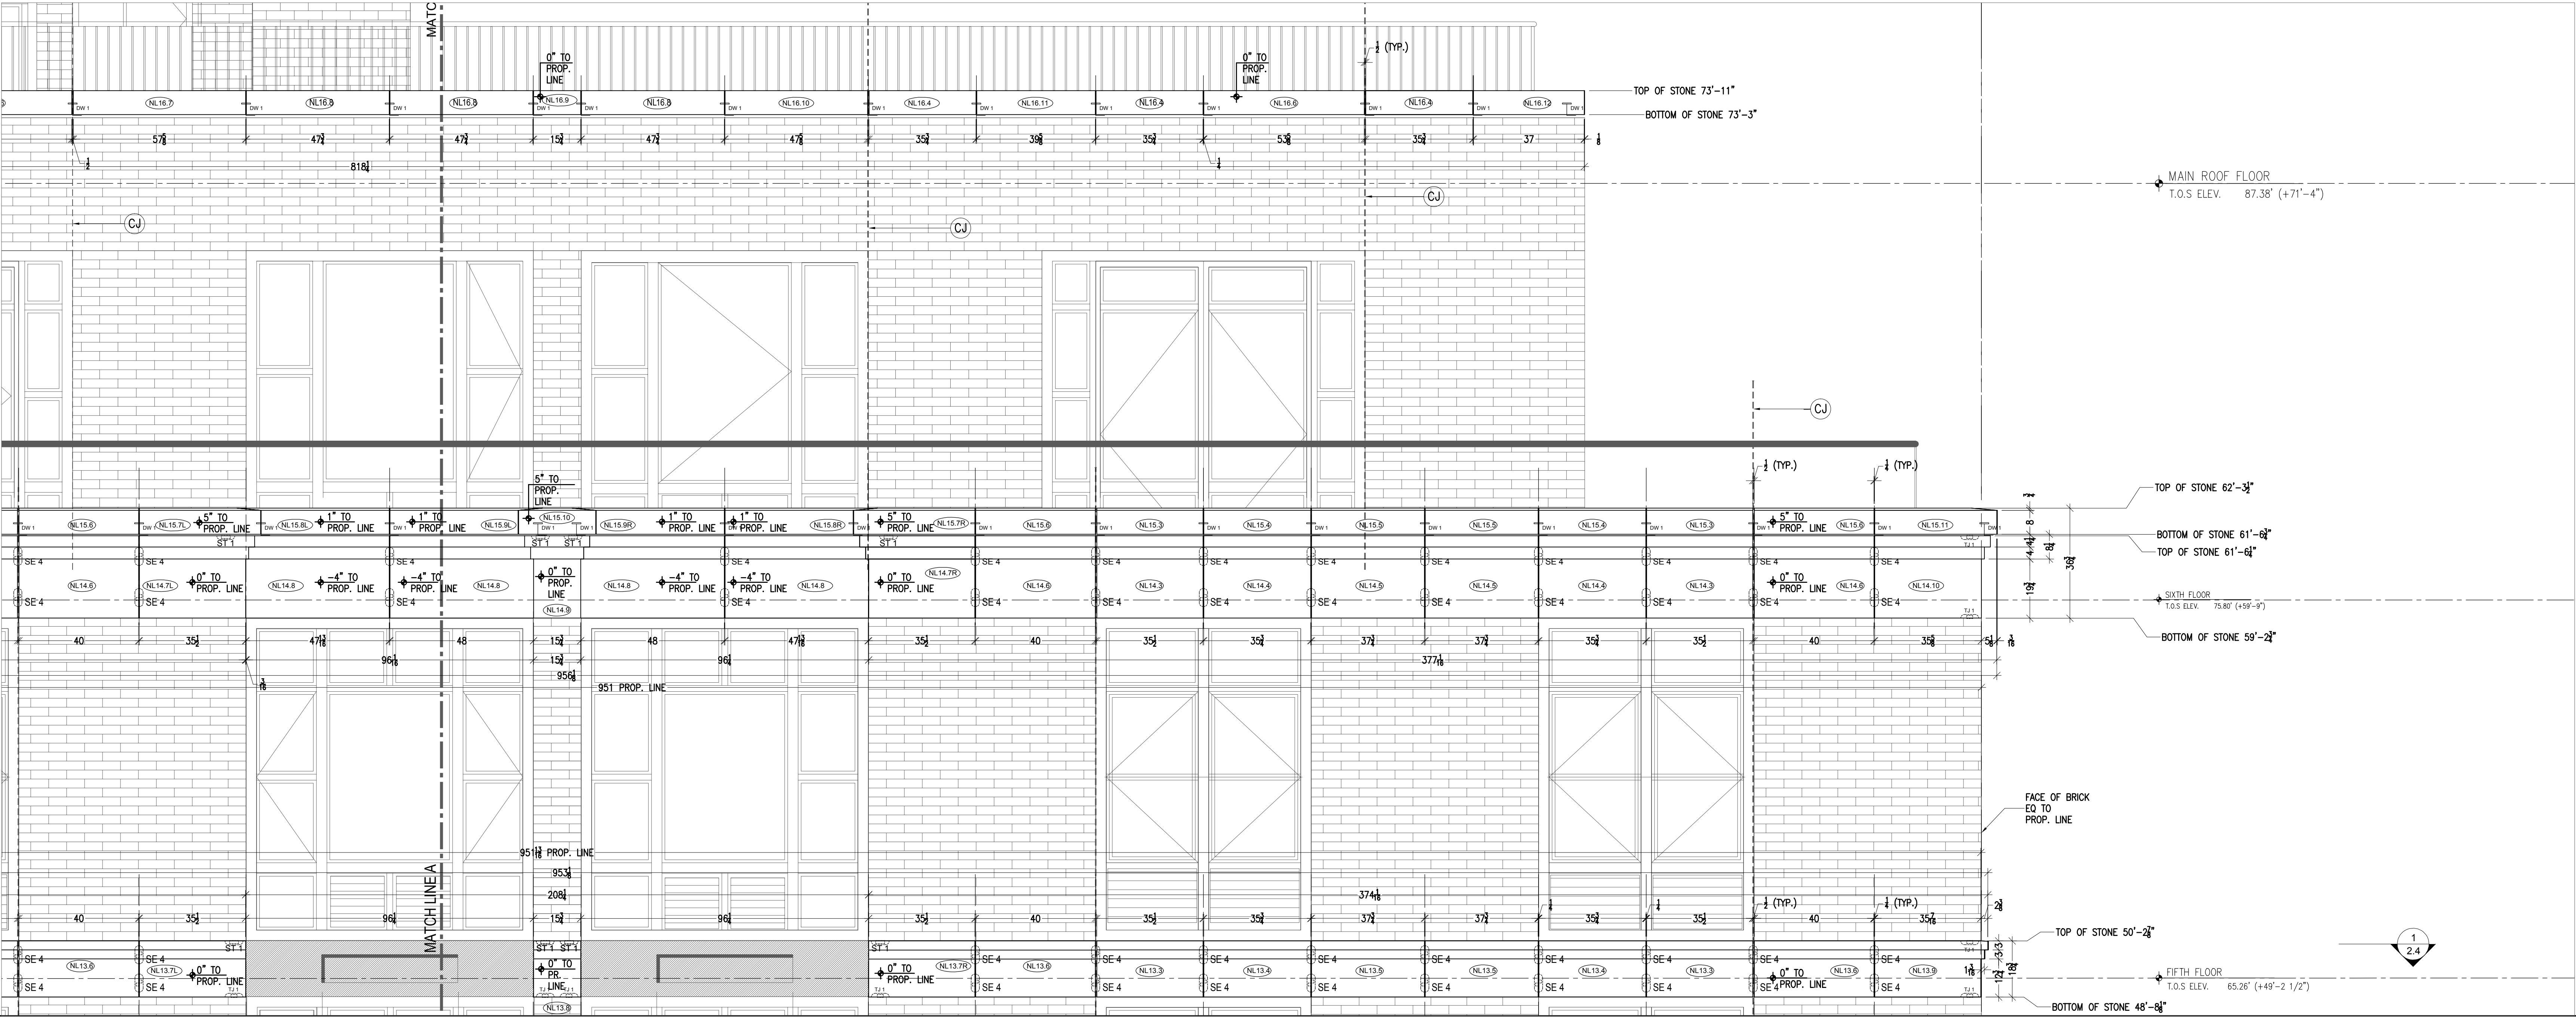

2 NORTH ELEVATION
SCALE 1/2"=12"

NOTES:

MATERIAL:
WALL
MATERIAL: LIMESTONE
FINISH: HONED
THICKNESS: 3", 4", 5", 6"
BASE
MATERIAL: KANFANAR GRANITE
FINISH: POLISHED
THICKNESS: 4"

NOTE:
1. This drawing is for panel dimensions and size only.
2. Structural stainless steel anchoring and design calculations will follow upon the approval of shop drawings.

FEB 16, 2008 Second Submittal
FEB 07, 2008 First Submittal

DRAWN BY: Y.P. N.P. S.B.
CHECKED BY: K.K.
APPROVED BY:

ARCHITECT:



CLIENT:

JOB NAME:
88 WASHINGTON PL
EXTERIOR CLADDING

TITLE:

NORTH ELEVATION
5TH FLOOR, 6TH FLOOR,
MAIN ROOF FLOOR

3.5

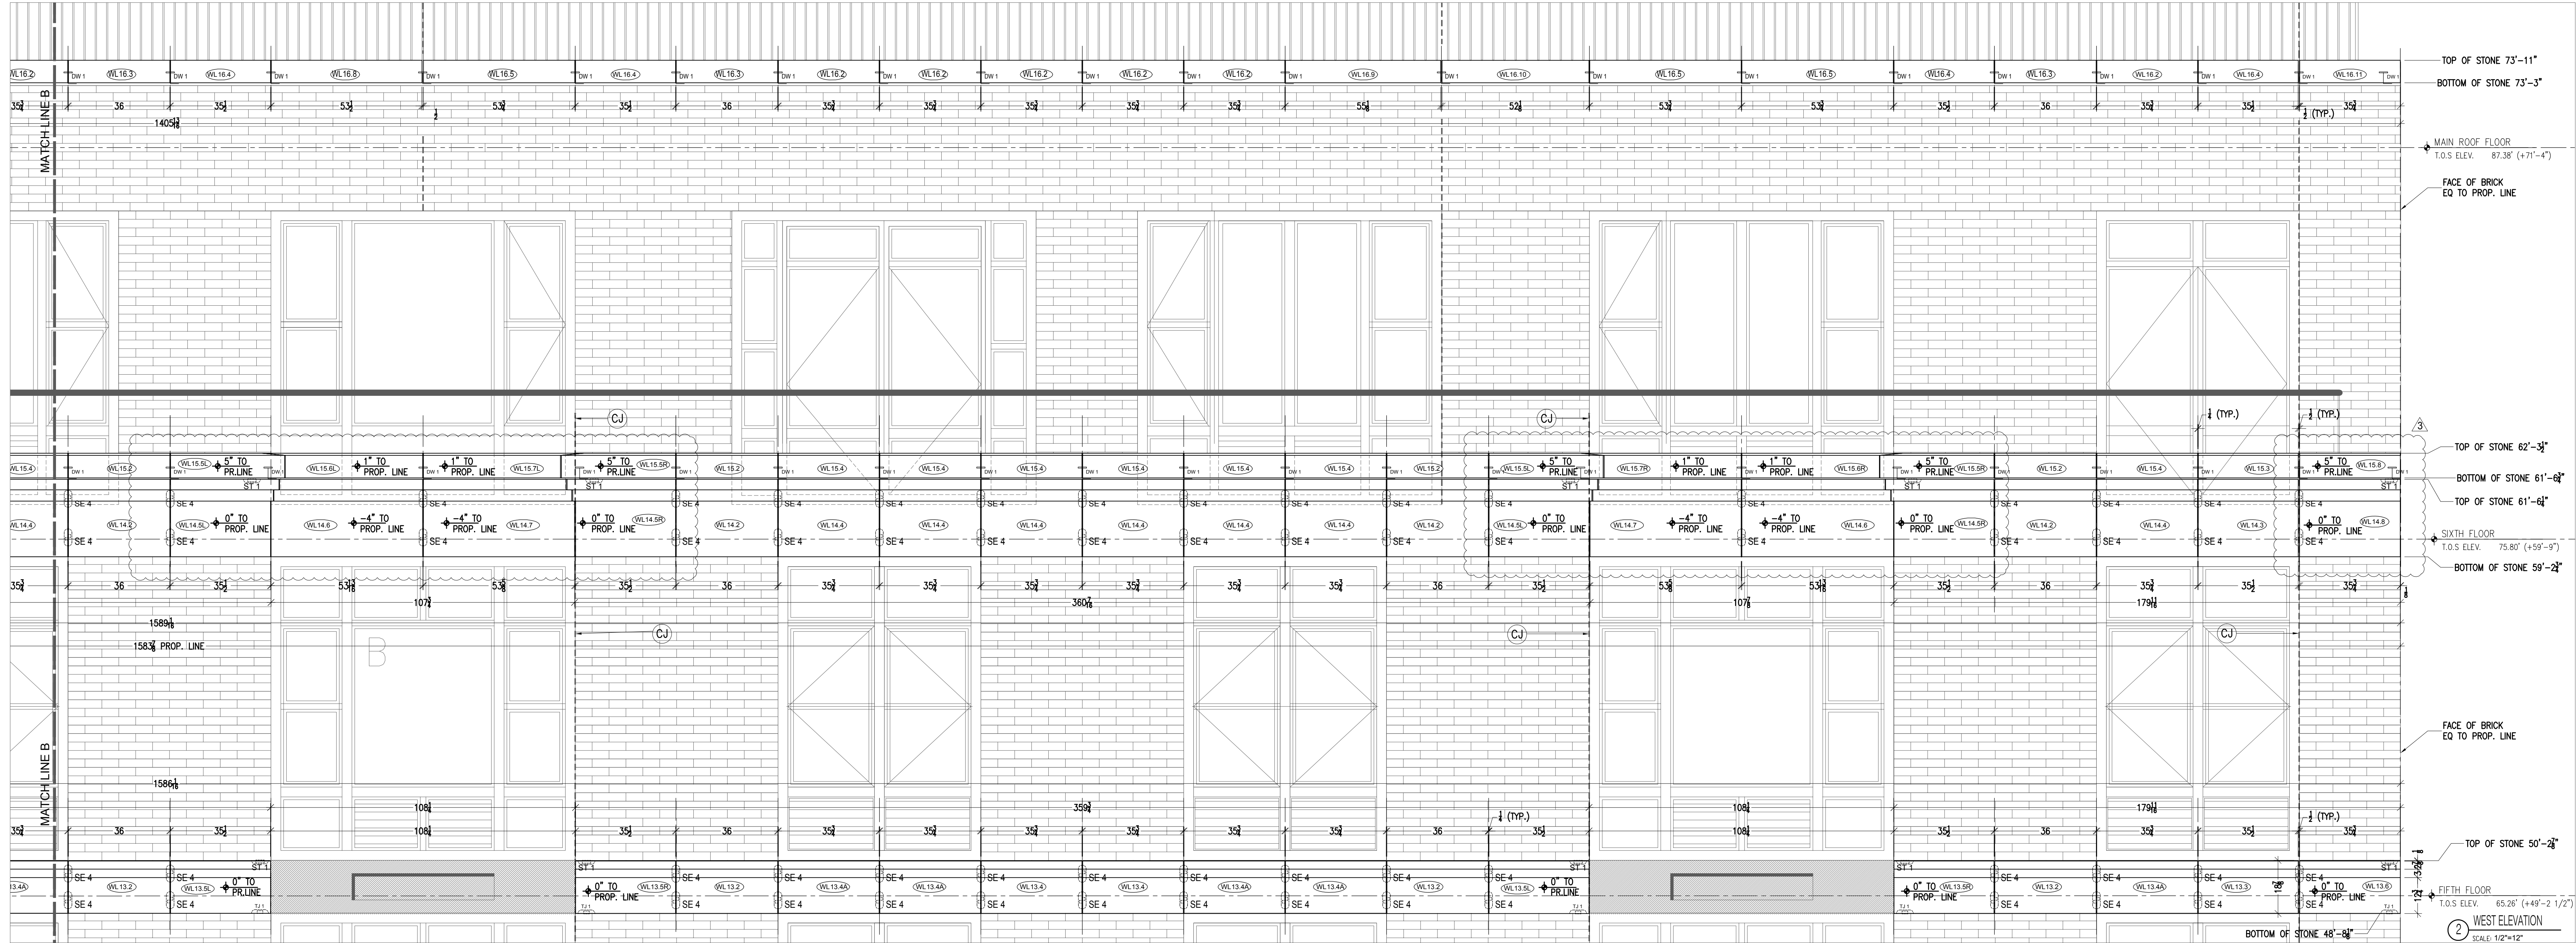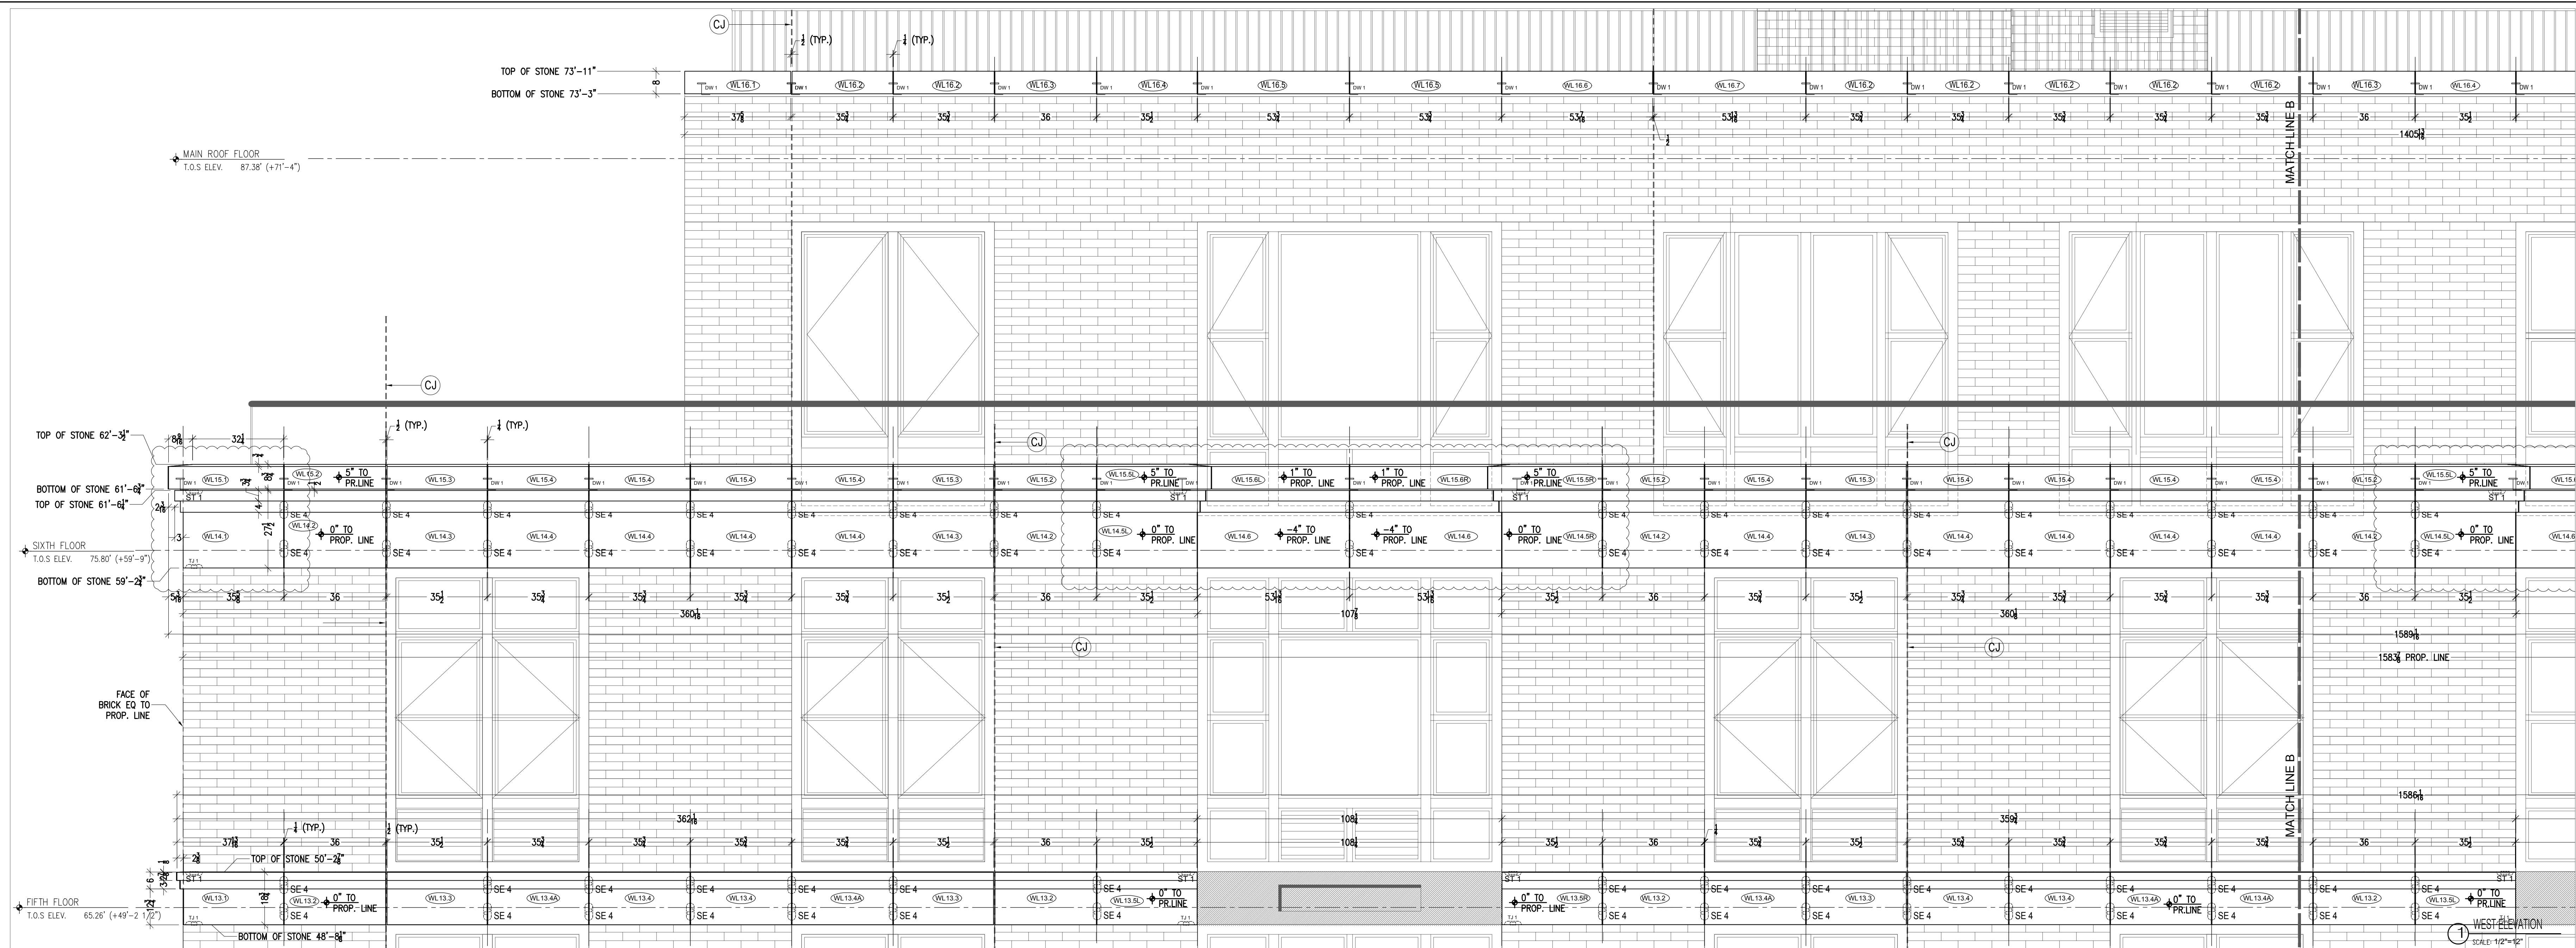

NOTES:

MATERIAL:

WALL

MATERIAL: LIMESTONE

FINISH: HONED

THICKNESS: 3", 4", 5", 6"

BASE

MATERIAL: KANFANAR GRANITE

FINISH: POLISHED

THICKNESS: 4"

NOTE:

1. This drawing is for panel dimensions and size only.

2. Structural stainless steel anchoring and design calculations will follow upon the approval of shop drawings.

FEB 16, 2008	Second Submittal
FEB 07, 2008	First Submittal

DRAWN BY: Y.P. N.P. S.B.

CHECKED BY: K.K.

APPROVED BY:

ARCHITECT:


CLIENT :

JOB NAME :

88 WASHINGTON PL
EXTERIOR CLADDING

TITLE:


WEST ELEVATION
5TH FLOOR, 6TH FLOOR
MAIN ROOF FLOOR

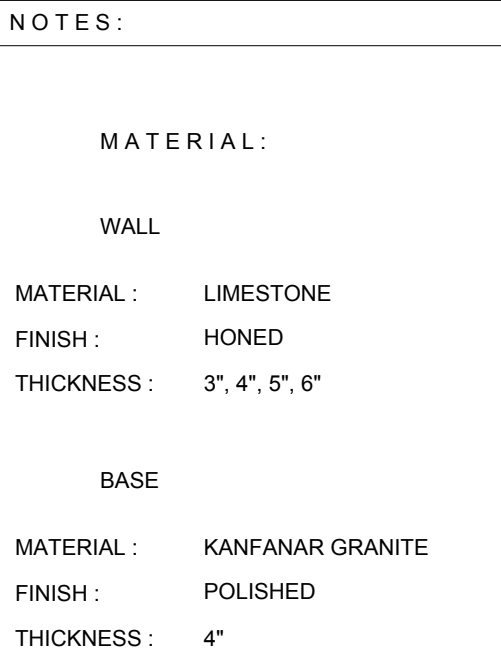

FEB 16, 2006	Second Submittal
FEB 07, 2006	First Submittal
DRAWN BY : Y.P. N.P. S.B.	
CHECKED BY : K.K.	
APPROVED BY :	

CLIENT :

NORTH ELEVATION

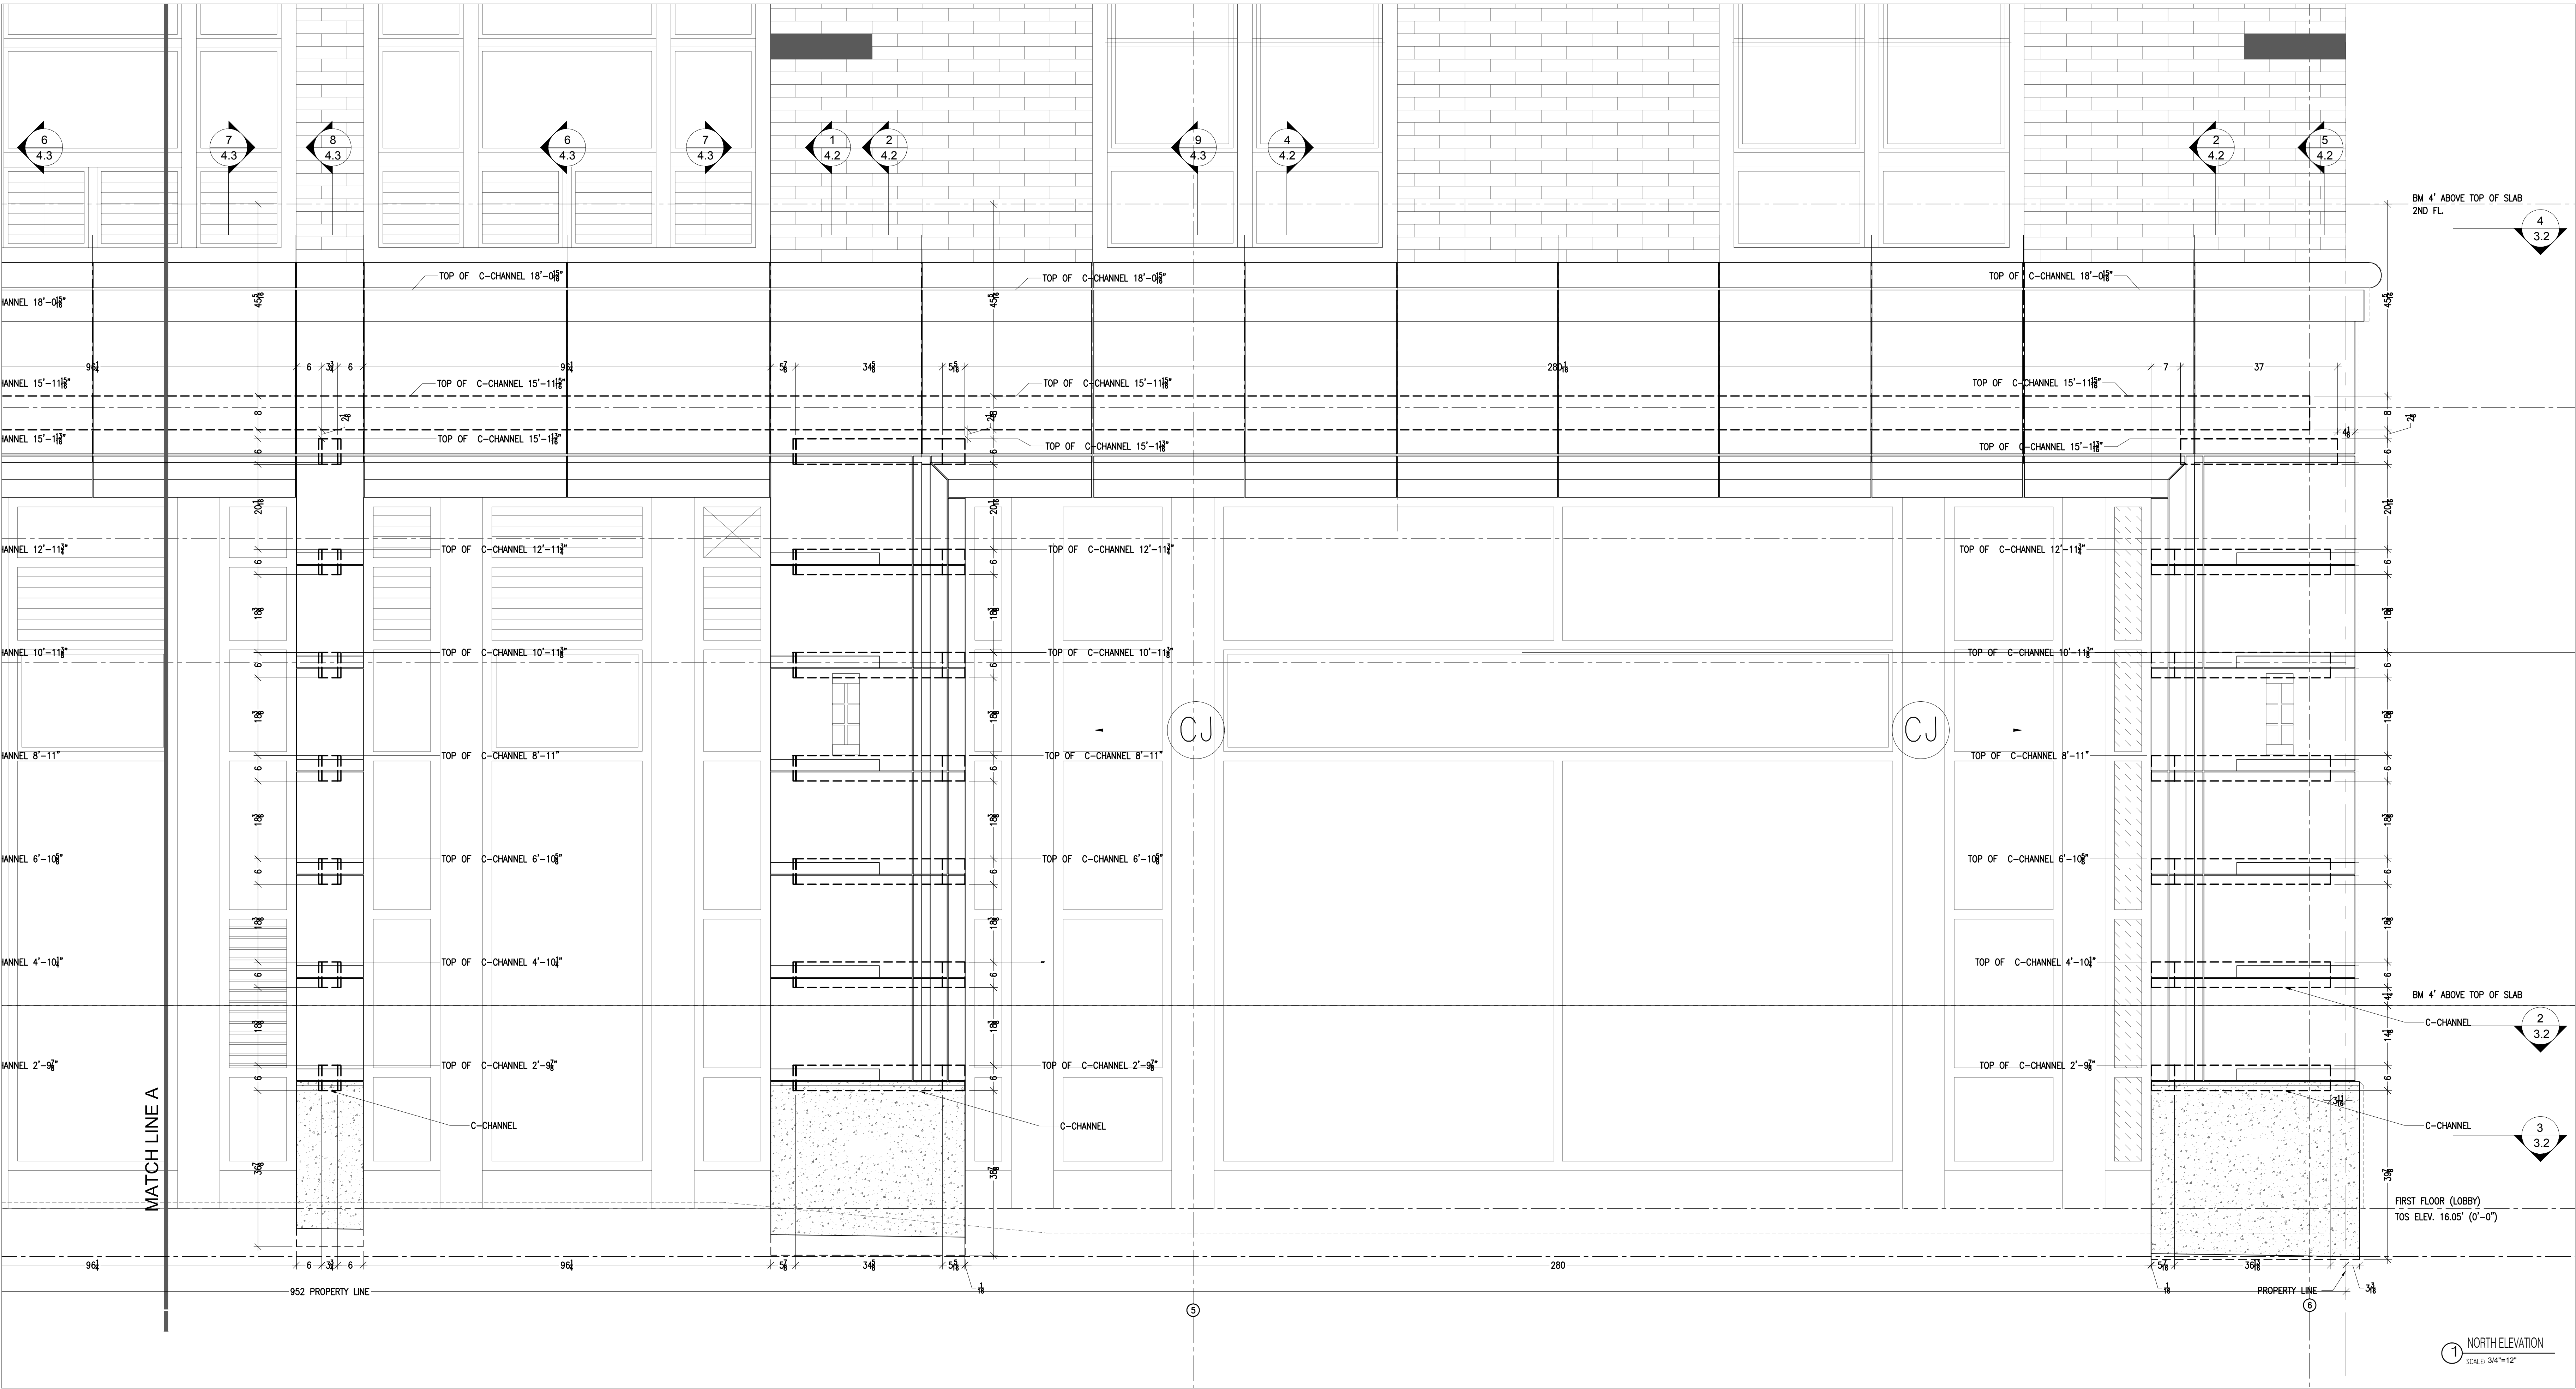

NOTES:

MATERIAL:
WALL
MATERIAL: LIMESTONE
FINISH: HONED
THICKNESS: 3", 4", 5", 6"
BASE
MATERIAL: KANFANAR GRANITE
FINISH: POLISHED
THICKNESS: 4"

NOTE:
1. This drawing is for panel dimensions and size only.
2. Structural stainless steel anchoring and design calculations will follow upon the approval of shop drawings.

FEB 16, 2006	Second Submittal
FEB 07, 2006	First Submittal

DRAWN BY:	Y.P. N.P. S.B.
CHECKED BY:	K.K.
APPROVED BY:	

ARCHITECT:

CLIENT :

JOB NAME :

88 WASHINGTON PL
EXTERIOR CLADDING

TITLE:

NORTH ELEVATION

NOTES:

MATERIAL:

WALL

MATERIAL: LIMESTONE
FINISH: HONED
THICKNESS: 3", 4", 5", 6"

BASE

MATERIAL: KANFANAR GRANITE
FINISH: POLISHED
THICKNESS: 4"

NOTE:
1. This drawing is for panel dimensions and size only.
2. Structural stainless steel anchoring and design calculations will follow upon the approval of shop drawings.

FEB 16, 2006	Second Submittal
FEB 07, 2006	First Submittal

DRAWN BY:	Y.P. N.P. S.B.
CHECKED BY:	K.K.
APPROVED BY:	

ARCHITECT:

CLIENT :


JOB NAME :


88 WASHINGTON PL
EXTERIOR CLADDING

TITLE:

WEST ELEVATION

3.15

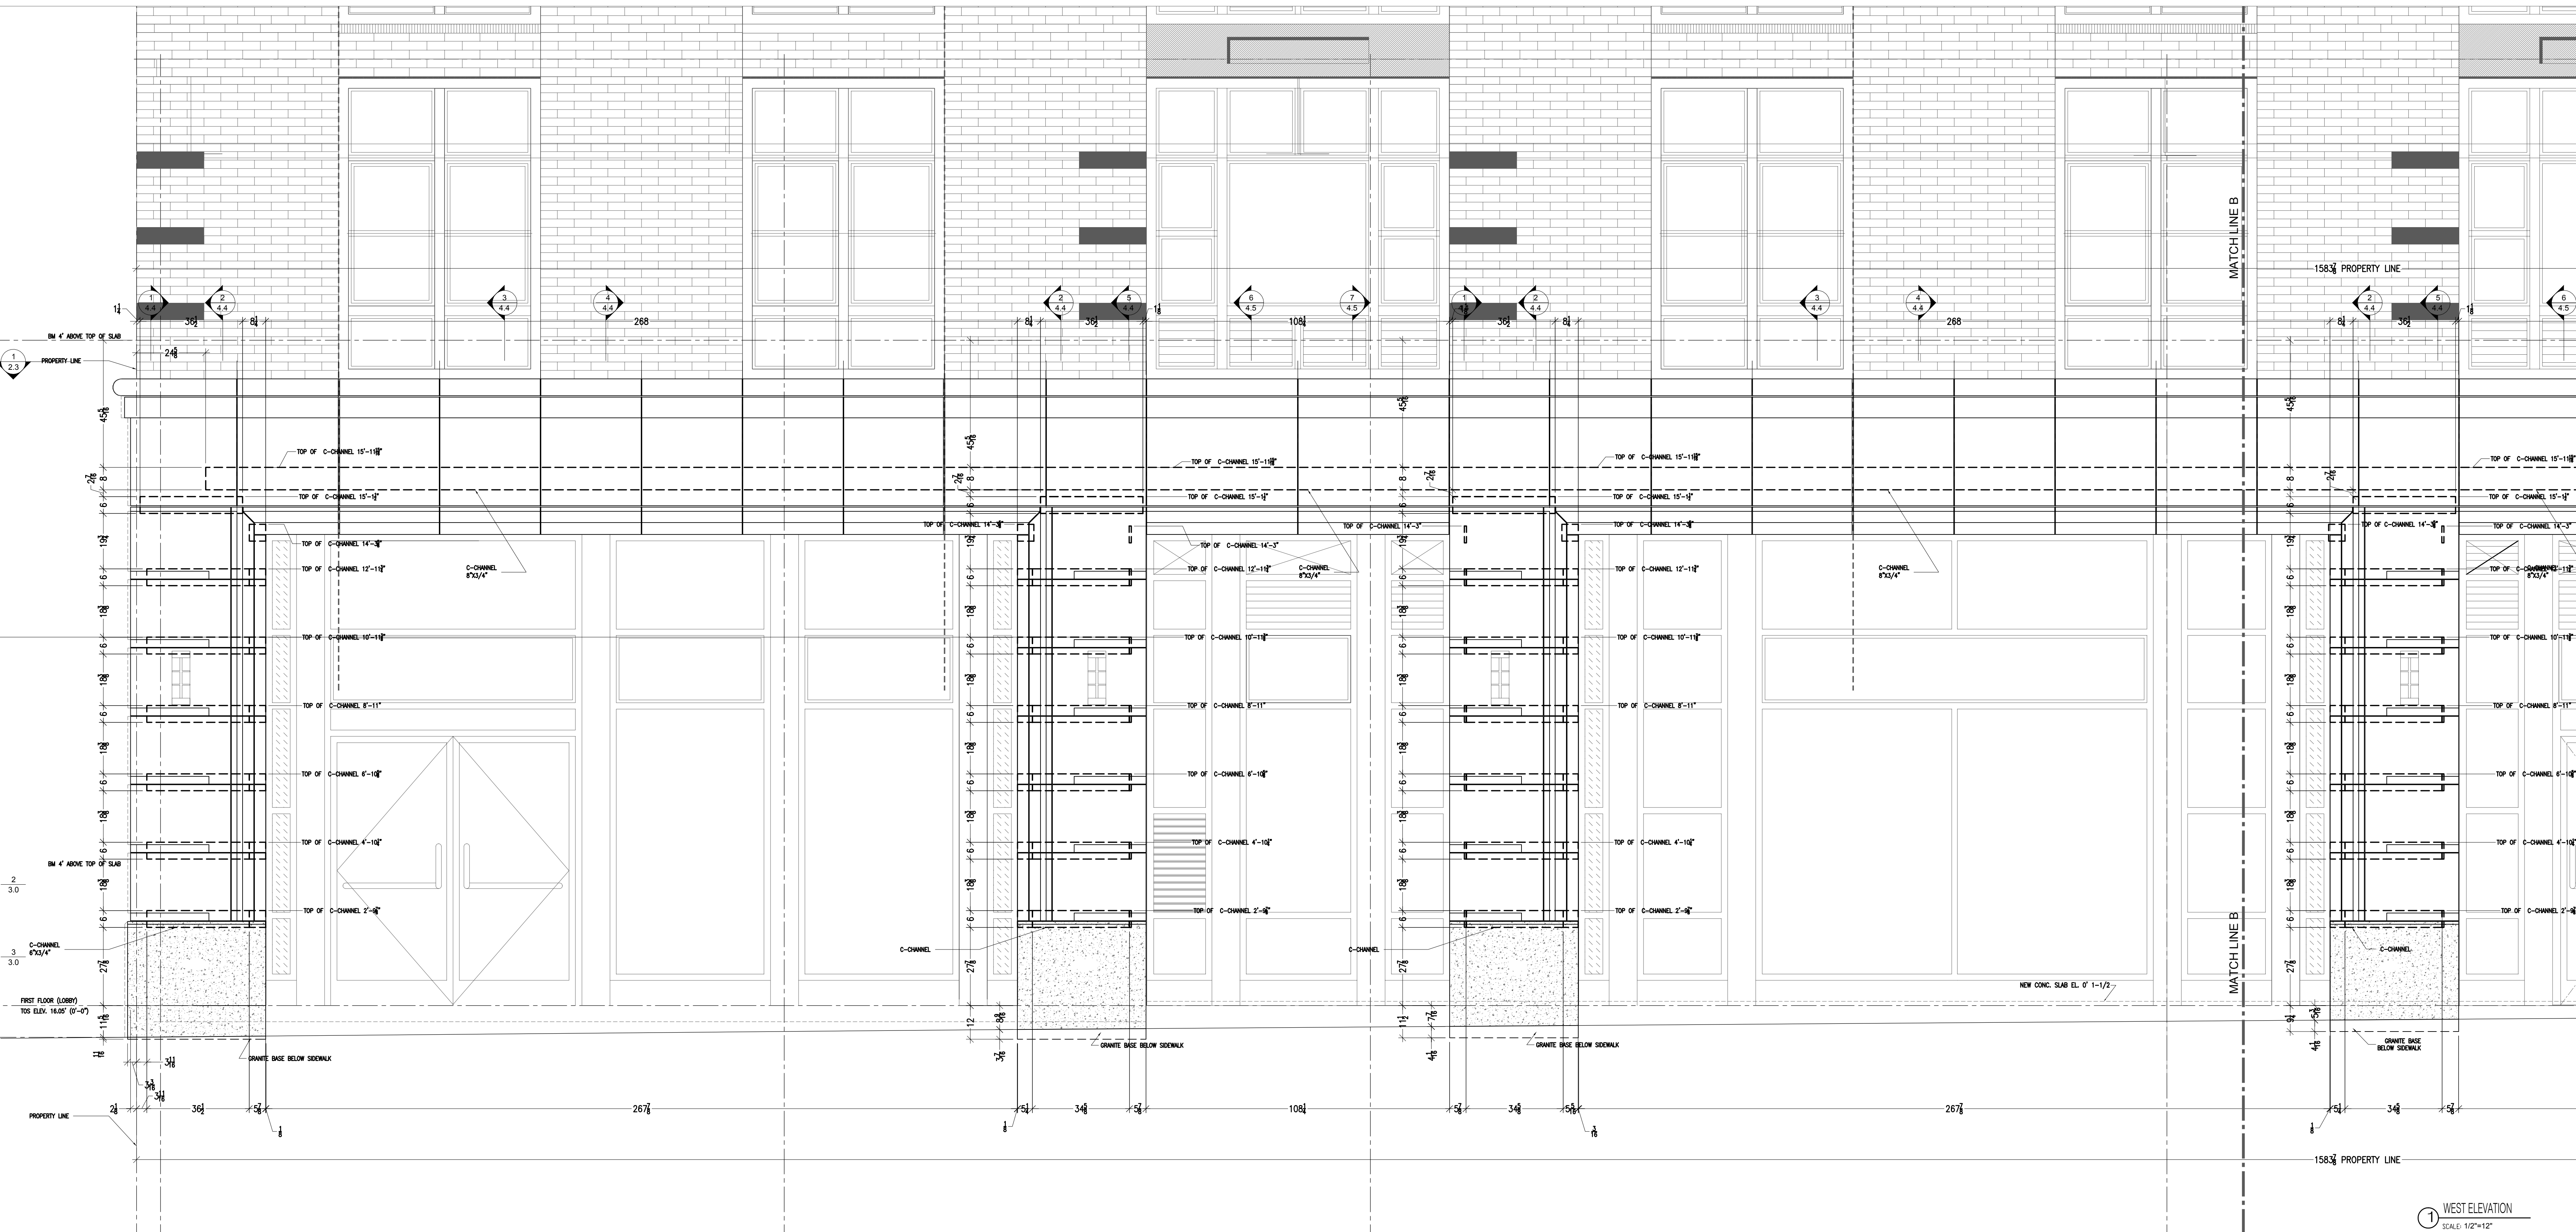

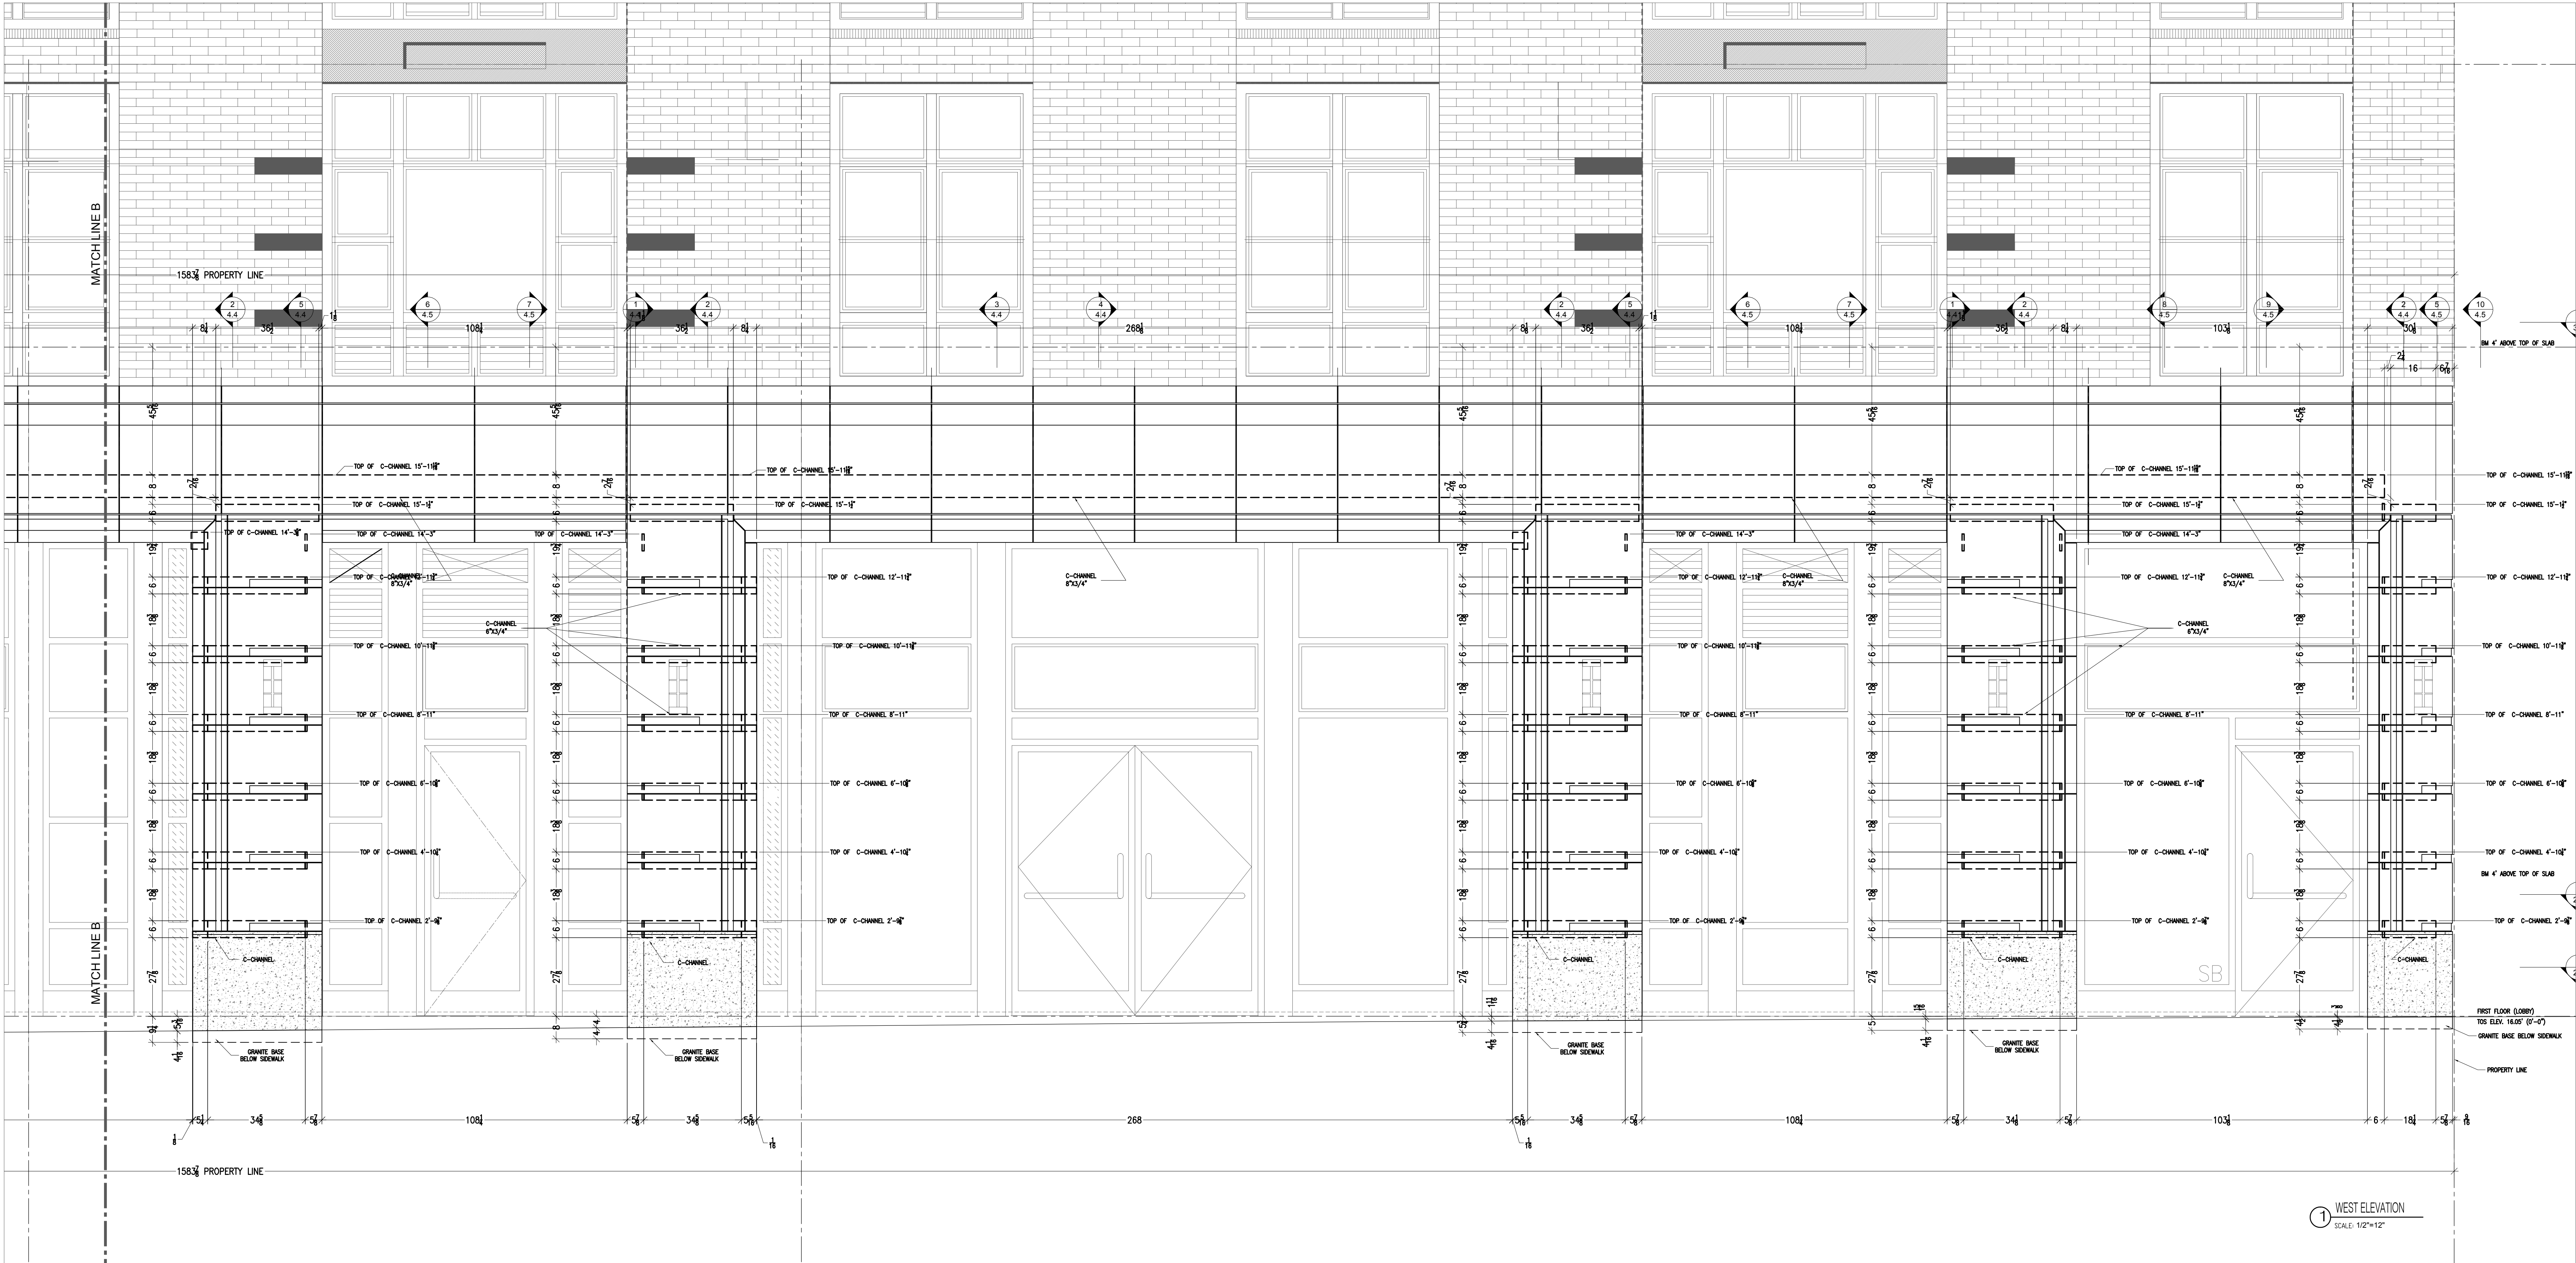

1 WEST ELEVATION
SCALE: 1/2\"/>

NOTES:

MATERIAL:

WALL
MATERIAL: LIMESTONE
FINISH: HONED
THICKNESS: 3", 4", 5", 6"

BASE
MATERIAL: KANFANAR GRANITE
FINISH: POLISHED
THICKNESS: 4"

NOTE:
1. This drawing is for panel dimensions and size only.
2. Structural stainless steel anchoring and design calculations will follow upon the approval of shop drawings.

FEB 16, 2006	Second Submittal
FEB 07, 2006	First Submittal

DRAWN BY: Y.P. N.P. S.B.
CHECKED BY: K.K.
APPROVED BY:





ARCHITECT:

CLIENT :

JOB NAME :
88 WASHINGTON PL
EXTERIOR CLADDING

TITLE:

WEST ELEVATION

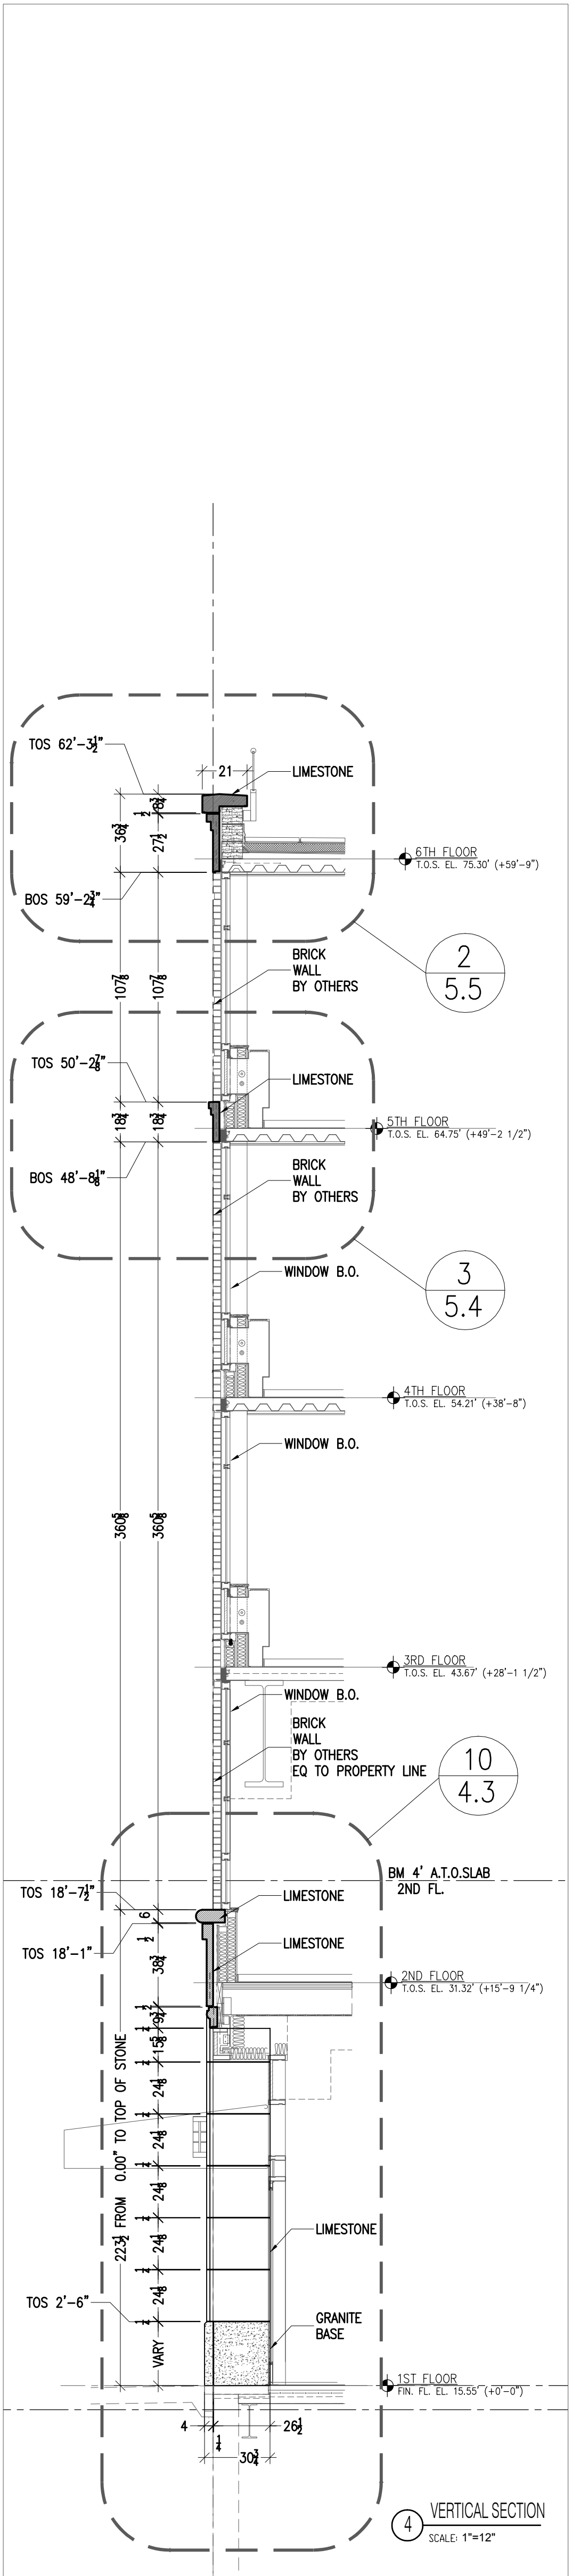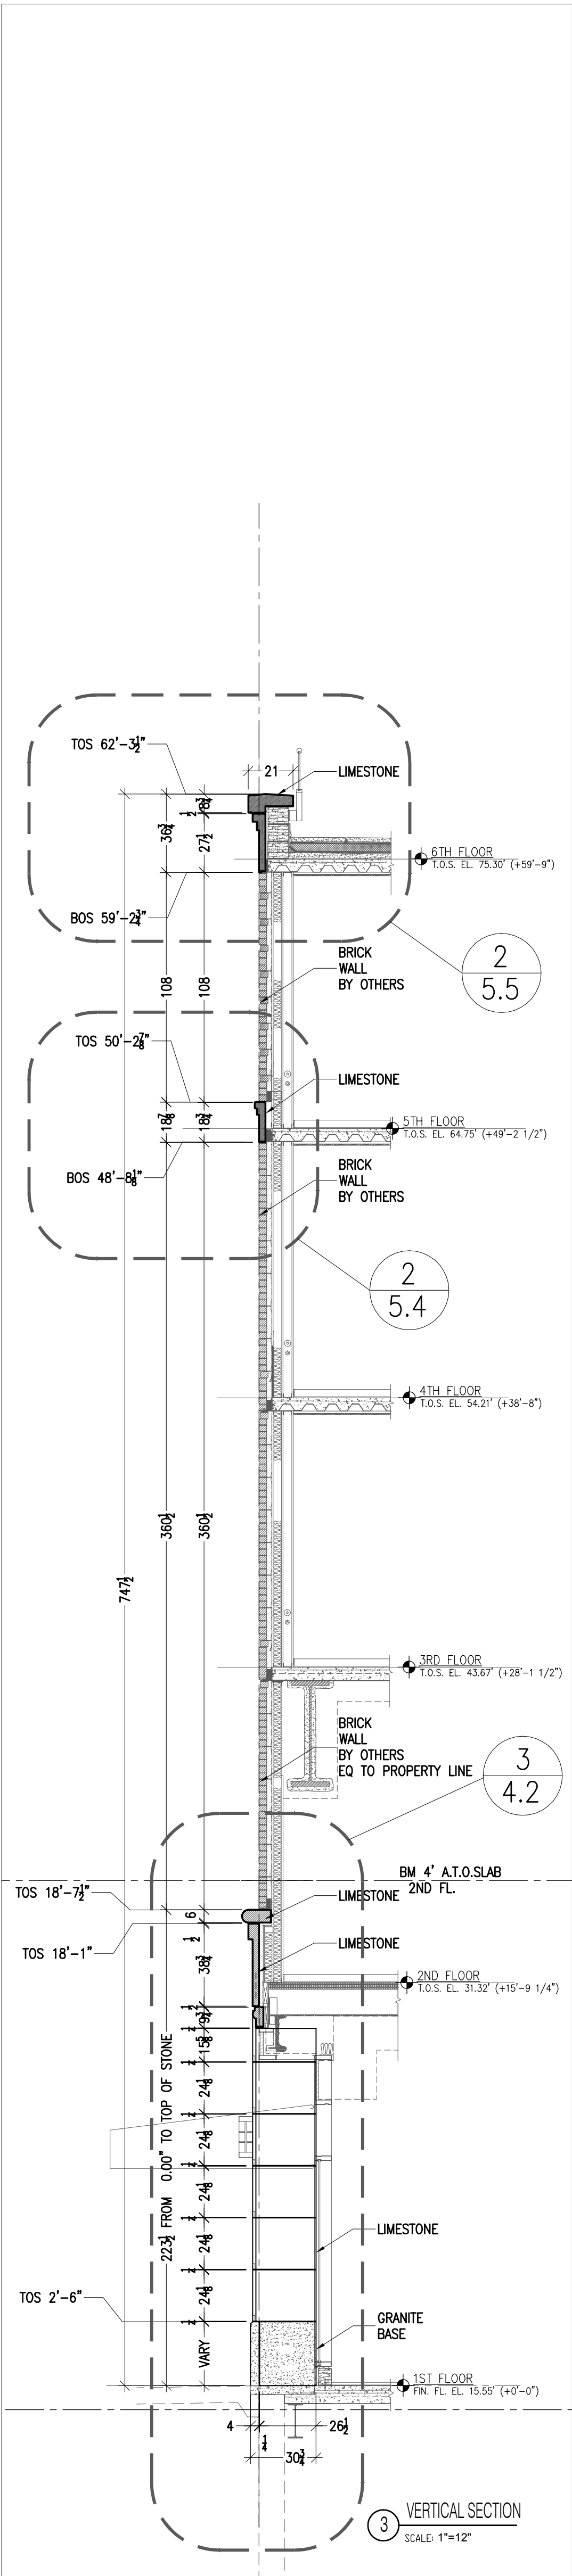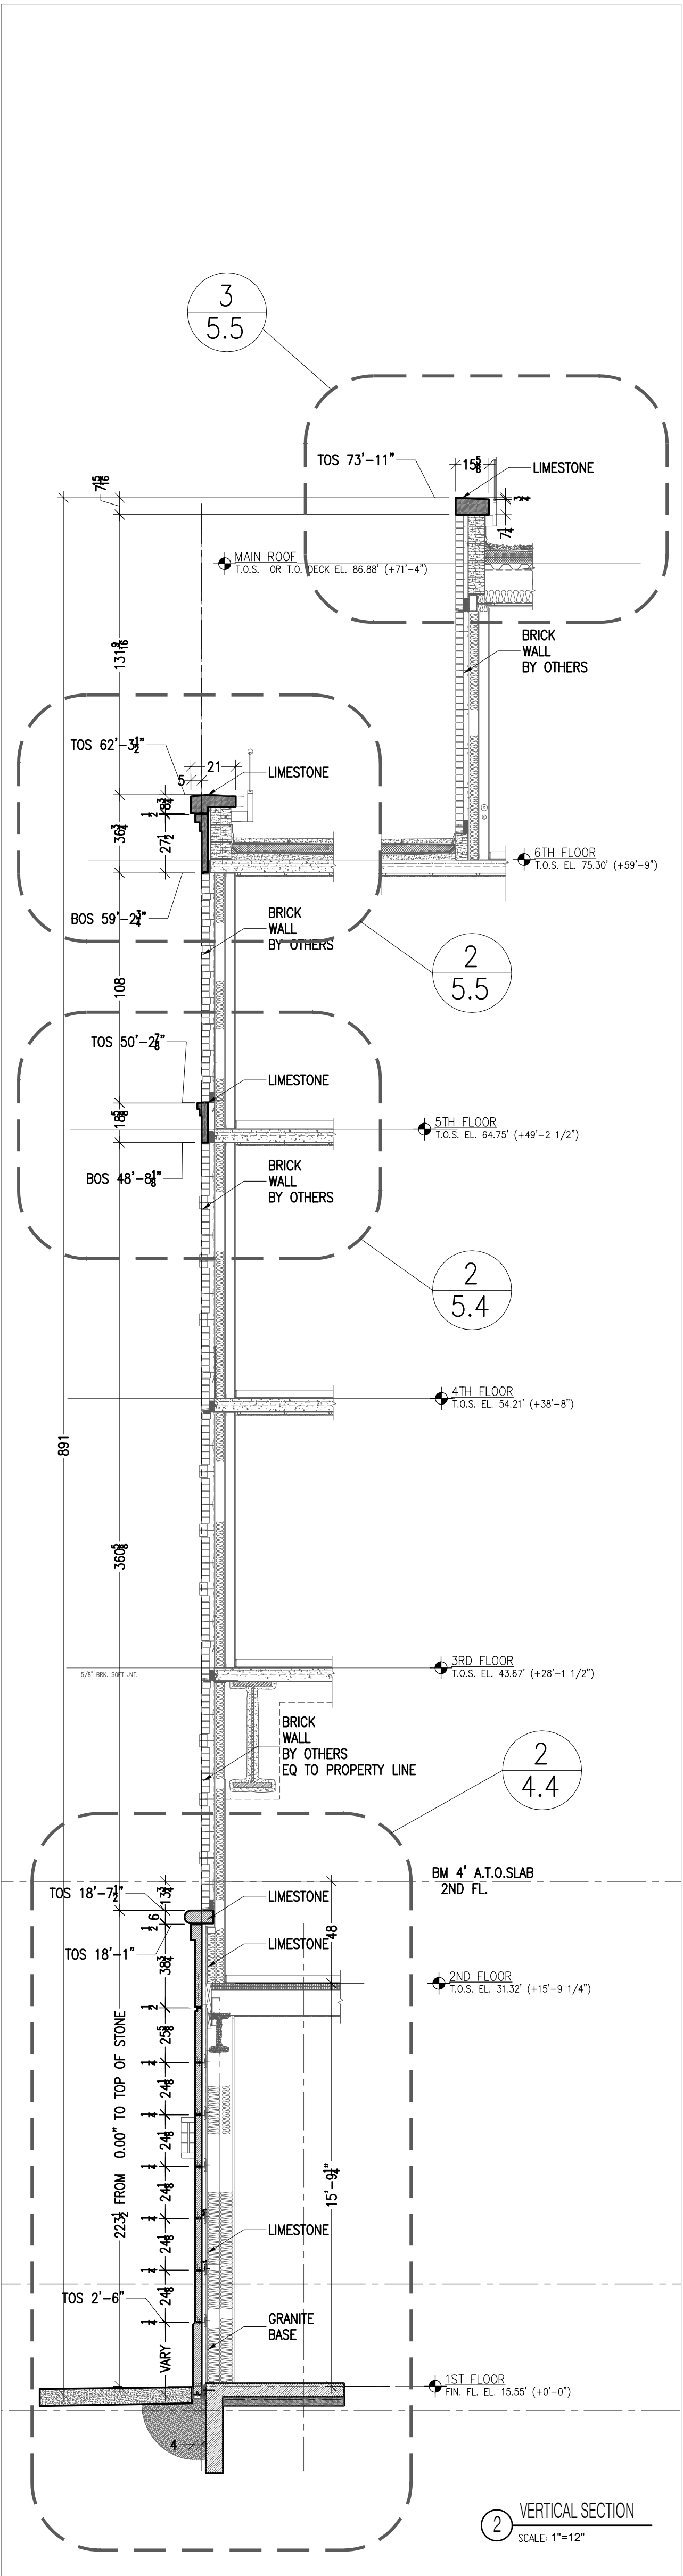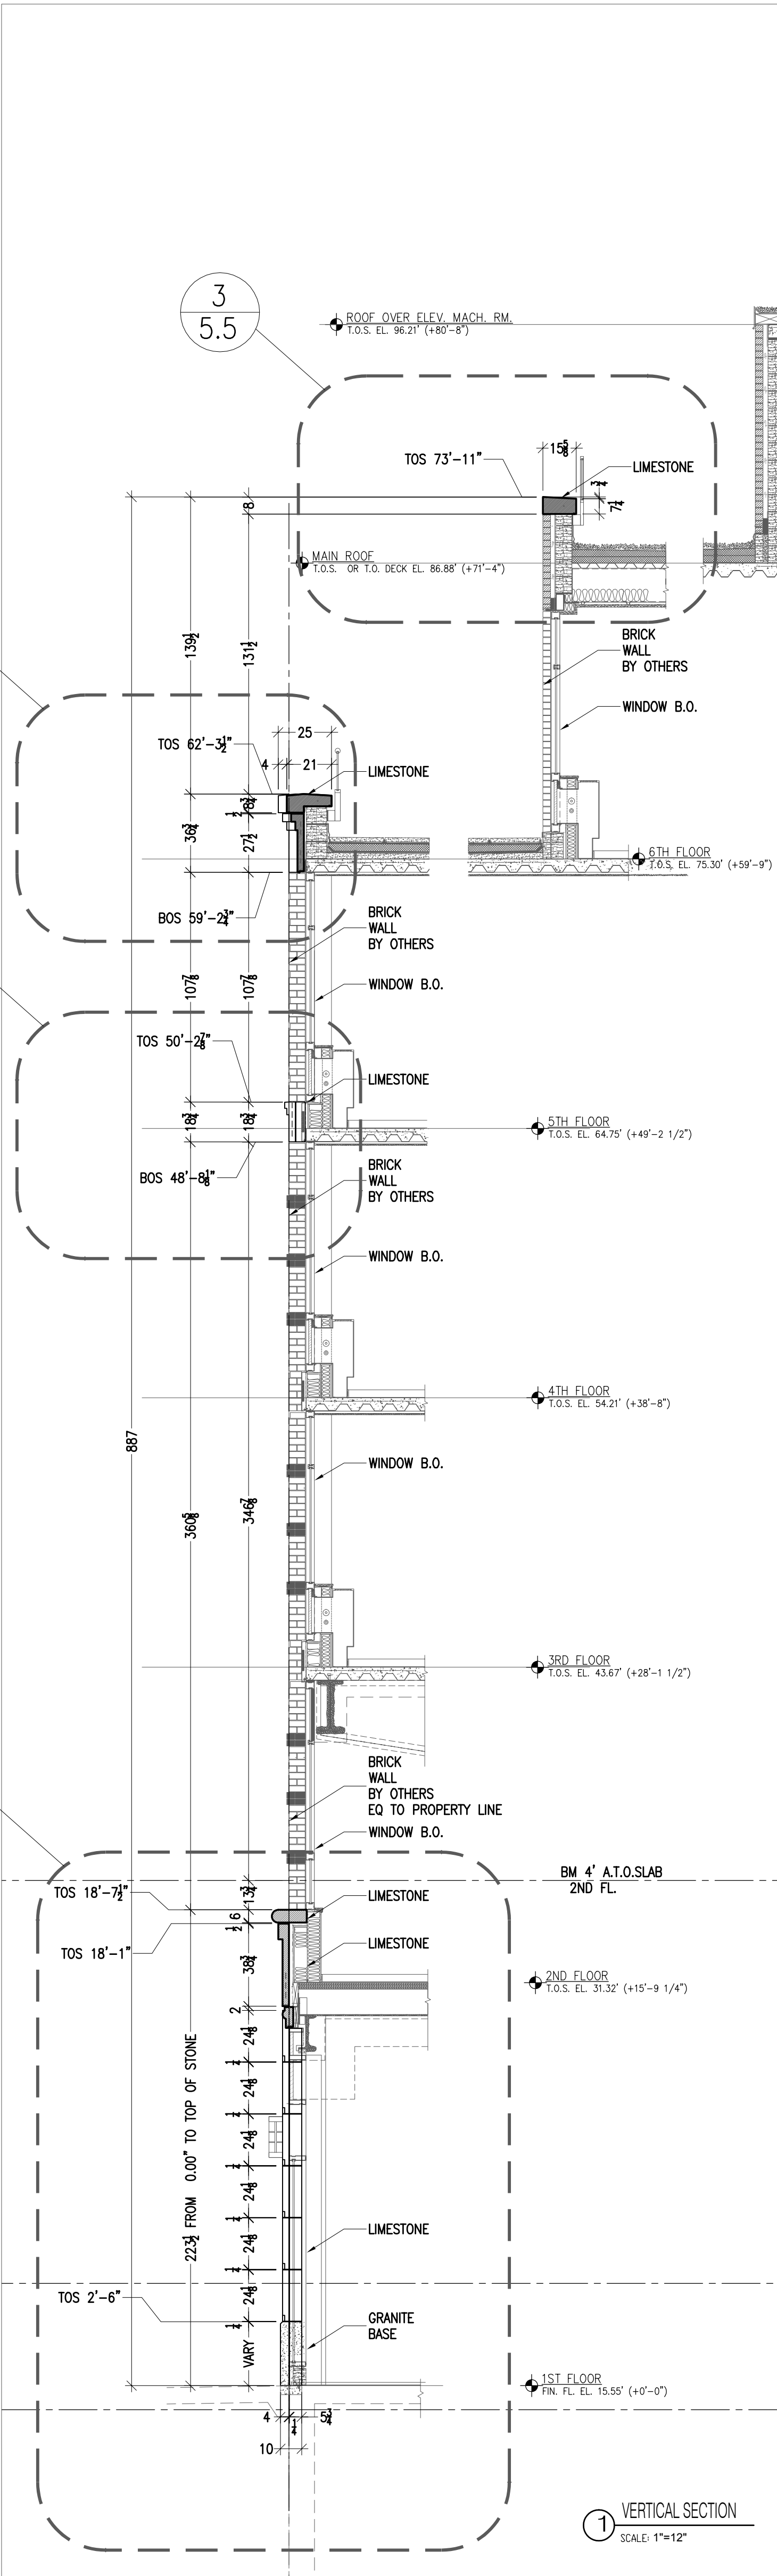

NOTES:

MATERIAL:
WALL
MATERIAL: LIMESTONE
FINISH: HONED
THICKNESS: 3", 4", 5", 6"
BASE
MATERIAL: KANFANAR GRANITE
FINISH: POLISHED
THICKNESS: 4"

NOTE:
1. This drawing is for panel dimensions and size only.
2. Structural stainless steel anchoring and design calculations will follow upon the approval of shop drawings.

FEB 16, 2006	Second Submittal
FEB 07, 2006	First Submittal

DRAWN BY: Y.P. N.P. S.B.
CHECKED BY: K.K.
APPROVED BY:

ARCHITECT:






CLIENT :

JOB NAME :

88 WASHINGTON PL
EXTERIOR CLADDING

TITLE:

VERTICAL SECTIONS
SITE PLAN

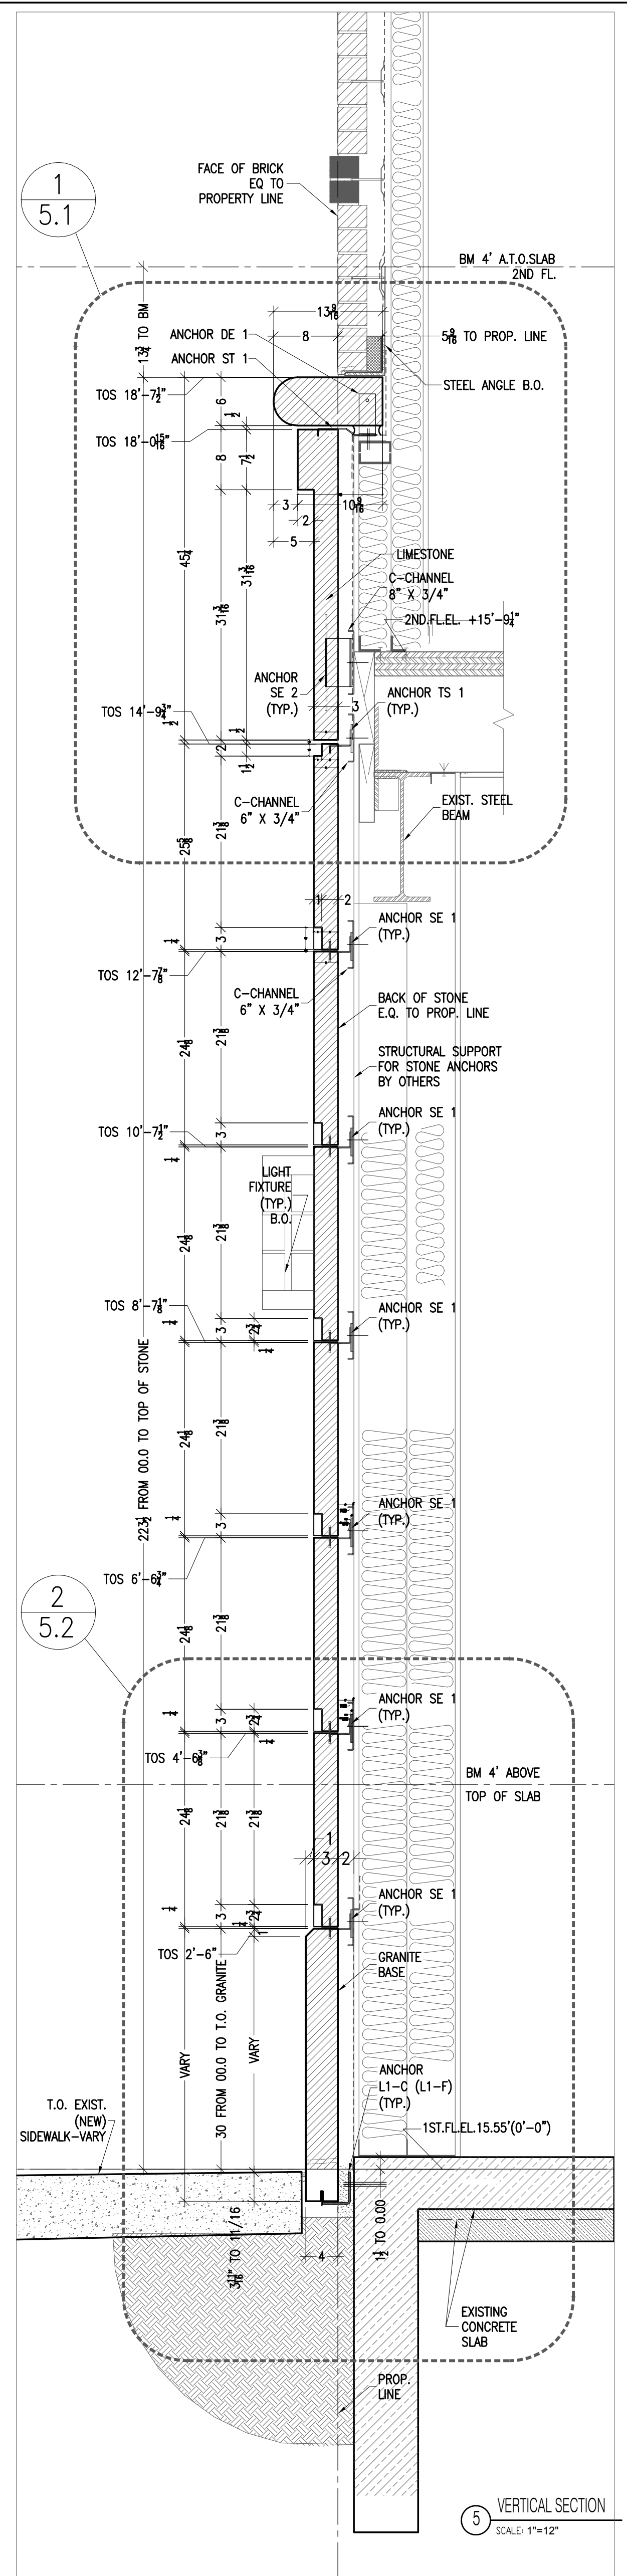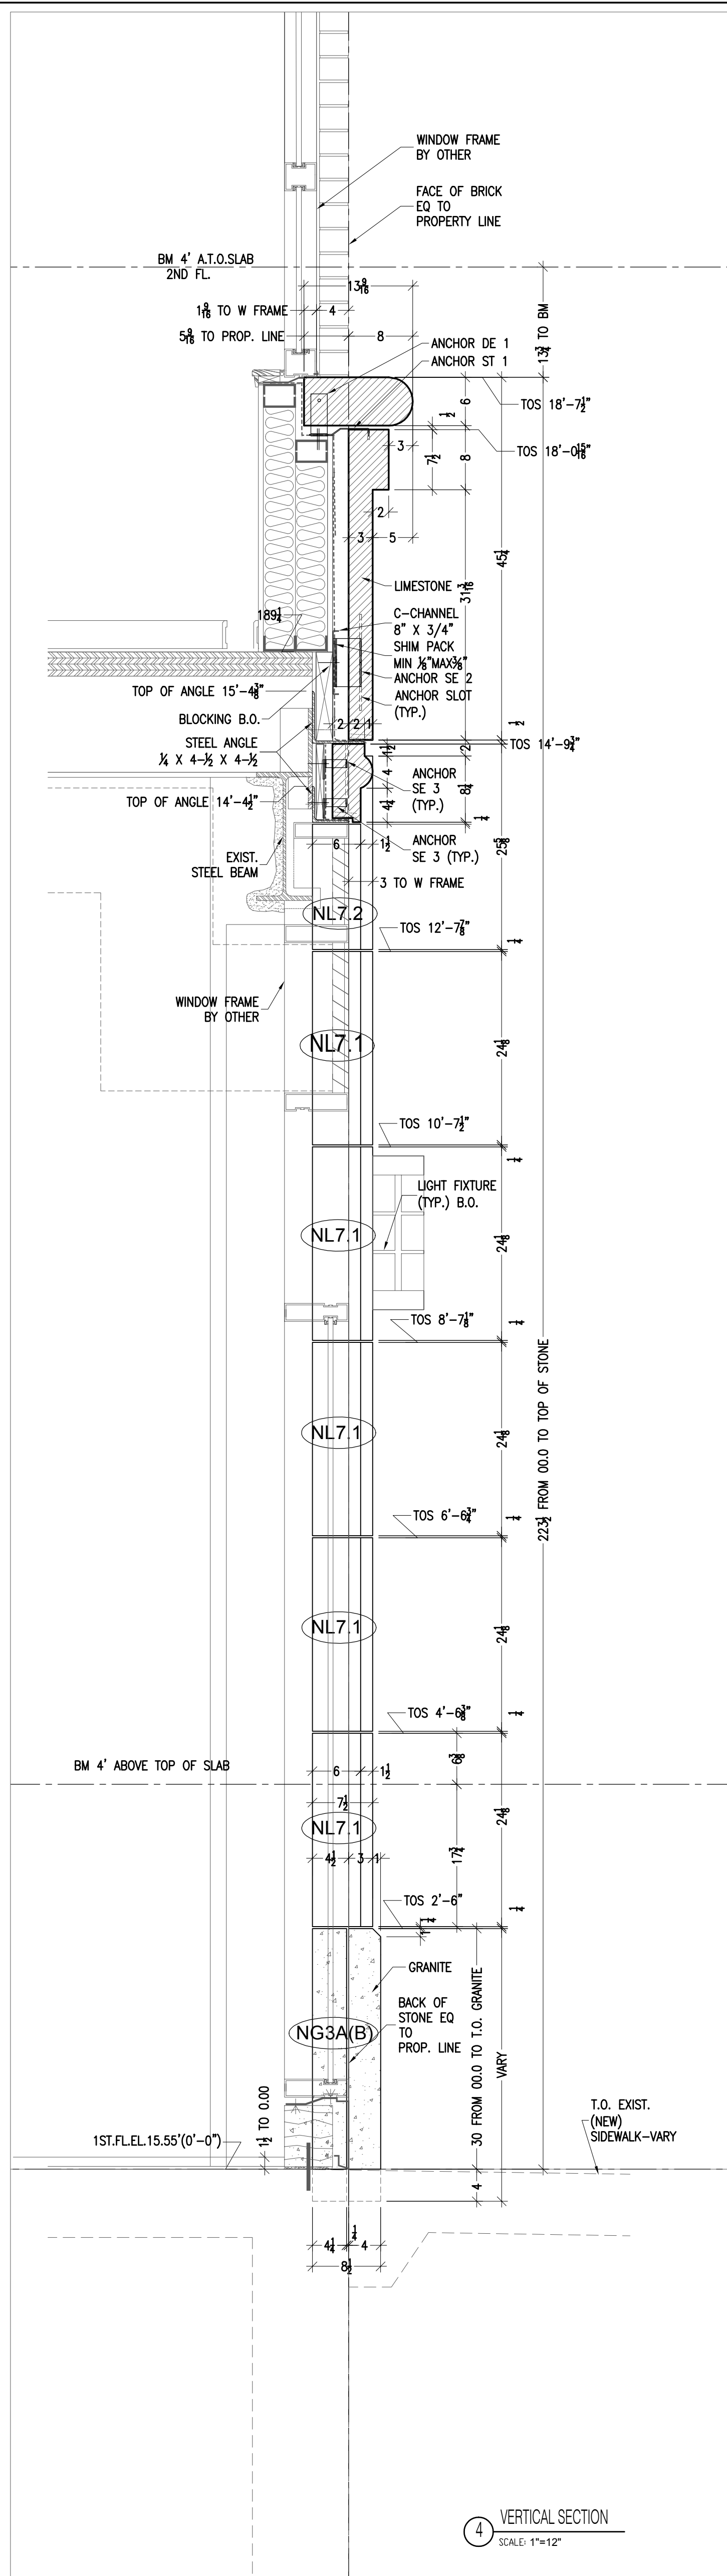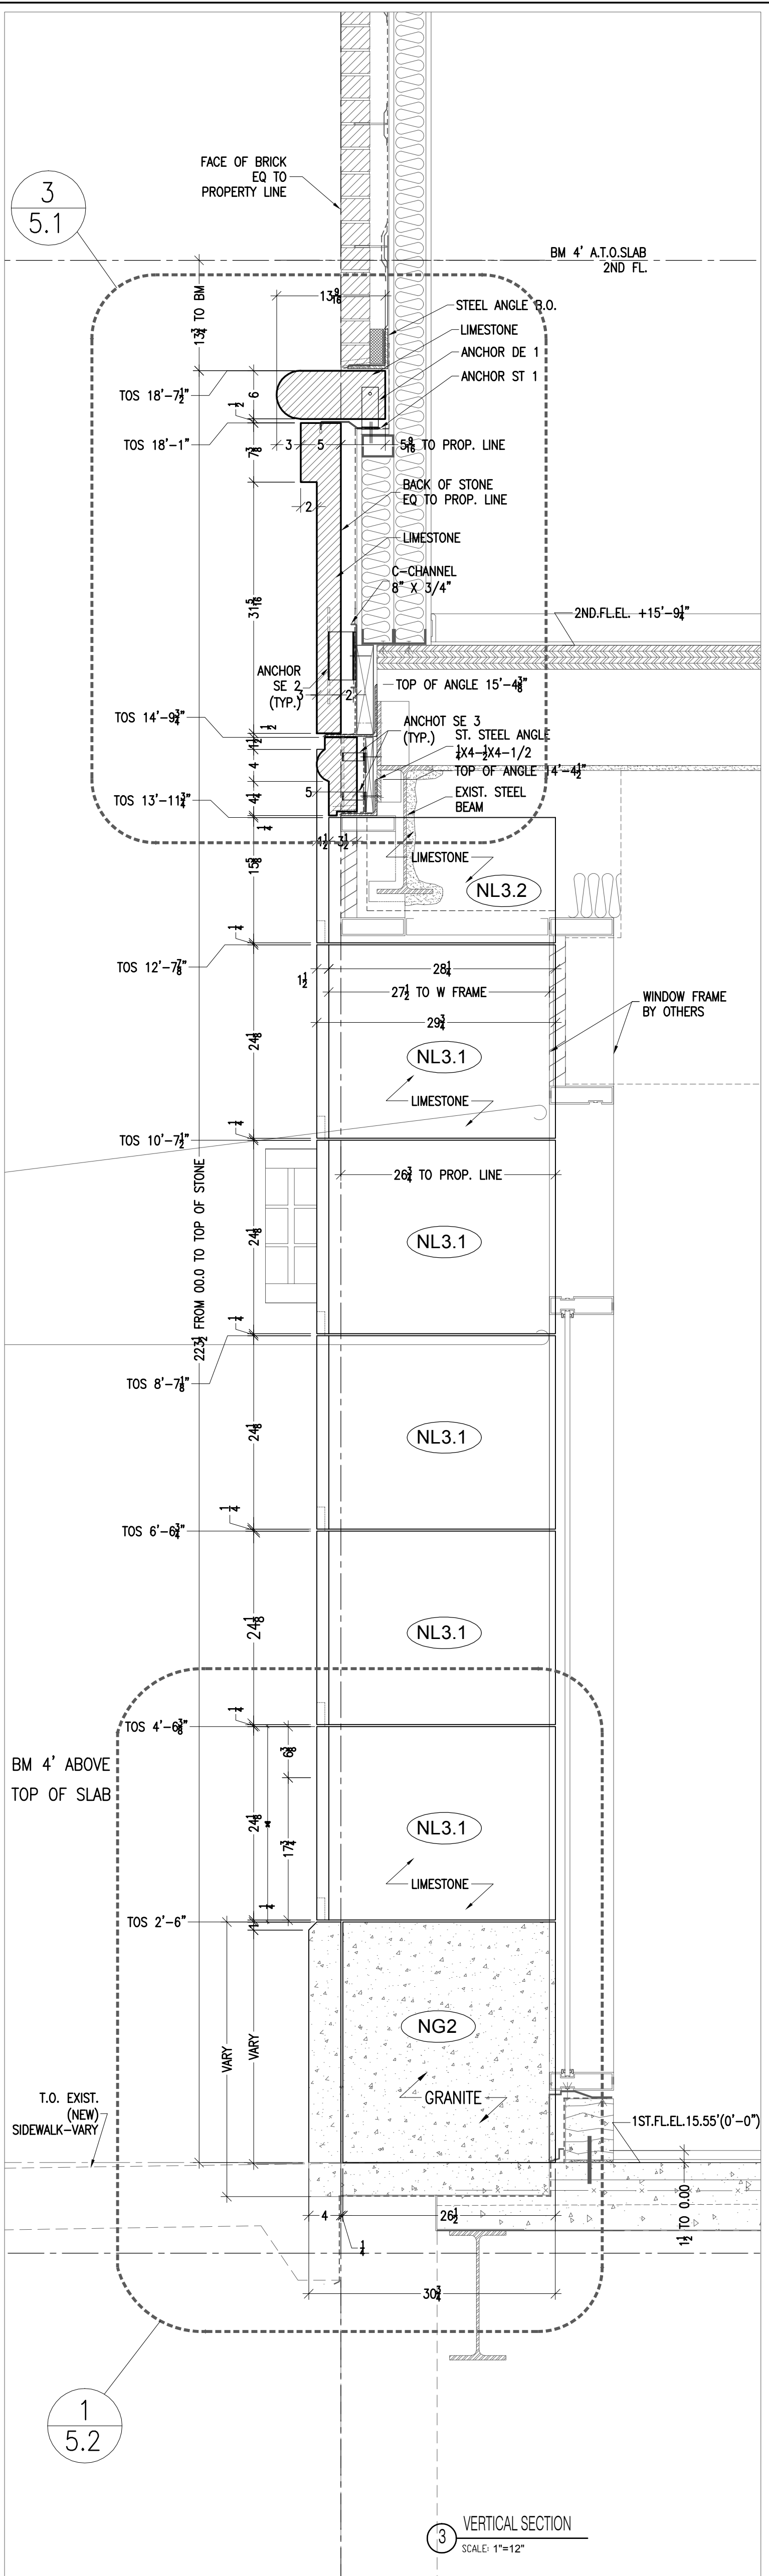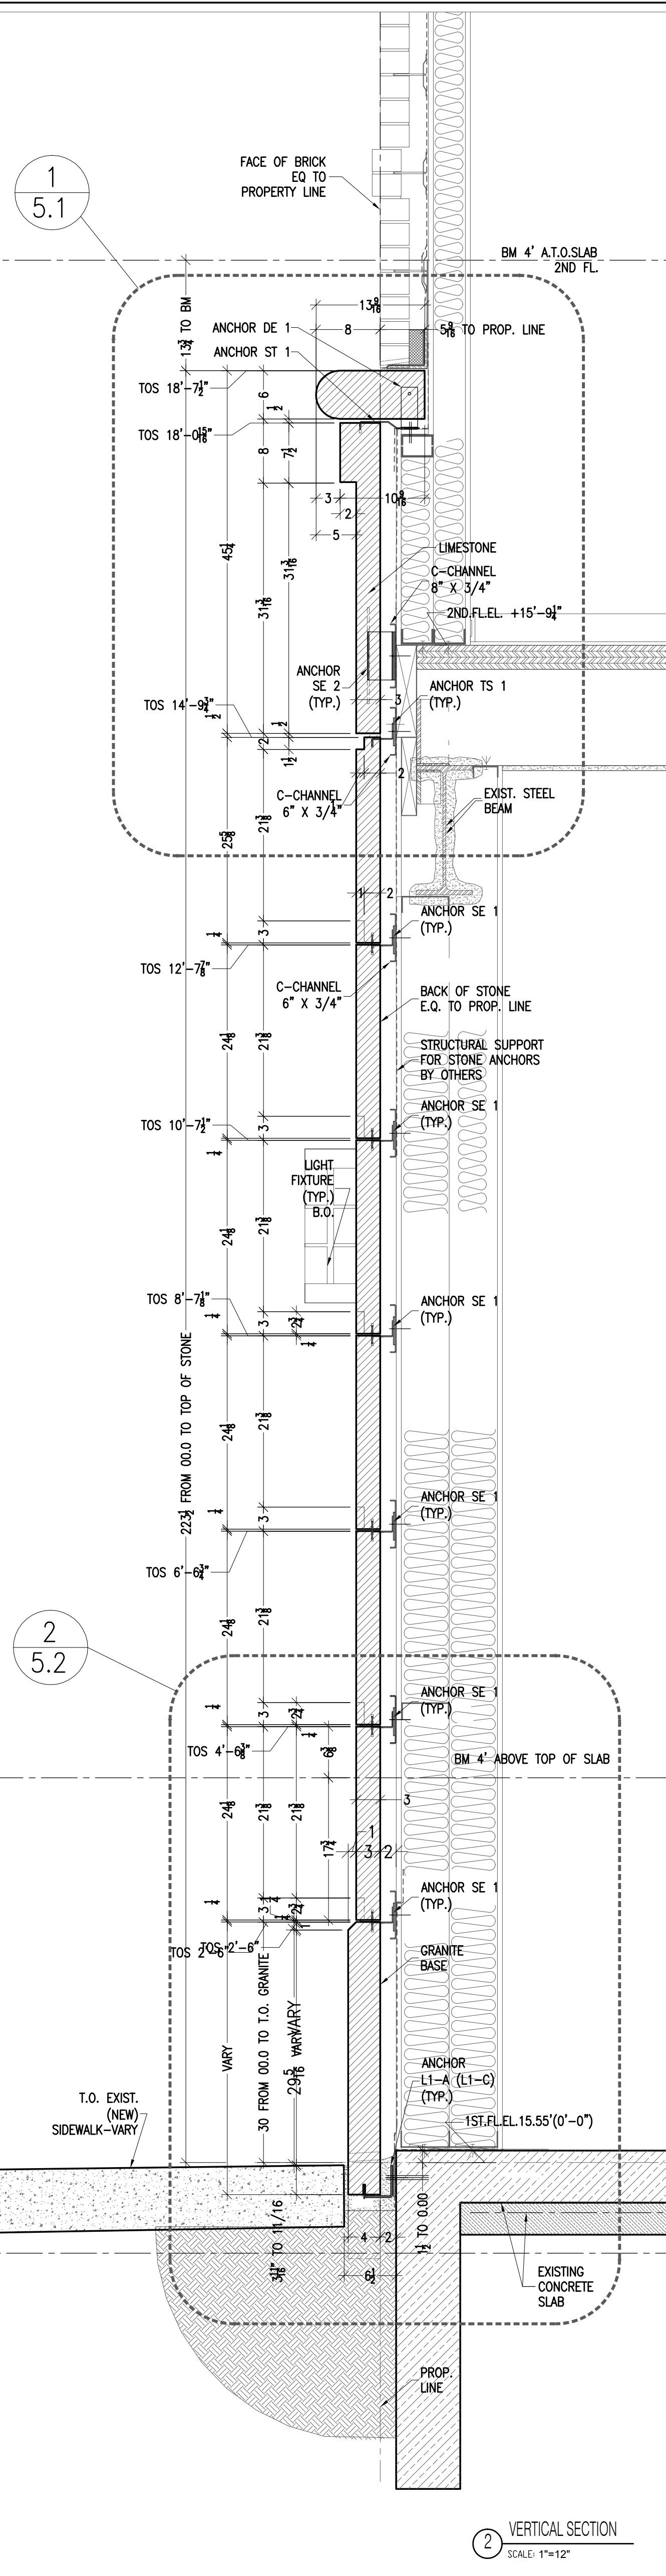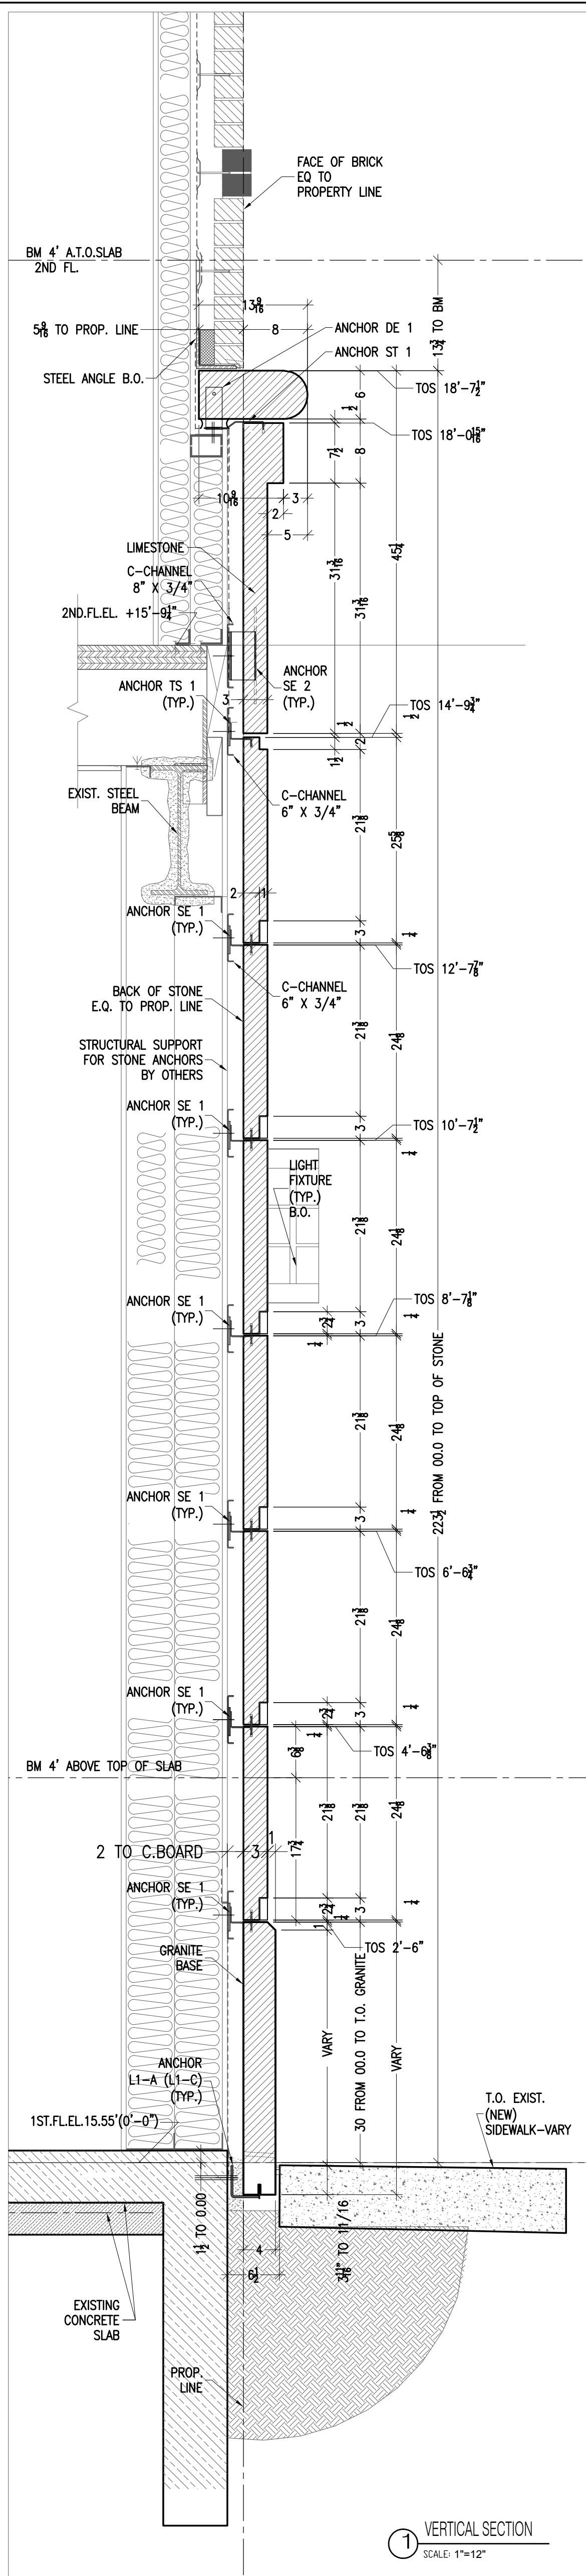

NOTES:

MATERIAL:

WALL

MATERIAL: LIMESTONE

FINISH: HONED

THICKNESS: 3", 4", 6"

BASE

MATERIAL: KANFANAR GRANITE

FINISH: POLISHED

THICKNESS: 4"

NOTE:

1. This drawing is for panel dimensions and size only.

2. Structural stainless steel anchoring and design calculations will follow upon the approval of shop drawings.

FEB 16, 2006	Second Submittal
FEB 07, 2006	First Submittal

DRAWN BY: Y.P.N.P.S.B.

CHECKED BY: K.K.

APPROVED BY:

ARCHITECT:

CLIENT:






JOB NAME:

88 WASHINGTON PL
EXTERIOR CLADDING

TITLE:

NORTH ELEVATION
VERTICAL SECTIONS
DETAILS

4.2

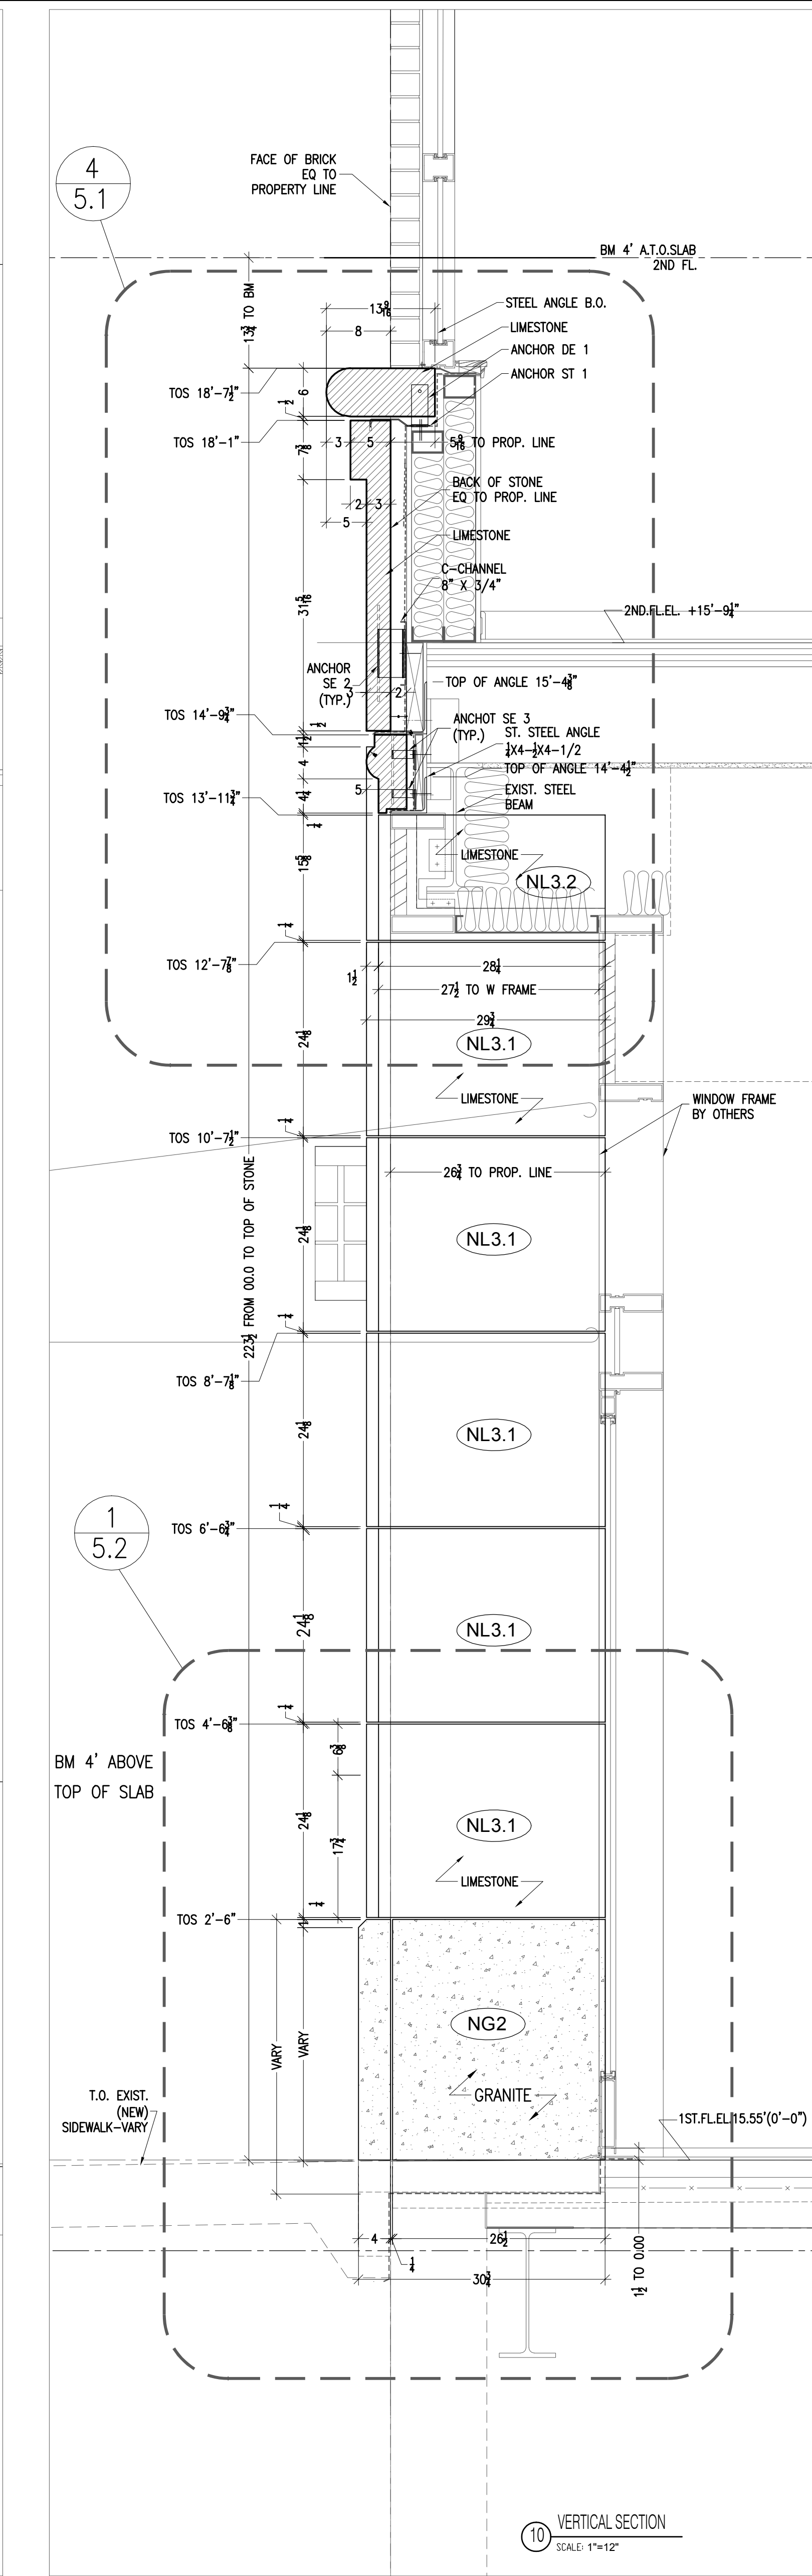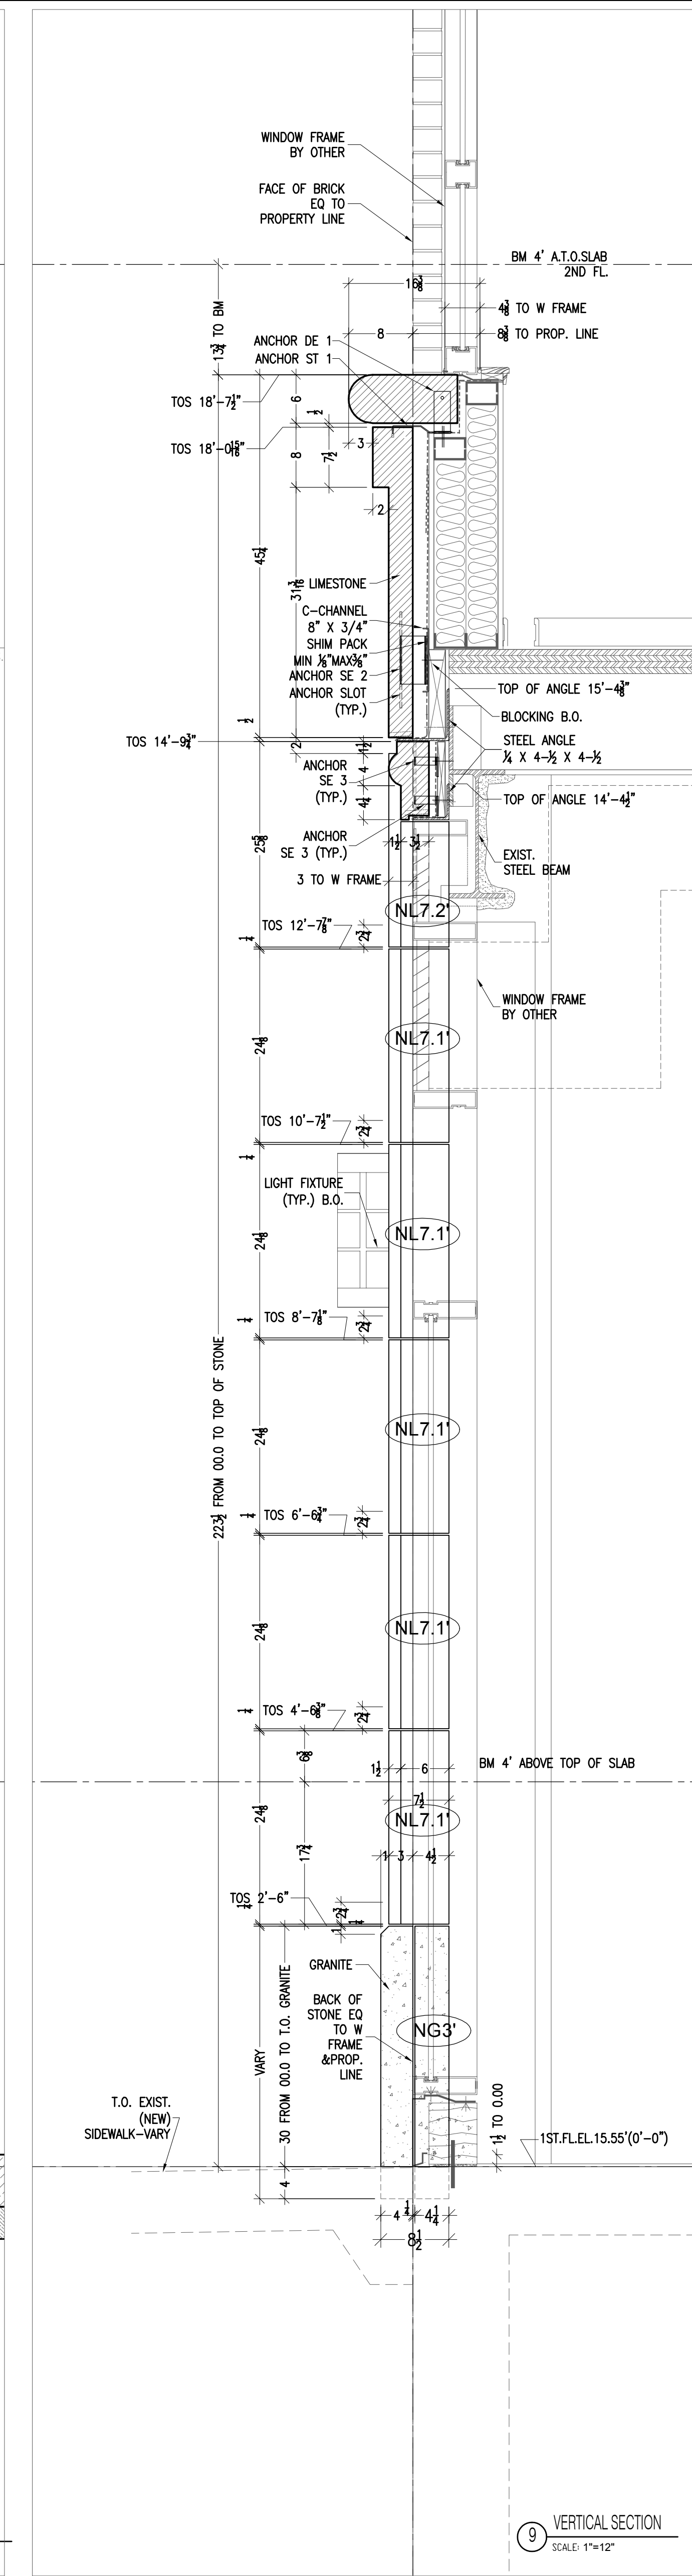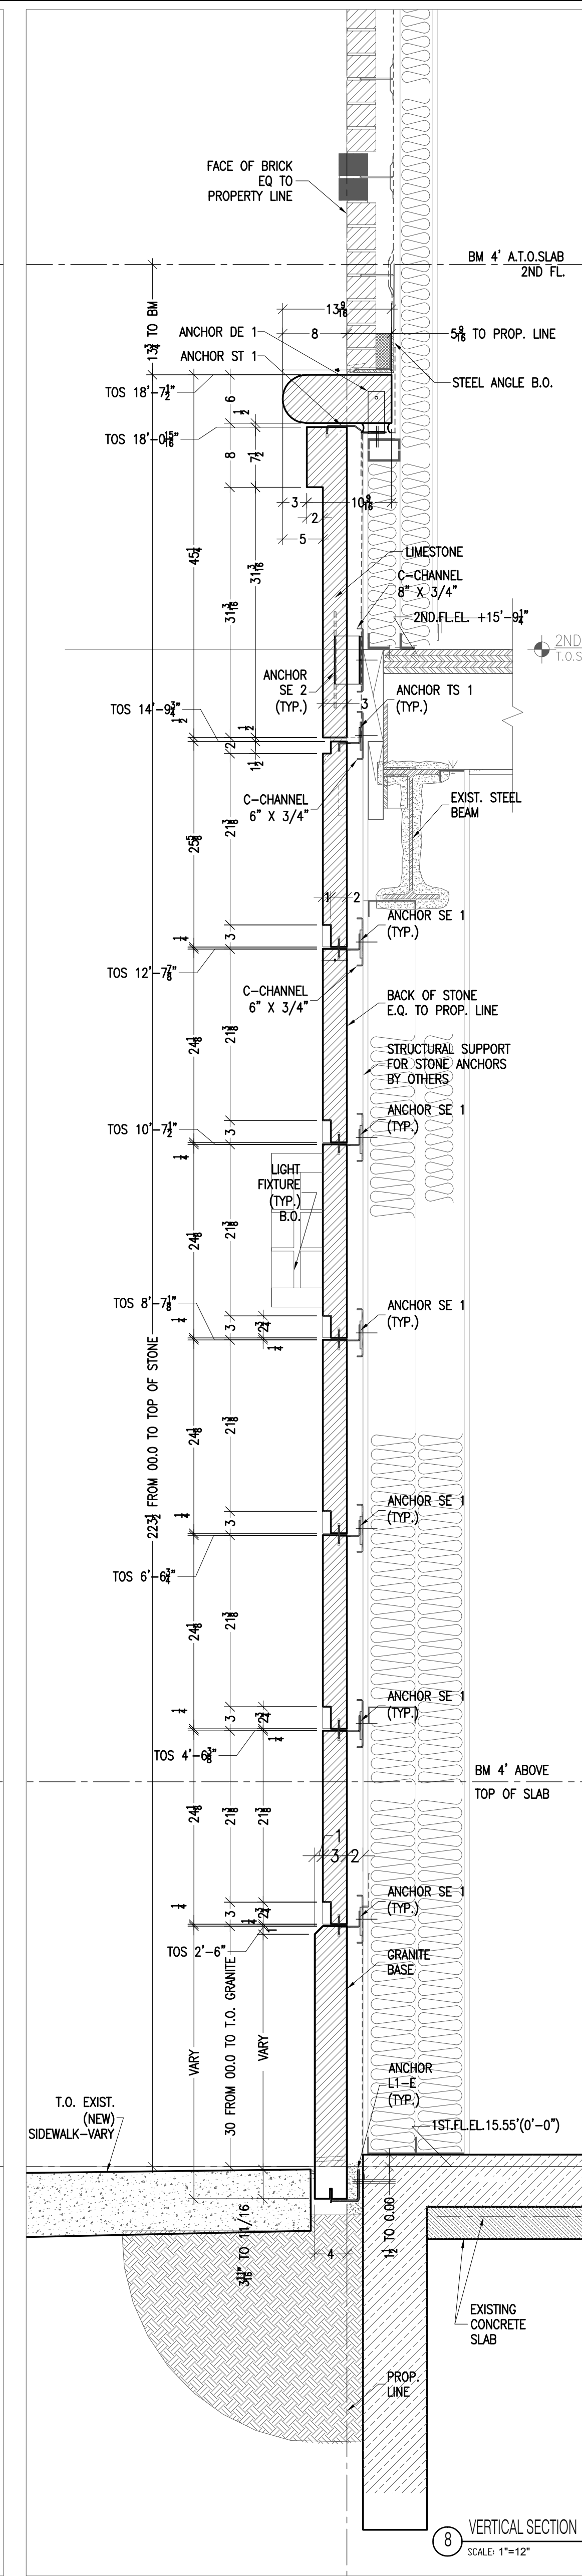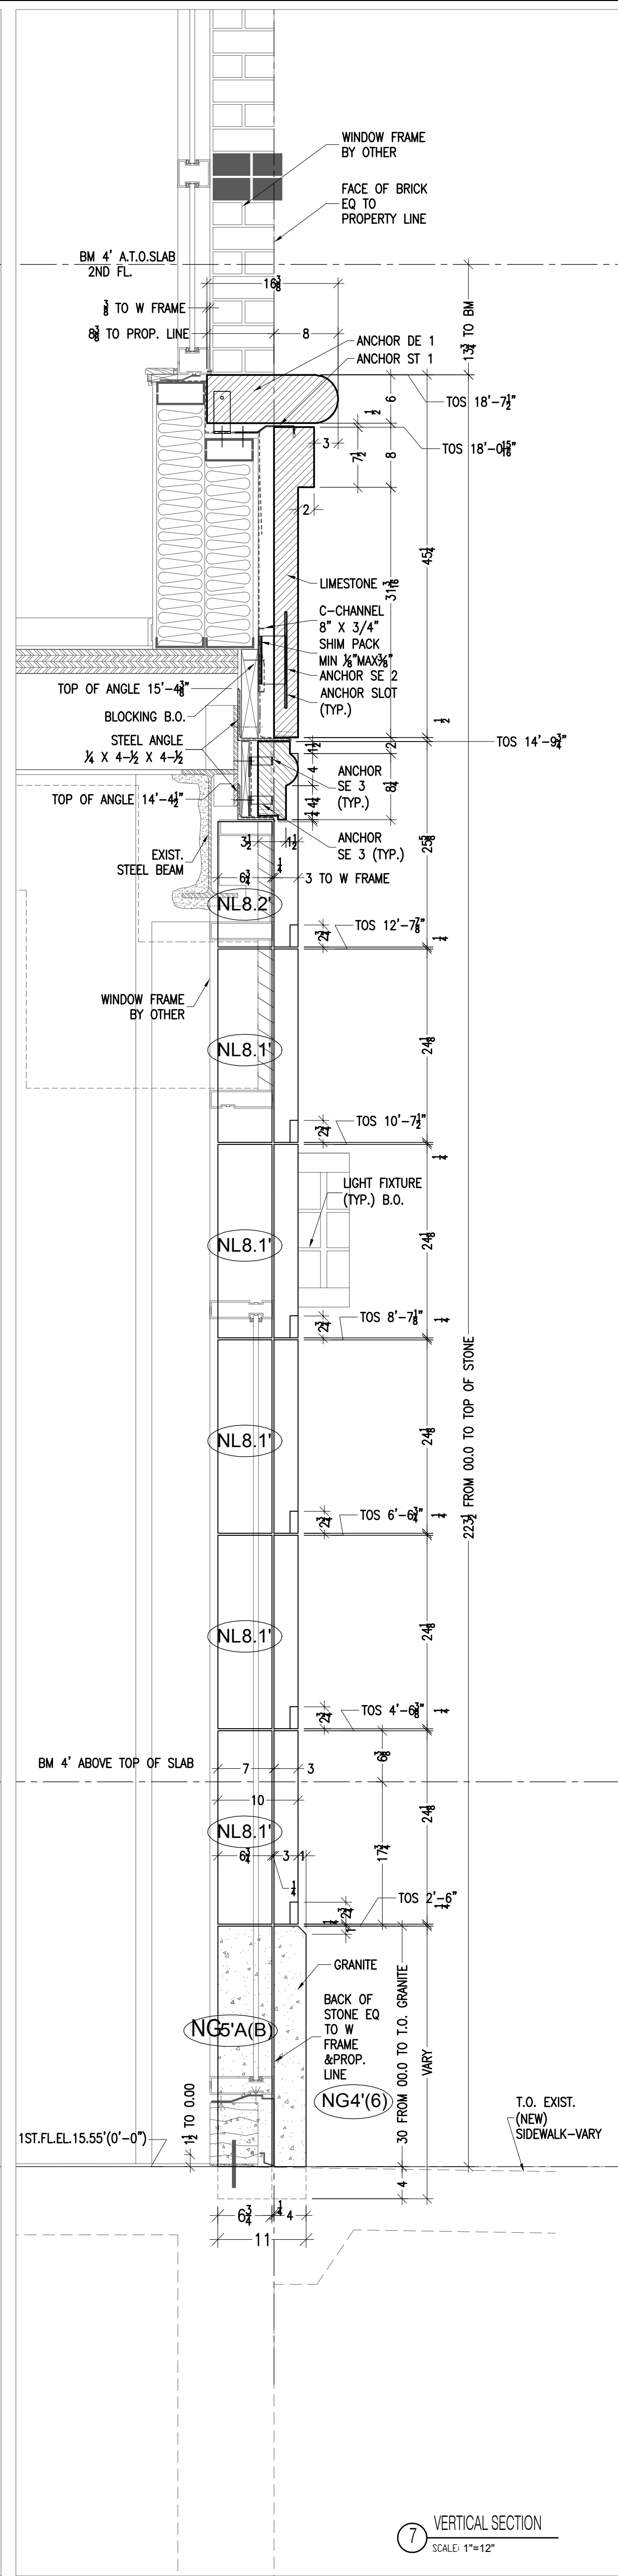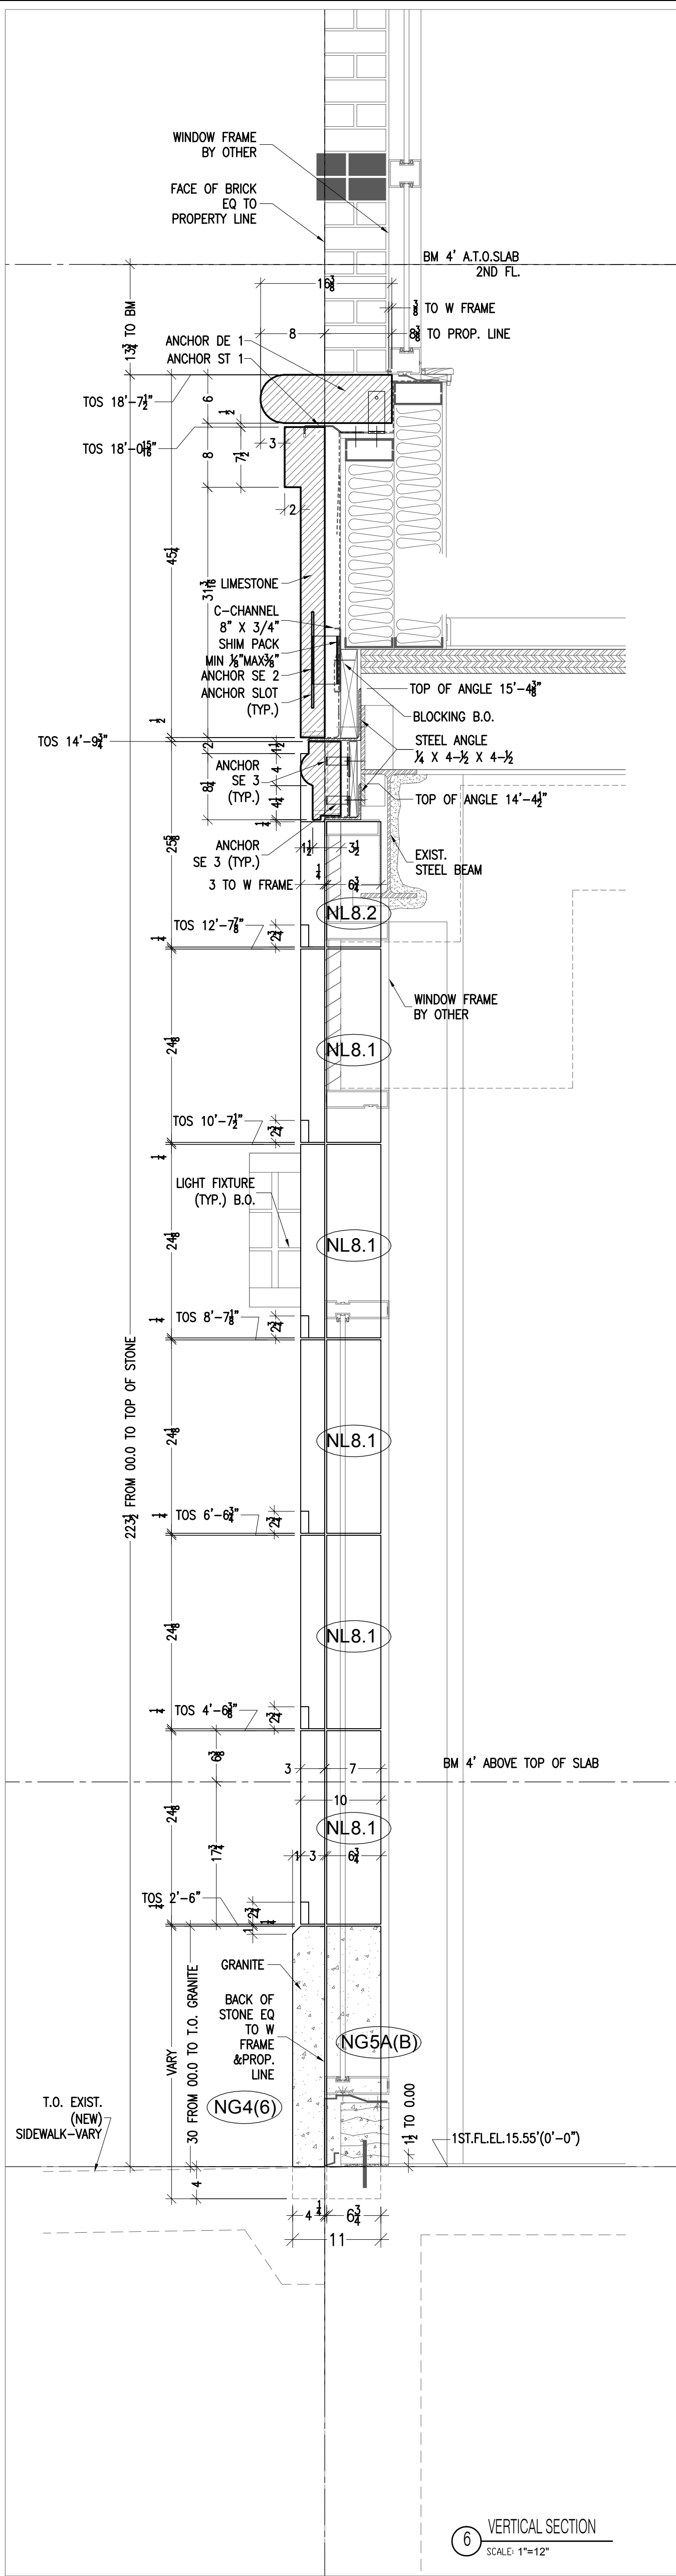

NOTES:

MATERIAL:

WALL

MATERIAL: LIMESTONE

FINISH: HONED

THICKNESS: 3", 4", 5", 6"

BASE

MATERIAL: KANFANAR GRANITE

FINISH: POLISHED

THICKNESS: 4"

NOTE:

1. This drawing is for panel dimensions and size only.

2. Structural stainless steel anchoring and design calculations will follow upon the approval of shop drawings.

FEB 16, 2006 Second Submittal

FEB 07, 2006 First Submittal

DRAWN BY: Y.P. N.P. S.B.

CHECKED BY: K.K.

APPROVED BY:

ARCHITECT:

CLIENT:

JOB NAME:

88 WASHINGTON PL






EXTERIOR CLADDING

TITLE:

NORTH ELEVATION

VERTICAL SECTIONS

DETAILS

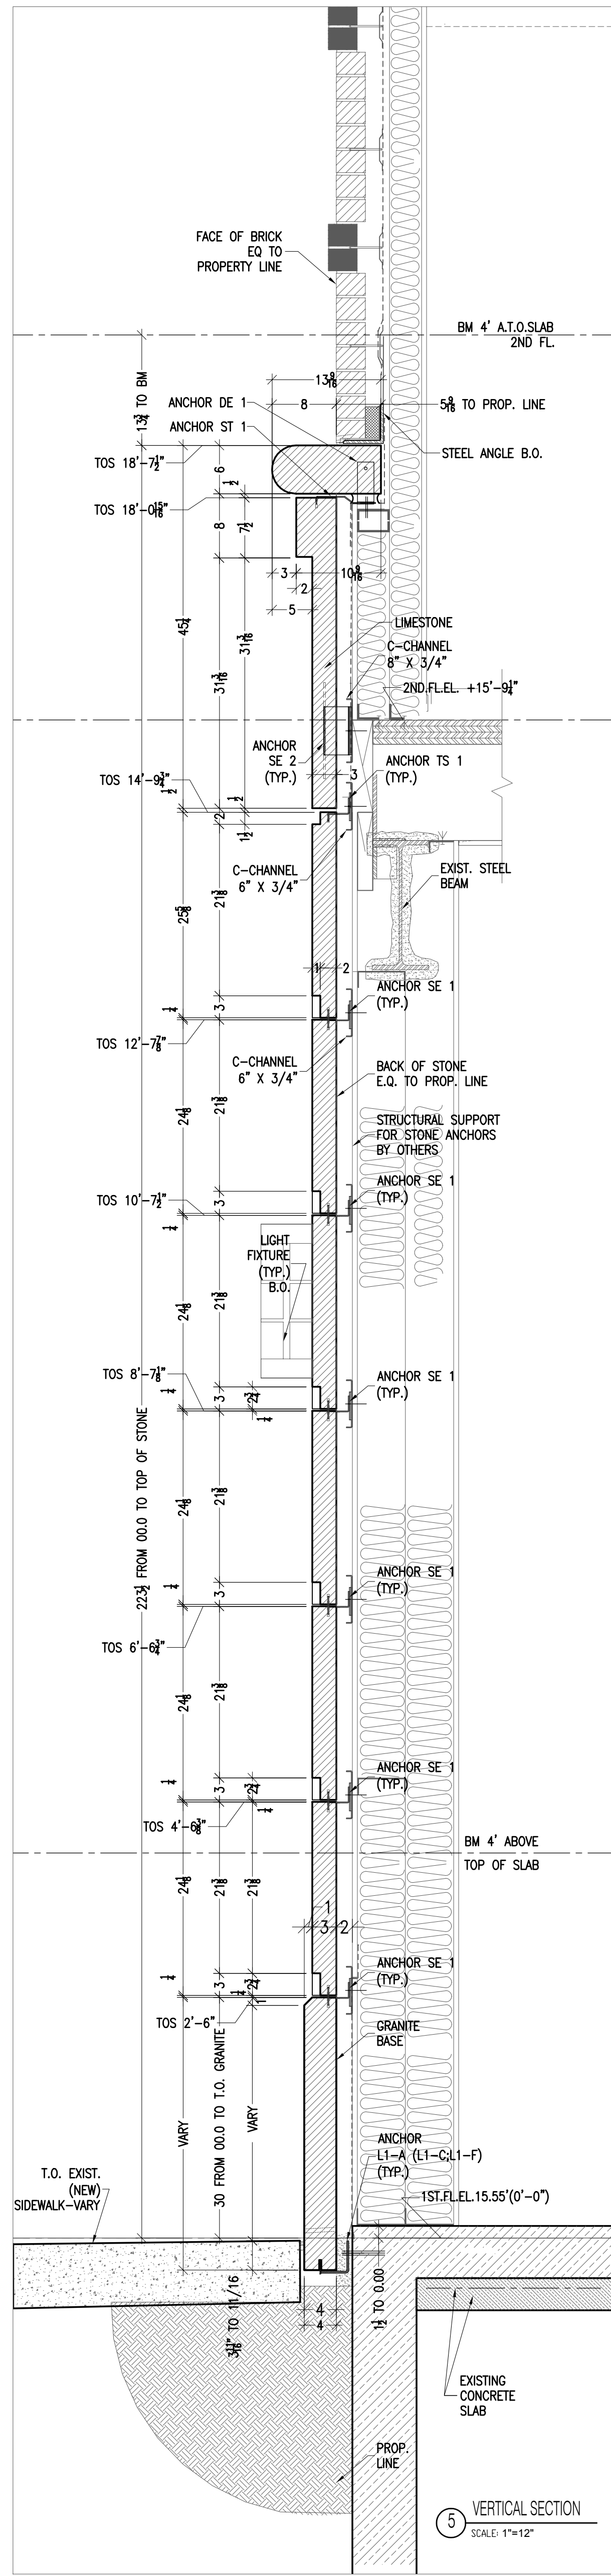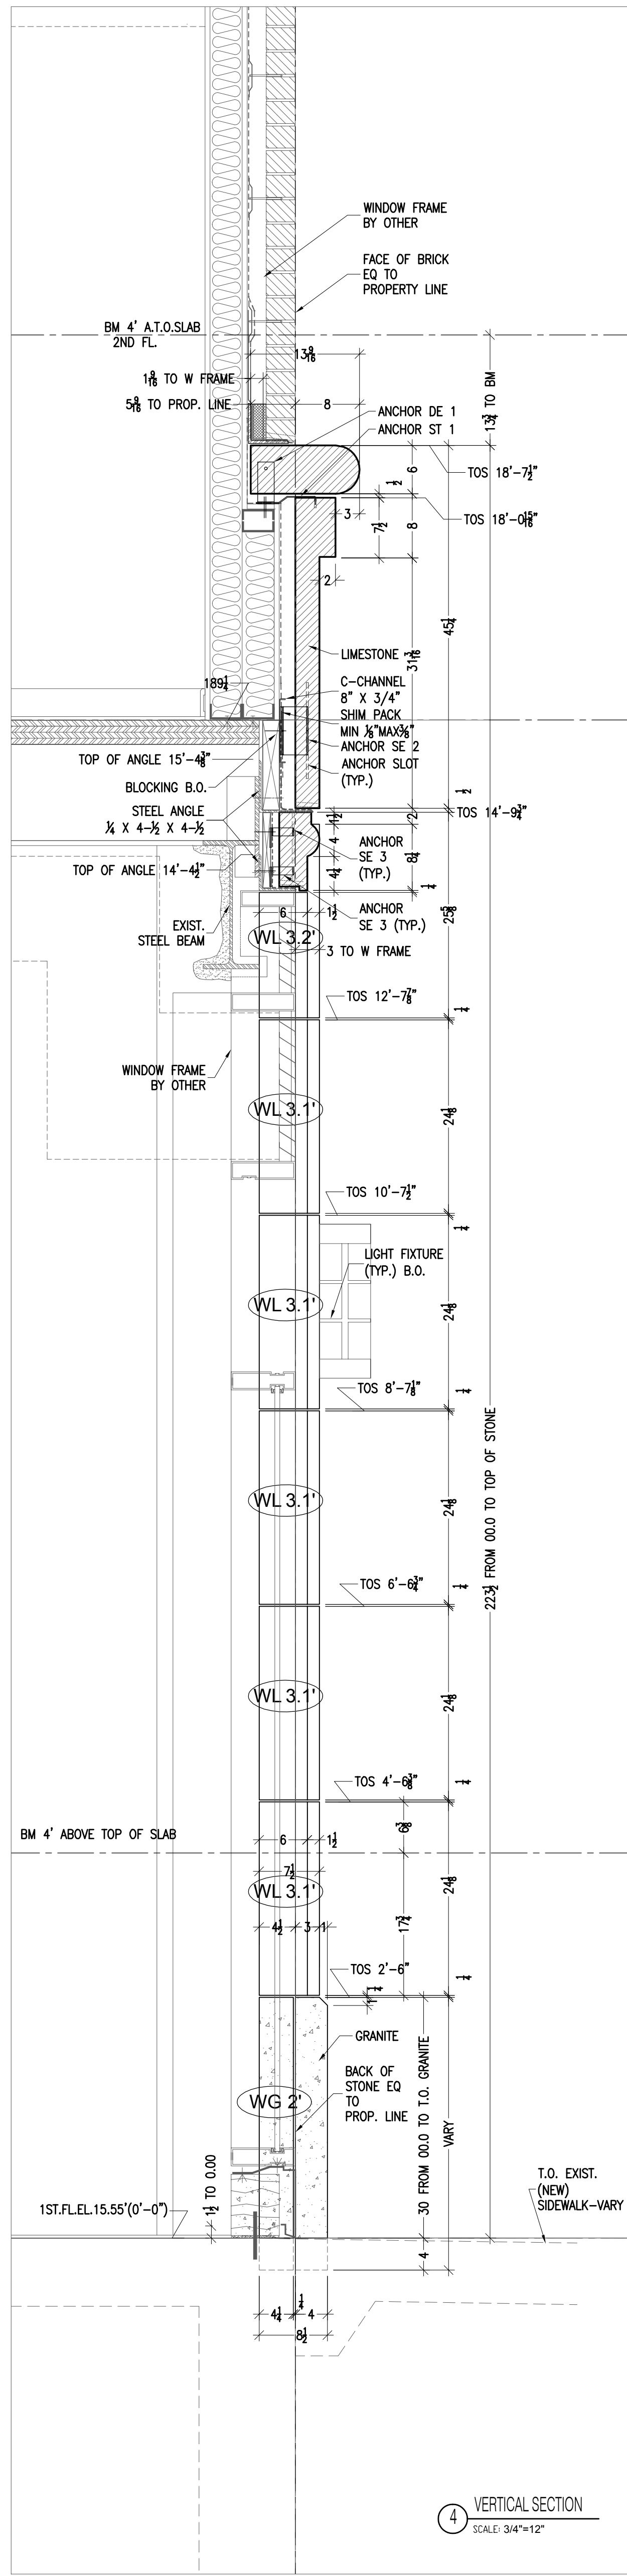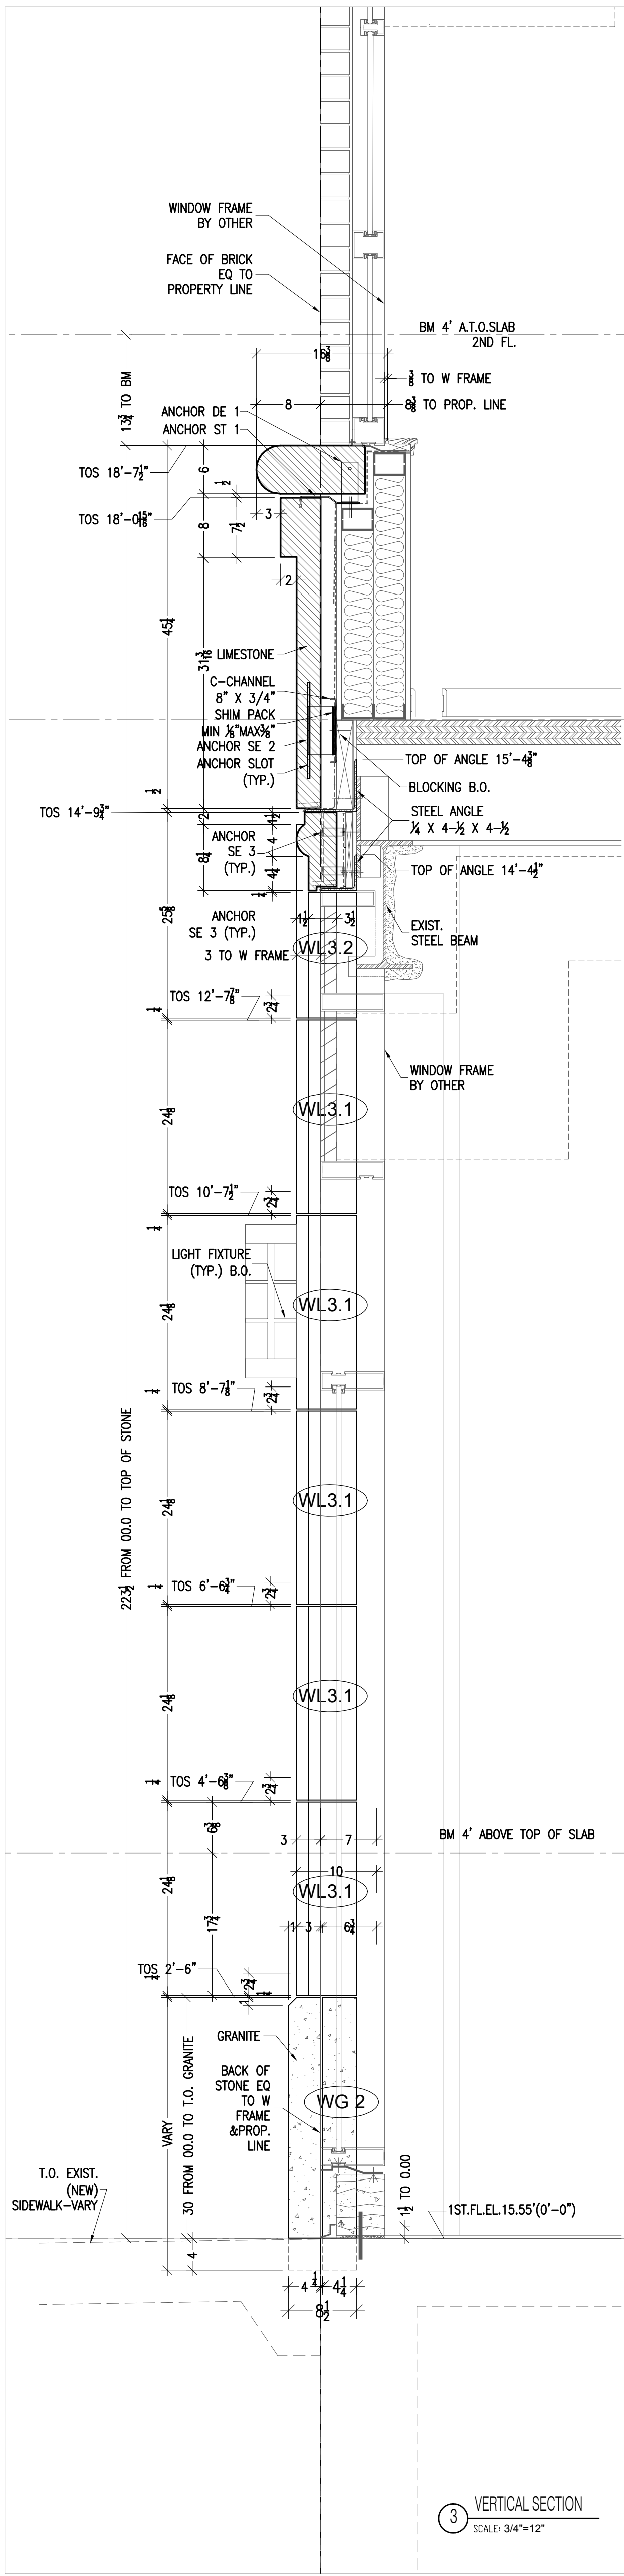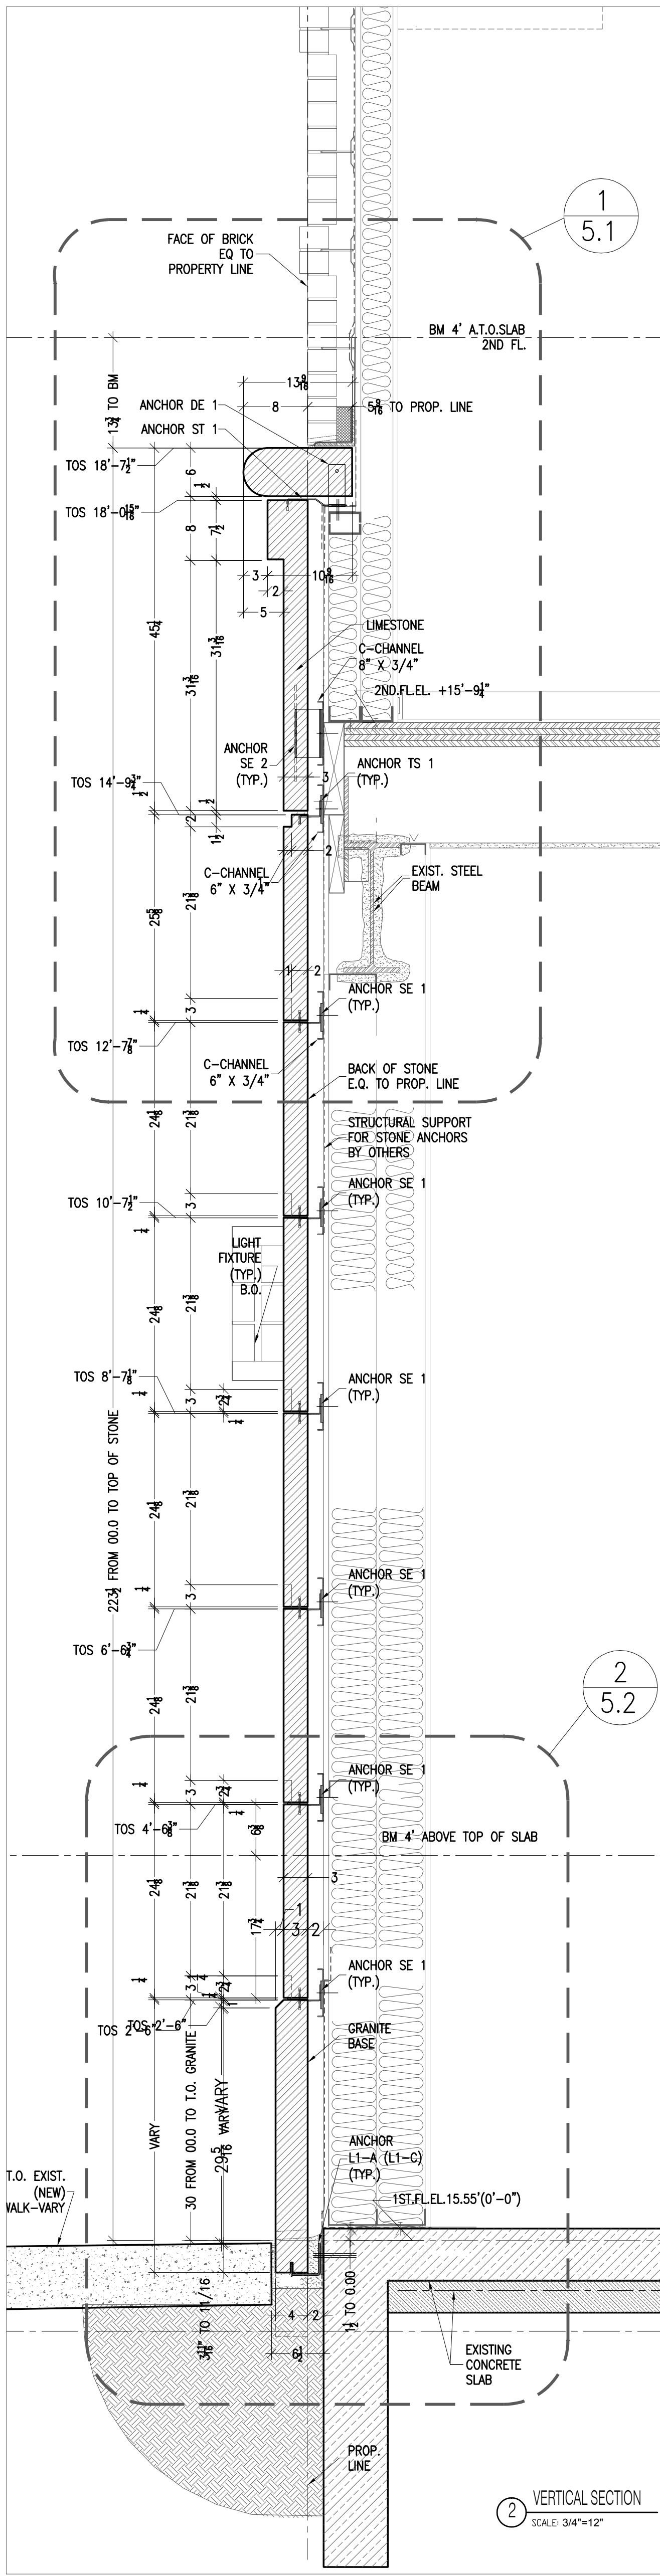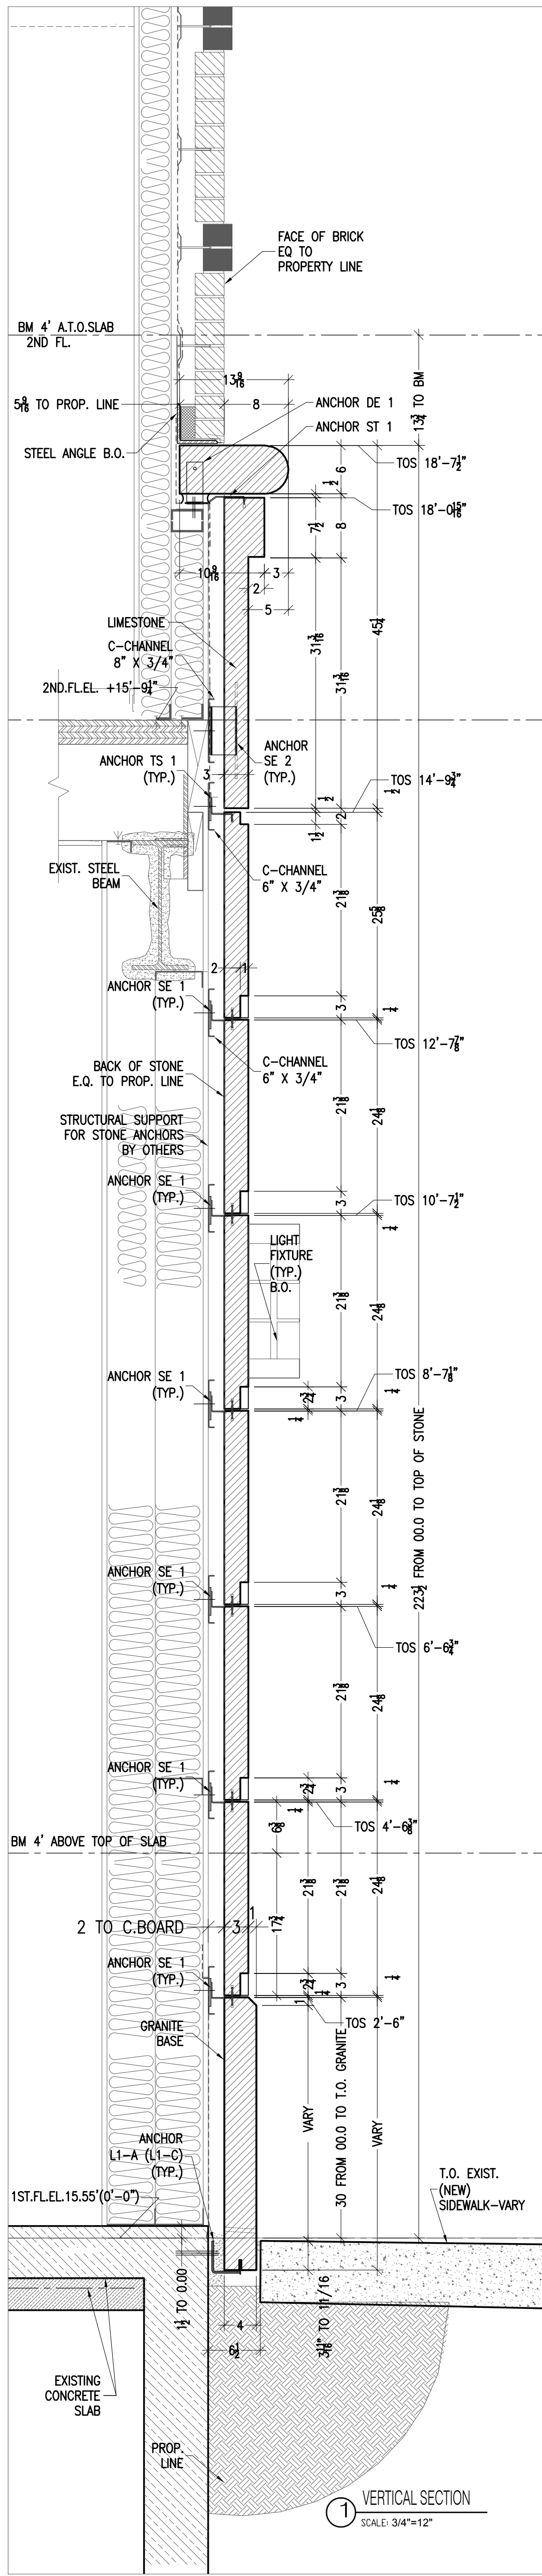

NOTES:

MATERIAL:

WALL

MATERIAL: LIMESTONE

FINISH: HONED

THICKNESS: 3", 4", 5", 6"

BASE

MATERIAL: KANFANAR GRANITE

FINISH: POLISHED

THICKNESS: 4"

NOTE:

1. This drawing is for panel dimensions and size only.

2. Structural stainless steel anchoring and design calculations will follow upon the approval of shop drawings.

FEB 16, 2008 Second Submittal

FEB 07, 2008 First Submittal

DRAWN BY: Y.P.N.P.S.B.

CHECKED BY: K.K.

APPROVED BY:

ARCHITECT:

CLIENT:

JOB NAME:

88 WASHINGTON PL






EXTERIOR CLADDING

TITLE:

WEST ELEVATION

VERTICAL SECTIONS

DETAILS

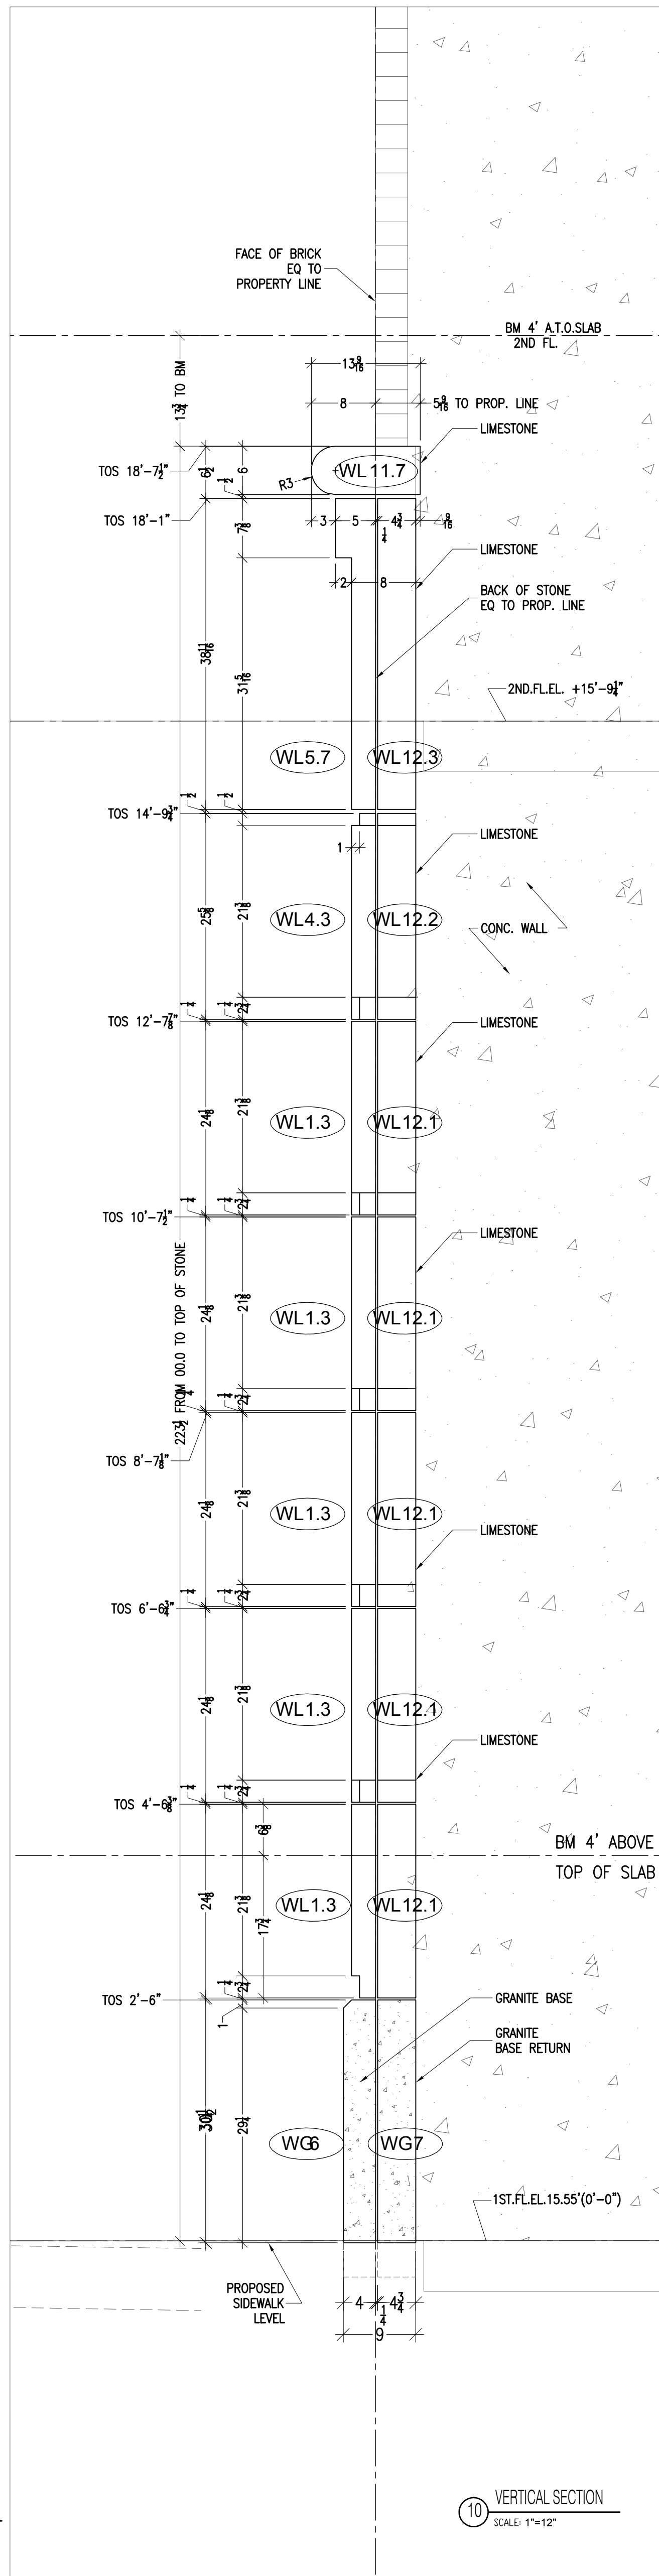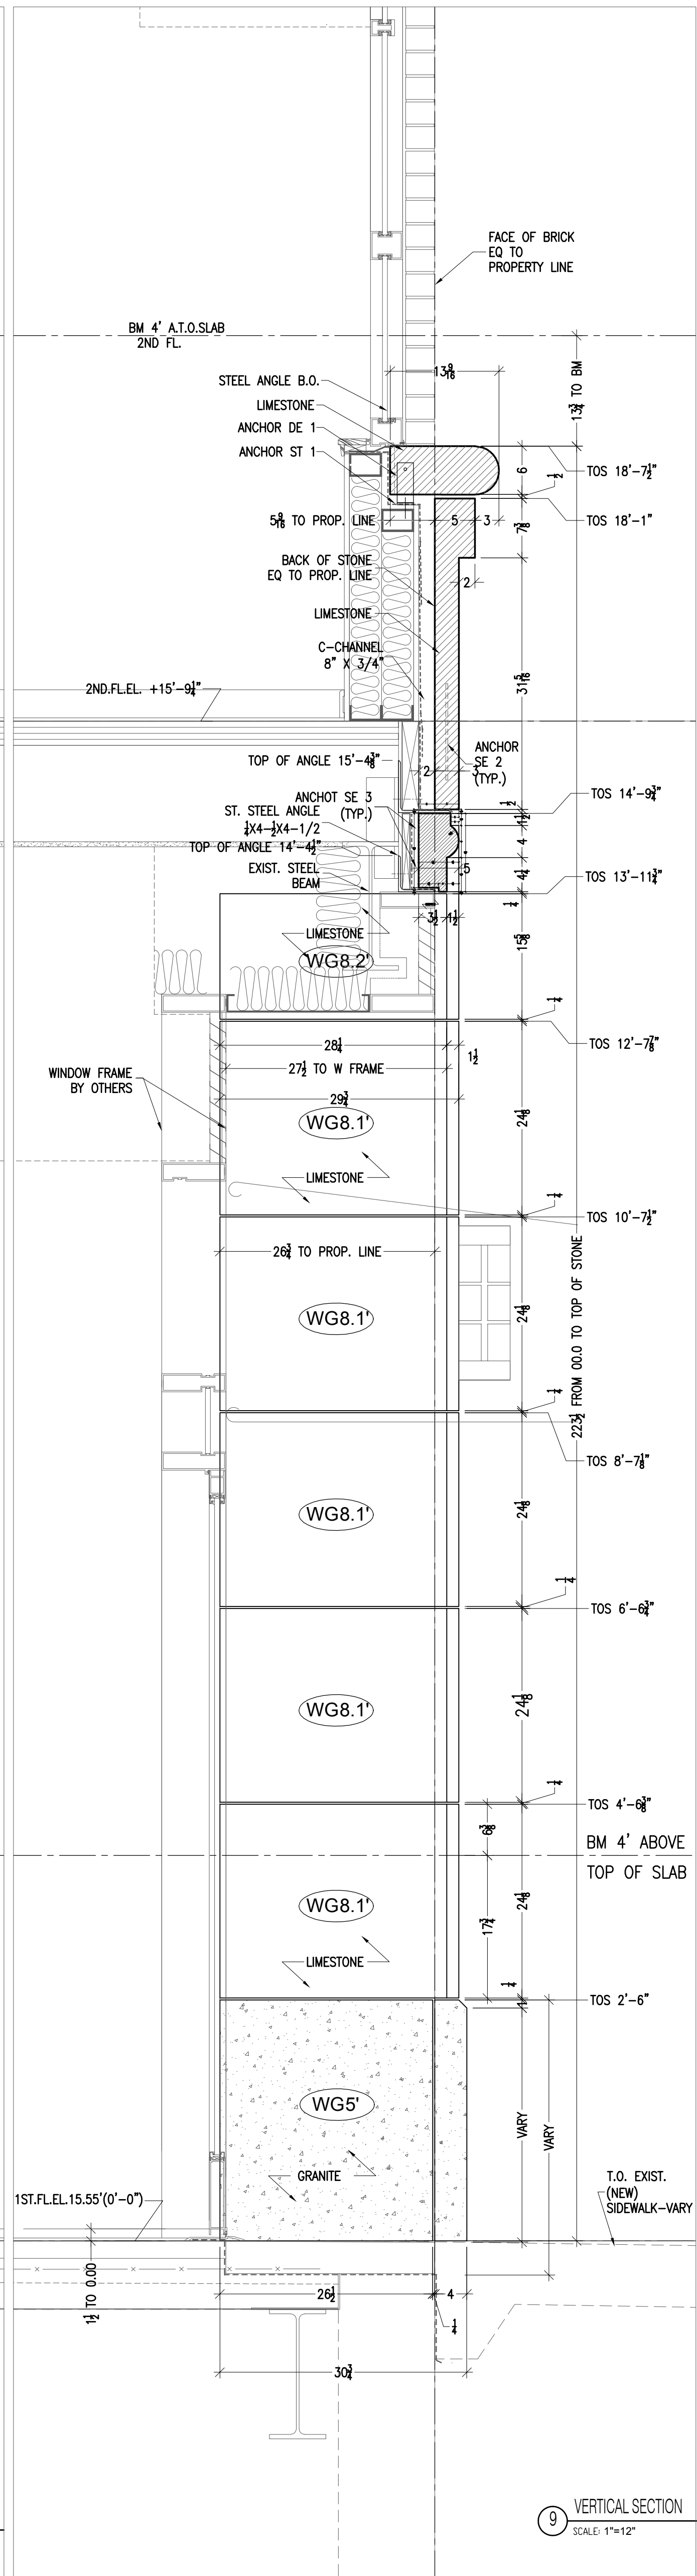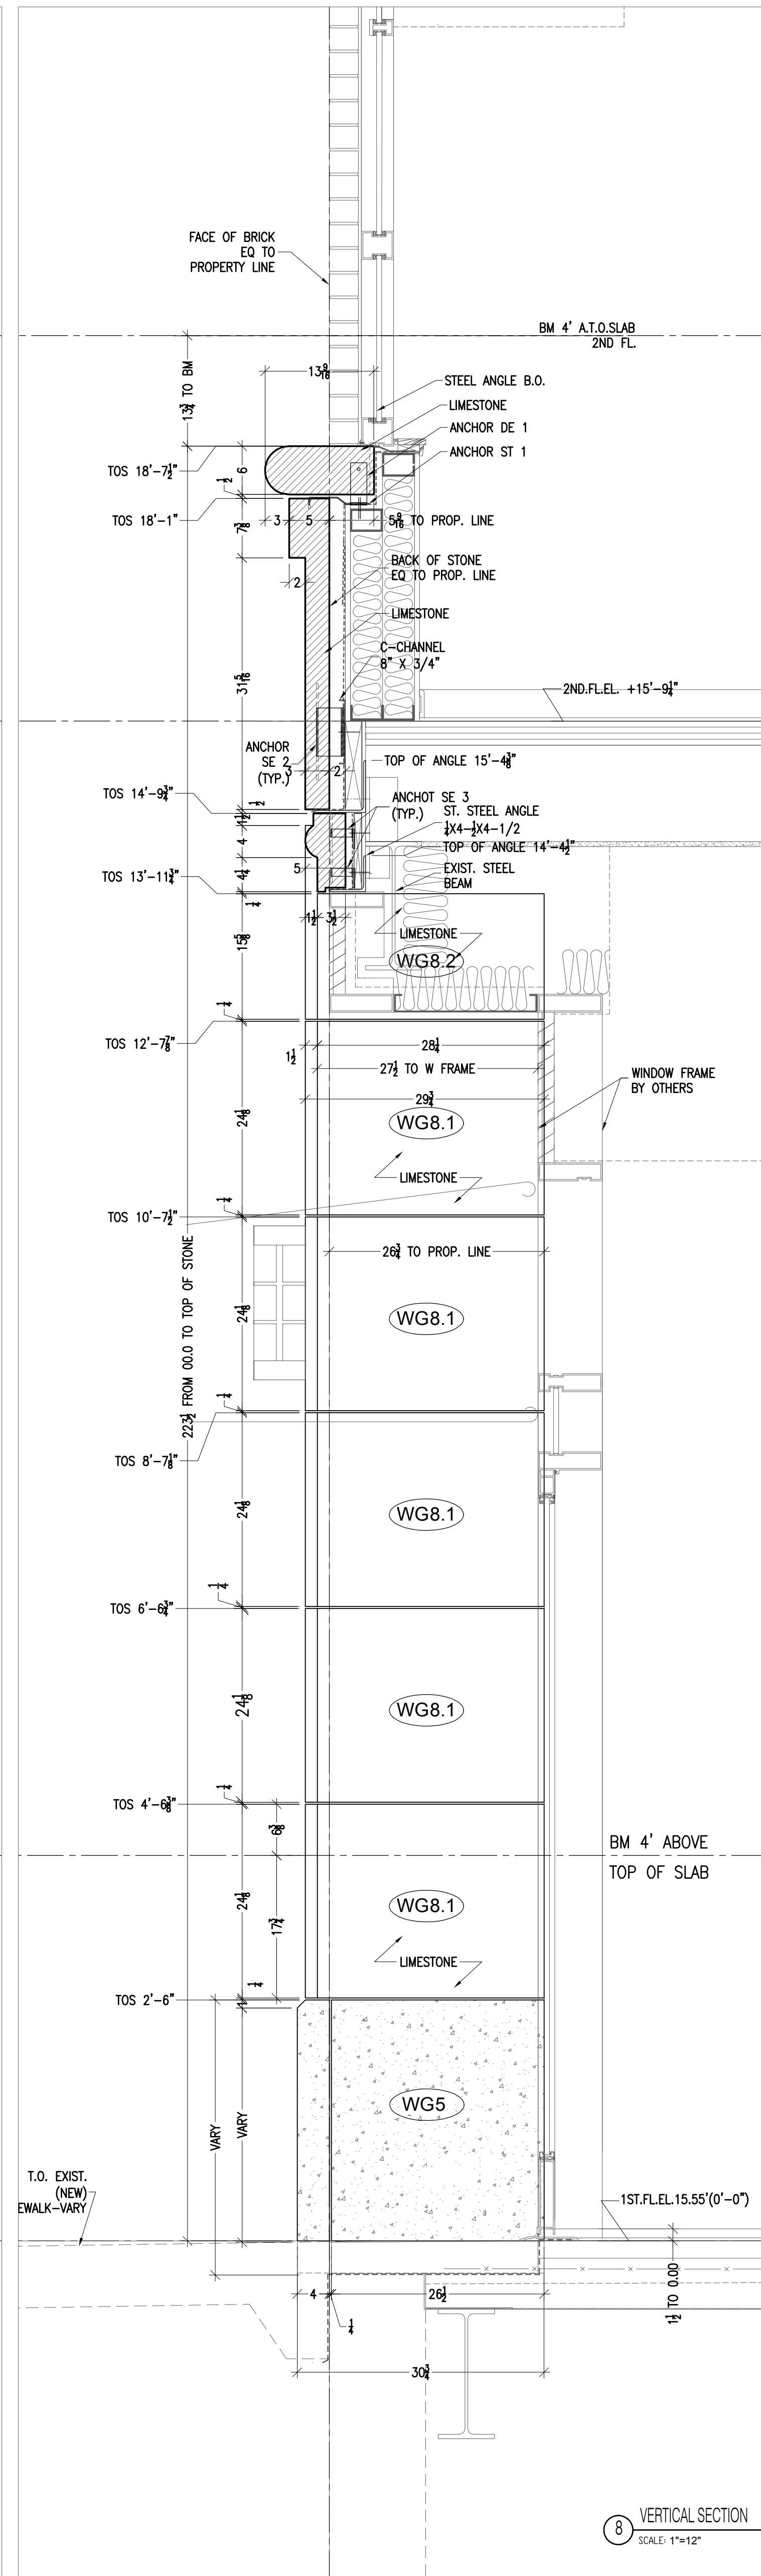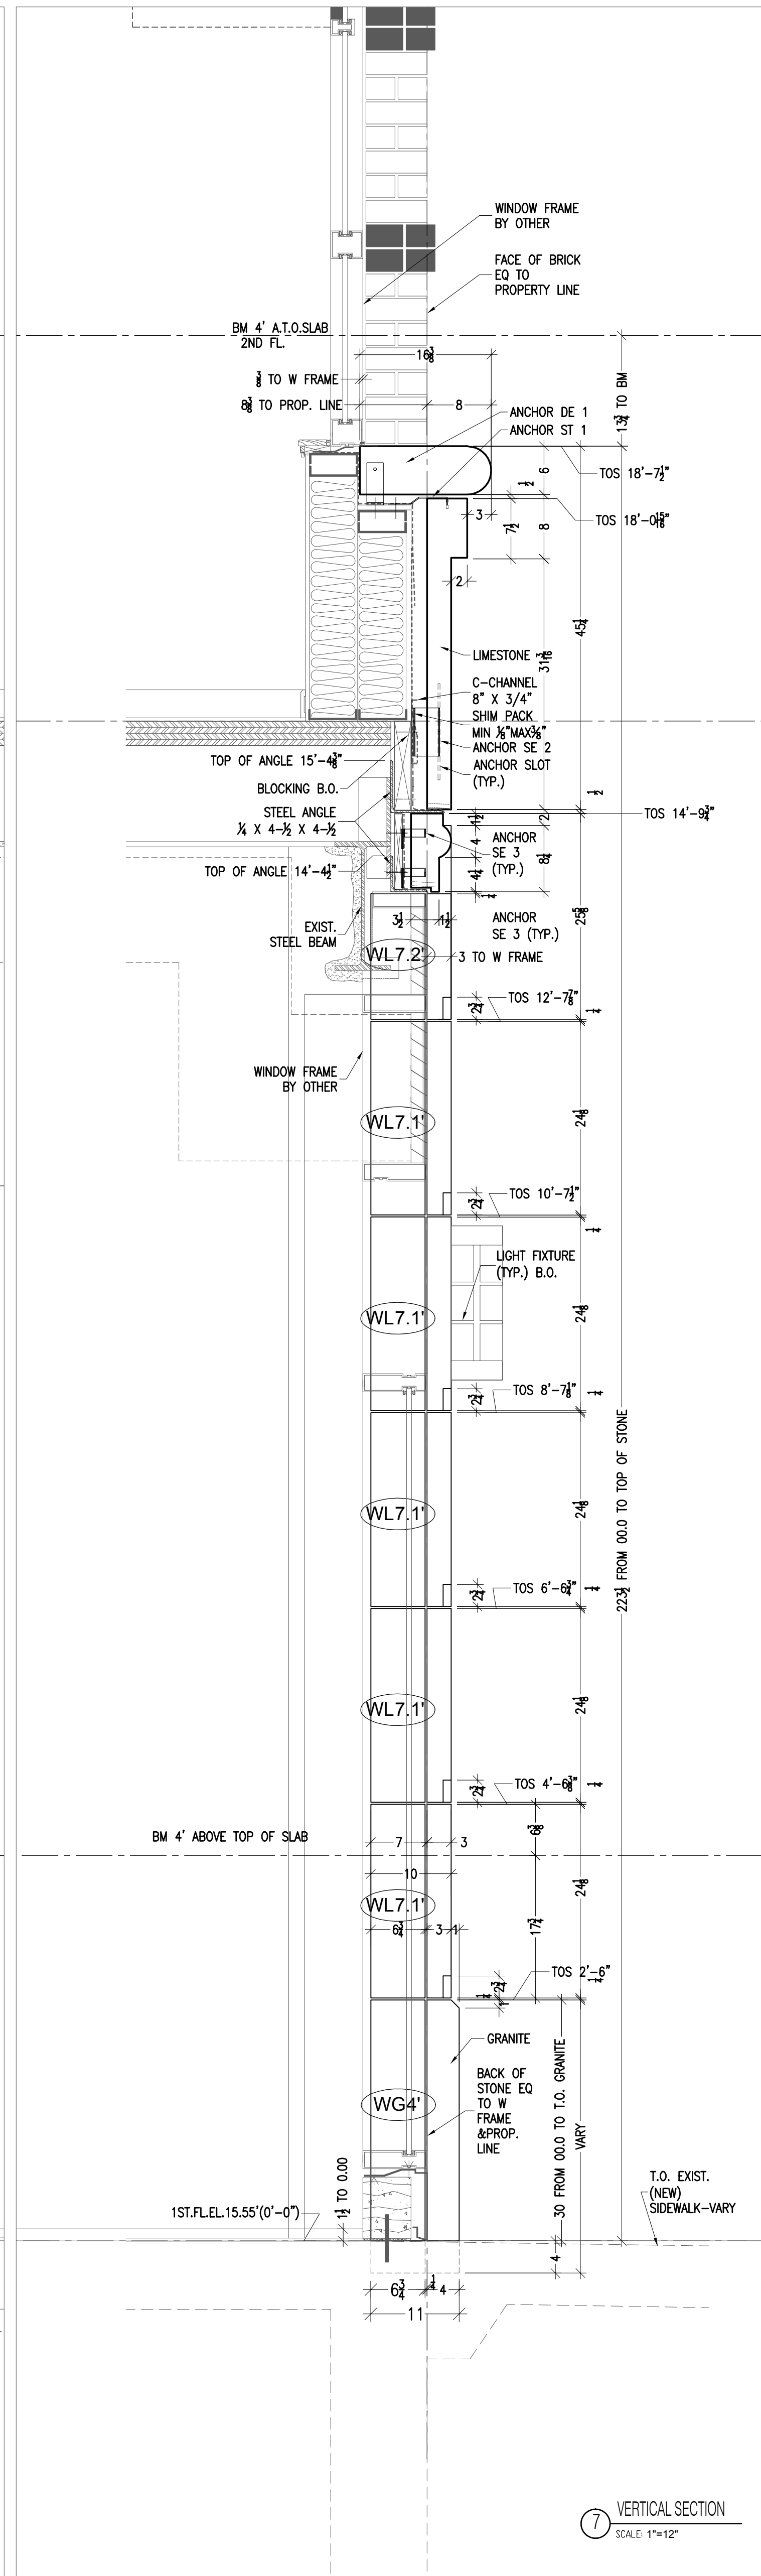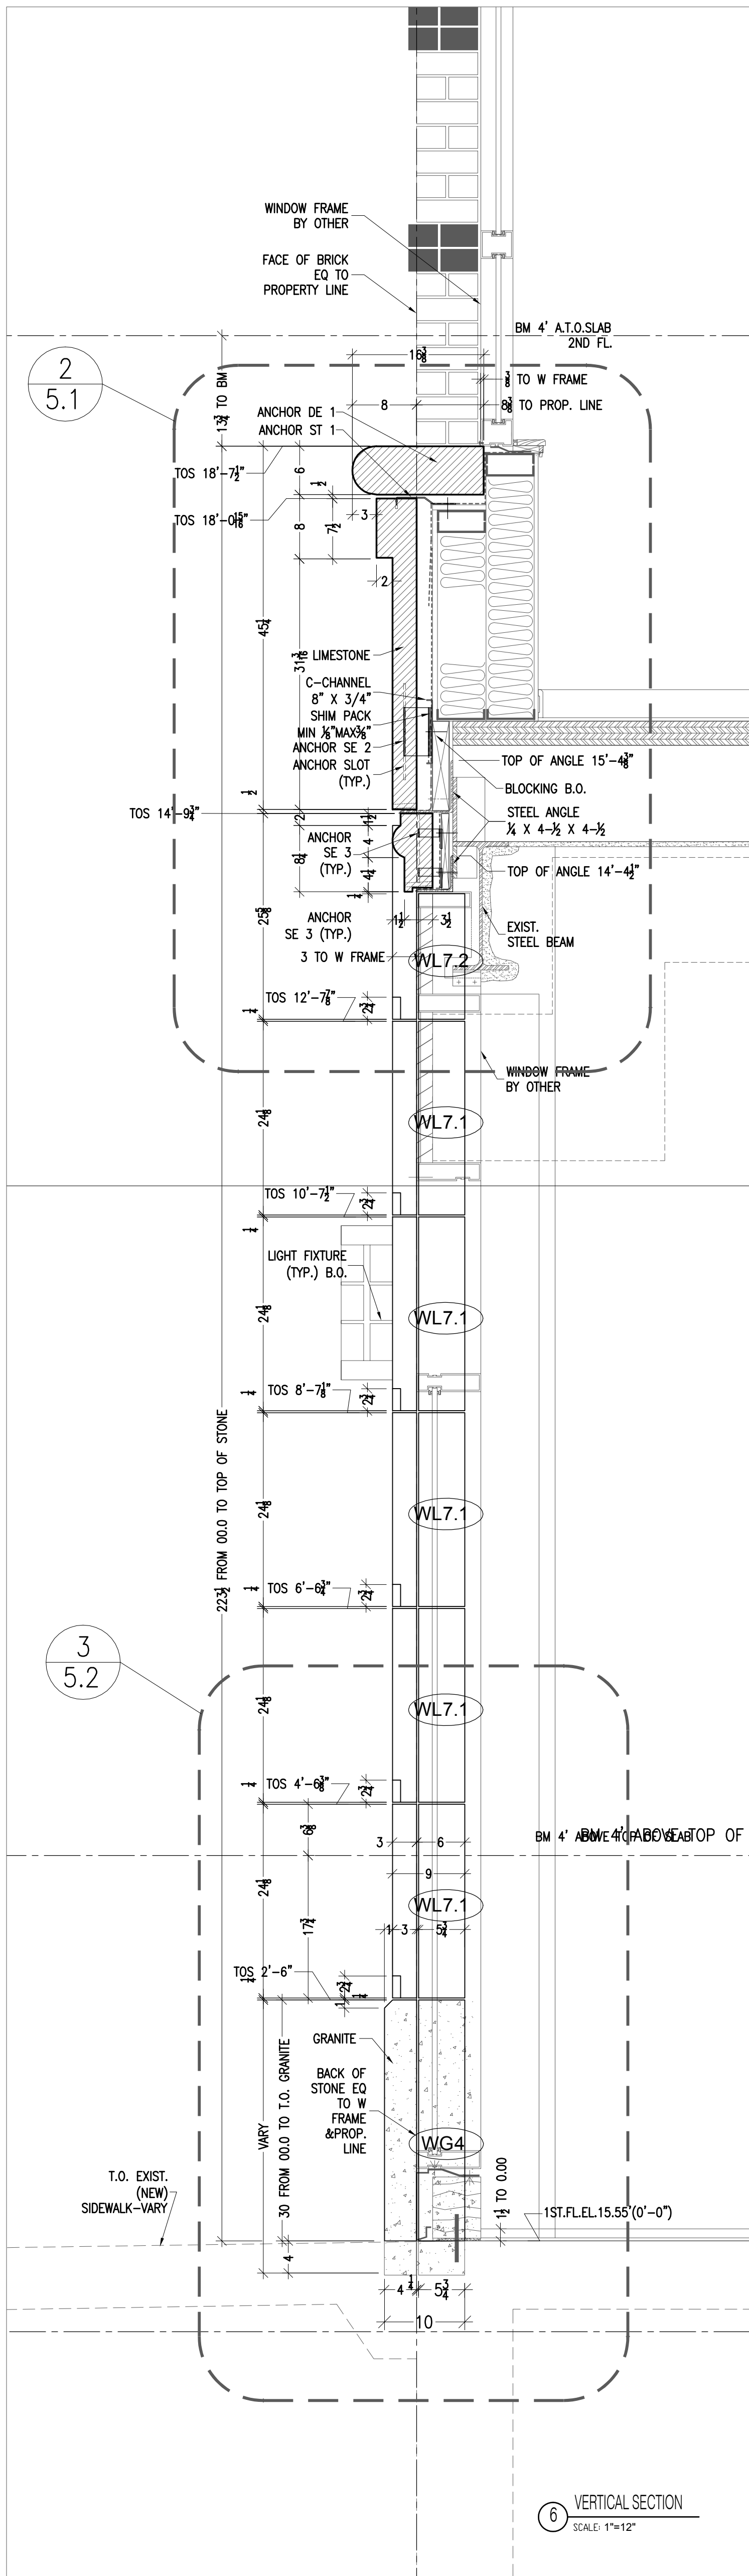

NOTES:

MATERIAL:
WALL
MATERIAL: LIMESTONE
FINISH: HONED
THICKNESS: 3", 4", 5", 6"
BASE
MATERIAL: KANFANAR GRANITE
FINISH: POLISHED
THICKNESS: 4"

NOTE:
1. This drawing is for panel dimensions and size only.
2. Structural stainless steel anchoring and design calculations will follow upon the approval of shop drawings.

FEB 16, 2006 Second Submittal
FEB 07, 2006 First Submittal

DRAWN BY: Y.P. N.P. S.B.
CHECKED BY: K.K.
APPROVED BY:

ARCHITECT:





CLIENT:

JOB NAME:

88 WASHINGTON PL
EXTERIOR CLADDING

TITLE:

WEST ELEVATION
VERTICAL SECTIONS

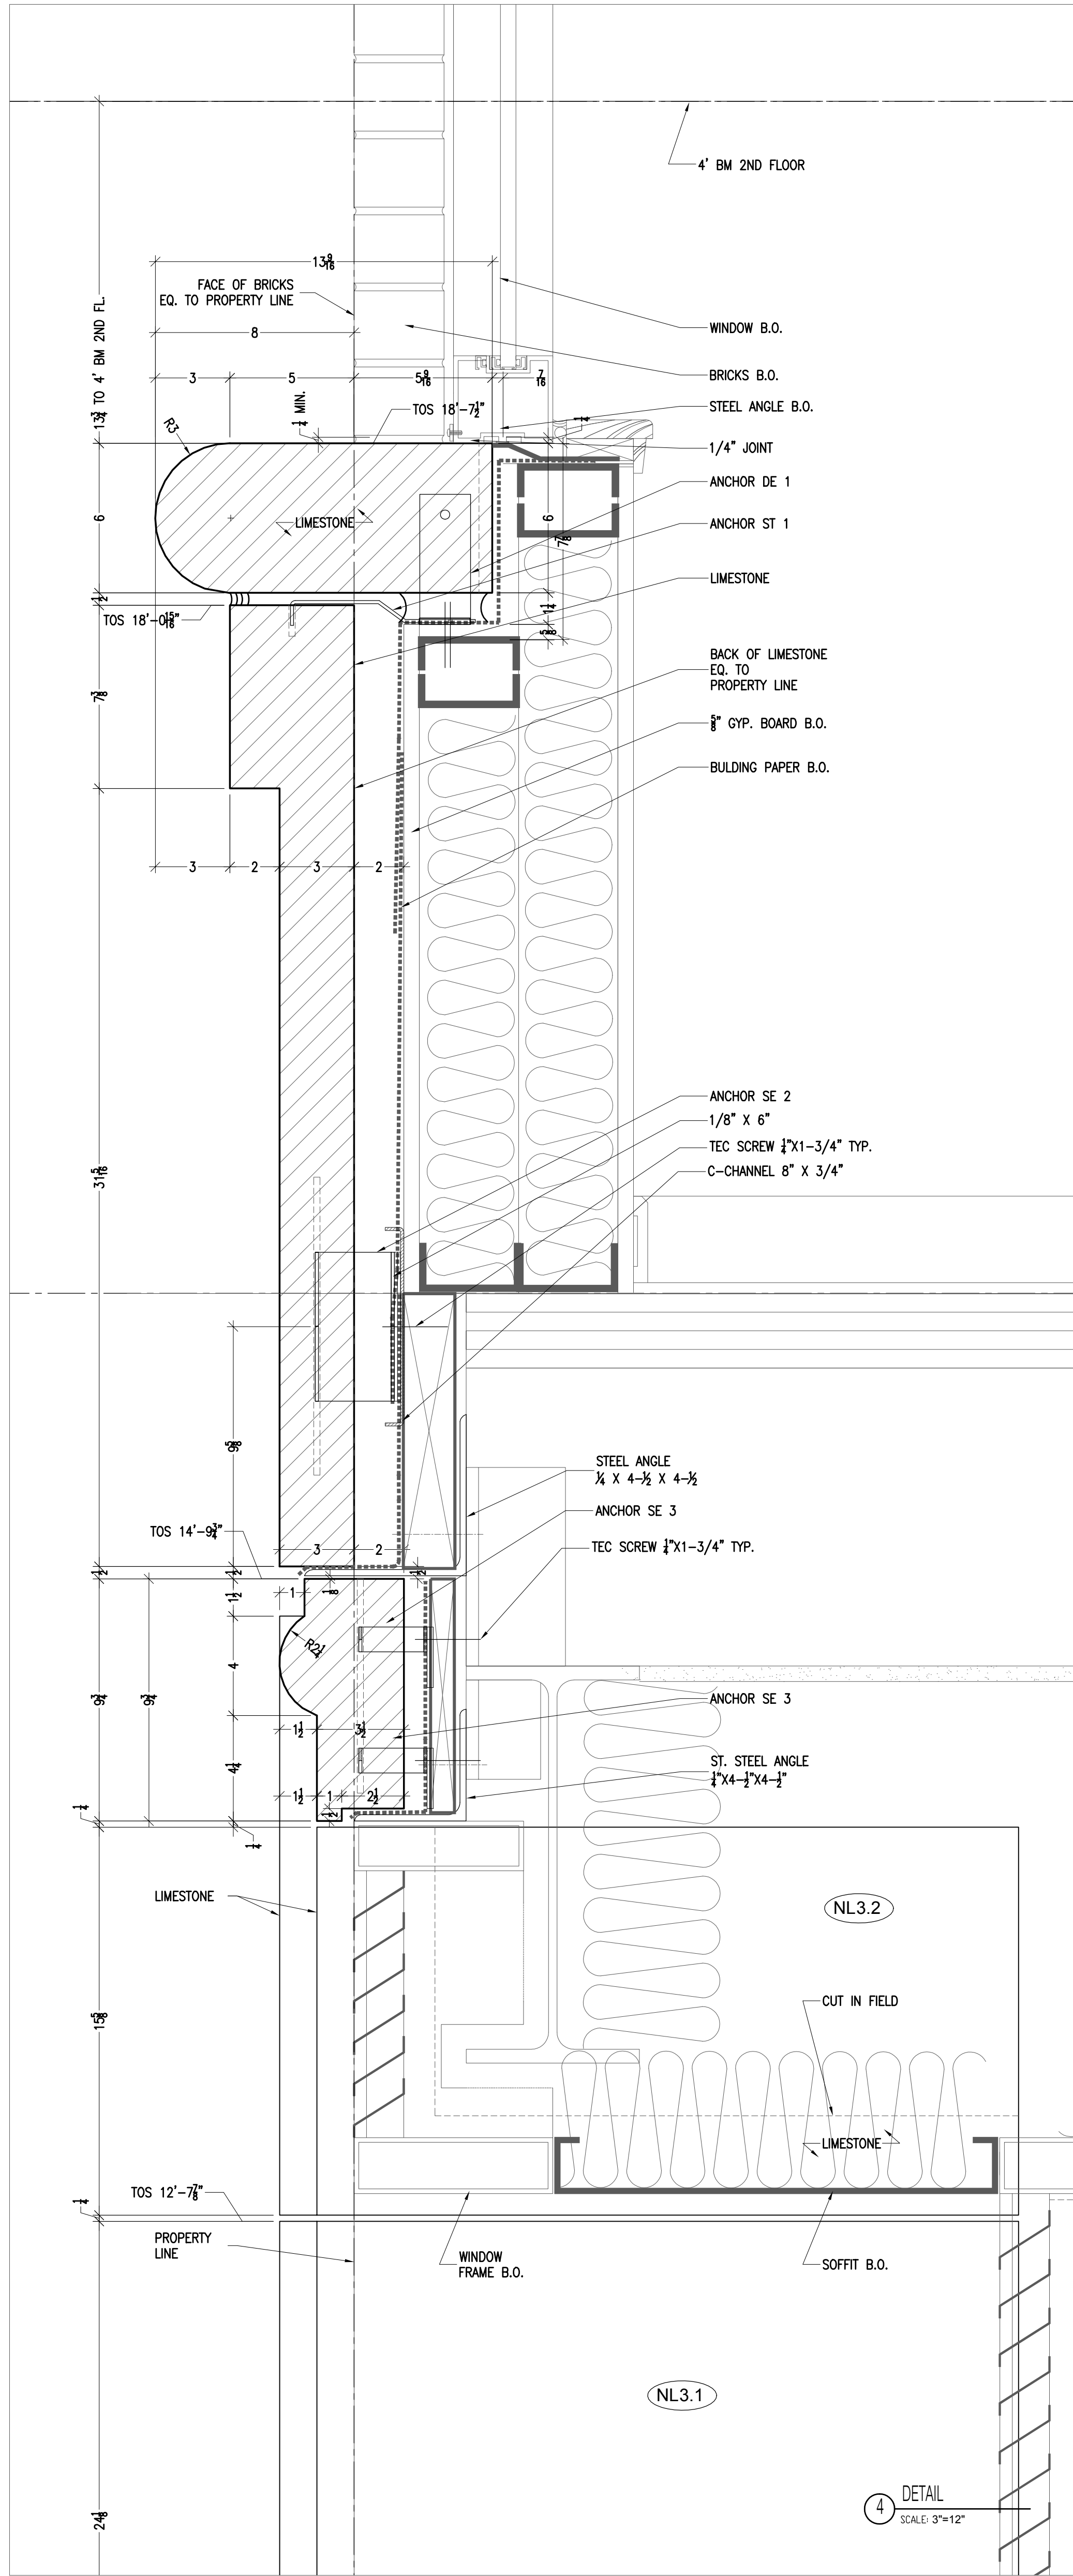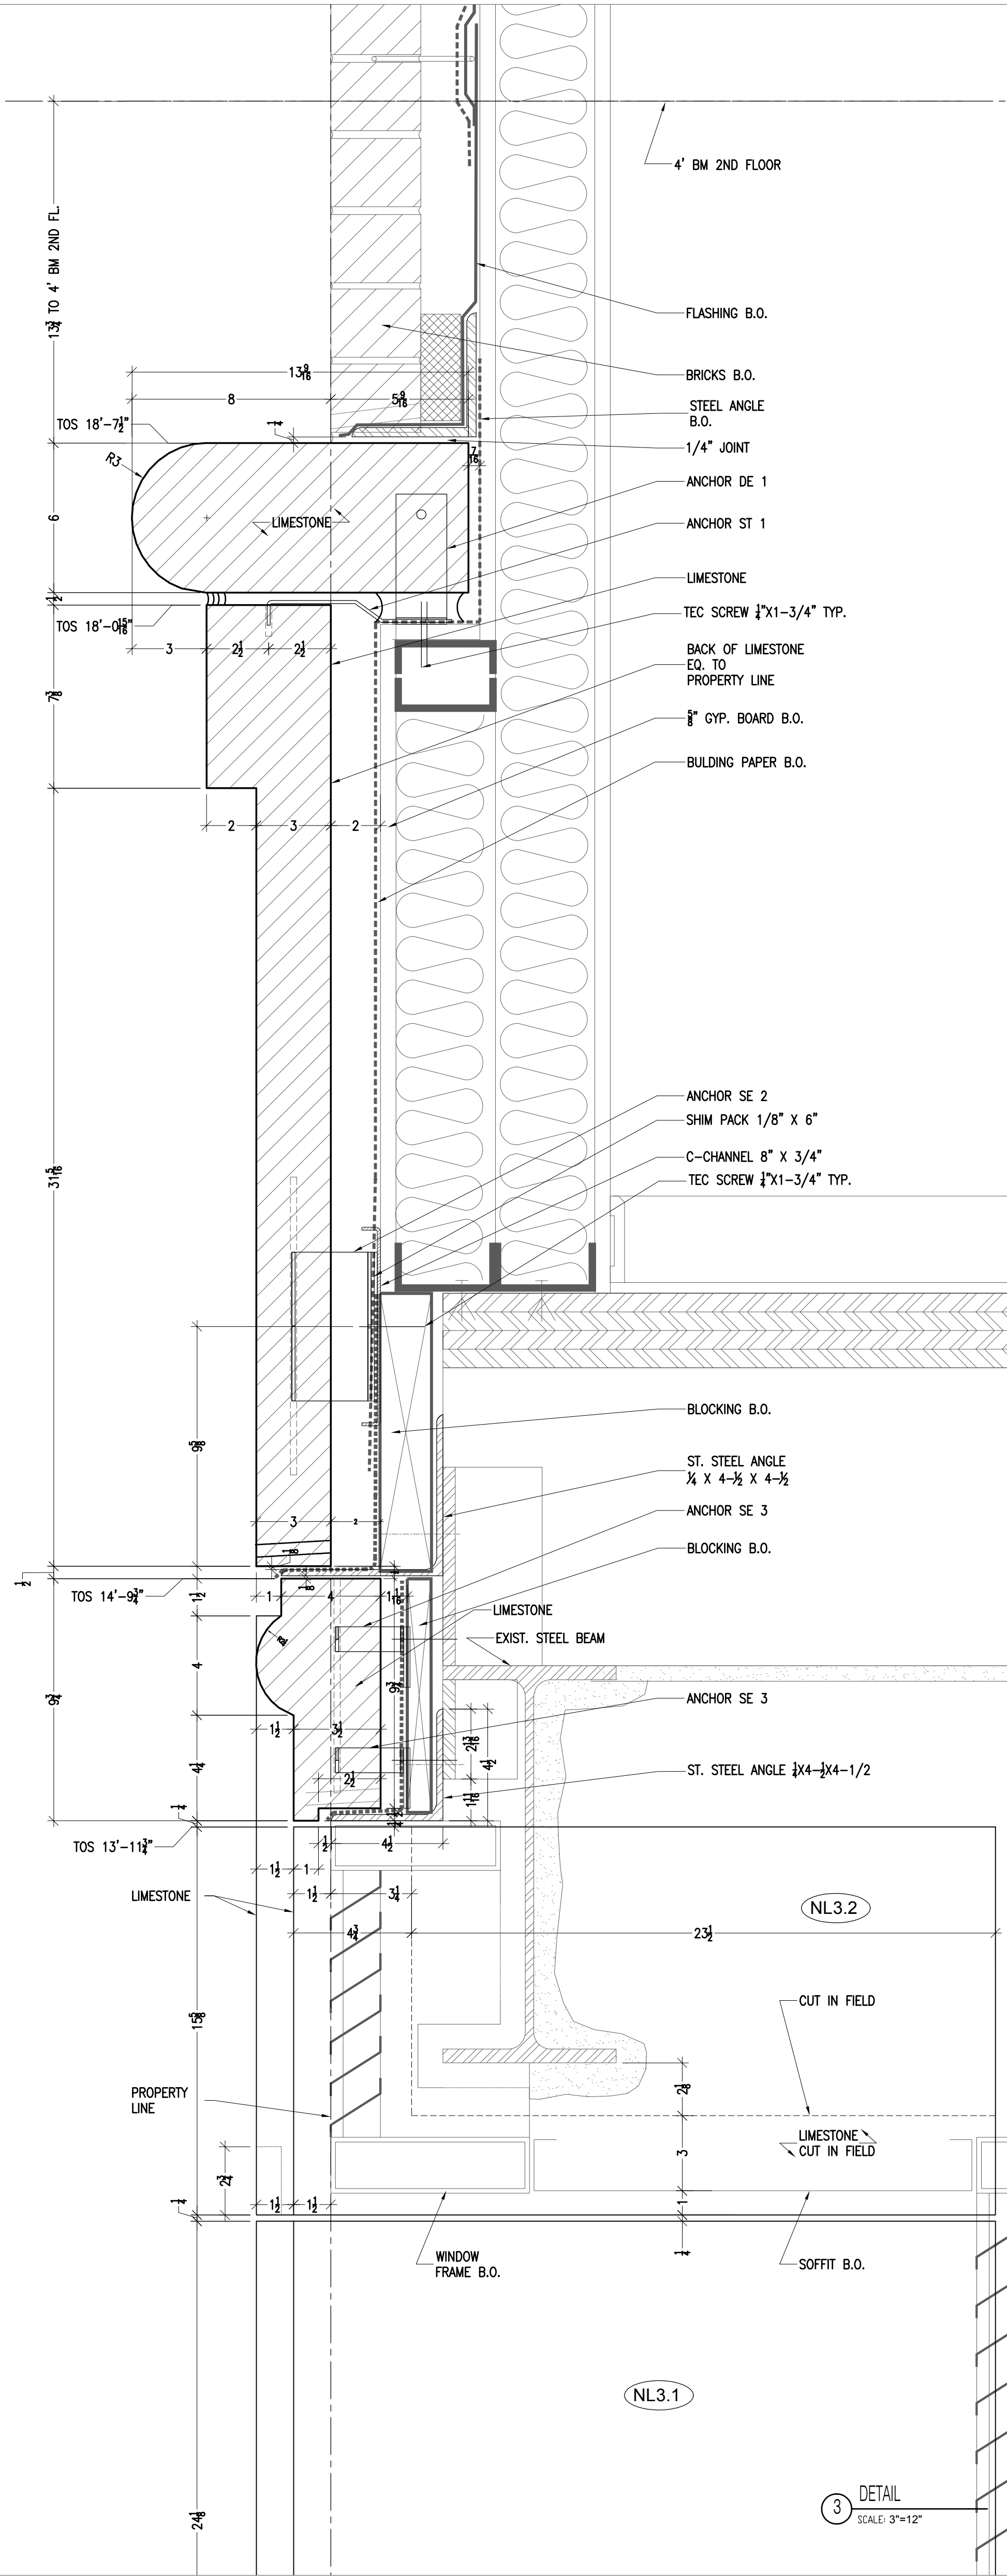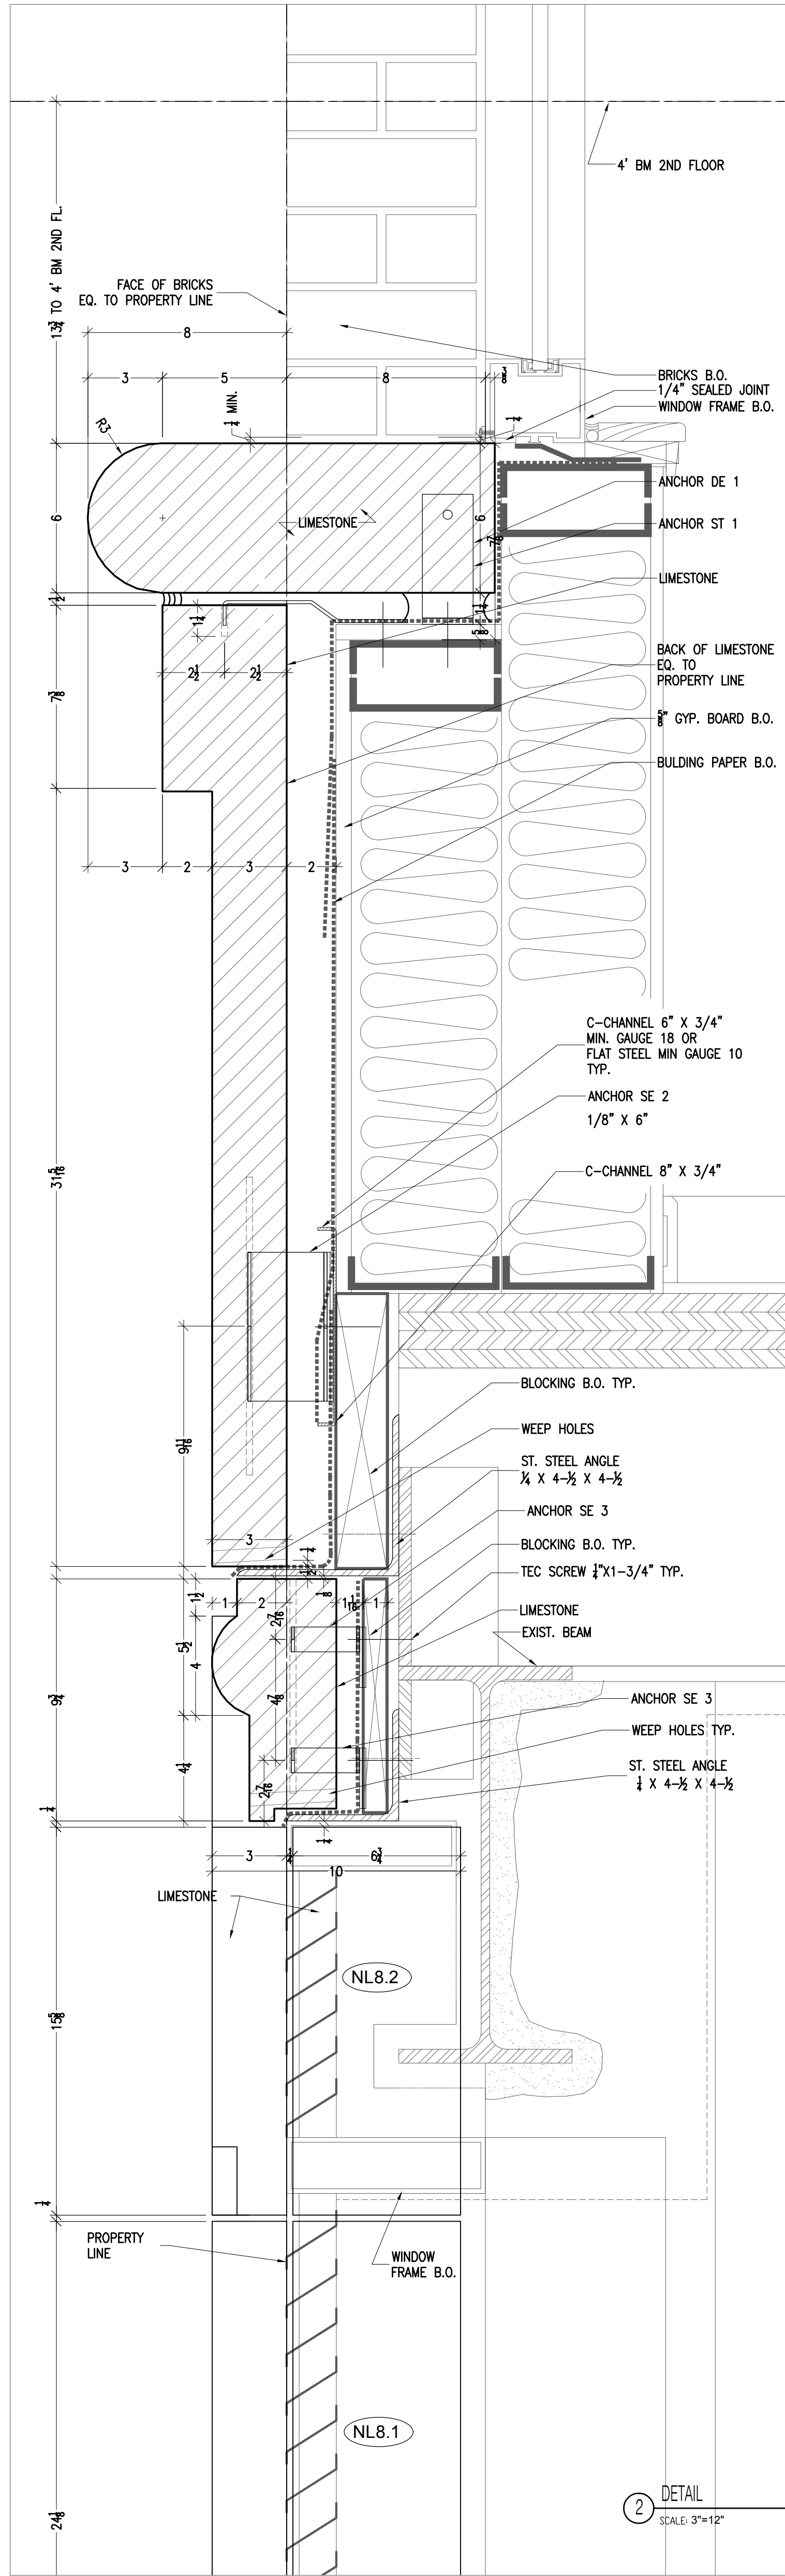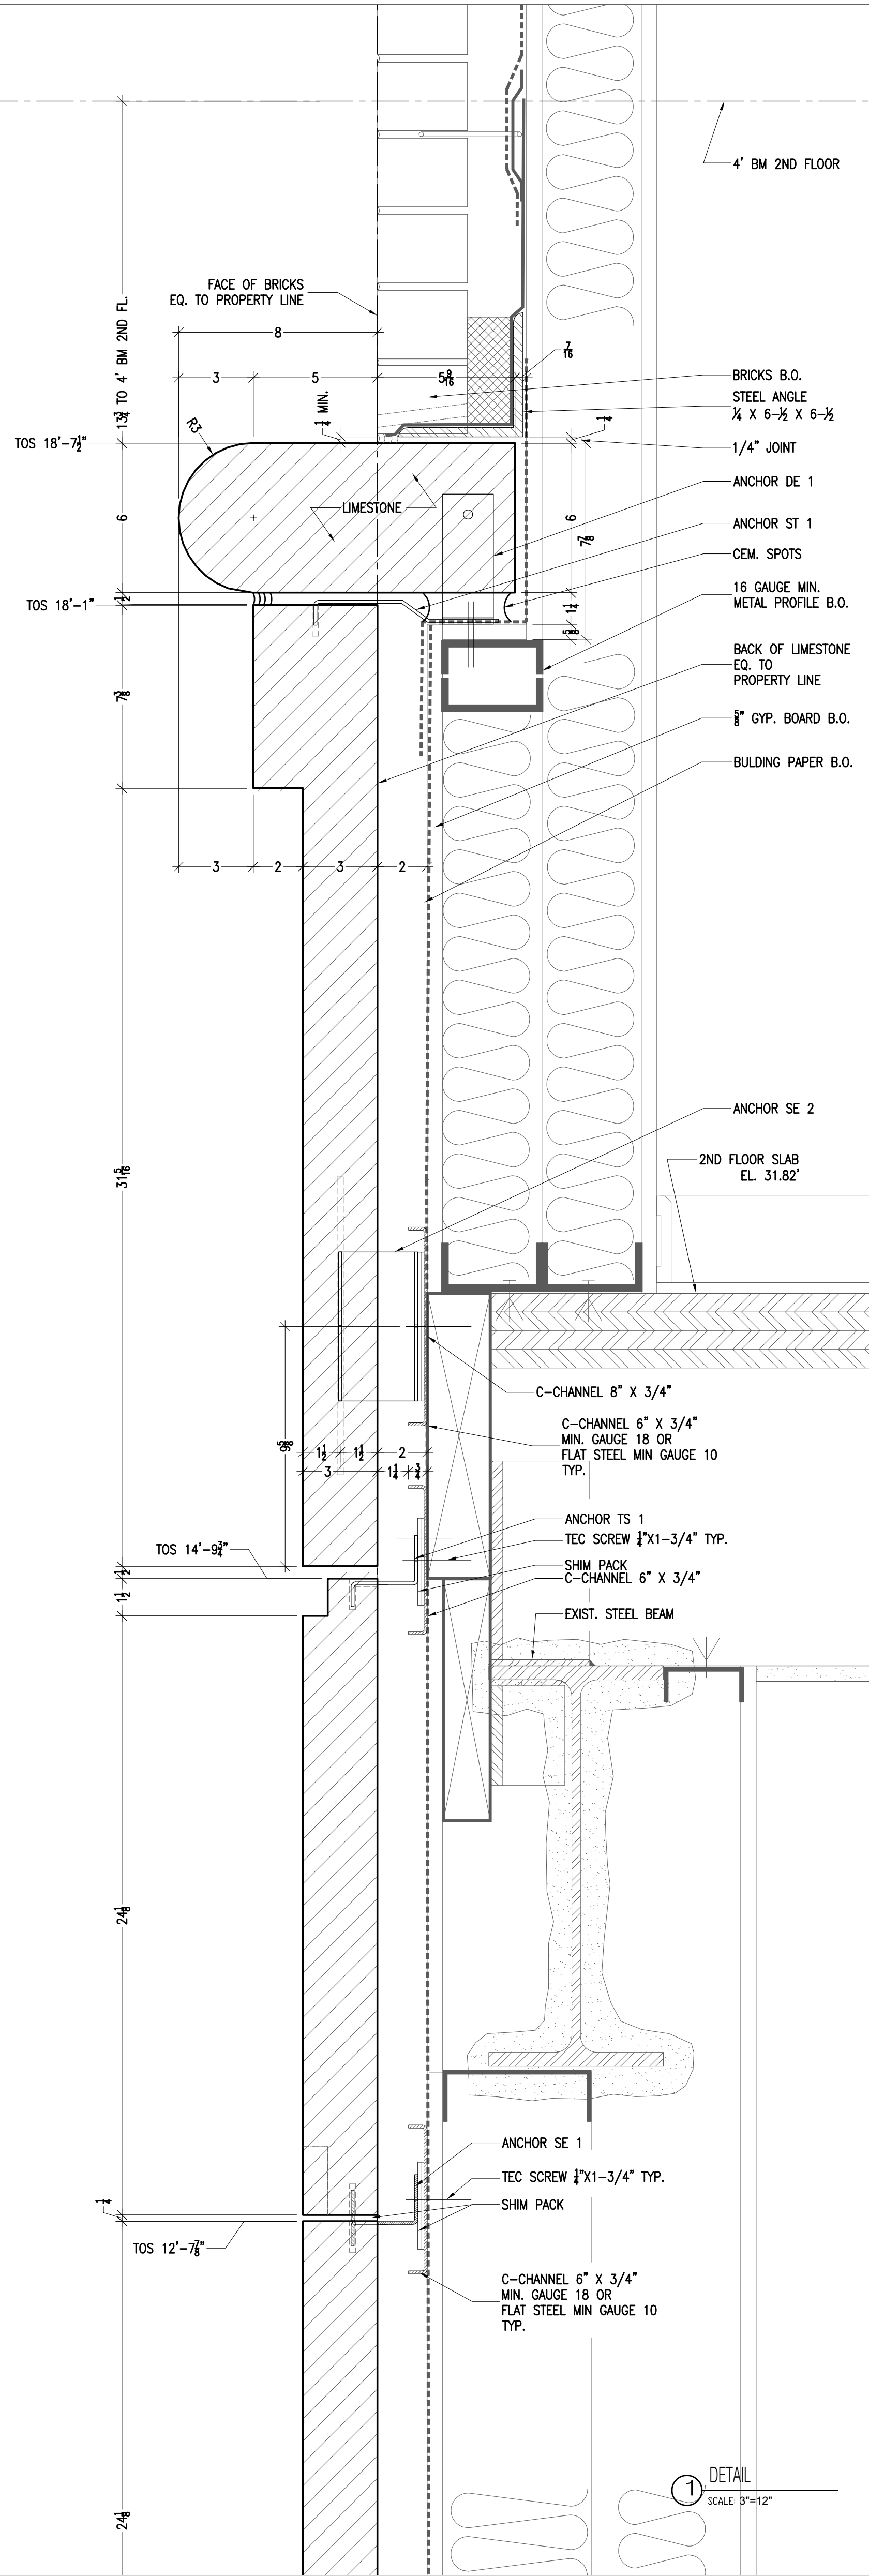

NOTES:

MATERIAL:
WALL
MATERIAL: LIMESTONE
FINISH: HONED
THICKNESS: 3", 4", 5", 6"
BASE
MATERIAL: KANFANAR GRANITE
FINISH: POLISHED
THICKNESS: 4"

NOTE:
1. This drawing is for panel dimensions and size only.
2. Structural stainless steel anchoring and design calculations will follow upon the approval of shop drawings.

FEB 16, 2006 Second Submittal
FEB 07, 2006 First Submittal

DRAWN BY: Y.P.N.P.S.B.
CHECKED BY: K.K.
APPROVED BY:




ARCHITECT:

CLIENT:

JOB NAME:
88 WASHINGTON PL
EXTERIOR CLADDING

TITLE:

VERTICAL SECTIONS
NORTH, WEST
ELEVATIONS
DETAILS

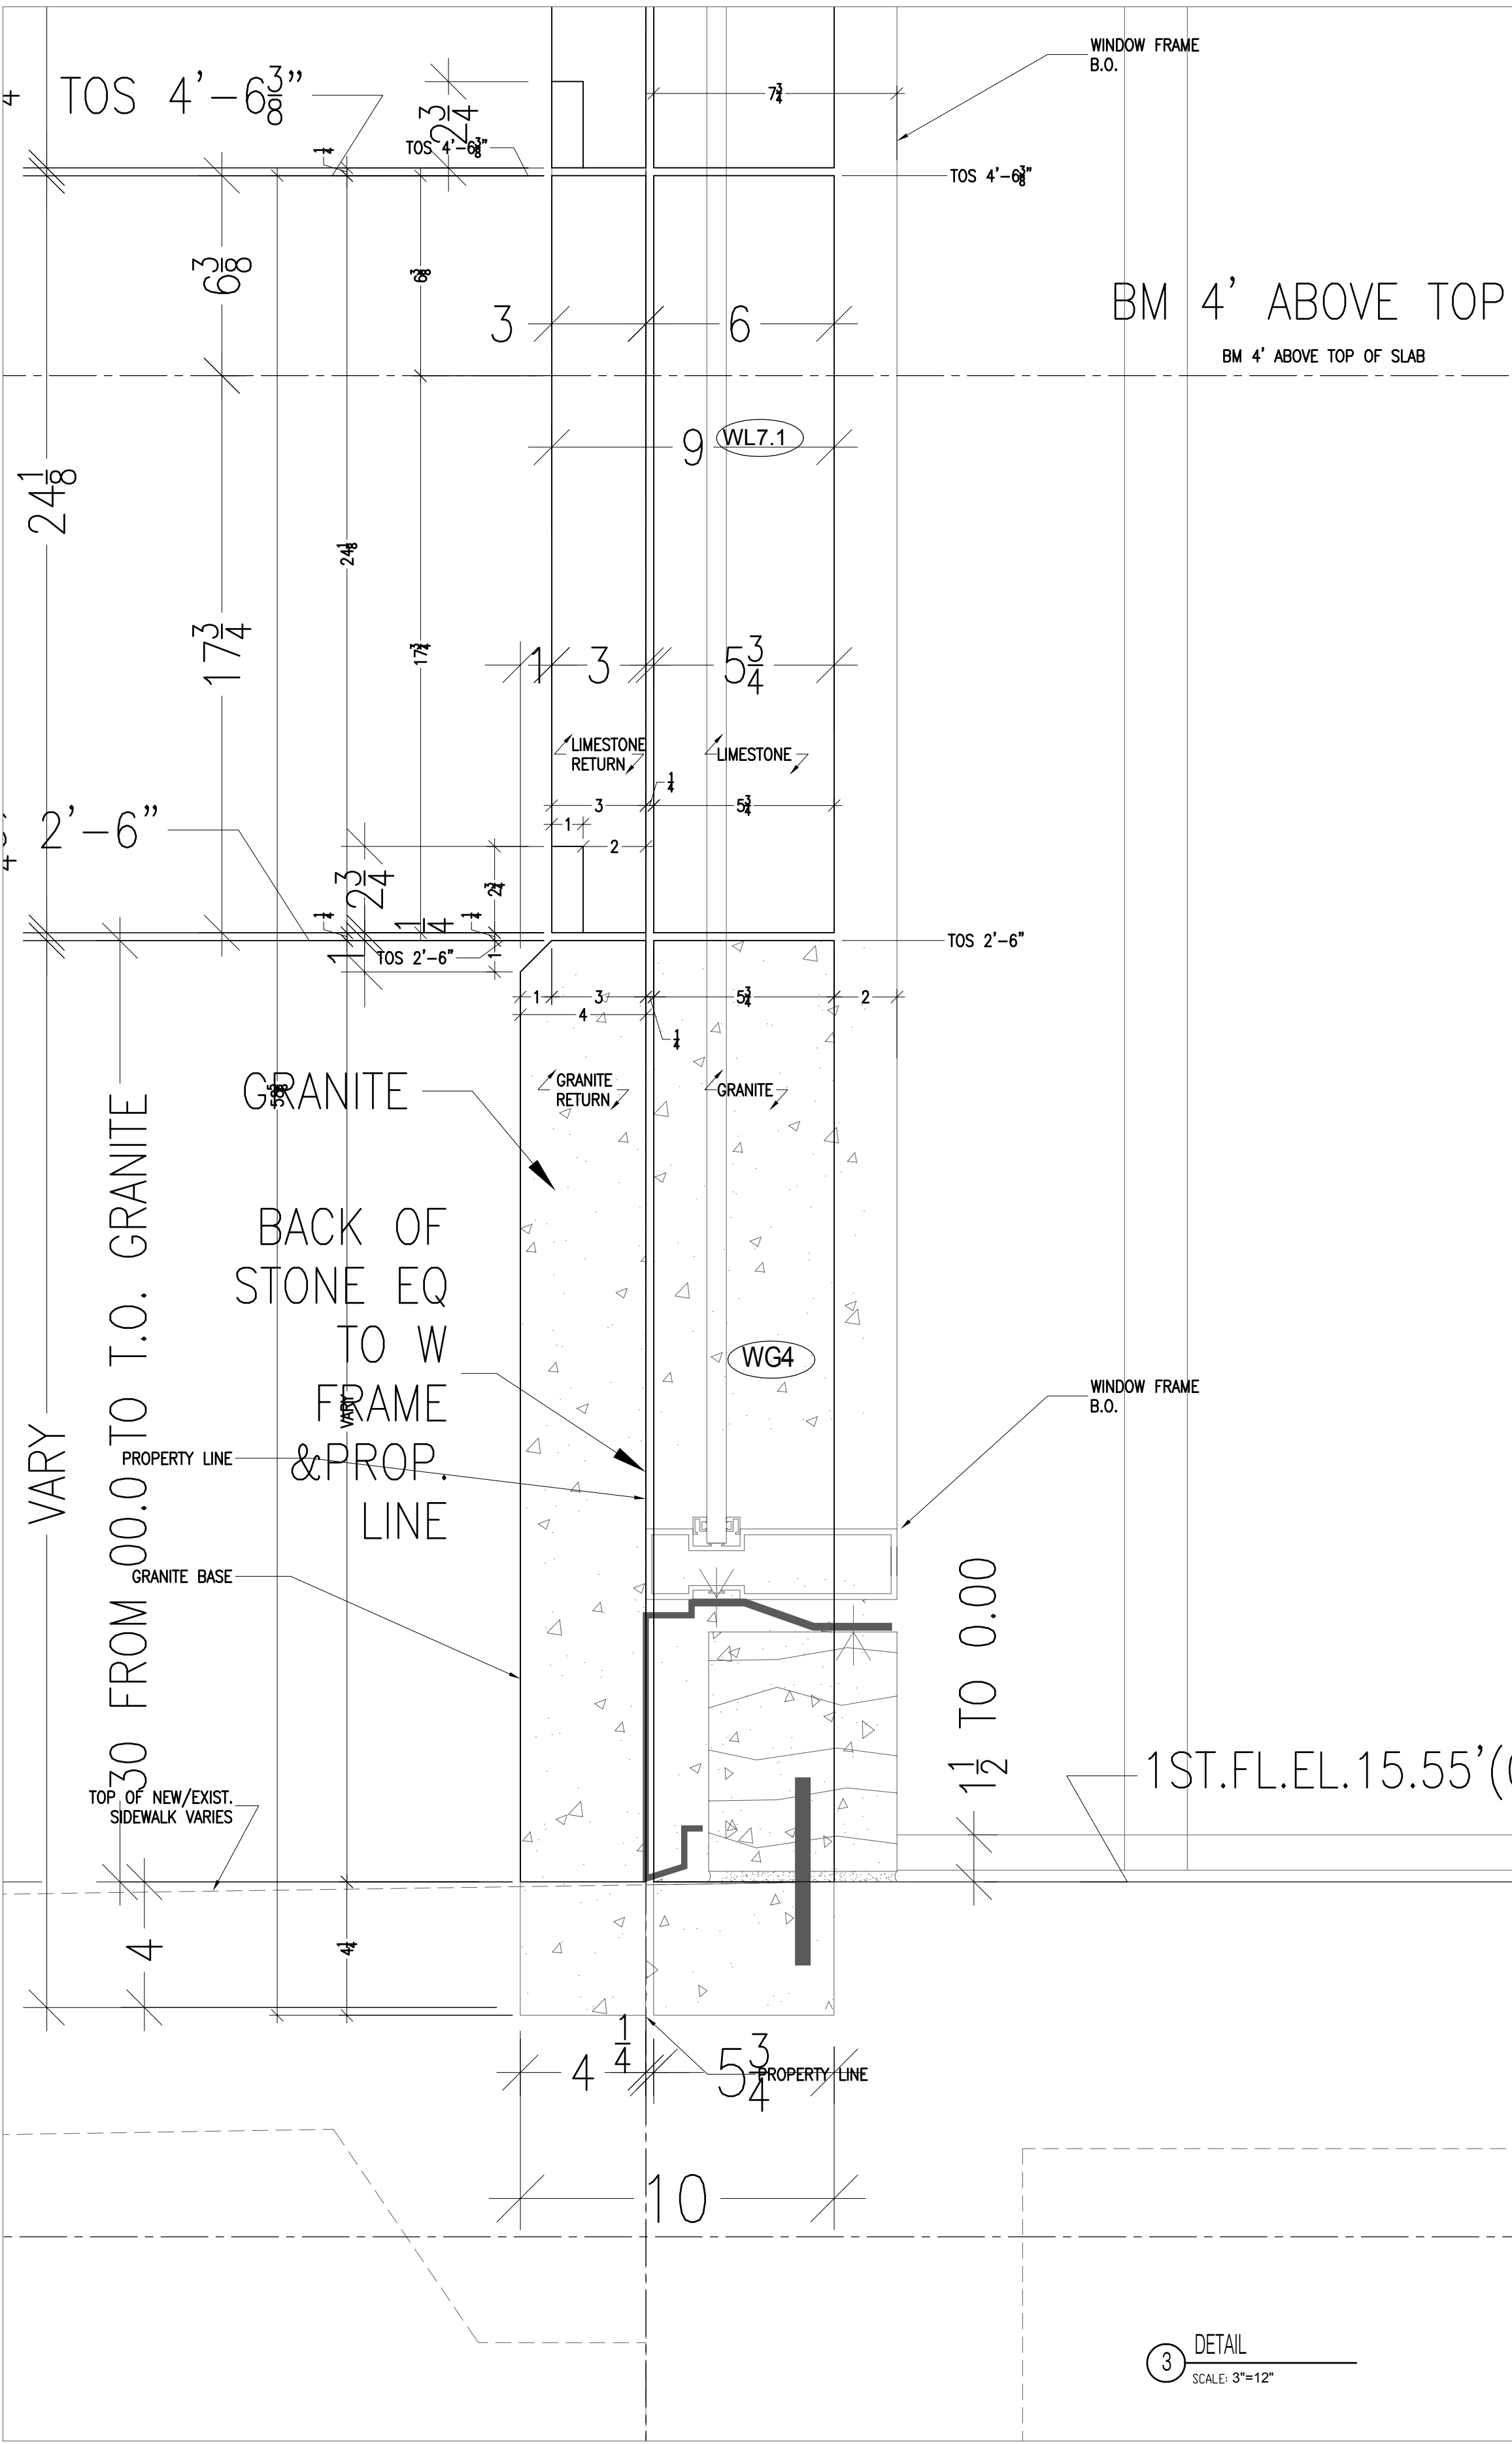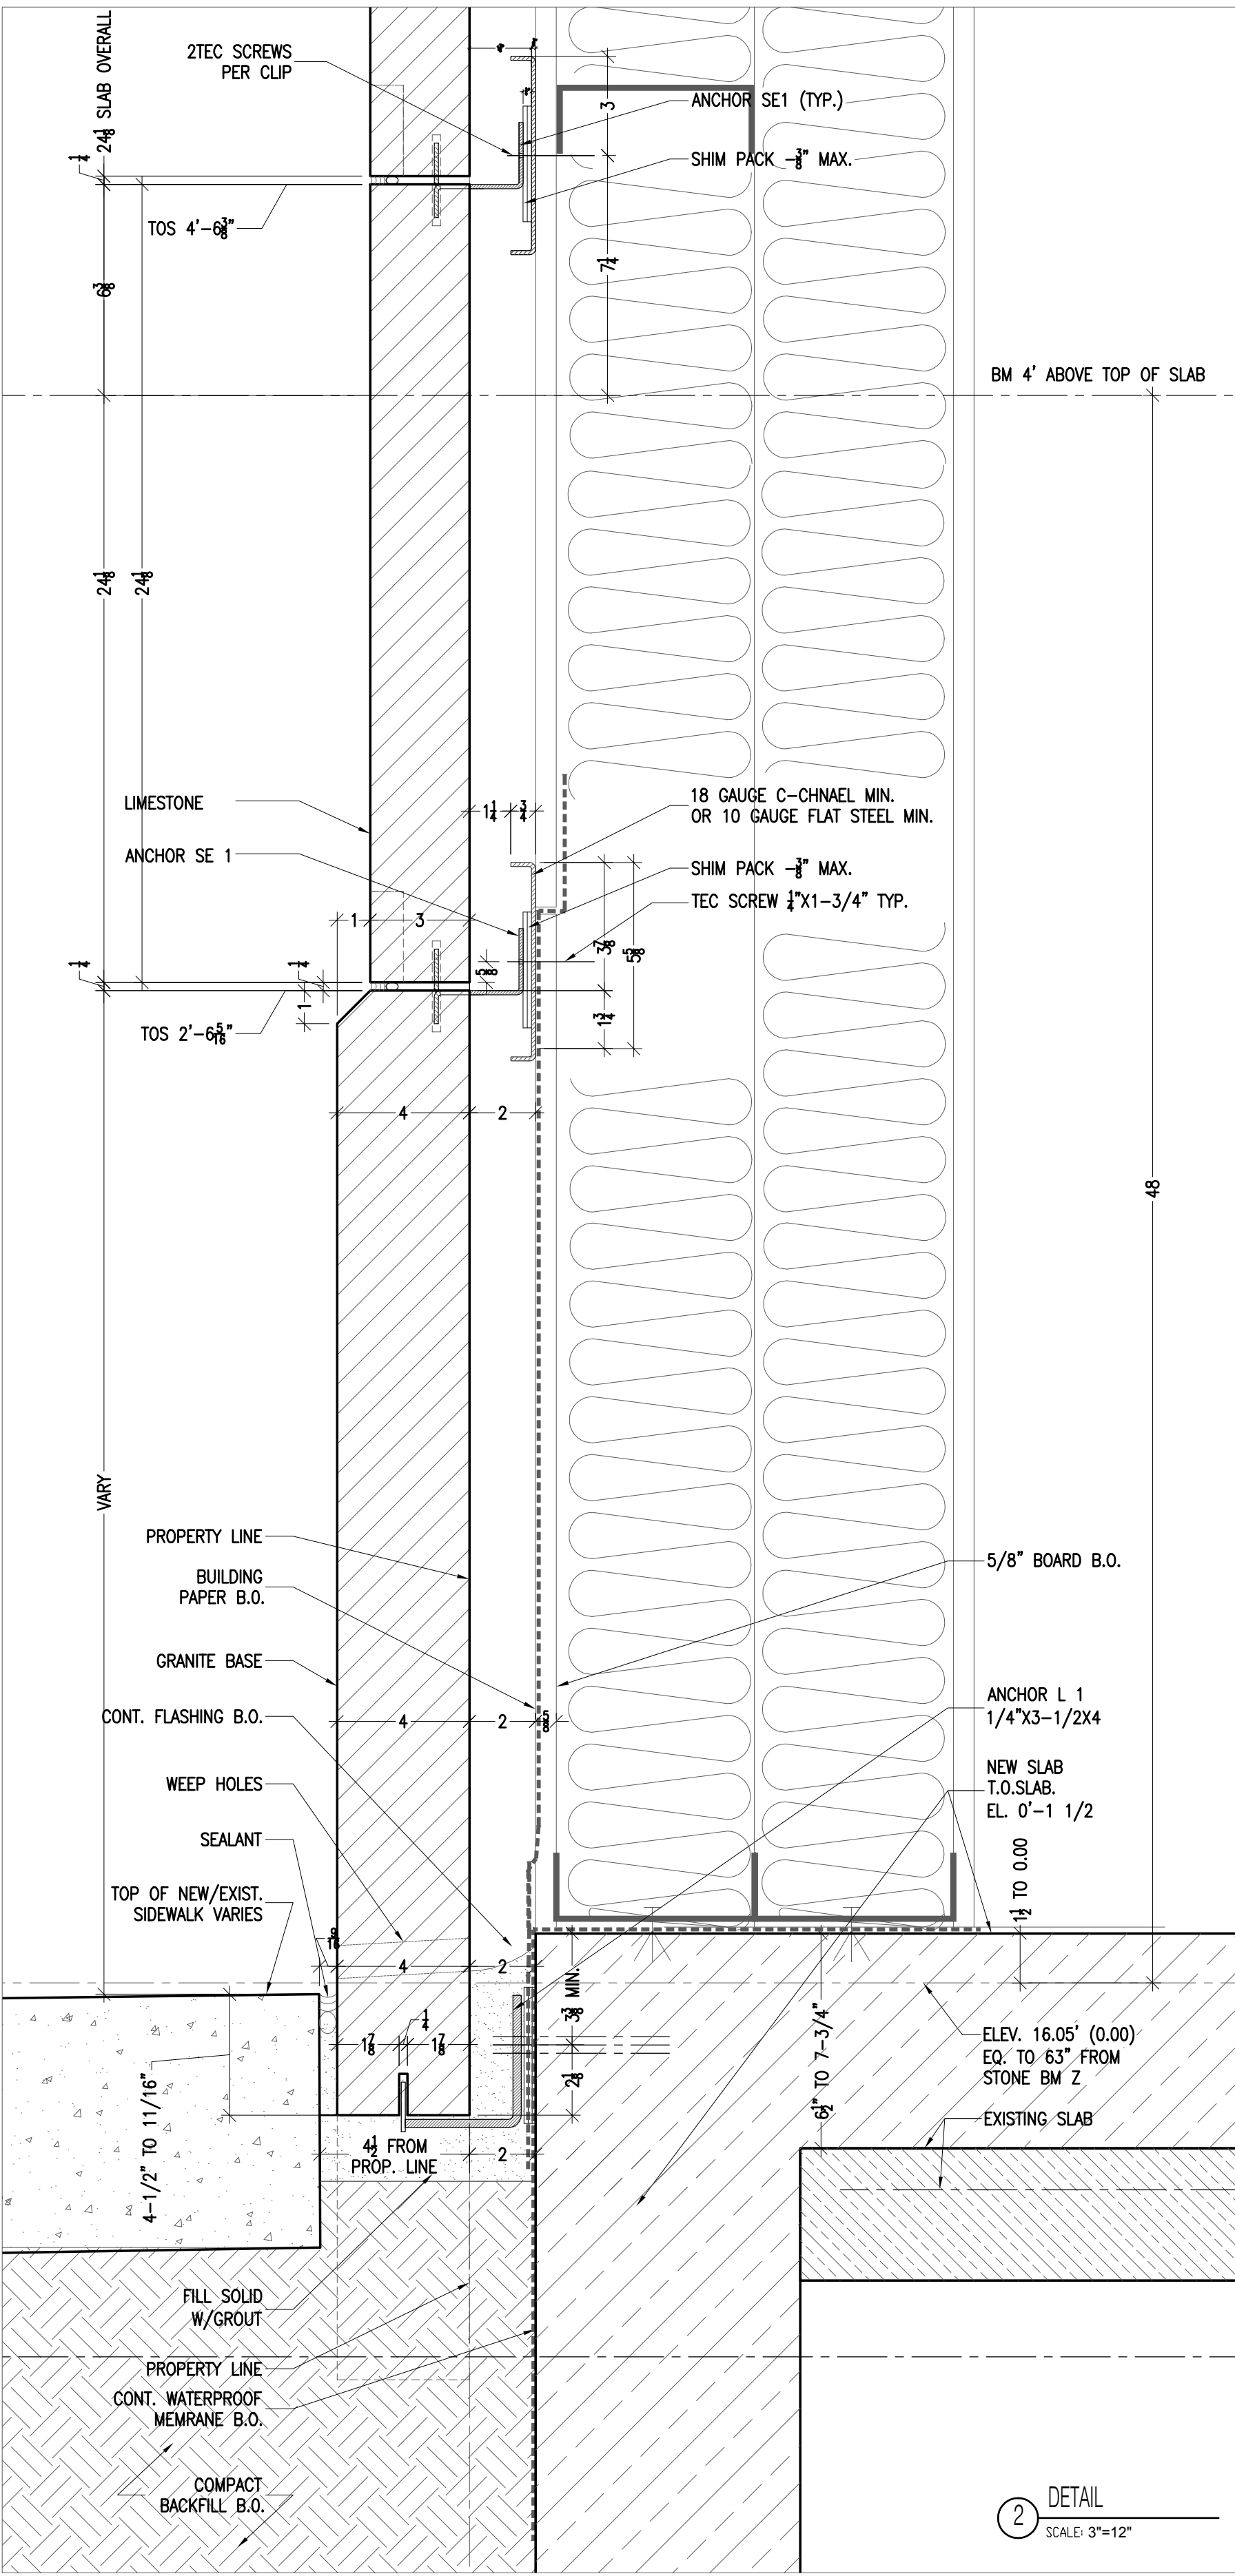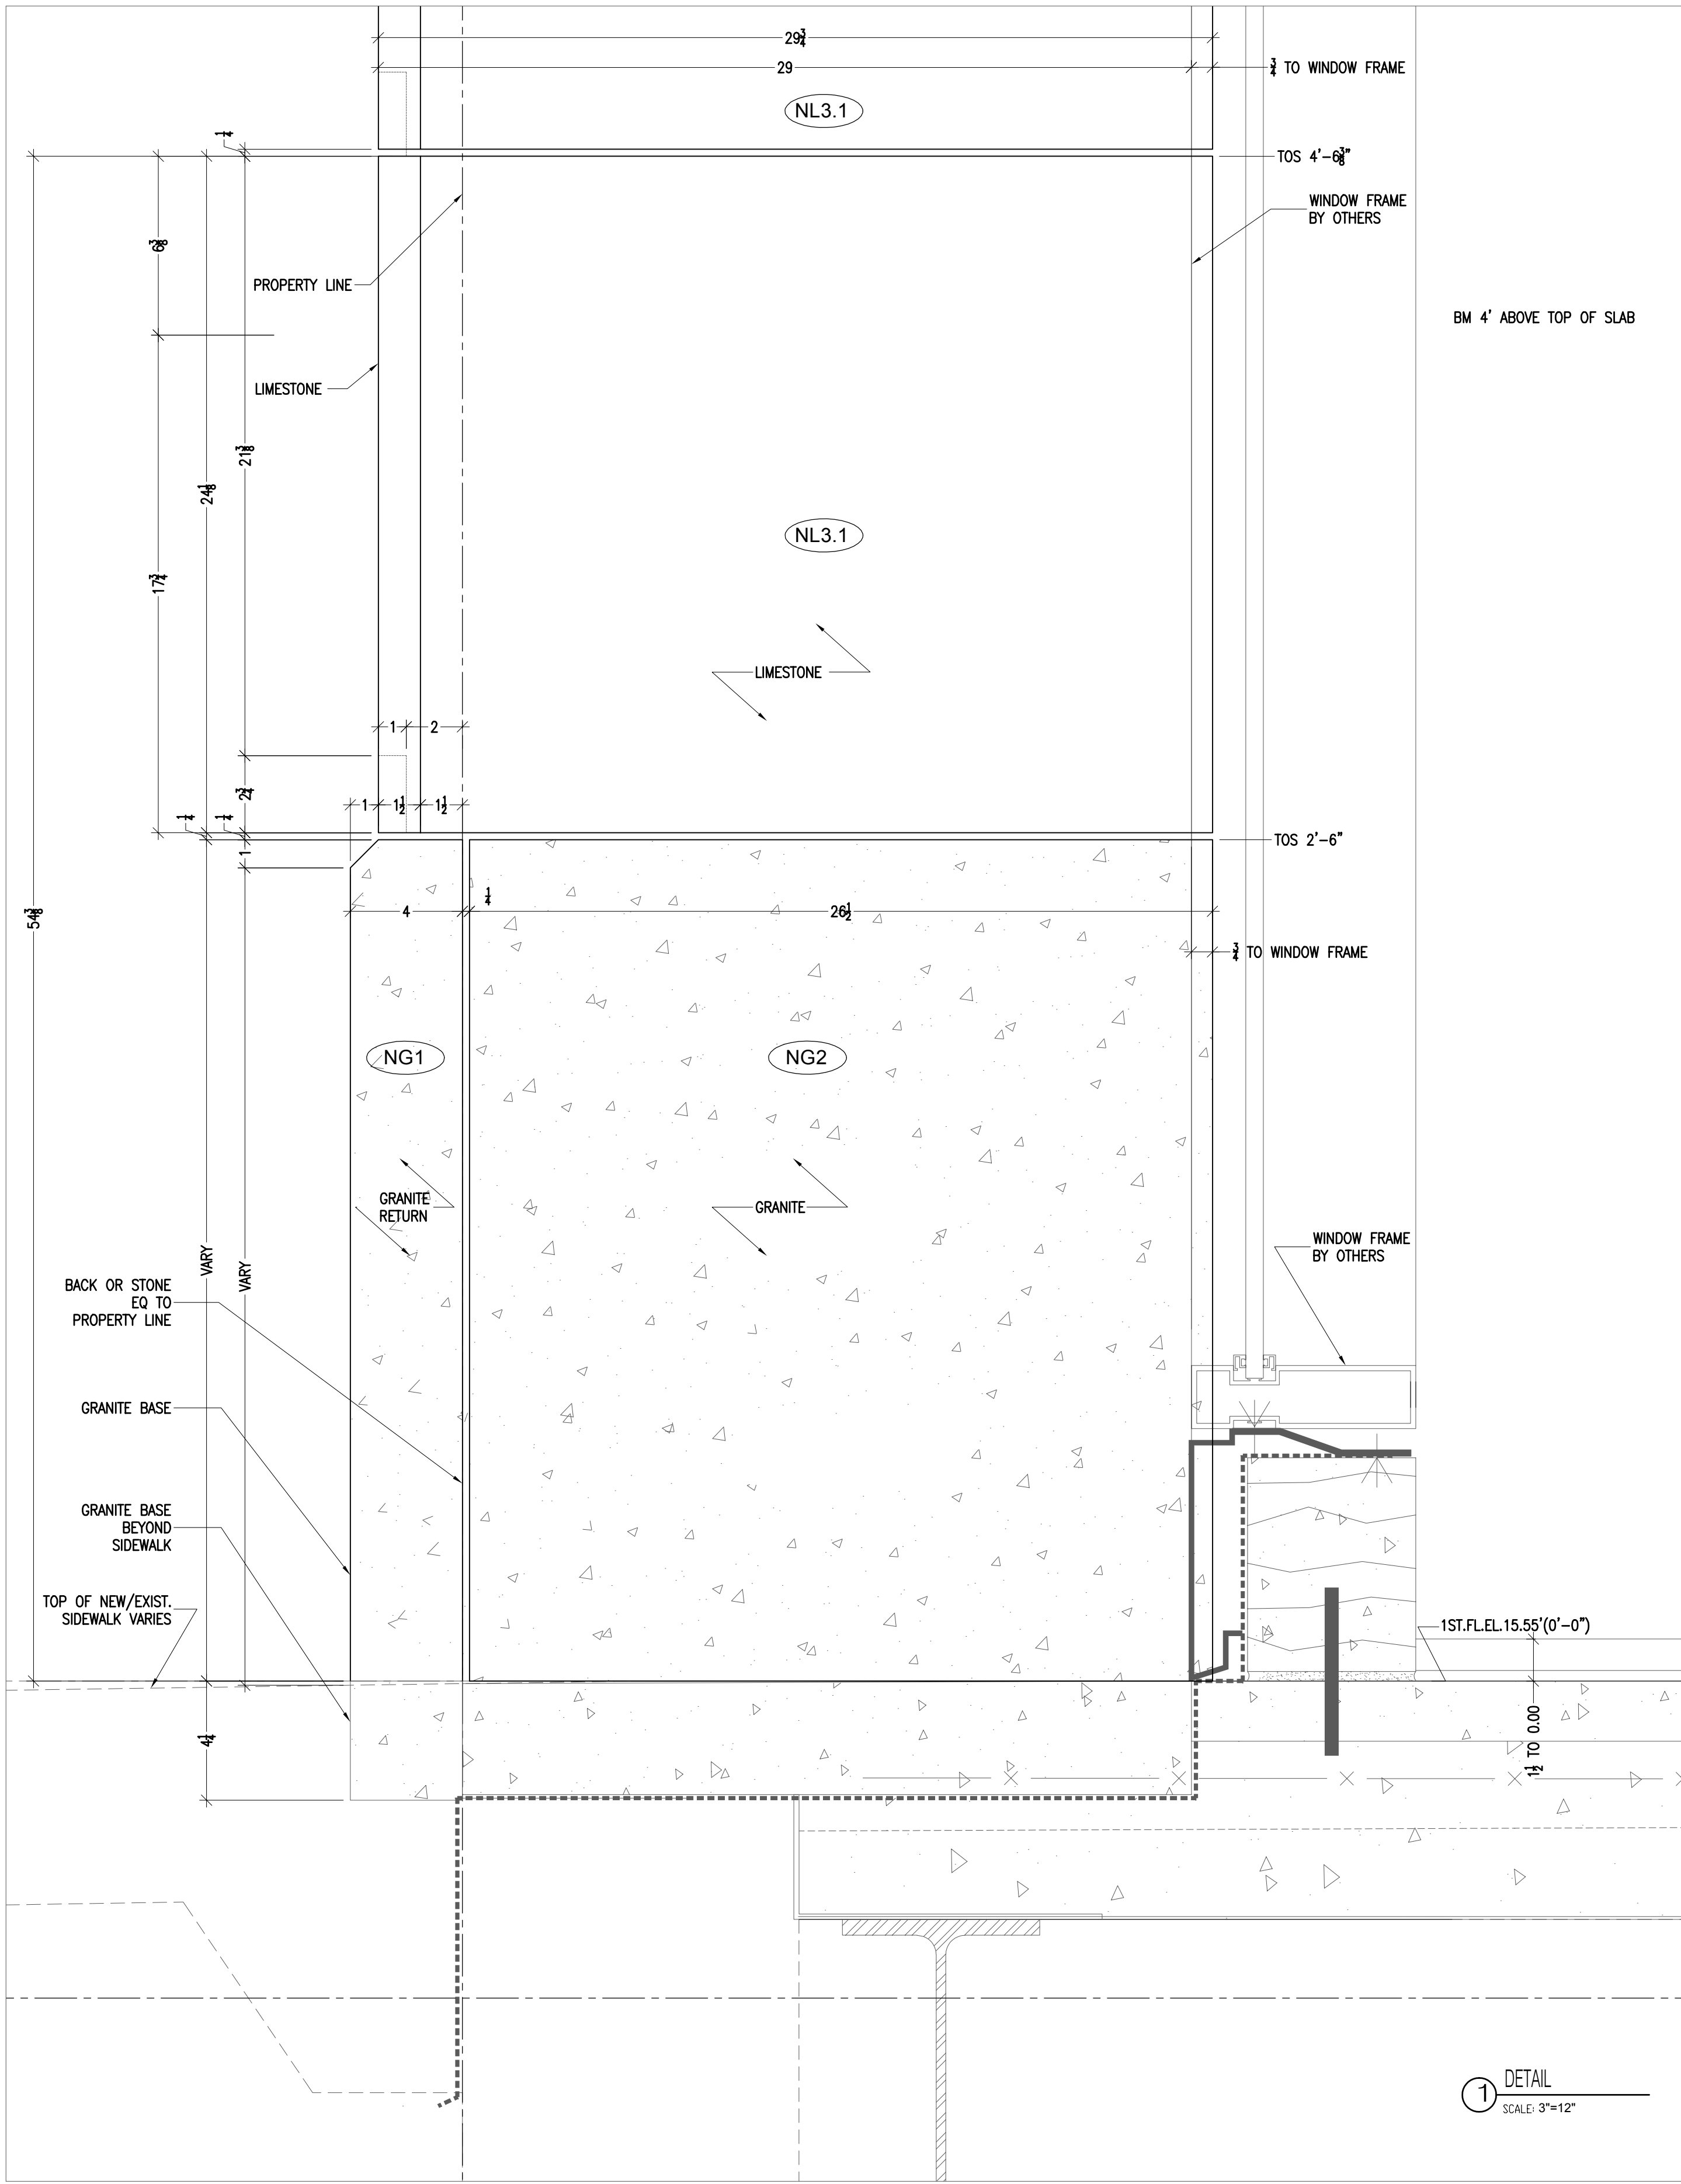

NOTES:

MATERIAL:

WALL

MATERIAL: LIMESTONE

FINISH: HONED

THICKNESS: 3", 4", 5", 6"

BASE

MATERIAL: KANFANAR GRANITE

FINISH: POLISHED

THICKNESS: 4"

NOTE:

1. This drawing is for panel dimensions and size only.

2. Structural stainless steel anchoring and design calculations will follow upon the approval of shop drawings.

FEB 16, 2006	Second Submittal
FEB 07, 2006	First Submittal

DRAWN BY: Y.P.N.P.S.B.

CHECKED BY: K.K.

APPROVED BY:

ARCHITECT:

CLIENT:






JOB NAME:

88 WASHINGTON PL
EXTERIOR CLADDING

TITLE:

VERTICAL SECTIONS
NORTH, WEST
ELEVATIONS
DETAILS

5.2

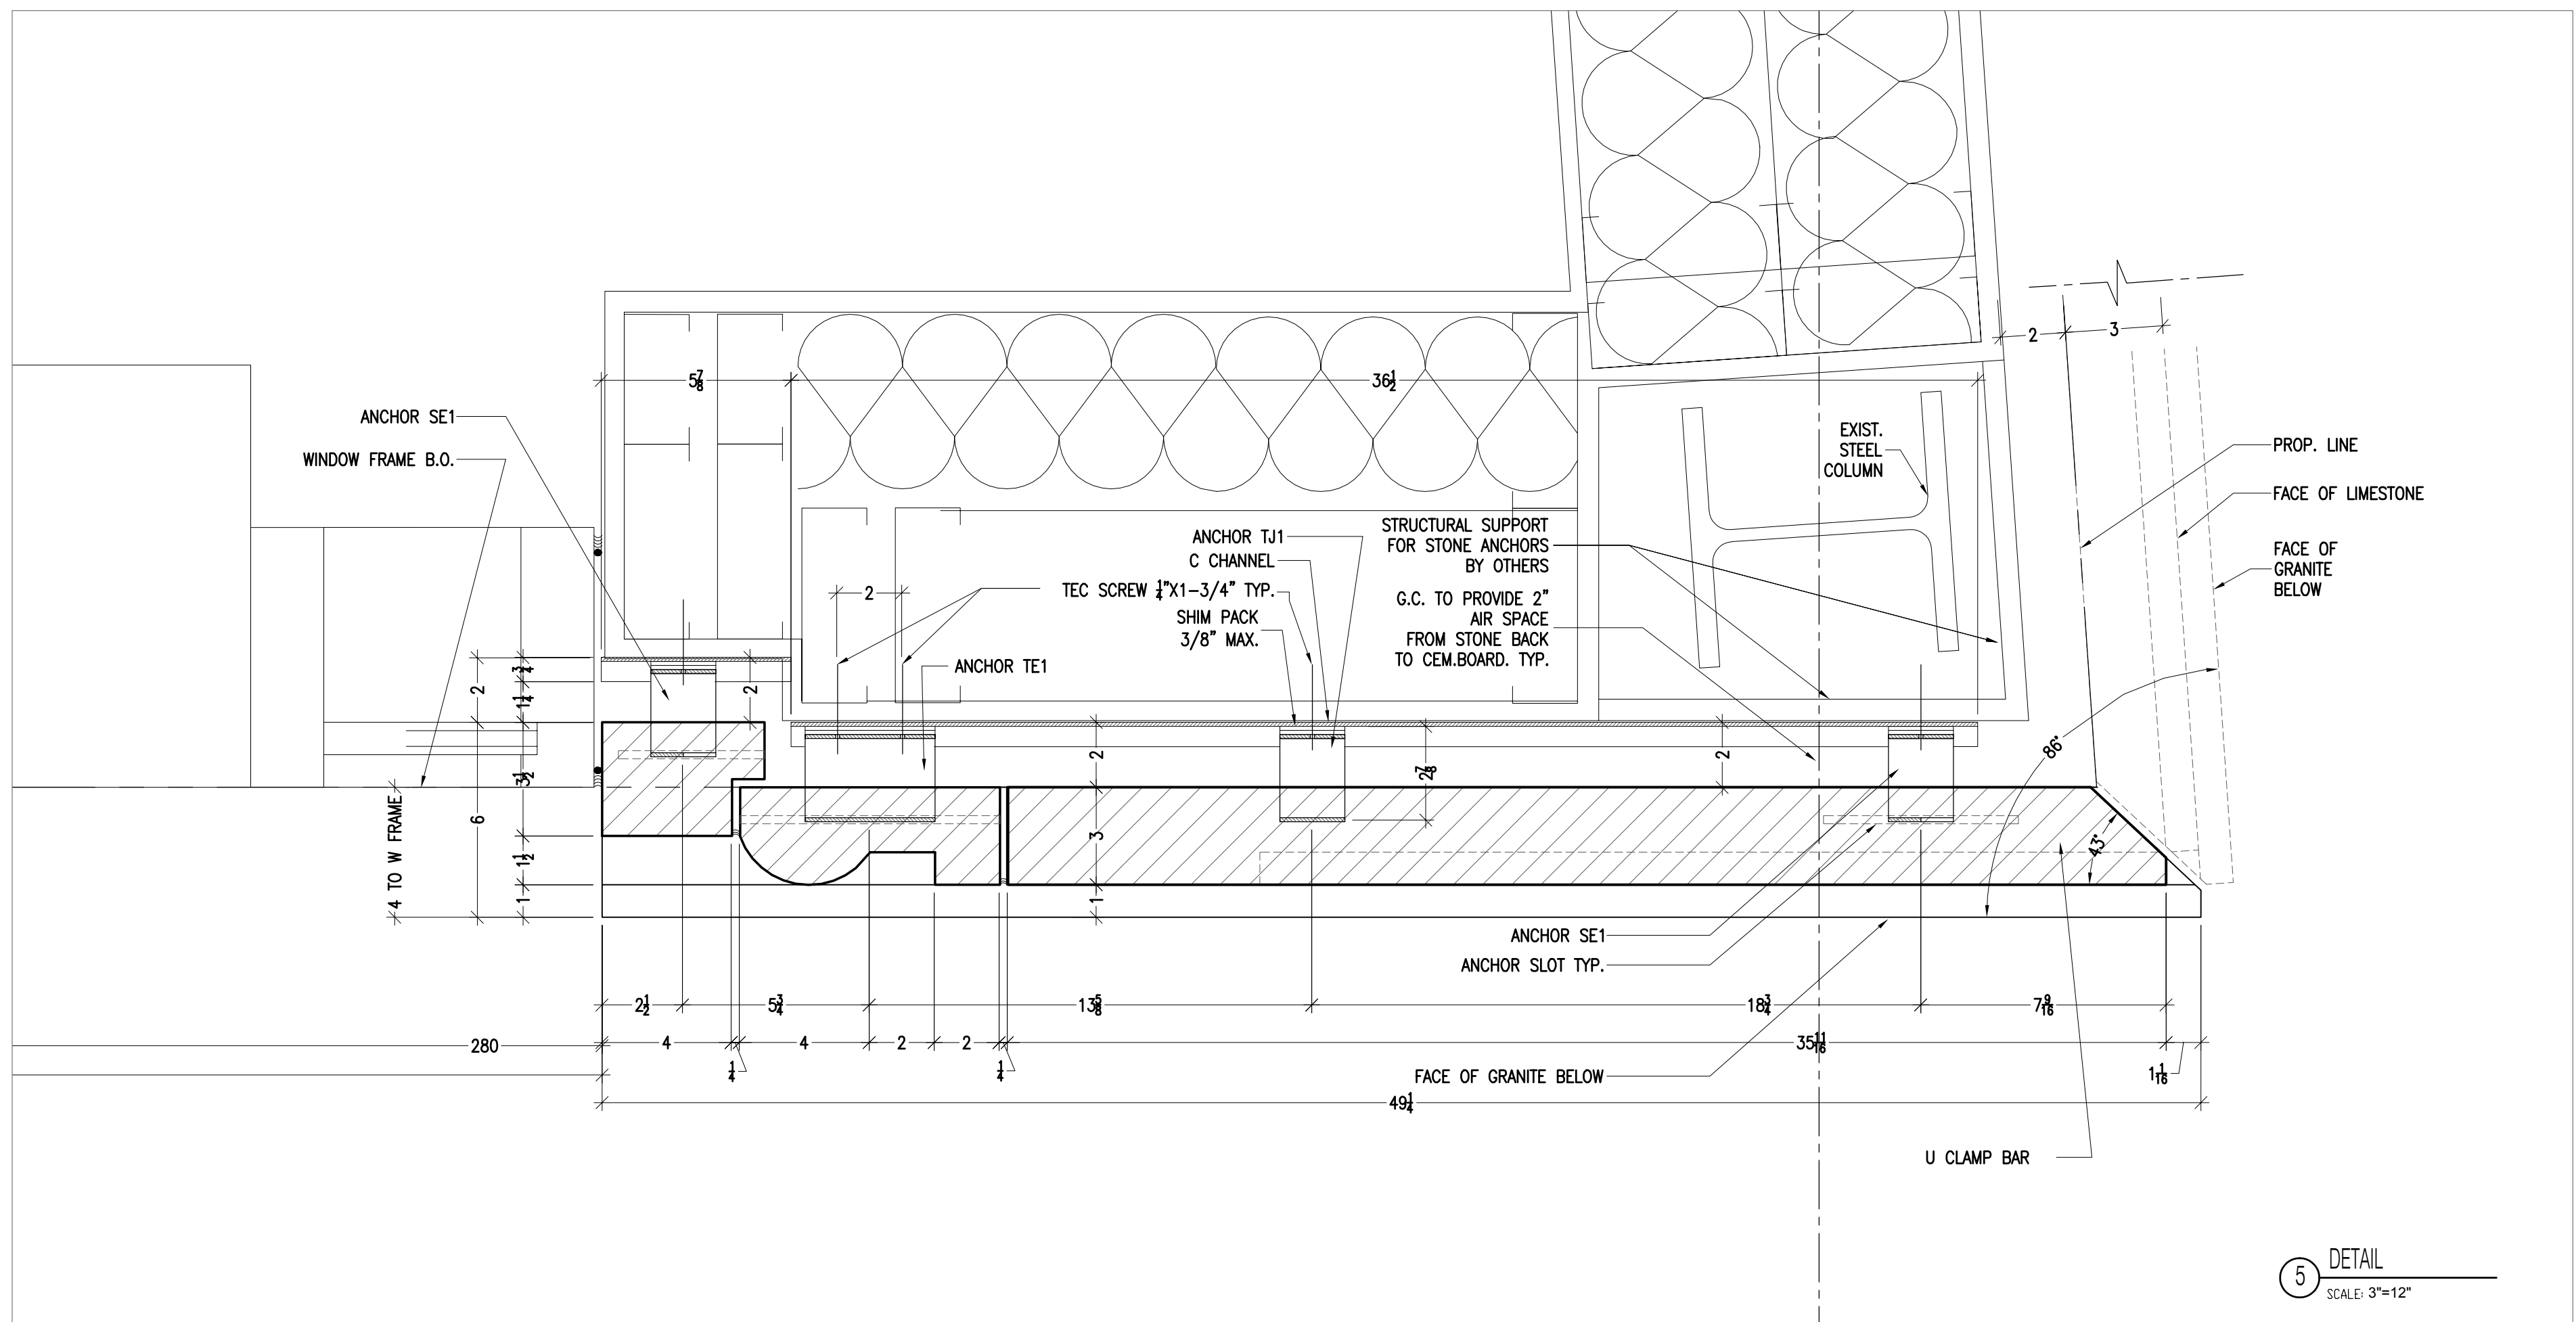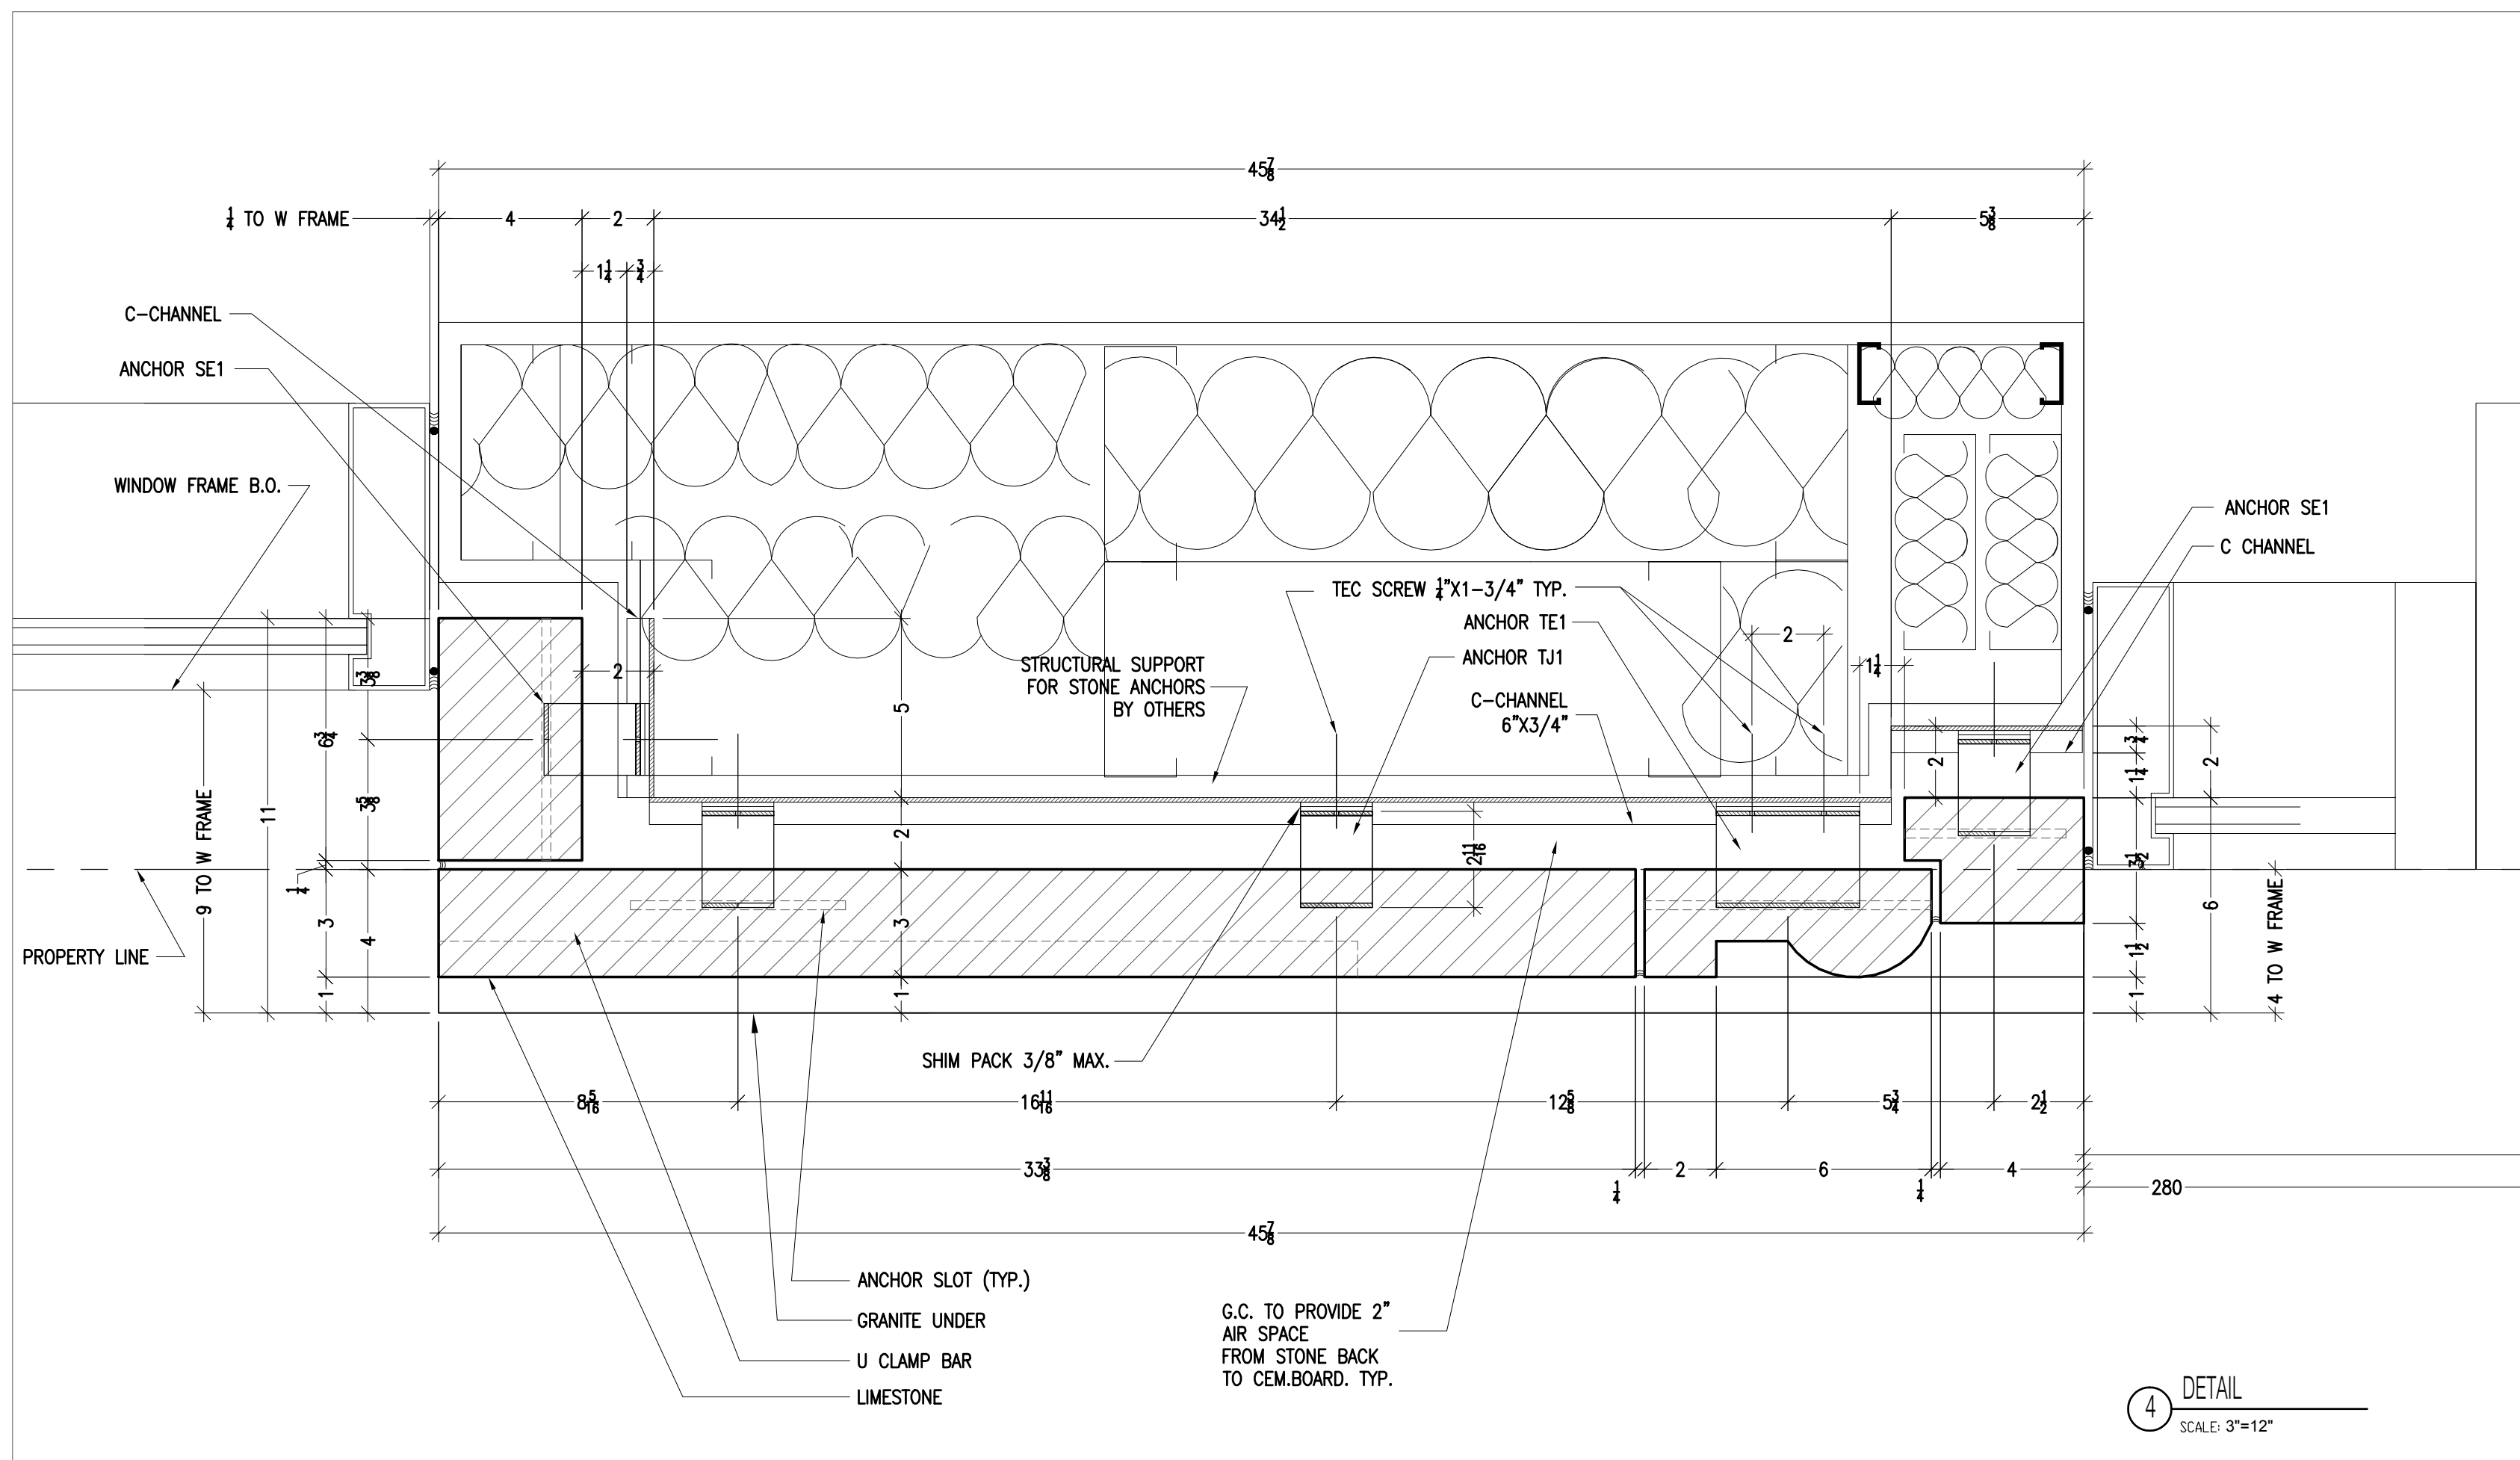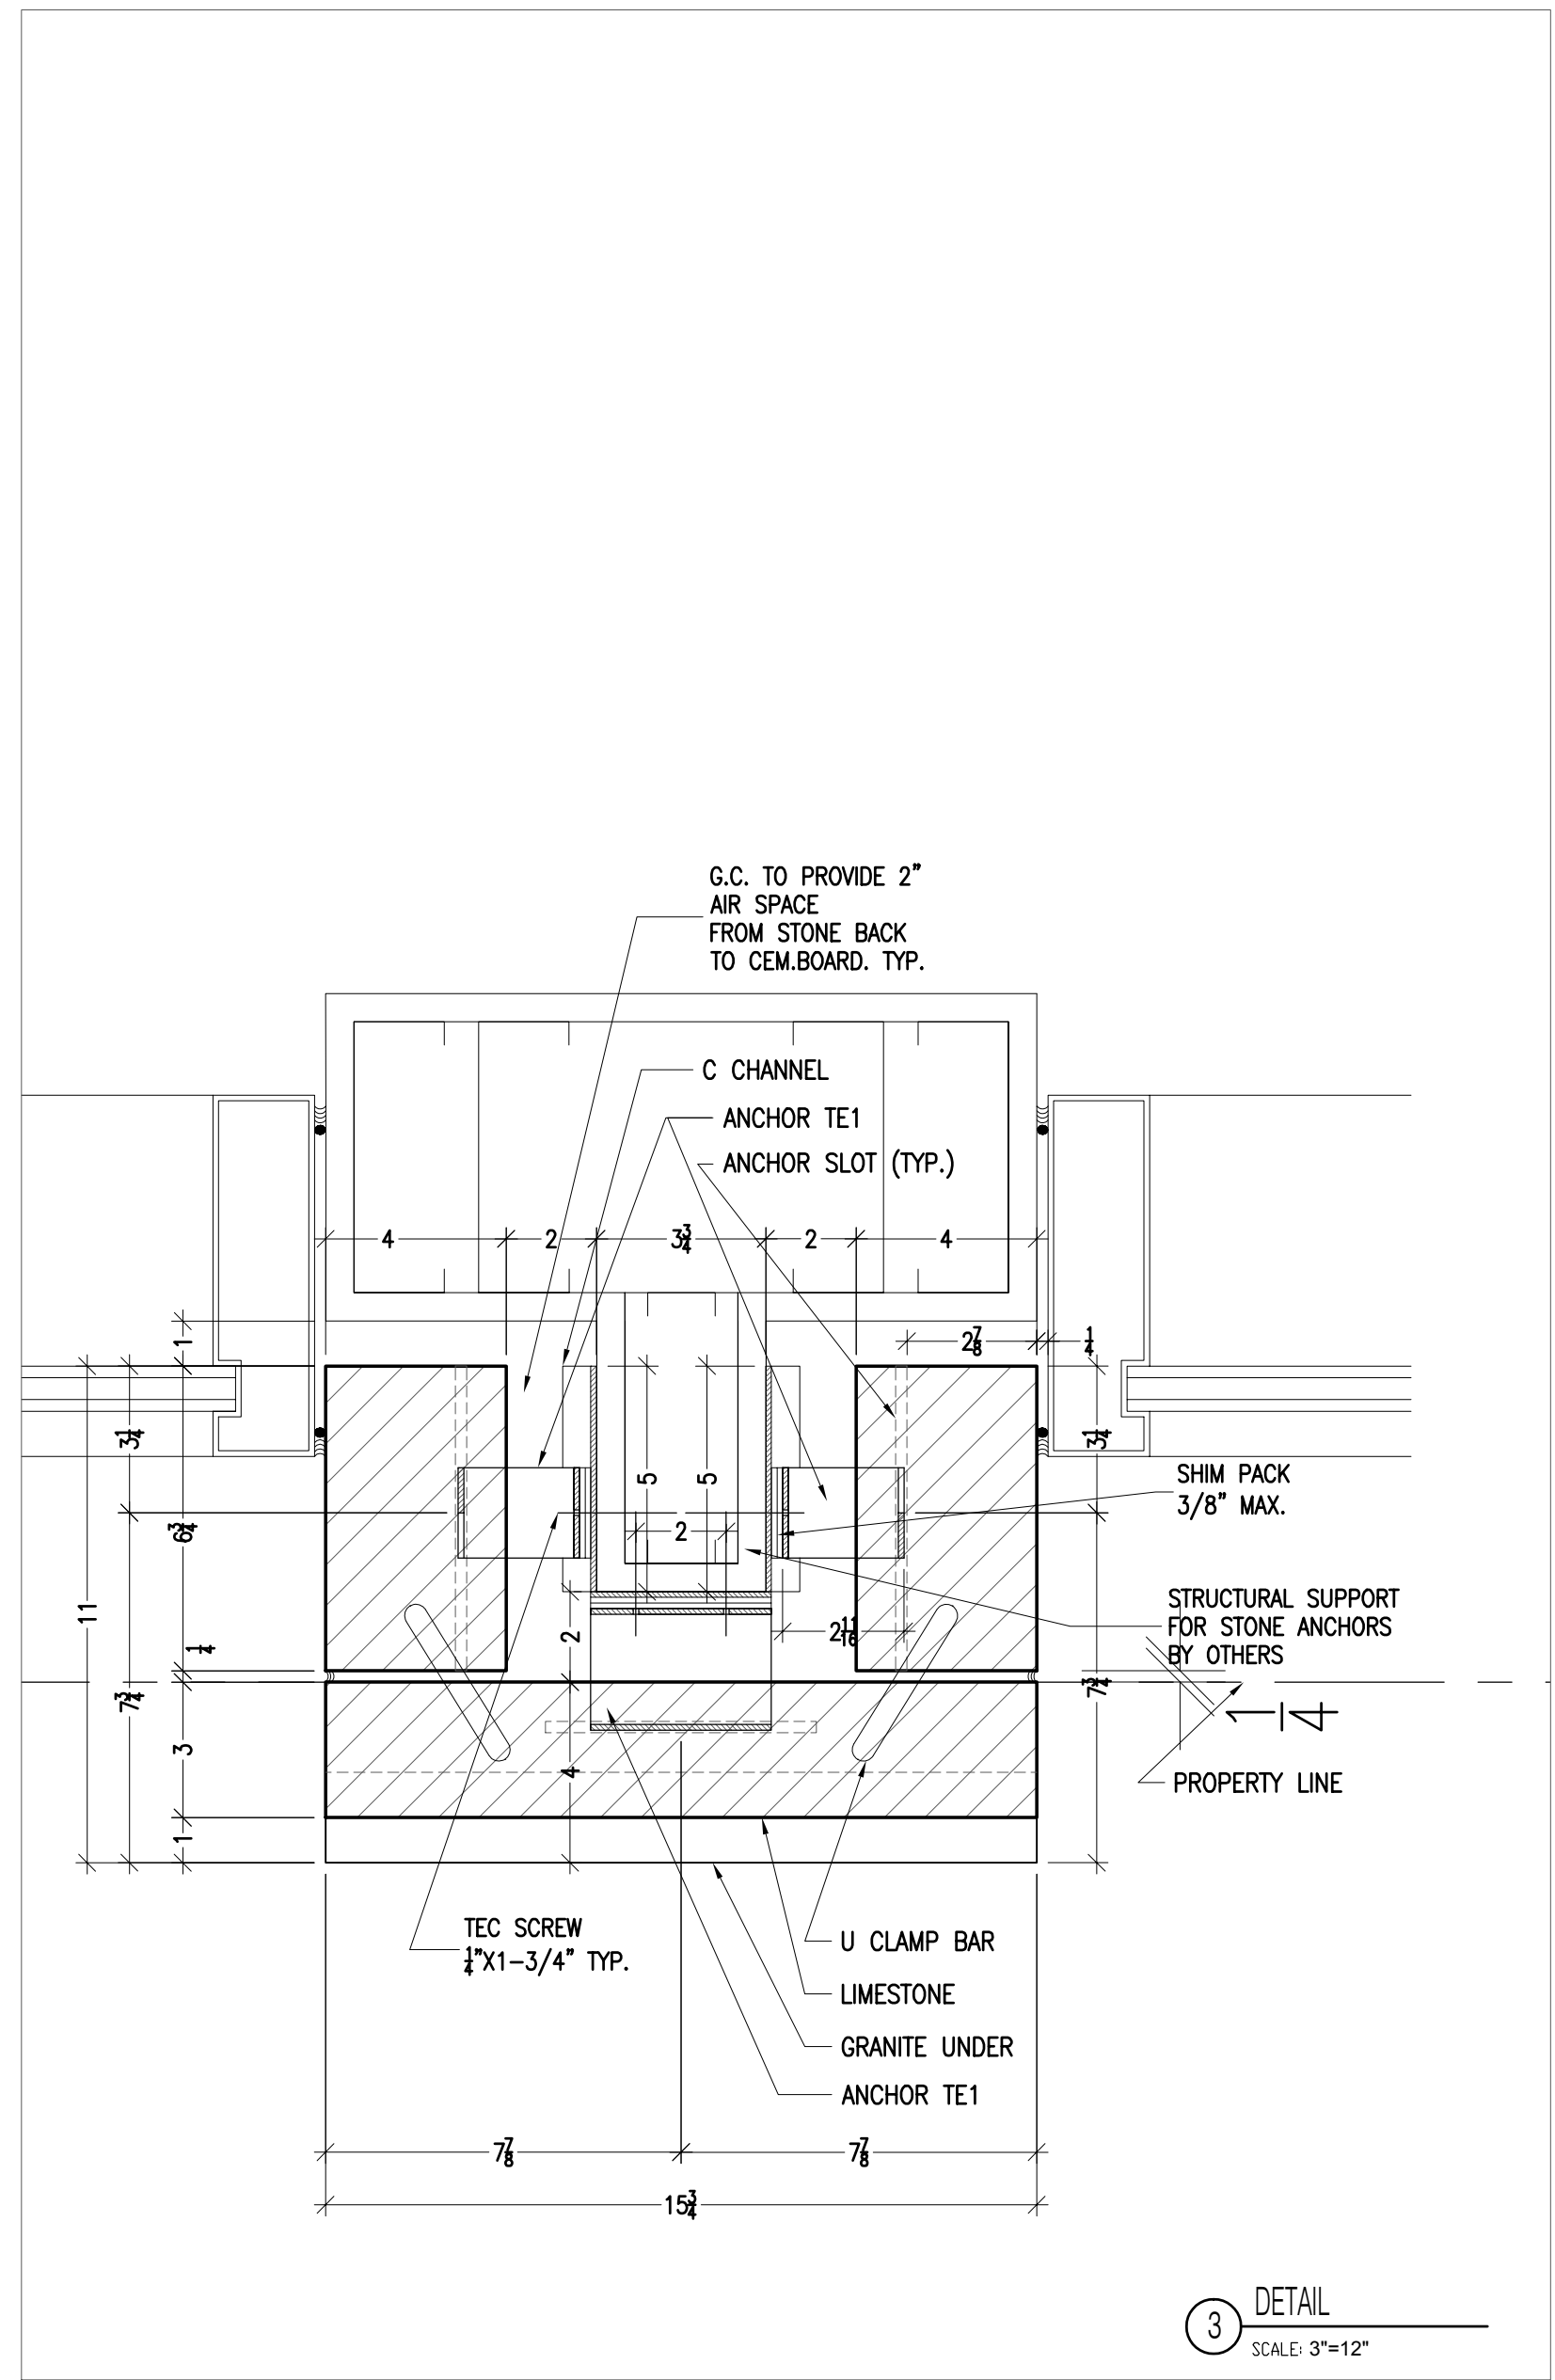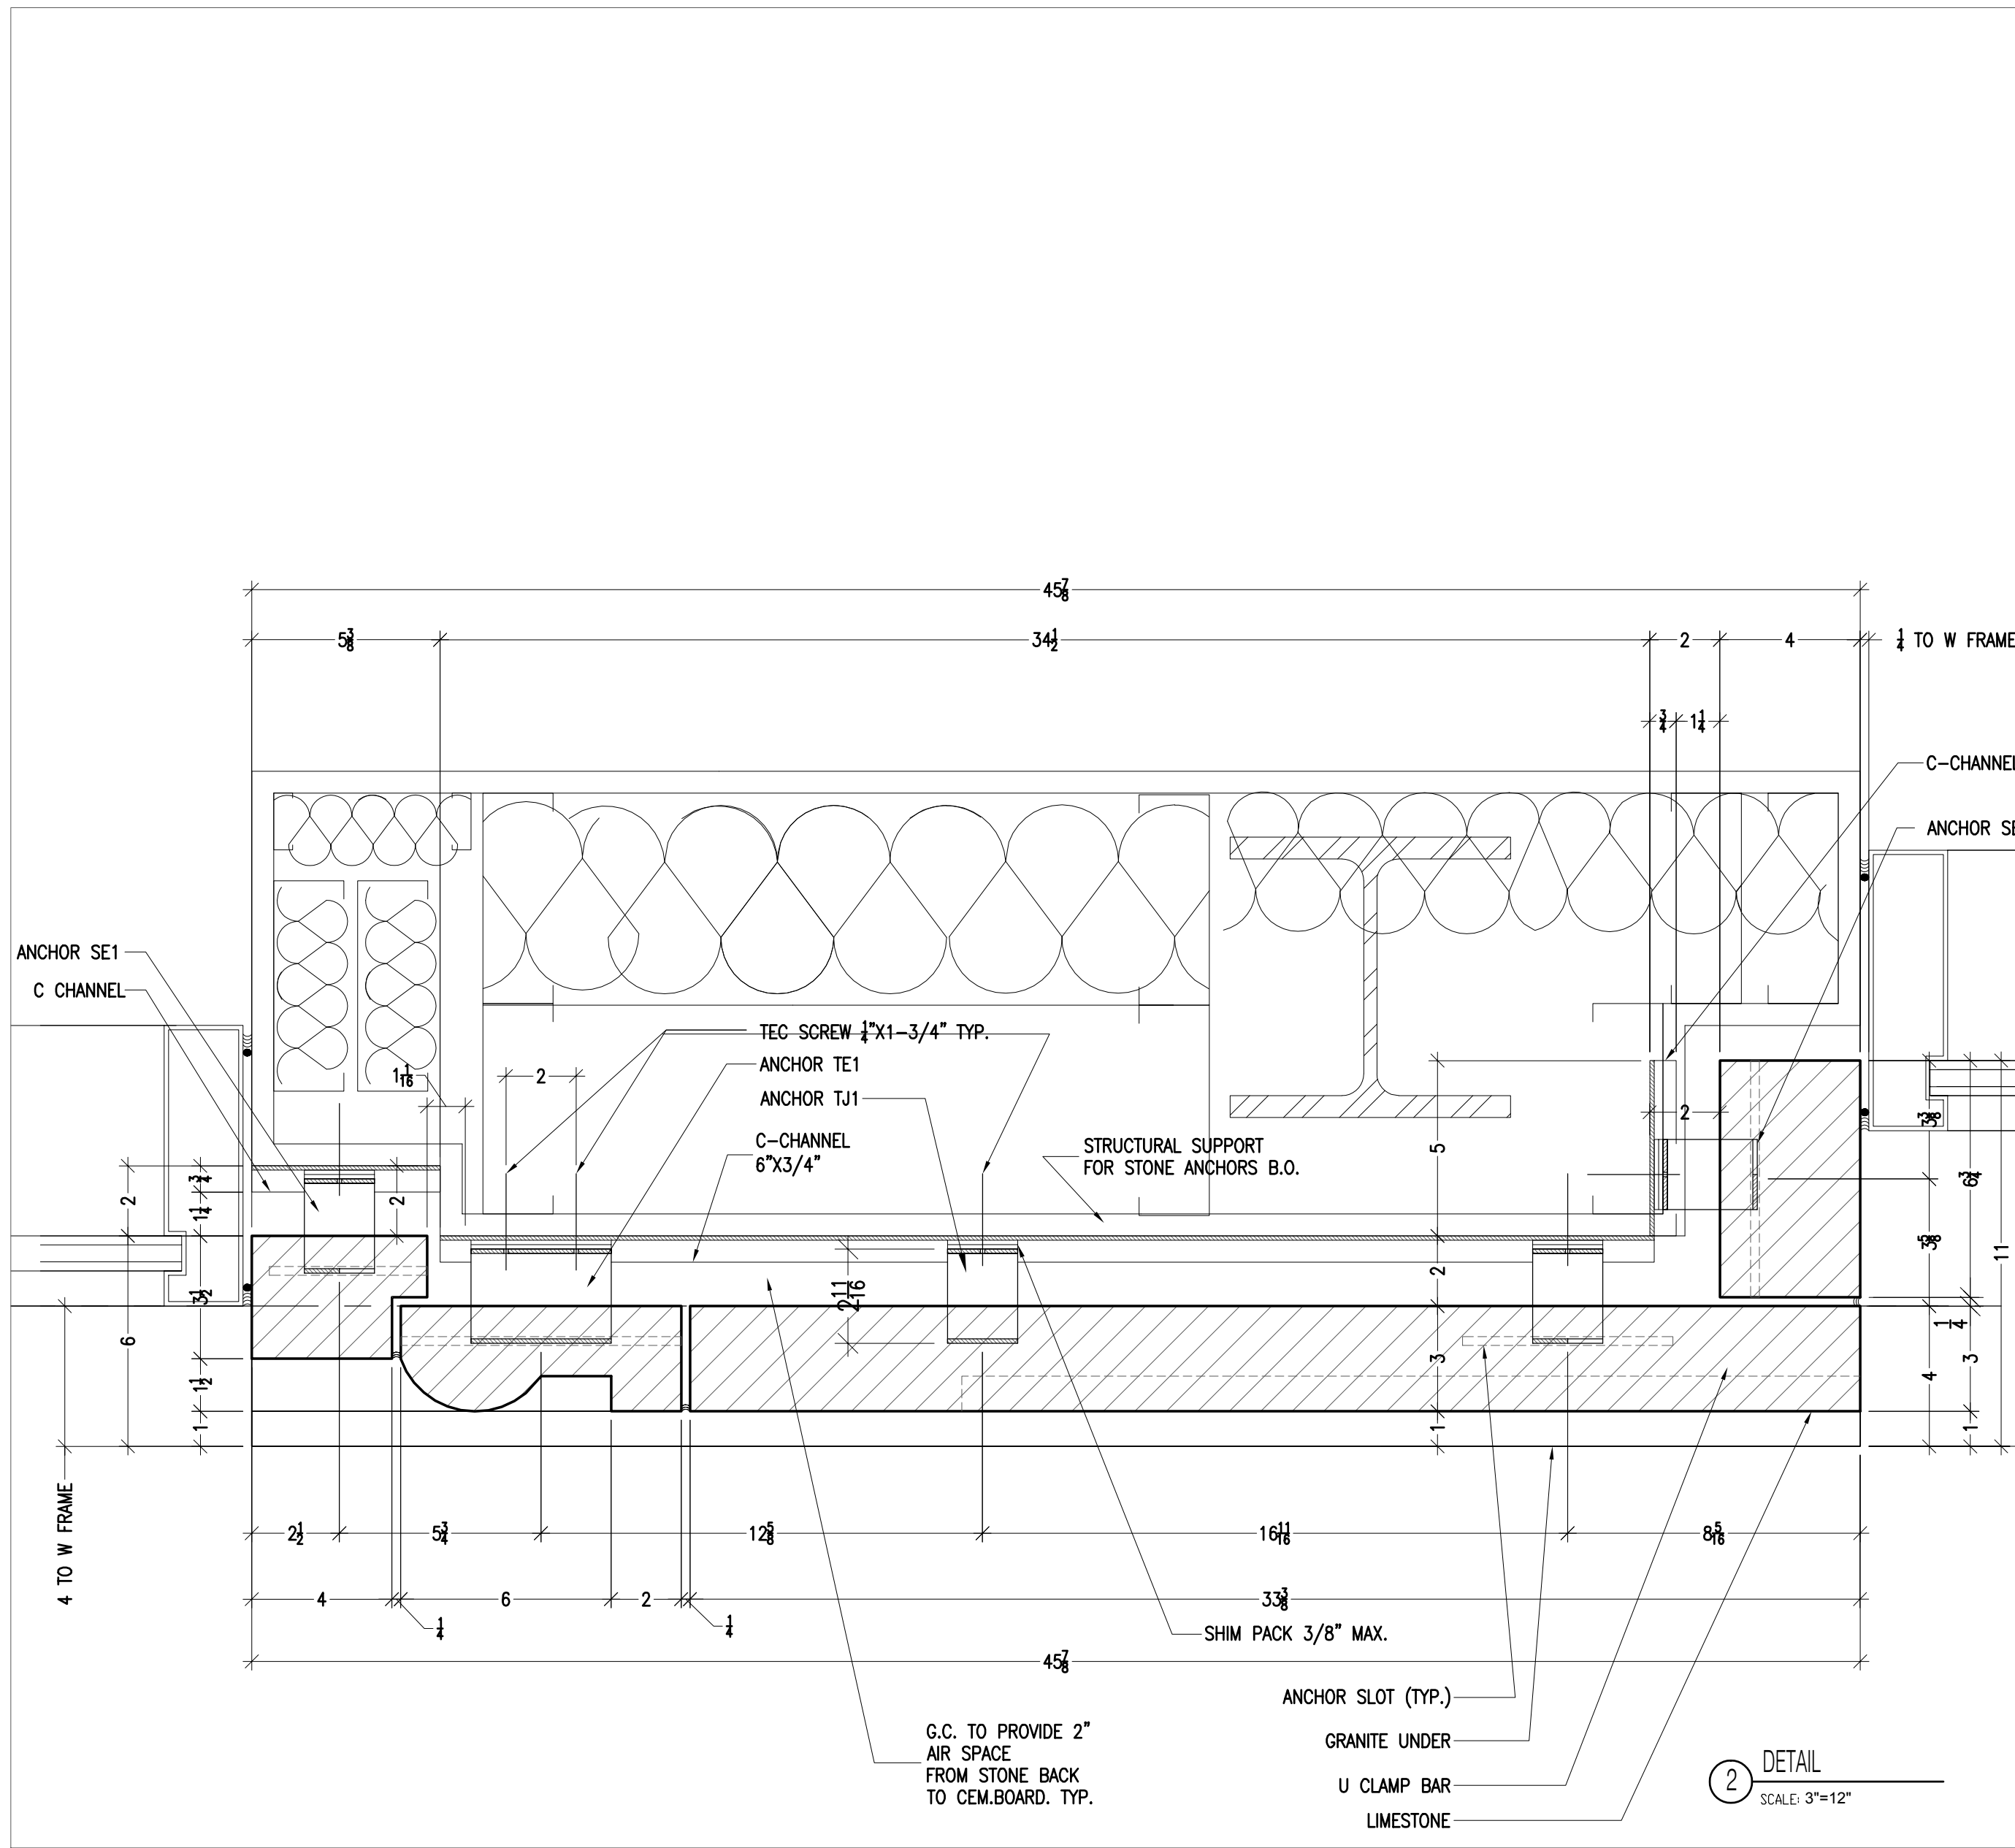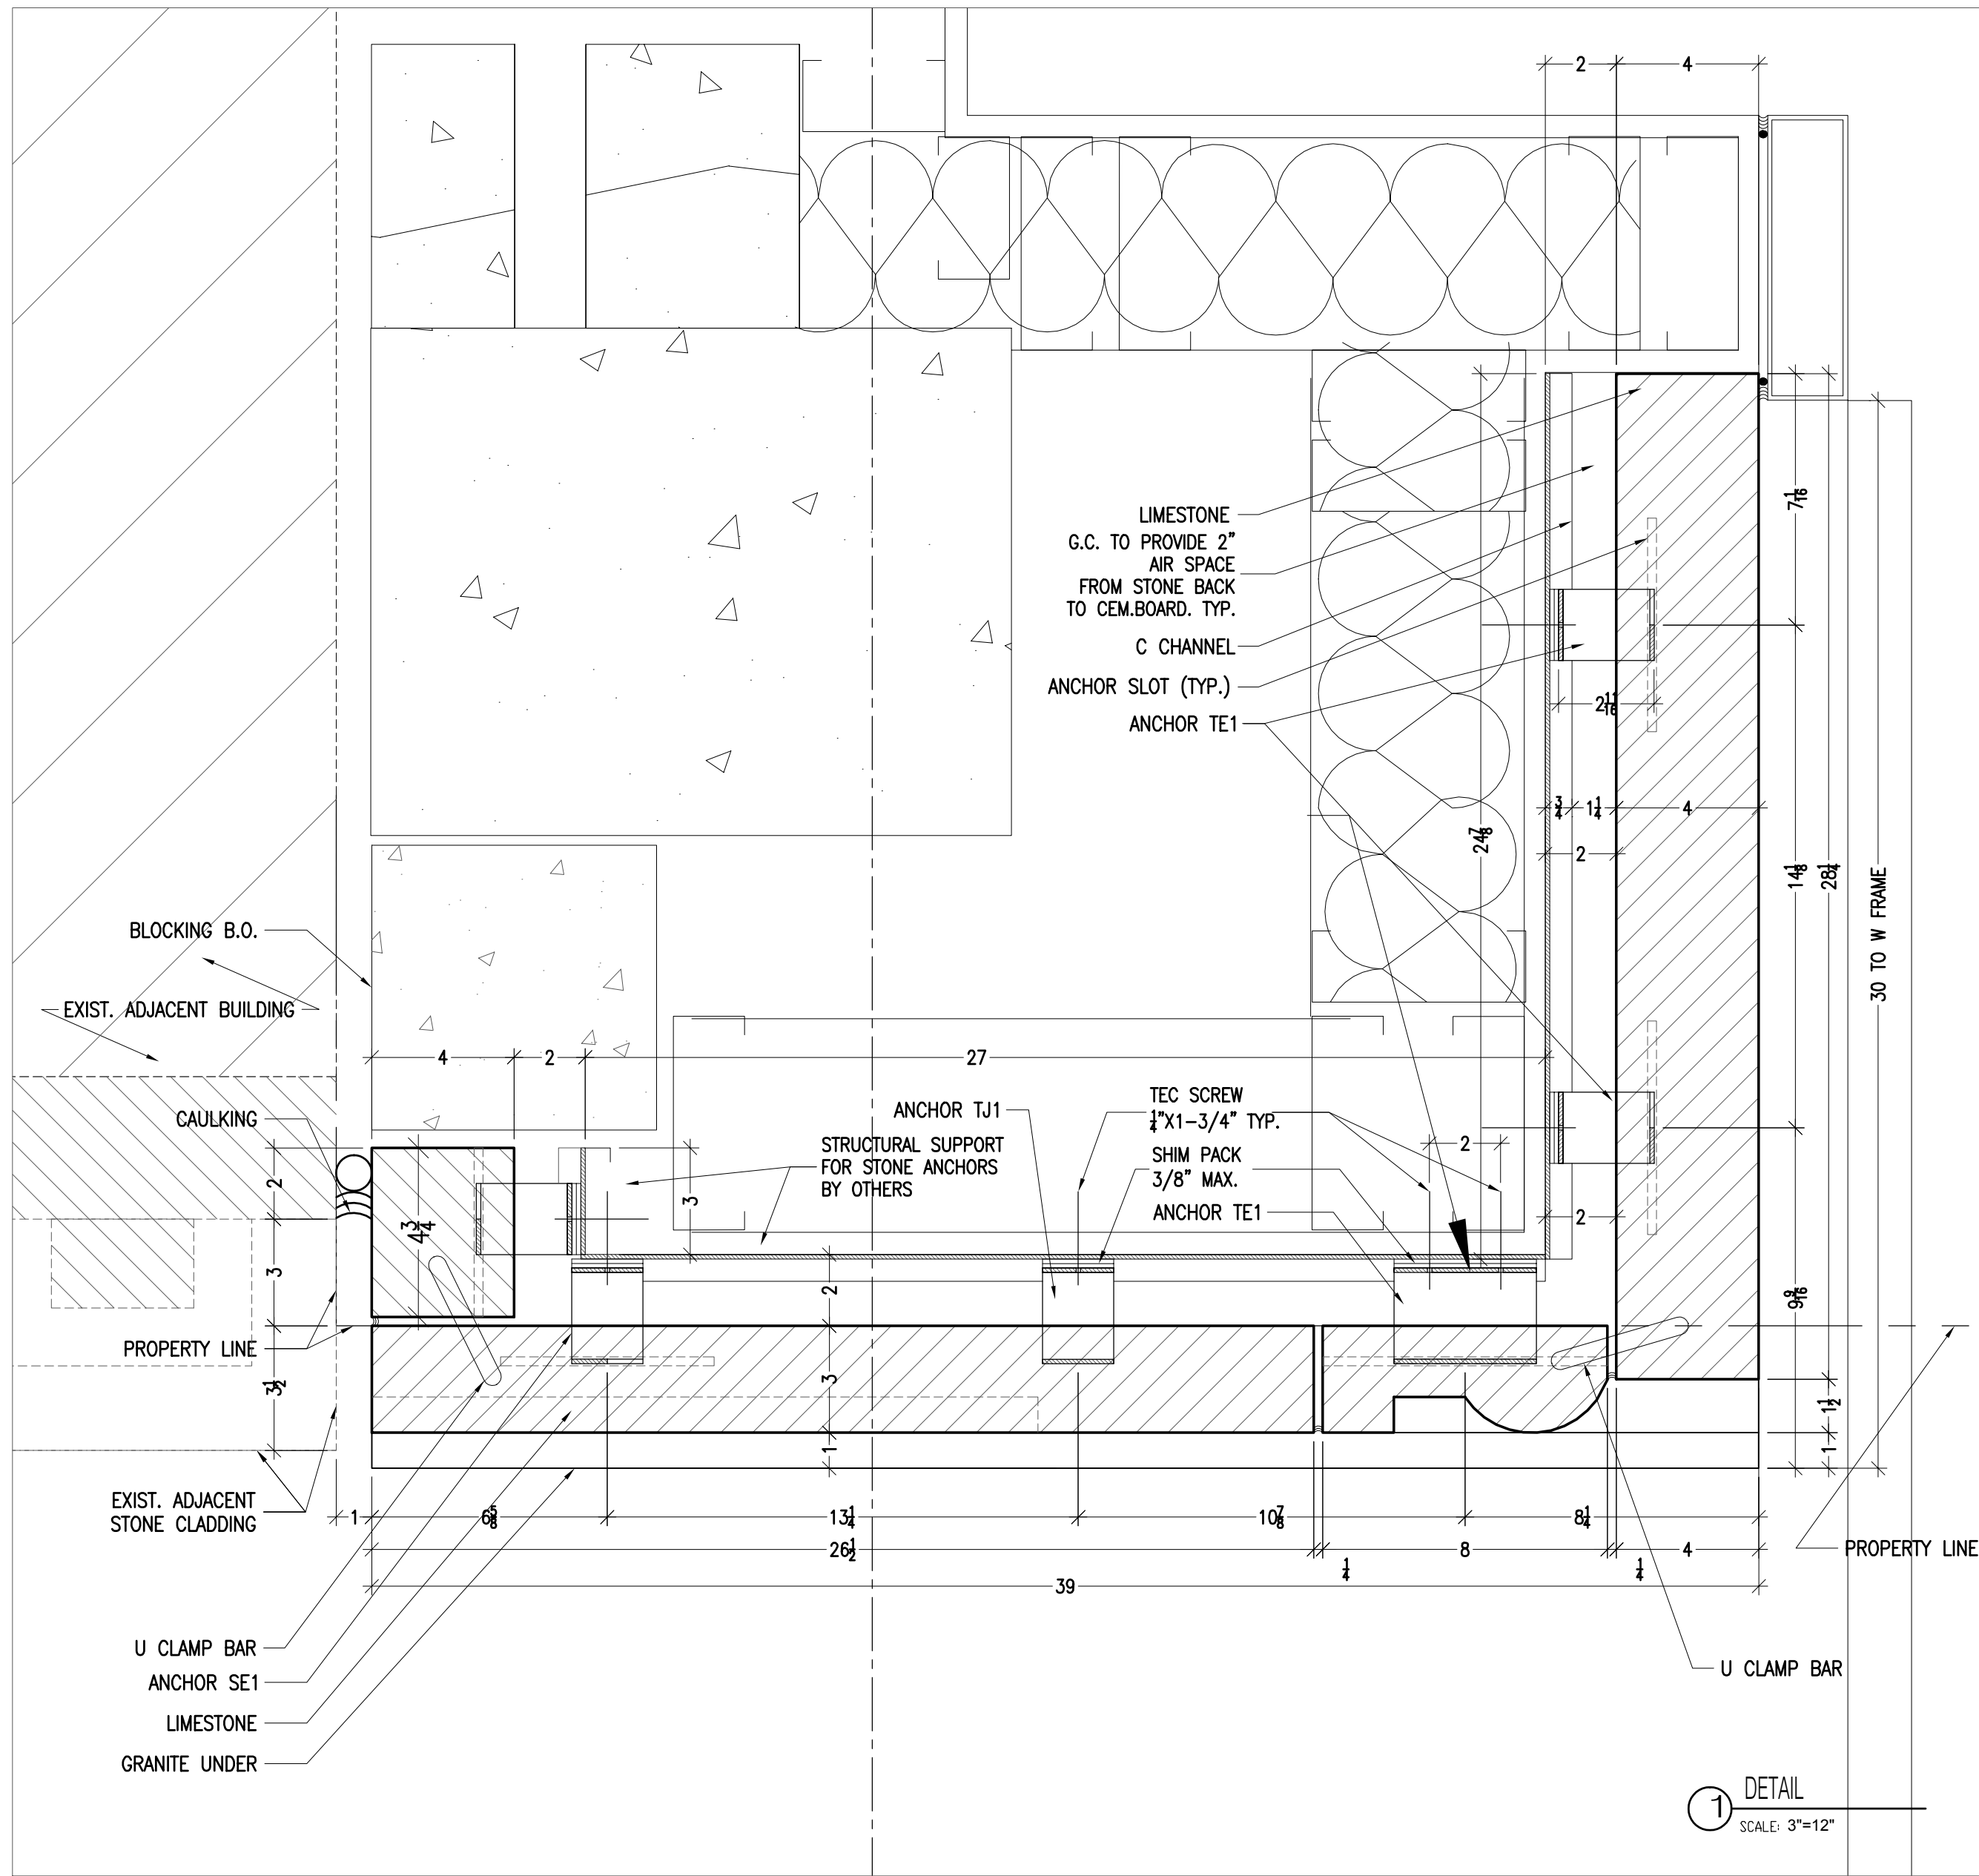

NOTES:

MATERIAL:

WALL

MATERIAL: LIMESTONE
FINISH: HONED
THICKNESS: 3", 4", 5", 6"

BASE

MATERIAL: KANFANAR GRANITE
FINISH: POLISHED
THICKNESS: 4"

NOTE:
1. This drawing is for panel dimensions and size only.
2. Structural stainless steel anchoring and design calculations will follow upon the approval of shop drawings.

FEB 16, 2006 Second Submittal
FEB 07, 2006 First Submittal

DRAWN BY: Y.P. N.P. S.B.
CHECKED BY: K.K.
APPROVED BY:

ARCHITECT:

CLIENT:









JOB NAME:

88 WASHINGTON PL
EXTERIOR CLADDING

TITLE:

NORTH ELEVATION
HORIZONTAL SECTIONS
DETAILS

5.6

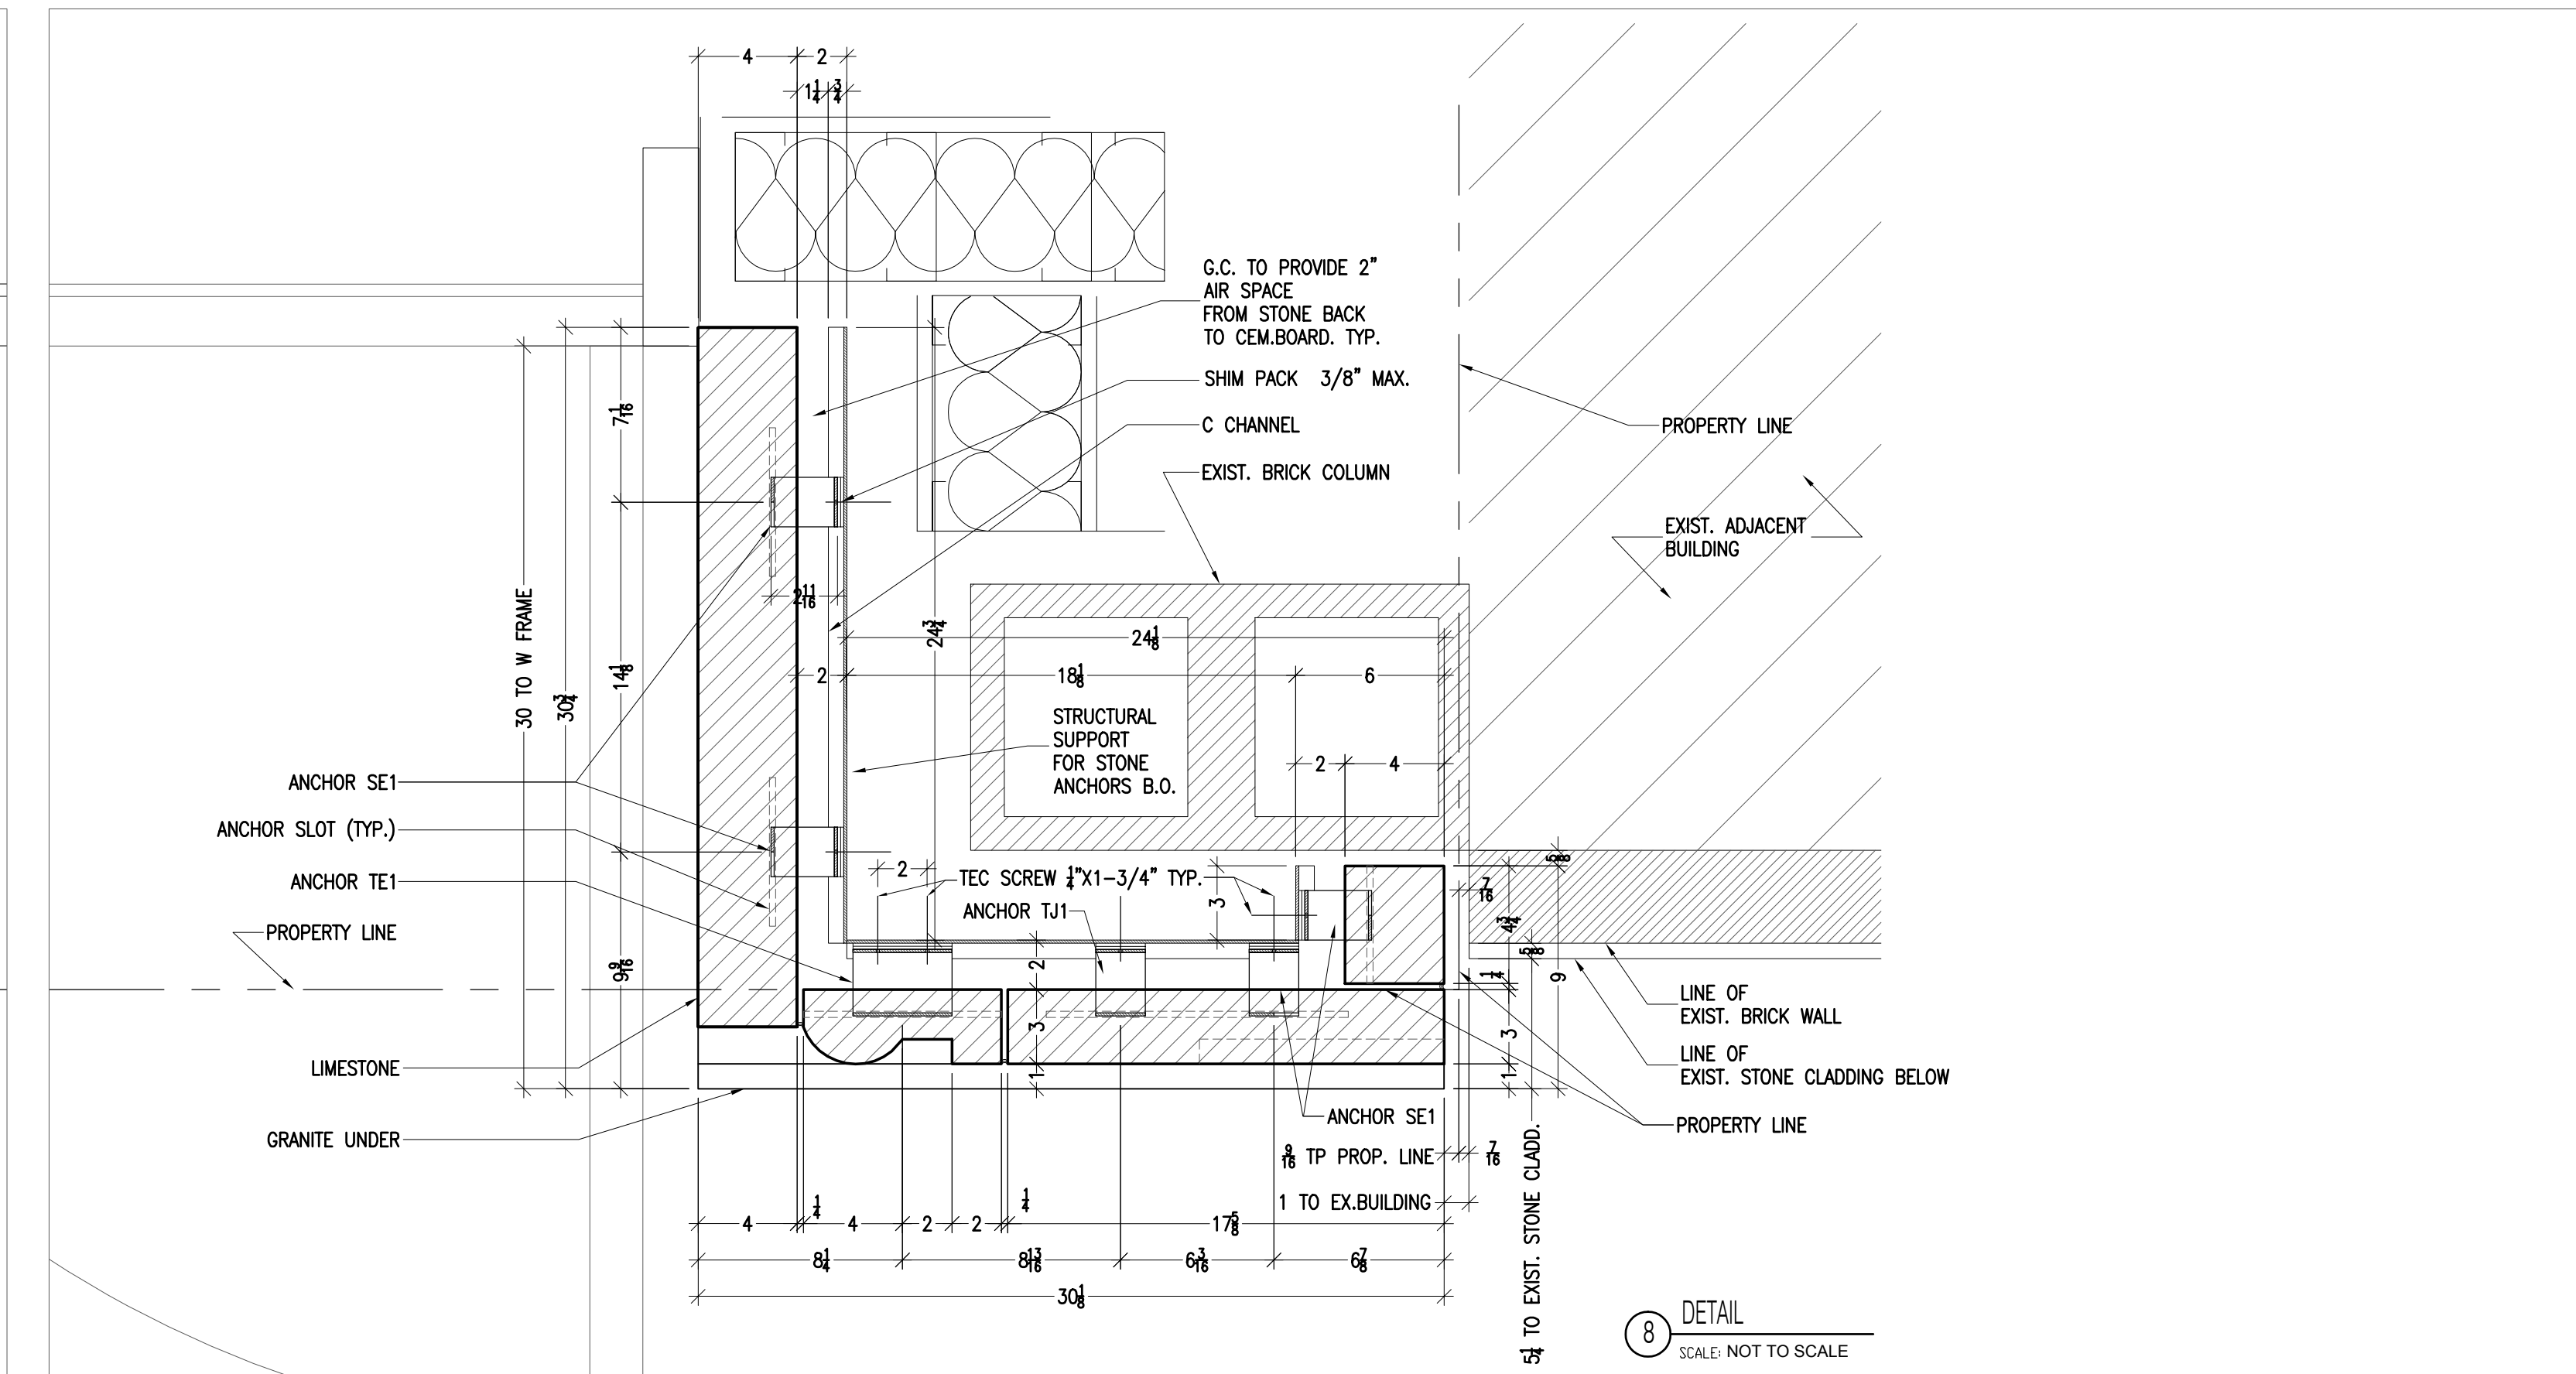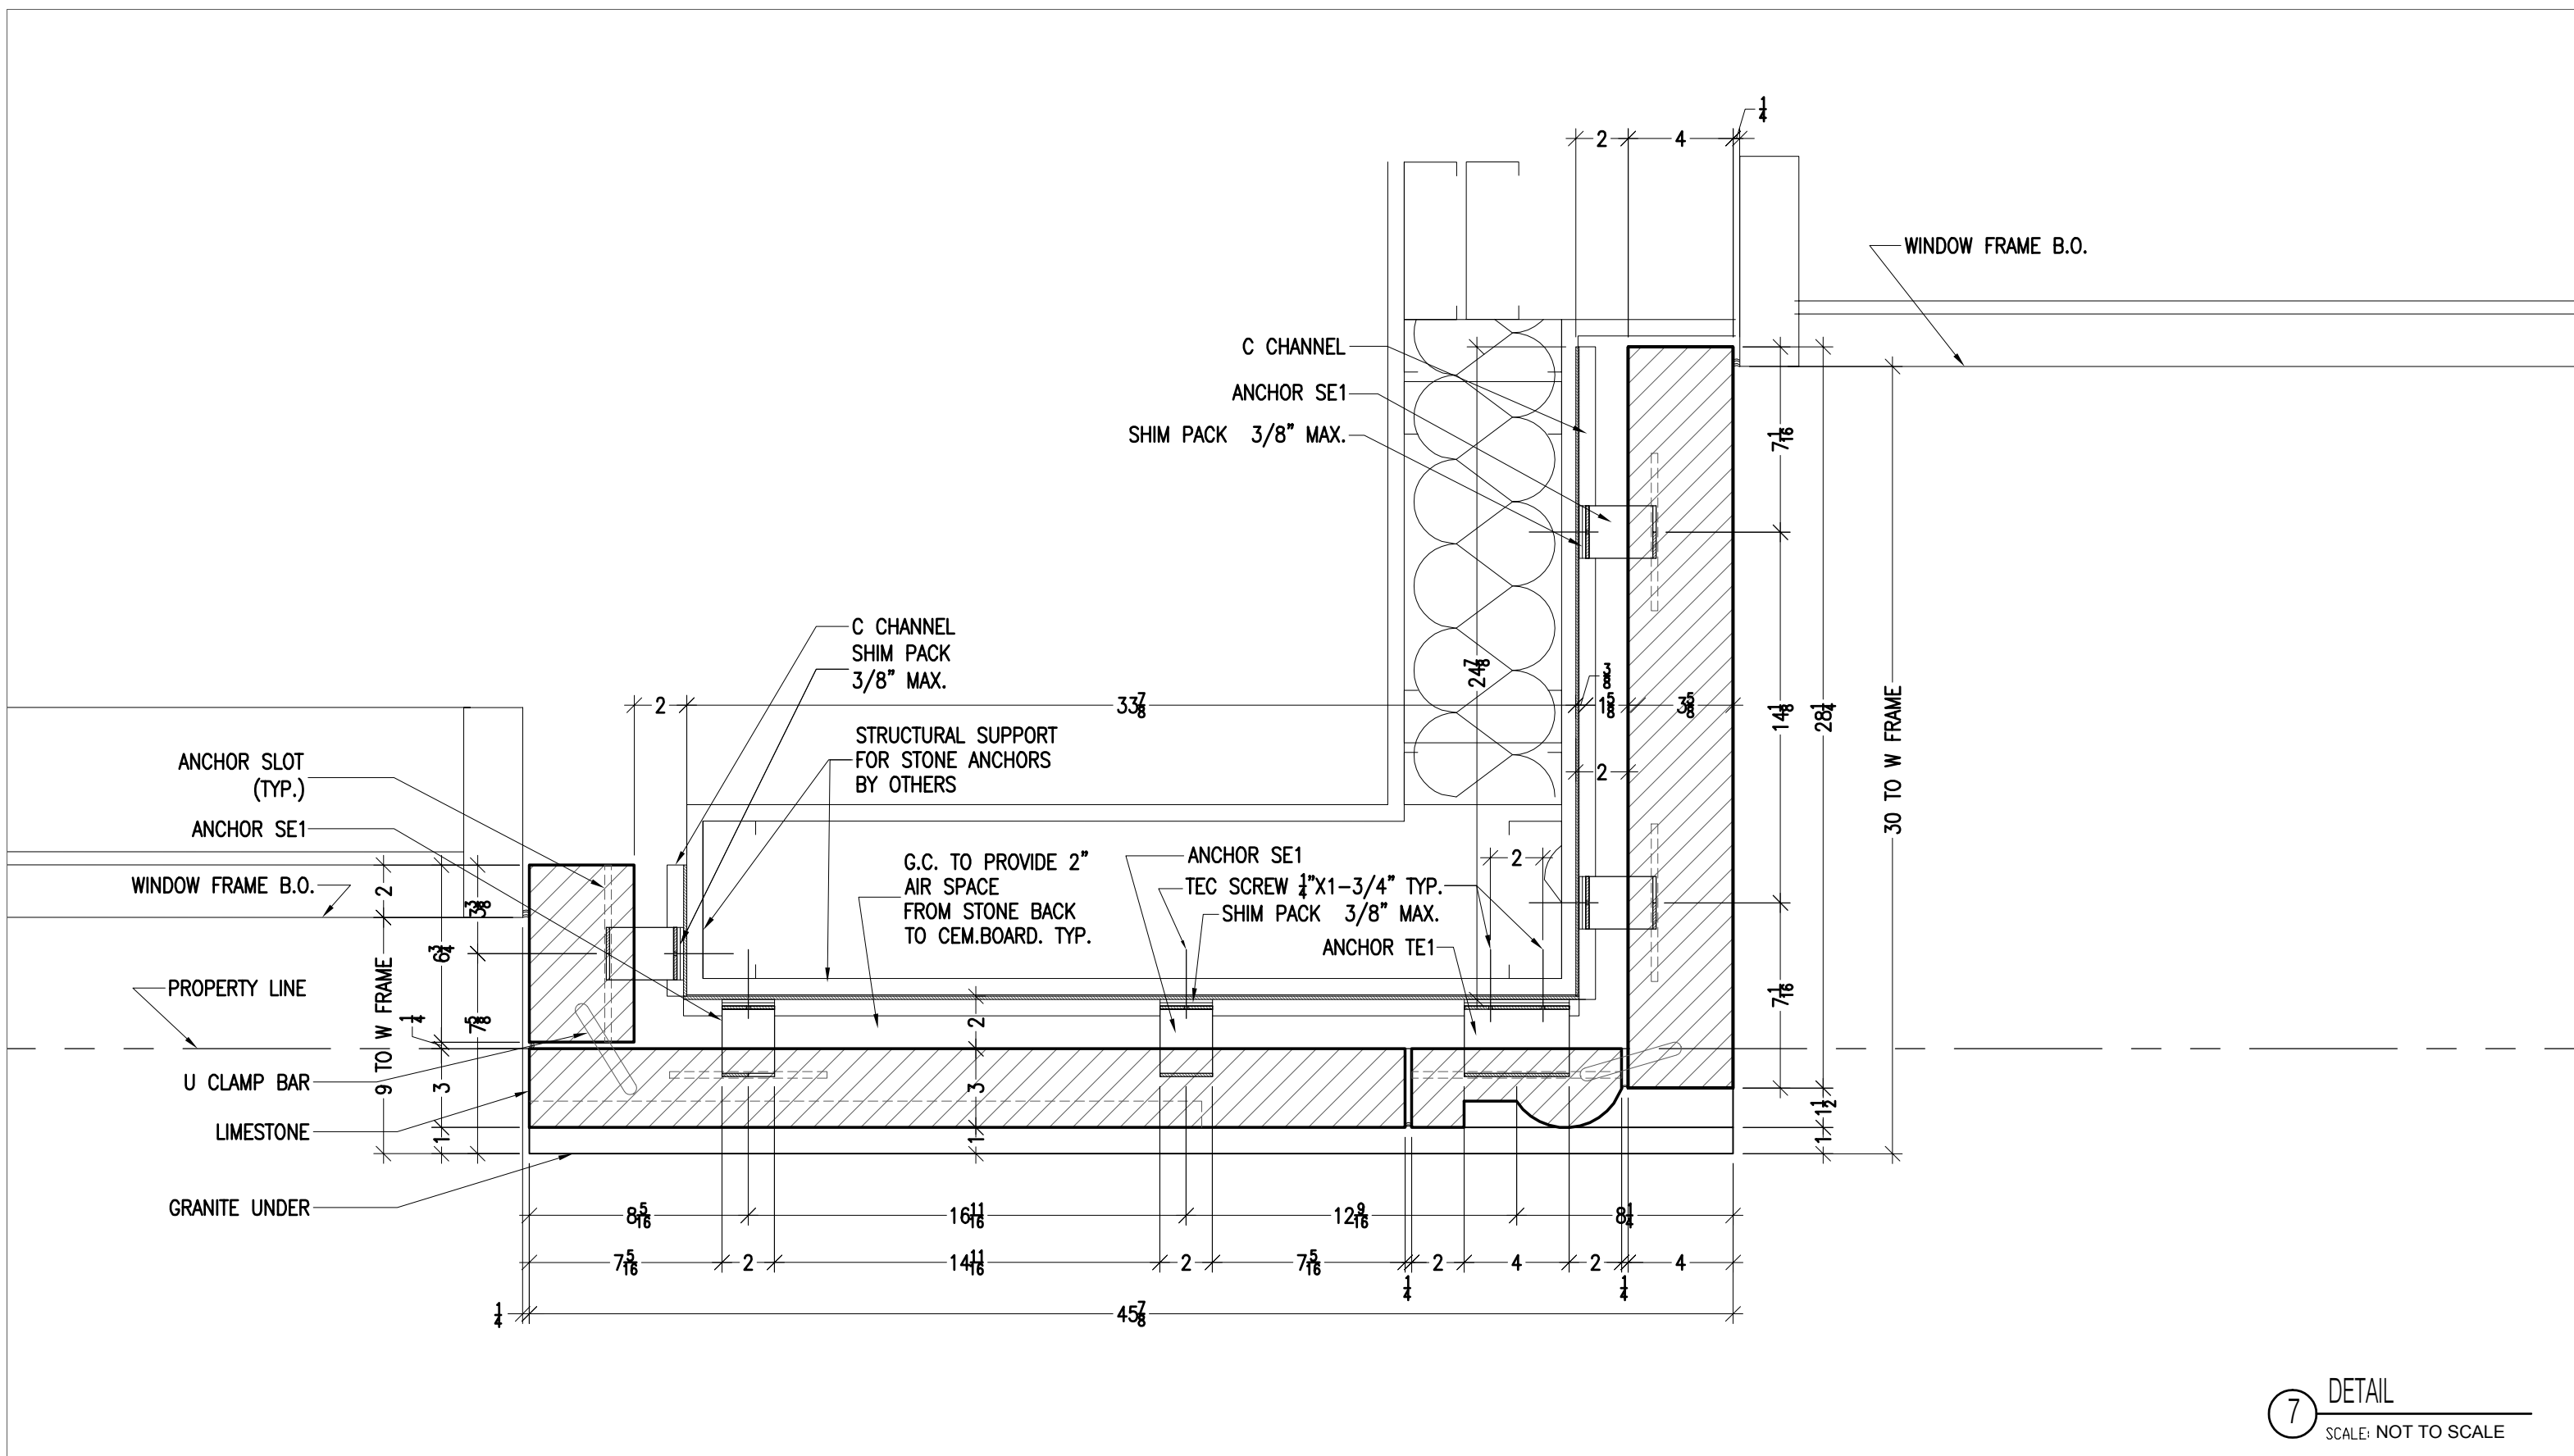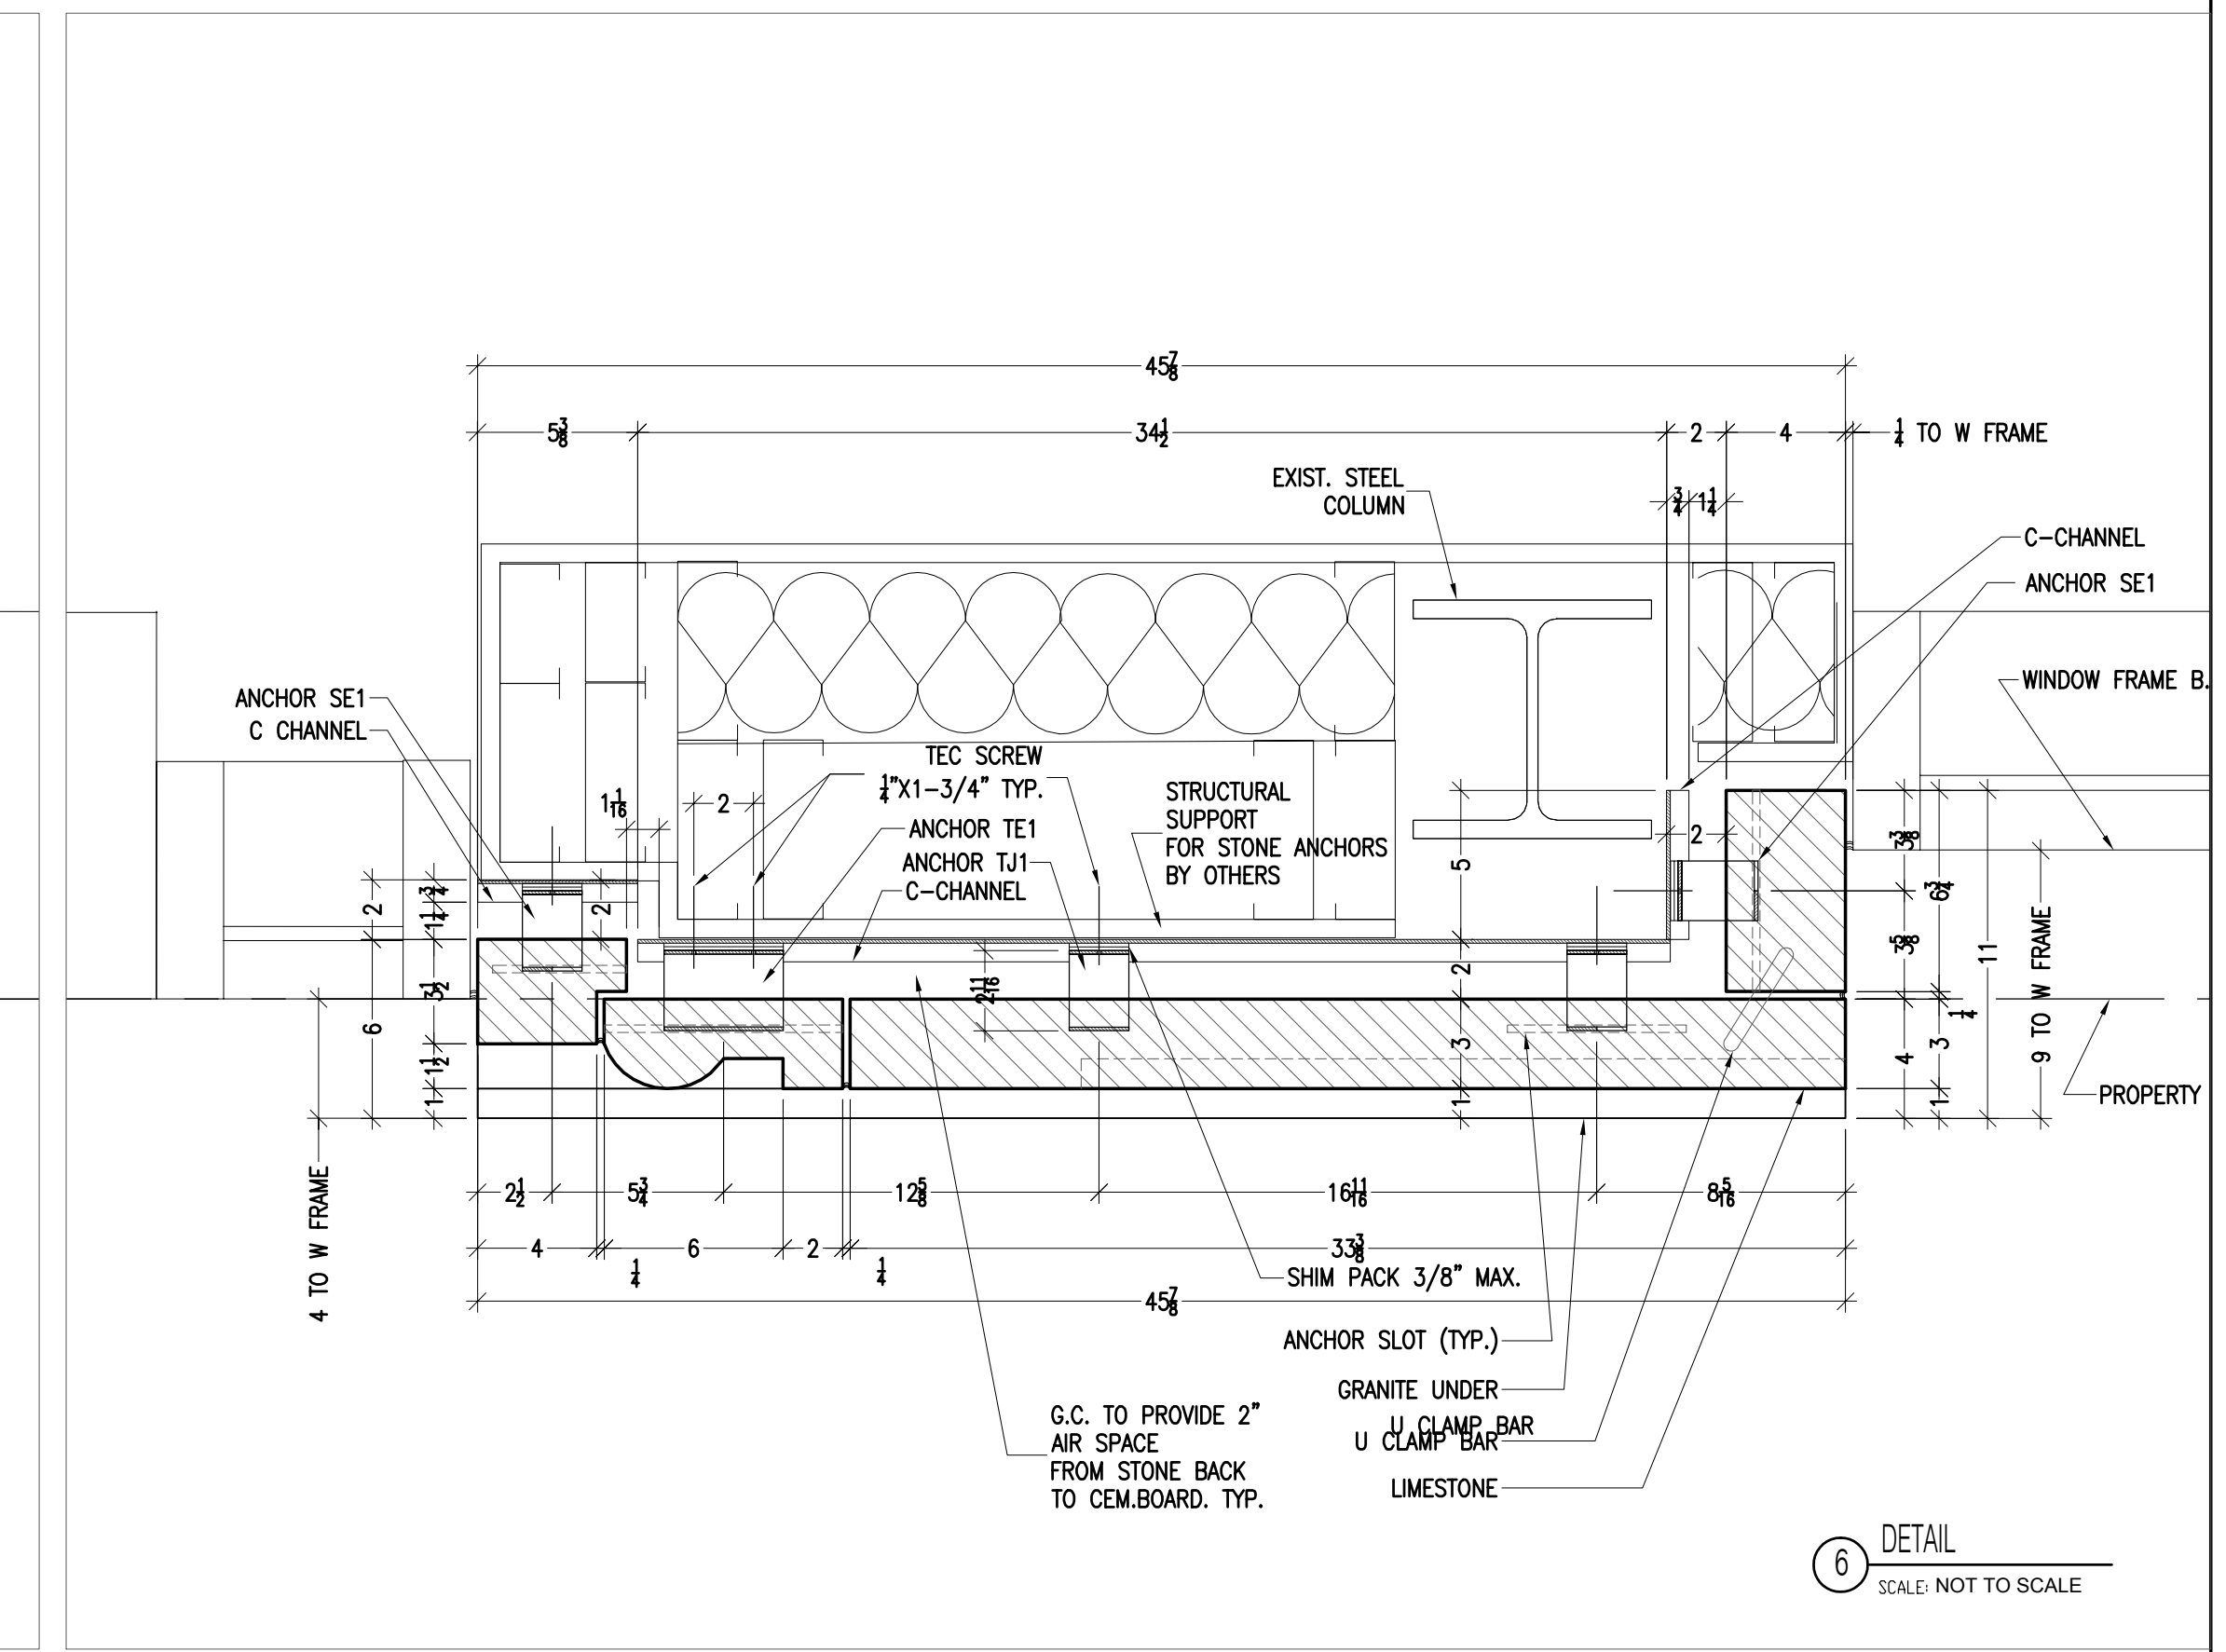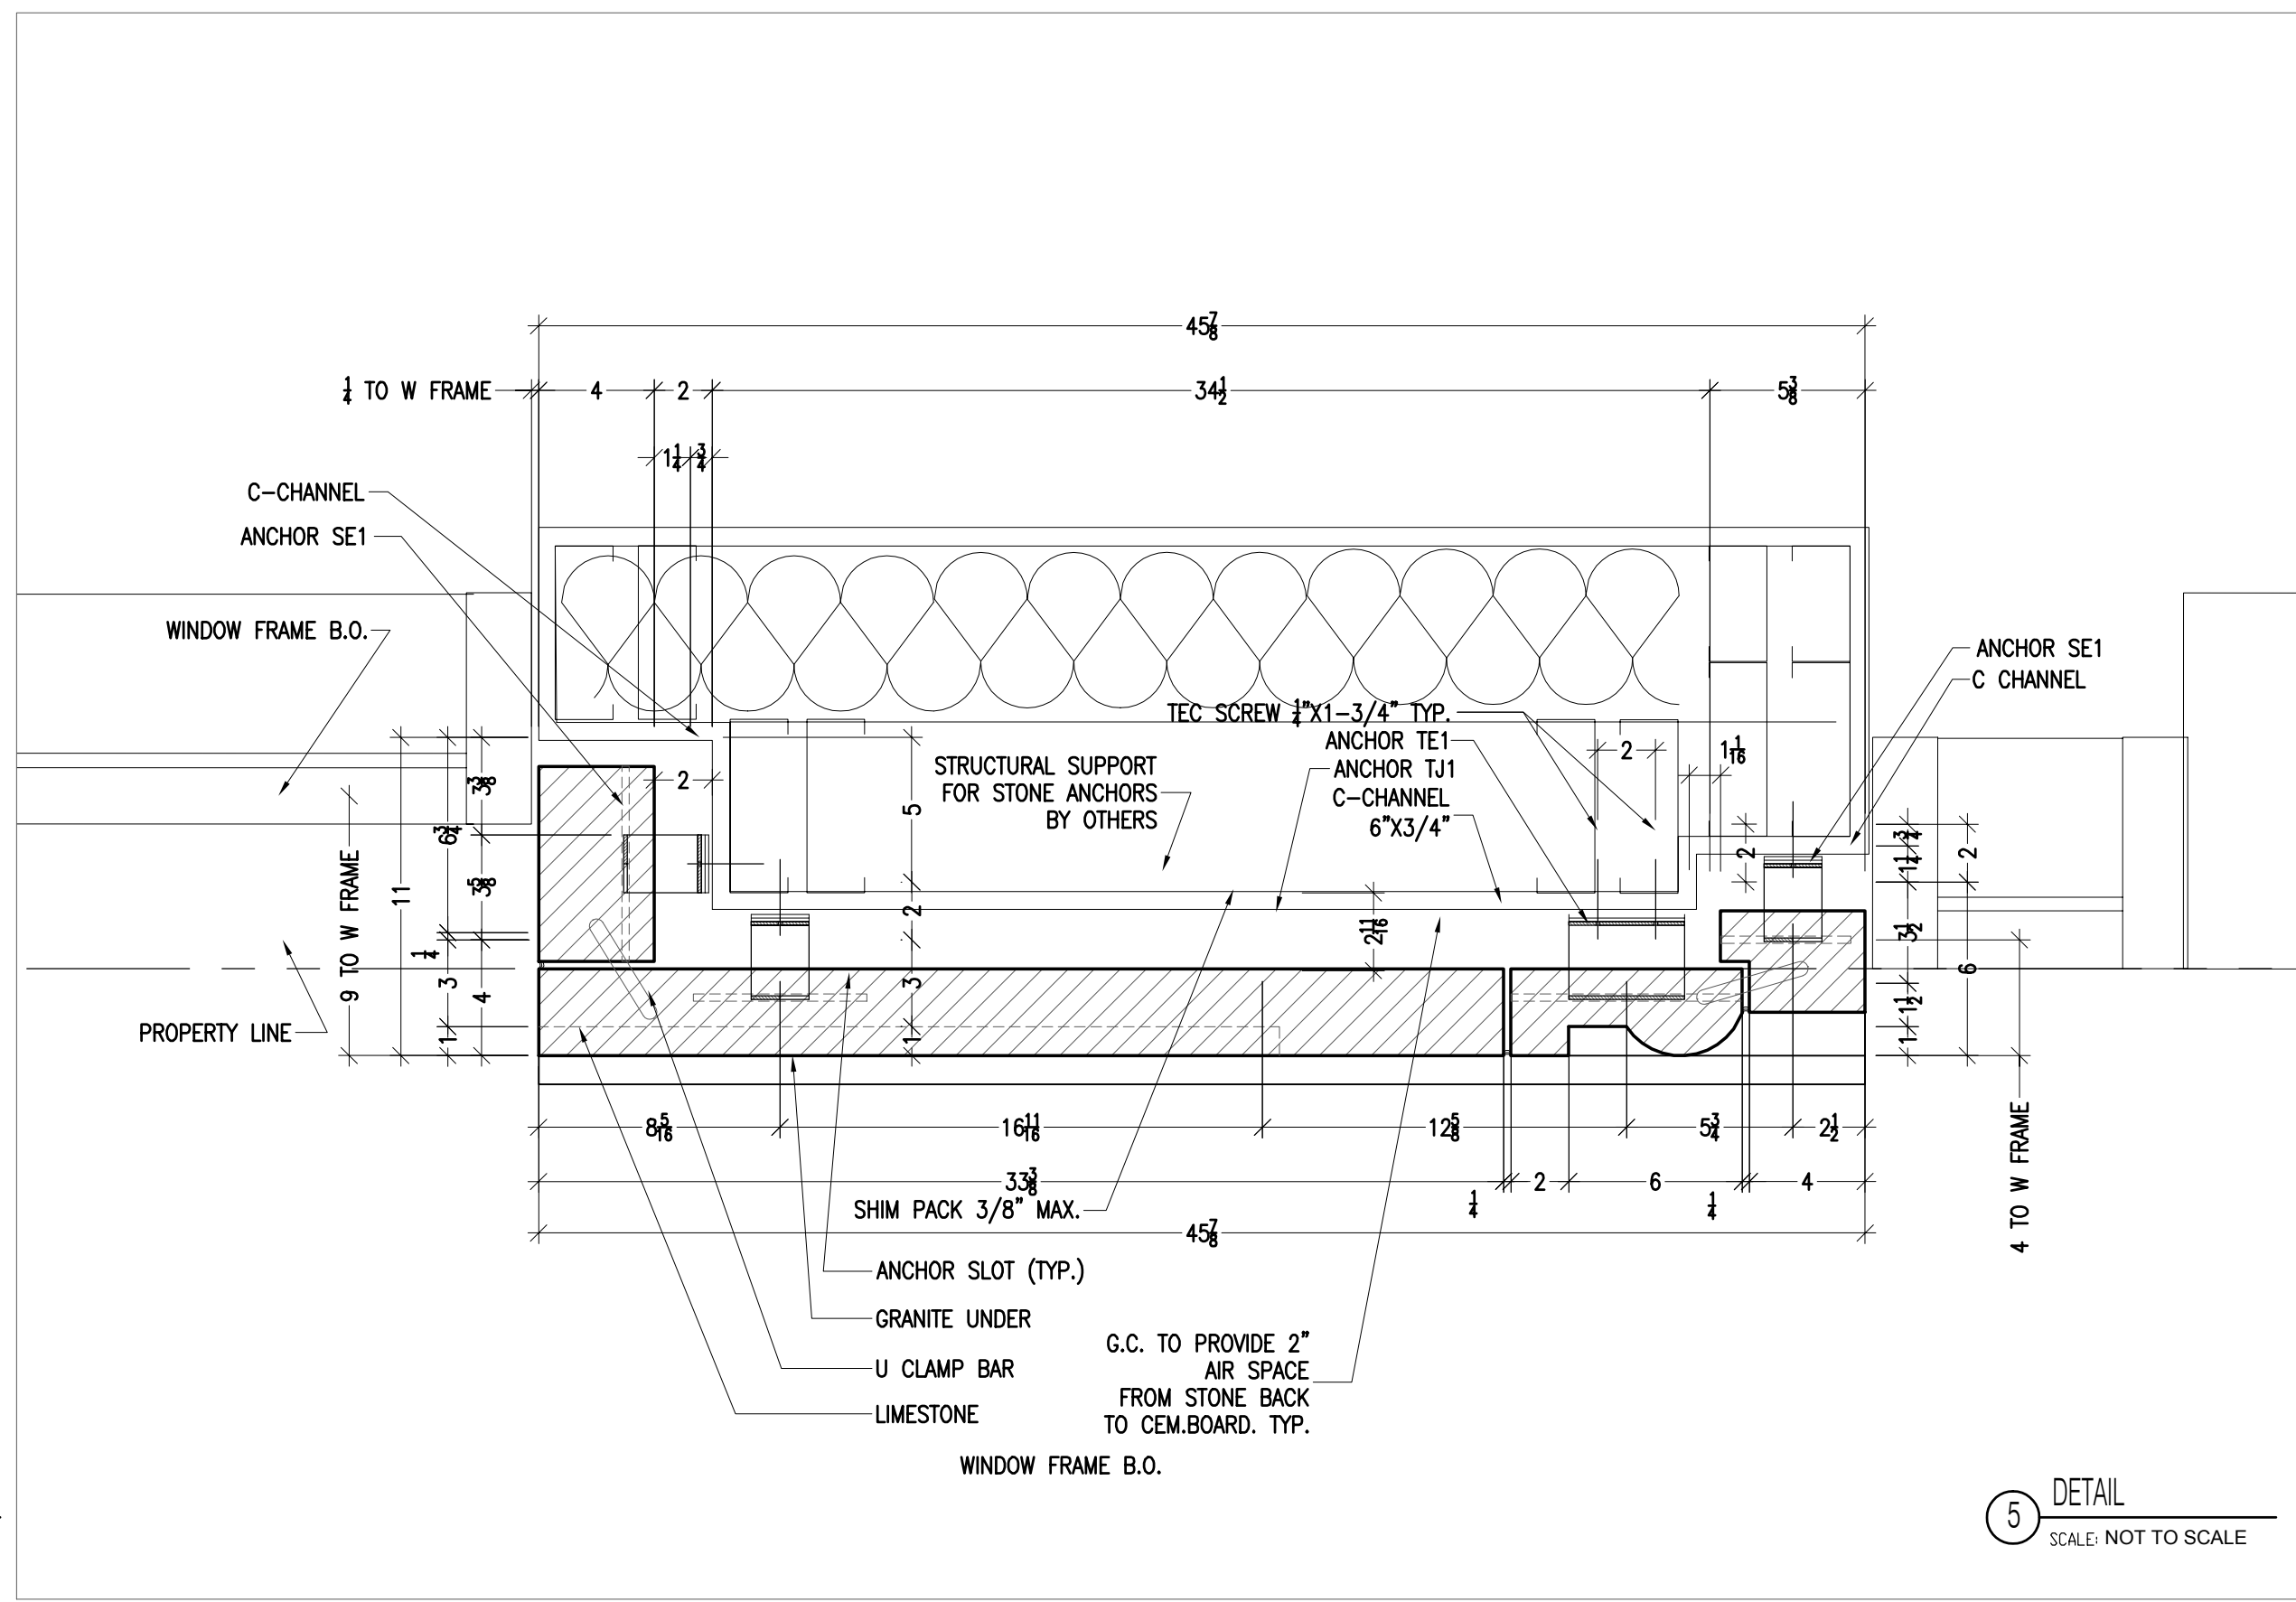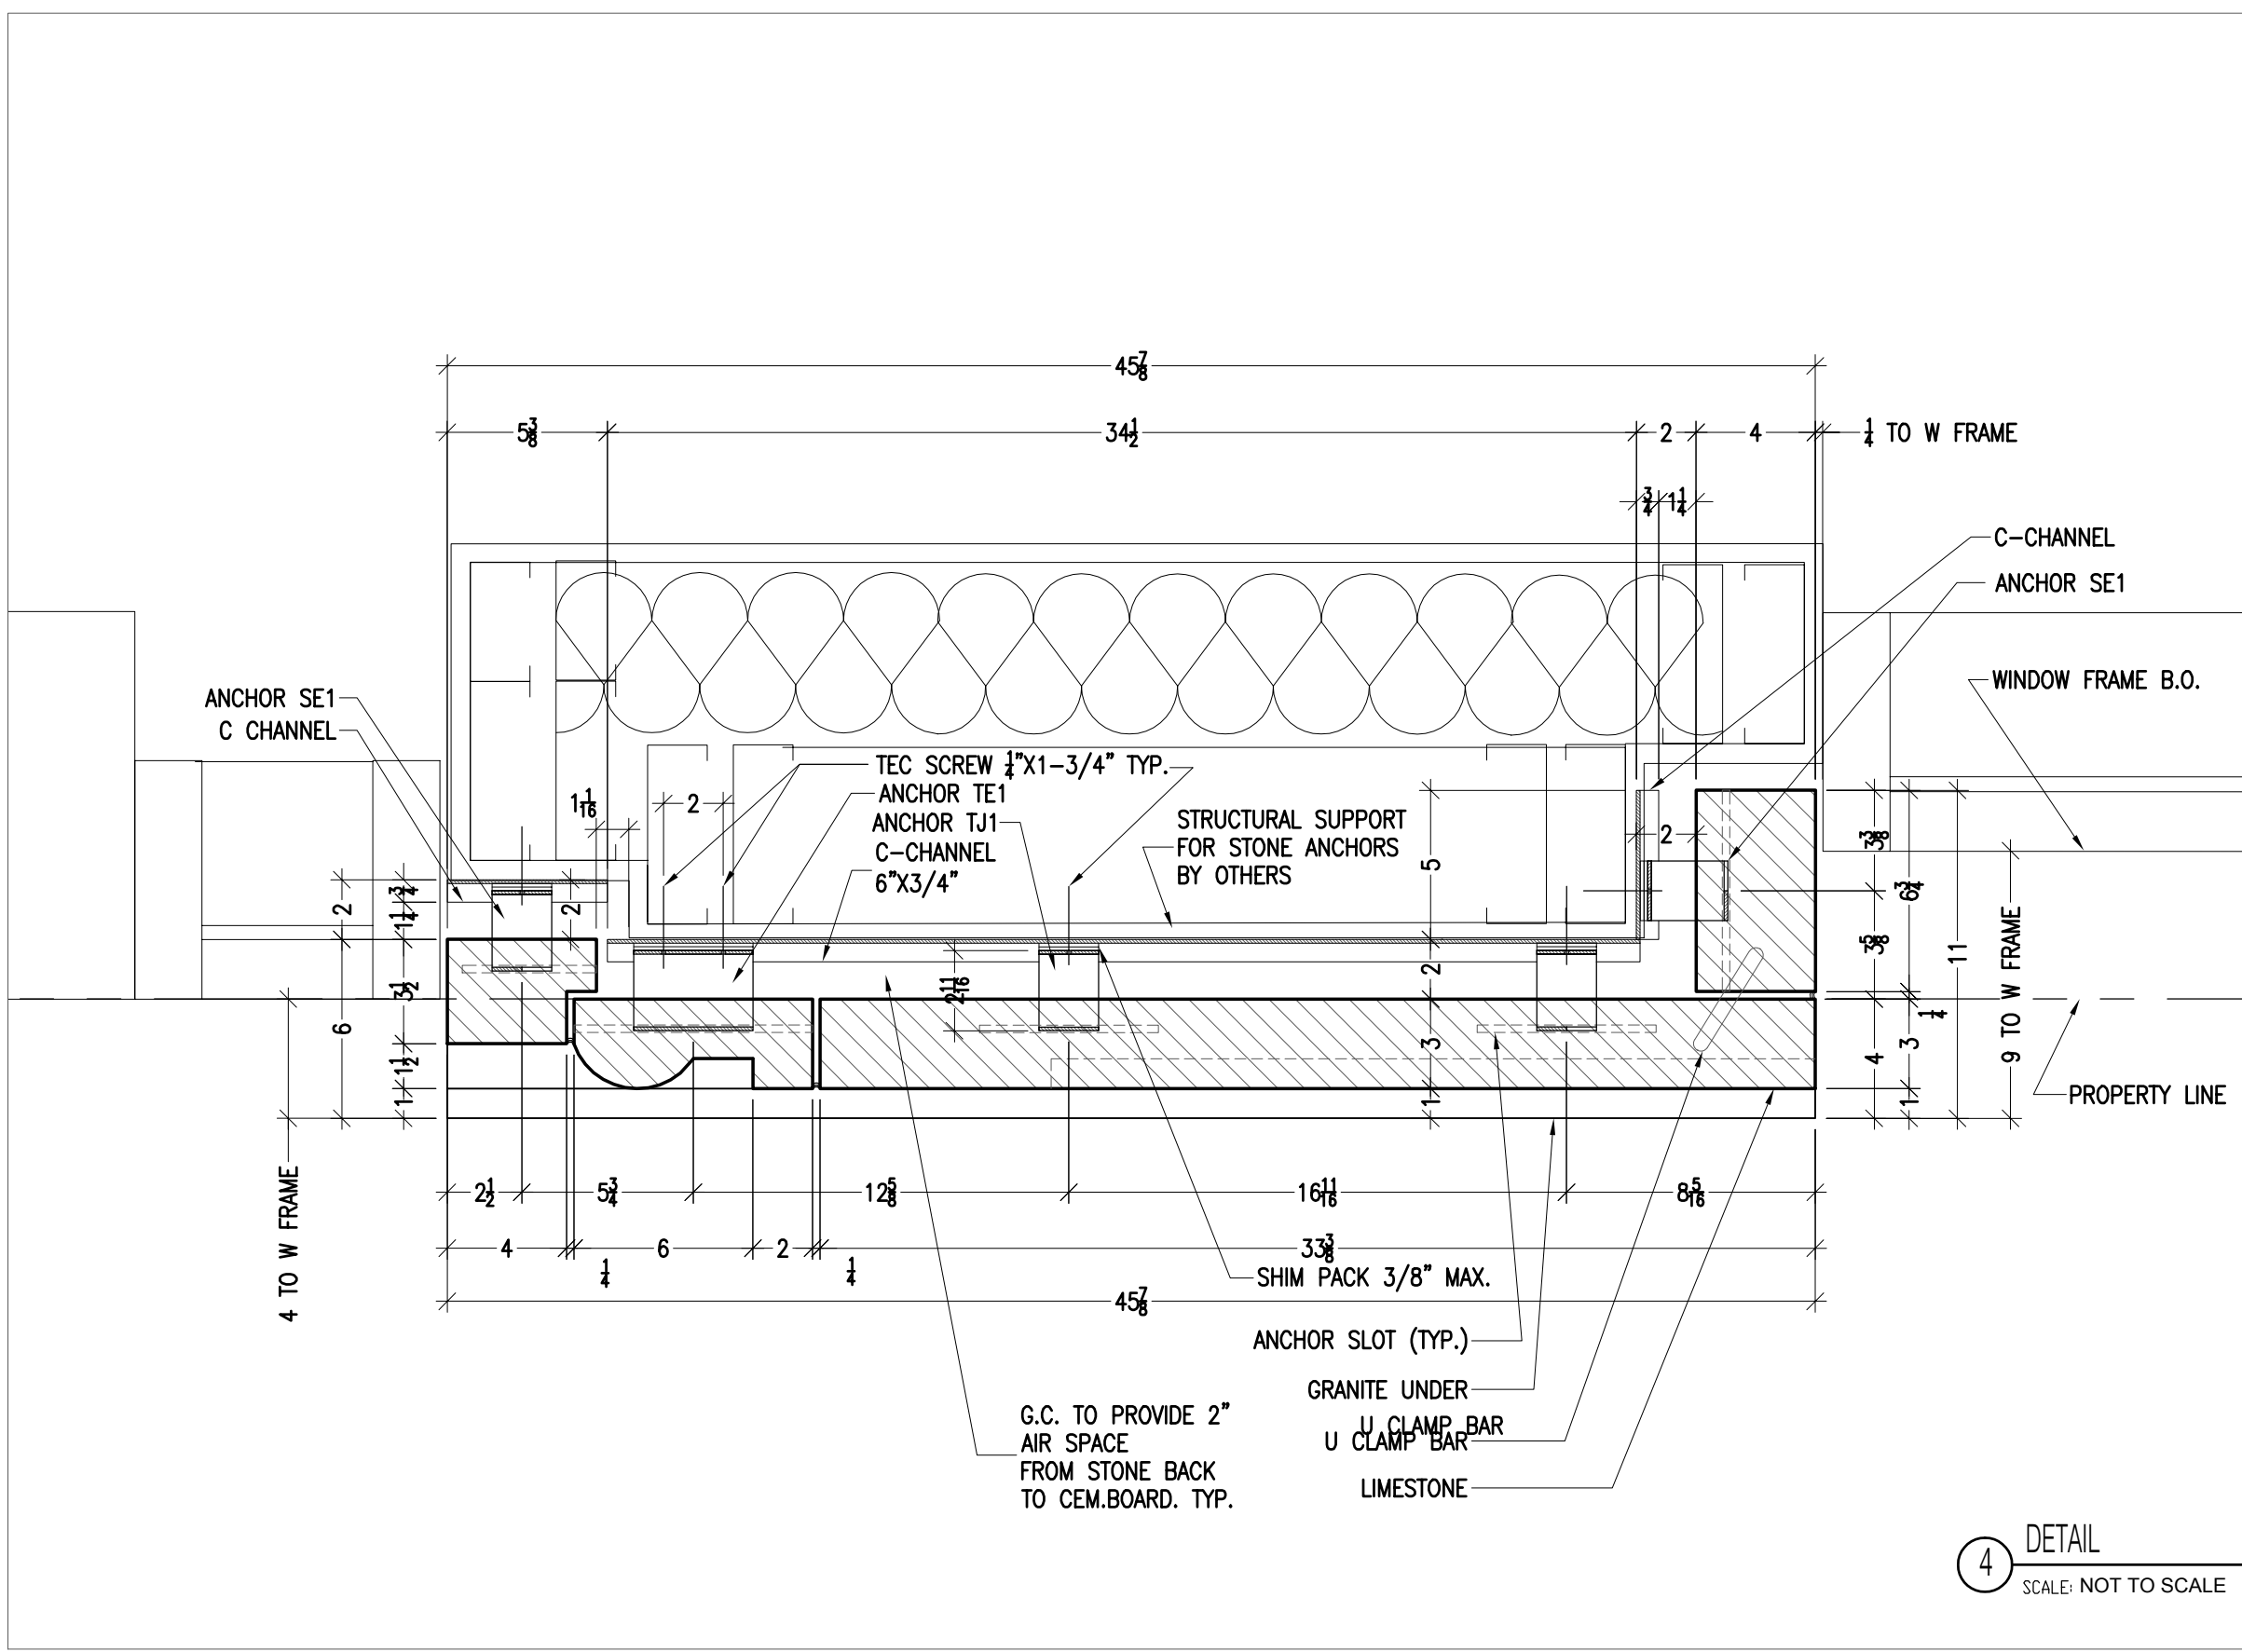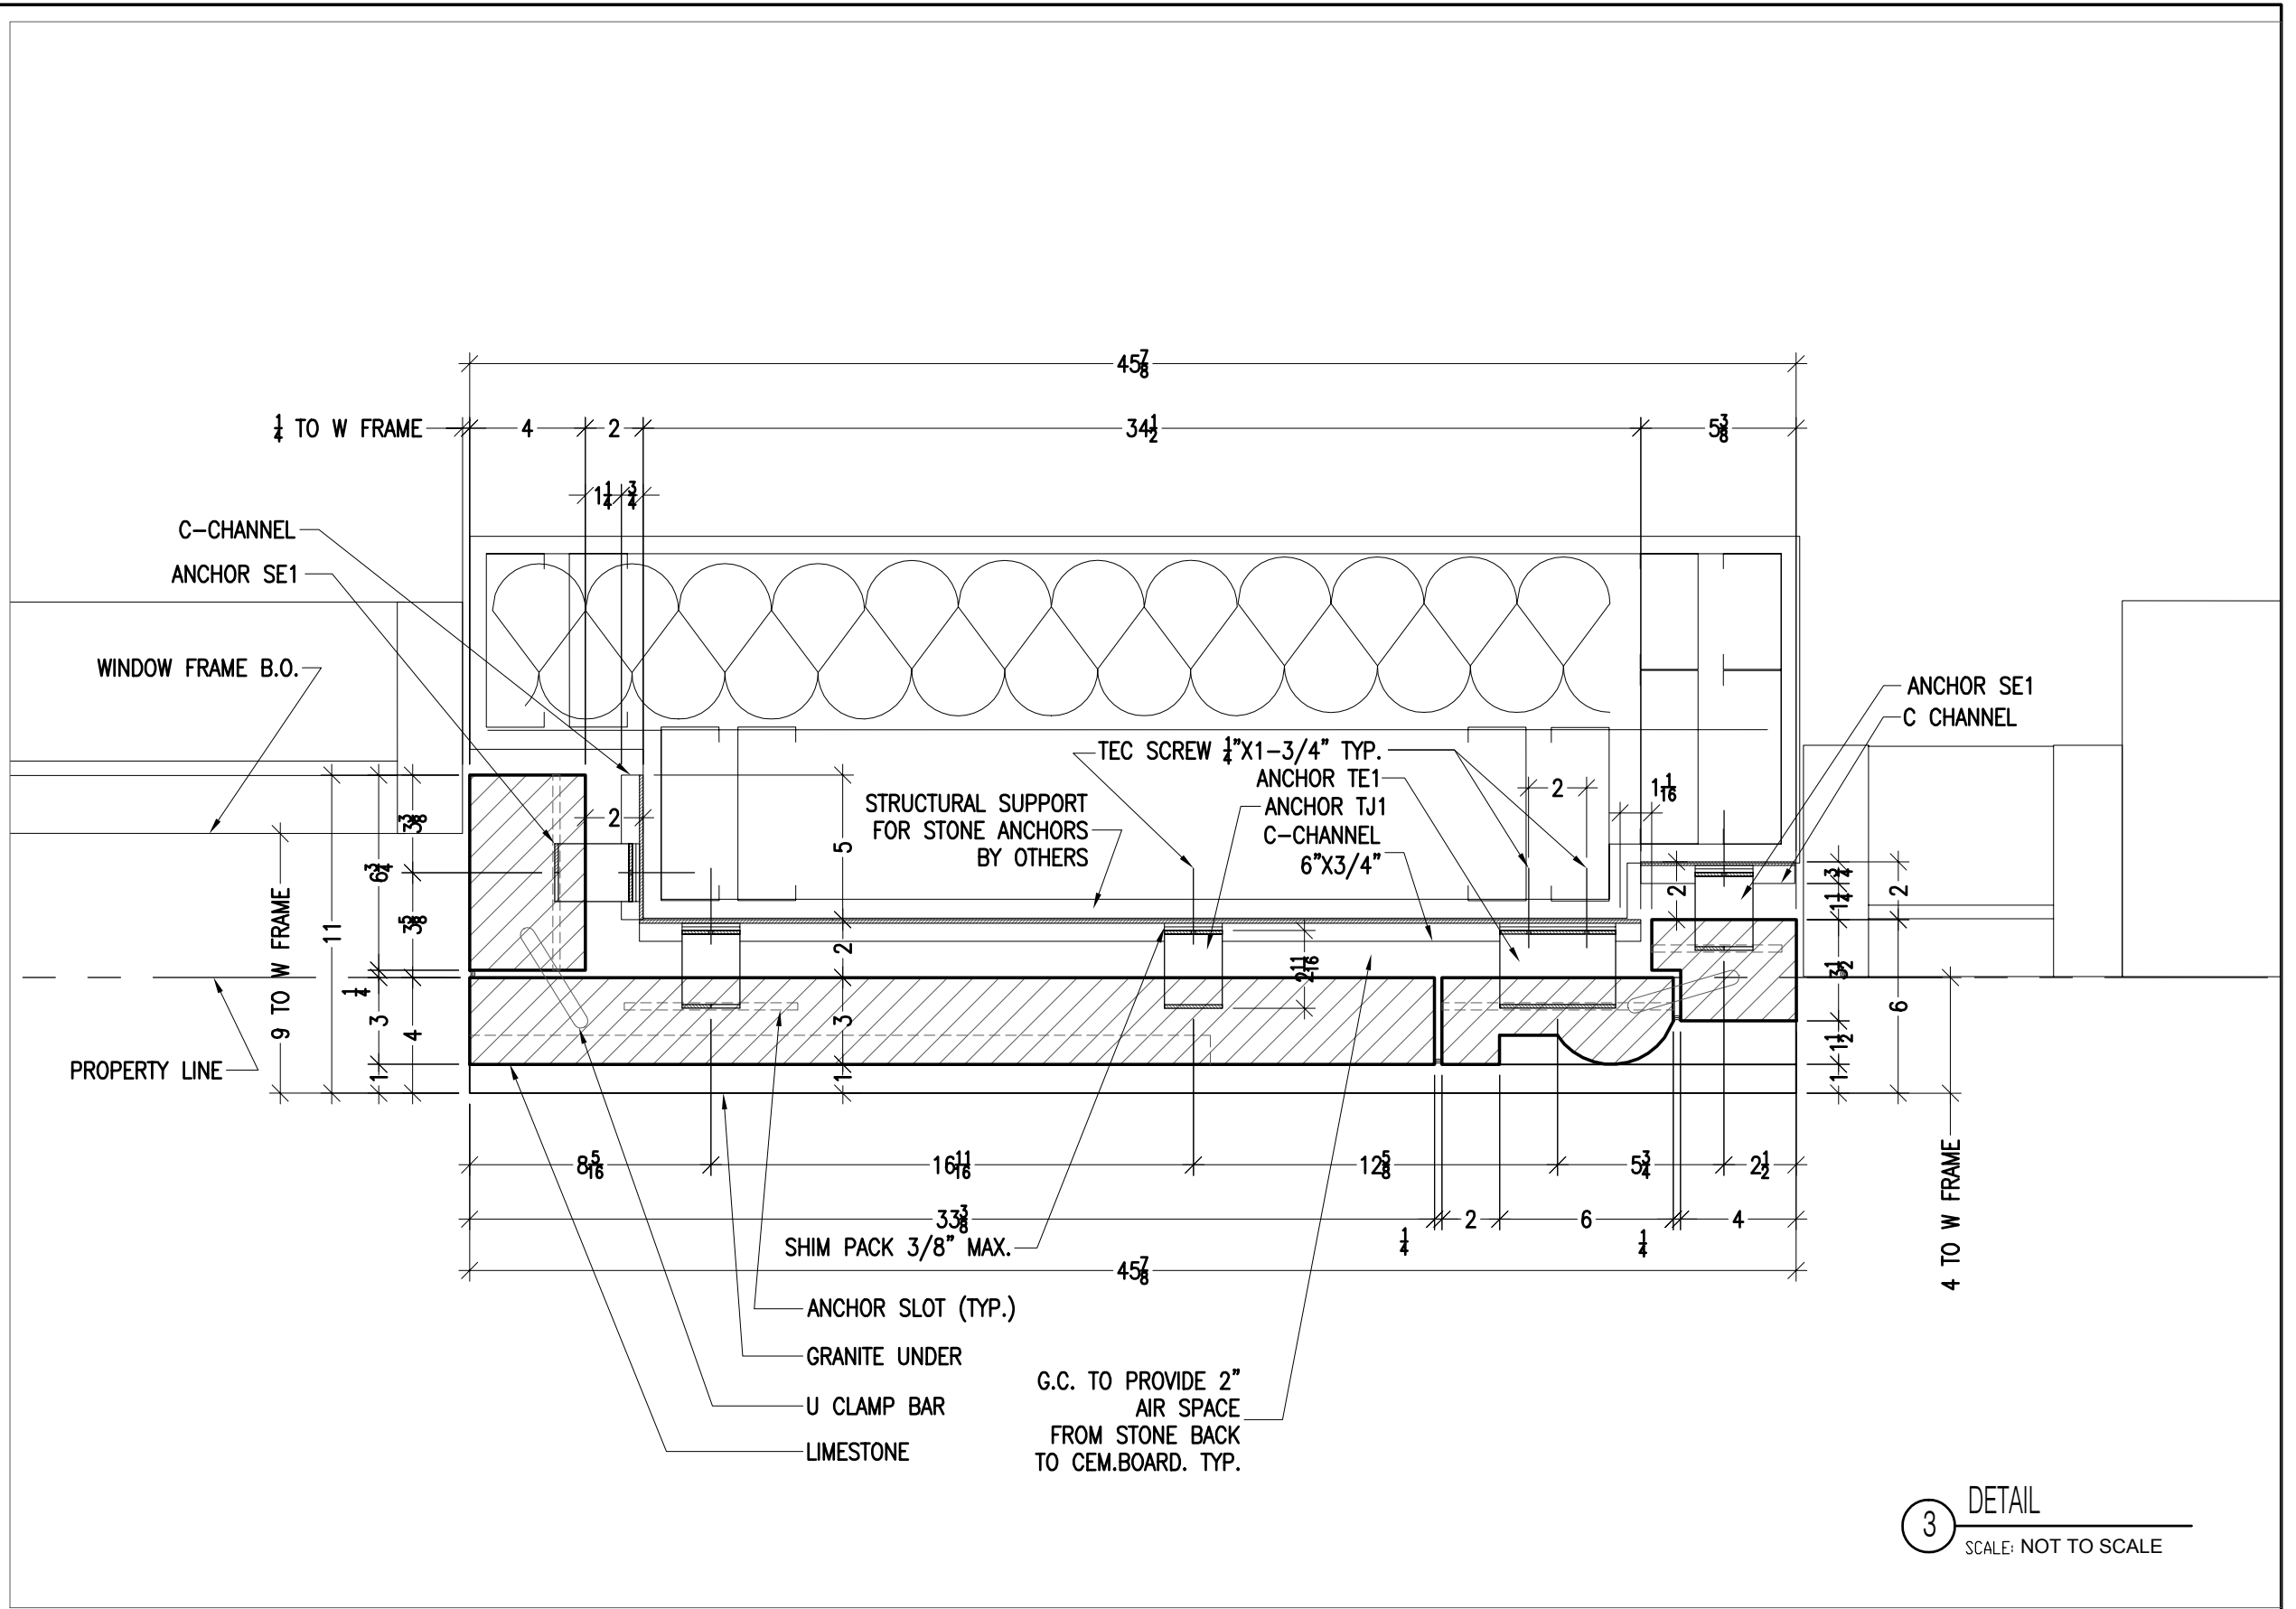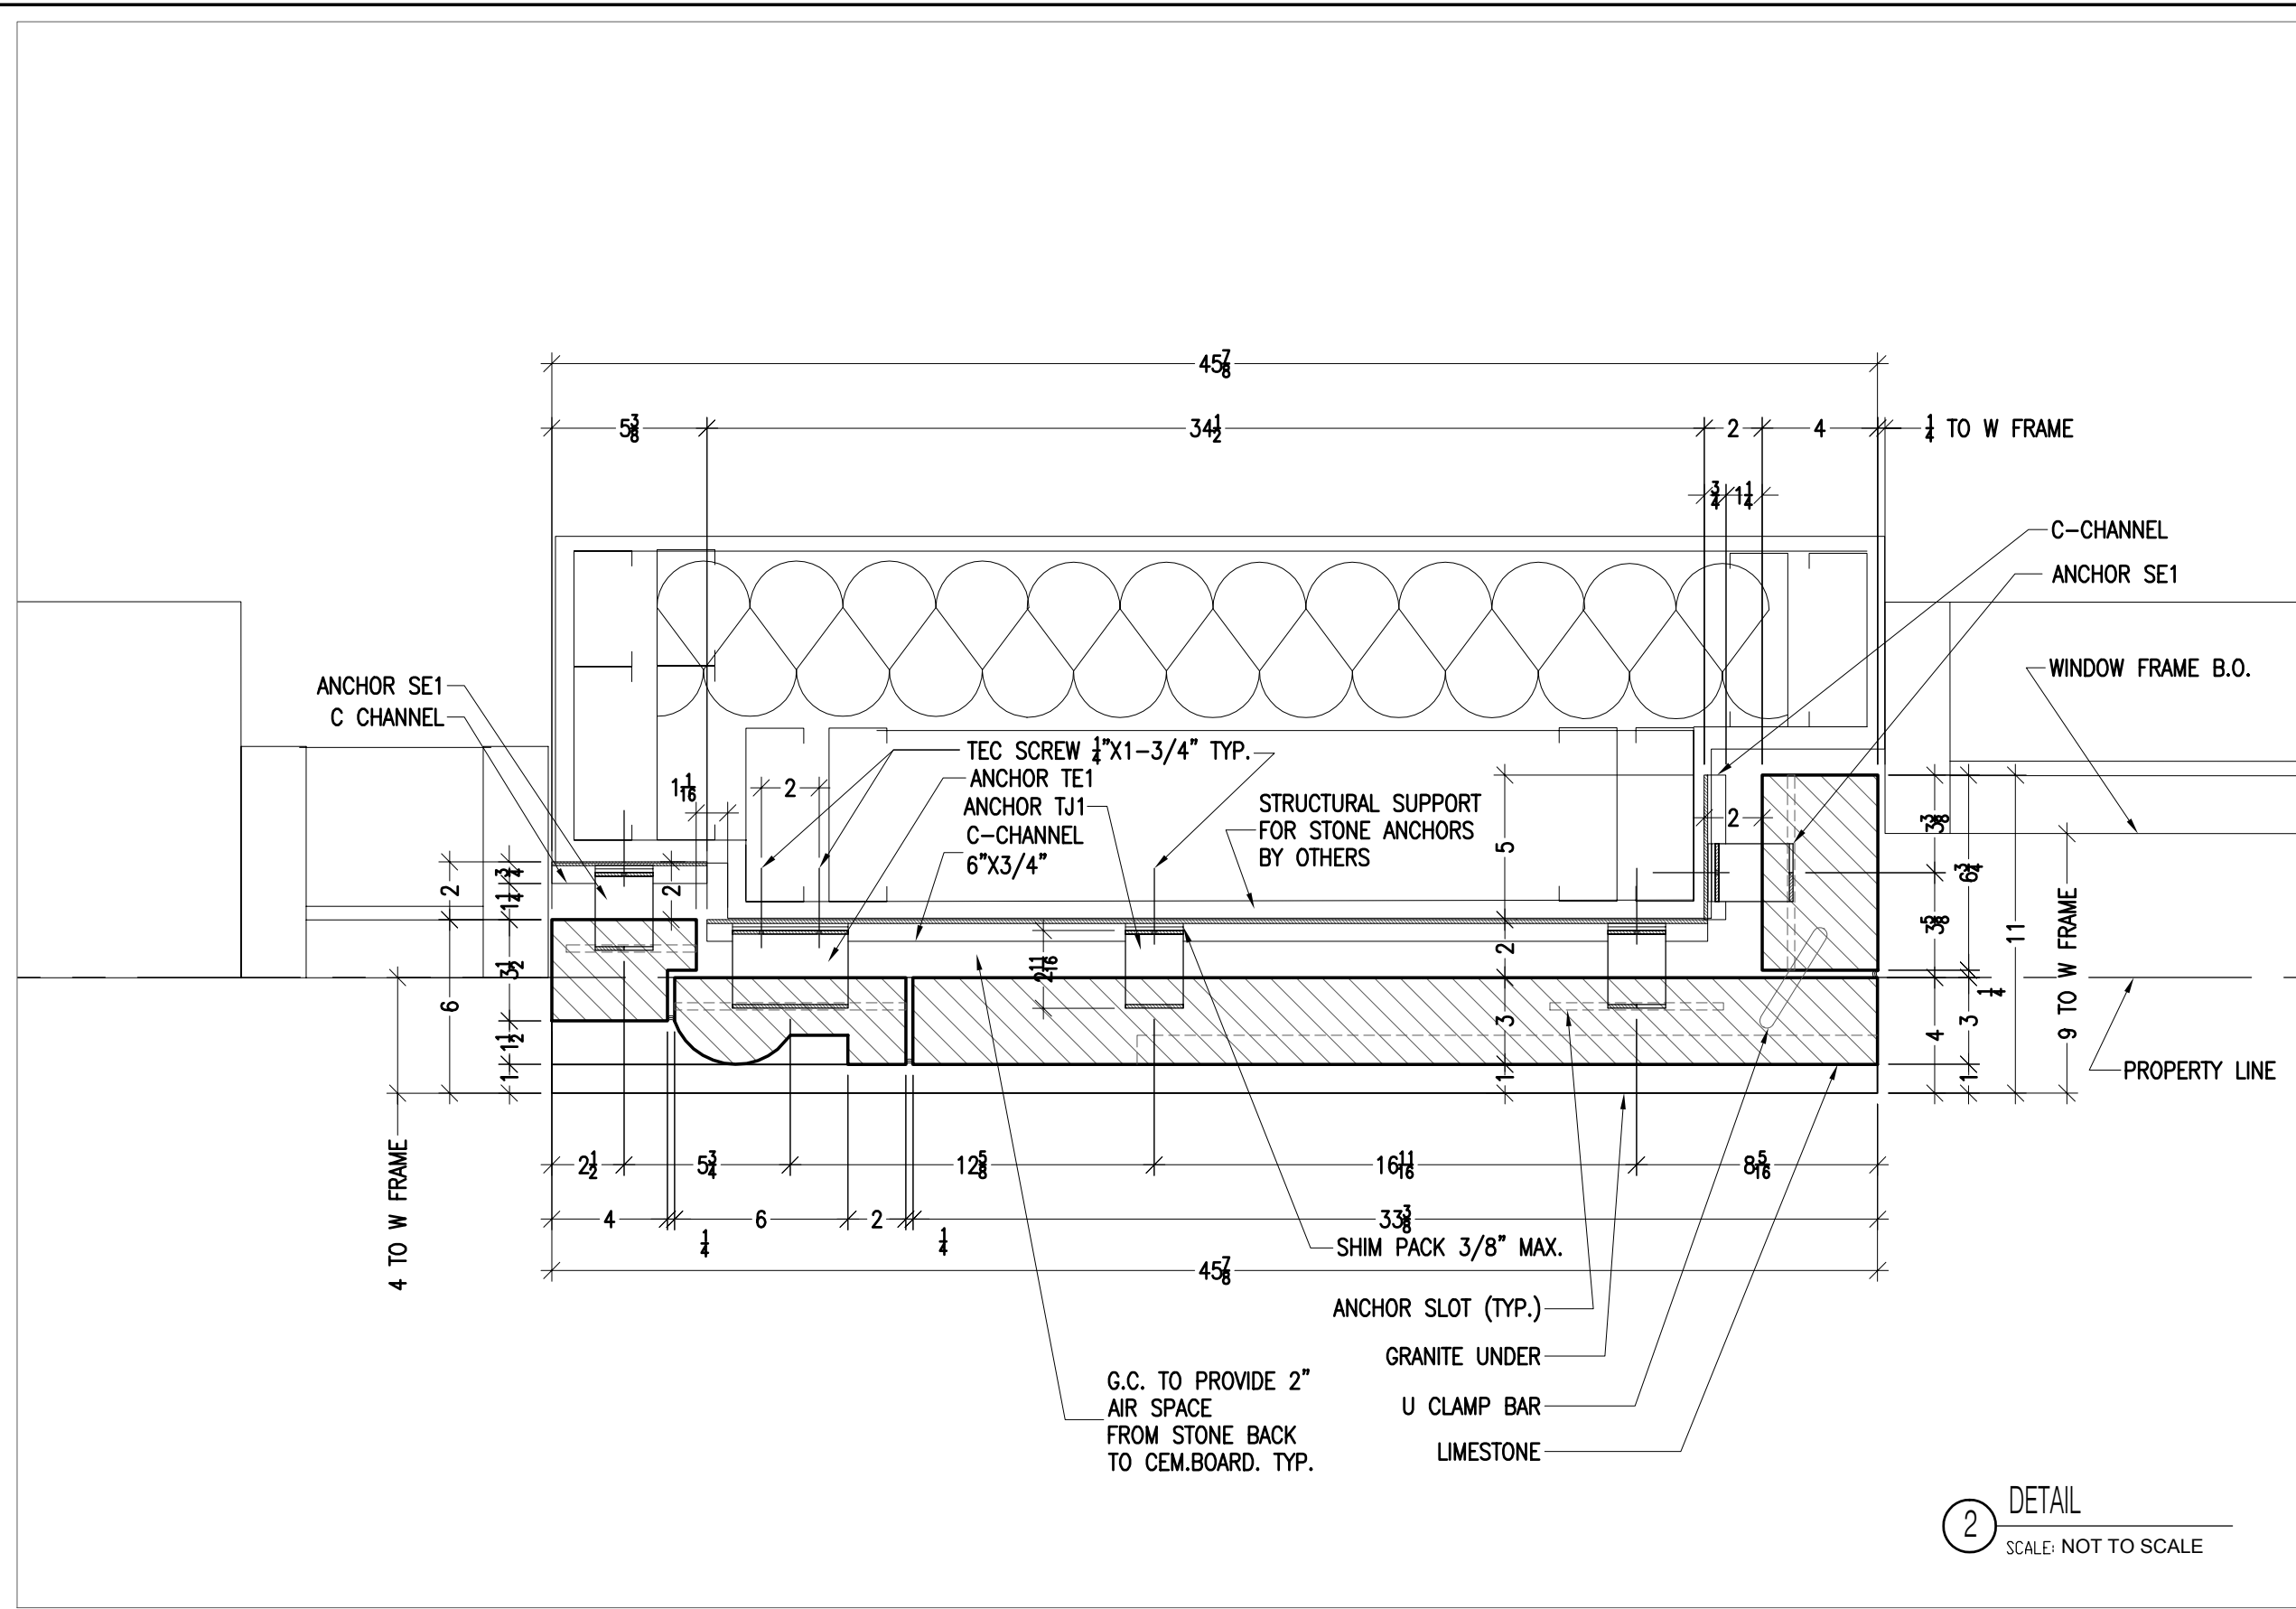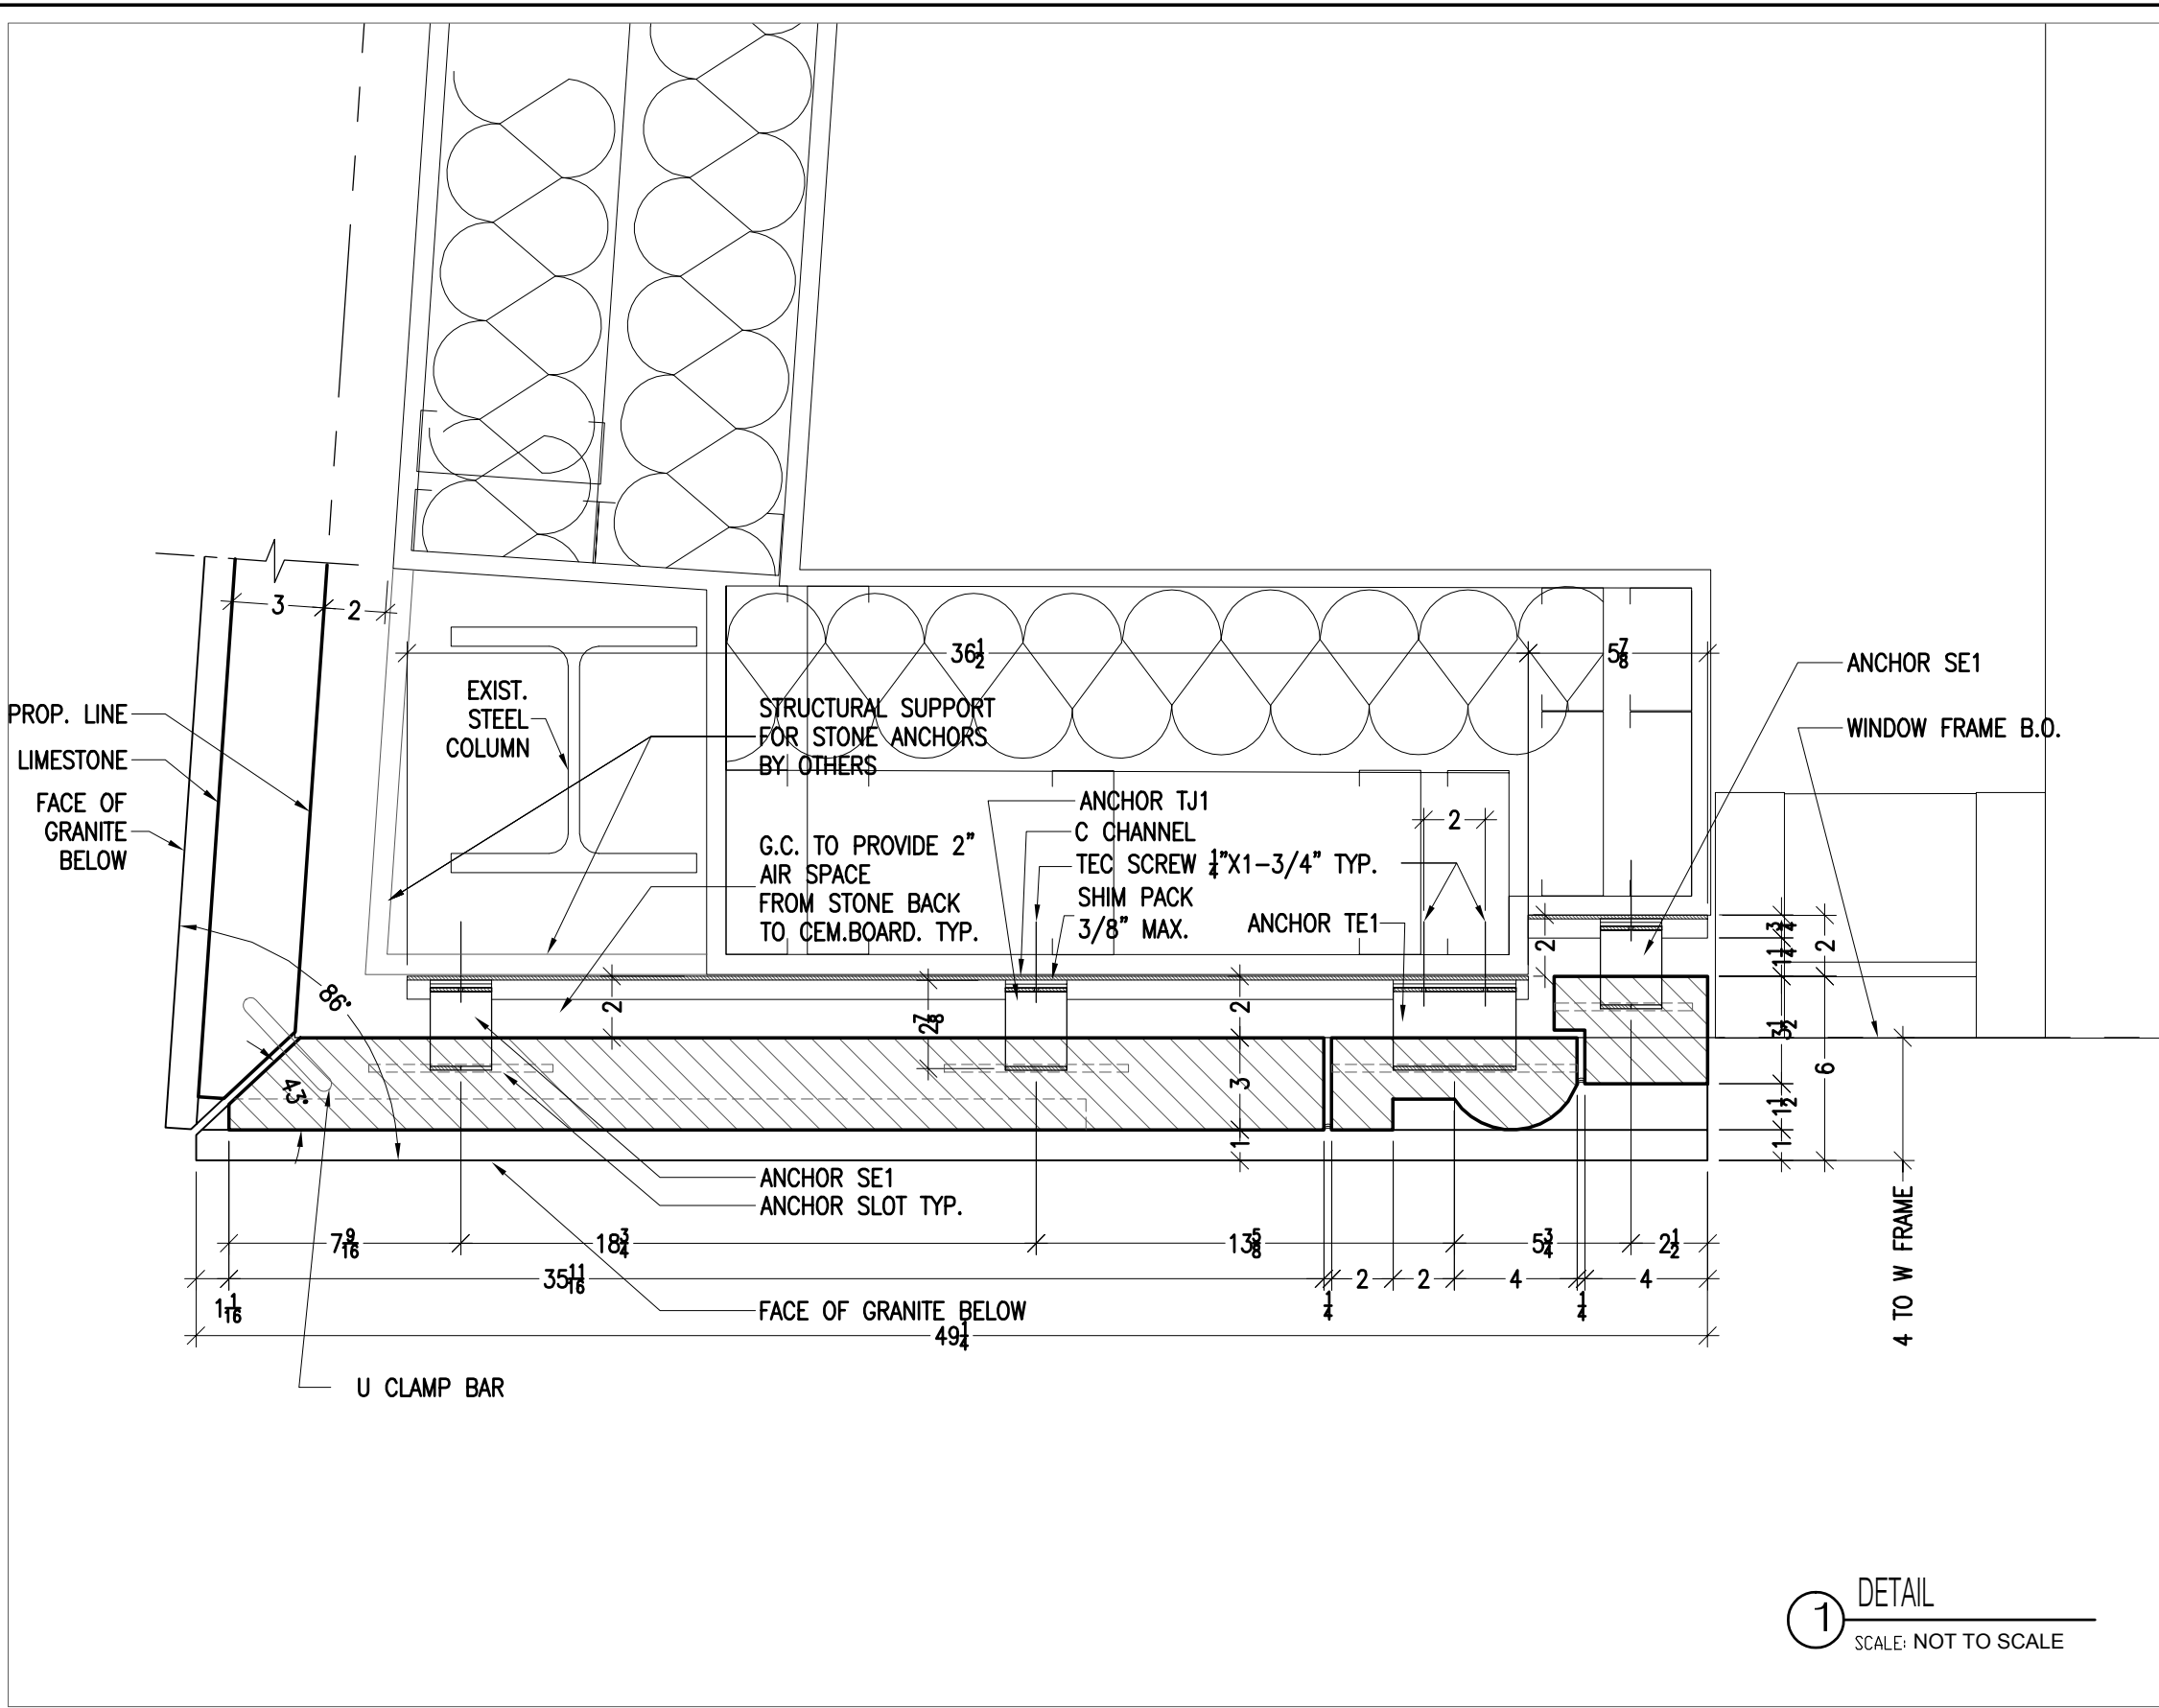

NOTES:

MATERIAL:	WALL
MATERIAL:	LIMESTONE
FINISH:	HONED
THICKNESS:	3", 4", 5", 6"
BASE	
MATERIAL:	KANFANAR GRANITE
FINISH:	POLISHED
THICKNESS:	4"

NOTE:
1. This drawing is for panel dimensions and size only.
2. Structural stainless steel anchoring and design calculations will follow upon the approval of shop drawings.

FEB 16, 2006	Second Submittal
FEB 07, 2006	First Submittal
DRAWN BY:	Y.P. N.P. S.B.
CHECKED BY:	K.K.
APPROVED BY:	

ARCHITECT:

CLIENT :

JOB NAME :
88 WASHINGTON PL
EXTERIOR CLADDING

TITLE:
WEST ELEVATION
HORIZONTAL SECTIONS
DETAILS