


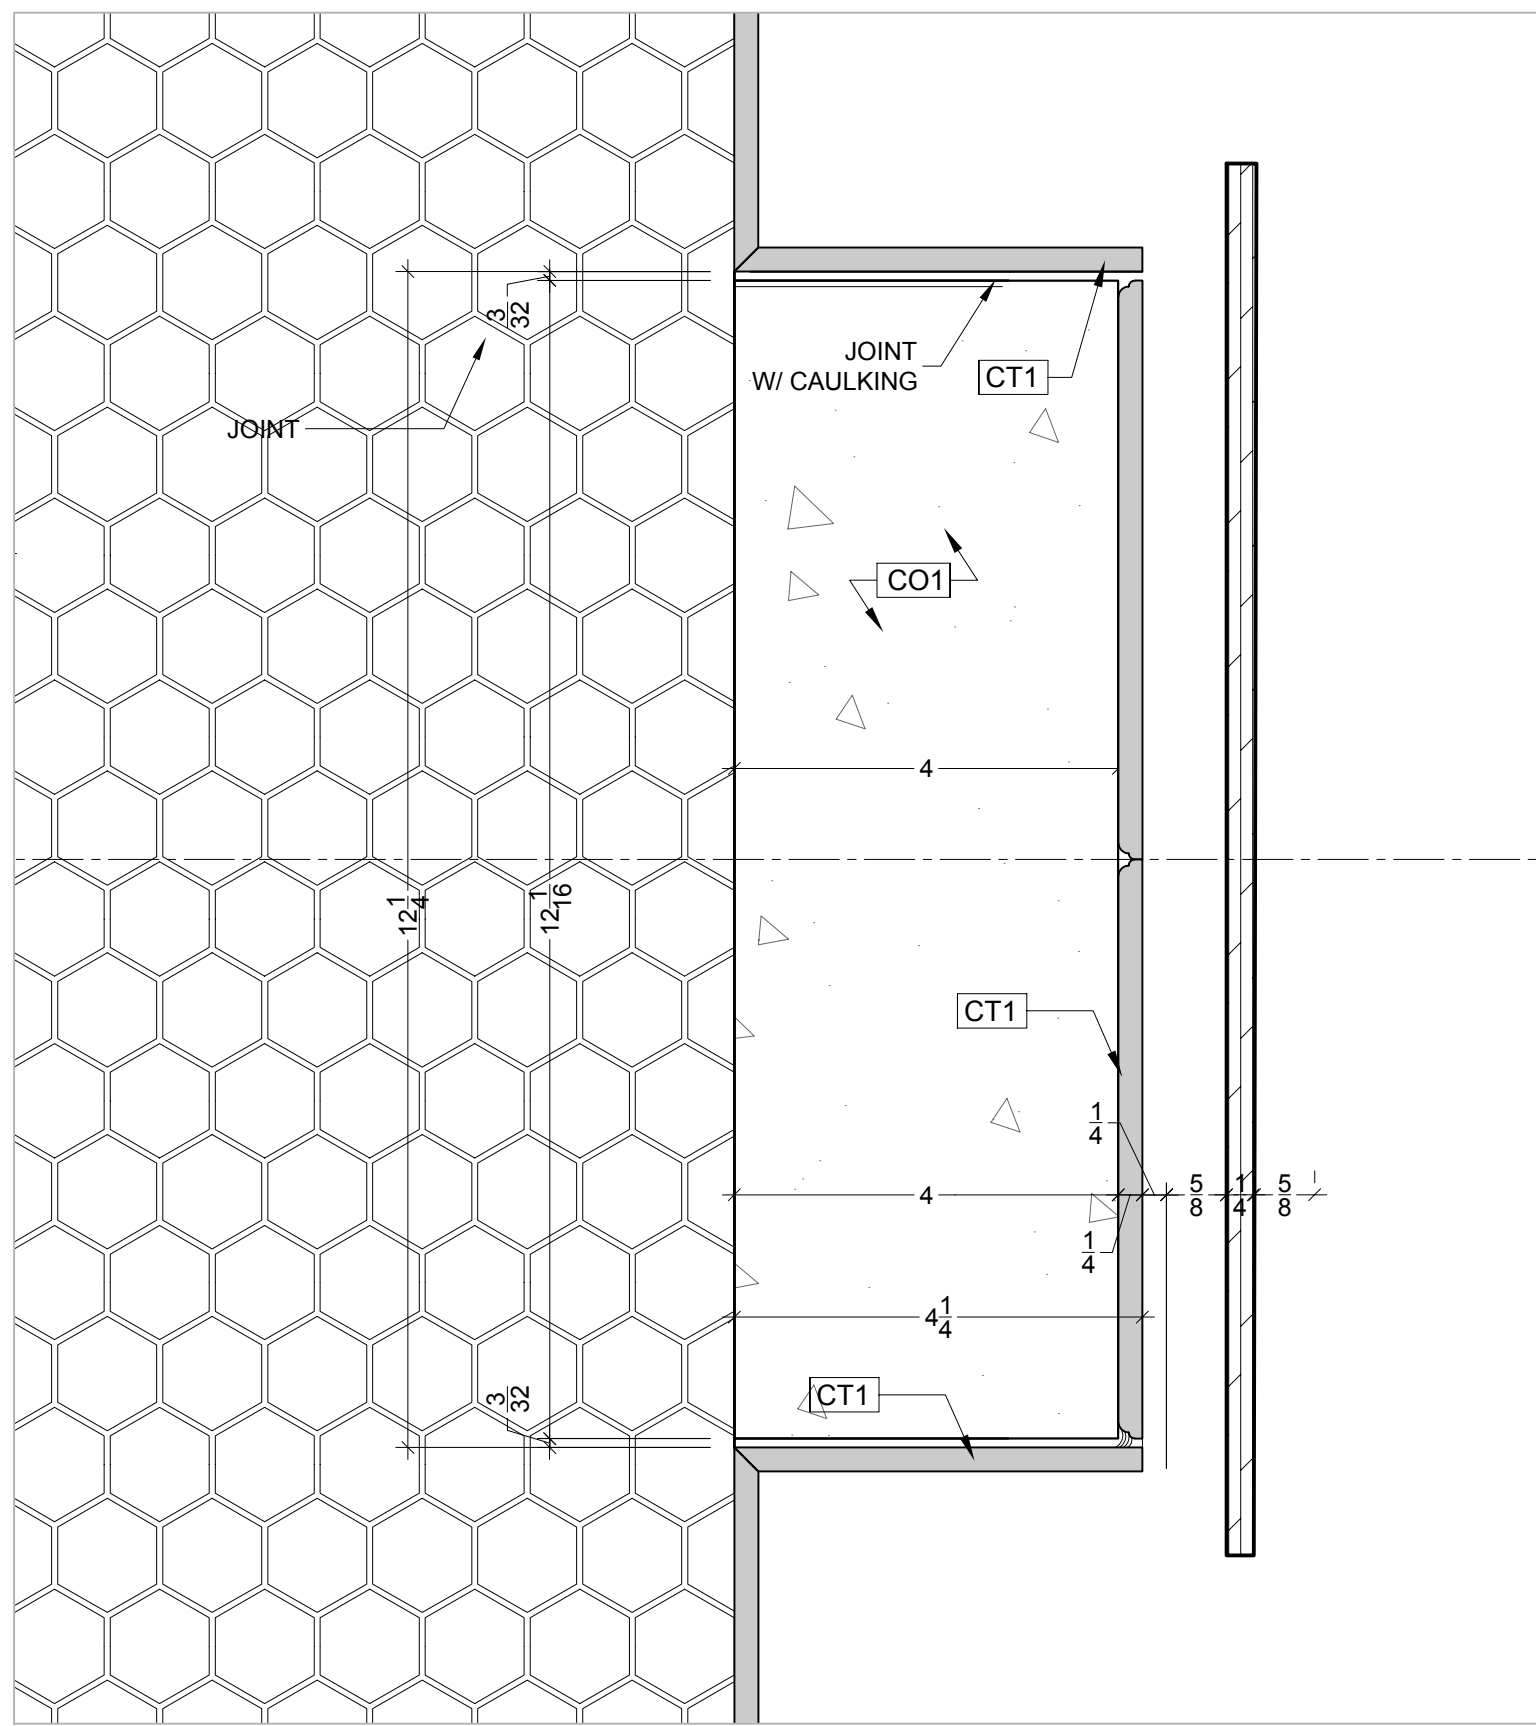
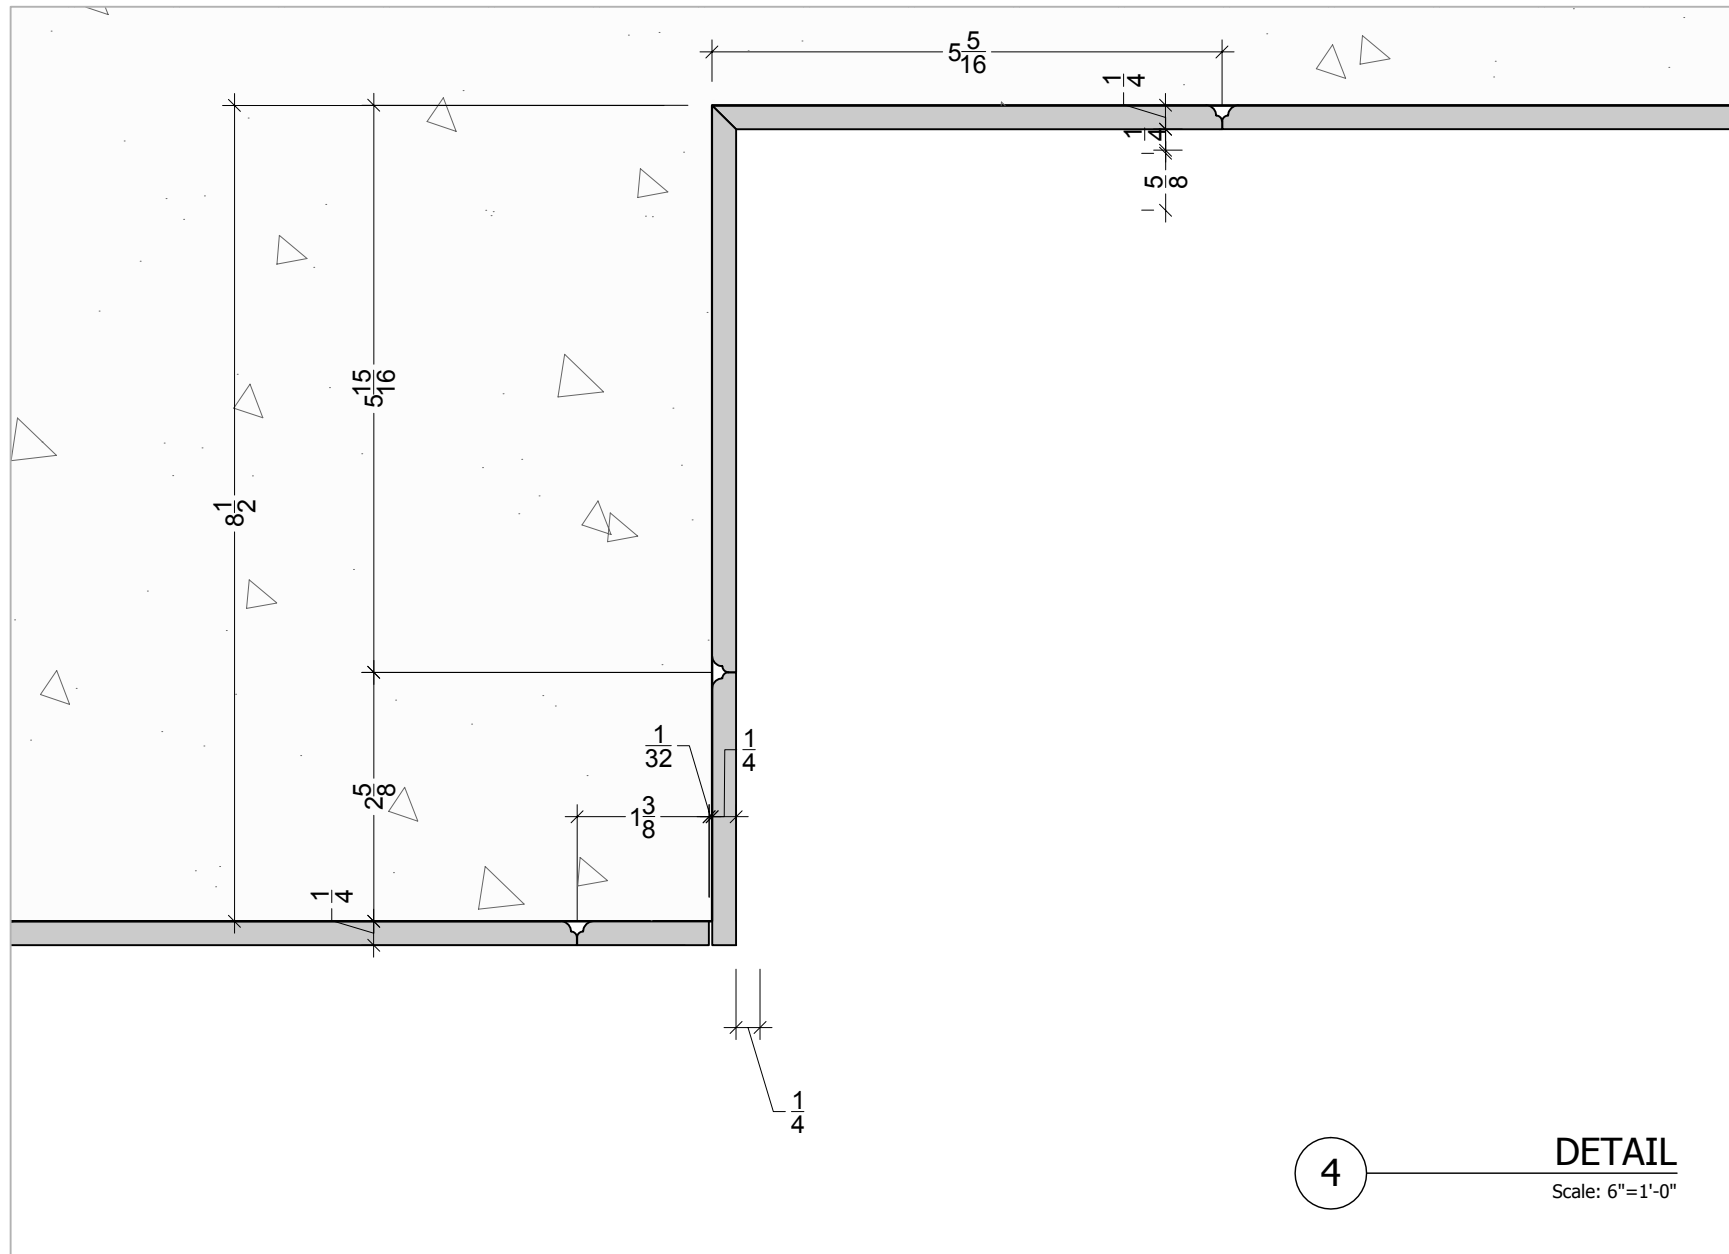


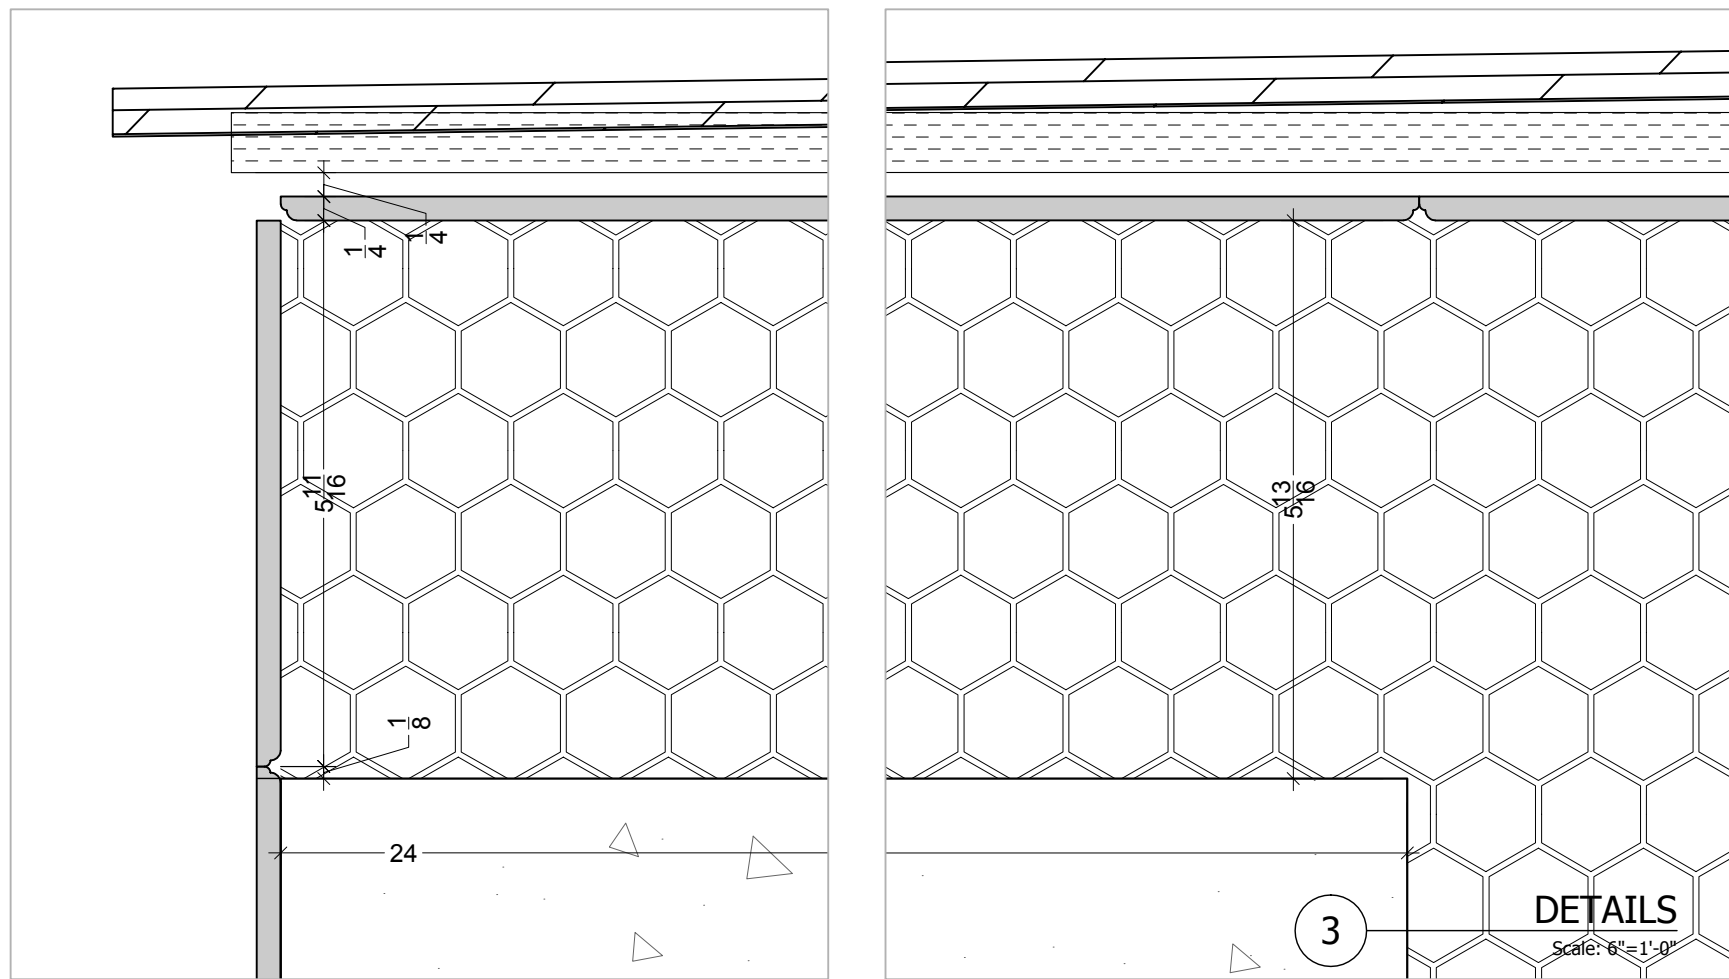

DETAIL @ NICHE
Scale: 6"=1'-0"

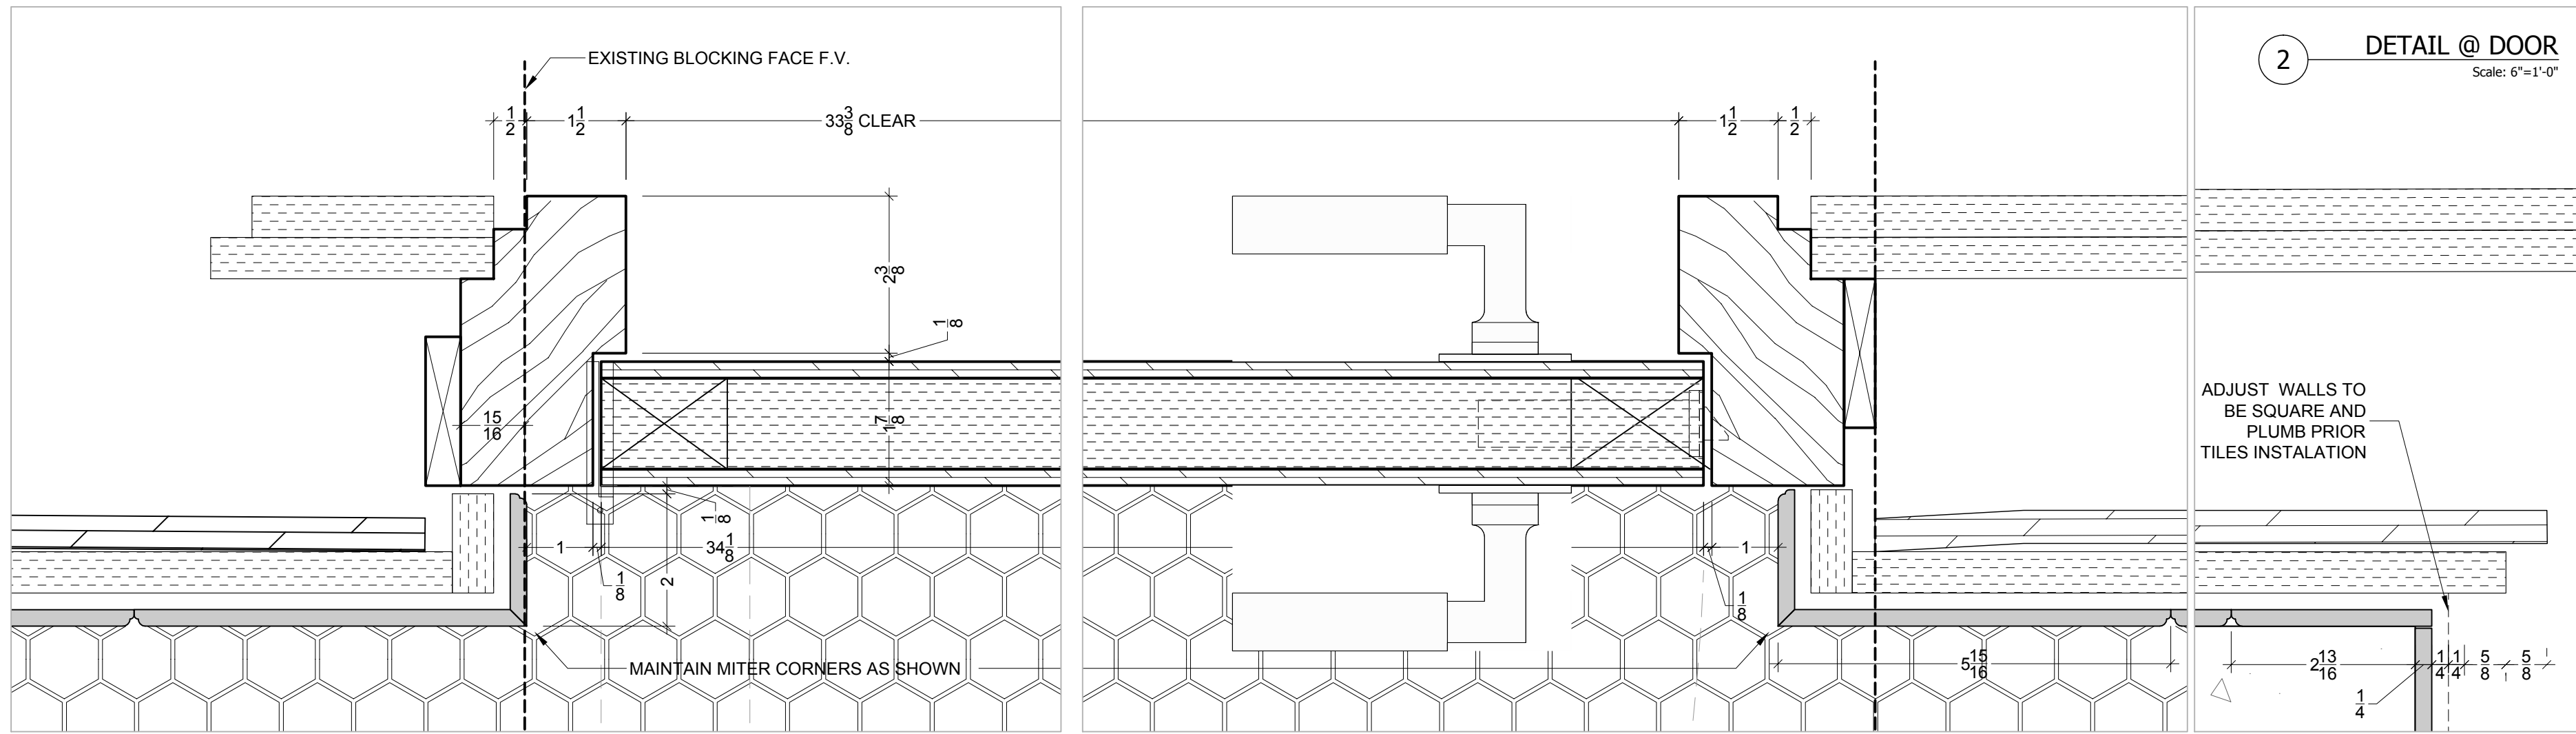

DETAIL @ DOOR
Scale: 6"=1'-0"

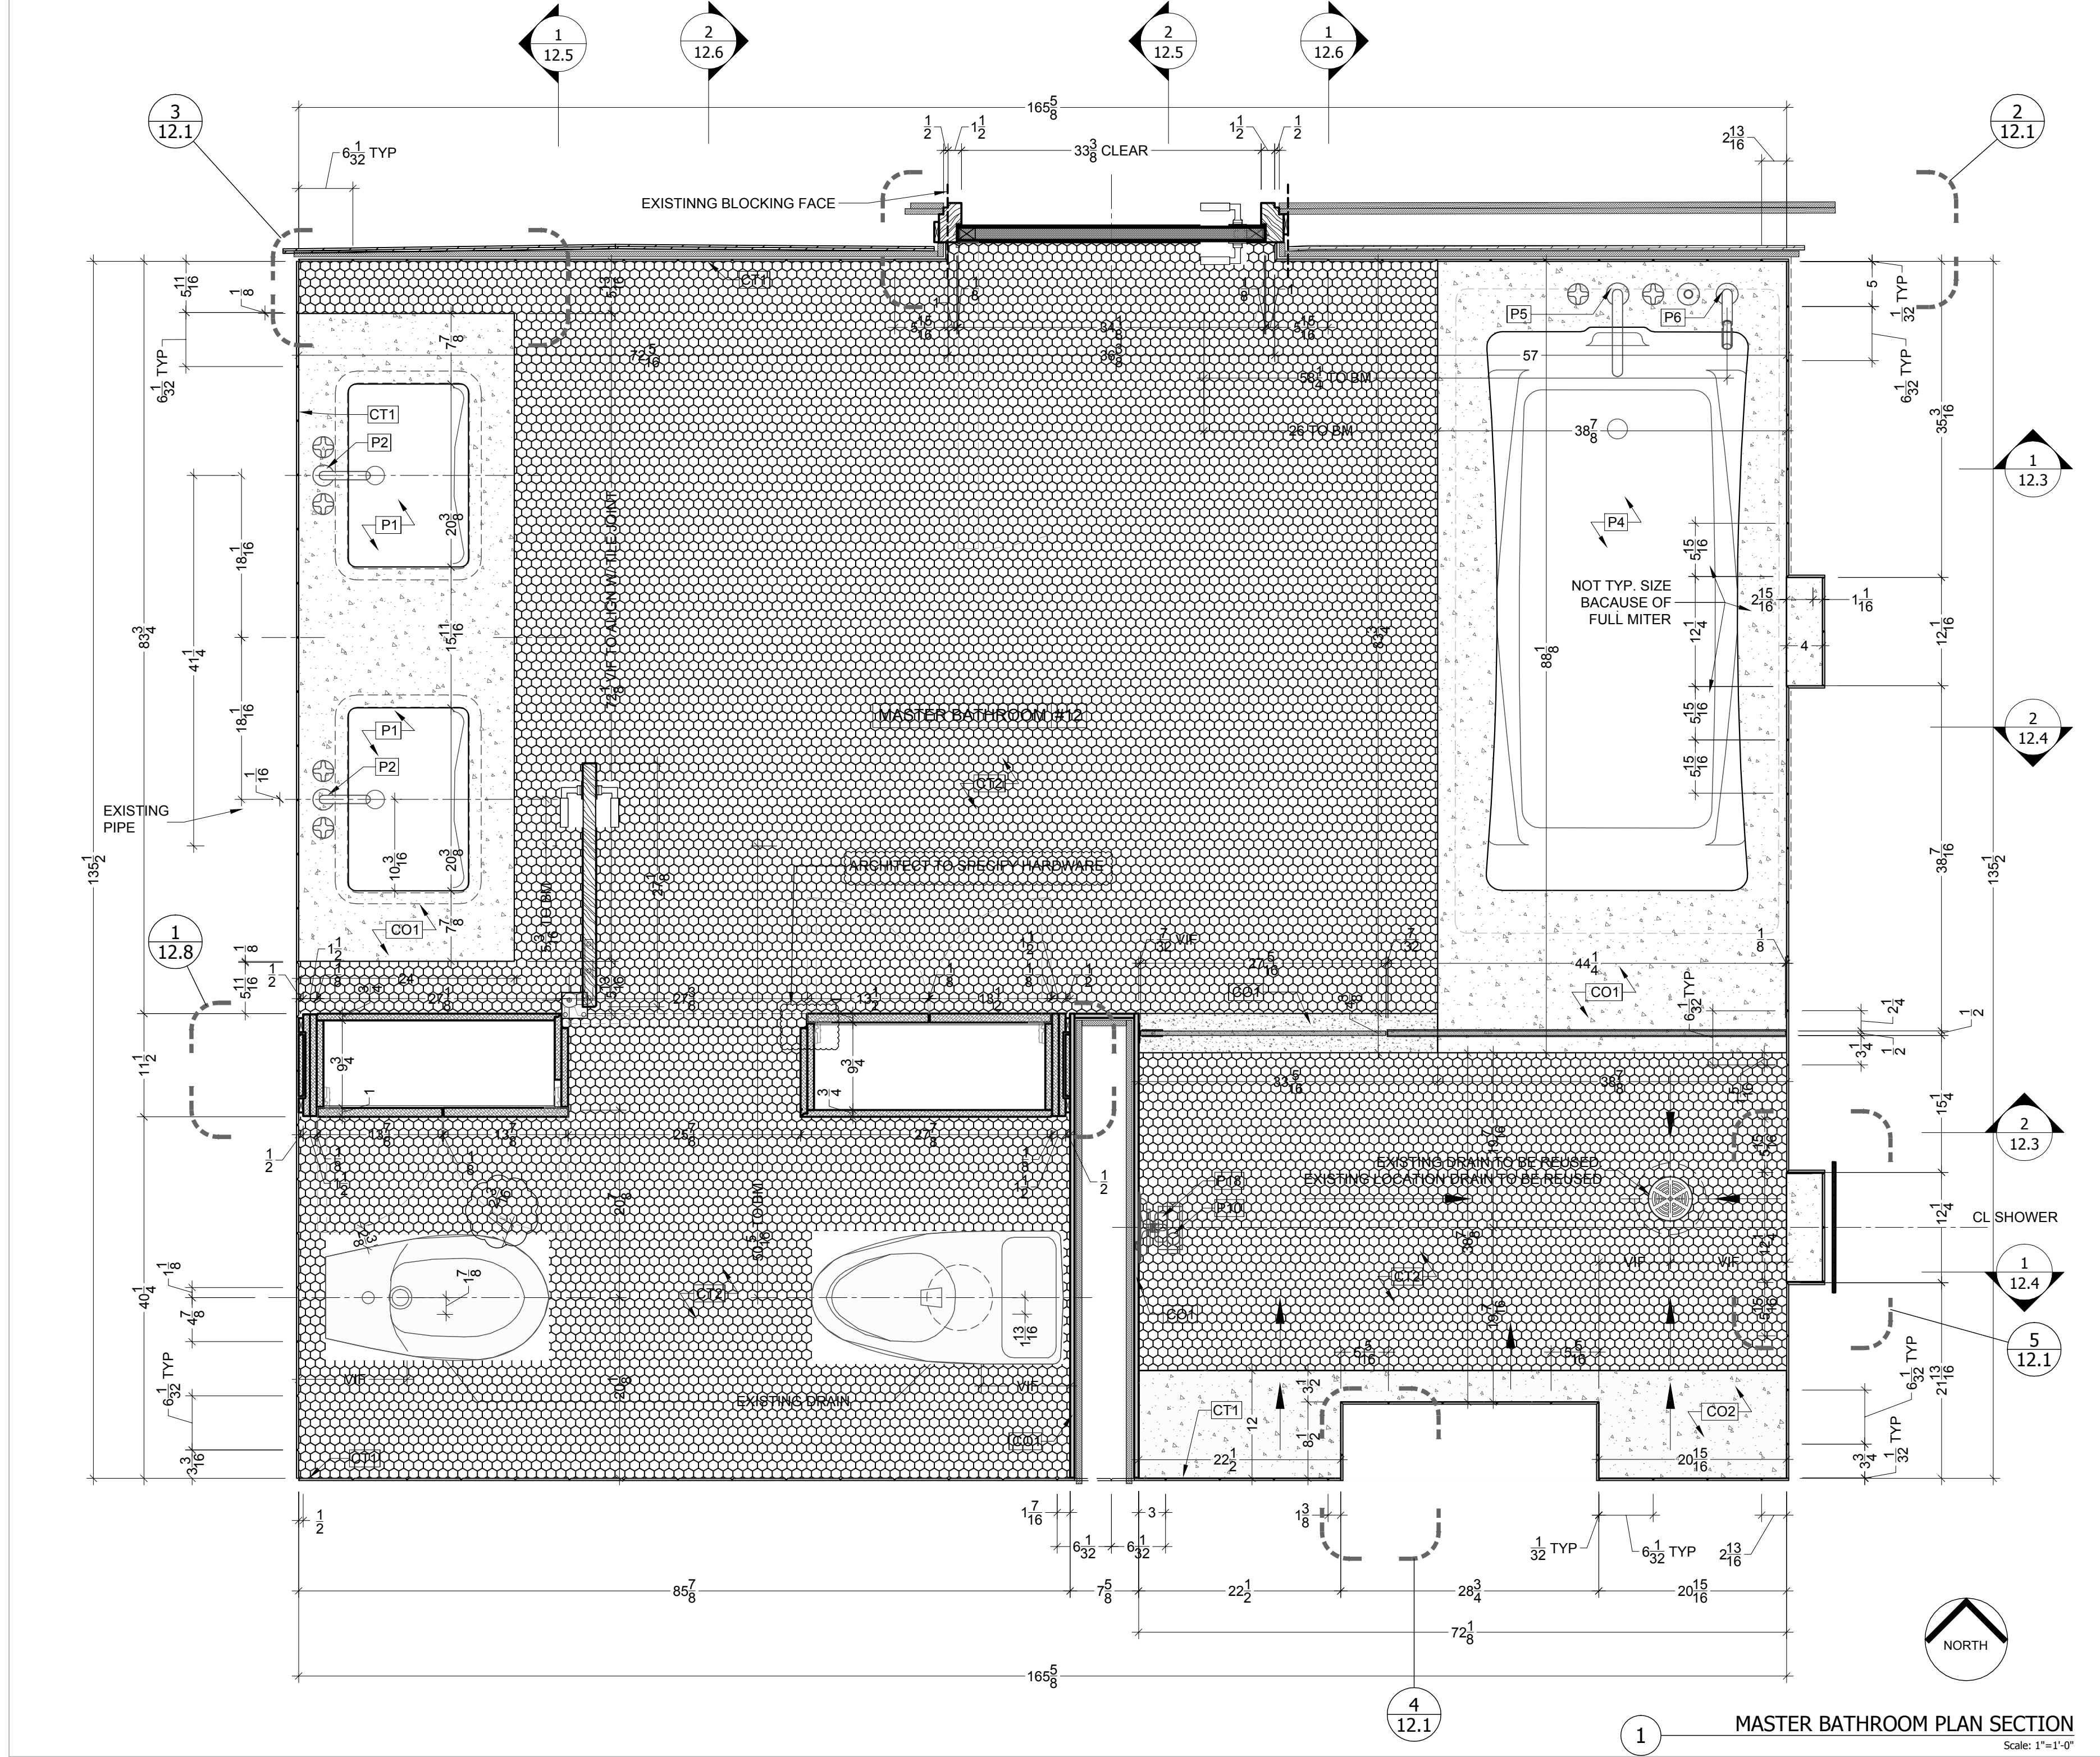

MASTER BATHROOM PLAN SECTION
Scale: 1"=1'-0"













WOOD SPECIES			MILLWORK	
WD2	3/4" THK PLYWOOD		WD4	1-3/4" THK PLYWOOD
WD3	1/2" THK PLYWOOD		WDX	SPECIES T.B.D.
FINISHES			MILLWORK	
F1	LACQUERED		FX	FINISH T.B.D
F2	MAPLE VENEER			
HARDWARE			MILLWORK	
H1	PULL FOR MED.CAB T.B.D.			
H2	EUROPEAN HINGES			
H3	TANDEM 552F533ON PARTIAL EXTENSION DRAWER RUNNERS			
H4	HAFELE SUPPORT PINS #282.38.709			
H18	RIXTON OFFSET PIVOT HINGE #117			
CERAMIC TILES AND CORIAN				
CT1	1/4" THK WHITE TILES 3 1/32x6 1/32 AMERICAN OLEAN			
CT2	3/16" THK WHITE TILES HEXAGON FLOOR CERAMIC TILE „DALTILE“, MATE			
CO1	CORIAN FUSED GLACIER WHITE 1/2" THK			
CO2	CORIAN FUSED GLACIER WHITE 1/4 " THK			
ARCHITECTURAL GLASS AND STEEL				
GL1	1/2" THK LOW IRON TEMPERED GLASS			
FINISHES				
FG1	ULTRA CLEAR			
HARDWARE				
HG1	C.R. LAURENCE CO. VIENNA WALL MOUNT HINGE # V1E037 T.B.D.			
HG2	GLASS TO GLASS TRANSOM CLIP C.R. LAURENCE CO. BGC188 T.B.D.			
HG3	HANDLE D-LINE B103.0/#14.4014.02			
HG4	FLOOR PIVOT HINGE T.B.D.			
LIGHT FIXTURES				
J	BEGA #1234 ROUND RECESSED CEILING MOUNTED NO TRIM 50W T4 GY6.35,12 V			
D6	ALKO RECESSED LINCENSCENTS			
PLUMBING				
P1	SINK REUSE EXISTING			
P2	FAUCET, WATERWORKS,PTLS01K, CHROME, 25 SERIES W/CROSS HANDLES			
P3	TOWEL BAR, WATERWORKS, PTTB18, CHROME, 25 SERIES 18"			
P4	BATHTUB, KOHLER, K-863, WHITE, CERAMIC, "TEA FOR TWO" 6'00"			
P5	TUB FILLER, WATERWORKS, PTTU43K, CHROME, CONCEALED DECK MOUNTED TUB FILLER W/ CROSS HANDLES			
P6	WATERWORKS, PTHS29, CHROME, HANDSHOWER AND DIVERTER			
P7	ROBE HOOK, D-LINE, #14.5605.02-002, STAIN S.S.(TO MATH CHROME)			
P8	TOWEL BAR, WATERWORKS, PTTB18, CHROME, 25 SERIES24"			
P9	STEAM, EXISTING TO REMAIN			
P10	WATERWORKS, PTSV58, CHROME, WALL MOUNTED, 25 THRMOSTATIC SHOWER VALVE			
P11	WATERWORKS, PTSH71, CHROME, WALL MOUNTED SHOWER ARM			
P12	SEAKMAN, S-2251, CHROME, ANYSTREAM SHOWERHED. VERIFY COMPATIBILITY W/ WATERWORKS ARM			
P13	WATERWORKS, PTHS25, CHROME, WALL MOUNTED			
P14	TOILET, TOTO, MS874114, WHITE			
P15	BIDET, TOTO, BT500, WHITE			
P16	BIDET VALVE, CHROME T.B.D.			
P17	TISSUE HOLDER, SAMUEL HELTH, N5037, CHROME			
P18	WATERWORKS, PTSV47, CHROME, DIVERTER			
OTHER				
CB4	CEMENT BOARD 5/8" THK.		GB4	GYPSUM BOARD 5/8" THK.
GB3	GYPSUM BOARD 1/2" THK.			

FINISHES	
F12	PLASTER ON GYPSUM BOARD WALL
03.27.2008	THIRD SUBMITTAL
01.28.2008	SECOND SUBMITTAL
01.11.2008	FIRST SUBMITTAL
12.19.2007	PRELIMINARY SUBMITTAL

COMPANY NAME

JOB : MDR RESIDENCE




ARCHT.	
CONTR.	
TITLE : MASTER BATHROOM PLAN SECTION	
SCALE	AS NOTED
DRAWN	N.A.
DATE	12.12.2007
DWG. No	N.P.

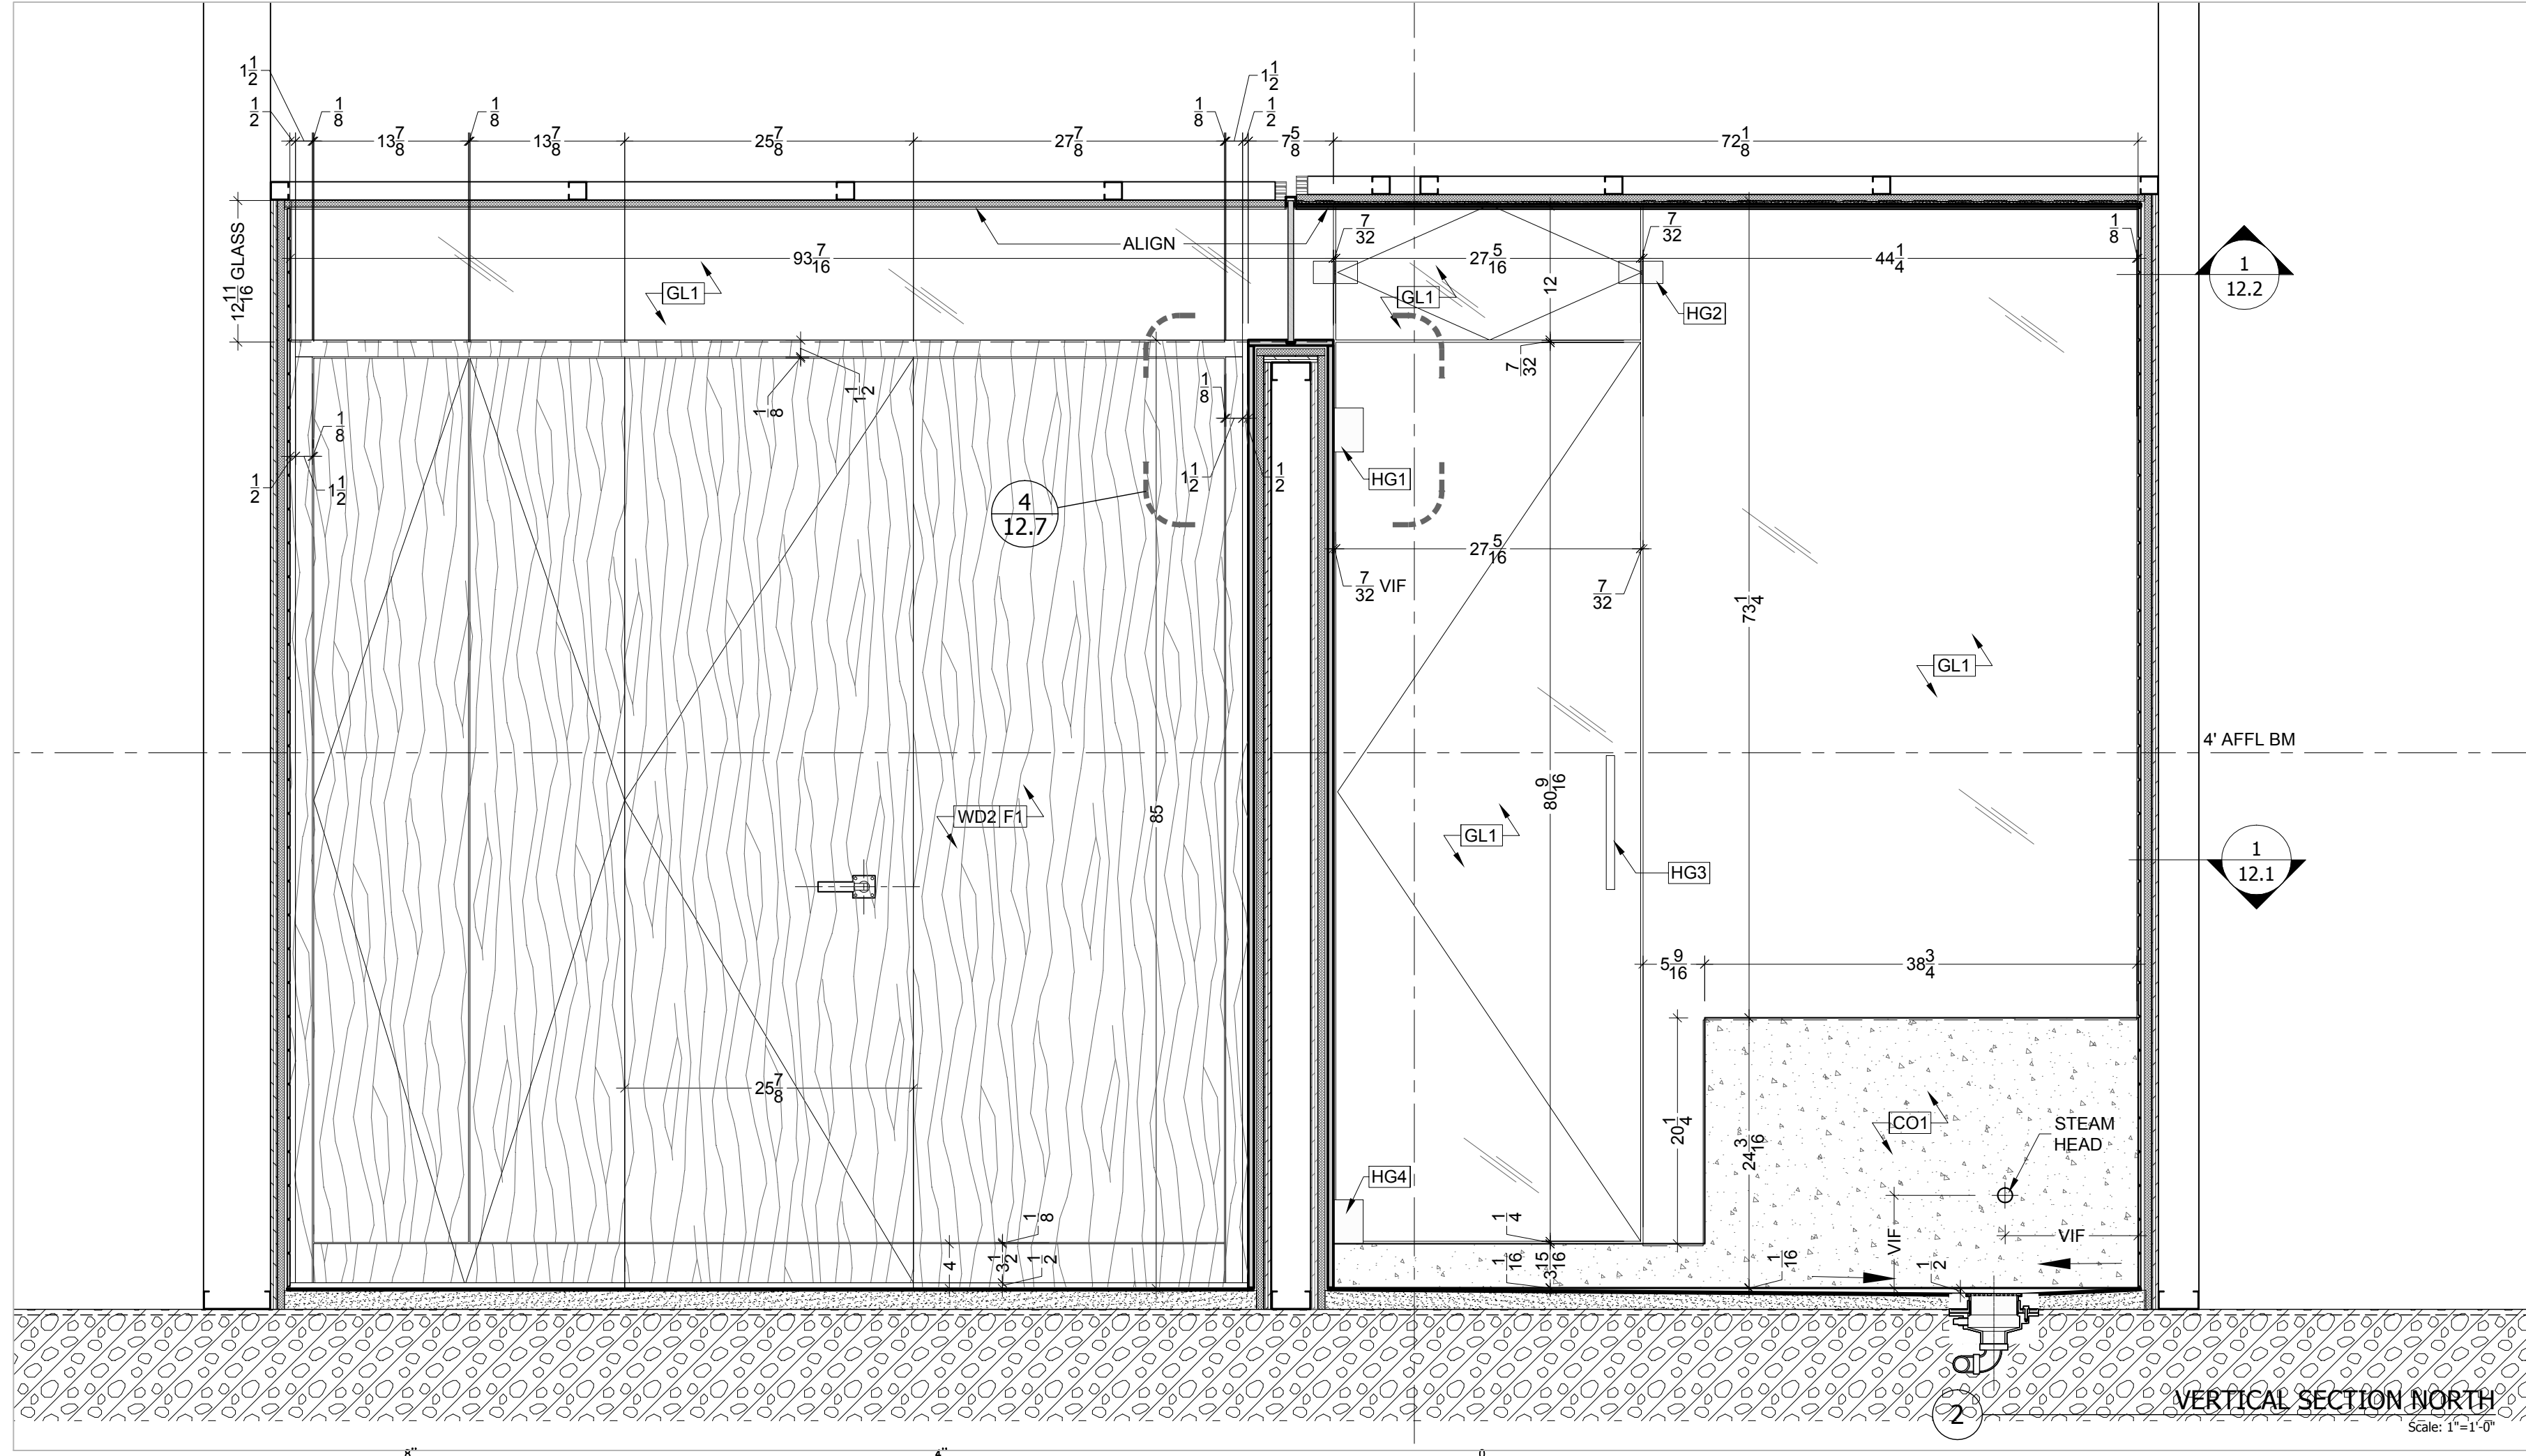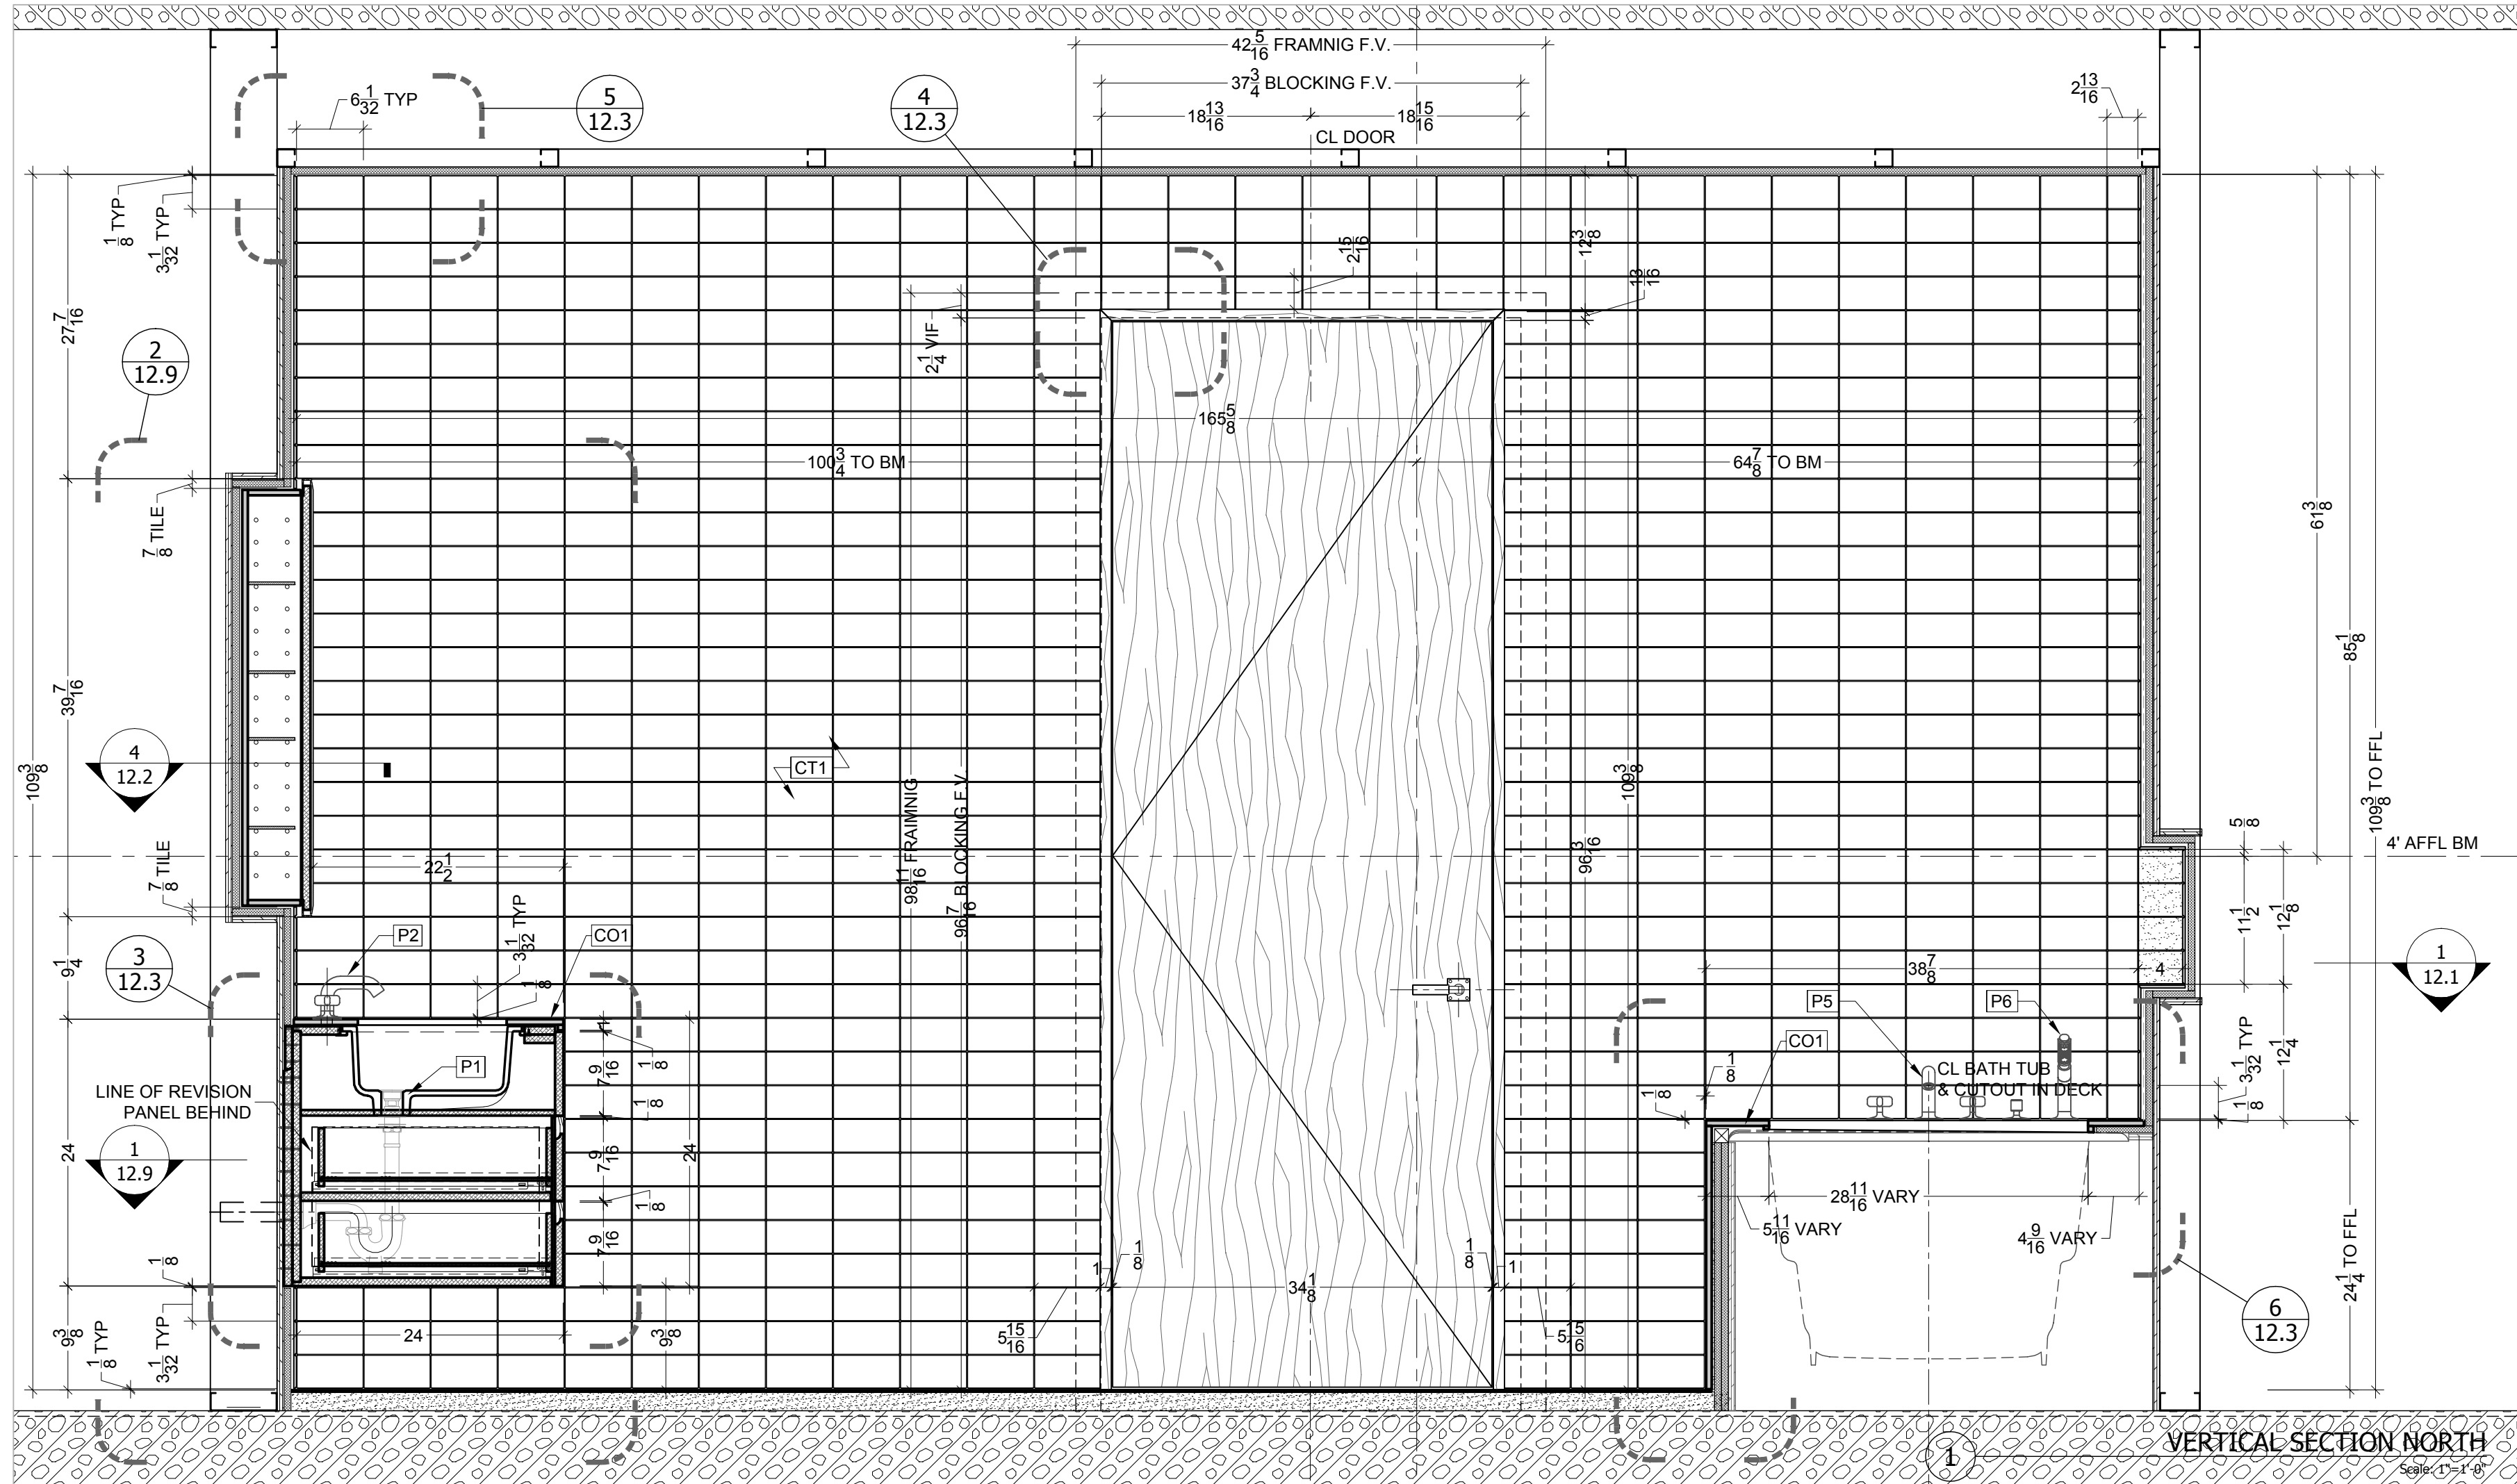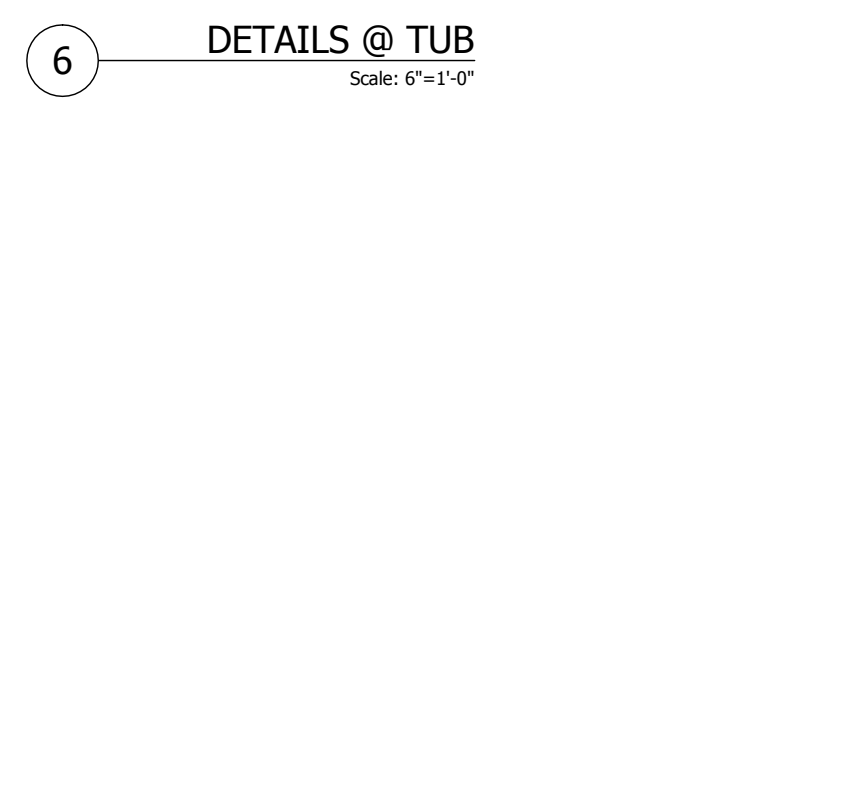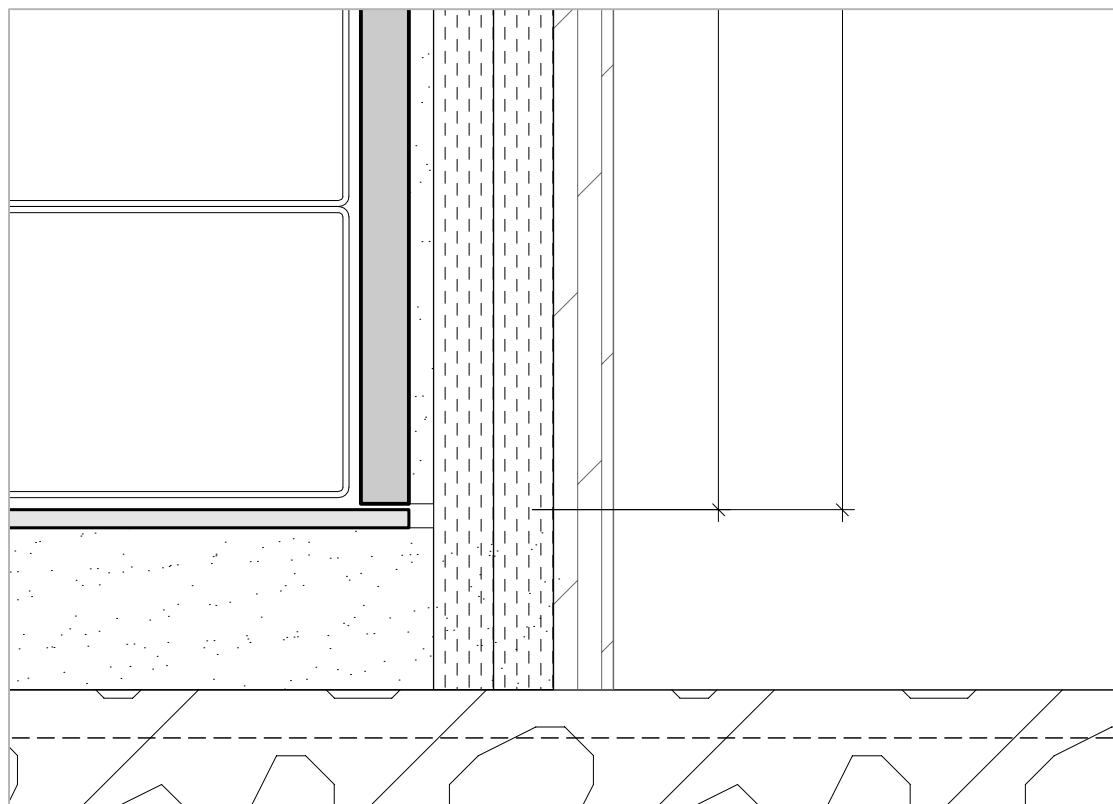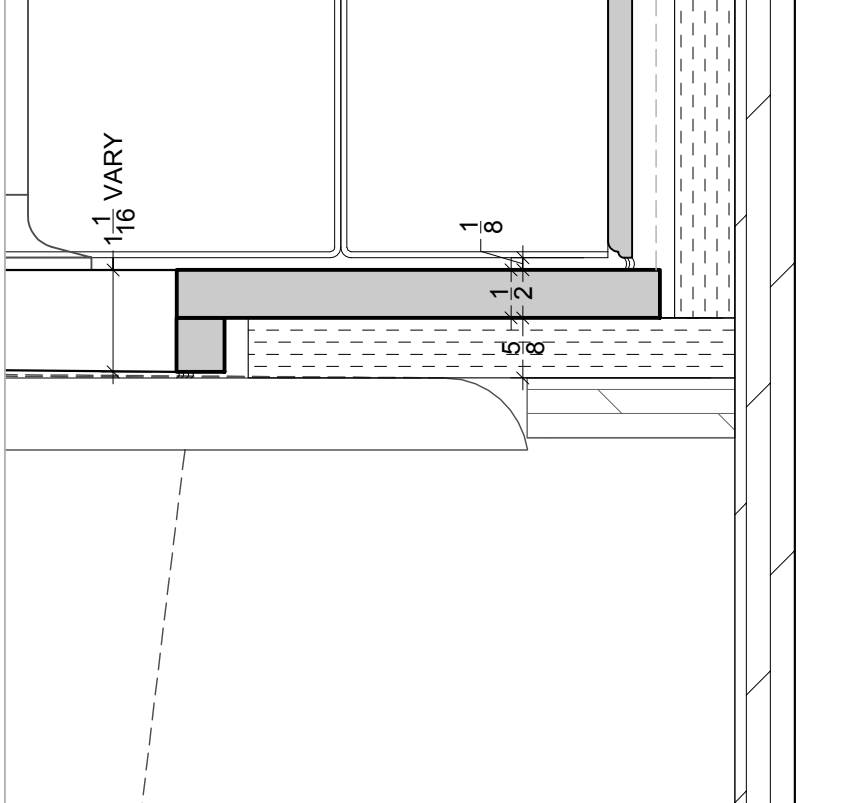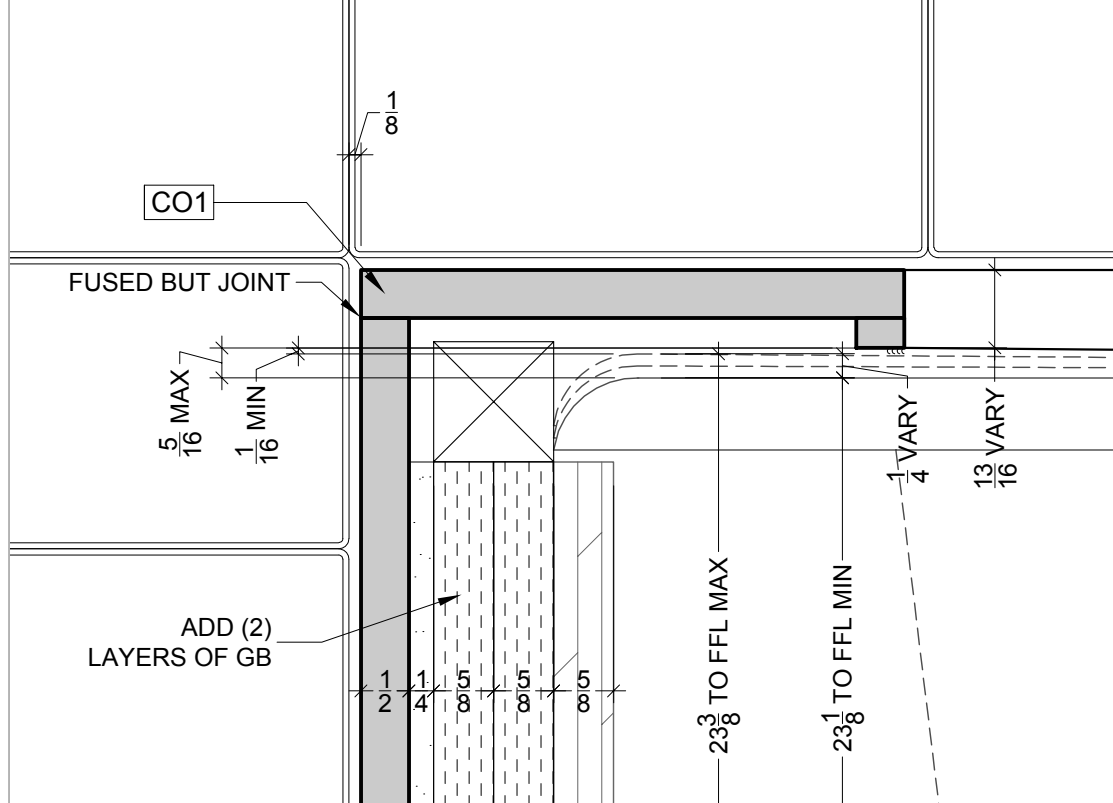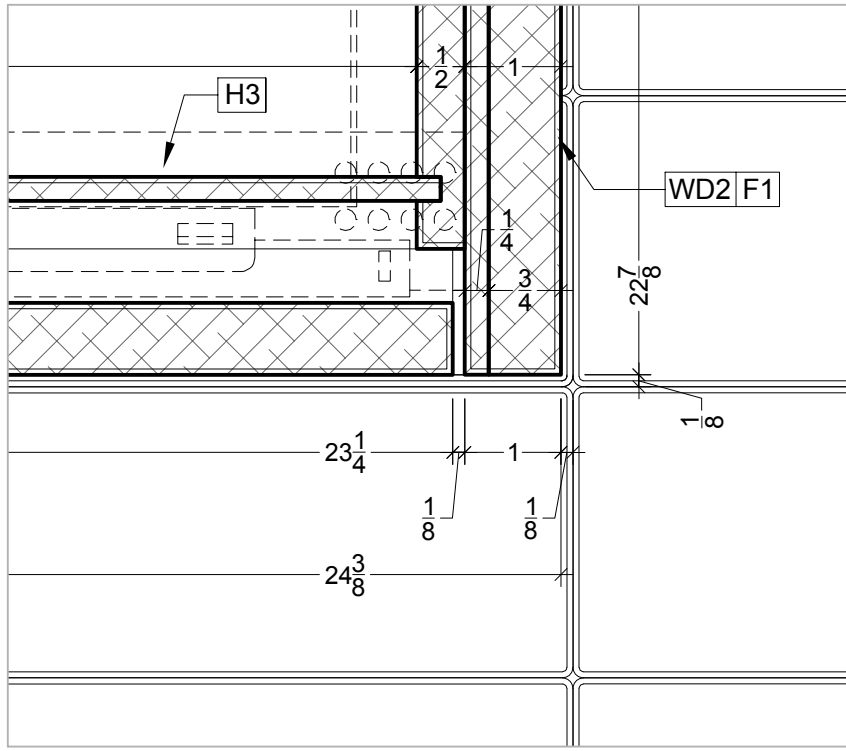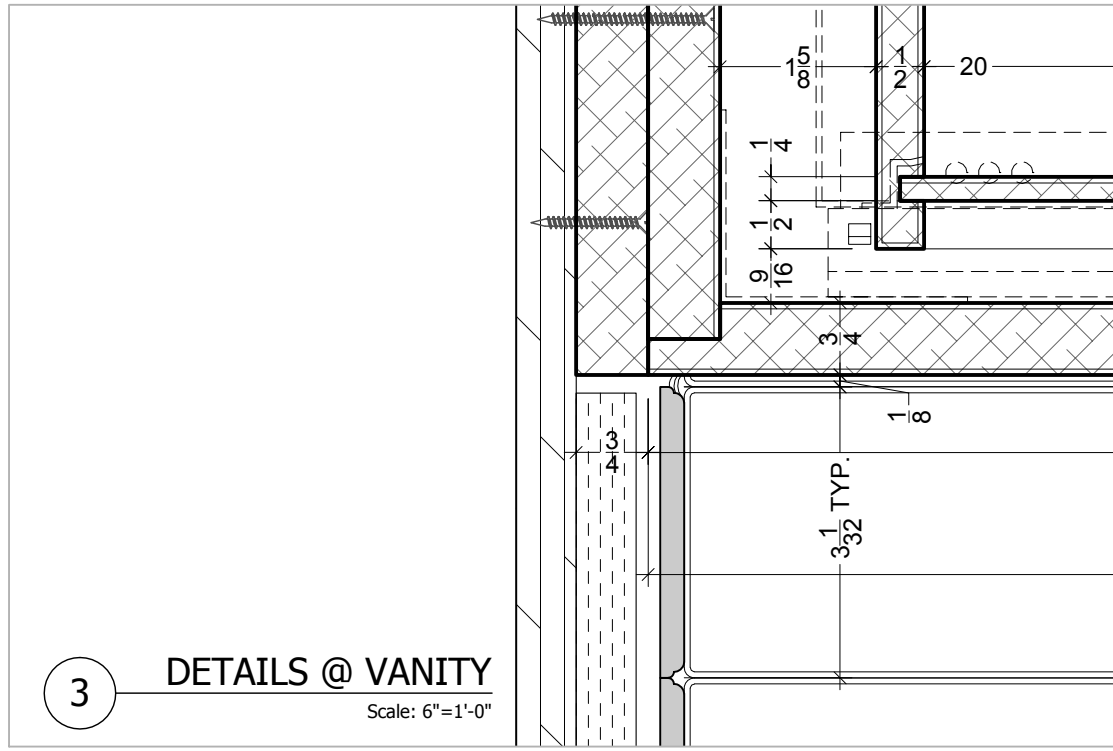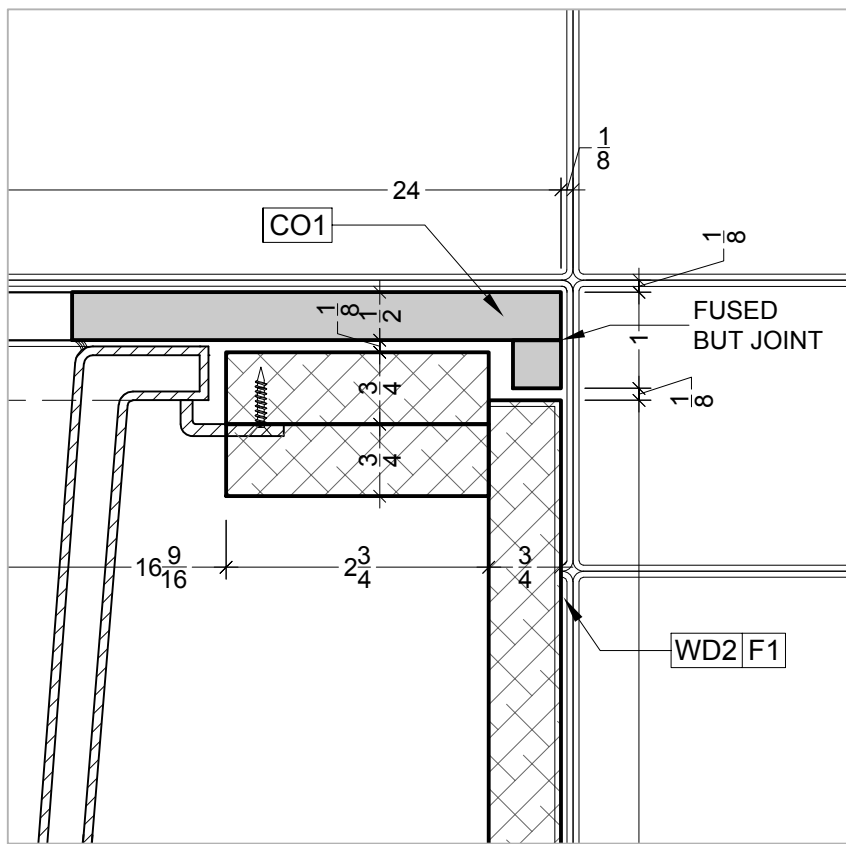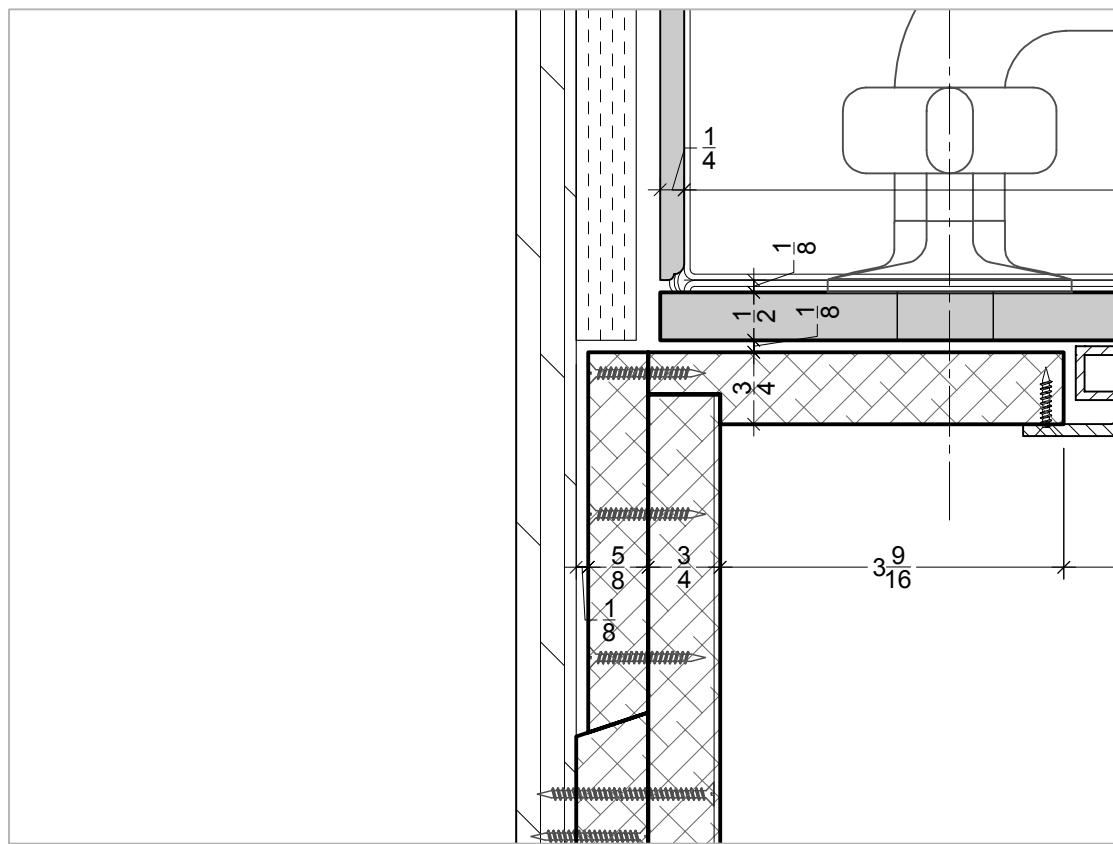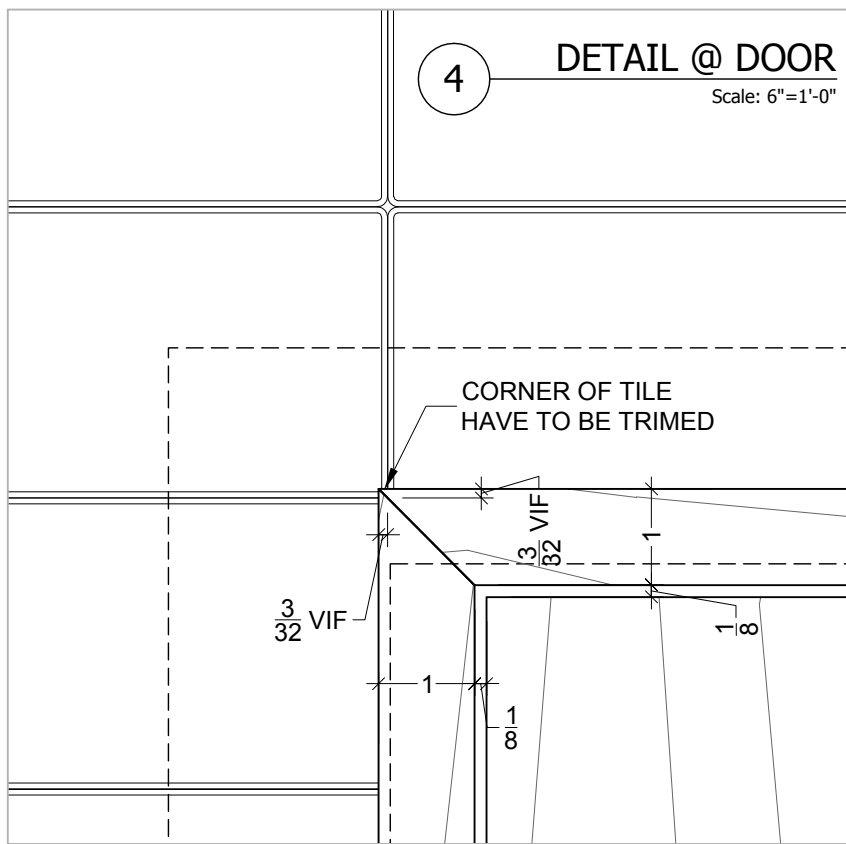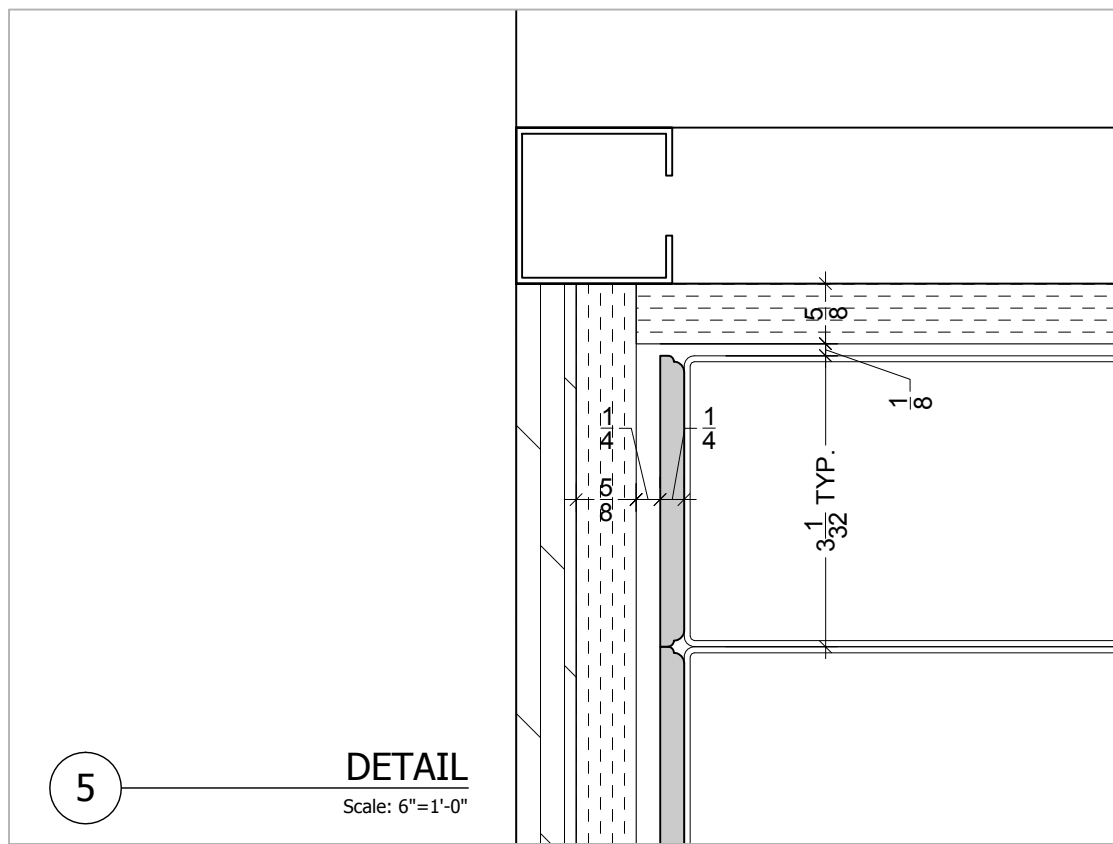

WOOD SPECIES			MILLWORK	
WD2	3/4" THK PLYWOOD		WD4	1-3/4" THK PLYWOOD
WD3	1/2" THK PLYWOOD		WDX	SPECIES T.B.D.
FINISHES			MILLWORK	
F1	LACQUERED		FX	FINISH T.B.D
F2	MAPLE VENEER			
HARDWARE			MILLWORK	
H1	PULL FOR MED.CAB T.B.D.			
H2	EUROPEAN HINGES			
H3	TANDEM 552F533ON PARTIAL EXTENSION DRAWER RUNNERS			
H4	HAFELE SUPPORT PINS #282.38.709			
H18	RIXTON OFFSET PIVOT HINGE #117			
CERAMIC TILES AND CORIAN				
CT1	1/4" THK WHITE TILES 3 1/32x6 1/32 AMERICAN OLEAN			
CT2	3/16" THK WHITE TILES HEXAGON FLOOR CERAMIC TILE „DALTILE“, MATE			
CO1	CORIAN FUSED GLACIER WHITE 1/2" THK			
CO2	CORIAN FUSED GLACIER WHITE 1/4" THK			
ARCHITECTURAL GLASS AND STEEL				
GL1	1/2" THK LOW IRON TEMPERED GLASS			
FINISHES				
FG1	ULTRA CLEAR			
HARDWARE				
HG1	C.R. LAURENCE CO., VIENNA WALL MOUNT HINGE # V1E037 T.B.D.			
HG2	GLASS TO GLASS TRANSOM CLIP C.R. LAURENCE CO. BGC188 T.B.D.			
HG3	HANDLE D-LINE B103.0/#14.4014.02			
HG4	FLOOR PIVOT HINGE T.B.D.			
LIGHT FIXTURES				
J	BEGA #1234 ROUND RECESSED CEILING MOUNTED NO TRIM 50W T4 GY8.35.12 V			
D6	ALKO RECESSED LINDCENSENTS			
PLUMBING				
P1	SINK REUSE EXISTING			
P2	FAUCET, WATERWORKS,PTLS01K, CHROME, 25 SERIES W/CROSS HANDLES			
P3	TOWEL BAR, WATERWORKS, PTTB18, CHROME, 25 SERIES 18"			
P4	BATHTUB, KOHLER, K-863, WHITE, CERAMIC, "TEA FOR TWO" 6'00"			
P5	TUB FILLER, WATERWORKS, PTTU43K, CHROME, CONCEALED DECK MOUNTED TUB FILLER W/ CROSS HANDLES			
P6	WATERWORKS, PTHS29, CHROME, HANDSHOWER AND DIVERTER			
P7	ROBE HOOK, D-LINE, #14.5605.02-002, STAIN S.S.(TO MATH CHROME)			
P8	TOWEL BAR, WATERWORKS, PTTB18, CHROME, 25 SERIES24"			
P9	STEAM, EXISTING TO REMAIN			
P10	WATERWORKS, PTVS58, CHROME, WALL MOUNTED, 25 THRMOSTATIC SHOWER VALVE			
P11	WATERWORKS, PTHS71, CHROME, WALL MOUNTED SHOWER ARM			
P12	SEAKMAN, S-2251, CHROME, ANYSTREAM SHOWERHEAD. VERIFY COMPATIBILITY W/ WATERWORKS ARM			
P13	WATERWORKS, PTHS25, CHROME, WALL MOUNTED			
P14	TOILET, TOTO, MS874114, WHITE			
P15	BIDET, TOTO, BT500, WHITE			
P16	BIDET VALVE, CHROME T.B.D.			
P17	TISSUE HOLDER, SAMUEL HELTH, N5037, CHROME			
P18	WATERWORKS, PTVS47, CHROME, DIVERTER			
OTHER				
CB4	CEMENT BOARD 5/8" THK.		GB4	GYPSUM BOARD 5/8" THK.
GB3	GYPSUM BOARD 1/2" THK.			

FINISHES	
F12	PLASTER ON GYPSUM BOARD WALL
03.27.2008	THIRD SUBMITTAL
01.28.2008	SECOND SUBMITTAL
01.11.2008	FIRST SUBMITTAL
12.19.2007	PRELIMINARY SUBMITTAL

COMPANY NAME	
JOB :	
MDR RESIDENCE	
ARCHT.	
CONTR.	
TITLE :	
MASTER BATHROOM VERTICAL SECTION NORTRH, DETAILS	
SCALE	AS NOTED
DRAWN	N.A.
DATE	12.12.2007
DWG. No	N.P.

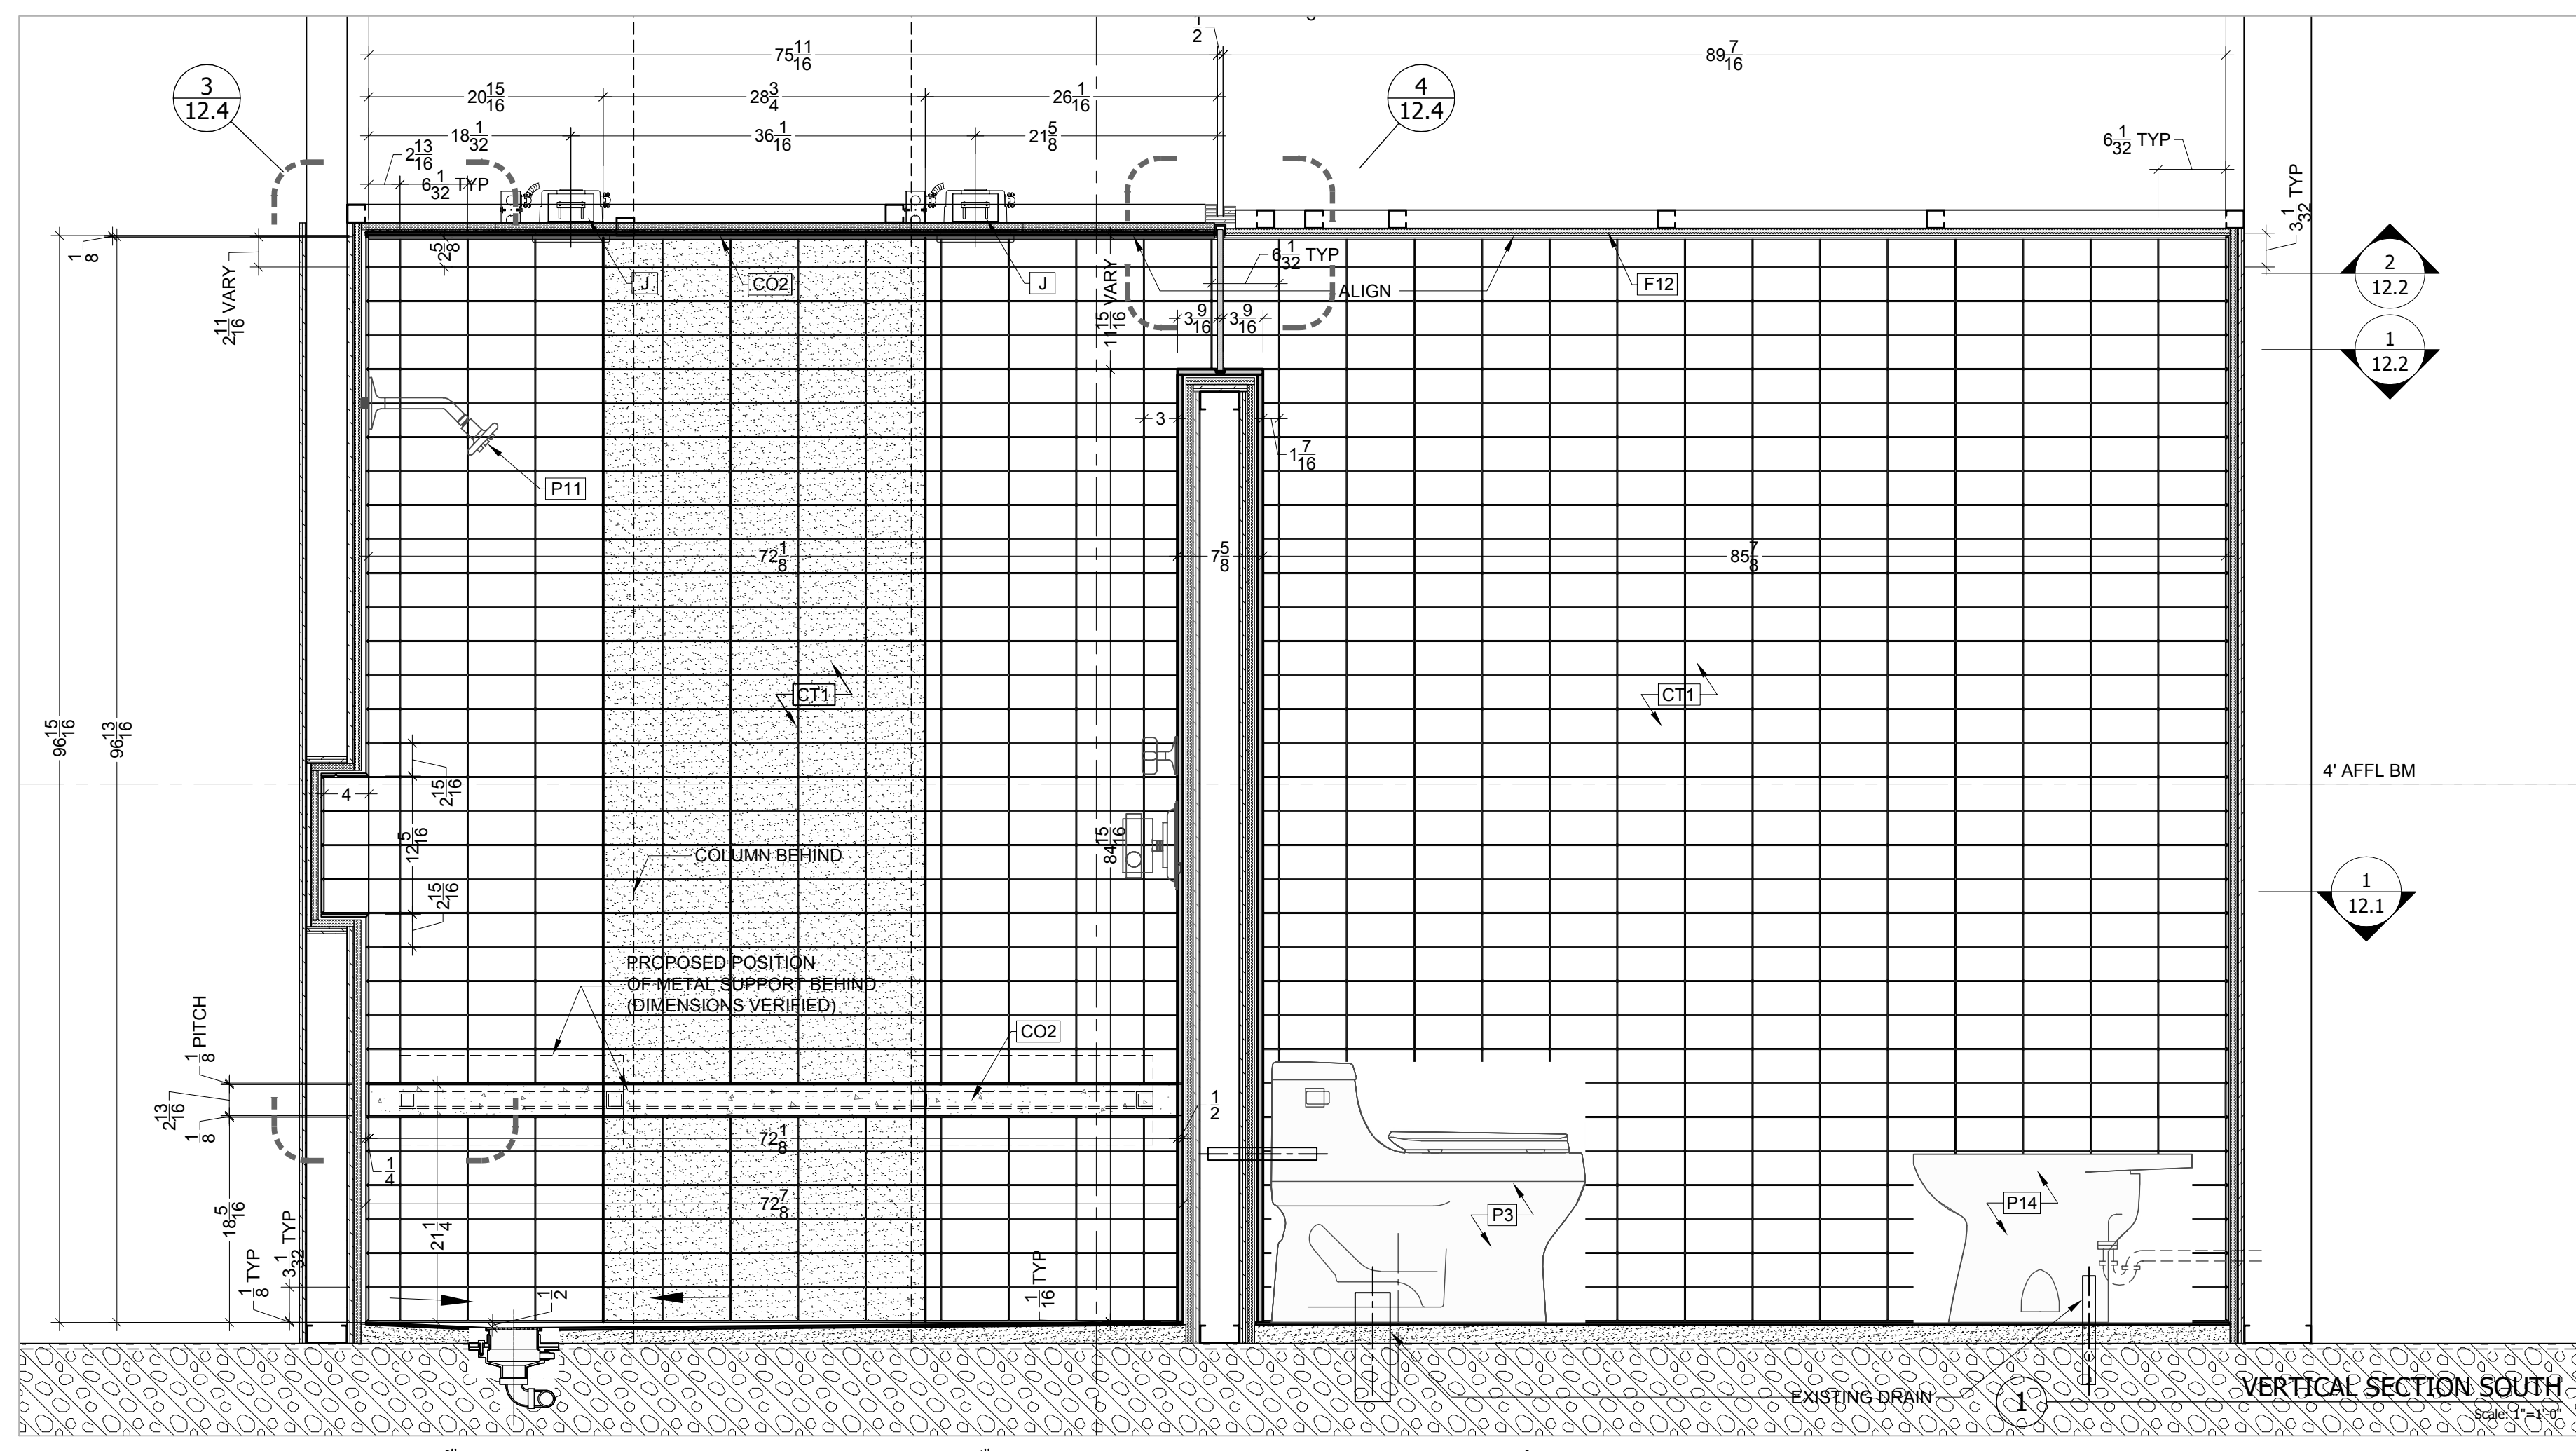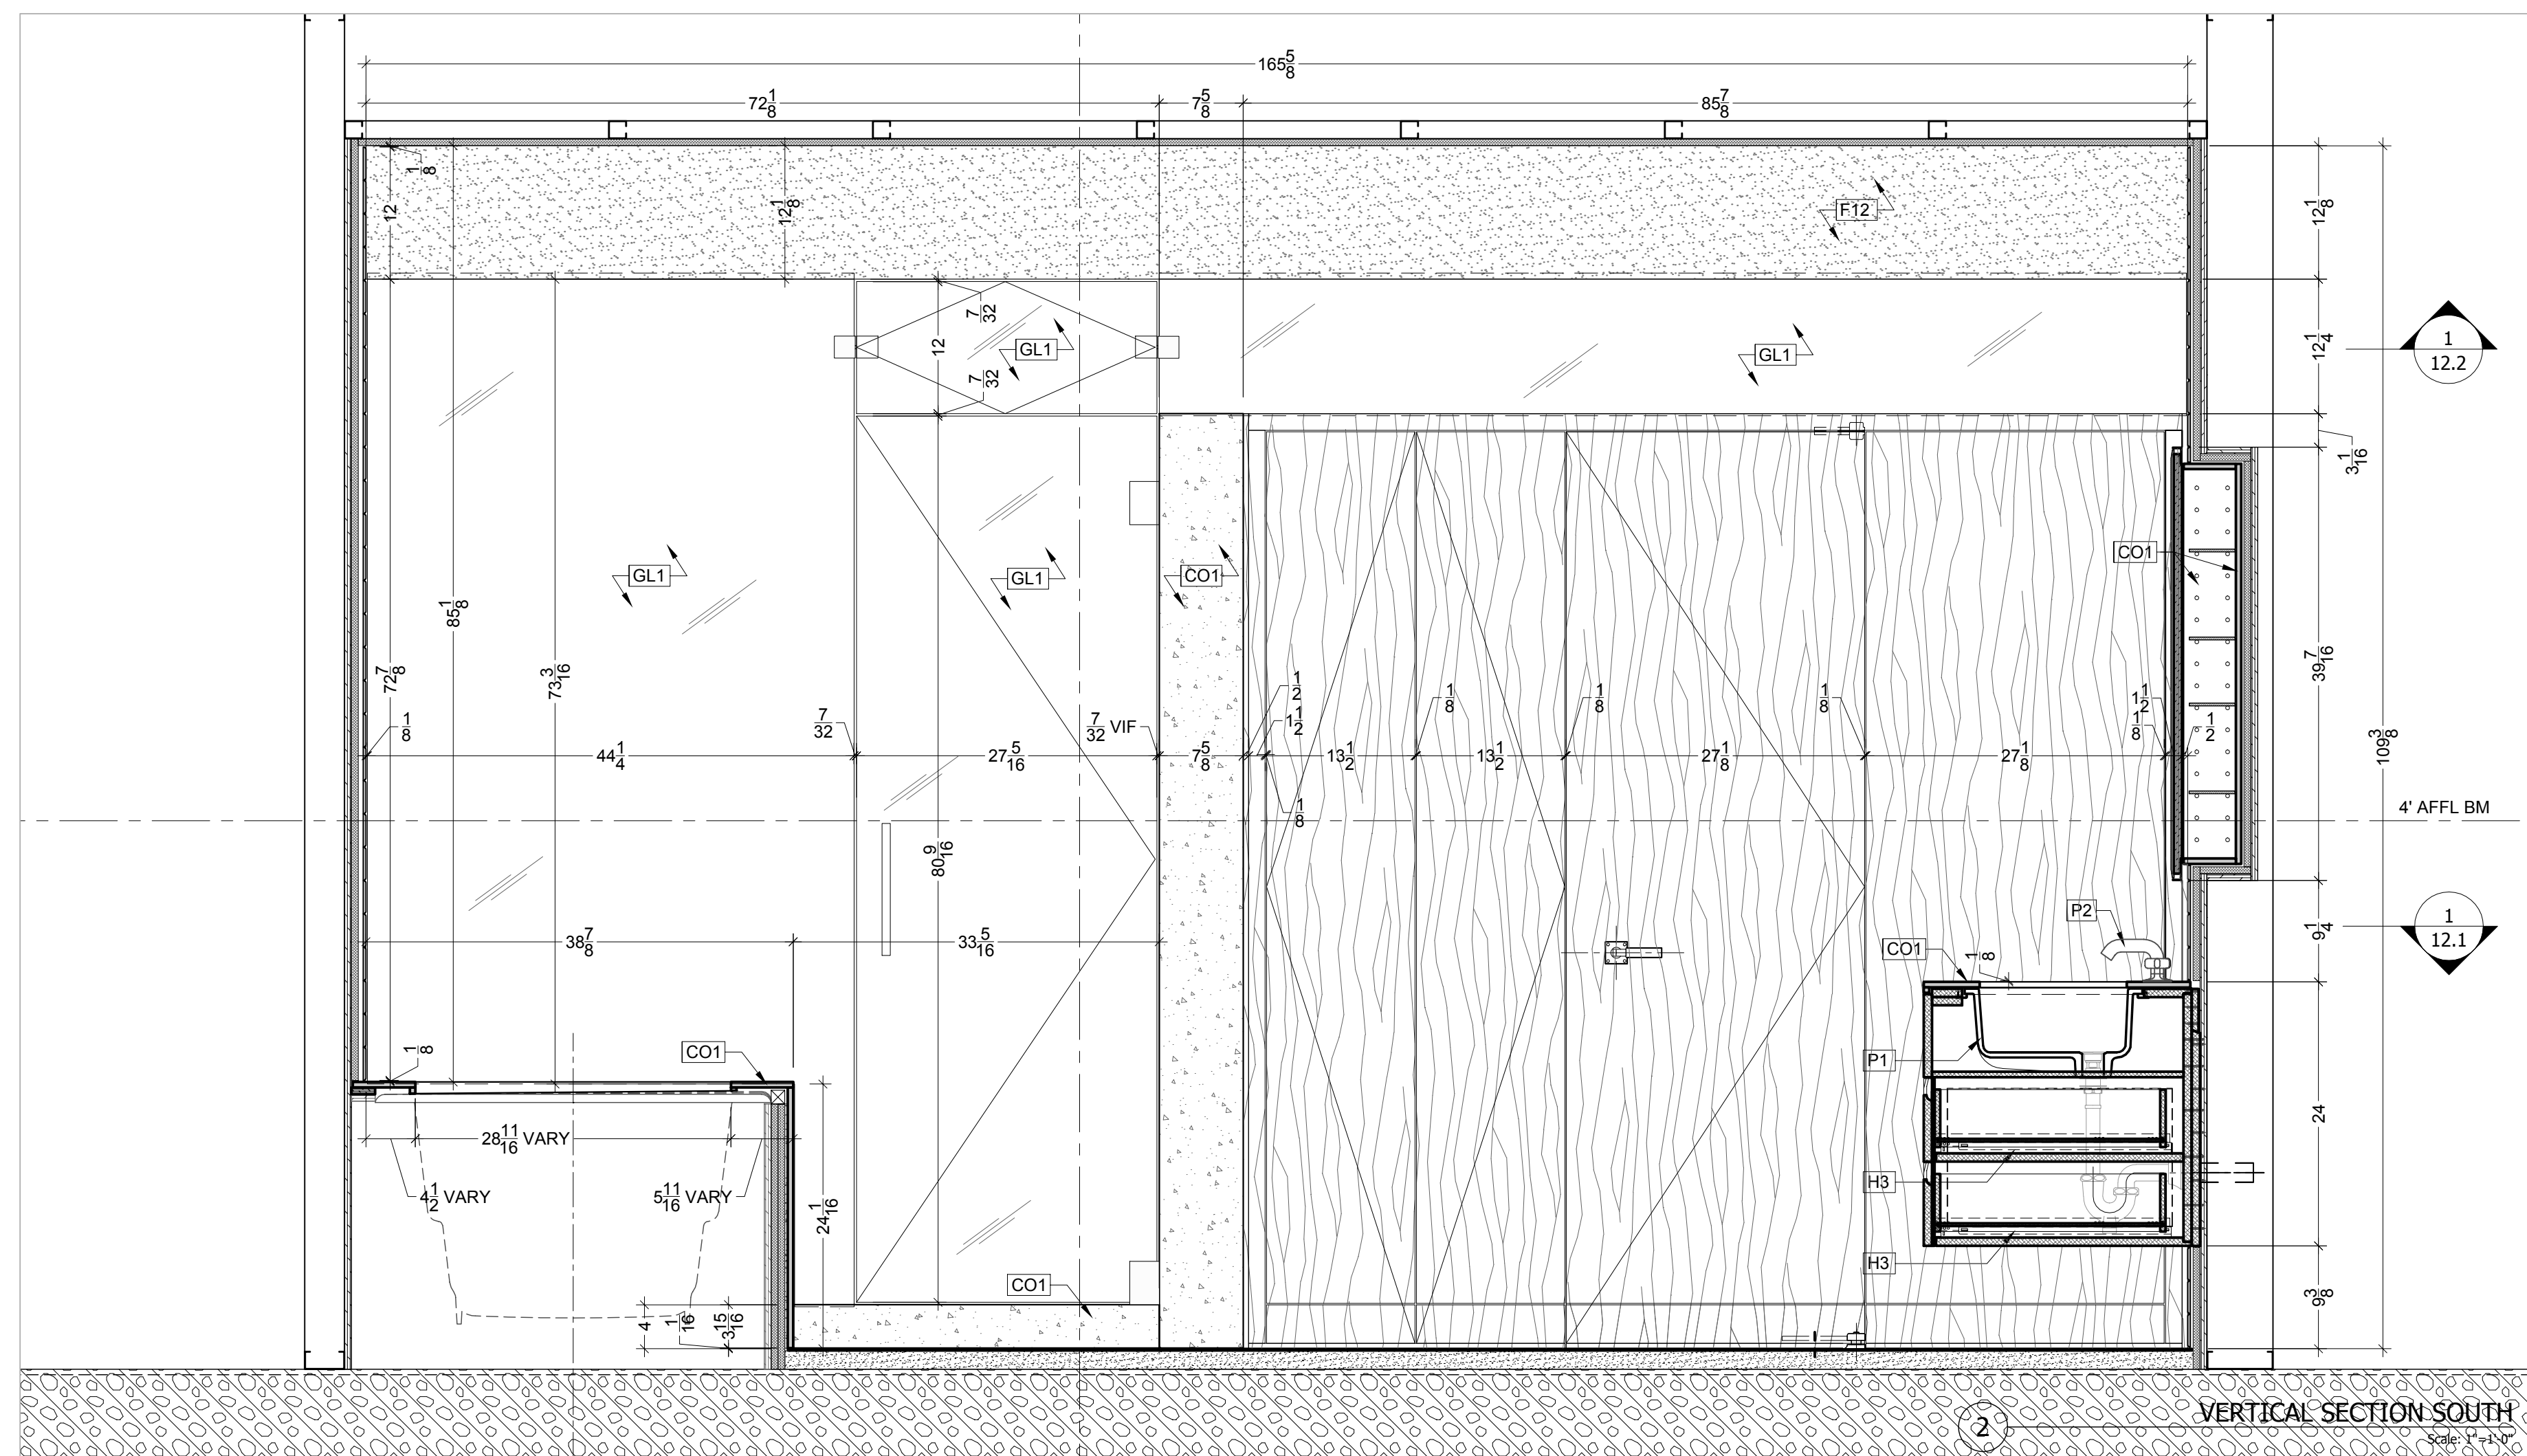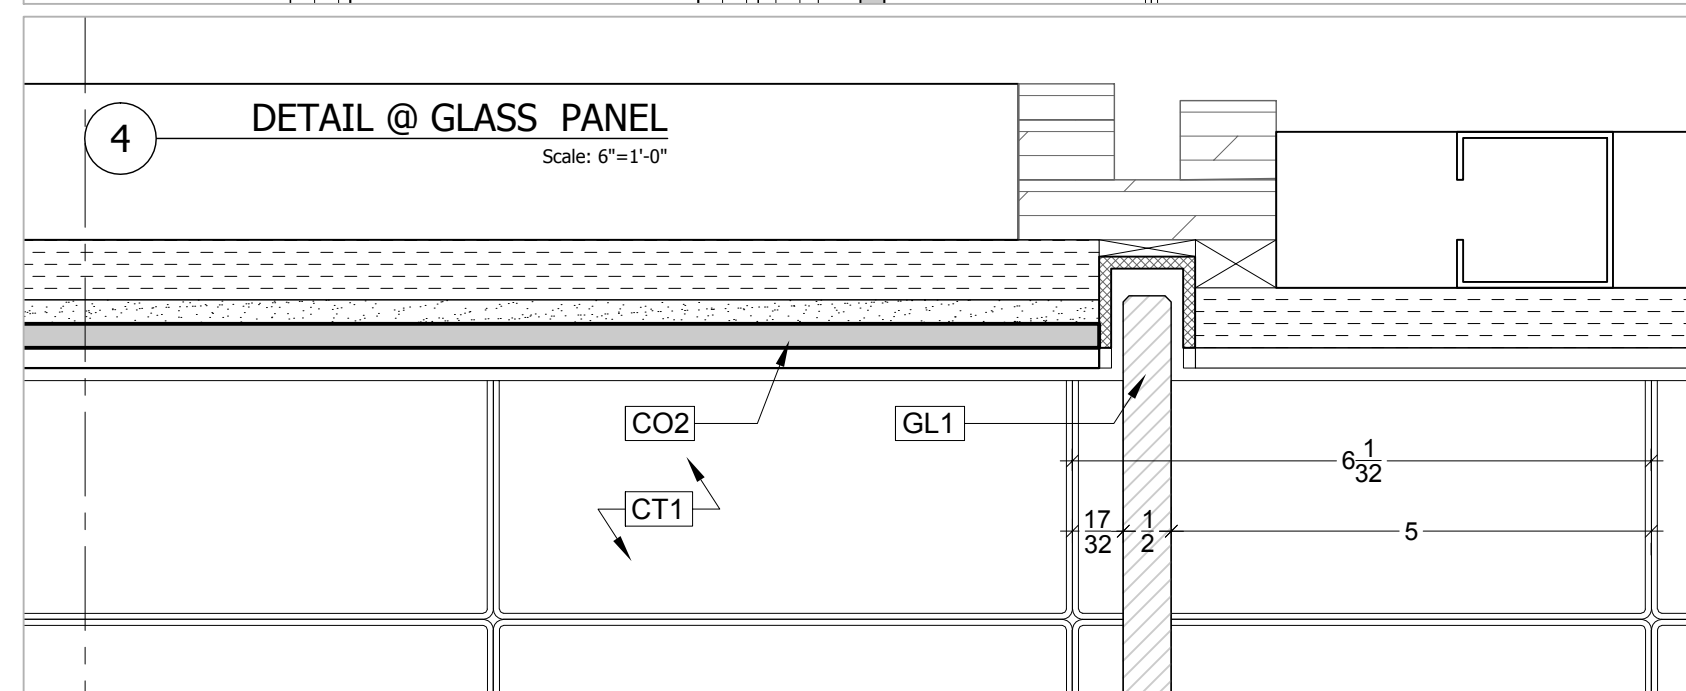

WOOD SPECIES		MILLWORK	
WD2	3/4" THK PLYWOOD	WD4	1-3/4" THK PLYWOOD
WD3	1/2" THK PLYWOOD	WDX	SPECIES T.B.D.
FINISHES		MILLWORK	
F1	LACQUERED	FX	FINISH T.B.D
F2	MAPLE VENEER		
HARDWARE		MILLWORK	
H1	PULL FOR MED.CAB T.B.D.		
H2	EUROPEAN HINGES		
H3	TANDEM 552F533ON PARTIAL EXTENSION DRAWER RUNNERS		
H4	HAFELE SUPPORT PINS #282.38.709		
H18	RITXON OFFSET PIVOT HINGE #117		
CERAMIC TILES AND CORIAN			
CT1	1/4" THK WHITE TILES 3 1/32x6 1/32 AMERICAN OLEAN		
CT2	3/16" THK WHITE TILES HEXAGON FLOOR CERAMIC TILE „DAL TILE“, MATE		
CO1	CORIAN FUSED GLACIER WHITE 1/2" THK		
CO2	CORIAN FUSED GLACIER WHITE 1/4" THK		
ARCHITECTURAL GLASS AND STEEL			
GL1	1/2" THK LOW IRON TEMPERED GLASS		
FINISHES			
FG1	ULTRA CLEAR		
HARDWARE			
HG1	C.R. LAURENCE CO., VIENNA WALL MOUNT HINGE # V1E037 T.B.D.		
HG2	GLASS TO GLASS TRANSOM CLIP C.R. LAURENCE CO. BGC188 T.B.D.		
HG3	HANDLE D-LINE B103.0/#14.4014.02		
HG4	FLOOR PIVOT HINGE T.B.D.		
LIGHT FIXTURES			
J	BEGA #1234 ROUND RECESSED CEILING MOUNTING NO TRIM 50W T4 GY6.35,12 V		
D6	ALKO RECESSED LINDENSCENTS		
PLUMBING			
P1	SINK REUSE EXISTING		
P2	FAUCET, WATERWORKS,PTLS01K, CHROME, 25 SERIES WCROSS HANDLES		
P3	TOWEL BAR, WATERWORKS, PTTB18, CHROME, 25 SERIES 18"		
P4	BATHTUB, KOHLER, K-863, WHITE, CERAMIC, "TEA FOR TWO" 6'00"		
P5	TUB FILLER, WATERWORKS,PTTU43K, CHROME, CONCEALED DECK MOUNTED TUB FILLER W/ CROSS HANDLES		
P6	WATERWORKS, PTHS29, CHROME, HANDSHOWDER AND DIVERTER		
P7	ROBE HOOK, D-LINE, #14.5605.02-002, STAIN S.S.(TO MATH CHROME)		
P8	TOWEL BAR, WATERWORKS, PTTB18, CHROME, 25 SERIES24"		
P9	STEAM, EXISTING TO REMAIN		
P10	WATERWORKS, PTVS58, CHROME, WALL MOUNTED, 25 THRMOSTATIC SHOWER VALVE		
P11	WATERWORKS, PTHS71, CHROME, WALL MOUNTED SHOWER ARM		
P12	SEAKMAN, S-2251, CHROME, ANYSTREAM SHOWERHEAD. VERIFY COMPATIBILITY W/ WATERWORKS ARM		
P13	WATERWORKS, PTHS25, CHROME, WALL MOUNTED		
P14	TOILET, TOTO, MS874114, WHITE		
P15	BIDET, TOTO, BT500, WHITE		
P16	BIDET VALVE, CHROME T.B.D.		
P17	TISSUE HOLDER, SAMUEL HELTH, N5037, CHROME		
P18	WATERWORKS, PTVS47, CHROME, DIVERTER		
OTHER			
CB4	CEMENT BOARD 5/8" THK.	GB4	GYPSUM BOARD 5/8" THK.
GB3	GYPSUM BOARD 1/2" THK.		

FINISHES	
F12	PLASTER ON GYPSUM BOARD WALL
03.27.2008	THIRD SUBMITTAL
01.28.2008	SECOND SUBMITTAL
01.11.2008	FIRST SUBMITTAL
12.19.2007	PRELIMINARY SUBMITTAL

COMPANY NAME


JOB : MDR RESIDENCE

ARCHT.	
CONTR.	
TITLE :	
MASTER BATHROOM VERTICAL SECTION SOUTH, DETAILS	


SCALE	AS NOTED			DWG. No 12.4
DRAWN	N.A.	CHECKED	N.P.	
DATE	12.12.2007			

12.4


FULL LINEAR SCALE: IF THIS SHEET IS NOT 24x36, THEN WRITTEN SCALE IS NOT APPLICABLE.

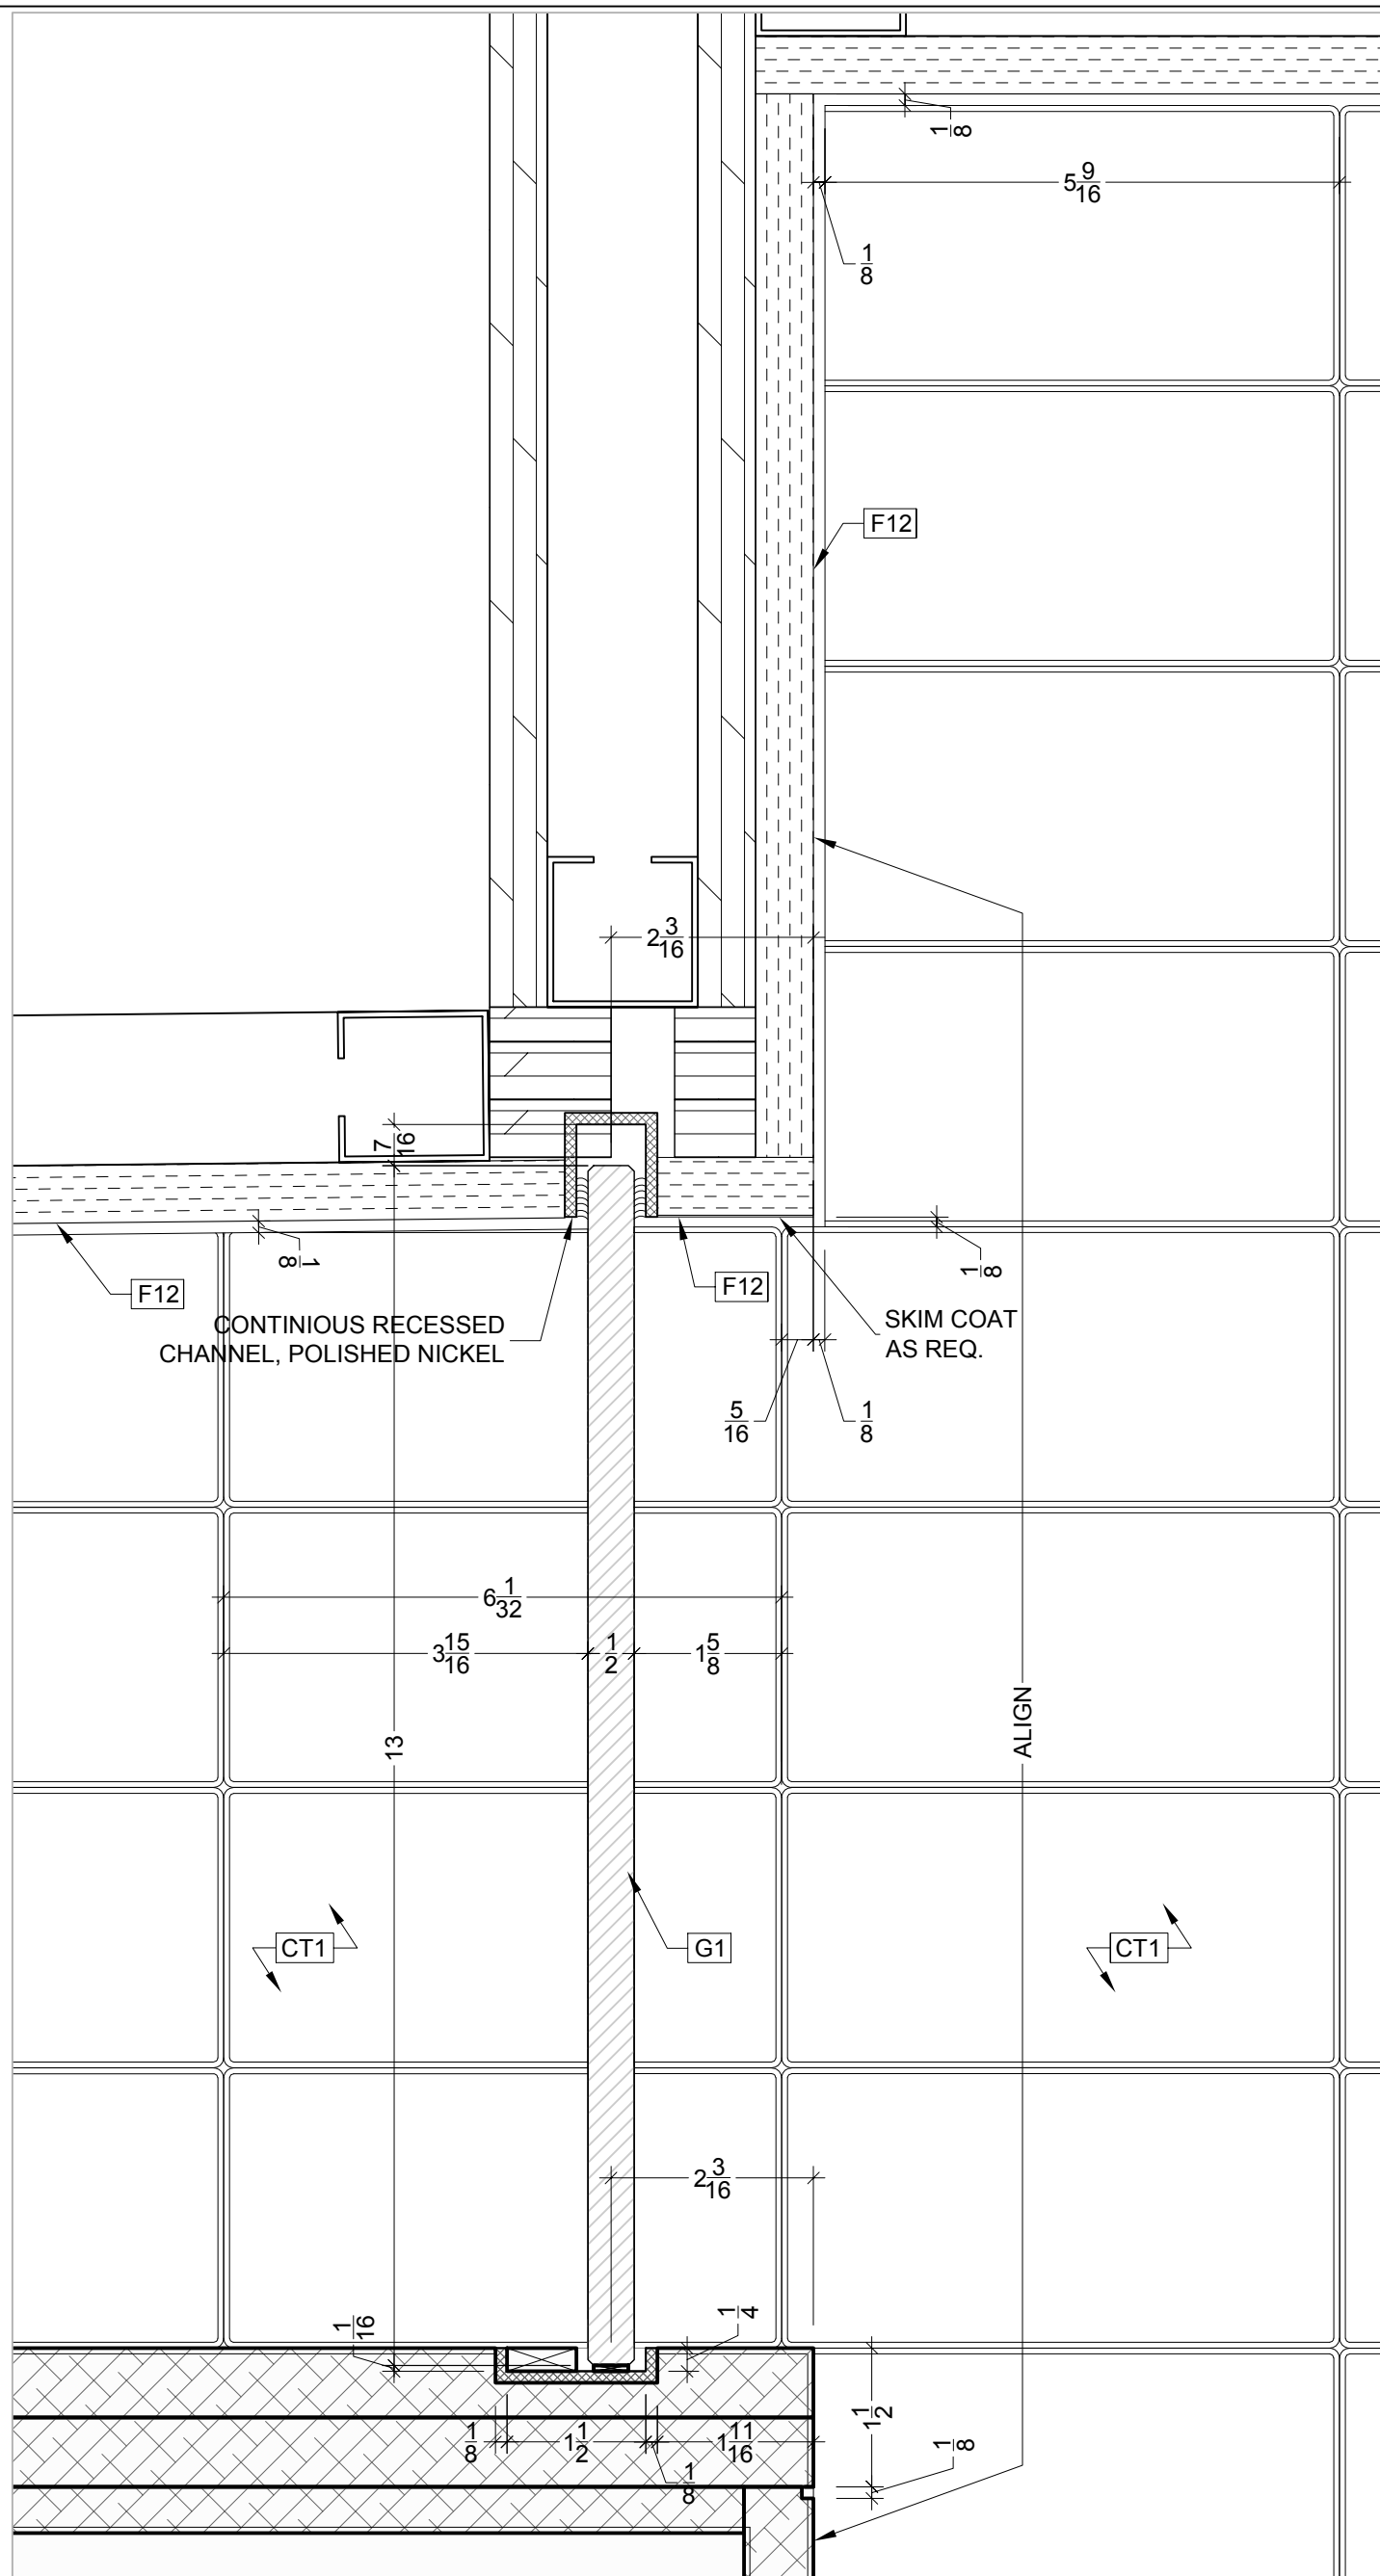


4 DETAILS @ GLASS PANEL
Scale: 6"=1'-0"

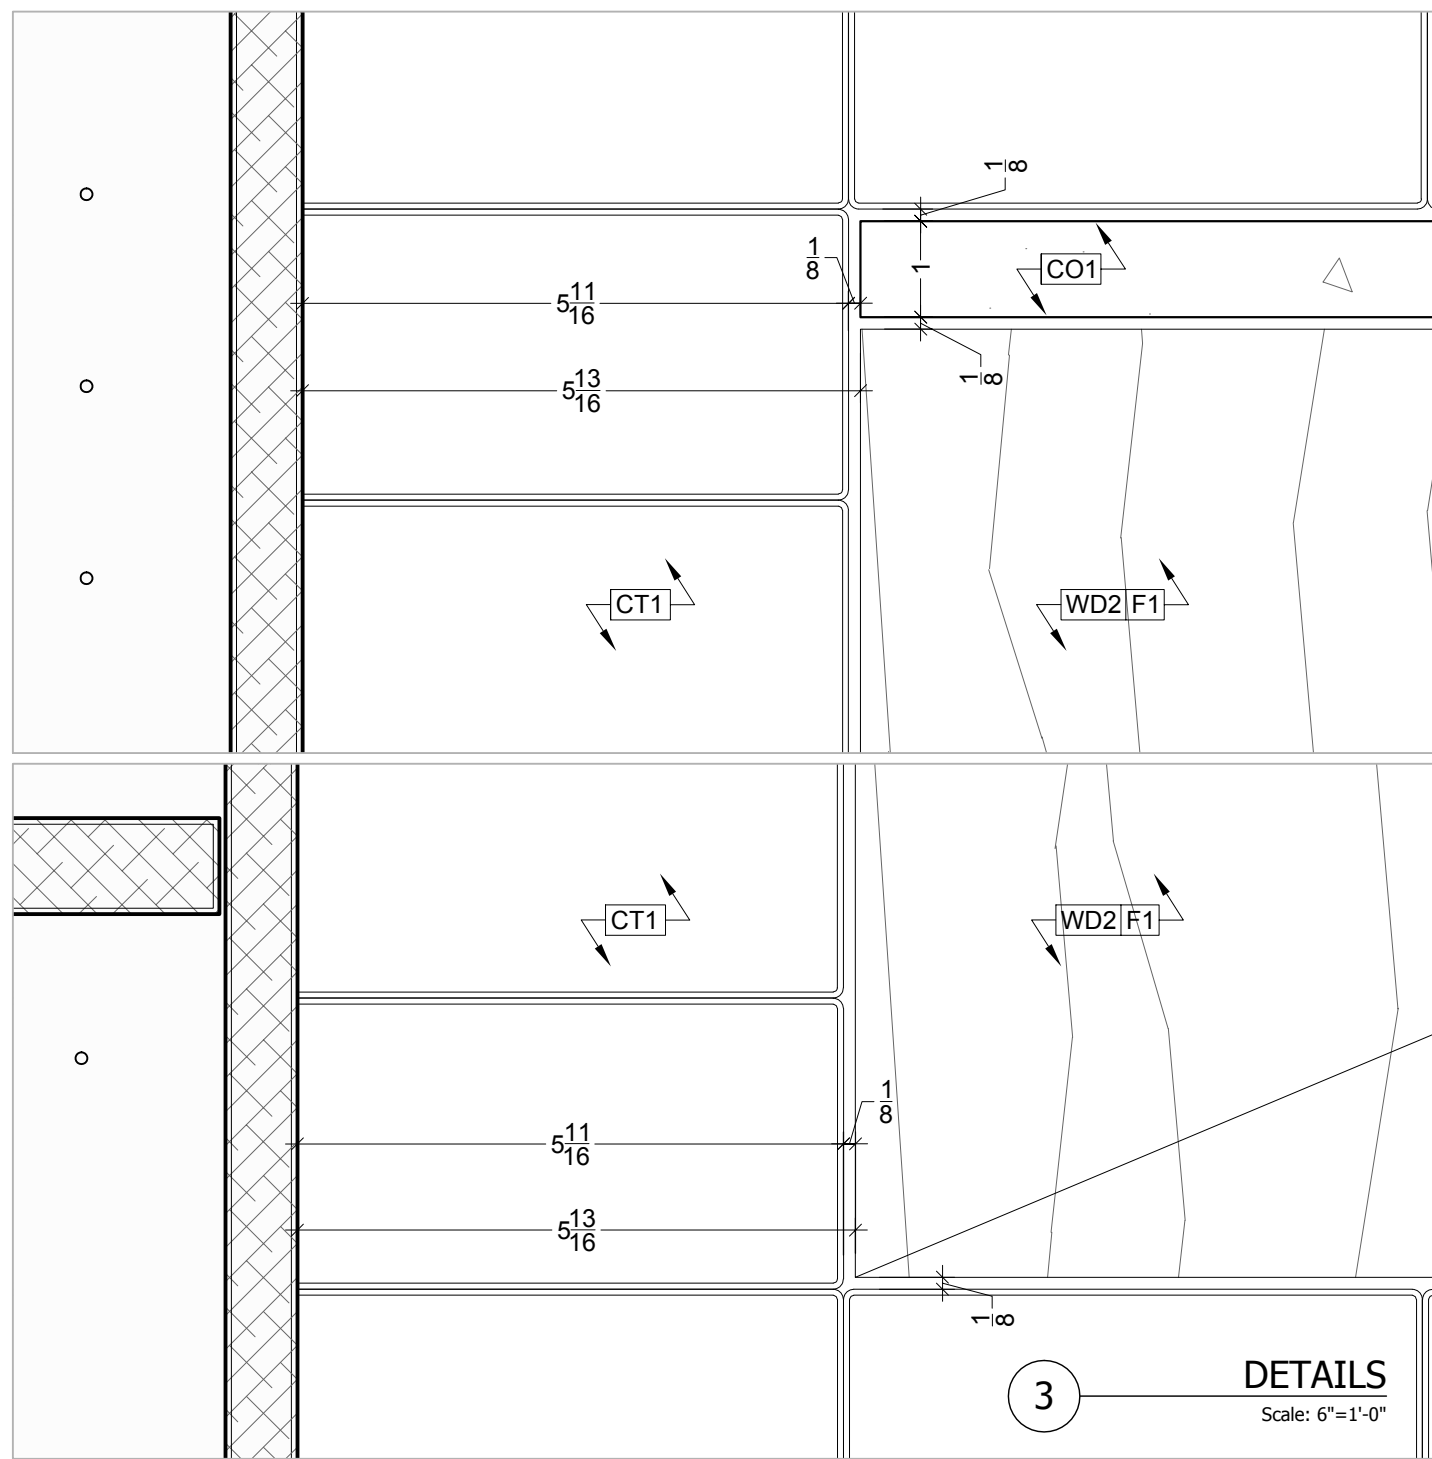

3 DETAILS
Scale: 6"=1'-0"

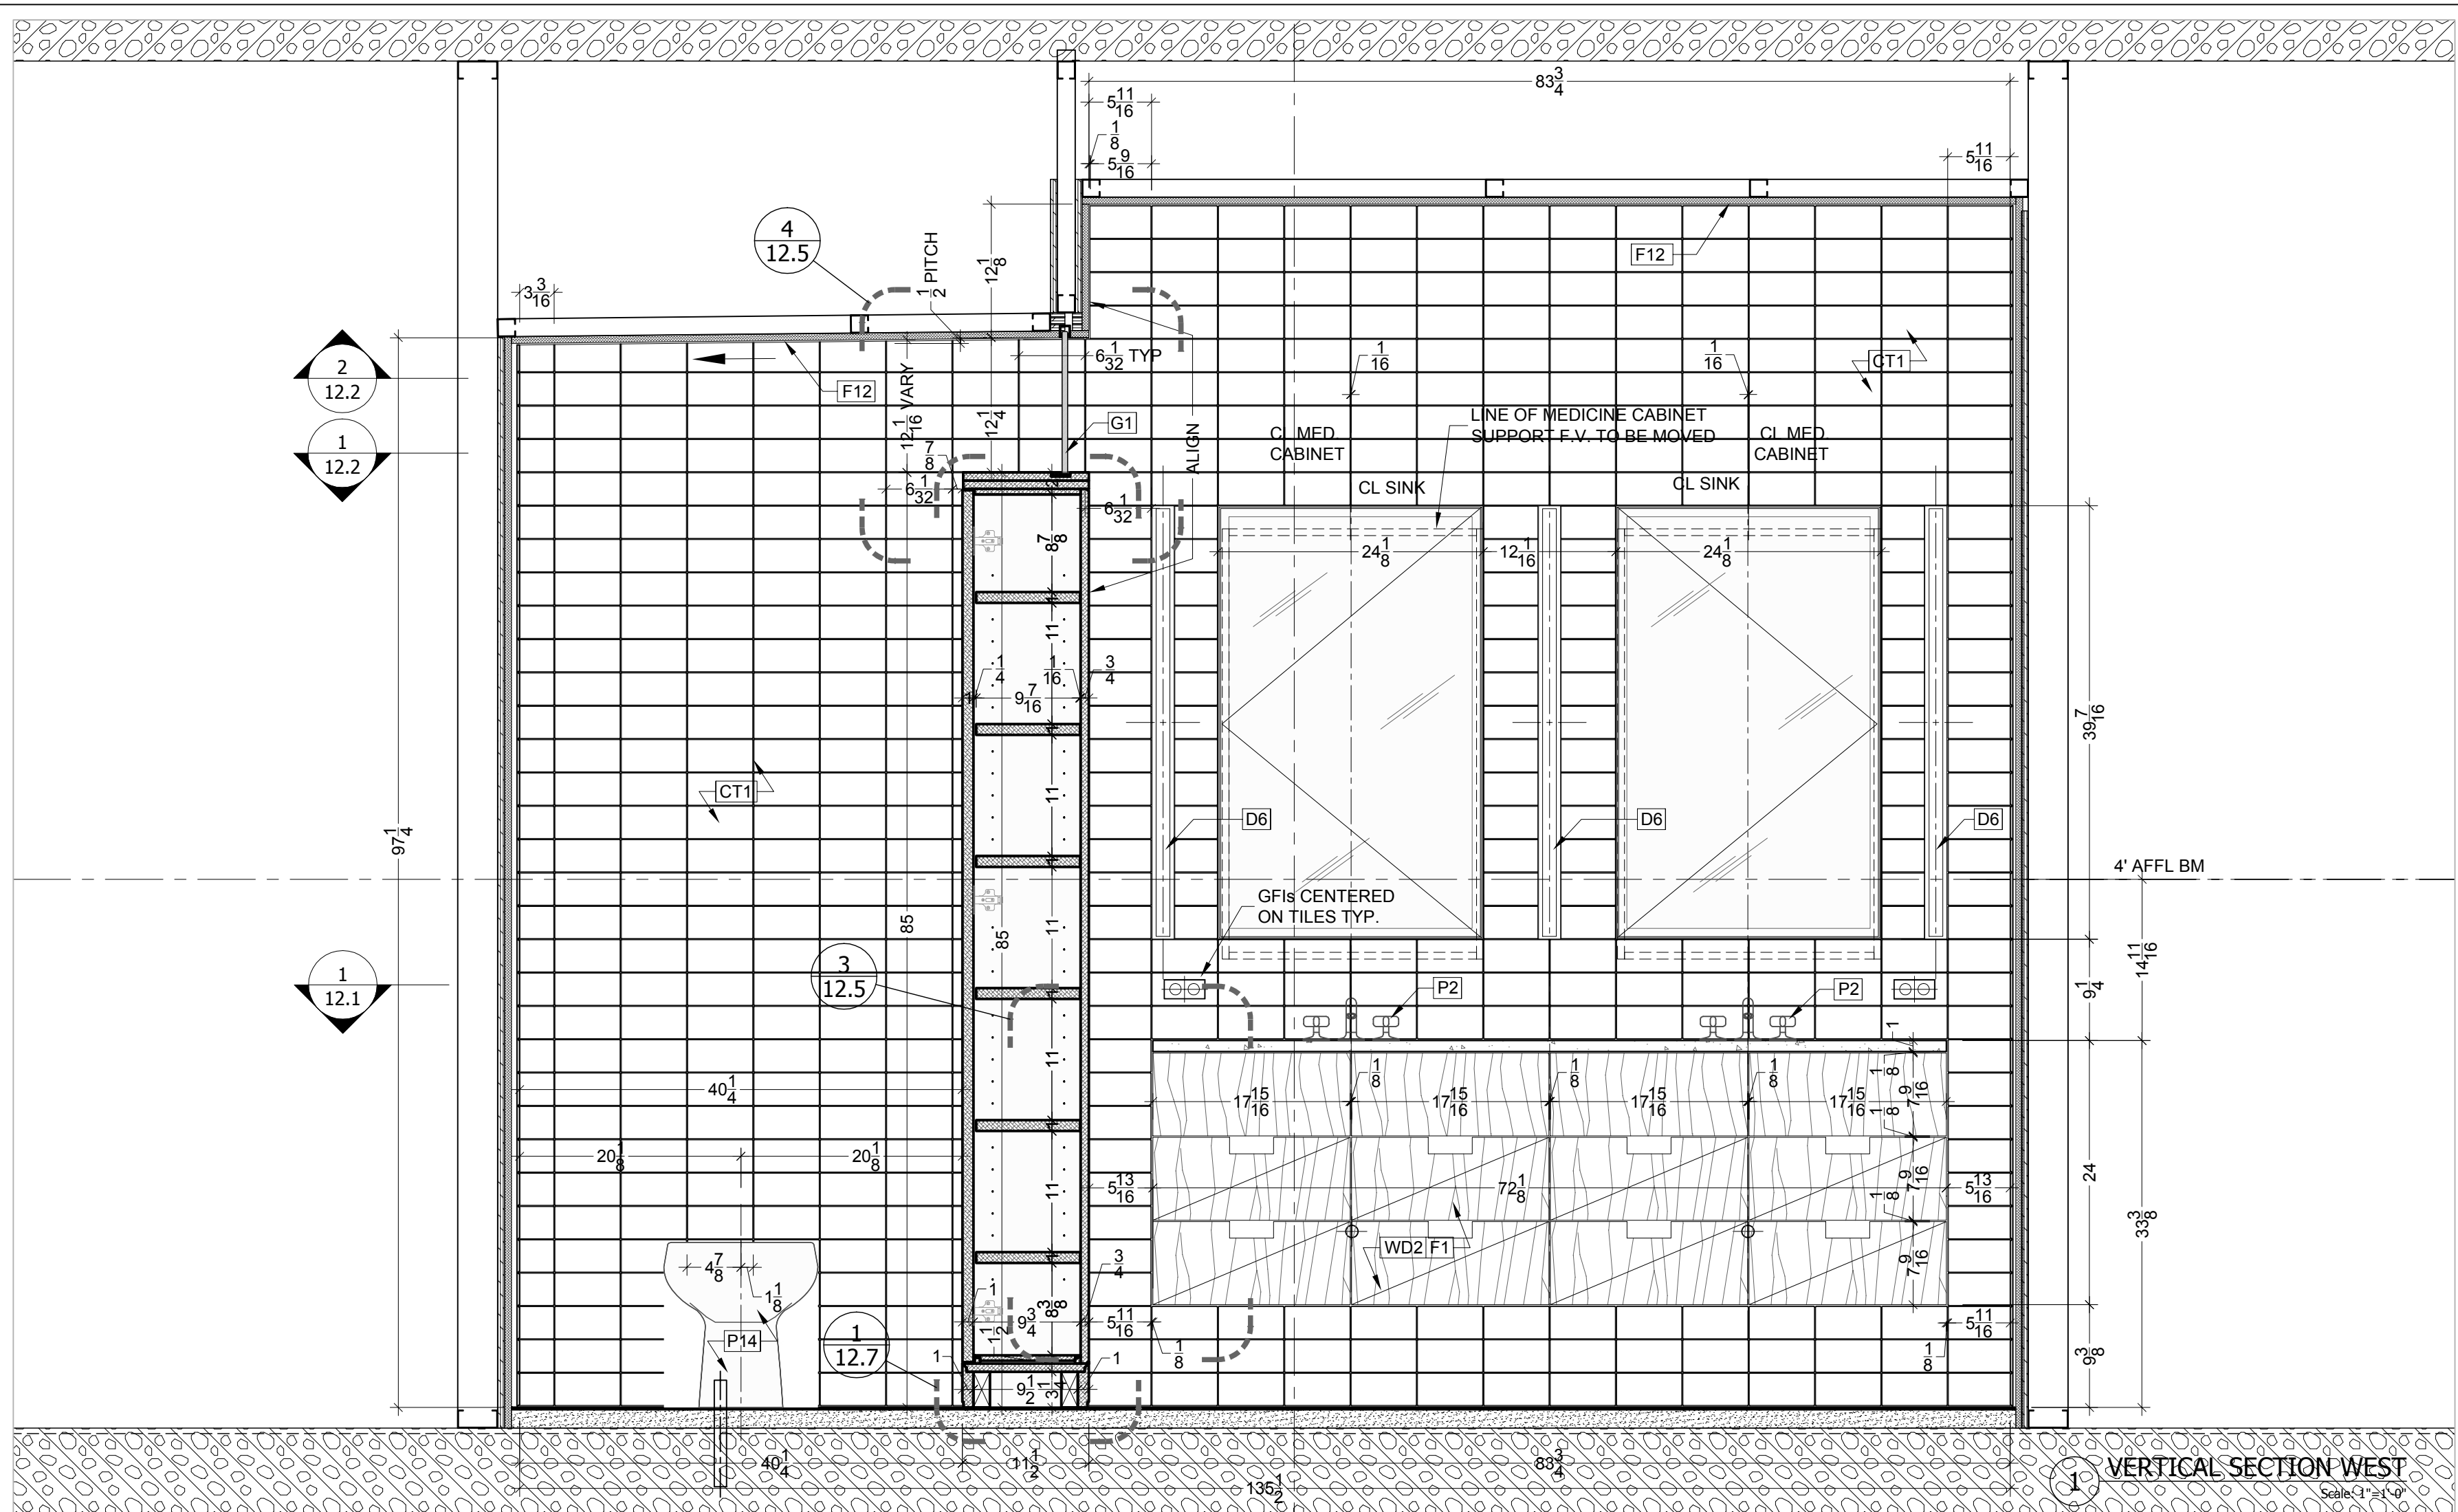

1 VERTICAL SECTION WEST
Scale: 1/2"=1'-0"

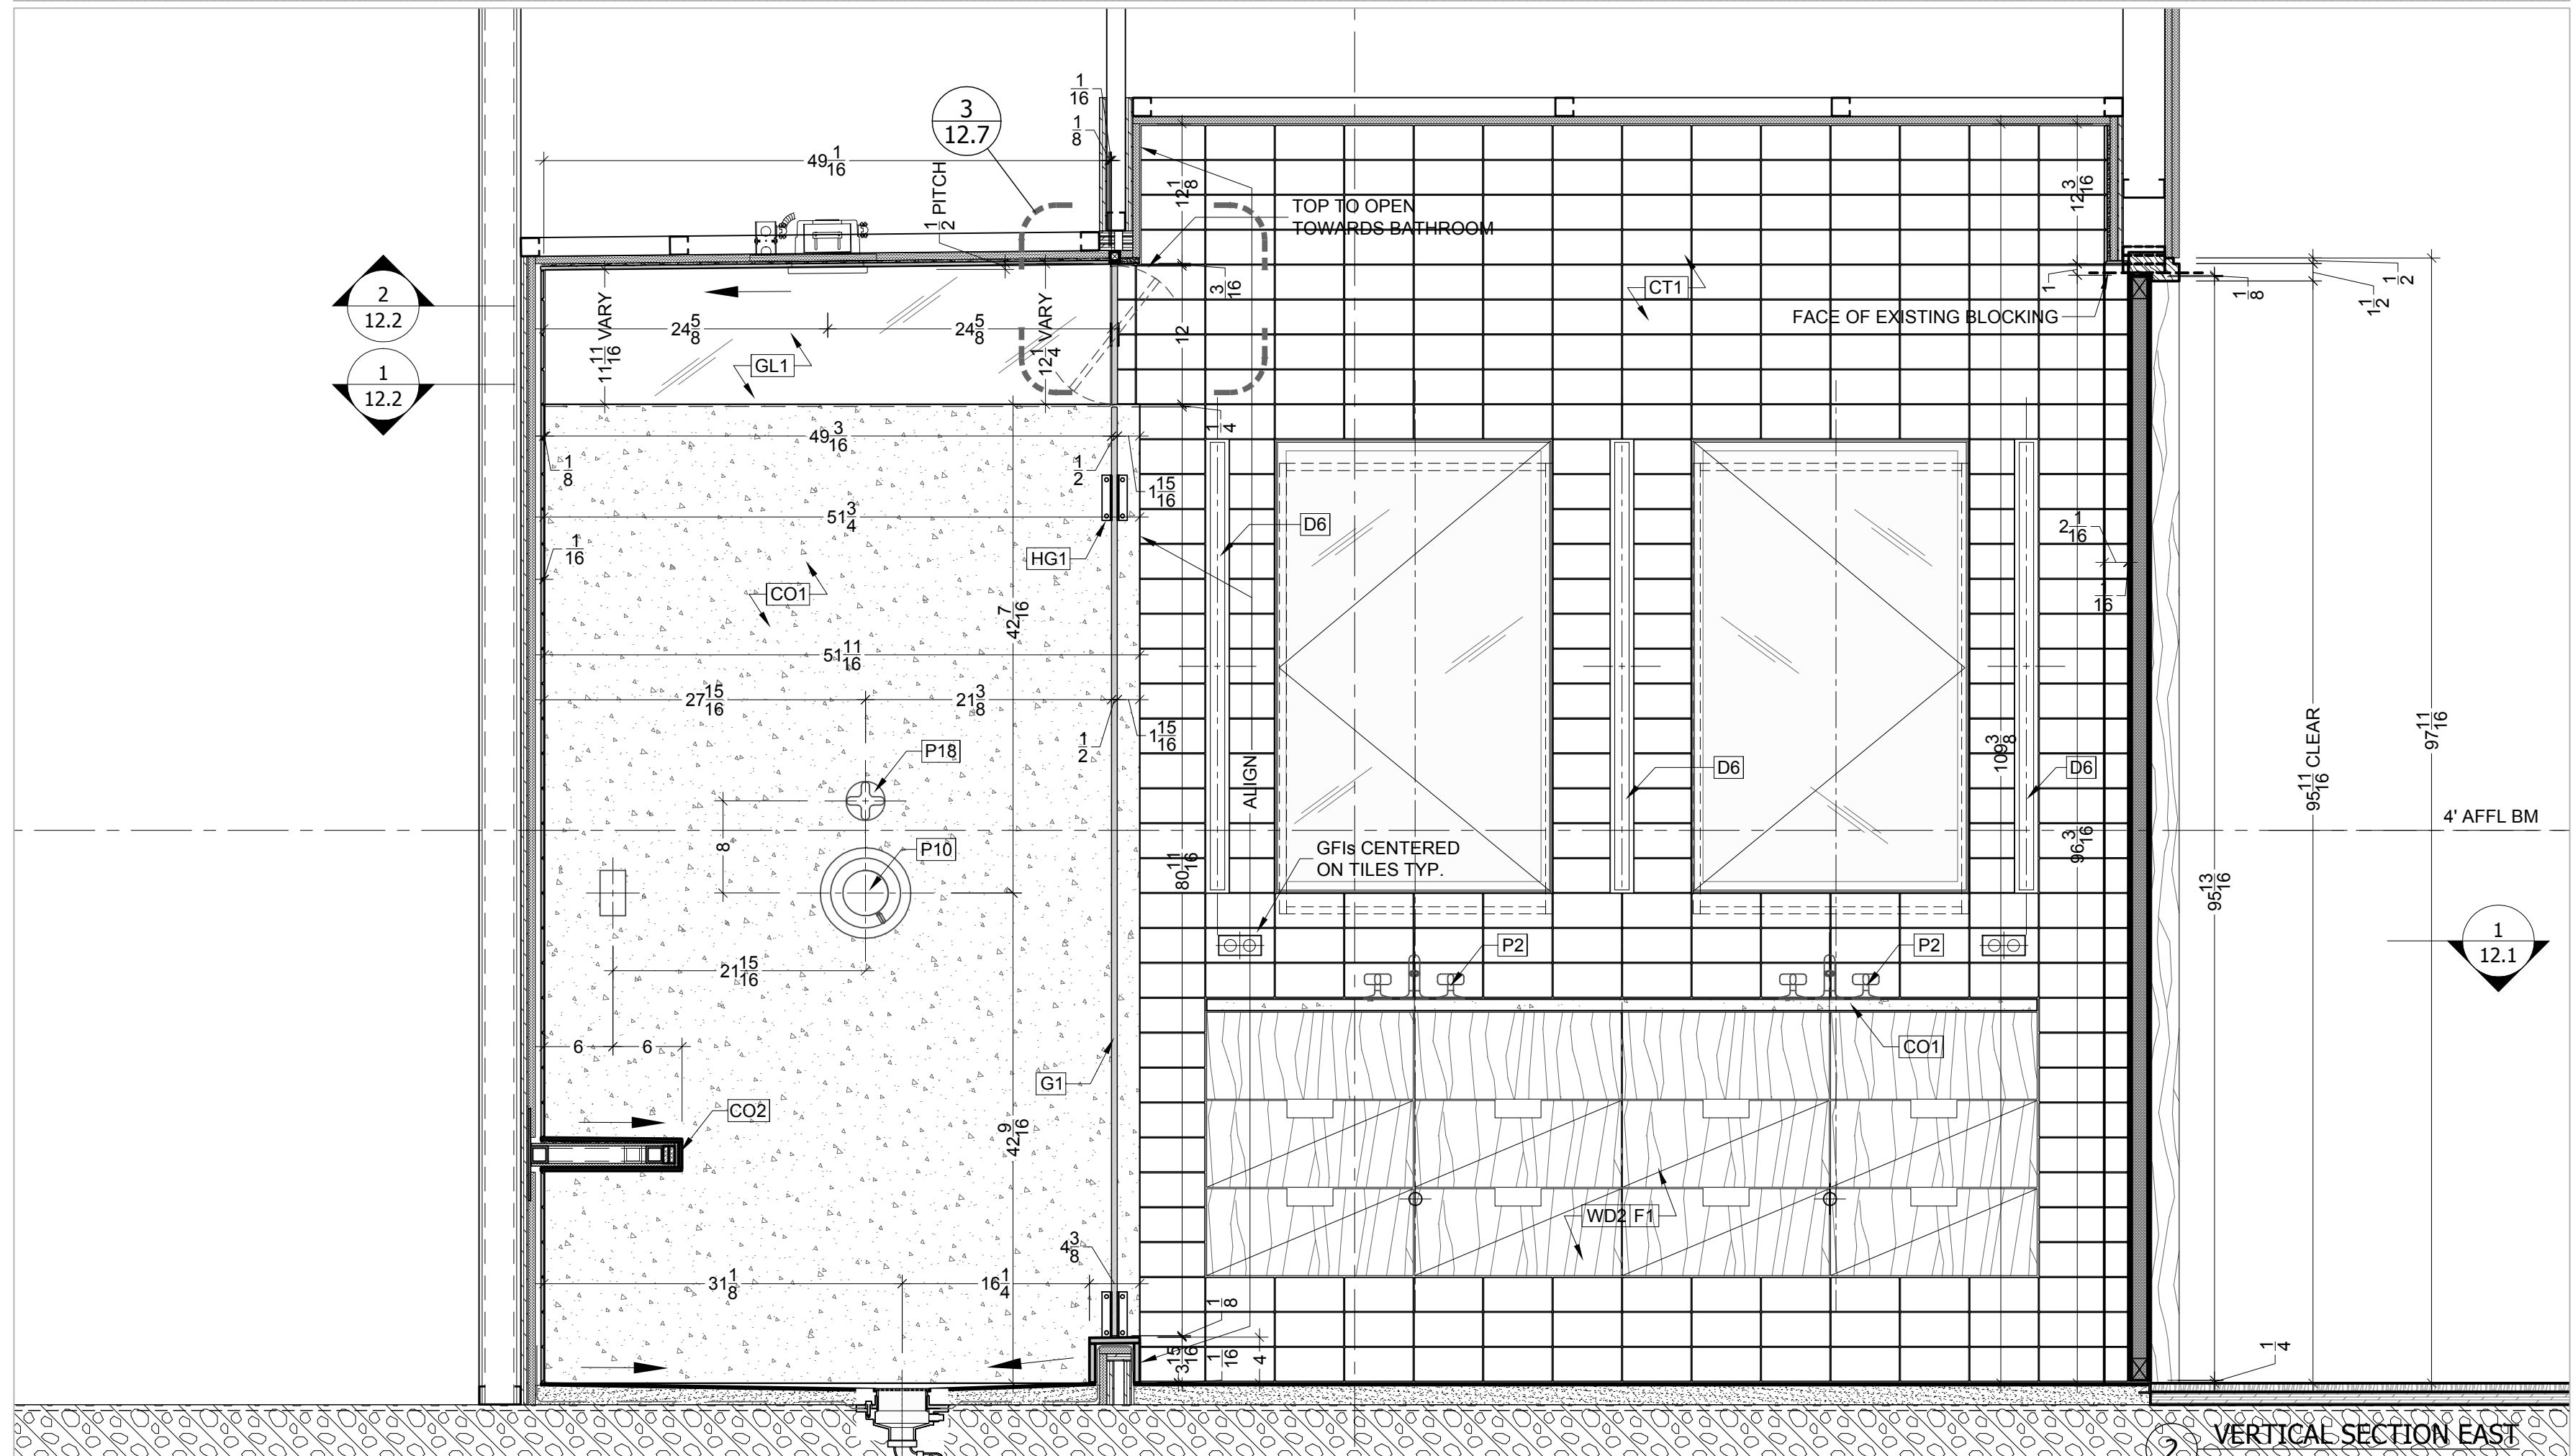

2 VERTICAL SECTION EAST
Scale: 1/2"=1'-0"

WOOD SPECIES			MILLWORK	
WD2	3/4" THK PLYWOOD		WD4	1-3/4" THK PLYWOOD
WD3	1/2" THK PLYWOOD		WDX	SPECIES T.B.D.
FINISHES			MILLWORK	
F1	LACQUERED		FX	FINISH T.B.D
F2	MAPLE VENEER			
HARDWARE			MILLWORK	
H1	PULL FOR MED.CAB T.B.D.			
H2	EUROPEAN HINGES			
H3	TANDEM 552F533ON PARTIAL EXTENSION DRAWER RUNNERS			
H4	HAFELE SUPPORT PINS #282.38.709			
H18	RIXTON OFFSET PIVOT HINGE #117			
CERAMIC TILES AND CORIAN				
CT1	1/4" THK WHITE TILES 3 1/32x6 1/32 AMERICAN OLEAN			
CT2	3/16" THK WHITE TILES HEXAGON FLOOR CERAMIC TILE „DAL TILE“, MATE			
C01	CORIAN FUSED GLACIER WHITE 1/2 " THK			
CO2	CORIAN FUSED GLACIER WHITE 1/4 " THK			
ARCHITECTURAL GLASS AND STEEL				
GL1	1/2" THK LOW IRON TEMPERED GLASS			
FINISHES				
FG1	ULTRA CLEAR			
HARDWARE				
HG1	C.R. LAURENCE CO. VIENNA WALL MOUNT HINGE # V1E037 T.B.D.			
HG2	GLASS TO GLASS TRANSOM CLIP C.R. LAURENCE CO. BGC188 T.B.D.			
HG3	HANDLE D-LINE B103.0/#14.4014.02			
HG4	FLOOR PIVOT HINGE T.B.D.			
LIGHT FIXTURES				
J	BEGA #1234 ROUND RECESSED CEILING MOUNTED NO TRIM 50W T4 GY6.35.12 V			
D6	ALKO RECESSED LINCENSCENTS			
PLUMBING				
P1	SINK REUSE EXISTING			
P2	FAUCET, WATERWORKS,PTLS01K, CHROME, 25 SERIES W/CROSS HANDLES			
P3	TOWEL BAR, WATERWORKS, PTTB18, CHROME, 25 SERIES 18"			
P4	BATHTUB, KOHLER, K-863, WHITE, CERAMIC, "TEA FOR TWO" 6'00"			
P5	TUB FILLER, WATERWORKS, PTTU43K, CHROME, CONCEALED DECK MOUNTED TUB FILLER W/ CROSS HANDLES			
P6	WATERWORKS, PTHS29, CHROME, HANDSHOWDER AND DIVERTER			
P7	ROBE HOOK, D-LINE, #14.5605.02-002, STAIN S.S.(TO MATH CHROME)			
P8	TOWEL BAR, WATERWORKS, PTTB18, CHROME, 25 SERIES24"			
P9	STEAM, EXISTING TO REMAIN			
P10	WATERWORKS, PTVS58, CHROME, WALL MOUNTED, 25 THRMOSTATIC SHOWER VALVE			
P11	WATERWORKS, PTHS71, CHROME, WALL MOUNTED SHOWER ARM			
P12	SEAKMAN, S-2251, CHROME, ANYSTREAM SHOWERED. VERIFY COMPATIBILITY W/ WATERWORKS ARM			
P13	WATERWORKS, PTHS25, CHROME, WALL MOUNTED			
P14	TOILET, TOTO, MS874114, WHITE			
P15	BIDET, TOTO, BT500, WHITE			
P16	BIDET VALVE, CHROME T.B.D.			
P17	TISSUE HOLDER, SAMUEL HELTH, N5037, CHROME			
P18	WATERWORKS, PTVS47, CHROME, DIVERTER			
OTHER				
CB4	CEMENT BOARD 5/8" THK.		GB4	GYPSUM BOARD 5/8" THK.
GB3	GYPSUM BOARD 1/2" THK.			






FINISHES	
F12	PLASTER ON GYPSUM BOARD WALL
03.27.2008	THIRD SUBMITTAL
01.28.2008	SECOND SUBMITTAL
01.11.2008	FIRST SUBMITTAL
12.19.2007	PRELIMINARY SUBMITTAL

COMPANY NAME

JOB : MDR RESIDENCE











ARCHT. :
CONTR. :
TITLE : MASTER BATHROOM
VERTICAL SECTION WEST & EAST, DETAILS

SCALE	AS NOTED	DWG. No
DRAWN	N.A.	CHECKED
DATE	12.12.2007	N.P.

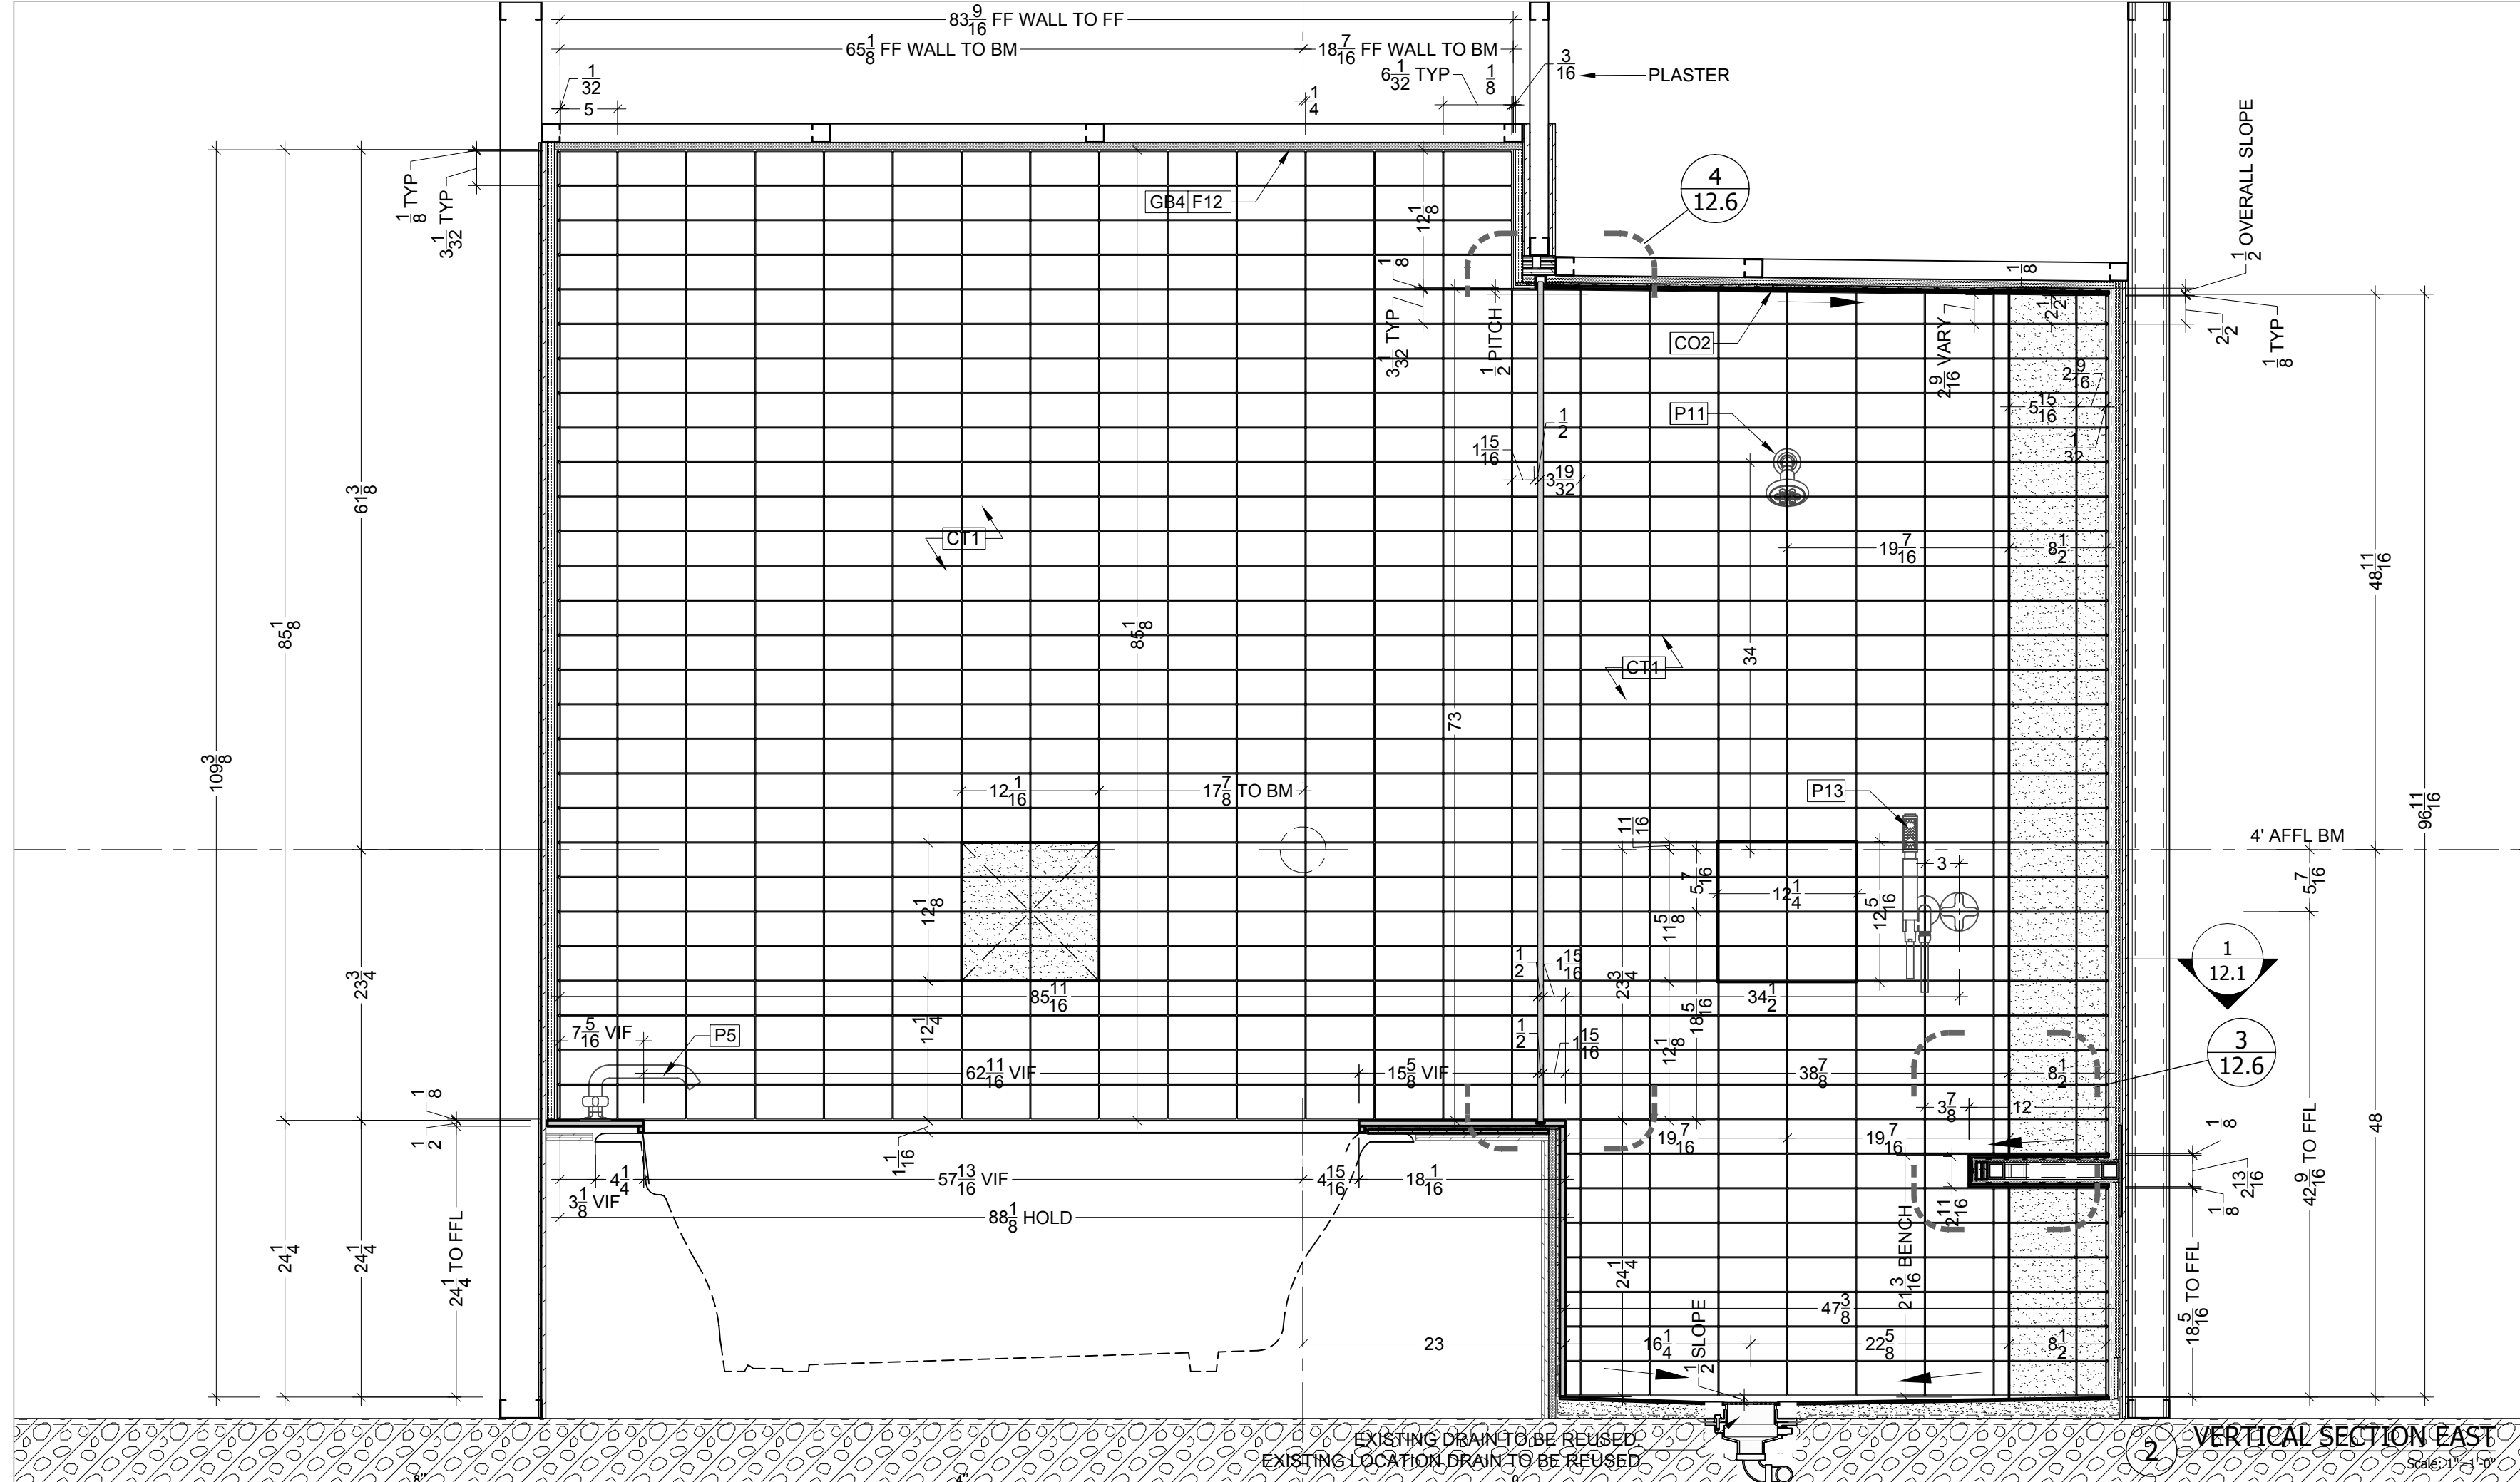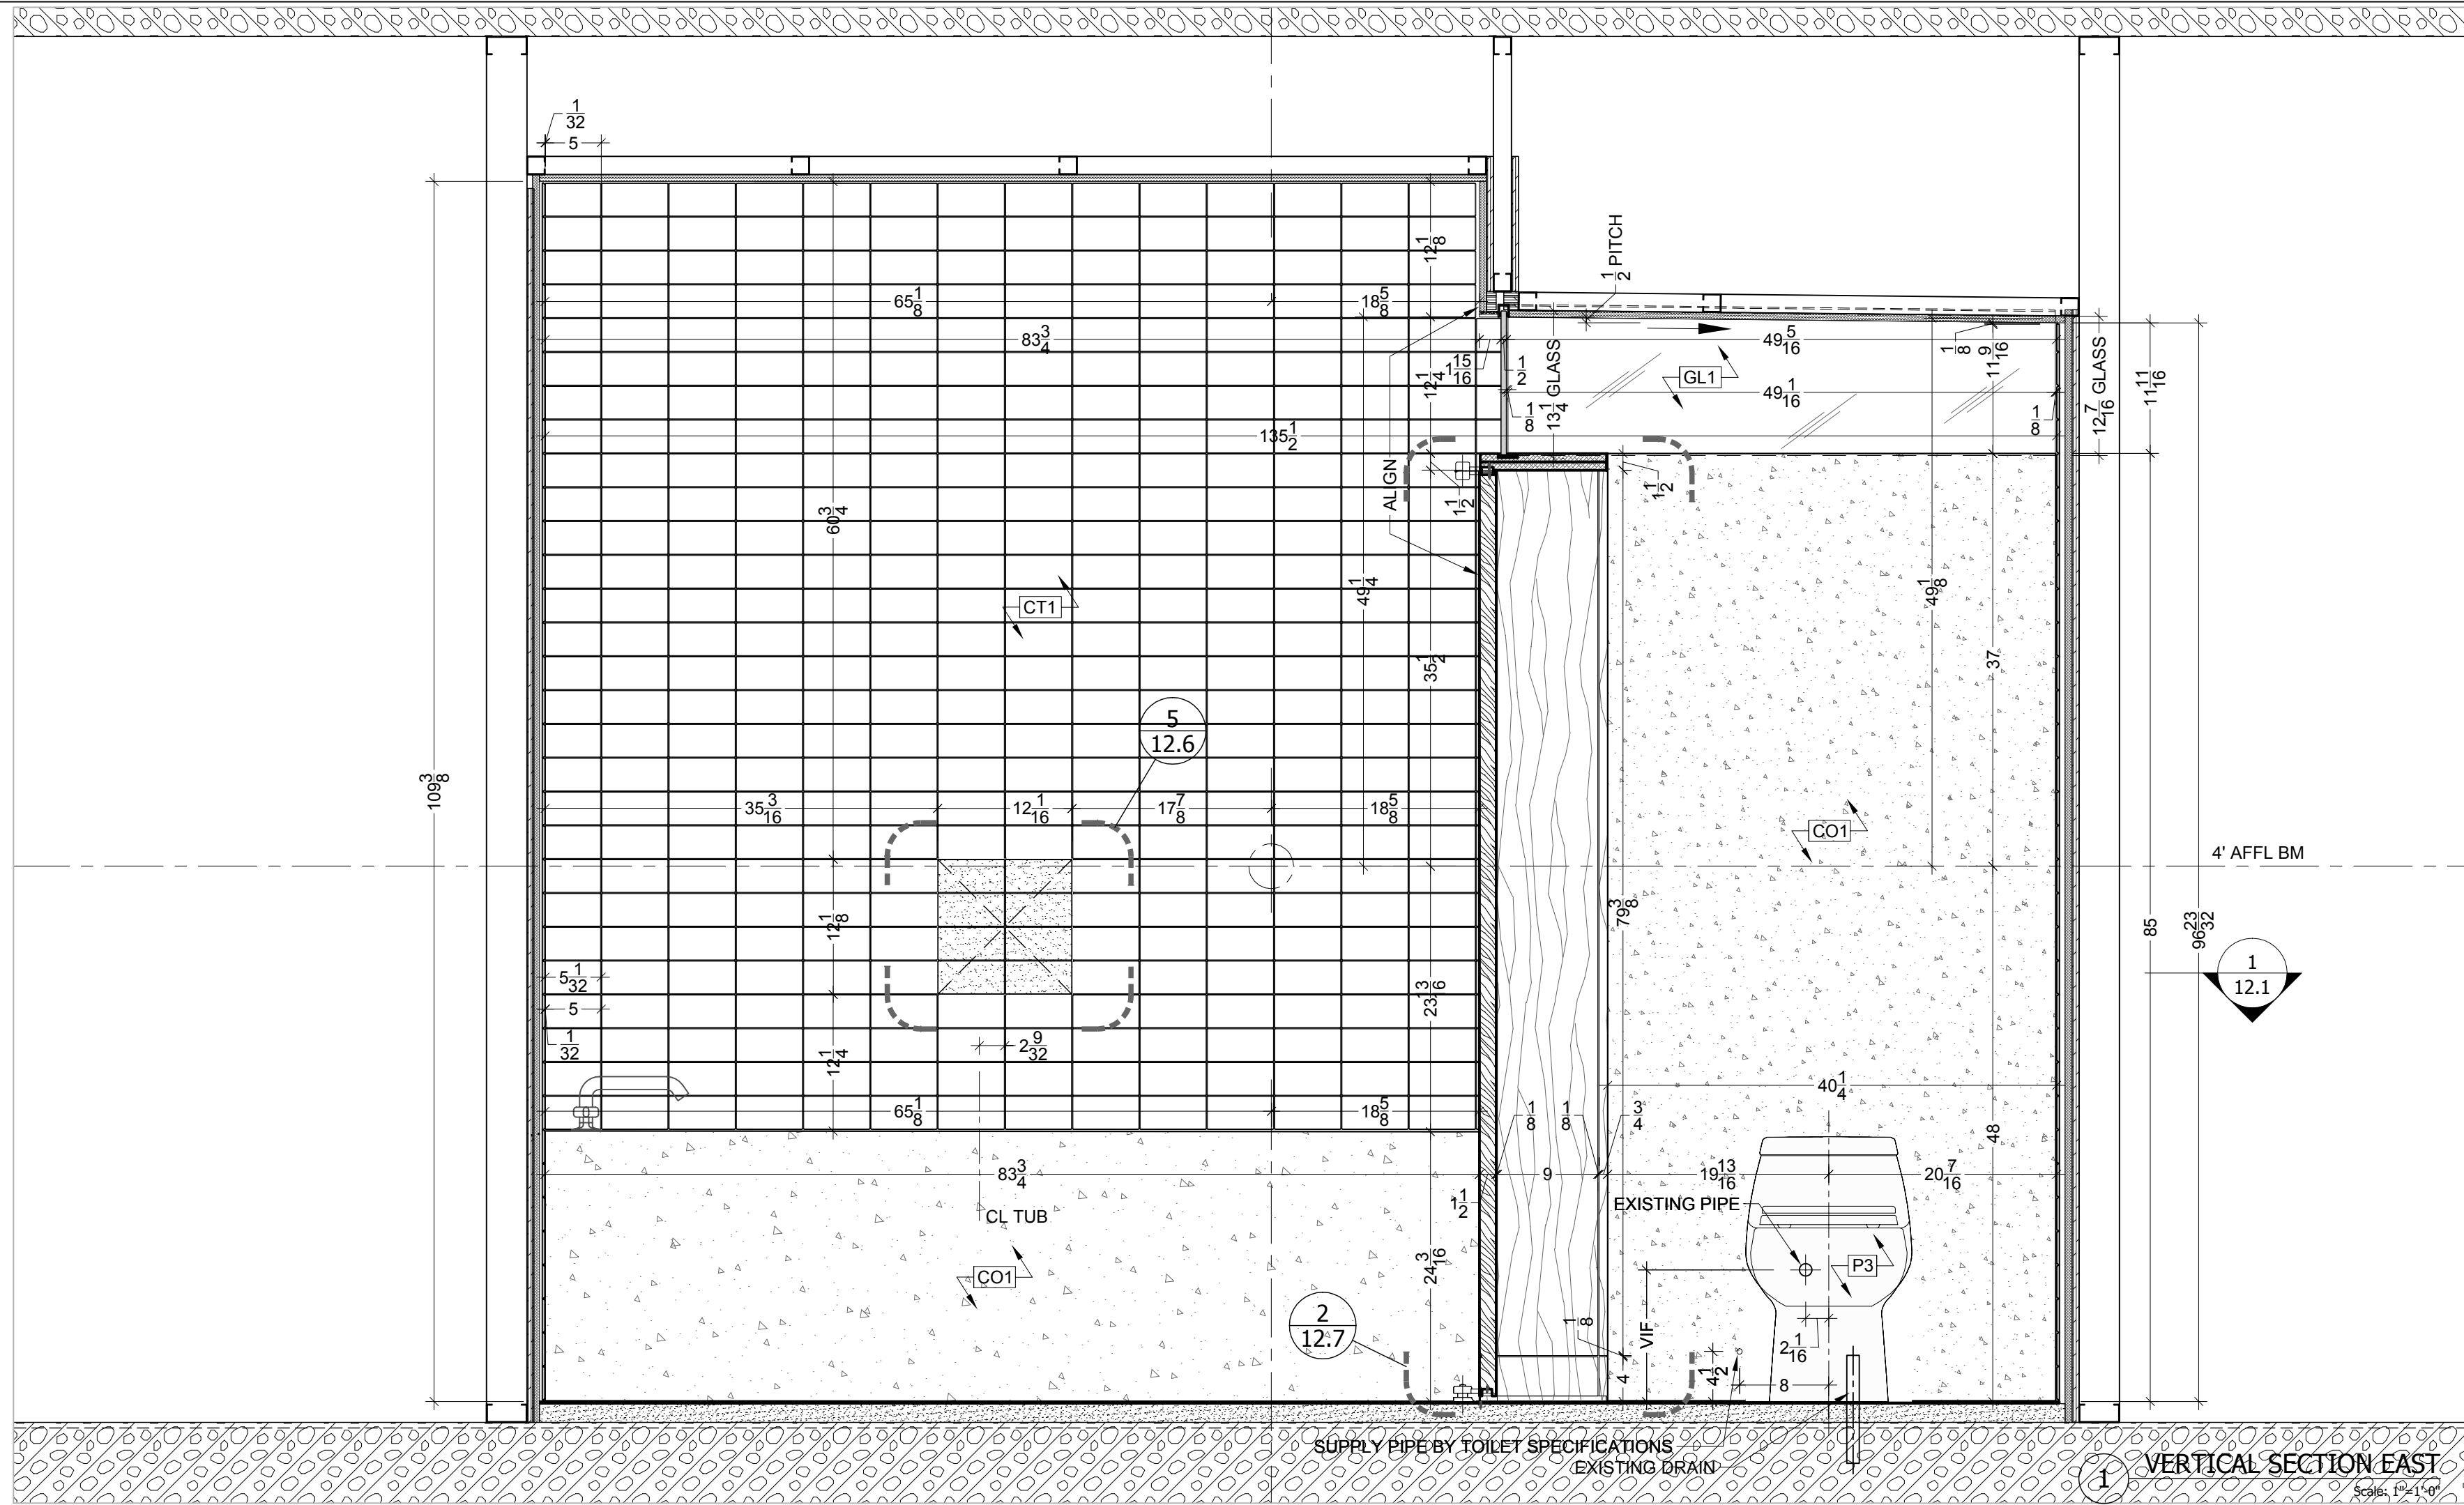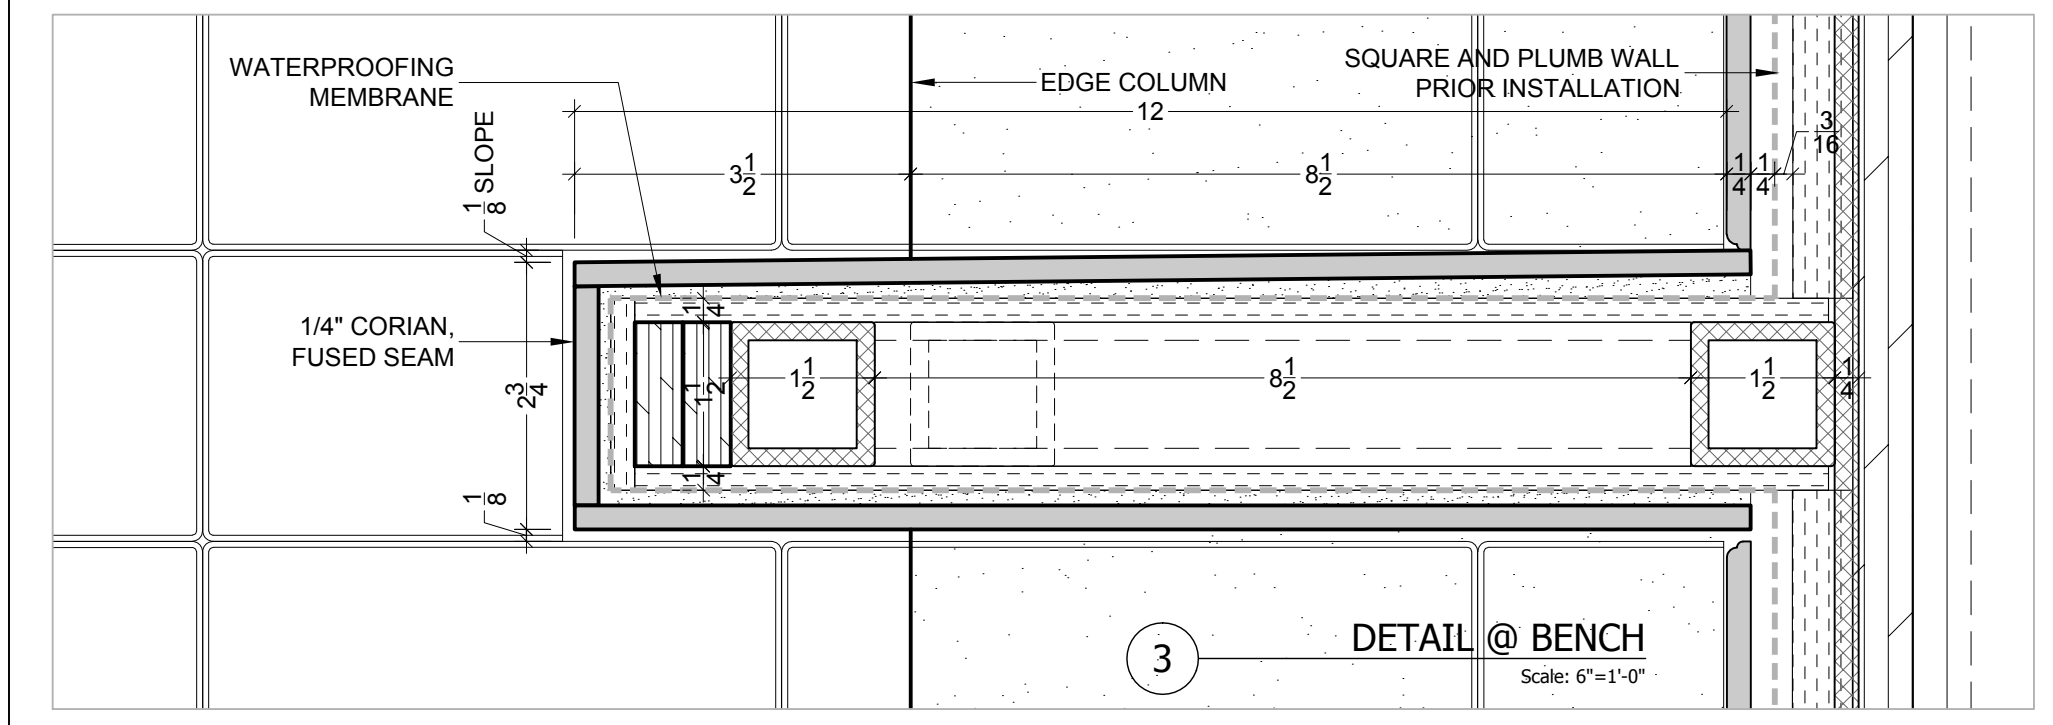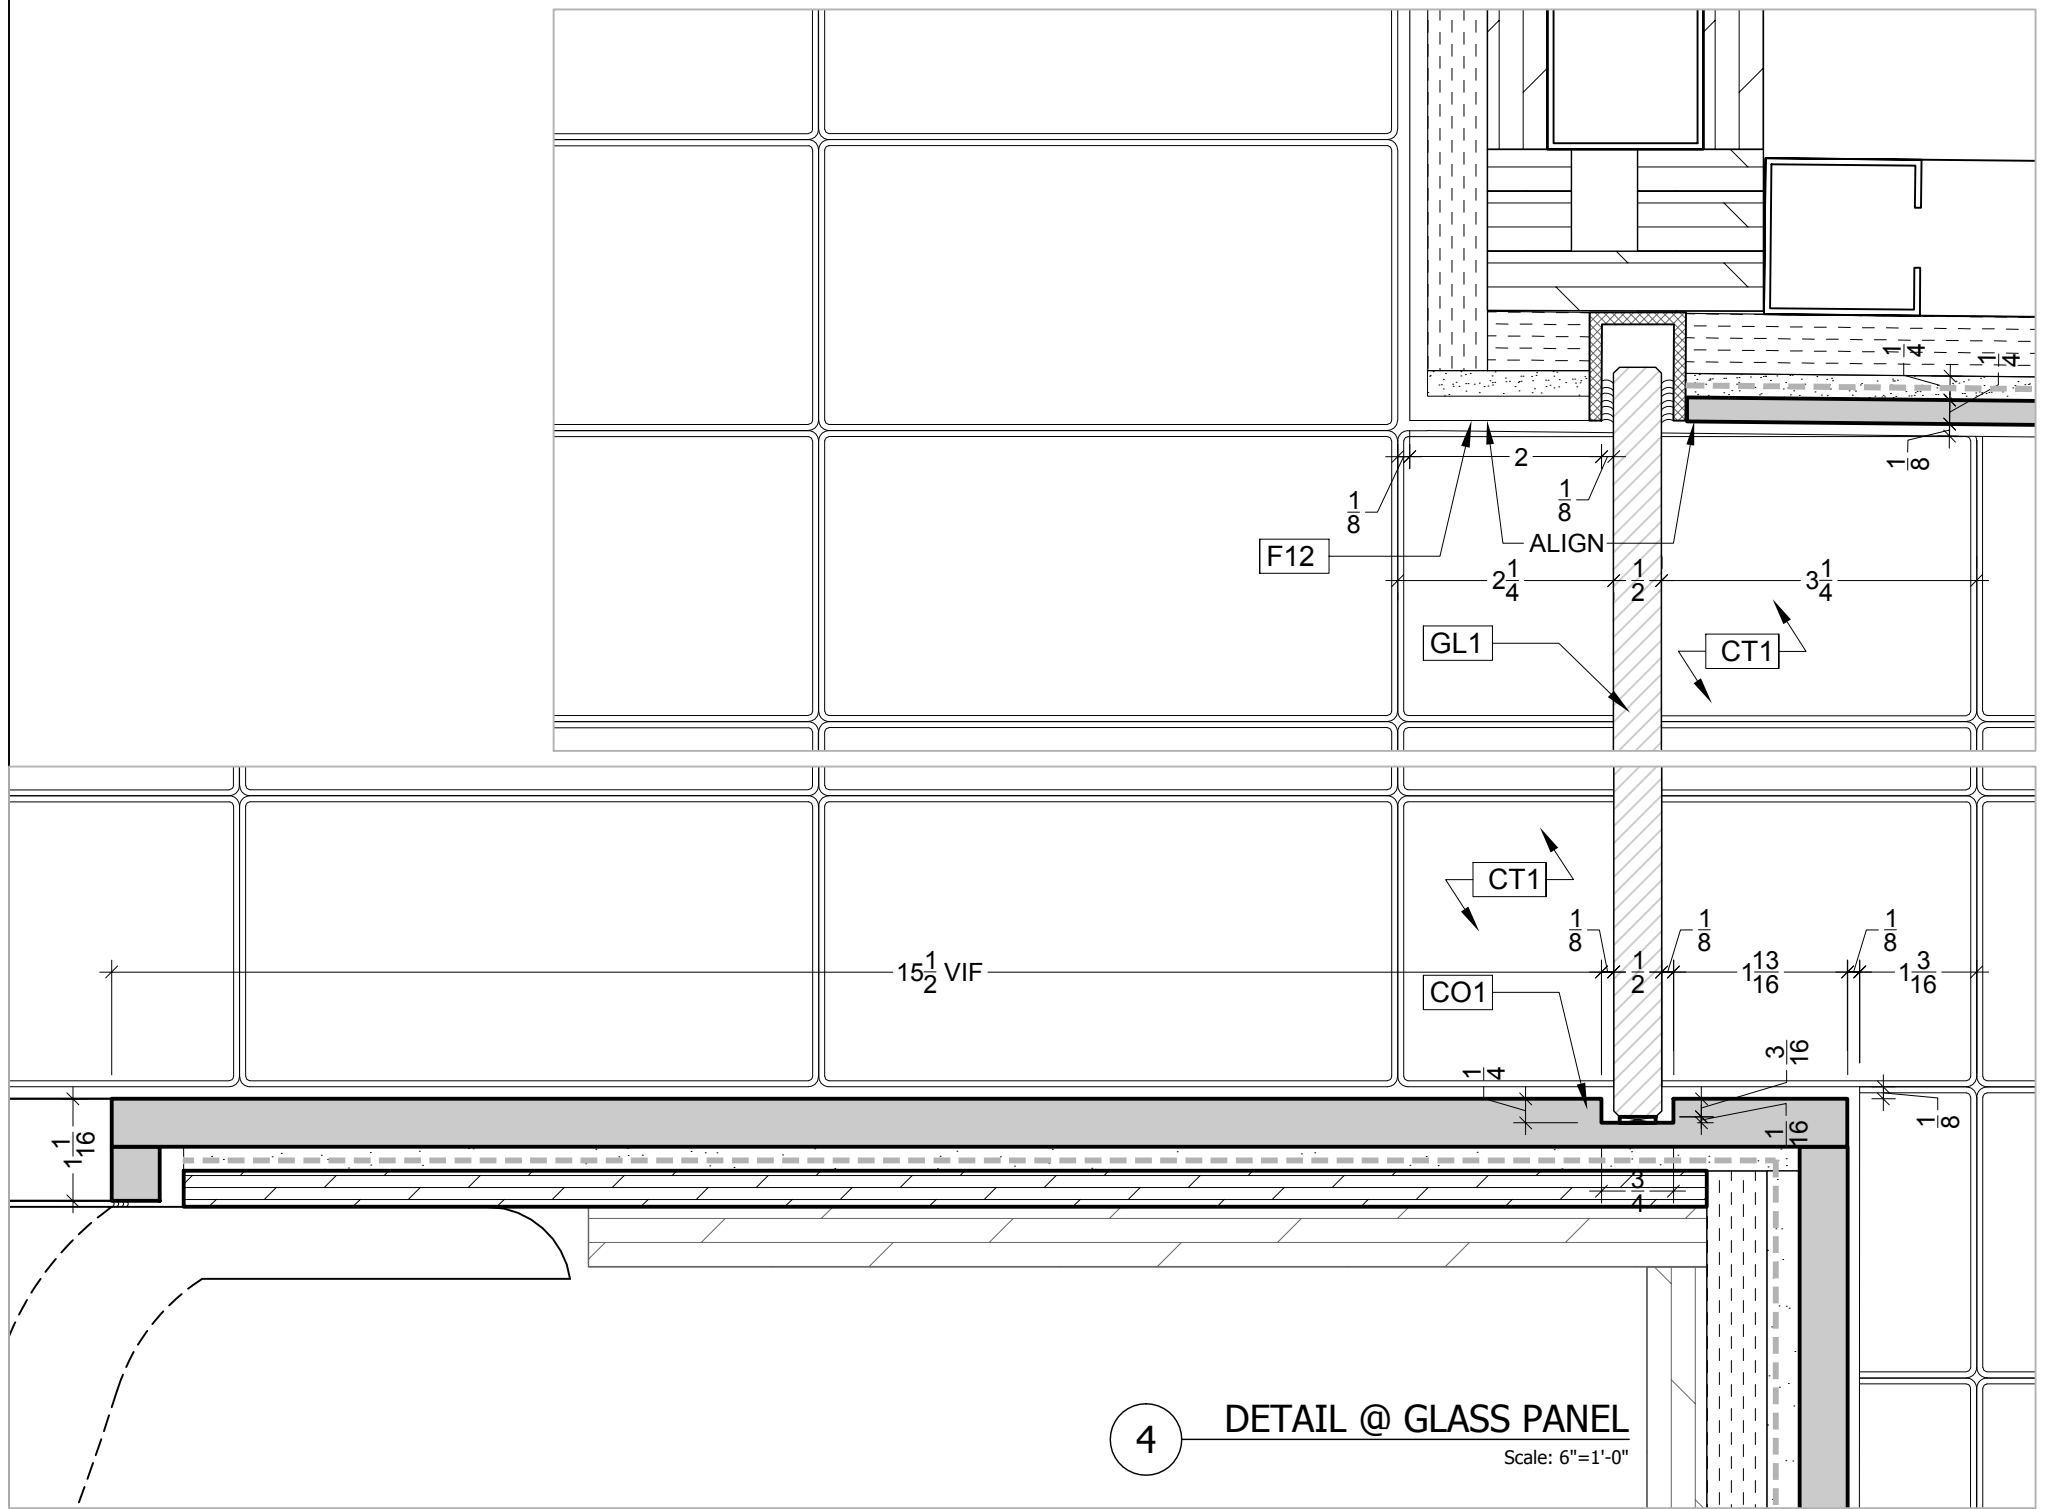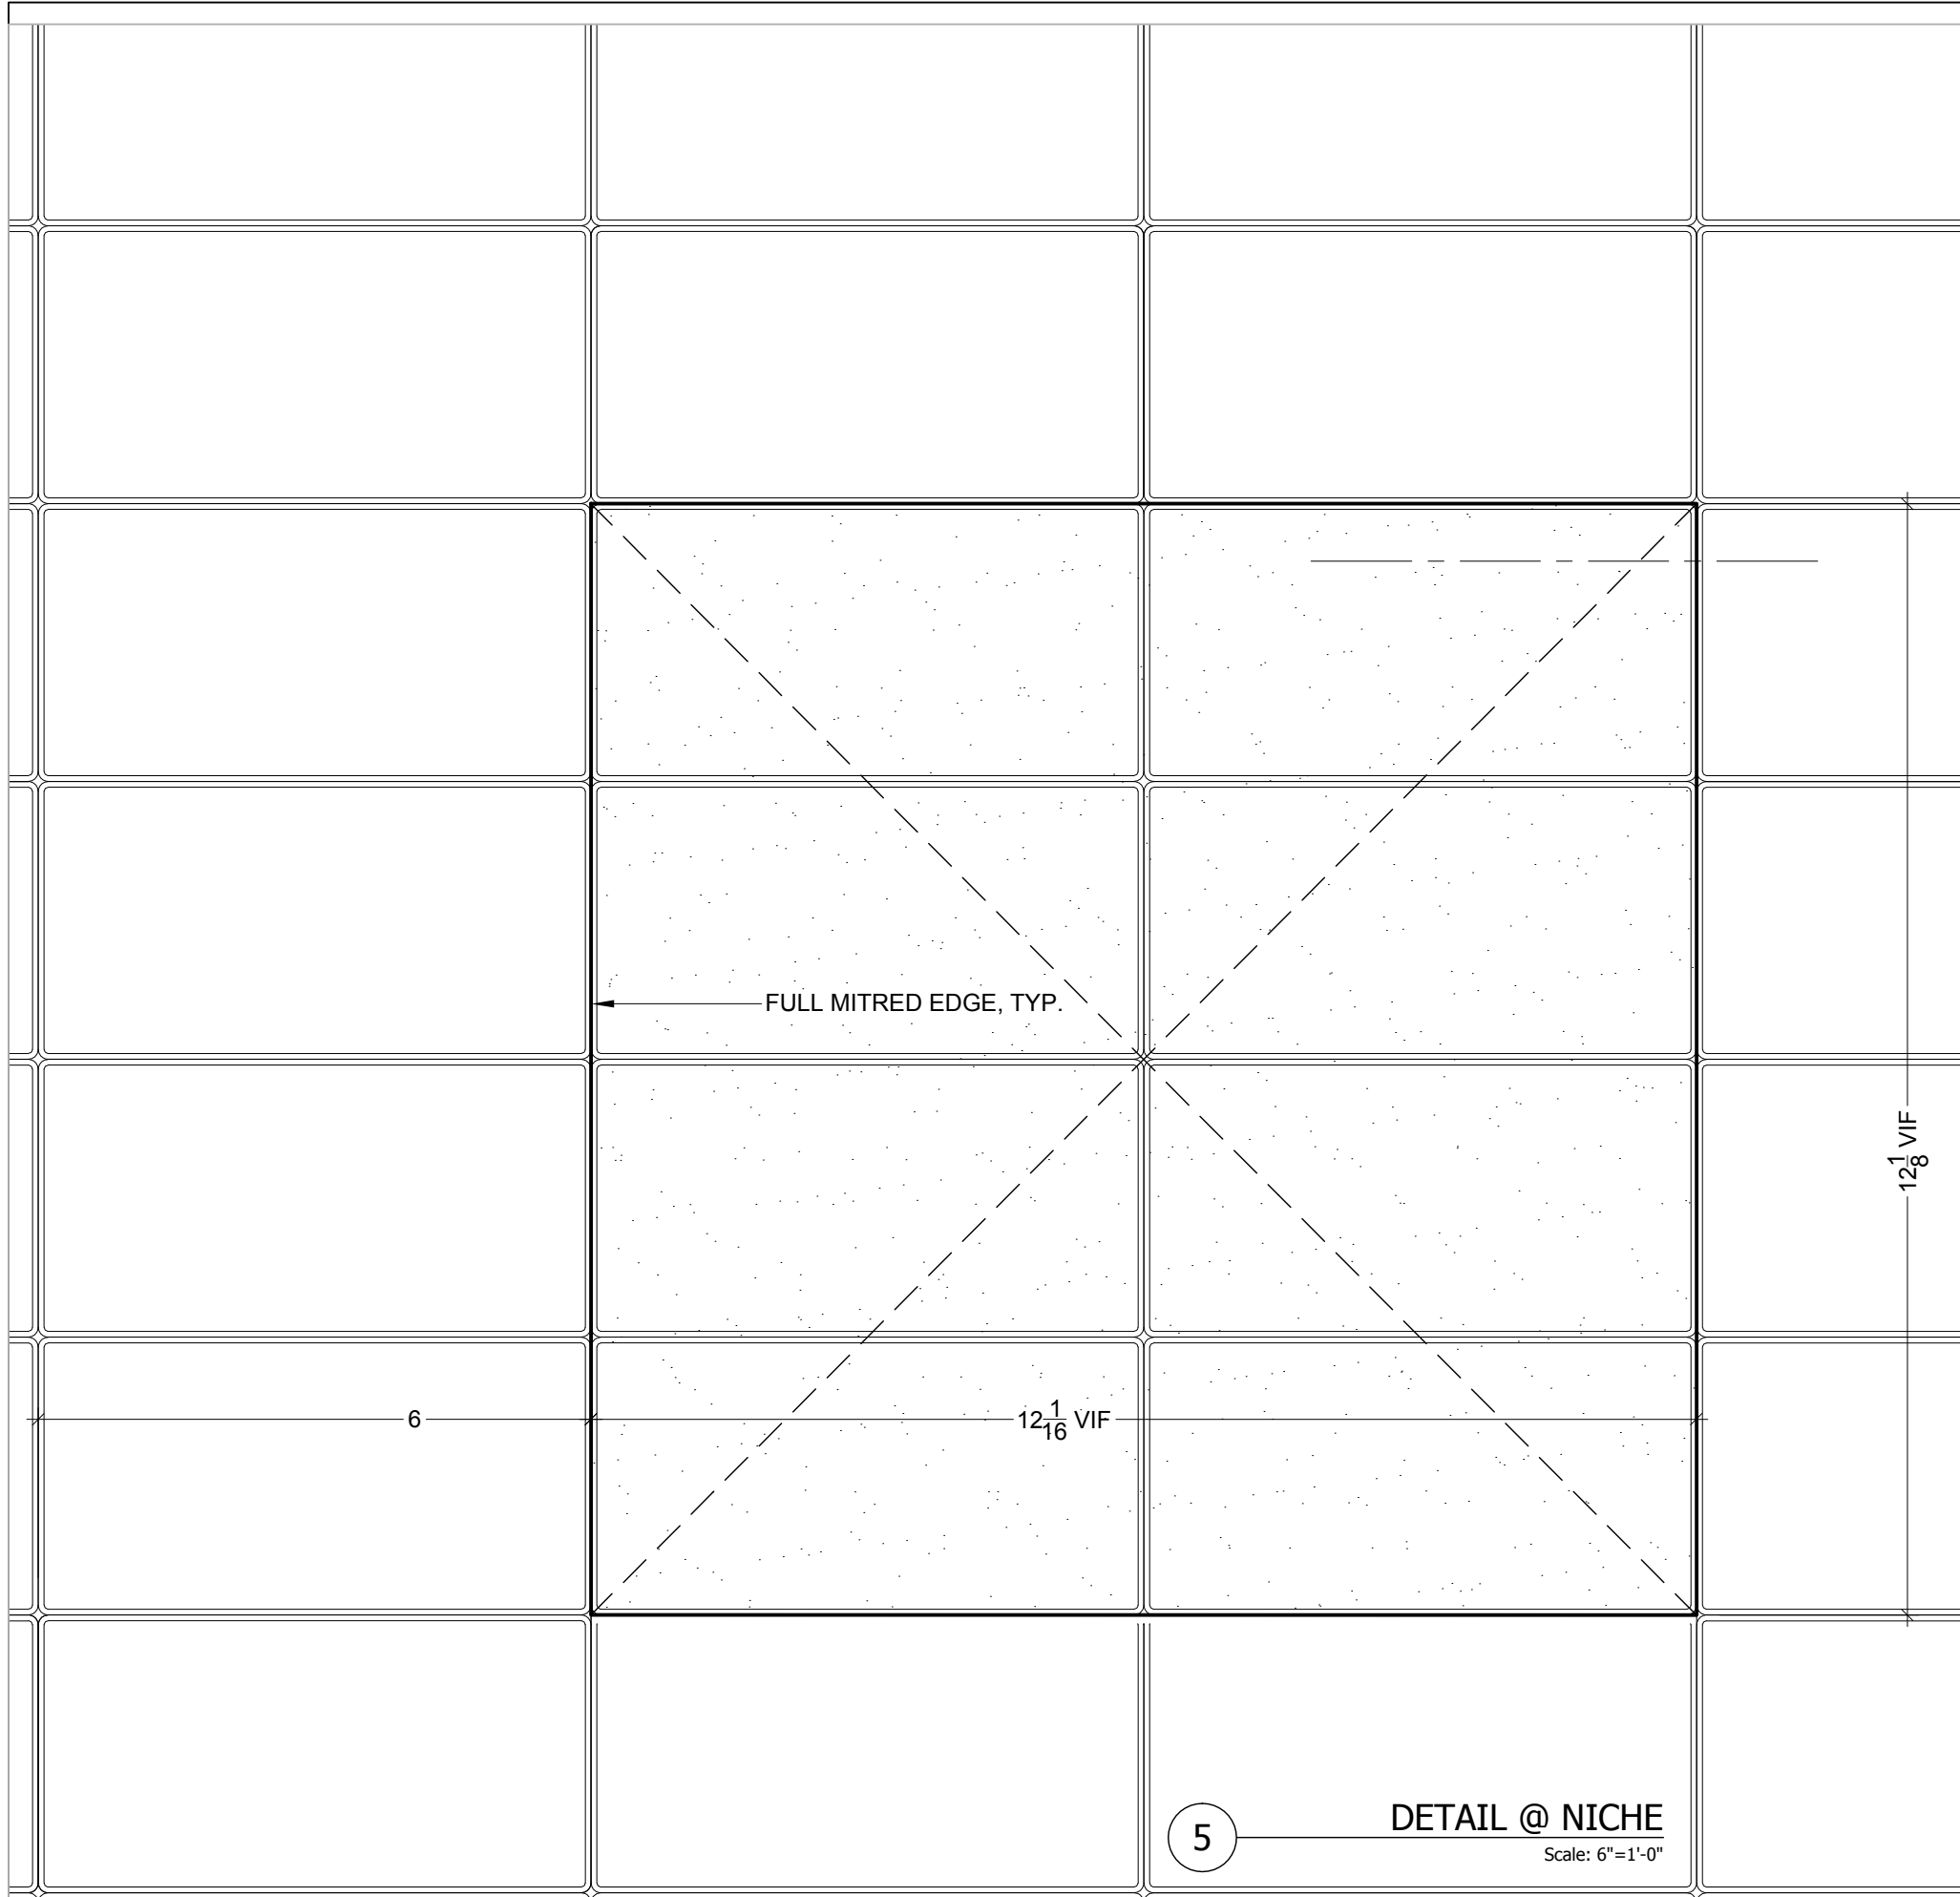

WOOD SPECIES			MILLWORK		
WD2	3/4" THK PLYWOOD		WD4	1-3/4" THK PLYWOOD	
WD3	1/2" THK PLYWOOD		WDX	SPECIES T.B.D.	
FINISHES			MILLWORK		
F1	LACQUERED		FX	FINISH T.B.D	
F2	MAPLE VENEER				
HARDWARE			MILLWORK		
H1	PULL FOR MED.CAB T.B.D.				
H2	EUROPEAN HINGES				
H3	TANDEM 552F533ON PARTIAL EXTENSION DRAWER RUNNERS				
H4	HAFELE SUPPORT PINS #282.38.709				
H18	RIXTON OFFSET PIVOT HINGE #117				
CERAMIC TILES AND CORIAN					
CT1	1/4" THK WHITE TILES 3 1/32x6 1/32 AMERICAN OLEAN				
CT2	3/16" THK WHITE TILES HEXAGON FLOOR CERAMIC TILE „DAL TILE“, MATE				
CO1	CORIAN FUSED GLACIER WHITE 1/2 " THK				
CO2	CORIAN FUSED GLACIER WHITE 1/4 " THK				
ARCHITECTURAL GLASS AND STEEL					
GL1	1/2" THK LOW IRON TEMPERED GLASS				
FINISHES					
FG1	ULTRA CLEAR				
HARDWARE					
HG1	C.R. LAURENCE CO., VIENNA WALL MOUNT HINGE # V1E037 T.B.D.				
HG2	GLASS TO GLASS TRANSOM CLIP C.R. LAURENCE CO. BGC188 T.B.D.				
HG3	HANDLE D-LINE B103.0/#14.4014.02				
HG4	FLOOR PIVOT HINGE T.B.D.				
LIGHT FIXTURES					
J	BEGA #1234 ROUND RECESSED CEILING MOUNTED NO TRIM 50W T4 GY8.35,12 V				
D6	ALKO RECESSED LINDCENSENTS				
PLUMBING					
P1	SINK REUSE EXISTING				
P2	FAUCET, WATERWORKS,PTLS01K, CHROME, 25 SERIES W/CROSS HANDLES				
P3	TOWEL BAR, WATERWORKS, PTTB18, CHROME, 25 SERIES 18"				
P4	BATHTUB, KOHLER, K-863, WHITE, CERAMIC, "TEA FOR TWO" 6'00"				
P5	TUB FILLER, WATERWORKS, PTTU43K, CHROME, CONCEALED DECK MOUNTED TUB FILLER W/ CROSS HANDLES				
P6	WATERWORKS, PTHS29, CHROME, HANDSHOWDER AND DIVERTER				
P7	ROBE HOOK, D-LINE, #14.5605.02-002, STAIN S.S.(TO MATH CHROME)				
P8	TOWEL BAR, WATERWORKS, PTTB18, CHROME, 25 SERIES24"				
P9	STEAM, EXISTING TO REMAIN				
P10	WATERWORKS, PTSV58, CHROME, WALL MOUNTED, 25 THRMOSTATIC SHOWER VALVE				
P11	WATERWORKS, PTSH71, CHROME, WALL MOUNTED SHOWER ARM				
P12	SEAKMAN, S-2251, CHROME, ANYSTREAM SHOWERHED. VERIFY COMPATIBILITY W/ WATERWORKS ARM				
P13	WATERWORKS, PTHS25, CHROME, WALL MOUNTED				
P14	TOILET, TOTO, MS874114, WHITE				
P15	BIDET, TOTO, BT500, WHITE				
P16	BIDET VALVE, CHROME T.B.D.				
P17	TISSUE HOLDER, SAMUEL HELTH, N5037, CHROME				
P18	WATERWORKS, PTSV47, CHROME, DIVERTER				
OTHER					
CB4	CEMENT BOARD 5/8" THK.		GB4	GYPSUM BOARD 5/8" THK.	
GB3	GYPSUM BOARD 1/2" THK.				

FINISHES	
F12	PLASTER ON GYPSUM BOARD WALL
03.27.2008	THIRD SUBMITTAL
01.28.2008	SECOND SUBMITTAL
01.11.2008	FIRST SUBMITTAL
12.19.2007	PRELIMINARY SUBMITTAL
COMPANY NAME	
J O B : MDR RESIDENCE	
ARCHT.	
CONTR.	
TITLE : MASTER BATHROOM VERTICAL SECTION WEST & EAST, DETAILS	
SCALE	AS NOTED
DRAWN	N.A.
DATE	12.12.2007
DWG. No	12.6

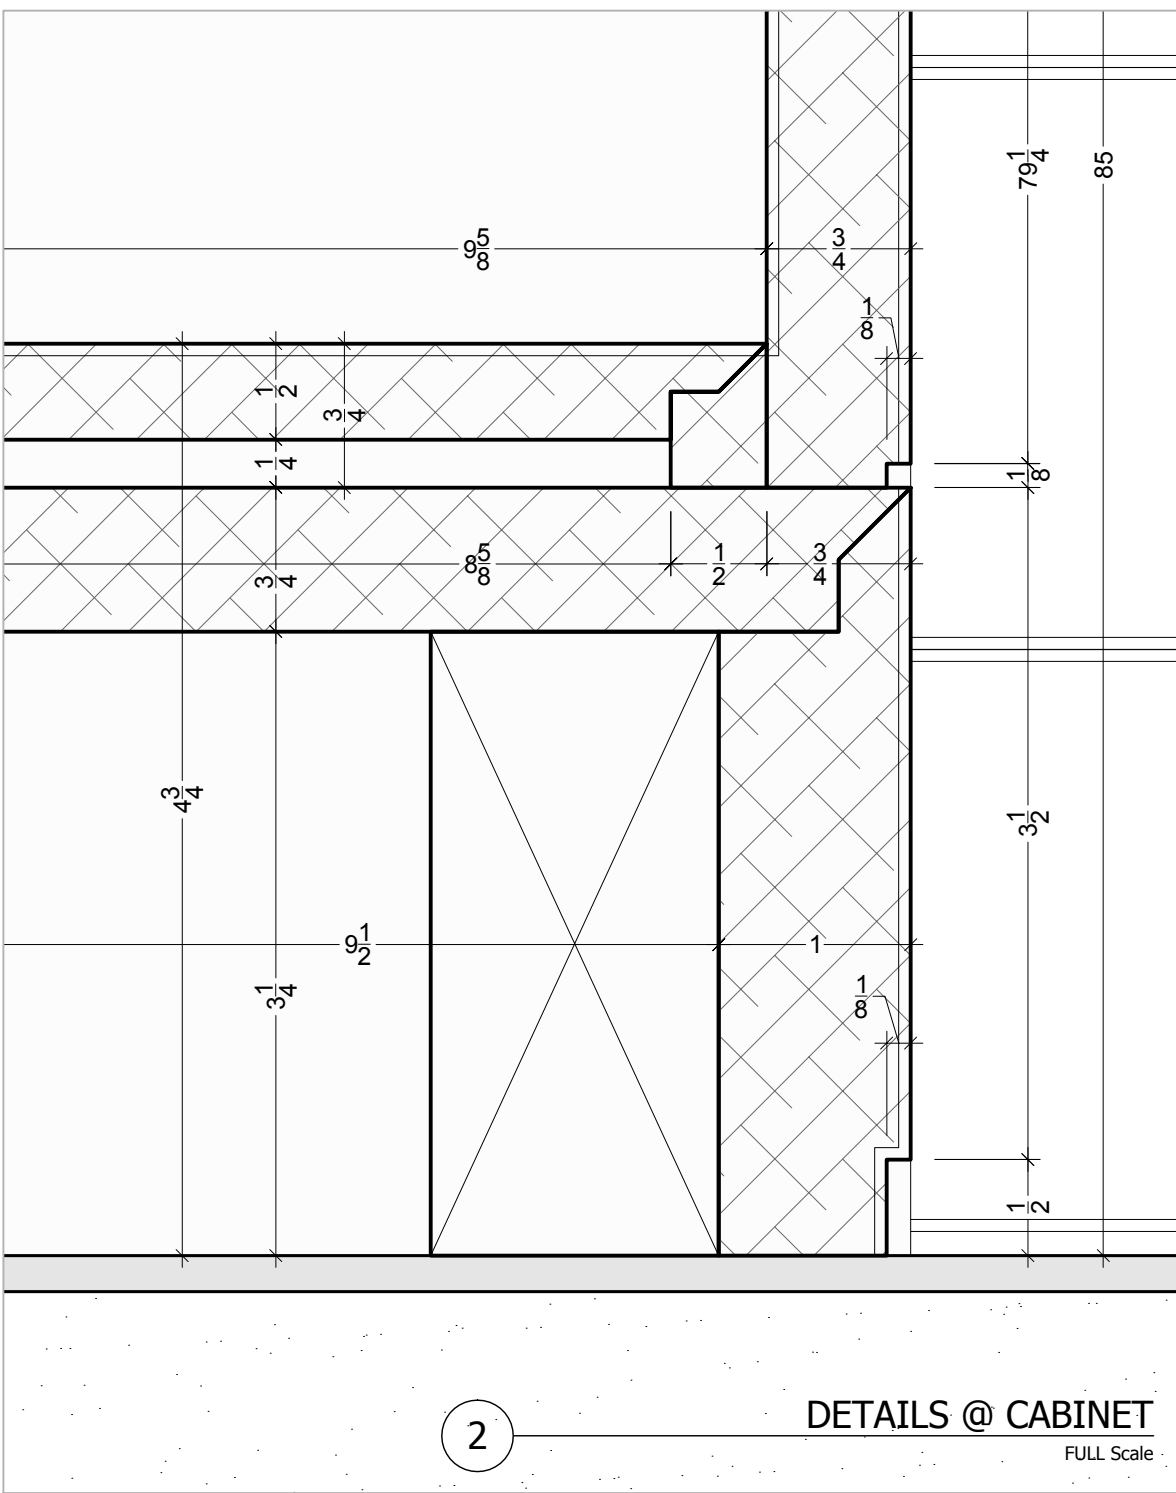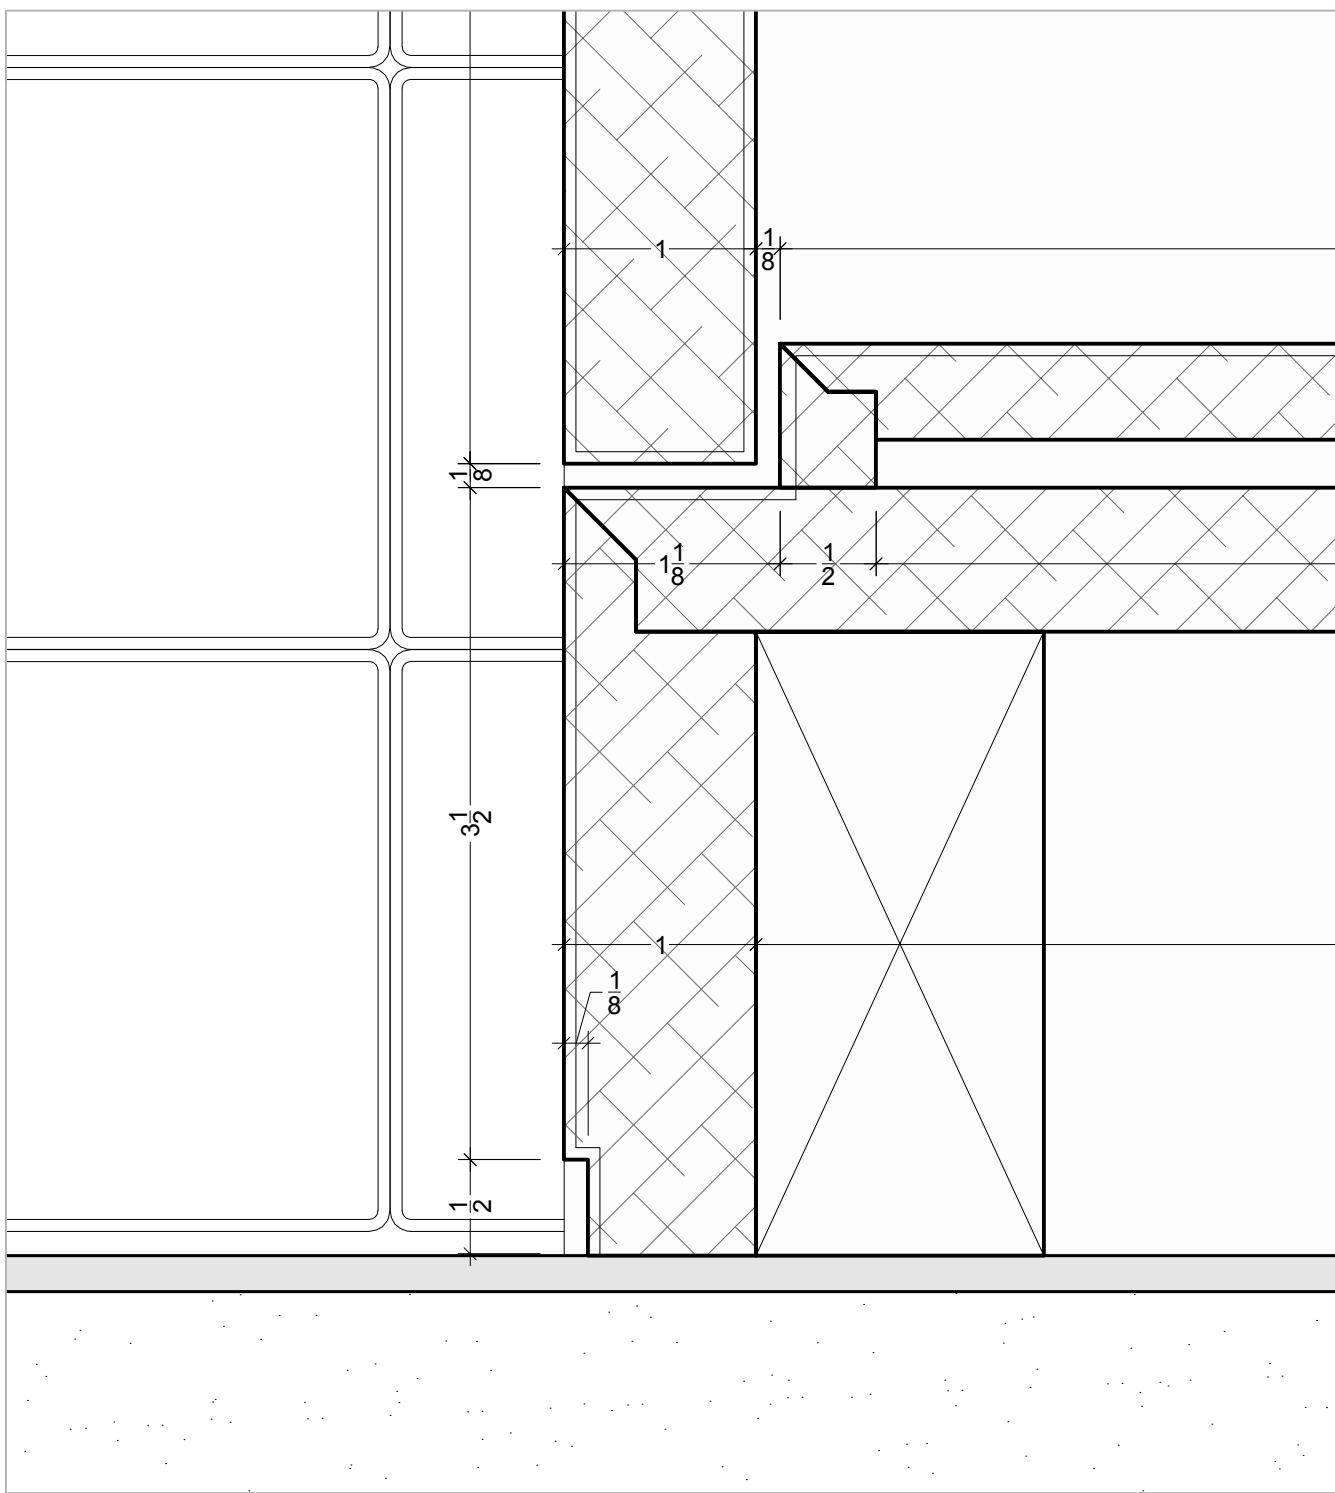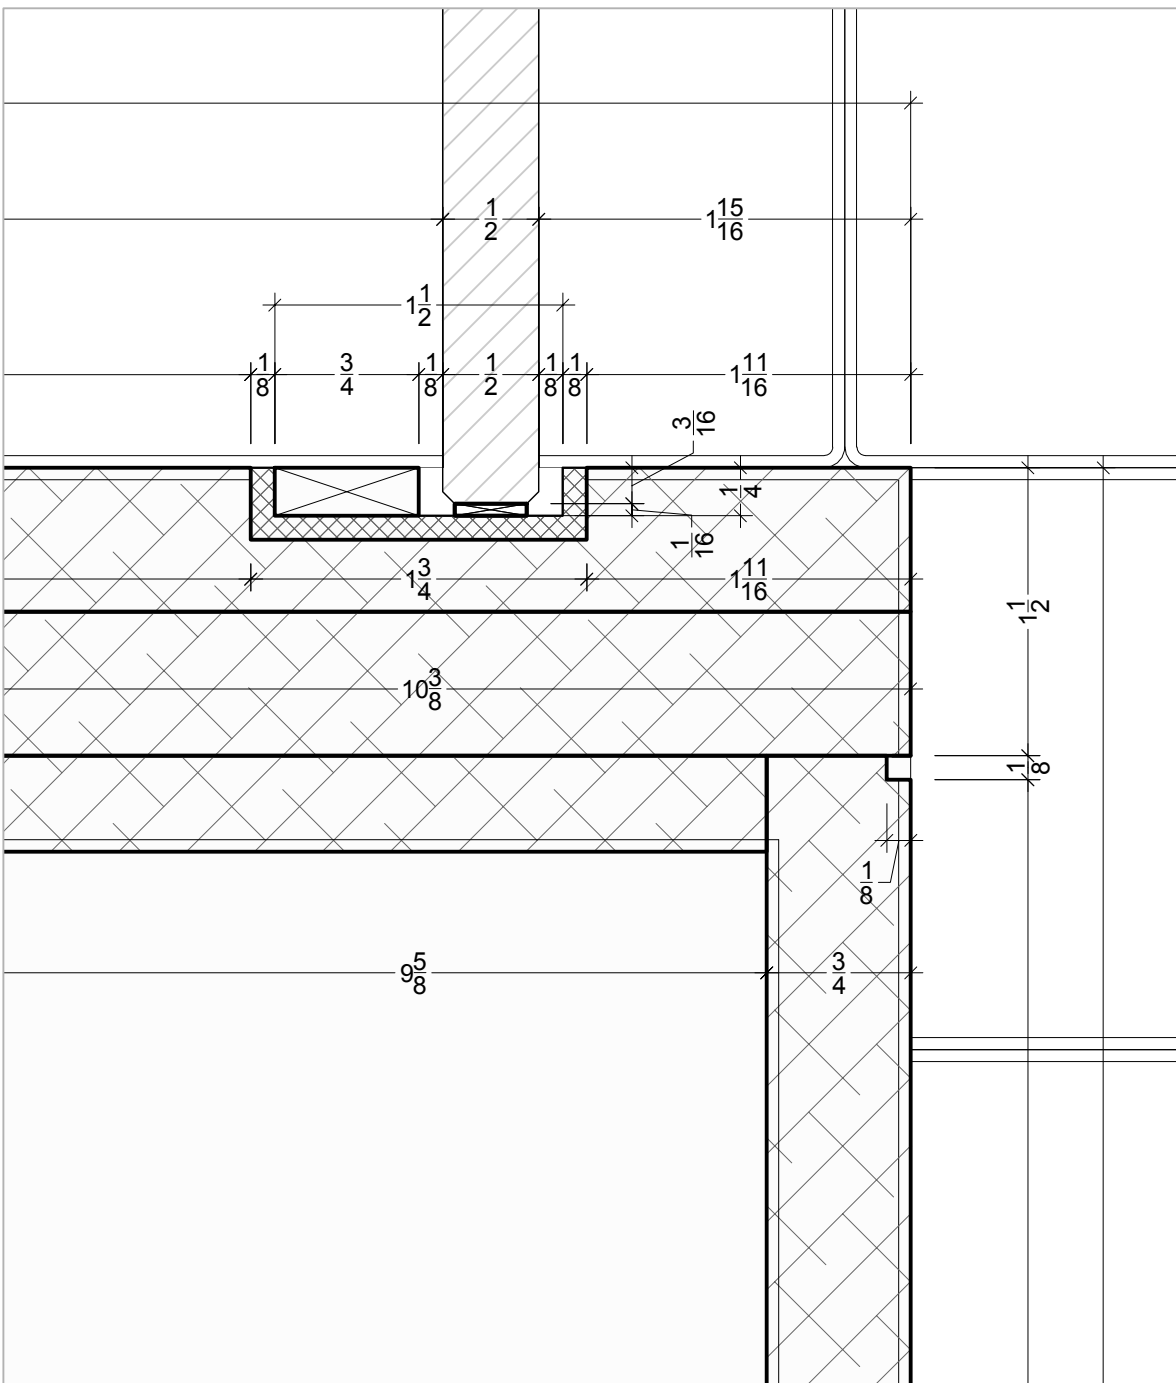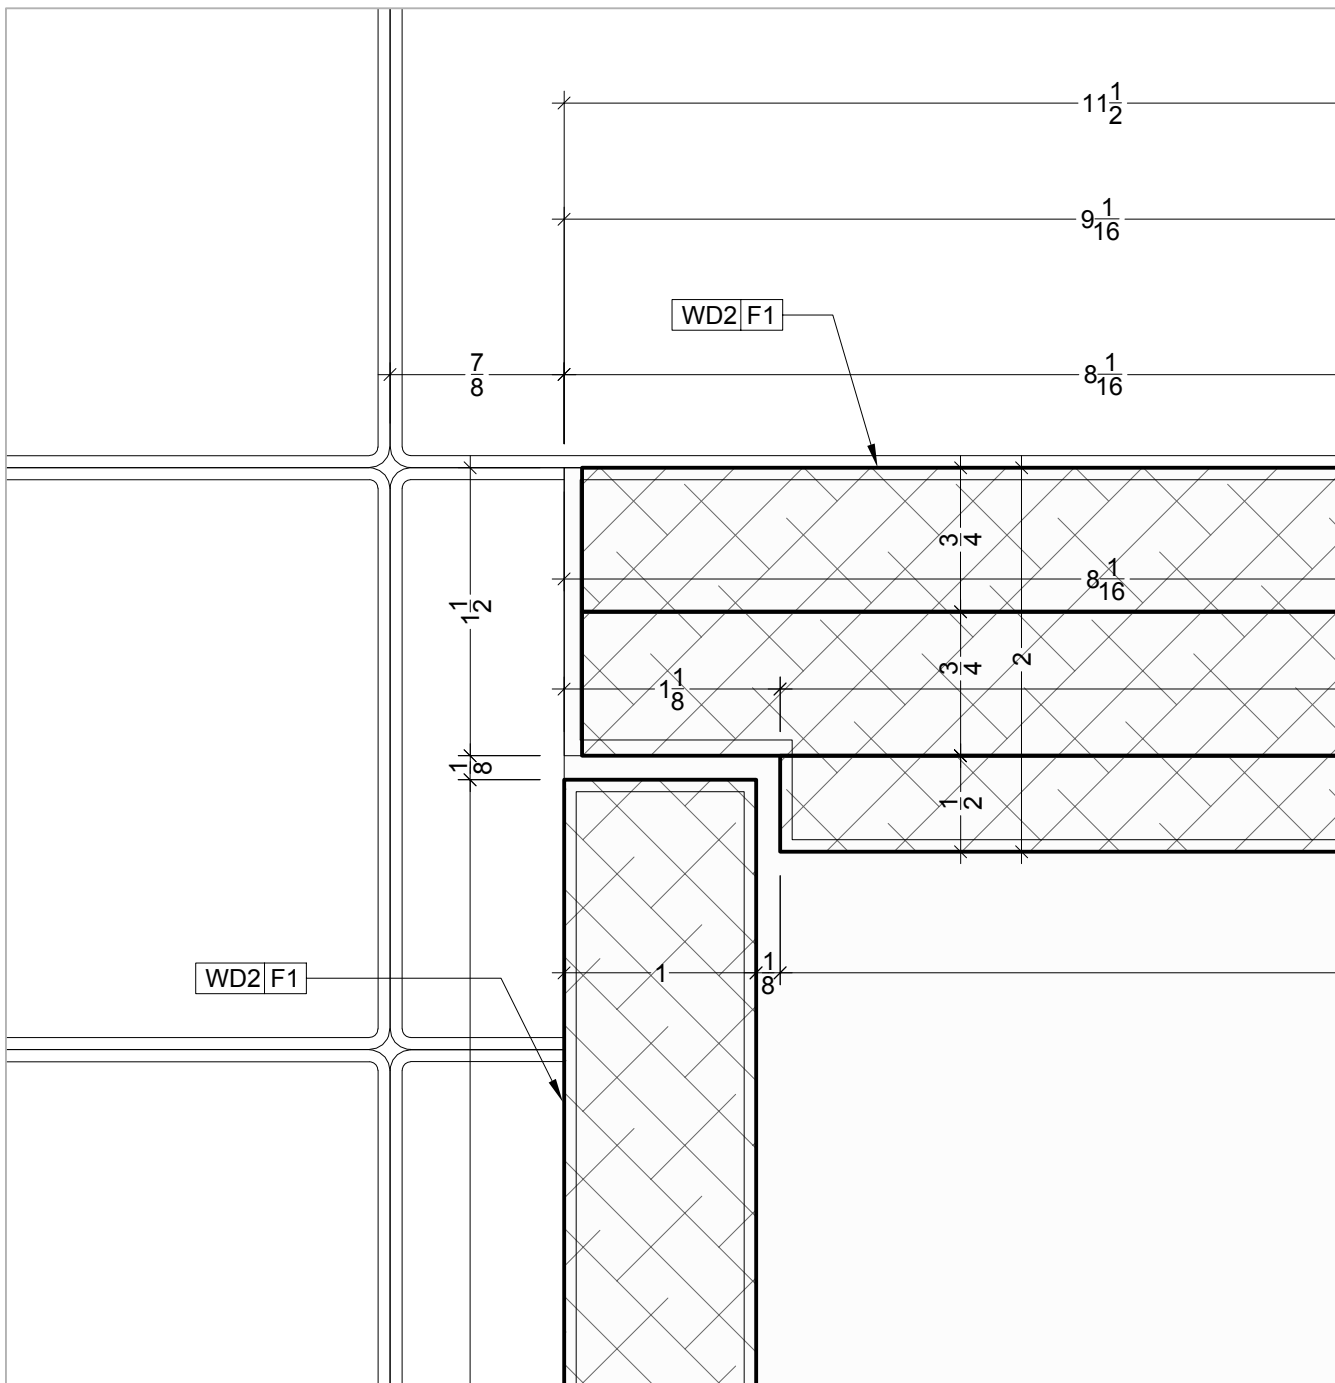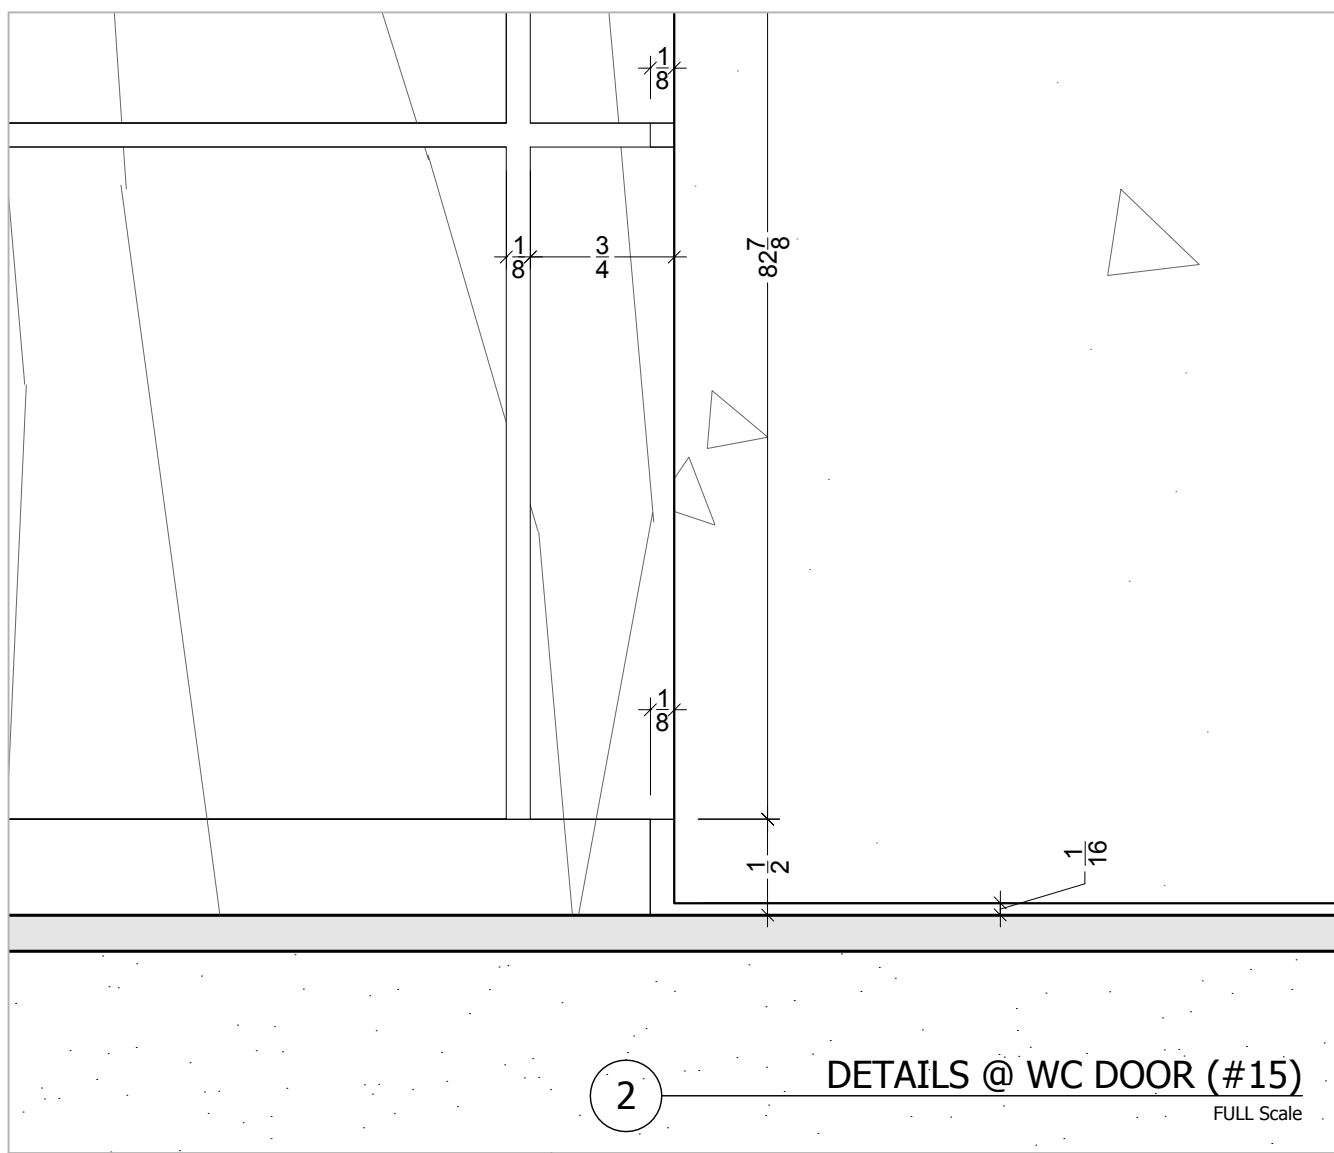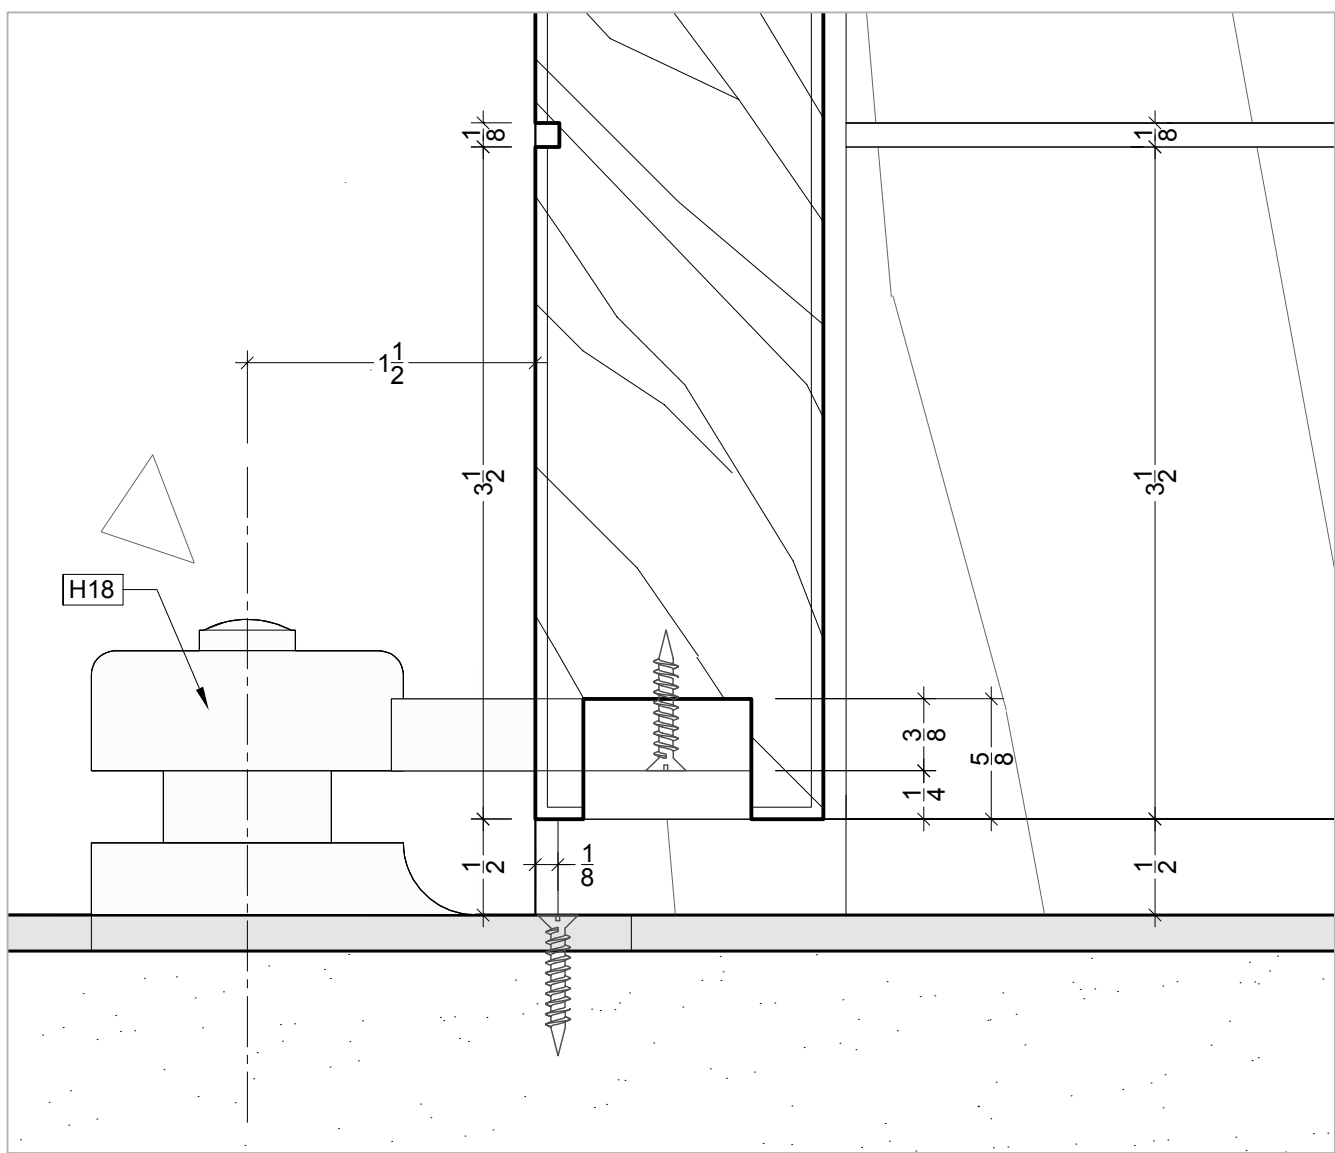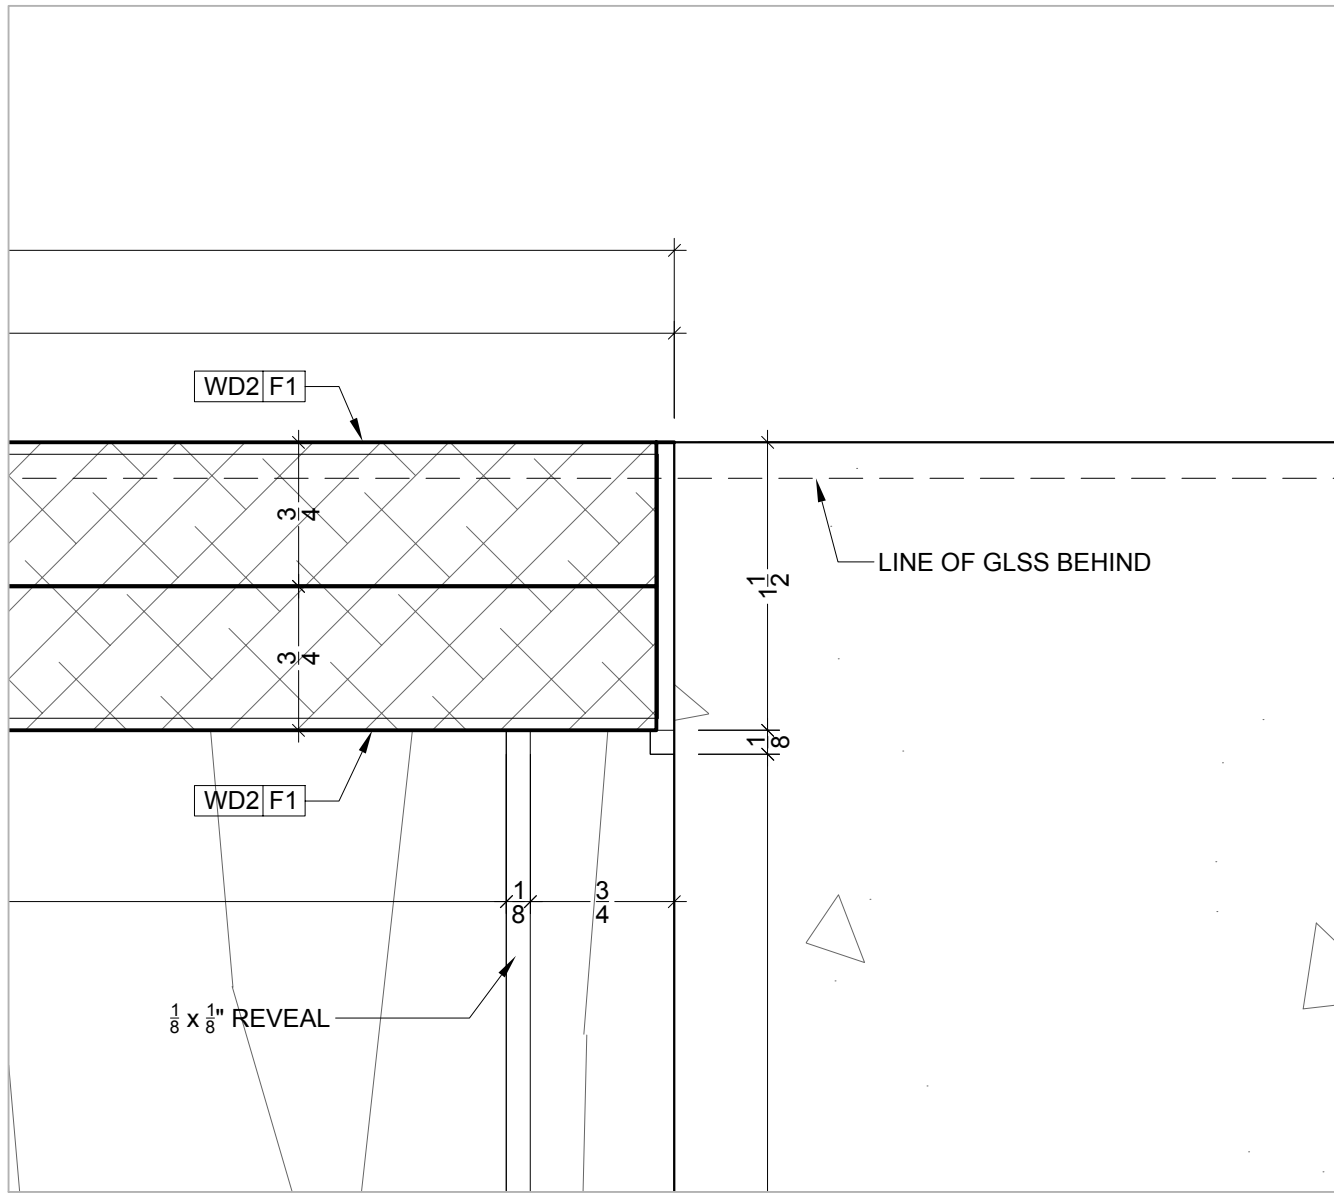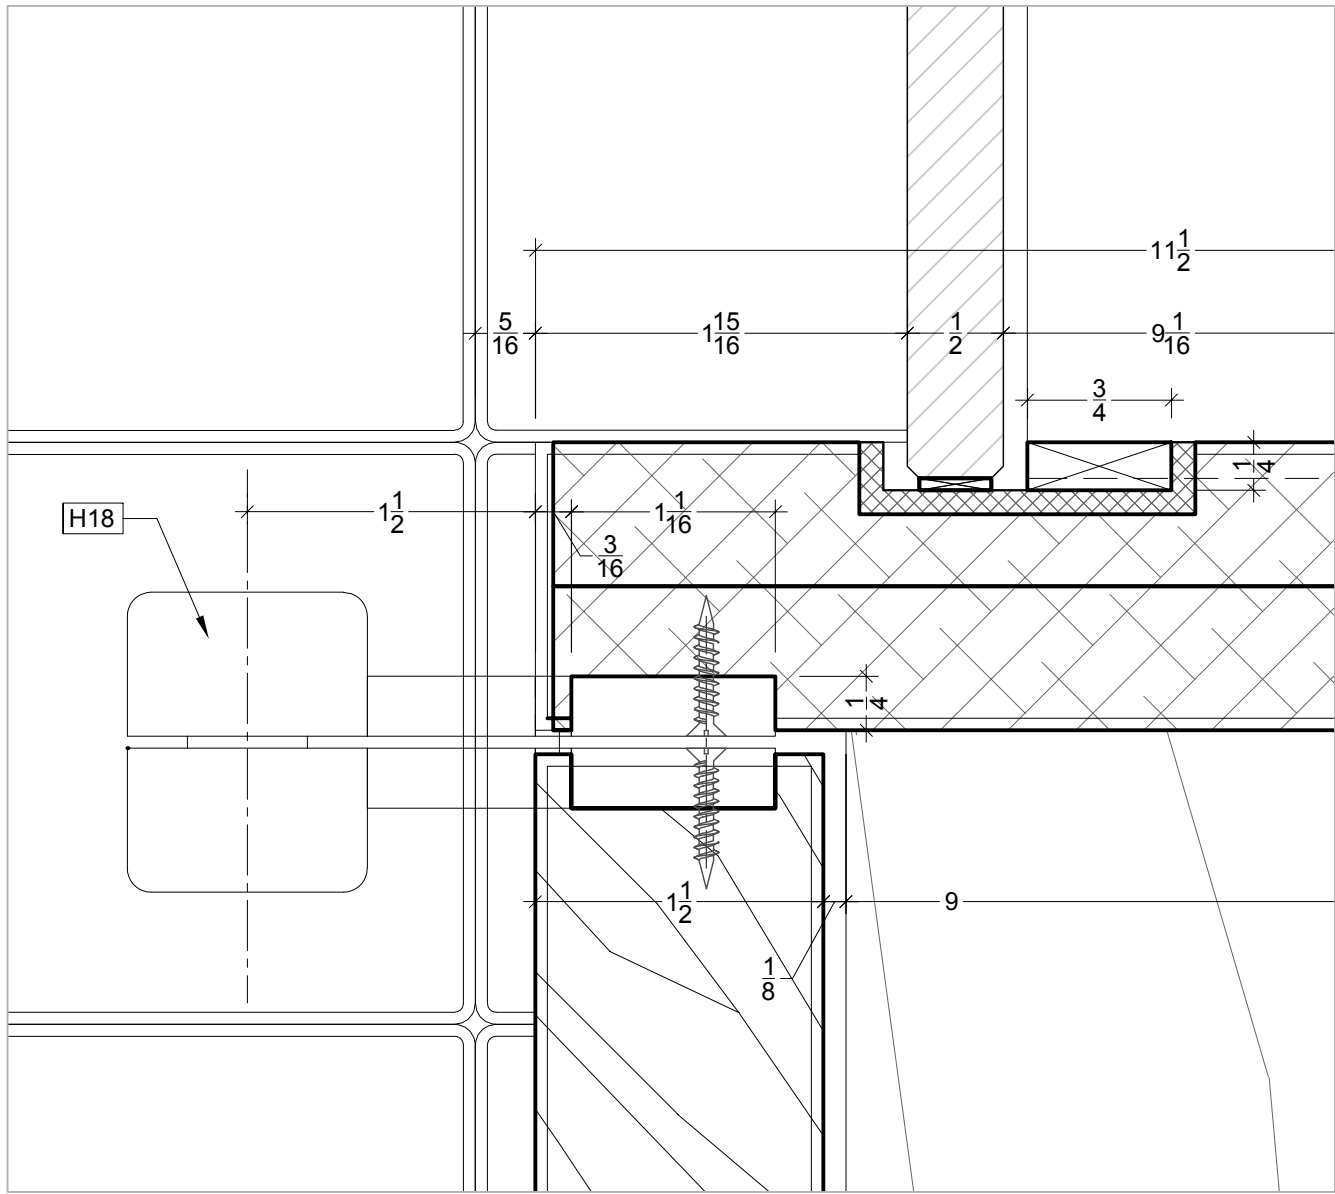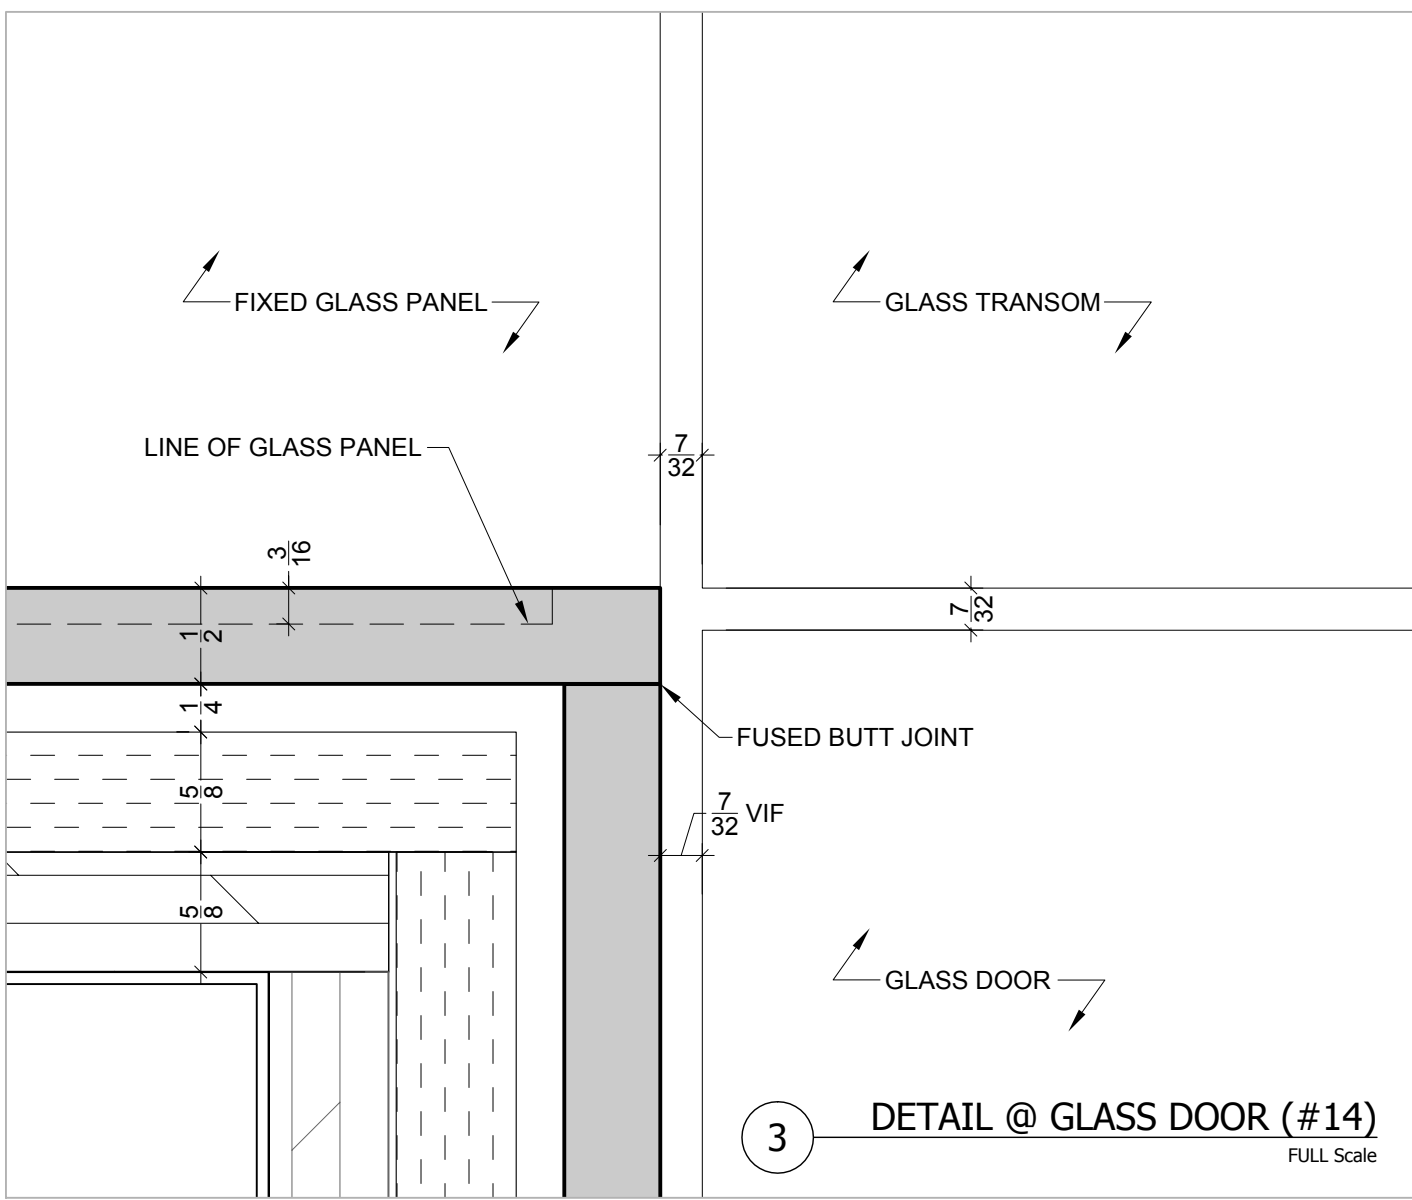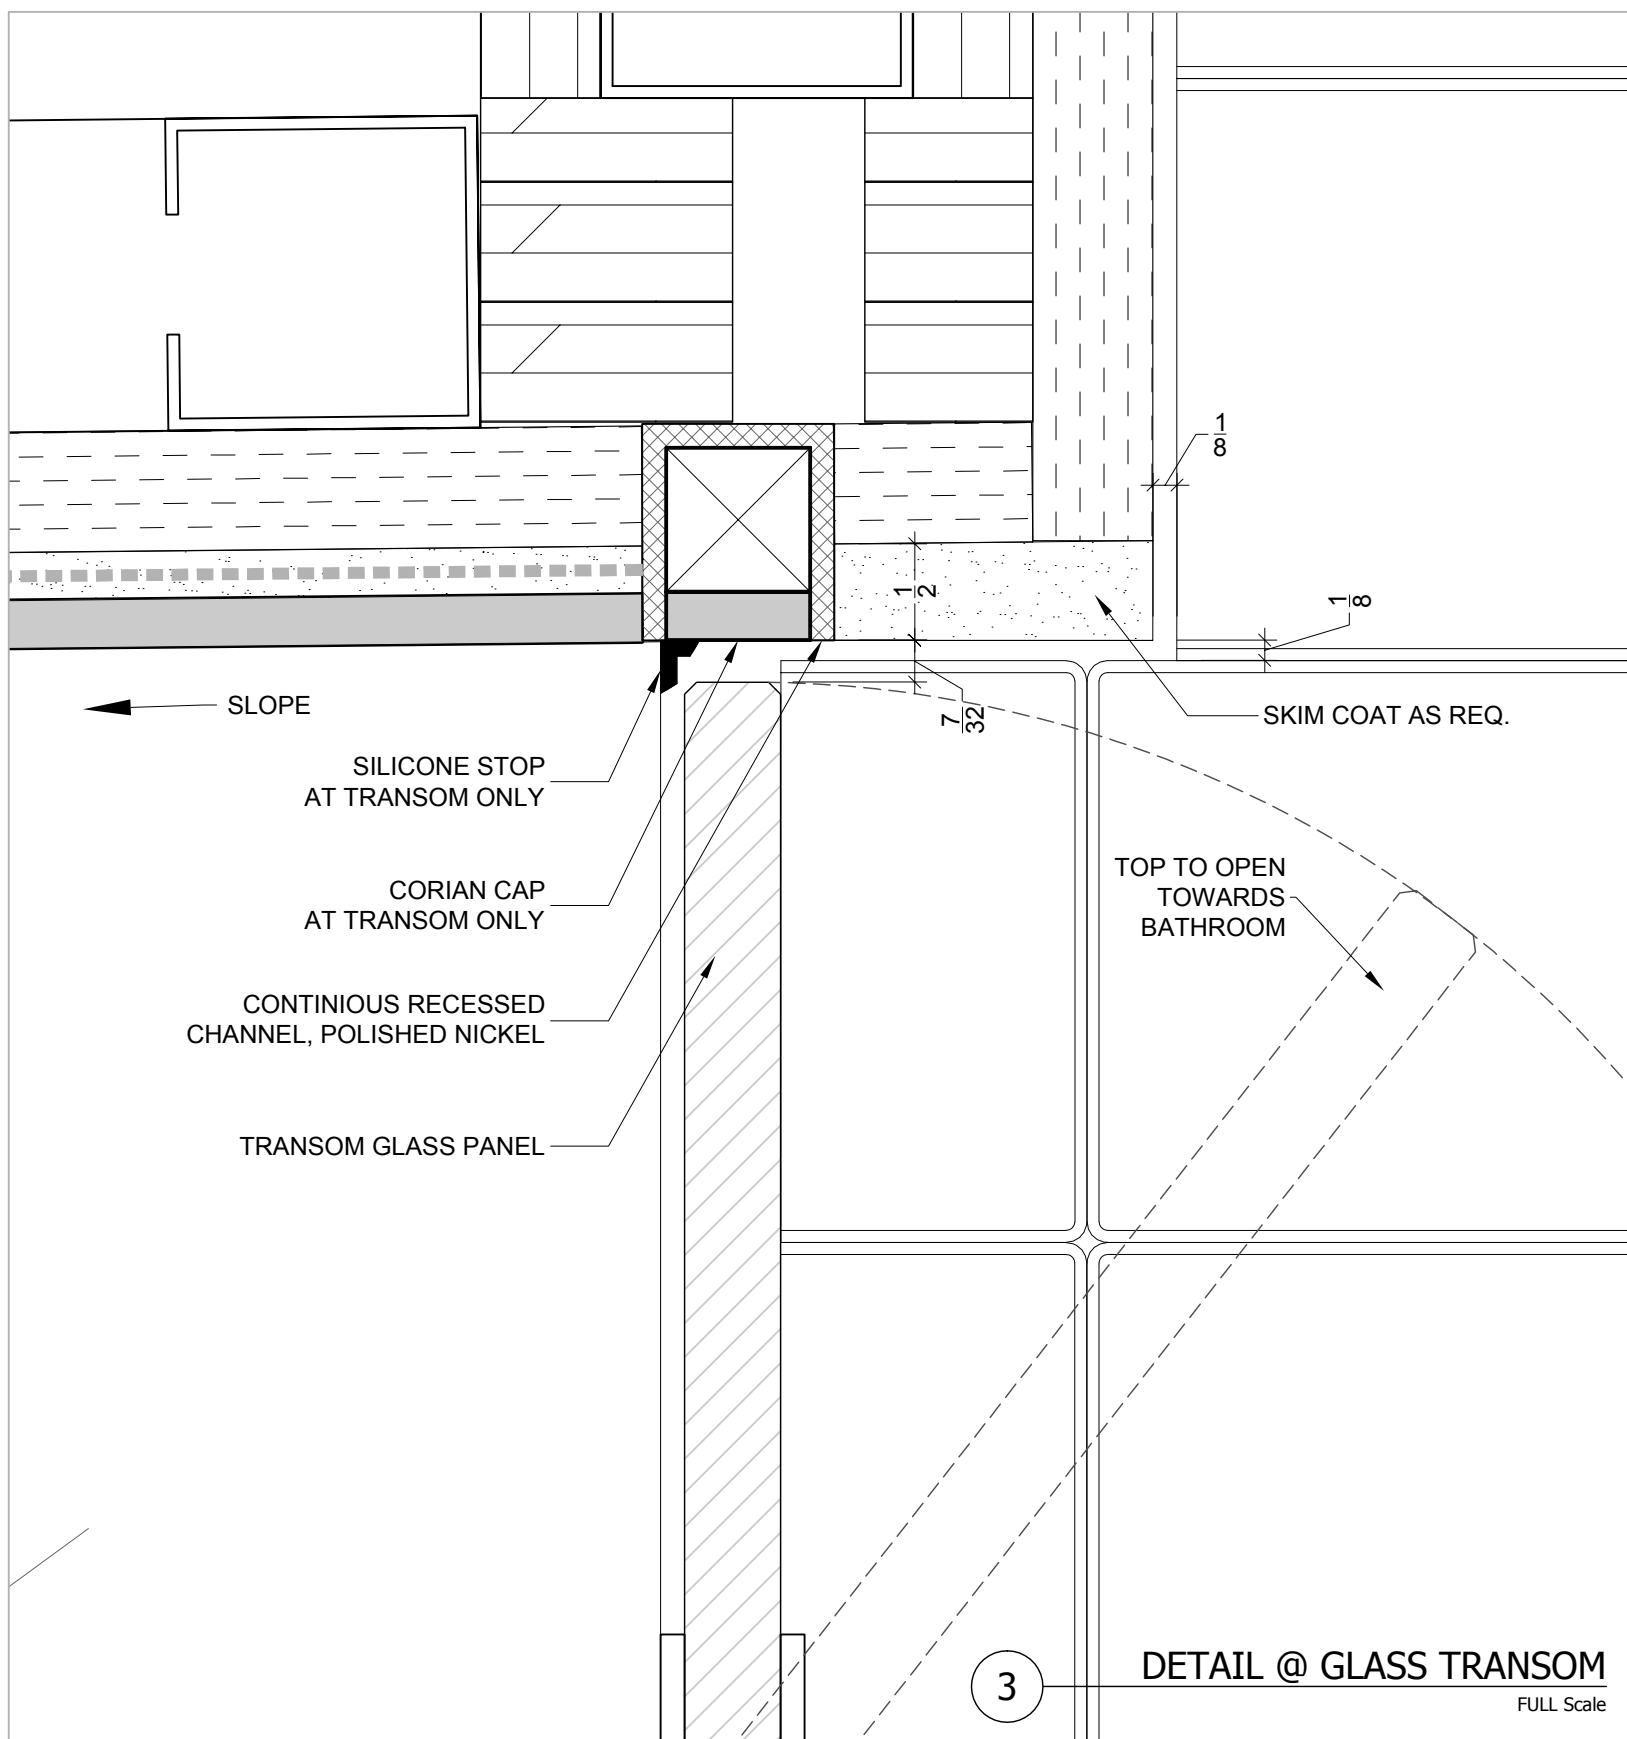

WOOD SPECIES		MILLWORK	
WD2	3/4" THK PLYWOOD	WD4	1-3/4" THK PLYWOOD
WD3	1/2" THK PLYWOOD	WDX	SPECIES T.B.D.
FINISHES		MILLWORK	
F1	LACQUERED	FX	FINISH T.B.D
F2	MAPLE VENEER		
HARDWARE		MILLWORK	
H1	PULL FOR MED.CAB T.B.D.		
H2	EUROPEAN HINGES		
H3	TANDEM 552F533ON PARTIAL EXTENSION DRAWER RUNNERS		
H4	HAFELE SUPPORT PINS #282.38.709		
H18	RIXTON OFFSET PIVOT HINGE #117		
CERAMIC TILES AND CORIAN			
CT1	1/4" THK WHITE TILES 3 1/32x6 1/32 AMERICAN OLEAN		
CT2	3/16" THK WHITE TILES HEXAGON FLOOR CERAMIC TILE ,DAL TILE", MATE		
CO1	CORIAN FUSED GLACIER WHITE 1/2 " THK		
CO2	CORIAN FUSED GLACIER WHITE 1/4 " THK		

ARCHITECTURAL GLASS AND STEEL	
GL1	1/2" THK LOW IRON TEMPERED GLASS

FINISHES	
FG1	ULTRA CLEAR

HARDWARE	
HG1	C.R. LAURENCE CO., VIENNA WALL MOUNT HINGE # V1E037 T.B.D.
HG2	GLASS TO GLASS TRANSOM CLIP C.R. LAURENCE CO. BGC188 T.B.D.
HG3	HANDLE D-LINE B103.0/#14.4014.02
HG4	FLOOR PIVOT HINGE T.B.D.

LIGHT FIXTURES	
J	BEGA #1234 ROUND RECESSED CEILING MOUNTED NO TRIM 50W T4 GY6.35,12 V
D6	ALKO RECESSED LINCENDSCENTS

PLUMBING	
P1	SINK REUSE EXISTING
P2	FAUCET, WATERWORKS,PTLS01K, CHROME, 25 SERIES W/CROSS HANDLES
P3	TOWEL BAR, WATERWORKS, PTTB18, CHROME, 25 SERIES 18"
P4	BATHTUB, KOHLER, K-863, WHITE, CERAMIC, "TEA FOR TWO" 6'00"
P5	TUB FILLER, WATERWORKS, PTTU43K, CHROME, CONCEALED DECK MOUNTED TUB FILLER W/ CROSS HANDLES
P6	WATERWORKS, PTHS29, CHROME, HANDSHOWDER AND DIVERTER
P7	ROBE HOOK, D-LINE, #14.5605.02-002, STAIN S.S.(TO MATH CHROME)
P8	TOWEL BAR, WATERWORKS, PTTB18, CHROME, 25 SERIES24"
P9	STEAM, EXISTING TO REMAIN
P10	WATERWORKS, PTSV58, CHROME, WALL MOUNTED, 25 THRMOSTATIC SHOWER VALVE
P11	WATERWORKS, PTSH71, CHROME, WALL MOUNTED SHOWER ARM
P12	SEAKMAN, S-2251, CHROME, ANYSTREAM SHOWERED. VERIFY COMPATIBILITY W/ WATERWORKS ARM
P13	WATERWORKS, PTHS25, CHROME, WALL MOUNTED
P14	TOILET, TOTO, MS874114, WHITE
P15	BIDET, TOTO, BT500, WHITE
P16	BIDET VALVE, CHROME T.B.D.
P17	TISSUE HOLDER, SAMUEL HELTH, N5037, CHROME
P18	WATERWORKS, PTSV47, CHROME, DIVERTER


OTHER	
CB4	CEMENT BOARD 5/8" THK.
GB4	GYPSUM BOARD 5/8" THK.
GB3	GYPSUM BOARD 1/2" THK.

FINISHES	
F12	PLASTER ON GYPSUM BOARD WALL
03.27.2008	THIRD SUBMITTAL
01.28.2008	SECOND SUBMITTAL
01.11.2008	FIRST SUBMITTAL
12.19.2007	PRELIMINARY SUBMITTAL




COMPANY NAME	
JOB :	

MDR RESIDENCE	
ARCHT.	
CONTR.	


TITLE :	
MASTER BATHROOM DETAILS @ CABINETS & DOOR	
SCALE	AS NOTED
DRAWN	N.A.
DATE	12.12.2007
DWG. No	N.P.
12.7	

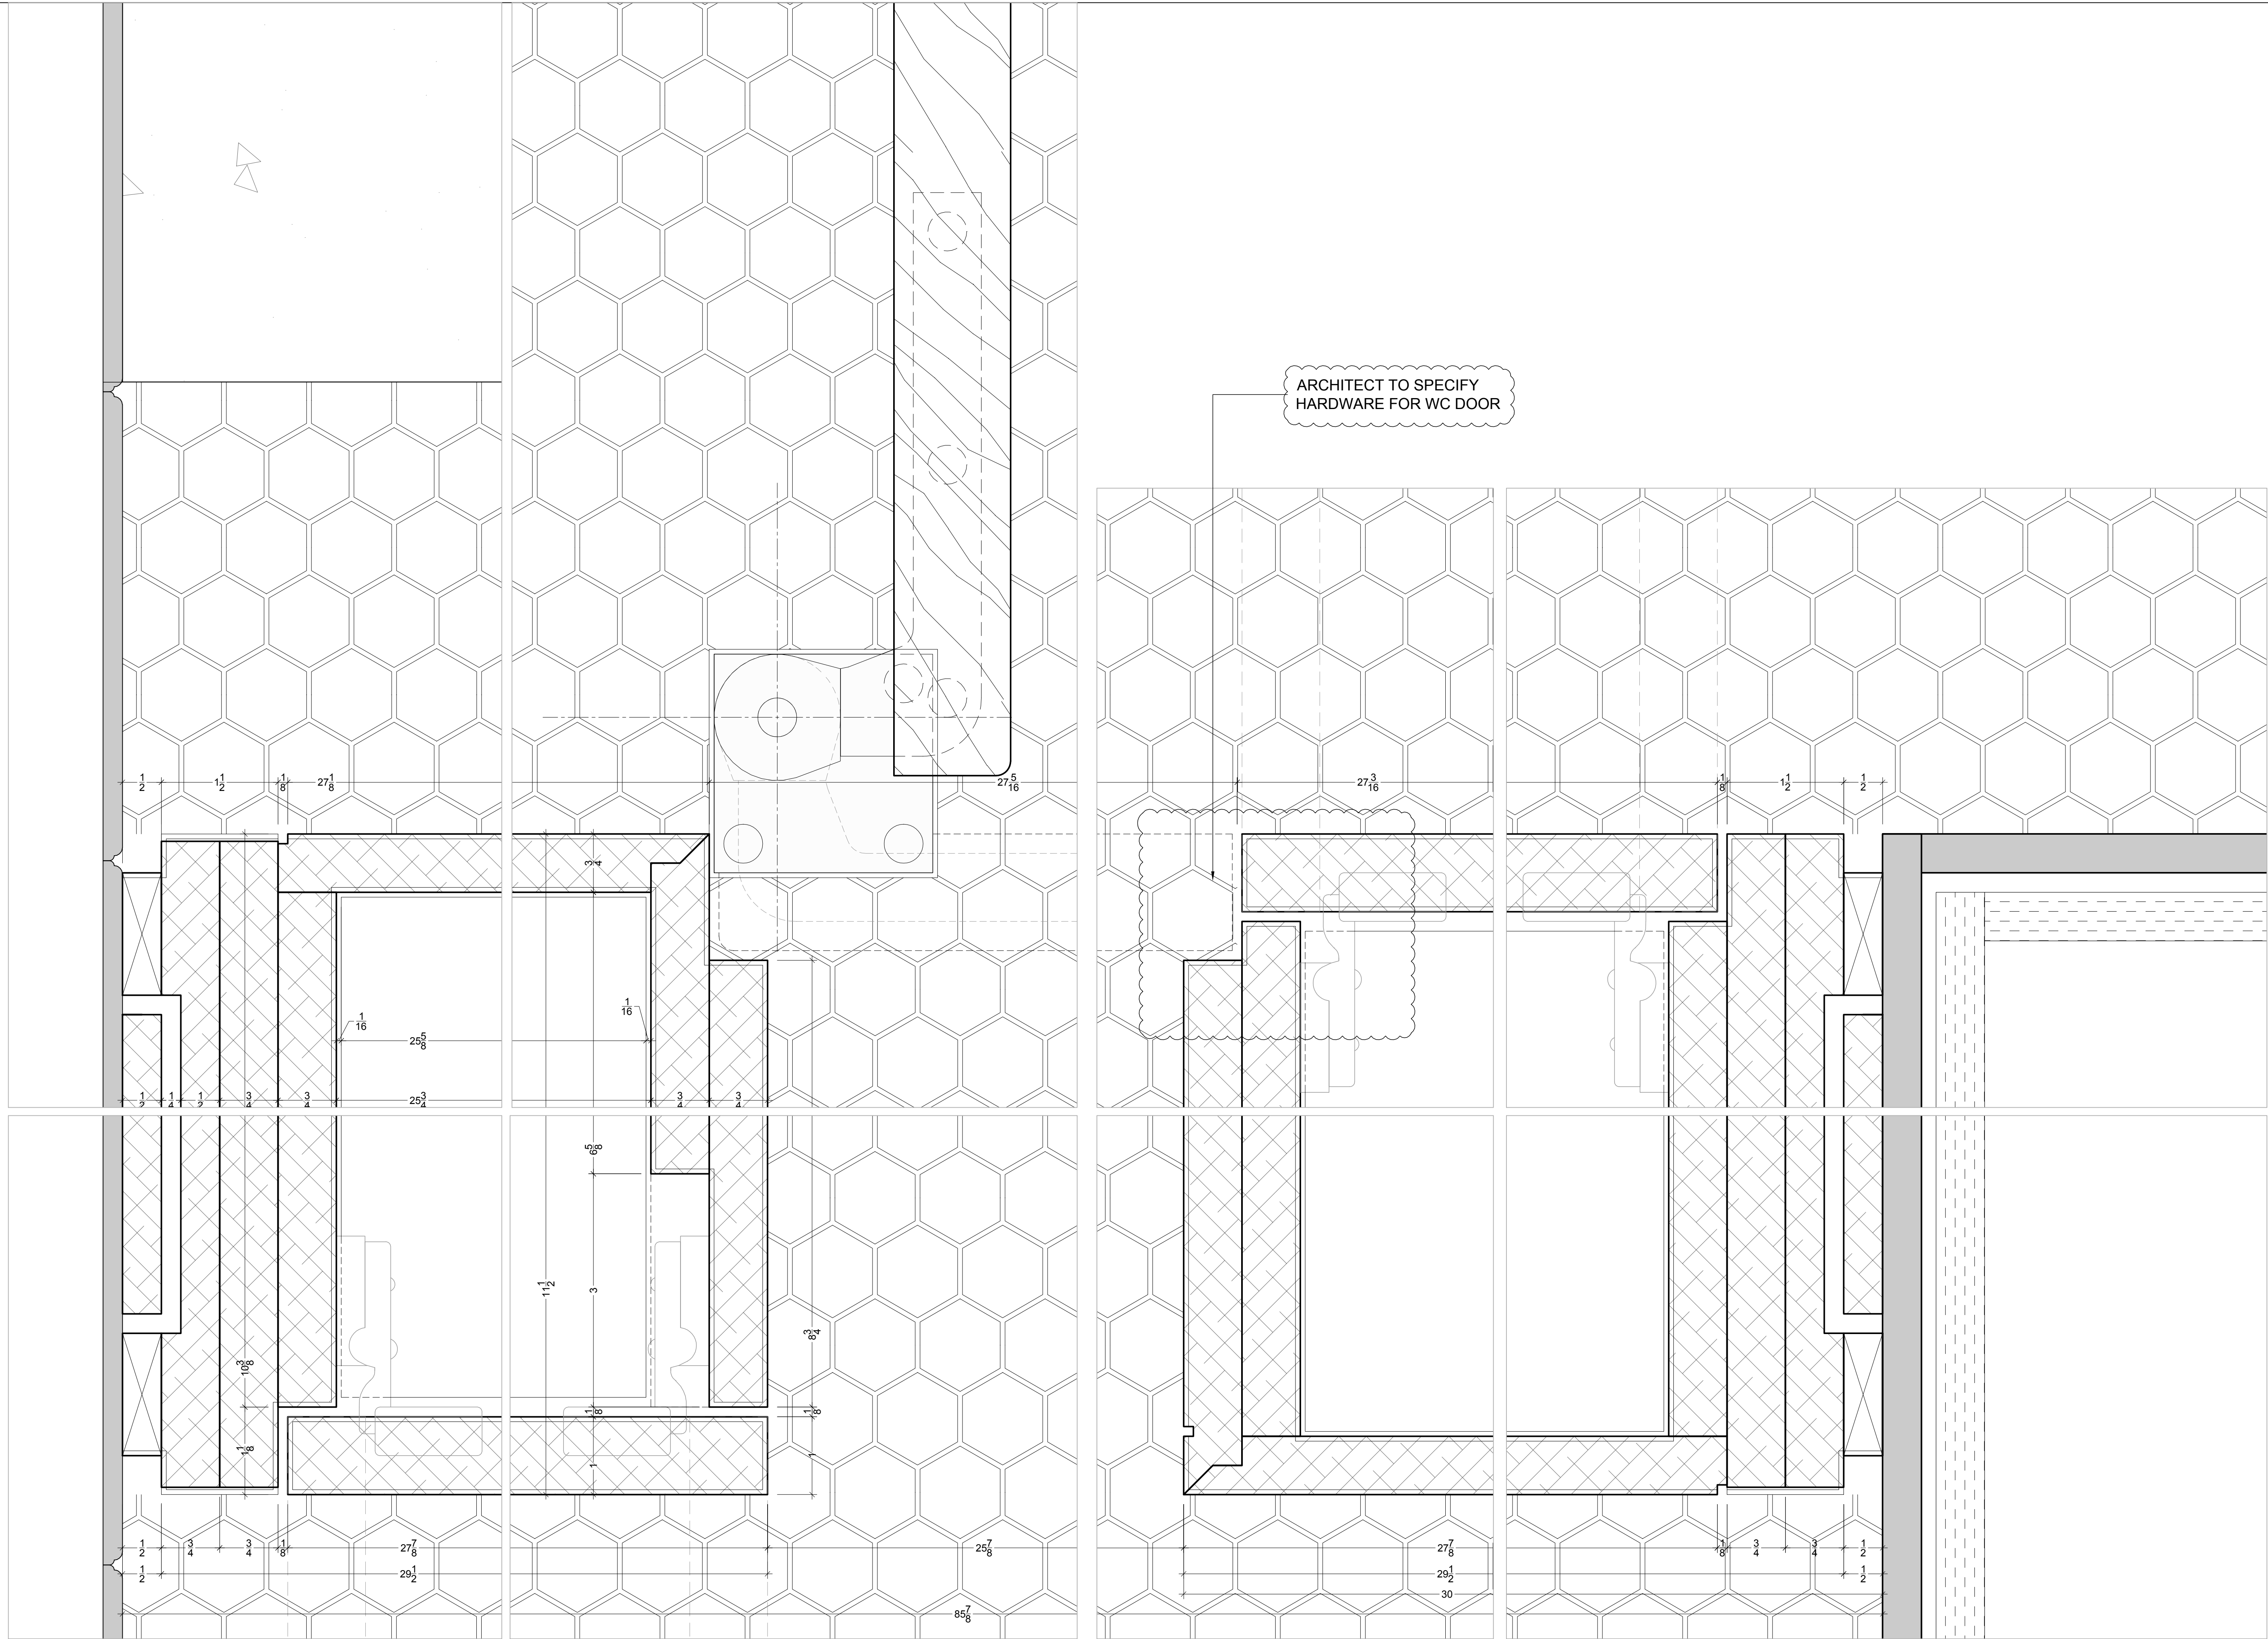


WOOD SPECIES				MILLWORK	
WD2	3/4" THK PLYWOOD			WD4	1-3/4" THK PLYWOOD
WD3	1/2" THK PLYWOOD			WDX	SPECIES T.B.D.
FINISHES				MILLWORK	
F1	LACQUERED			FX	FINISH T.B.D
F2	MAPLE VENEER				
HARDWARE				MILLWORK	
H1	PULL FOR MED.CAB T.B.D.				
H2	EUROPEAN HINGES				
H3	TANDEM 552F533ON PARTIAL EXTENSION DRAWER RUNNERS				
H4	HAFELE SUPPORT PINS #282.38.709				
H18	RIXTON OFFSET PIVOT HINGE #117				
CERAMIC TILES AND CORIAN					
CT1	1/4" THK WHITE TILES 3 1/32x6 1/32 AMERICAN OLEAN				
CT2	3/16" THK WHITE TILES HEXAGON FLOOR CERAMIC TILE ,DAL TILE", MATE				
CO1	CORIAN FUSED GLACIER WHITE 1/2 " THK				
CO2	CORIAN FUSED GLACIER WHITE 1/4 " THK				
ARCHITECTURAL GLASS AND STEEL					
GL1	1/2" THK LOW IRON TEMPERED GLASS				
FINISHES					
FG1	ULTRA CLEAR				
HARDWARE					
HG1	C.R. LAURENCE CO., VIENNA WALL MOUNT HINGE # V1E037 T.B.D.				
HG2	GLASS TO GLASS TRANSOM CLIP C.R. LAURENCE CO. BGC188 T.B.D.				
HG3	HANDLE D-LINE B103.0/#14.4014.02				
HG4	FLOOR PIVOT HINGE T.B.D.				
LIGHT FIXTURES					
J	BEGA #1234 ROUND RECESSED CEILING MOUNTED NO TRIM 50W T4 GY6.35,12 V				
D6	ALKO RECESSED LINCENDSCENTS				
PLUMBING					
P1	SINK REUSE EXISTING				
P2	FAUCET, WATERWORKS,PTLS01K, CHROME, 25 SERIES W/CROSS HANDLES				
P3	TOWEL BAR, WATERWORKS, PTTB18, CHROME, 25 SERIES 18"				
P4	BATHTUB, KOHLER, K-863, WHITE, CERAMIC, "TEA FOR TWO" 6'00"				
P5	TUB FILLER, WATERWORKS, PTTU43K, CHROME, CONCEALED DECK MOUNTED TUB FILLER W/ CROSS HANDLES				
P6	WATERWORKS, PTHS29, CHROME, HANDSHOWDER AND DIVERTER				
P7	ROBE HOOK, D-LINE, #14.5605.02-002, STAIN S.S.(TO MATH CHROME)				
P8	TOWEL BAR, WATERWORKS, PTTB18, CHROME, 25 SERIES24"				
P9	STEAM, EXISTING TO REMAIN				
P10	WATERWORKS, PTSV58, CHROME, WALL MOUNTED, 25 THRMOSTATIC SHOWER VALVE				
P11	WATERWORKS, PTSH71, CHROME, WALL MOUNTED SHOWER ARM				
P12	SEAKMAN, S-2251, CHROME, ANYSTREAM SHOWERHED. VERIFY COMPATIBILITY W/ CROSS HANDLES ARM				
P13	WATERWORKS, PTHS25, CHROME, WALL MOUNTED				
P14	TOILET, TOTO, MS874114, WHITE				
P15	BIDET, TOTO, BT500, WHITE				
P16	BIDET VALVE, CHROME T.B.D.				
P17	TISSUE HOLDER, SAMUEL HELTH, N5037, CHROME				
P18	WATERWORKS, PTSV47, CHROME, DIVERTER				
OTHER					
CB4	CEMENT BOARD 5/8" THK.			GB4	GYPSUM BOARD 5/8" THK.
GB3	GYPSUM BOARD 1/2" THK.				
FINISHES					
F12	PLASTER ON GYPSUM BOARD WALL				
03.27.2008	THIRD SUBMITTAL				
01.28.2008	SECOND SUBMITTAL				
01.11.2008	FIRST SUBMITTAL				
12.19.2007	PRELIMINARY SUBMITTAL				
COMPANY NAME					
JOB :					
MDR RESIDENCE					
ARCHT.					
CONTR.					
TITLE :					
MASTER BATHROOM CABINET DETAILS					
SCALE	AS NOTED				DWG. No
DRAWN	N.A.	CHECKED	N.P.		12.8
DATE	12.12.2007				

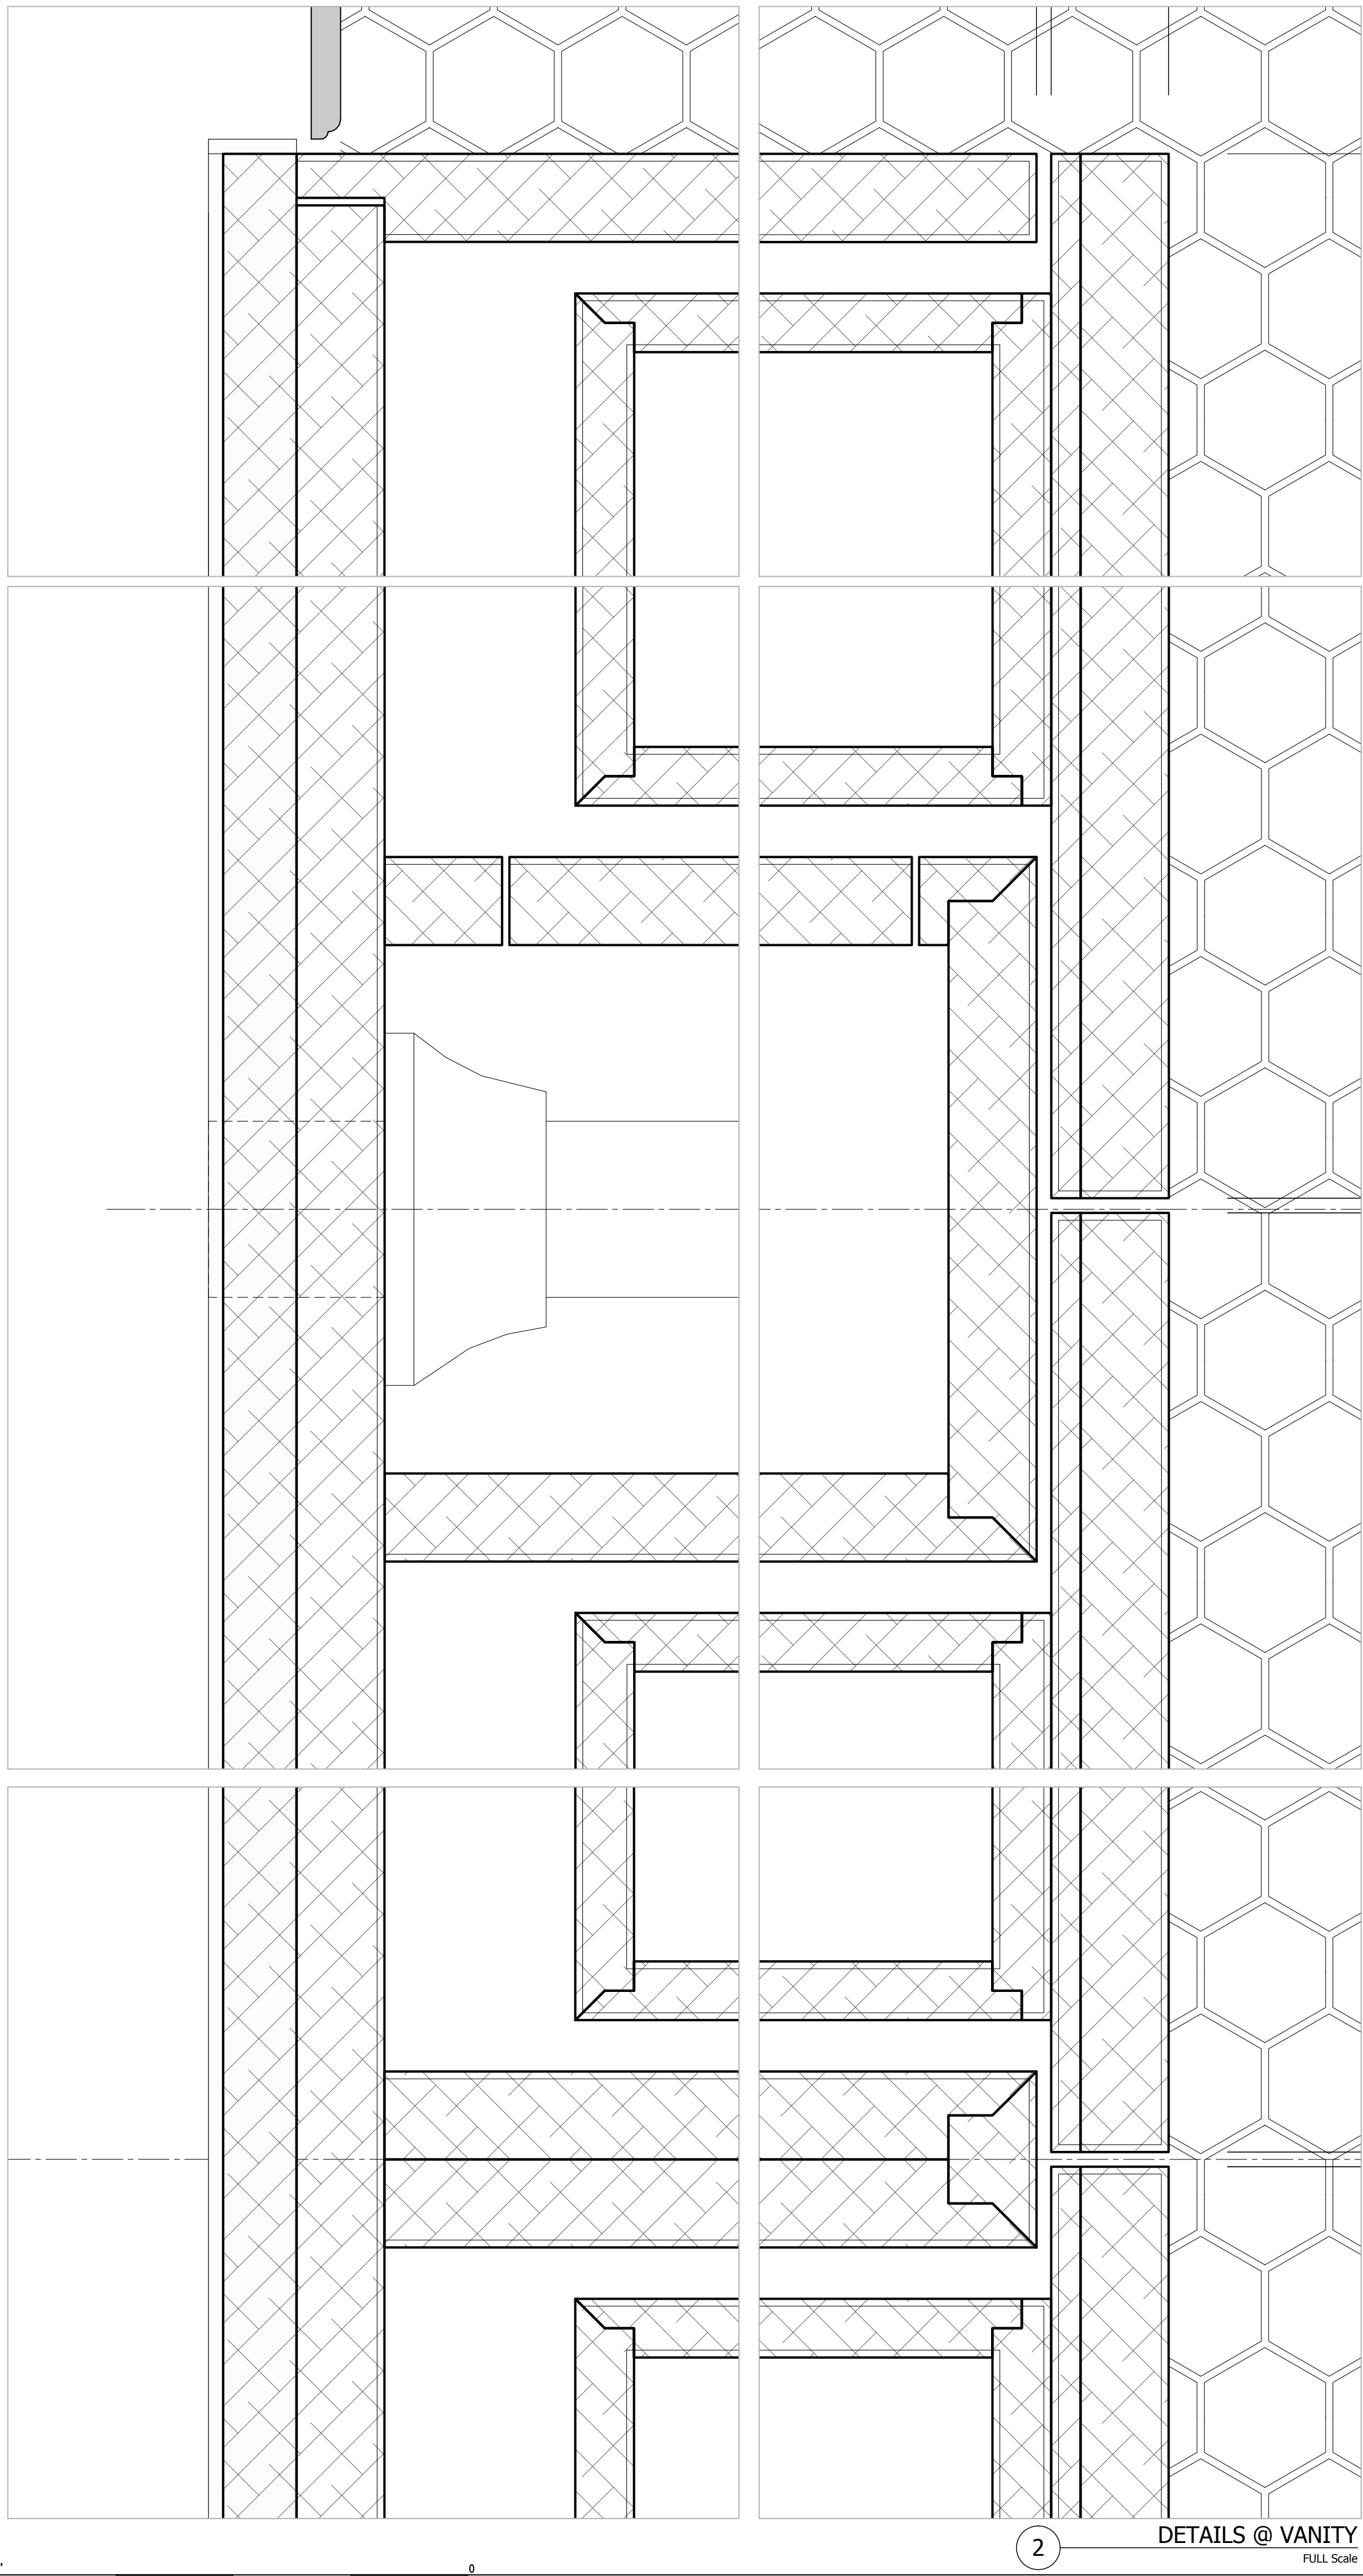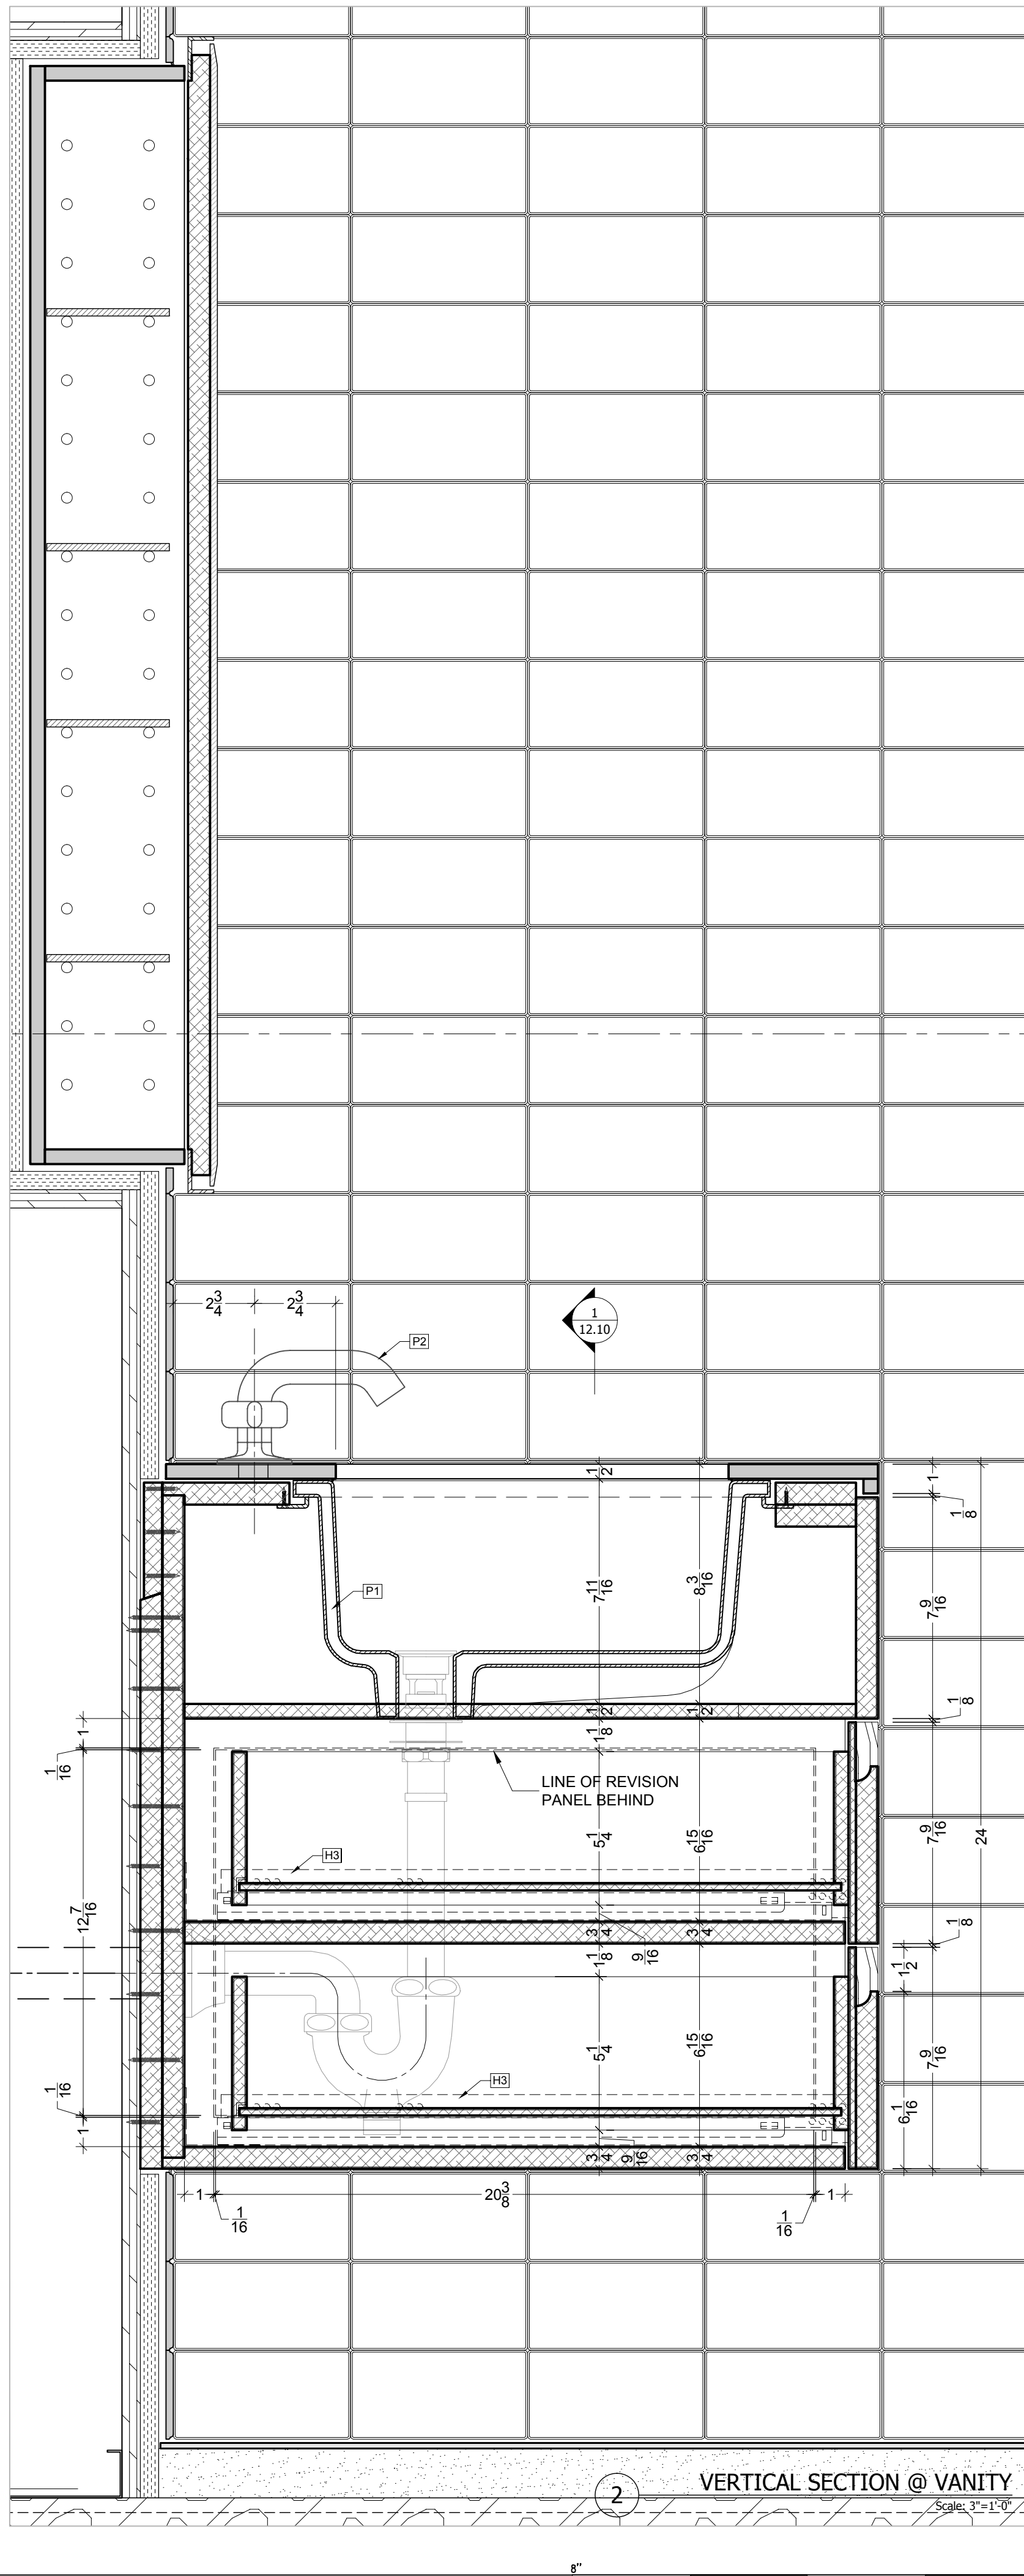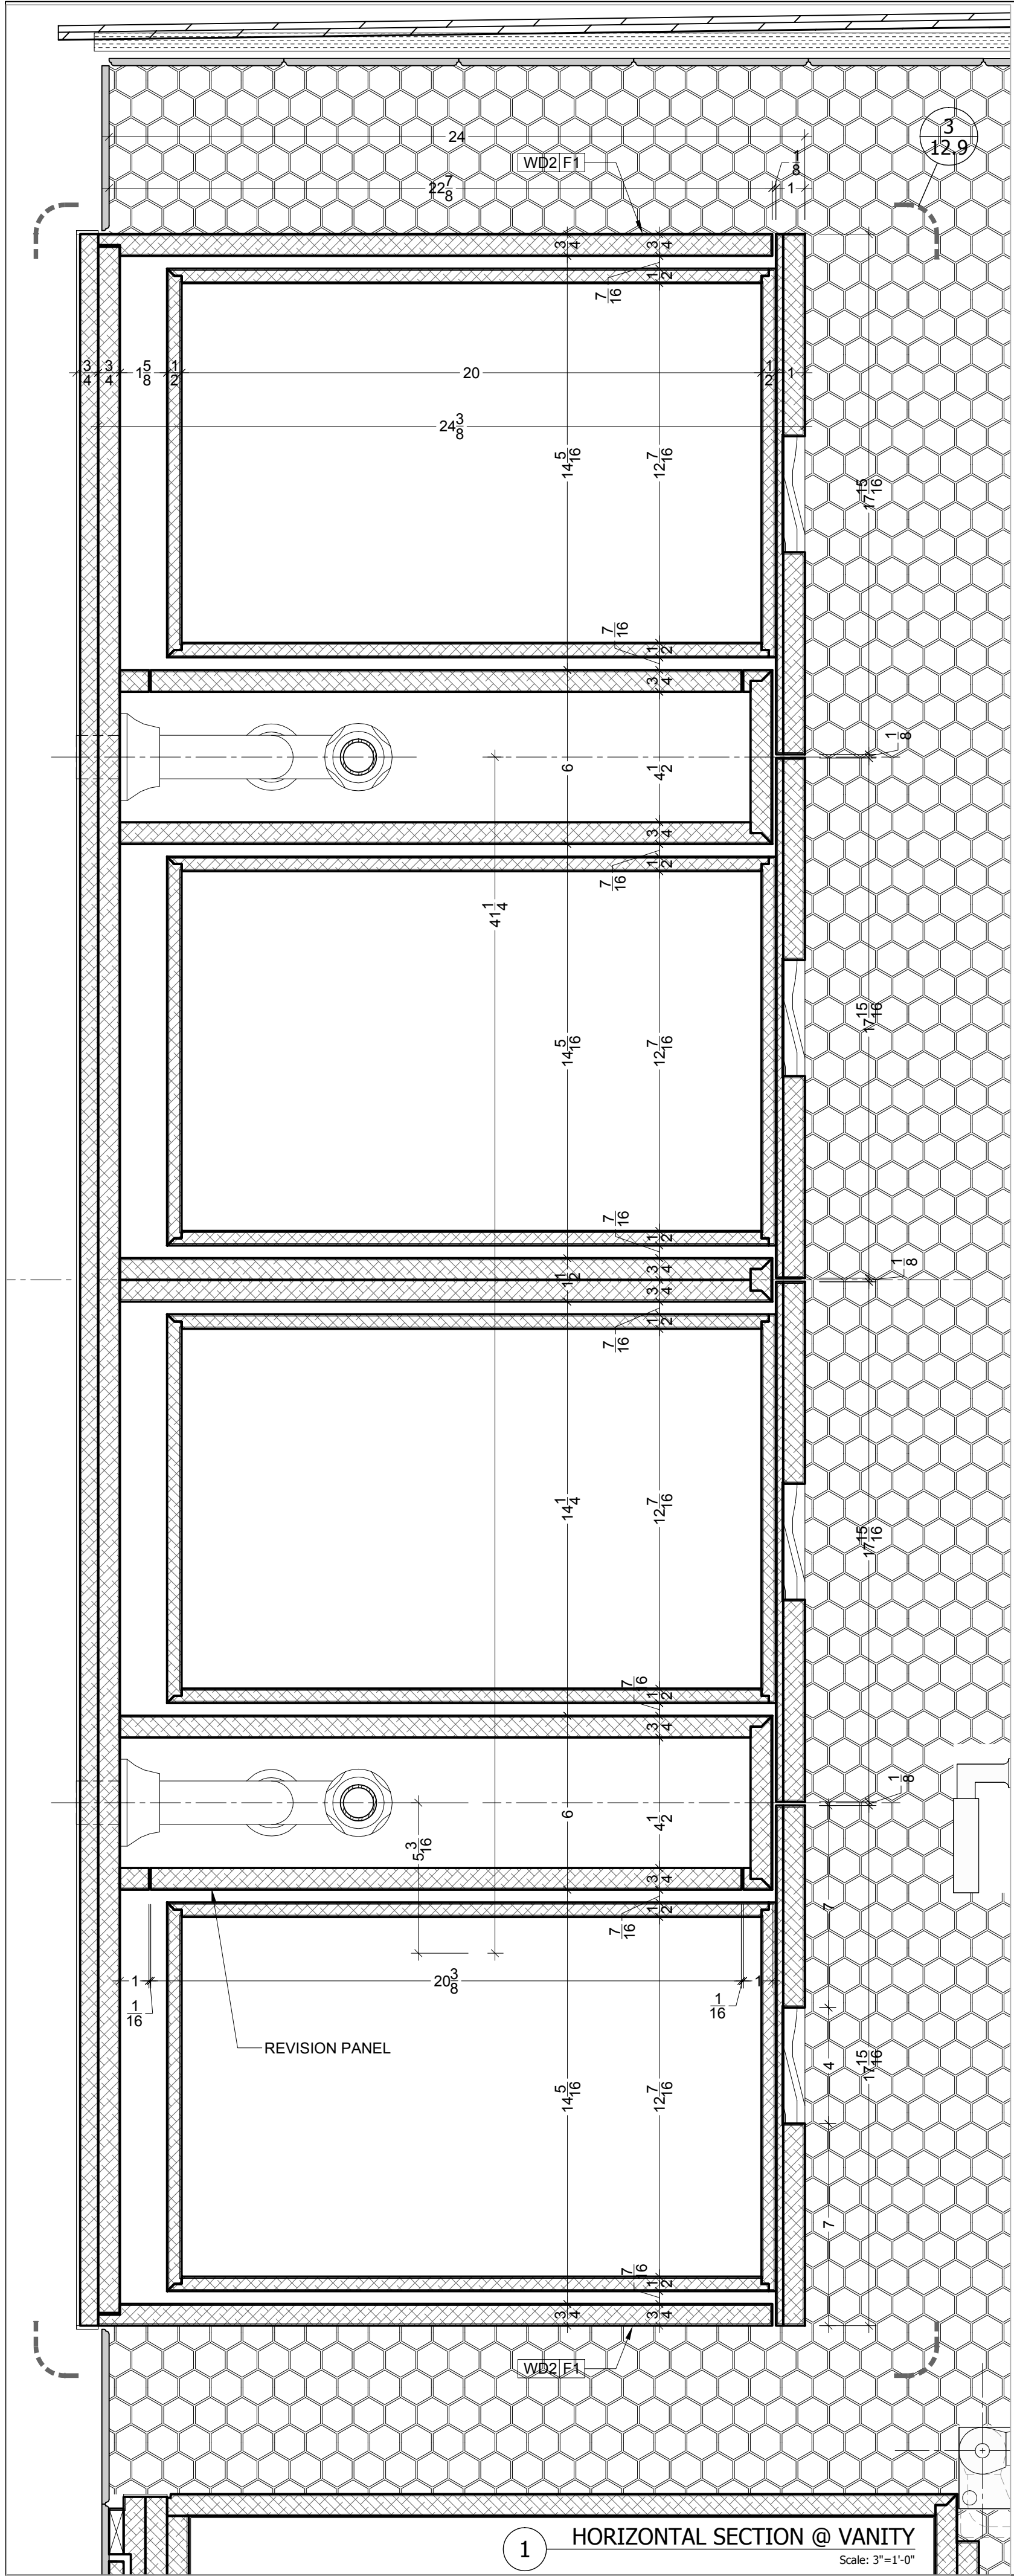

WOOD SPECIES			MILLWORK		
WD2	3/4" THK PLYWOOD		WD4	1-3/4" THK PLYWOOD	
WD3	1/2" THK PLYWOOD		WDX	SPECIES T.B.D.	
FINISHES			MILLWORK		
F1	LACQUERED		FX	FINISH T.B.D	
F2	MAPLE VENEER				
HARDWARE			MILLWORK		
H1	PULL FOR MED.CAB T.B.D.				
H2	EUROPEAN HINGES				
H3	TANDEM 552F533ON PARTIAL EXTENSION DRAWER RUNNERS				
H4	HAFELE SUPPORT PINS #282.38.709				
H18	RIXTON OFFSET PIVOT HINGE #117				
CERAMIC TILES AND CORIAN					
CT1	1/4" THK WHITE TILES 3 1/32x6 1/32 AMERICAN OLEAN				
CT2	3/16" THK WHITE TILES HEXAGON FLOOR CERAMIC TILE „DAL TILE“, MATE				
CO1	CORIAN FUSED GLACIER WHITE 1/2 " THK				
CO2	CORIAN FUSED GLACIER WHITE 1/4 " THK				
ARCHITECTURAL GLASS AND STEEL					
GL1	1/2" THK LOW IRON TEMPERED GLASS				
FINISHES					
FG1	ULTRA CLEAR				
HARDWARE					
HG1	C.R. LAURENCE CO., VIENNA WALL MOUNT HINGE # V1E037 T.B.D.				
HG2	GLASS TO GLASS TRANSOM CLIP C.R. LAURENCE CO. BGC188 T.B.D.				
HG3	HANDLE D-LINE B103.0/#14.4014.02				
HG4	FLOOR PIVOT HINGE T.B.D.				
LIGHT FIXTURES					
J	BEGA #1234 ROUND RECESSED CEILING MOUNTED NO TRIM 50W T4 GY6.35.12 V				
D6	ALKO RECESSED LINCENSCENTS				
PLUMBING					
P1	SINK REUSE EXISTING				
P2	FAUCET, WATERWORKS, PTL501K, CHROME, 25 SERIES W/CROSS HANDLES				
P3	TOWEL BAR, WATERWORKS, PTTB18, CHROME, 25 SERIES 18"				
P4	BATHTUB, KOHLER, K-863, WHITE, CERAMIC, "TEA FOR TWO" 6'00"				
P5	TUB FILLER, WATERWORKS, PTTU43K, CHROME, CONCEALED DECK MOUNTED TUB FILLER W/ CROSS HANDLES				
P6	WATERWORKS, PTHS29, CHROME, HANDSHOWDER AND DIVERTER				
P7	ROBE HOOK, D-LINE, #14.5605.02-002, STAIN S.S.(TO MATH CHROME)				
P8	TOWEL BAR, WATERWORKS, PTTB18, CHROME, 25 SERIES24"				
P9	STEAM, EXISTING TO REMAIN				
P10	WATERWORKS, PTSV58, CHROME, WALL MOUNTED, 25 THERMOSTATIC SHOWER VALVE				
P11	WATERWORKS, PTHS71, CHROME, WALL MOUNTED SHOWER ARM				
P12	SEAKMAN, S-2251, CHROME, ANYSTREAM SHOWERHEAD. VERIFY COMPATIBILITY W/ WATERWORKS ARM				
P13	WATERWORKS, PTHS25, CHROME, WALL MOUNTED				
P14	TOILET, TOTO, MS874114, WHITE				
P15	BIDET, TOTO, BT500, WHITE				
P16	BIDET VALVE, CHROME T.B.D.				
P17	TISSUE HOLDER, SAMUEL HELTH, N5037, CHROME				
P18	WATERWORKS, PTVS47, CHROME, DIVERTER				
OTHER					
CB4	CEMENT BOARD 5/8" THK.		GB4	GYPSUM BOARD 5/8" THK.	
GB3	GYPSUM BOARD 1/2" THK.				
FINISHES					
F12	PLASTER ON GYPSUM BOARD WALL				
03.27.2008	THIRD SUBMITTAL				
01.28.2008	SECOND SUBMITTAL				
01.11.2008	FIRST SUBMITTAL				
12.19.2007	PRELIMINARY SUBMITTAL				
COMPANY NAME					
JOB : MDR RESIDENCE					
ARCHT.					
CONTR.					
TITLE : MASTER BATHROOM VANITY SECTIONS					
SCALE	AS NOTED			DWG. No	
DRAWN	N.A.	CHECKED	N.P.		
DATE	12.12.2007				

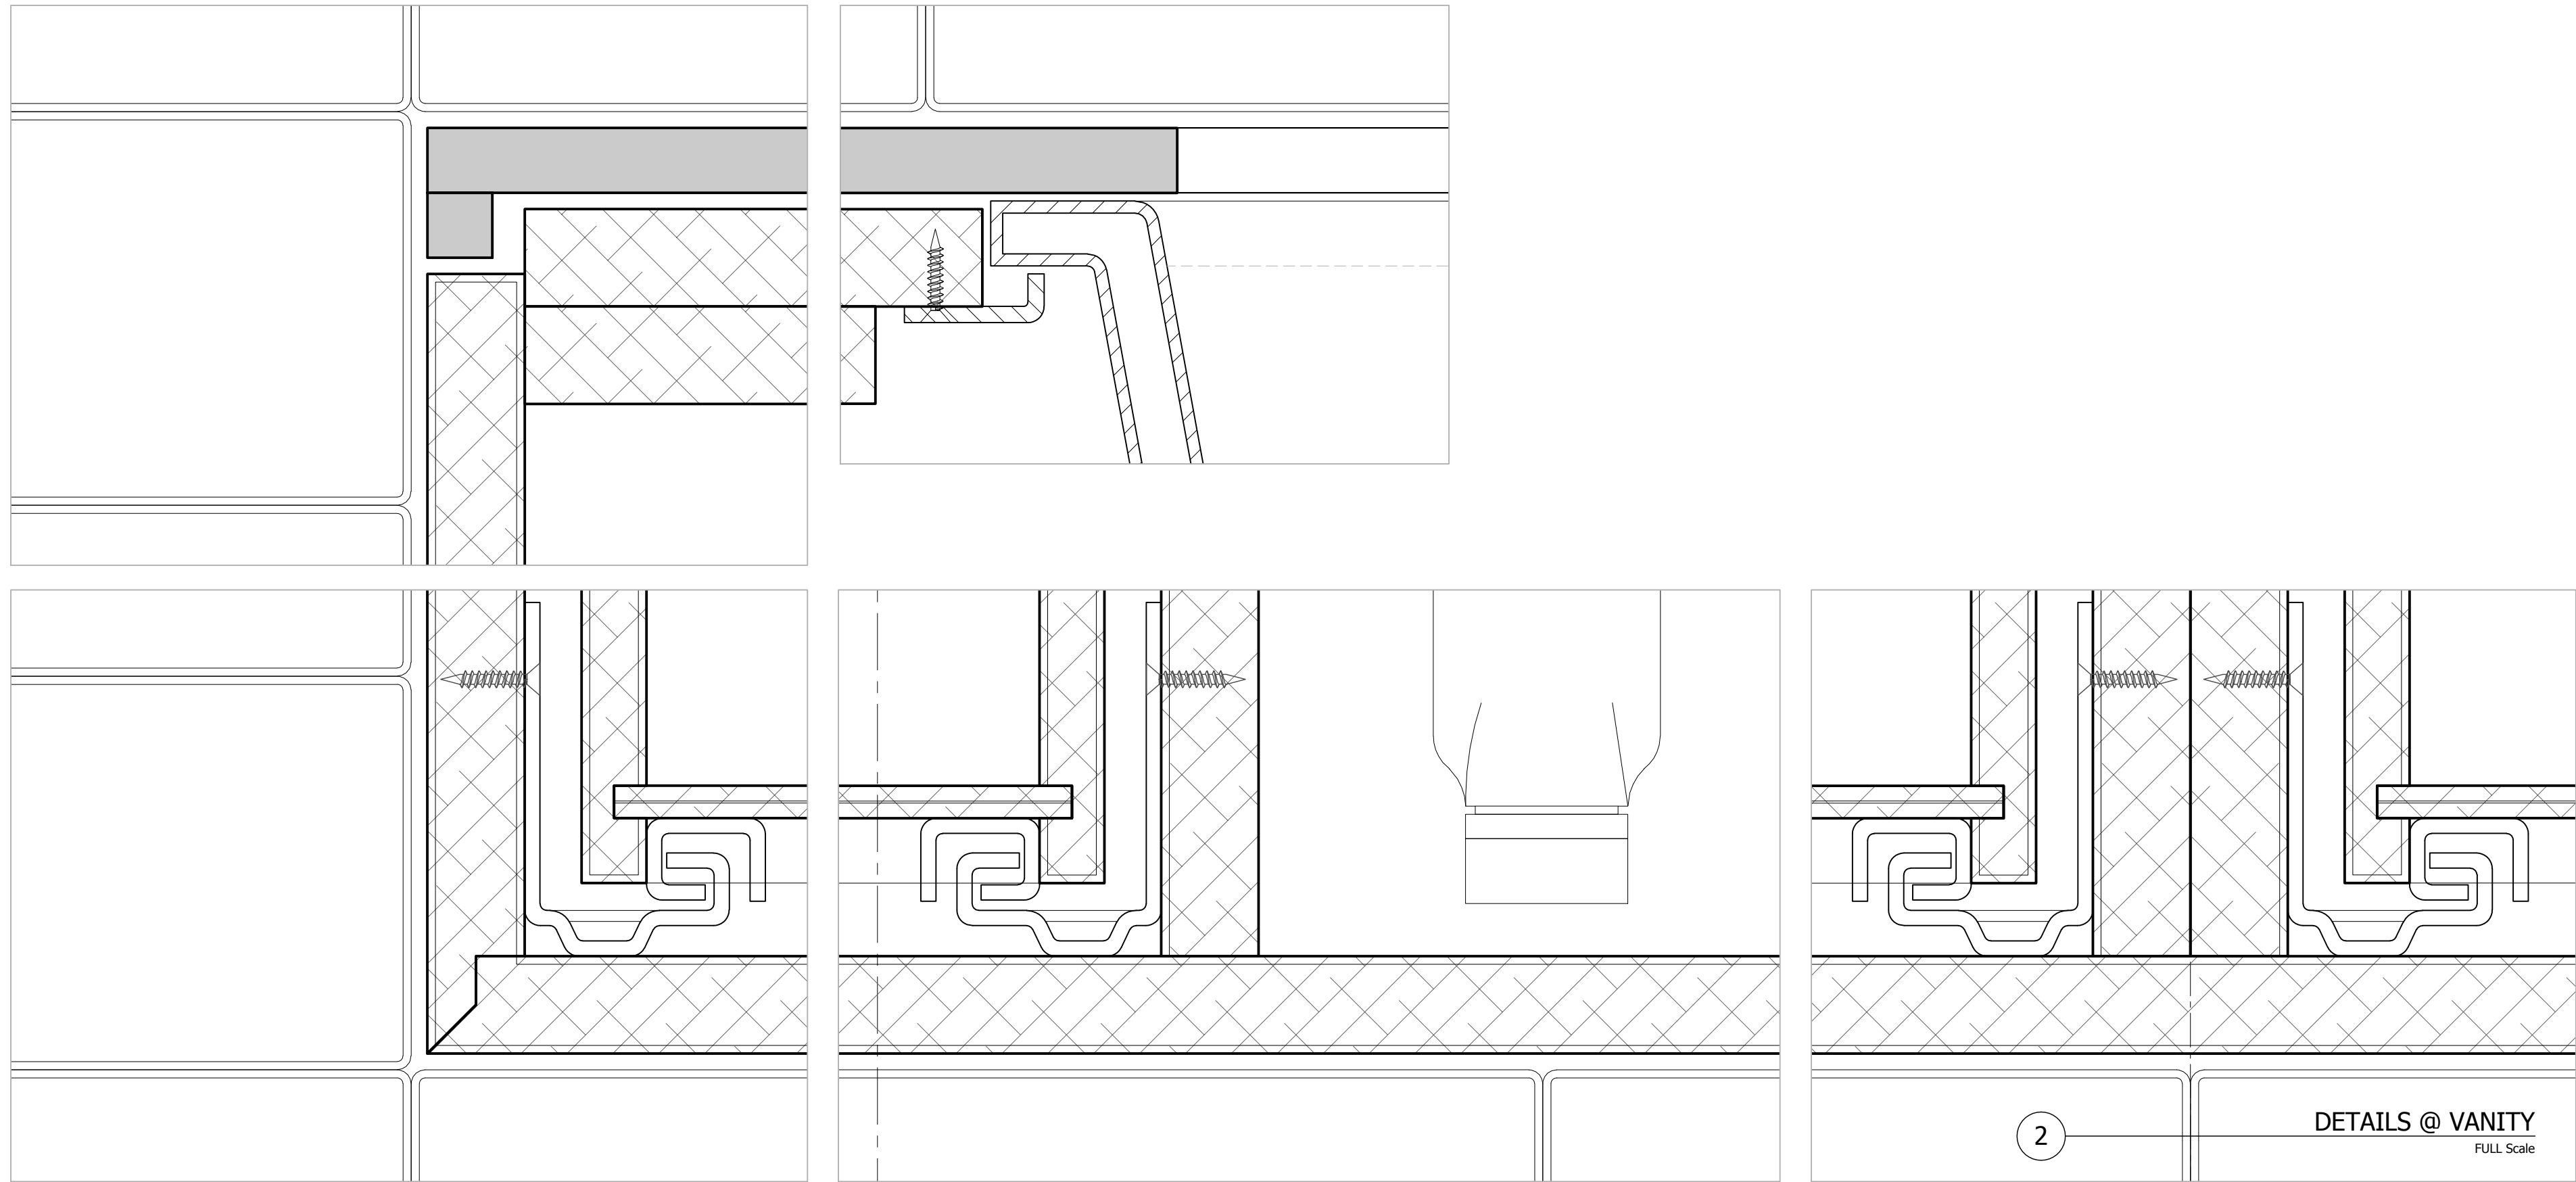

WOOD SPECIES		MILLWORK	
WD2	3/4" THK PLYWOOD	WD4	1-3/4" THK PLYWOOD
WD3	1/2" THK PLYWOOD	WDX	SPECIES T.B.D.
FINISHES		MILLWORK	
F1	LACQUERED	FX	FINISH T.B.D
F2	MAPLE VENEER		
HARDWARE		MILLWORK	
H1	PULL FOR MED.CAB T.B.D.		
H2	EUROPEAN HINGES		
H3	TANDEM 552F533ON PARTIAL EXTENSION DRAWER RUNNERS		
H4	HAFELE SUPPORT PINS #282.38.709		
H18	RIXTON OFFSET PIVOT HINGE #117		
CERAMIC TILES AND CORIAN			
CT1	1/4" THK WHITE TILES 3 1/32x6 1/32 AMERICAN OLEAN		
CT2	3/16" THK WHITE TILES HEXAGON FLOOR CERAMIC TILE ,DAL TILE", MATE		
CO1	CORIAN FUSED GLACIER WHITE 1/2 " THK		
CO2	CORIAN FUSED GLACIER WHITE 1/4 " THK		
ARCHITECTURAL GLASS AND STEEL			
GL1	1/2" THK LOW IRON TEMPERED GLASS		
FINISHES			
FG1	ULTRA CLEAR		
HARDWARE			
HG1	C.R. LAURENCE CO., VIENNA WALL MOUNT HINGE # V1E037 T.B.D.		
HG2	GLASS TO GLASS TRANSOM CLIP C.R. LAURENCE CO. BGC188 T.B.D.		
HG3	HANDLE D-LINE B103.0/#14.4014.02		
HG4	FLOOR PIVOT HINGE T.B.D.		
LIGHT FIXTURES			
J	BEGA #1234 ROUND RECESSED CEILING MOUNTED NO TRIM 50W T4 GY8.35,12 V		
D6	ALKO RECESSED LINDCENSENTS		
PLUMBING			
P1	SINK REUSE EXISTING		
P2	FAUCET, WATERWORKS,PTLS01K, CHROME, 25 SERIES W/CROSS HANDLES		
P3	TOWEL BAR, WATERWORKS, PTTB18, CHROME, 25 SERIES 18"		
P4	BATHTUB, KOHLER, K-863, WHITE, CERAMIC, "TEA FOR TWO" 6'00"		
P5	TUB FILLER, WATERWORKS, PTTU43K, CHROME, CONCEALED DECK MOUNTED TUB FILLER W/ CROSS HANDLES		
P6	WATERWORKS, PTHS29, CHROME, HANDSHOWER AND DIVERTER		
P7	ROBE HOOK, D-LINE, #14.5605.02-002, STAIN S.S.(TO MATH CHROME)		
P8	TOWEL BAR, WATERWORKS, PTTB18, CHROME, 25 SERIES24"		
P9	STEAM, EXISTING TO REMAIN		
P10	WATERWORKS, PTSV58, CHROME, WALL MOUNTED, 25 THRMOSTATIC SHOWER VALVE		
P11	WATERWORKS, PTSH71, CHROME, WALL MOUNTED SHOWER ARM		
P12	SEAKMAN, S-2251, CHROME, ANYSTREAM SHOWERHED. VERYFY COMPATIBILITY W/ WATERWORKS ARM		
P13	WATERWORKS, PTHS25, CHROME, WALL MOUNTED		
P14	TOILET, TOTO, MS874114, WHITE		
P15	BIDET, TOTO, BT500, WHITE		
P16	BIDET VALVE, CHROME T.B.D.		
P17	TISSUE HOLDER, SAMUEL HELTH, N5037, CHROME		
P18	WATERWORKS, PTSV47, CHROME, DIVERTER		
OTHER			
CB4	CEMENT BOARD 5/8" THK.	GB4	GYPSUM BOARD 5/8" THK.
GB3	GYPSUM BOARD 1/2" THK.		

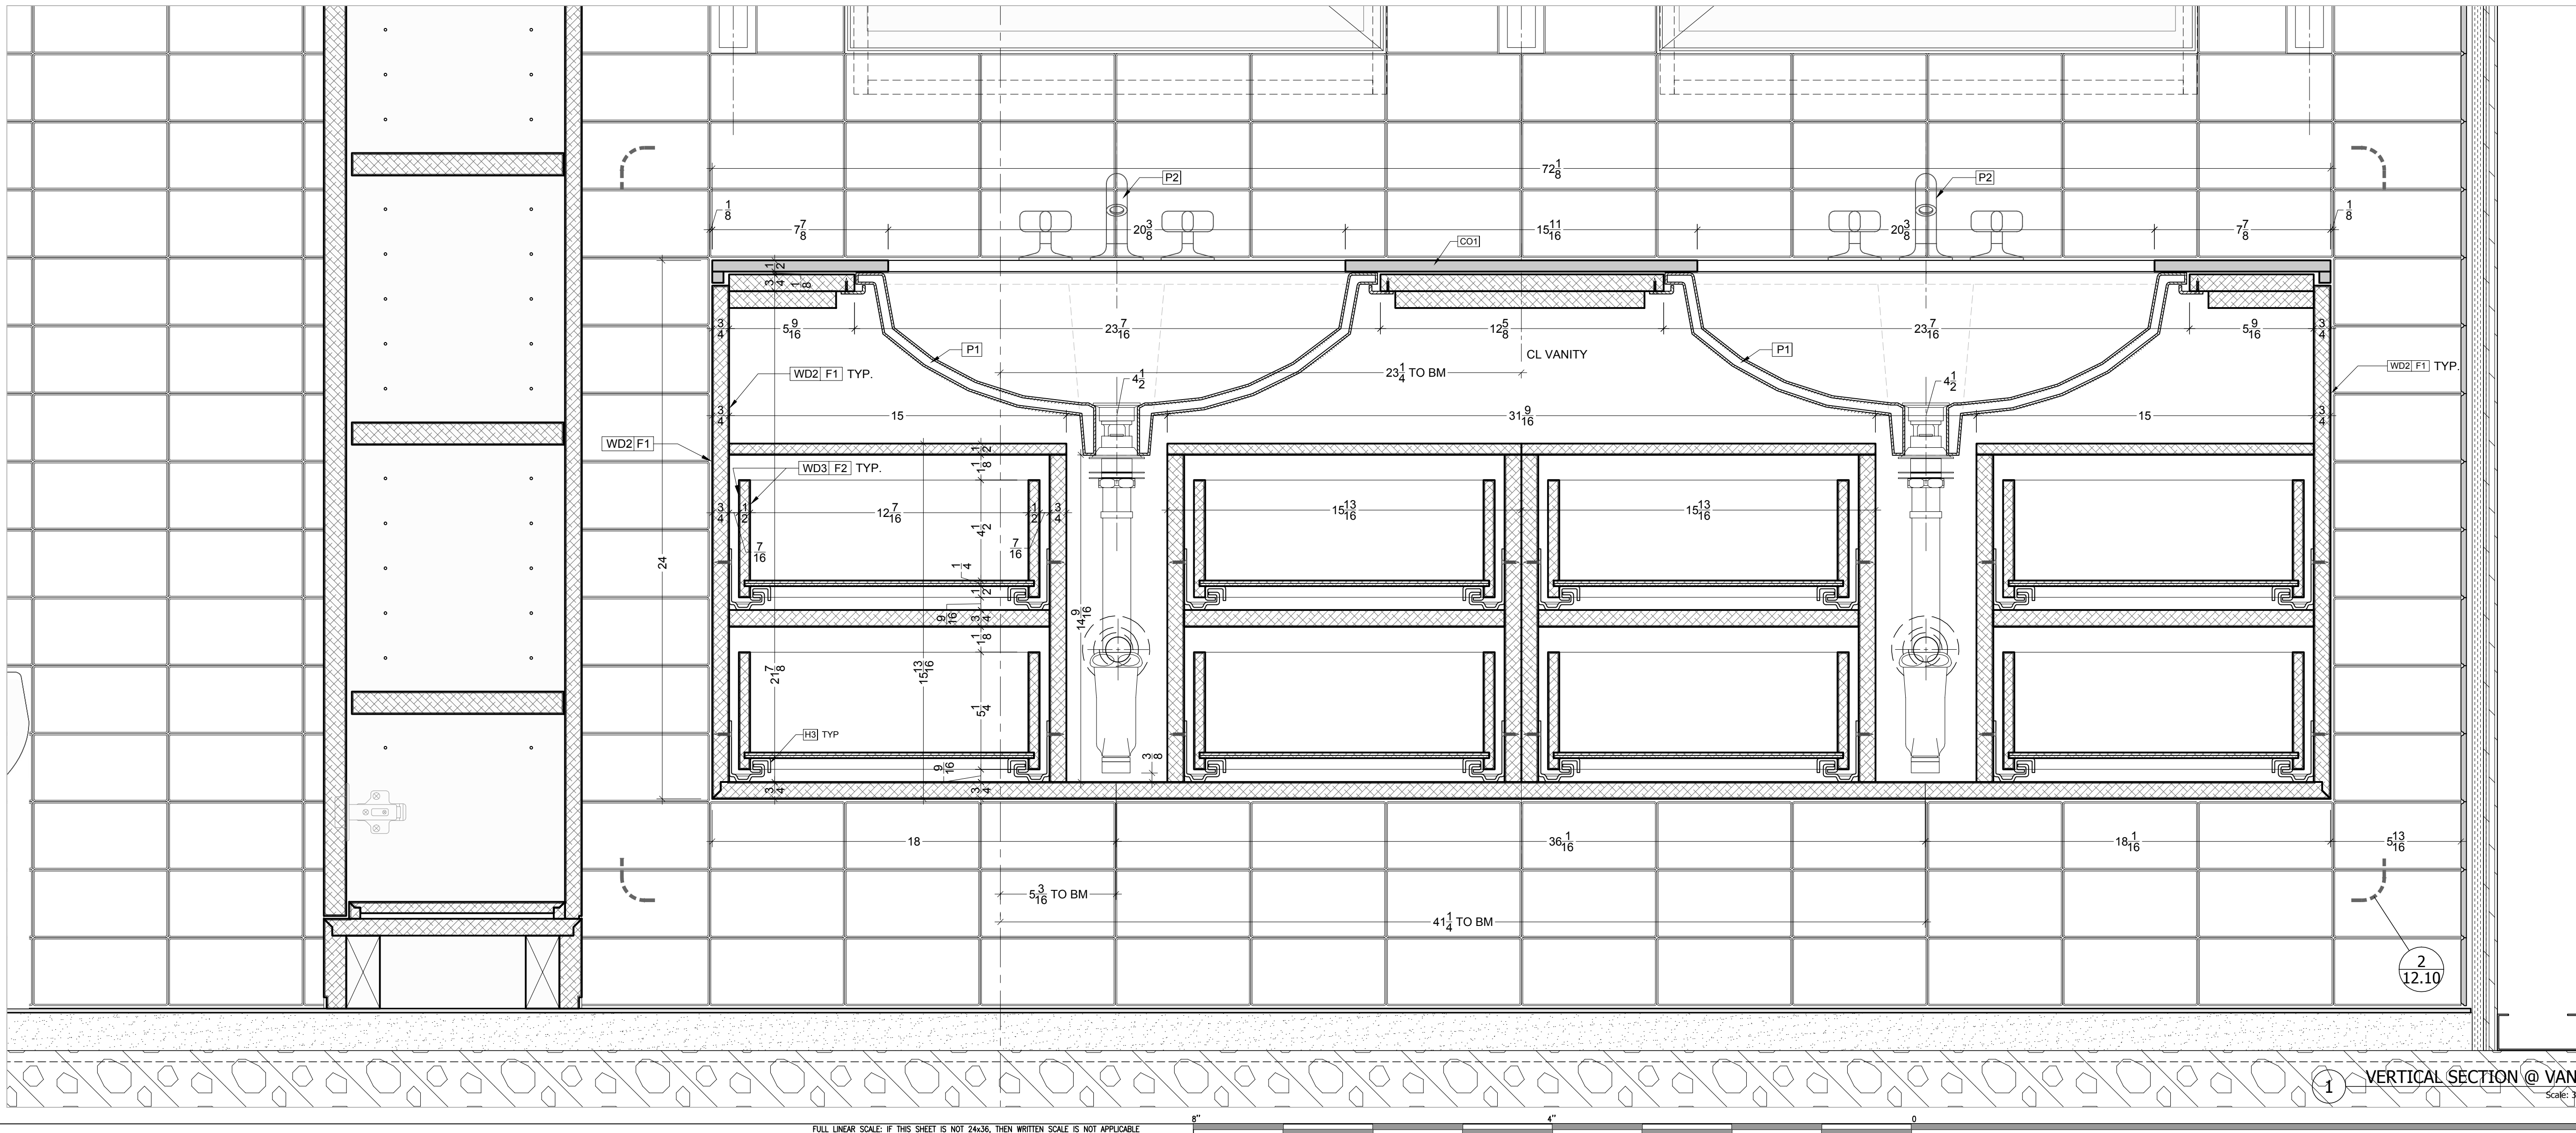

FINISHES	
F12	PLASTER ON GYPSUM BOARD WALL
03.27.2008	THIRD SUBMITTAL
01.28.2008	SECOND SUBMITTAL
01.11.2008	FIRST SUBMITTAL
12.19.2007	PRELIMINARY SUBMITTAL
COMPANY NAME	
J O B : MDR RESIDENCE	
ARCHT.	
CONTR.	
TITLE : MASTER BATHROOM VERTICAL SECTION @ VANITY	
SCALE	AS NOTED
DRAWN	N.A.
DATE	12.12.2007
DWG. No	12.10